
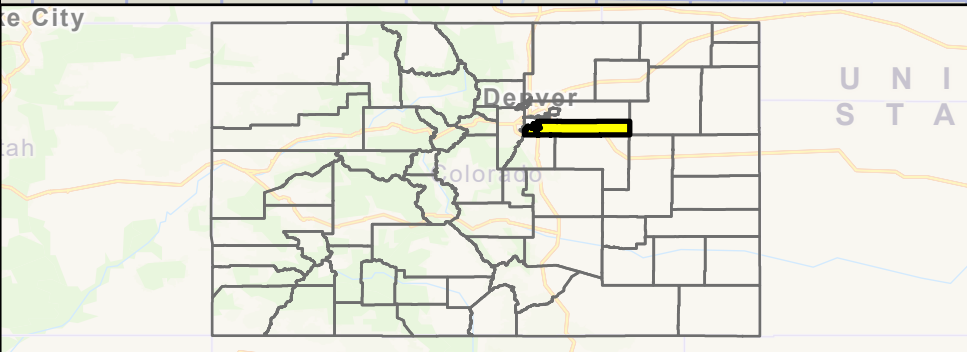



USE BY SPECIAL REVIEW
DENVER EXPANSION PROJECT LOCATED IN THE FOLLOWING SECTION, TOWNSHIP AND RANGE:

S01 4S 65W, S02 3S 65W, S02 4S 65W, S03 5S 62W, S04 5S 62W, S05 5S 62W, S06 4S 64W, S07 4S 64W, S07 5S 62W, S08 4S 64W, S09 4S 64W, S10 4S 64W, S10 5S 62W, S11 4S 64W, S11 5S 62W, S12 4S 64W, S12 5S 62W, S13 4S 64W, S14 4S 64W, S15 4S 64W, S16 4S 64W, S16 5S 61W, S17 4S 64W, S17 5S 61W, S18 4S 63W, S18 5S 61W, S20 4S 63W, S21 4S 63W, S21 5S 61W, S22 4S 63W, S22 5S 61W, S23 4S 63W, S23 5S 61W, S24 5S 61W, S25 5S 61W, S26 4S 63W, S26 5S 61W, S27 4S 63W, S29 5S 60W, S30 5S 60W, S31 4S 62W, S31 4S 63W, S32 4S 62W, S32 5S 60W, S33 4S 62W, S33 5S 60W, S34 5S 60W, S35 3S 65W, S35 5S 60W, S36 4S 63W, S01 4S 64W, S01 4S 65W, S02 5S 62W, S02 6S 60W, S03 5S 62W, S04 4S 62W, S04 5S 62W, S05 5S 62W, S06 4S 64W, S07 4S 63W, S07 4S 64W, S07 5S 61W, S08 4S 64W, S09 4S 64W, S10 4S 64W, S11 4S 64W, S11 5S 62W, S12 4S 64W, S12 5S 62W, S15 5S 61W, S16 5S 61W, S17 4S 63W, S17 5S 61W, S18 4S 63W, S20 4S 63W, S22 4S 63W, S22 5S 61W, S23 5S 61W, S24 5S 61W, S25 4S 63W, S25 5S 61W, S26 4S 63W, S28 5S 60W, S29 5S 60W, S30 5S 60W, S31 4S 62W, S33 5S 60W, S34 5S 60W

6TH PRINCIPAL MERIDIAN
COUNTY OF ARAPAHOE, STATE OF COLORADO

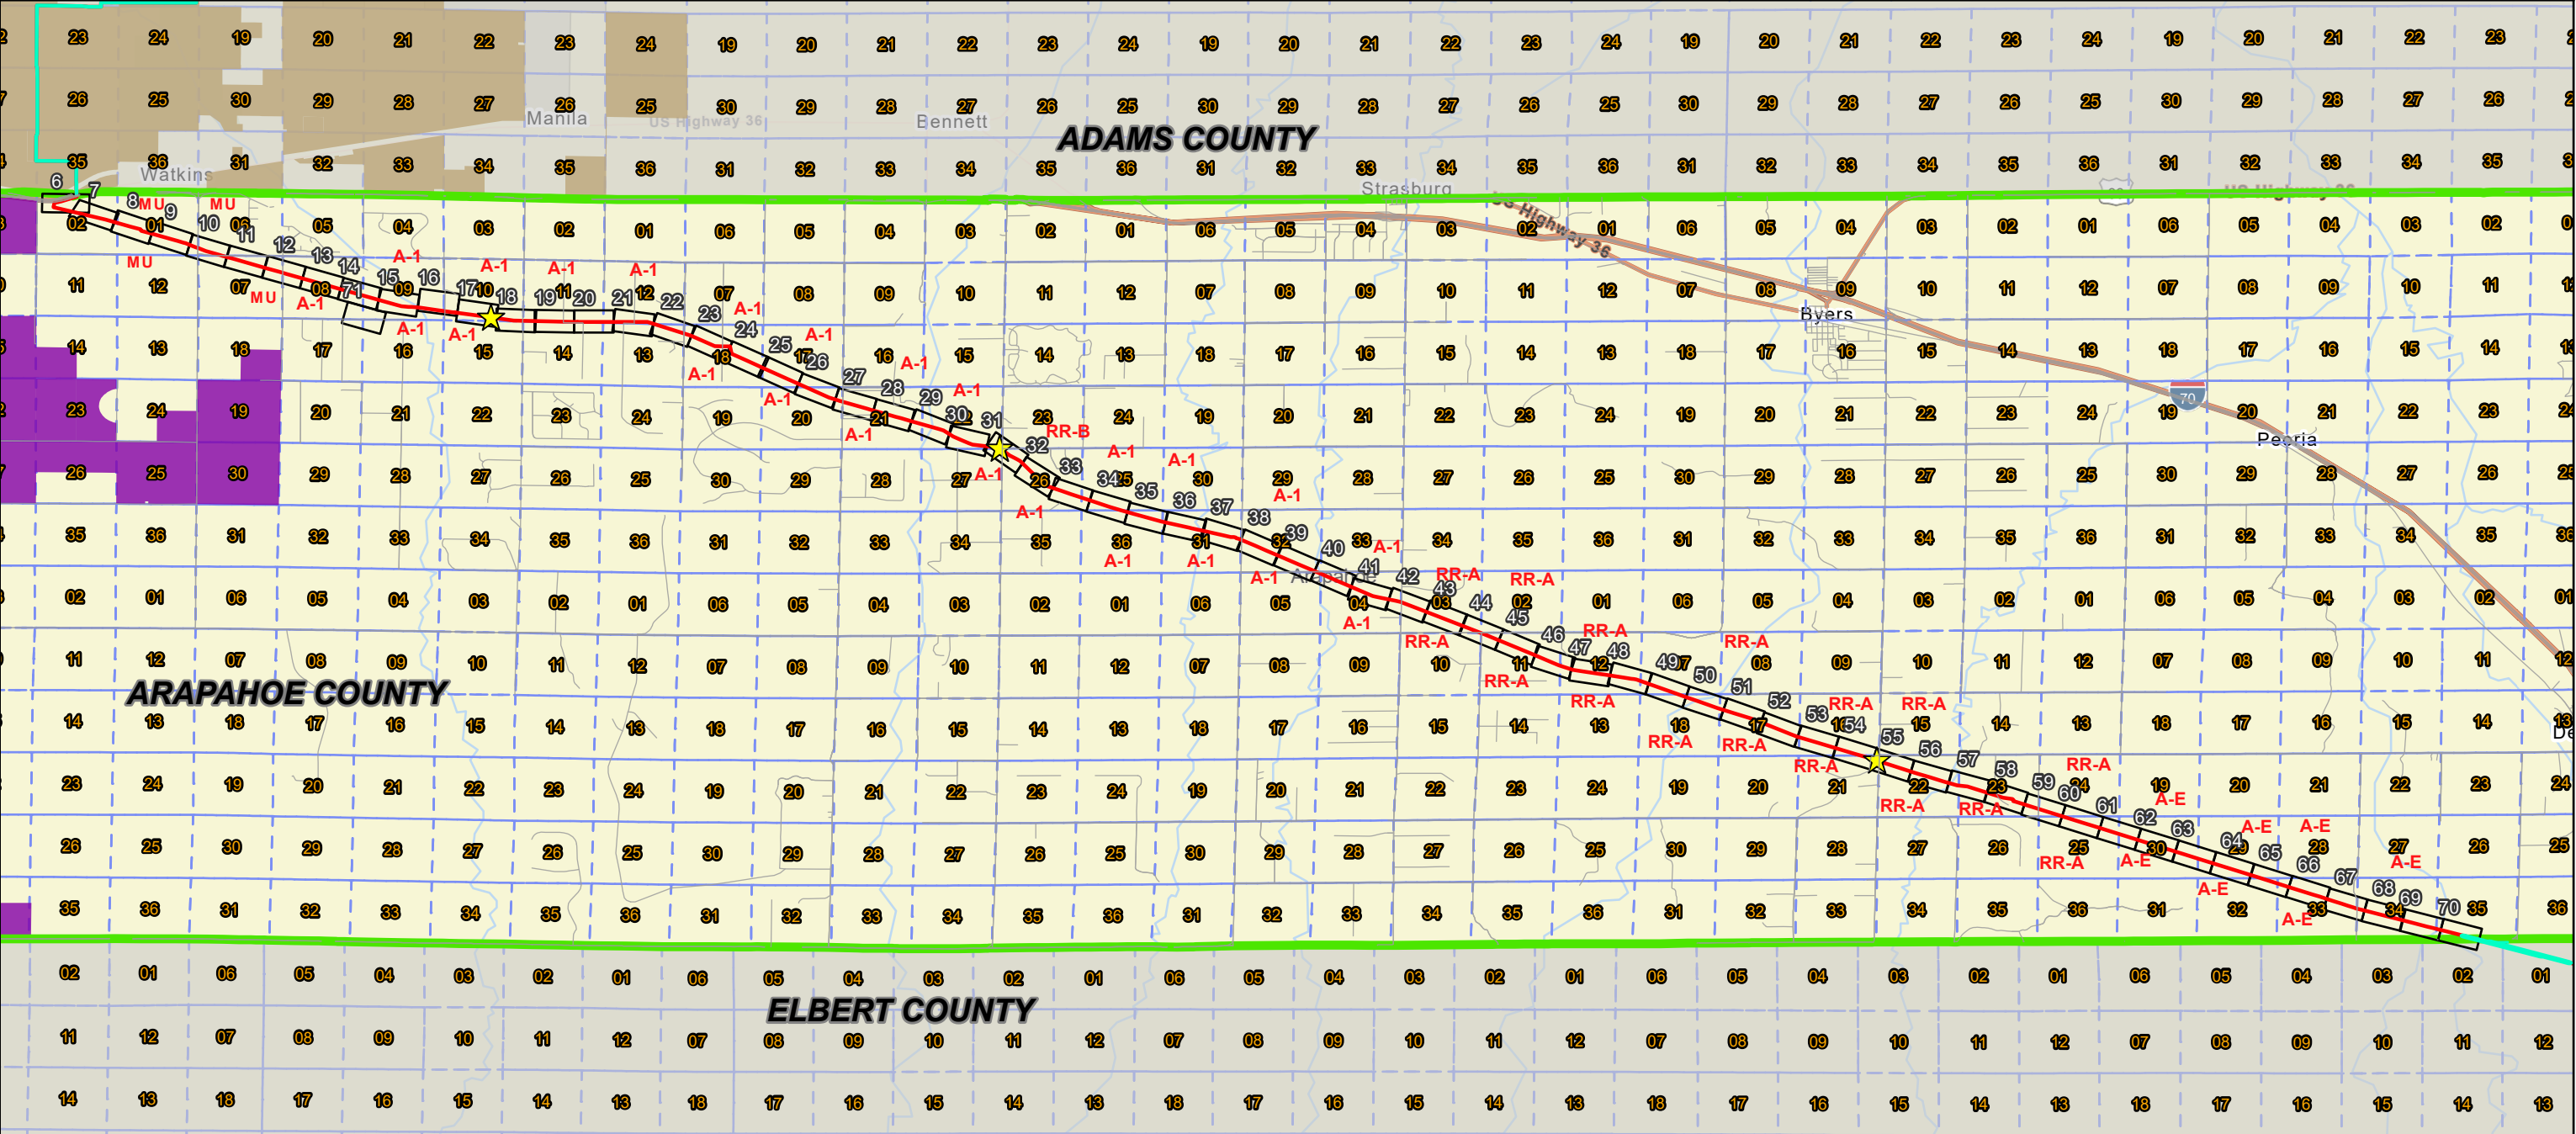

- ★ PERMANENT SITE LOCATION
- PROPOSED CENTERLINE
- PROPOSED CENTERLINE OUTSIDE OF ARAPAHOE COUNTY
- SHEET NUMBER
- ARAPAHOE COUNTY
- COUNTY BOUNDARY
- CITY OF AURORA LIMITS IN ADAMS COUNTY
- CITY OF AURORA LIMITS IN ARAPAHOE COUNTY
- SECTION LINE

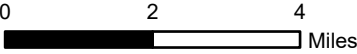

ARAPAHOE COUNTY OVERVIEW MAP
DENVER EXPANSION PROJECT
MAGELLAN PIPELINE COMPANY, L.P.
ARAPAHOE COUNTY, COLORADO

USE BY SPECIAL REVIEW DENVER EXPANSION PROJECT LOCATED IN THE FOLLOWING SECTION, TOWNSHIP AND RANGE: S01 4S 65W, S02 3S 65W, S02 4S 65W, S03 5S 62W, S04 5S 62W, S05 5S 62W, S06 4S 64W, S07 4S 64W, S07 5S 62W, S08 4S 64W, S09 4S 64W, S10 4S 64W, S10 5S 62W, S11 4S 64W, S11 5S 62W, S12 4S 64W, S12 5S 62W, S13 4S 64W, S14 4S 64W, S15 4S 64W, S16 4S 64W, S16 5S 61W, S17 4S 64W, S17 5S 61W, S18 4S 63W, S18 5S 61W, S20 4S 63W, S21 4S 63W, S21 5S 61W, S22 4S 63W, S22 5S 61W, S23 4S 63W, S23 5S 61W, S24 5S 61W, S25 5S 61W, S26 4S 63W, S26 5S 61W, S27 4S 63W, S29 5S 60W, S30 5S 60W, S31 4S 62W, S31 4S 63W, S32 4S 62W, S32 5S 60W, S33 4S 62W, S33 5S 60W, S34 5S 60W, S35 3S 65W, S35 5S 60W, S36 4S 63W, S01 4S 64W, S01 4S 65W, S02 5S 62W, S02 6S 60W, S03 5S 62W, S04 4S 62W, S04 5S 62W, S05 5S 62W, S06 4S 64W, S07 4S 63W, S07 4S 64W, S07 5S 61W, S08 4S 64W, S09 4S 64W, S10 4S 64W, S11 4S 64W, S11 5S 62W, S12 4S 64W, S12 5S 62W, S15 5S 61W, S16 5S 61W, S17 4S 63W, S17 5S 61W, S18 4S 63W, S20 4S 63W, S21 4S 63W, S22 4S 63W, S22 5S 61W, S23 5S 61W, S24 5S 61W, S25 4S 63W, S25 5S 61W, S26 4S 63W, S28 5S 60W, S29 5S 60W, S30 5S 60W, S31 4S 62W, S33 5S 60W, S34 5S 60W 6TH PRINCIPAL MERIDIAN COUNTY OF ARAPAHOE, STATE OF COLORADO		
STANDARD NOTES: THE OPERATOR, DENVER EXPANSION PROJECT CONNECT PROJECT OF THE PROJECT KNOWN AS DENVER EXPANSION PROJECT CONNECT PROJECT, THEIR RESPECTIVE SUCCESSORS, HEIRS AND/OR ASSIGNS AGREE TO THE FOLLOWING NOTES: STREET MAINTENANCE: IT IS MUTUALLY UNDERSTOOD AND AGREED THAT THE DEDICATED ROADWAYS SHOWN ON THIS PLAT/PLAN WILL NOT BE MAINTAINED BY THE COUNTY UNTIL AND UNLESS THE STREETS ARE CONSTRUCTED IN ACCORDANCE WITH THE SUBDIVISION REGULATIONS IN EFFECT AT THE DATE CONSTRUCTION PLANS ARE APPROVED AND PROVIDED CONSTRUCTION OF SAID ROADWAYS IS STARTED WITHIN ONE YEAR OF THE CONSTRUCTION PLAN APPROVAL. THE OWNERS, DEVELOPERS AND/OR SUBDIVIDERS, THEIR SUCCESSORS AND/OR ASSIGNS IN INTEREST, SHALL BE RESPONSIBLE FOR STREET MAINTENANCE UNTIL SUCH TIME AS THE COUNTY ACCEPTS THE RESPONSIBILITY FOR MAINTENANCE AS STATED ABOVE. DRAINAGE MAINTENANCE: THE PROPERTY OWNER SHALL BE RESPONSIBLE FOR MAINTENANCE OF ALL DRAINAGE FACILITIES INSTALLED PURSUANT TO THE SUBDIVISION AGREEMENT. REQUIREMENTS INCLUDE BUT ARE NOT LIMITED TO MAINTAINING THE SPECIFIED STORM WATER DETENTION/ RETENTION VOLUMES, MAINTAINING OUTLET STRUCTURES, FLOW RESTRICTION DEVICES AND FACILITIES NEEDED TO CONVEY FLOW TO SAID BASINS. ARAPAHOE COUNTY SHALL HAVE THE RIGHT TO ENTER PROPERTIES TO INSPECT SAID FACILITIES AT ANY TIME IF THESE FACILITIES ARE NOT PROPERLY MAINTAINED. THE COUNTY MAY PROVIDE NECESSARY MAINTENANCE AND ASSESS THE MAINTENANCE COST TO THE OWNER OF THE PROPERTY. EMERGENCY ACCESS NOTE: EMERGENCY ACCESS IS GRANTED HEREWITH OVER AND ACROSS ALL PAVED AREAS FOR POLICE, FIRE AND EMERGENCY VEHICLES DRIVES, PARKING AREAS, AND UTILITY EASEMENTS MAINTENANCE: THE OWNERS OF THIS PLAN OR PLAT, THEIR SUCCESSORS, AND/OR ASSIGNS IN INTEREST, THE ADJACENT PROPERTY OWNER(S), HOMEOWNERS ASSOCIATION OR OTHER ENTITY OTHER THAN ARAPAHOE COUNTY, IS RESPONSIBLE FOR MAINTENANCE AND UPKEEP OF ANY AND ALL DRIVES PARKING AREAS. AND EASEMENTS, I.E: CROSS-ACCESS EASEMENTS, DRAINAGE EASEMENTS, ETC. PRIVATE STREET MAINTENANCE: IT IS MUTUALLY UNDERSTOOD AND AGREED THAT THE PRIVATE ROADWAYS SHOWN ON THIS PLAT/PLAN ARE NOT IN CONFORMANCE WITH ARAPAHOE COUNTY ROADWAY DESIGN AND CONSTRUCTION STANDARDS AND WILL NOT BE MAINTAINED BY THE COUNTY UNTIL AND UNLESS THE STREETS ARE CONSTRUCTED IN CONFORMANCE WITH THE SUBDIVISION REGULATIONS IN EFFECT AT THE DATE OF THE OWNERS, DEVELOPERS, AND/OR REQUEST THE FOR DEDICATION. SUBDIVIDERS, THEIR SUCCESSORS AND/OR ASSIGNS IN INTEREST, SHALL BE RESPONSIBLE FOR STREET MAINTENANCE UNTIL SUCH TIME AS THE COUNTY ACCEPTS RESPONSIBILITY FOR MAINTENANCE AS STATED ABOVE.	DRAINAGE LIABILITY: IT IS THE POLICY OF ARAPAHOE COUNTY THAT IT DOES NOT AND WILL NOT ASSUME LIABILITY FOR THE DRAINAGE FACILITIES DESIGNED AND/OR CERTIFIED BY PSI LLC. ARAPAHOE COUNTY REVIEWS DRAINAGE PLANS PURSUANT TO COLORADO REVISED STATUTES TITLE 30, ARTICLE 28, BUT CANNOT, ON BEHALF OF TENDERFOOT PIPELINE, LLC GUARANTEE THAT FINAL DRAINAGE DESIGN REVIEW WILL ABSOLVE TENDERFOOT PIPELINE, LLC AND/OR THEIR SUCCESSORS AND/OR ASSIGNS OF FUTURE LIABILITY FOR IMPROPER DESIGN. IT IS THE POLICY OF ARAPAHOE COUNTY THAT APPROVAL OF THE FINAL PLAT AND/OR FINAL DEVELOPMENT PLAN DOES NOT IMPLY APPROVAL OF PSI LLC DRAINAGE DESIGN LANDSCAPE MAINTENANCE: THE OWNERS OF THIS PLAN OR PLAT, THEIR SUCCESSORS AND/OR ASSIGNS IN INTEREST, THE ADJACENT PROPERTY OWNER(S), HOMEOWNER'S ASSOCIATION OR OTHER ENTITY OTHER THAN ARAPAHOE COUNTY IS RESPONSIBLE FOR MAINTENANCE AND UPKEEP OF PERIMETER FENCING, LANDSCAPED AREAS AND SIDEWALKS BETWEEN THE FENCE LINE/PROPERTY LINE AND ANY PAVED ROADWAYS. SIGHT TRIANGLE MAINTENANCE: THE OWNERS OF PRIVATE PROPERTY CONTAINING A TRAFFIC SIGHT TRIANGLE ARE PROHIBITED FROM ERECTING OR GROWING ANY OBSTRUCTIONS OVER THREE FEET IN HEIGHT ABOVE THE ELEVATION OF THE LOWEST POINT ON THE CROWN OF THE ADJACENT ROADWAY WITHIN SAID TRIANGLE. PUBLIC IMPROVEMENTS NOTE: AFTER FINAL DEVELOPMENT PLAN/FINAL PLAT APPROVAL, ISSUANCE OF INDIVIDUAL BUILDING PERMITS WILL BE SUBJECT TO THE FOLLOWING STIPULATIONS AND/OR CONDITIONS PRECEDENT, WHICH OWNER AGREES TO IN CONJUNCTION WITH APPROVAL OF THE FINAL DEVELOPMENT PLAN AND/OR FINAL PLAT. SUCH BUILDING PERMITS WILL BE ISSUED ONLY AFTER THE OWNERS GUARANTEE PUBLIC IMPROVEMENTS IN A FORM ACCEPTABLE TO THE BOARD OF COUNTY COMMISSIONERS PURSUANT TO STATE STATUTE. DRAINAGE MASTER PLAN NOTE: THE POLICY OF THE COUNTY REQUIRES THAT ALL NEW DEVELOPMENT AND REQUIRED SHALL PARTICIPATE IN THE DRAINAGE REDEVELOPMENT IMPROVEMENTS AS SET FORTH BELOW: 1.DESIGN AND CONSTRUCT THE LOCAL DRAINAGE SYSTEM AS DEFINED BY THE PHASE III DRAINAGE REPORT AND PLAN 2.DESIGN AND CONSTRUCT THE CONNECTION OF THE SUBDIVISION DRAINAGE SYSTEM TO A DRAINAGEWAY OF ESTABLISHED CONVEYANCE CAPACITY SUCH AS A MASTER PLANNED OUTFALL STORM SEWER OR MASTER PLANNED MAJOR DRAINAGEWAY. THE COUNTY WILL REQUIRE THAT THE CONNECTION OF THE MINOR AND MAJOR SYSTEMS PROVIDE CAPACITY TO CONVEY ONLY THOSE FLOWS (INCLUDING OFFSITE FLOWS) LEAVING THE SPECIFIC DEVELOPMENT SITE TO MINIMIZE OVERALL CAPITAL COSTS, THE COUNTY ENCOURAGES ADJACENT DEVELOPMENTS TO JOIN IN DESIGNING AND CONSTRUCTING CONNECTION SYSTEMS ALSO, THE COUNTY MAY CHOOSE TO PARTICIPATE WITH A DEVELOPER IN THE DESIGN AND CONSTRUCTION OF THE CONNECTION SYSTEM. 3.EQUITABLE PARTICIPATION IN THE DESIGN AND CONSTRUCTION OF THE MAJOR DRAINAGEWAY SYSTEM THAT SERVES THE DEVELOPMENT AS DEFINED BY ADOPTED MASTER DRAINAGEWAY PLANS (SECTION 3.4 OF THE ARAPAHOE COUNTY STORMWATER MANAGEMENT MANUAL) OR AS REQUIRED BY THE COUNTY AND DESIGNATED IN THE PHASE III DRAINAGE REPORT.	SPECIFIC NOTES: PUBLIC USE EASEMENT: ALL PUBLIC USE EASEMENTS SHOWN HEREON BURDEN AND RUN WITH ALL LANDS DESCRIBED IN THIS PLAT TO THE BENEFIT OF ARAPAHOE COUNTY AND ITS ASSIGNS AND ARE BINDING UPON THE OWNERS AND THEIR RESPECTIVE SUCCESSORS, HEIRS AND ASSIGNS. THE PUBLIC USE EASEMENTS ARE GOVERNED BY THE TERMS AND CONDITIONS OF ARAPAHOE COUNTY'S EASEMENT REGULATIONS AND STANDARDS AND ALL TERMS AND CONDITIONS OF RECORD, IF ANY, AS THOSE REGULATIONS, STANDARDS TERMS AND CONDITIONS EXIST AT THE TIME OF COUNTY APPROVAL OF THIS DOCUMENT AND AS THEY MAY BE AMENDED FROM TIME TO TIME. STREET LIGHTING: ALL LOTS ARE SUBJECT TO AND BOUND BY TARIFFS WHICH ARE NOW AND MAY IN THE FUTURE BE FILED WITH THE PUBLIC UTILITIES COMMISSION OF THE STATE OF COLORADO RELATING TO STREET LIGHTING IN THIS PLAN OR PLAT, TOGETHER WITH RATES, RULES, AND REGULATIONS THEREIN PROVIDED AND SUBJECT TO ALL FUTURE AMENDMENTS AND CHANGES THERETO. THE OWNER OR OWNERS, THEIR SUCCESSORS AND/OR ASSIGNS IN INTEREST, SHALL PAY AS BILLED. A PORTION OF THE COST OF PUBLIC STREET LIGHTING IN THE PLAN OR PLAT ACCORDING TO APPLICABLE RATES, RULES, AND REGULATIONS, INCLUDING FUTURE AMENDMENTS AND CHANGES ON FILE WITH THE PUBLIC UTILITIES COMMISSION OF THE STATE OF COLORADO. PLANNING COMMISSION RECOMMENDATION NOT RECOMMENDED/RECOMMENDED BY THE ARAPAHOE COUNTY PLANNING COMMISSION, THIS ____ DAY OF _____ A.D., 20____. CHAIR: _____ BOARD OF COUNTY COMMISSIONERS APPROVAL APPROVED BY THE ARAPAHOE COUNTY BOARD OF COUNTY COMMISSIONERS, THIS ____ DAY OF _____ A.D., 20____. CHAIR: _____ ATTEST: _____
 Magellan Pipeline Company, L.P., is a subsidiary of ONEOK	MAGELLAN PIPELINE COMPANY, L.P. ARAPAHOE COUNTY, COLORADO	THE NOTE PAGE: PAGE 2 of 71 PREPARED BY: PW GENERATE DATE: 10/29/2025

SPECIFIC NOTES:

PUBLIC USE EASEMENT:
ALL PUBLIC USE EASEMENTS SHOWN HEREON BURDEN AND RUN WITH ALL LANDS DESCRIBED IN THIS PLAT TO THE BENEFIT OF ARAPAHOE COUNTY AND ITS ASSIGNS AND ARE BINDING UPON THE OWNERS AND THEIR RESPECTIVE SUCCESSORS, HEIRS AND ASSIGNS. THE PUBLIC USE EASEMENTS ARE GOVERNED BY THE TERMS AND CONDITIONS OF ARAPAHOE COUNTY'S EASEMENT REGULATIONS AND STANDARDS AND ALL TERMS AND CONDITIONS OF RECORD, IF ANY, AS THOSE REGULATIONS, STANDARDS TERMS AND CONDITIONS EXIST AT THE TIME OF COUNTY APPROVAL OF THIS DOCUMENT AND AS THEY MAY BE AMENDED FROM TIME TO TIME.

STREET LIGHTING:
ALL LOTS ARE SUBJECT TO AND BOUND BY TARIFFS WHICH ARE NOW AND MAY IN THE FUTURE BE FILED WITH THE PUBLIC UTILITIES COMMISSION OF THE STATE OF COLORADO RELATING TO STREET LIGHTING IN THIS PLAN OR PLAT, TOGETHER WITH RATES, RULES, AND REGULATIONS THEREIN PROVIDED AND SUBJECT TO ALL FUTURE AMENDMENTS AND CHANGES THERETO. THE OWNER OR OWNERS, THEIR SUCCESSORS AND/OR ASSIGNS IN INTEREST, SHALL PAY AS BILLED. A PORTION OF THE COST OF PUBLIC STREET LIGHTING IN THE PLAN OR PLAT ACCORDING TO APPLICABLE RATES, RULES, AND REGULATIONS, INCLUDING FUTURE AMENDMENTS AND CHANGES ON FILE WITH THE PUBLIC UTILITIES COMMISSION OF THE STATE OF COLORADO.

PLANNING COMMISSION RECOMMENDATION

NOT RECOMMENDED/RECOMMENDED BY THE ARAPAHOE COUNTY PLANNING COMMISSION, THIS ____ DAY OF _____ A.D., 20 ____.

CHAIR: _____

BOARD OF COUNTY COMMISSIONERS APPROVAL

APPROVED BY THE ARAPAHOE COUNTY BOARD OF COUNTY COMMISSIONERS, THIS ____ DAY OF _____ A.D., 20 ____.

CHAIR: _____




ATTEST: _____

USE BY SPECIAL REVIEW DENVER EXPANSION PROJECT LOCATED IN THE FOLLOWING SECTION, TOWNSHIP AND RANGE: S01 4S 65W, S02 3S 65W, S02 4S 65W, S03 5S 62W, S04 5S 62W, S05 5S 62W, S06 4S 64W, S07 4S 64W, S07 5S 62W, S08 4S 64W, S09 4S 64W, S10 4S 64W, S10 5S 62W, S11 4S 64W, S11 5S 62W, S12 4S 64W, S12 5S 62W, S13 4S 64W, S14 4S 64W, S15 4S 64W, S16 4S 64W, S16 5S 61W, S17 4S 64W, S17 5S 61W, S18 4S 63W, S18 5S 61W, S20 4S 63W, S21 4S 63W, S21 5S 61W, S22 4S 63W, S22 5S 61W, S23 4S 63W, S23 5S 61W, S24 5S 61W, S25 5S 61W, S26 4S 63W, S26 5S 61W, S27 4S 63W, S29 5S 60W, S30 5S 60W, S31 4S 62W, S31 4S 63W, S32 4S 62W, S32 5S 60W, S33 4S 62W, S33 5S 60W, S34 5S 60W, S35 3S 65W, S35 5S 60W, S36 4S 63W, S01 4S 64W, S01 4S 65W, S02 5S 62W, S02 6S 60W, S03 5S 62W, S04 4S 62W, S04 5S 62W, S05 5S 62W, S06 4S 64W, S07 4S 63W, S07 4S 64W, S07 5S 61W, S08 4S 64W, S09 4S 64W, S10 4S 64W, S11 4S 64W, S11 5S 62W, S12 4S 64W, S12 5S 62W, S15 5S 61W, S16 5S 61W, S17 4S 63W, S17 5S 61W, S18 4S 63W, S20 4S 63W, S21 4S 63W, S22 4S 63W, S22 5S 61W, S23 5S 61W, S24 5S 61W, S25 4S 63W, S25 5S 61W, S26 4S 63W, S28 5S 60W, S29 5S 60W, S30 5S 60W, S31 4S 62W, S33 5S 60W, S34 5S 60W 6TH PRINCIPAL MERIDIAN COUNTY OF ARAPAHOE, STATE OF COLORADO			
AR-028.000 PART OF SEC. 18, T-5-S, R-61-W GENERAL DESCRIPTION A 0.23 ACRE PROPOSED PIPELINE EASEMENT BEING FIFTY FOOT (50.00 FOOT) WIDE IN THE NE1/4 OF SECTION 18, T-5-S, R-61-W, ARAPAHOE COUNTY, STATE OF COLORADO, IN THE PROPERTY OF ARAPAHOE COUNTY, COLORADO, RECORD NUMBER D0136350 PARCEL D, OF THE OFFICIAL RECORDS OF ARAPAHOE COUNTY COLORADO, SAID EASEMENT BEING 25.00 FEET ON EACH SIDE OF A CENTERLINE DESCRIBED AS FOLLOWS: PERMANENT EASEMENT BASELINE DESCRIPTION BEGINNING AT A POINT [N. 14,389,451.09', E. 1,851,250.23'], ON THE EAST LINE OF SAID TRACT D0136350 PARCEL D, WHICH A FOUND 3-1/4" ALUMINUM CAP STAMPED "LS 33200" FOR THE E1/4 CORNER OF SAID SECTION 18 BEARS SOUTH 23°08'05" EAST A DISTANCE OF 1,897.12 FEET; THENCE NORTH 66°01'52" WEST A DISTANCE OF 203.11 FEET TO A POINT ON THE WEST LINE OF SAID TRACT D0136350 PARCEL D, SAID POINT BEING THE POINT OF TERMINATION [N. 14,389,533.60', E. 1,851,064.63'], ALSO BEING SOUTH 51°25'23" WEST A DISTANCE OF 1,290.75 FEET FROM A 3-1/4" ALUMINUM CAP STAMPED "LS 2279" FOR THE NORTHEAST CORNER OF SAID SECTION 18. TOTAL LENGTH OF PERMANENT EASEMENT: 203.11 FEET OR 12.31 RODS, CONTAINING AN AREA OF 10,155 SQUARE FEET OR 0.23 ACRES, MORE OR LESS. SIDELINES OF SAID EASEMENT BEING LENGTHENED OR SHORTENED TO MEET SIDELINES OF SAID TRACT. TOGETHER WITH A 20 FEET WIDE TEMPORARY WORKSPACE BEING ADJACENT TO THE NORTHERLY SIDE OF SAID EASEMENT, CONTAINING 4,062 SQUARE FEET OR 0.09 ACRES, MORE OR LESS;	AR-029.000 PART OF SEC. 18, T-5-S, R-61-W GENERAL DESCRIPTION A 3.01 ACRE PROPOSED PIPELINE EASEMENT BEING FIFTY FOOT (50.00 FOOT) WIDE IN PART OF THE NE1/4 OF SECTION 18, T-5-S, R-61-W, ARAPAHOE COUNTY, STATE OF COLORADO, IN THE PROPERTY OF THE CITY AND COUNTY OF DENVER, RECEPTION NUMBER D0136349, PARCEL "F", OF THE OFFICIAL RECORDS OF ARAPAHOE COUNTY COLORADO, SAID EASEMENT BEING 25 FEET ON EACH SIDE OF A CENTERLINE DESCRIBED AS FOLLOWS: PERMANENT EASEMENT BASELINE DESCRIPTION BEGINNING AT A POINT [N. 14,389,109.14', E. 1,852,037.22'] ON THE EAST LINE OF SAID TRACT D0136349, WHICH A 3-1/4" ALUMINUM CAP STAMPED "PLS 33200" FOUND FOR THE E1/4 CORNER OF SECTION 18 BEARS SOUTH 01°42'00" WEST A DISTANCE OF 1,403.23 FEET; THENCE NORTH 68°35'07" WEST A DISTANCE OF 57.13 FEET; THENCE NORTH 66°25'49" WEST A DISTANCE OF 674.13 FEET; THENCE NORTH 66°01'52" WEST A DISTANCE OF 126.86 FEET TO THE POINT OF EXIT ON THE INTERIOR EAST LINE OF SAID REC. NO. D0136349 SAME BEING THE EAST LINE OF REC. NO. D0136350; THENCE CONTINUING NORTH 66°01'52" WEST A DISTANCE OF 203.11 FEET TO THE POINT OF RE-ENTRY ON THE INTERIOR WEST LINE OF REC. NO. D0136349, SAME BEING THE WEST LINE OF REC. NO. D0136350; THENCE CONTINUING NORTH 66°01'52" WEST A DISTANCE OF 504.02 FEET; THENCE NORTH 65°51'33" WEST A DISTANCE OF 574.09 FEET; THENCE NORTH 65°58'03" WEST A DISTANCE OF 693.64 FEET TO A POINT ON THE WEST LINE OF OF THE NE1/4 OF SAID SECTION 18, SAID POINT BEING THE POINT OF TERMINATION [N. 14,390,255.64' E. 1,849,446.67'], ALSO BEING SOUTH 88°11'39" WEST A DISTANCE OF 2,628.34 FEET FROM A 3-1/4" ALUMINUM CAP STAMPED "PLS 2279" FOUND FOR THE NE CORNER OF SAID SECTION 18. TOTAL LENGTH OF PERMANENT EASEMENT: 2,629.87 FEET OR 159.39 RODS, CONTAINING AN AREA OF 131,494 SQUARE FEET OR 3.01 ACRES, MORE OR LESS. SIDELINES OF SAID EASEMENT BEING LENGTHENED OR SHORTENED TO MEET SIDELINES OF SAID TRACT. TOGETHER WITH A 20 FEET WIDE TEMPORARY WORKSPACE BEING ADJACENT TO THE NORTHERLY SIDE OF SAID EASEMENT, CONTAINING 52,216 SQUARE FEET OR 1.20 ACRES, MORE OR LESS;	AR-030.000 PART OF SEC. 18, T-5-S, R-61-W GENERAL DESCRIPTION A 0.08 ACRE PROPOSED PIPELINE EASEMENT BEING FIFTY FOOT (50.00 FOOT) WIDE IN PART OF THE NW1/4 OF SECTION 18, T-5-S, R-61-W, ARAPAHOE COUNTY, STATE OF COLORADO, IN THE PROPERTY OF ARAPAHOE COUNTY, COLORADO, A GOVERNMENTAL ENTITY, RECEPTION NUMBER D0136350, OF THE OFFICIAL RECORDS OF ARAPAHOE COUNTY COLORADO, SAID EASEMENT BEING 25 FEET ON EACH SIDE OF A CENTERLINE DESCRIBED AS FOLLOWS: PERMANENT EASEMENT BASELINE DESCRIPTION BEGINNING AT A POINT [N. 14,390,255.64', E. 1,849,446.67'] ON THE EAST LINE OF THE NW1/4 OF SAID SECTION 18, WHICH A 3-1/4" ALUMINUM CAP STAMPED "PLS 2279" FOUND FOR THE NE CORNER OF SECTION 18 BEARS NORTH 88°11'39" EAST A DISTANCE OF 2,628.34 FEET; THENCE NORTH 65°58'03" WEST A DISTANCE OF 69.39 FEET TO A POINT ON THE NORTH LINE OF SAID NW1/4, SAID POINT BEING THE POINT OF TERMINATION [N. 14,390,283.90' E. 1,849,383.30'], ALSO BEING NORTH 88°50'17" EAST A DISTANCE OF 2,533.44 FEET FROM A 2-1/2" ALUMINUM CAP STAMPED "PLS 30127" FOUND FOR THE NW1/4 CORNER OF SAID SECTION 18. TOTAL LENGTH OF PERMANENT EASEMENT: 69.39 FEET OR 4.21 RODS, CONTAINING AN AREA OF 3,469 SQUARE FEET OR 0.08 ACRES, MORE OR LESS. SIDELINES OF SAID EASEMENT BEING LENGTHENED OR SHORTENED TO MEET SIDELINES OF SAID TRACT. TOGETHER WITH A 50 FEET WIDE TEMPORARY WORKSPACE BEING ADJACENT TO THE NORTHERLY SIDE OF SAID EASEMENT, CONTAINING 6 SQUARE FEET OR 0.0001 ACRES, MORE OR LESS;	
 Magellan Pipeline Company, L.P., is a subsidiary of ONEOK	MAGELLAN PIPELINE COMPANY, L.P. ARAPAHOE COUNTY, COLORADO	PERMANENT EASEMENT LEGAL DESCRIPTIONS: PAGE 3 of 71	
		PREPARED BY: PW	GENERATE DATE: 10/29/2025

		USE BY SPECIAL REVIEW DENVER EXPANSION PROJECT LOCATED IN THE FOLLOWING SECTION, TOWNSHIP AND RANGE:	
		S01 4S 65W, S02 3S 65W, S02 4S 65W, S03 5S 62W, S04 5S 62W, S05 5S 62W, S06 4S 64W, S07 4S 64W, S07 5S 62W, S08 4S 64W, S09 4S 64W, S10 4S 64W, S10 5S 62W, S11 4S 64W, S11 5S 62W, S12 4S 64W, S12 5S 62W, S13 4S 64W, S14 4S 64W, S15 4S 64W, S16 4S 64W, S16 5S 61W, S17 4S 64W, S17 5S 61W, S18 4S 63W, S18 5S 61W, S20 4S 63W, S21 4S 63W, S21 5S 61W, S22 4S 63W, S22 5S 61W, S23 4S 63W, S23 5S 61W, S24 5S 61W, S25 5S 61W, S26 4S 63W, S26 5S 61W, S27 4S 63W, S29 5S 60W, S30 5S 60W, S31 4S 62W, S31 4S 63W, S32 4S 62W, S32 5S 60W, S33 4S 62W, S33 5S 60W, S34 5S 60W, S35 3S 65W, S35 5S 60W, S36 4S 63W, S01 4S 64W, S01 4S 65W, S02 5S 62W, S02 6S 60W, S03 5S 62W, S04 4S 62W, S04 5S 62W, S05 5S 62W, S06 4S 64W, S07 4S 63W, S07 4S 64W, S07 5S 61W, S08 4S 64W, S09 4S 64W, S10 4S 64W, S11 4S 64W, S11 5S 62W, S12 4S 64W, S12 5S 62W, S15 5S 61W, S16 5S 61W, S17 4S 63W, S17 5S 61W, S18 4S 63W, S20 4S 63W, S21 4S 63W, S22 4S 63W, S22 5S 61W, S23 5S 61W, S24 5S 61W, S25 4S 63W, S25 5S 61W, S26 4S 63W, S28 5S 60W, S29 5S 60W, S30 5S 60W, S31 4S 62W, S33 5S 60W, S34 5S 60W	
		6TH PRINCIPAL MERIDIAN COUNTY OF ARAPAHOE, STATE OF COLORADO	
AR-031.000 PART OF SEC. 7, T-5-S, R-61-W GENERAL DESCRIPTION A 3.16 ACRE PROPOSED PIPELINE EASEMENT BEING FIFTY FOOT (50.00 FOOT) WIDE IN PART OF SECTION 7, T-5-S, R-61-W, ARAPAHOE COUNTY, STATE OF COLORADO, IN THE PROPERTY OF ARAPAHOE COUNTY, COLORADO, A GOVERNMENT ENTITY, RECEPTION NUMBER D0136350, OF THE OFFICIAL RECORDS OF ARAPAHOE COUNTY COLORADO, SAID EASEMENT BEING 25 FEET ON EACH SIDE OF A CENTERLINE DESCRIBED AS FOLLOWS: PERMANENT EASEMENT BASELINE DESCRIPTION BEGINNING AT A POINT [N. 14,390,283.90', E. 1,849,383.30'] ON THE SOUTH LINE OF THE SW1/4 OF SAID SECTION 7, WHICH A 2-1/2" ALUMINUM CAP STAMPED "PLS 30127" FOUND FOR THE SW CORNER OF SAID SECTION 7 BEARS SOUTH 88°50'17" WEST A DISTANCE OF 2,533.44 FEET; THENCE NORTH 65°58'03" WEST A DISTANCE OF 319.42 FEET; THENCE NORTH 66°06'52" WEST A DISTANCE OF 2,435.65 FEET TO A POINT ON THE WEST LINE OF SAID SECTION 7, SAID POINT BEING THE POINT OF TERMINATION [N. 14,391,400.20' E. 1,846,864.52'], ALSO BEING SOUTH 00°41'37" WEST A DISTANCE OF 1,488.89 FEET FROM A 2-1/2" ALUMINUM CAP STAMPED "PLS 30127" FOUND FOR THE W1/4 CORNER OF SAID SECTION 7. TOTAL LENGTH OF PERMANENT EASEMENT: 2,755.07 FEET OR 166.97 RODS. CONTAINING AN AREA OF 137,753 SQUARE FEET OR 3.16 ACRES, MORE OR LESS. SIDELINES OF SAID EASEMENT BEING LENGTHENED OR SHORTENED TO MEET SIDELINES OF SAID TRACT. TOGETHER WITH A 50 FEET WIDE TEMPORARY WORKSPACE BEING ADJACENT TO THE NORTHERLY SIDE OF SAID EASEMENT, CONTAINING 144,145 SQUARE FEET OR 3.31 ACRES, MORE OR LESS. AND SIX ADDITIONAL TEMPORARY WORKSPACE MORE PARTICULARLY DESCRIBED AS FOLLOWS: ADDITIONAL TEMPORARY WORKSPACE 1 (ATWS1): COMMENCING AT SAID SW CORNER OF SECTION 7; THENCE, N 77°22'33" E A DISTANCE OF 1,930.22 FEET TO THE SOUTHEASTERLY CORNER OF THE ADDITIONAL TEMPORARY WORKSPACE AND BEING THE POINT OF BEGINNING ATWS1; THENCE, ALONG THE PERIMETER THE FOLLOWING FOUR (4) COURSES: 1) N 66°06'52" W A DISTANCE OF 50.00 FEET; 2) N 28°52'31" E A DISTANCE OF 50.19 FEET; 3) S 66°06'52" E A DISTANCE OF 45.63 FEET; 4) S 23°53'08" W A DISTANCE OF 50.00 FEET TO THE POINT OF BEGINNING OF ATWS1, CONTAINING AN AREA OF 2,391 SQUARE FEET OR 0.05 ACRES, MORE OR LESS. ADDITIONAL TEMPORARY WORKSPACE 2 (ATWS2): COMMENCING AT SAID SW CORNER OF SECTION 7; THENCE, N 76°19'32" W A DISTANCE OF 1,883.89 FEET TO THE SOUTHEASTERLY CORNER OF THE ADDITIONAL TEMPORARY WORKSPACE AND BEING THE POINT OF BEGINNING ATWS2; THENCE, ALONG THE PERIMETER THE FOLLOWING FOUR (4) COURSES: 1) N 66°06'52" W A DISTANCE OF 50.00 FEET; 2) N 23°53'08" E A DISTANCE OF 50.00 FEET; 3) S 66°06'52" E A DISTANCE OF 54.37 FEET; 4) S 28°52'31" W A DISTANCE OF 50.19 FEET TO THE POINT OF BEGINNING OF ATWS2, CONTAINING AN AREA OF 2,609 SQUARE FEET OR 0.06 ACRES, MORE OR LESS. ADDITIONAL TEMPORARY WORKSPACE 3 (ATWS3): COMMENCING AT SAID SW CORNER OF SECTION 7; THENCE, N 70°58'17" E A DISTANCE OF 1,686.59 FEET TO THE SOUTHEASTERLY CORNER OF THE ADDITIONAL TEMPORARY WORKSPACE AND BEING THE POINT OF BEGINNING ATWS3; THENCE, ALONG THE PERIMETER THE FOLLOWING FOUR (4) COURSES: 1) N 66°06'52" W A DISTANCE OF 50.00 FEET; 2) N 35°07'43" E A DISTANCE OF 50.98 FEET; 3) S 66°06'52" E A DISTANCE OF 40.06 FEET; 4) S 23°53'08" W A DISTANCE OF 50.00 FEET TO THE POINT OF BEGINNING OF ATWS3, CONTAINING AN AREA OF 2,252 SQUARE FEET OR 0.05 ACRES, MORE OR LESS. ADDITIONAL TEMPORARY WORKSPACE 4 (ATWS4): COMMENCING AT SAID SW CORNER OF SECTION 7; THENCE, N 69°25'03" E A DISTANCE OF 1,639.37 FEET TO THE SOUTHEASTERLY CORNER OF THE ADDITIONAL TEMPORARY WORKSPACE AND BEING THE POINT OF BEGINNING ATWS4; THENCE, ALONG THE PERIMETER THE FOLLOWING FOUR (4) COURSES: 1) N 66°06'52" W A DISTANCE OF 50.00 FEET; 2) N 23°53'08" E A DISTANCE OF 50.00 FEET; 3) S 66°06'52" E A DISTANCE OF 59.94 FEET; 4) S 35°07'43" W A DISTANCE OF 50.98 FEET TO THE POINT OF BEGINNING OF ATWS4, CONTAINING AN AREA OF 2,748 SQUARE FEET OR 0.06 ACRES, MORE OR LESS. ADDITIONAL TEMPORARY WORKSPACE 5 (ATWS5): COMMENCING AT SAID SW CORNER OF SECTION 7; THENCE, N 04°52'02" E A DISTANCE OF 1,214.71 FEET TO THE SOUTHEASTERLY CORNER OF THE ADDITIONAL TEMPORARY WORKSPACE AND BEING THE POINT OF BEGINNING ATWS5; THENCE, ALONG THE PERIMETER THE FOLLOWING FOUR (4) COURSES: 1) N 66°06'52" W A DISTANCE OF 49.53 FEET; 2) N 00°00'00" E A DISTANCE OF 27.34 FEET; 3) S 66°06'52" E A DISTANCE OF 60.60 FEET; 4) S 23°53'08" W A DISTANCE OF 25.00 FEET TO THE POINT OF BEGINNING OF ATWS5, CONTAINING AN AREA OF 1,377 SQUARE FEET OR 0.03 ACRES, MORE OR LESS. ADDITIONAL TEMPORARY WORKSPACE 6 (ATWS6): COMMENCING AT SAID SW CORNER OF SECTION 7; THENCE, N 02°12'56" E A DISTANCE OF 1,235.73 FEET TO THE SOUTHEASTERLY CORNER OF THE ADDITIONAL TEMPORARY WORKSPACE AND BEING THE POINT OF BEGINNING ATWS6; THENCE, ALONG THE PERIMETER THE FOLLOWING FOUR (4) COURSES: 1) N 66°06'52" W A DISTANCE OF 34.91 FEET; 2) N 00°27'24" E A DISTANCE OF 27.25 FEET; 3) S 66°06'52" E A DISTANCE OF 34.68 FEET; 4) S 00°00'00" W A DISTANCE OF 27.34 FEET TO THE POINT OF BEGINNING OF ATWS6, CONTAINING AN AREA OF 870 SQUARE FEET OR 0.02 ACRES, MORE OR LESS.			
 Magellan Pipeline Company, L.P., is a subsidiary of ONEOK	MAGELLAN PIPELINE COMPANY, L.P. ARAPAHOE COUNTY, COLORADO	PERMANENT EASEMENT LEGAL DESCRIPTIONS: PAGE 4 of 71	
		PREPARED BY: PW	GENERATE DATE: 10/29/2025

USE BY SPECIAL REVIEW DENVER EXPANSION PROJECT LOCATED IN THE FOLLOWING SECTION, TOWNSHIP AND RANGE: S01 4S 65W, S02 3S 65W, S02 4S 65W, S03 5S 62W, S04 5S 62W, S05 5S 62W, S06 4S 64W, S07 4S 64W, S07 5S 62W, S08 4S 64W, S09 4S 64W, S10 4S 64W, S10 5S 62W, S11 4S 64W, S11 5S 62W, S12 4S 64W, S12 5S 62W, S13 4S 64W, S14 4S 64W, S15 4S 64W, S16 4S 64W, S16 5S 61W, S17 4S 64W, S17 5S 61W, S18 4S 63W, S18 5S 61W, S20 4S 63W, S21 4S 63W, S21 5S 61W, S22 4S 63W, S22 5S 61W, S23 4S 63W, S23 5S 61W, S24 5S 61W, S25 5S 61W, S26 4S 63W, S26 5S 61W, S27 4S 63W, S29 5S 60W, S30 5S 60W, S31 4S 62W, S31 4S 63W, S32 4S 62W, S32 5S 60W, S33 4S 62W, S33 5S 60W, S34 5S 60W, S35 3S 65W, S35 5S 60W, S36 4S 63W, S01 4S 64W, S01 4S 65W, S02 5S 62W, S02 6S 60W, S03 5S 62W, S04 4S 62W, S04 5S 62W, S05 5S 62W, S06 4S 64W, S07 4S 63W, S07 4S 64W, S07 5S 61W, S08 4S 64W, S09 4S 64W, S10 4S 64W, S11 4S 64W, S11 5S 62W, S12 4S 64W, S12 5S 62W, S15 5S 61W, S16 5S 61W, S17 4S 63W, S17 5S 61W, S18 4S 63W, S20 4S 63W, S21 4S 63W, S22 4S 63W, S22 5S 61W, S23 5S 61W, S24 5S 61W, S25 4S 63W, S25 5S 61W, S26 4S 63W, S28 5S 60W, S29 5S 60W, S30 5S 60W, S31 4S 62W, S33 5S 60W, S34 5S 60W 6TH PRINCIPAL MERIDIAN COUNTY OF ARAPAHOE, STATE OF COLORADO		
AR-033.000 PART OF SEC. 12, T-5-S, R-62-W GENERAL DESCRIPTION A 1.54 ACRE PROPOSED PIPELINE EASEMENT BEING FIFTY FOOT (50.00 FOOT) WIDE IN PART OF THE W1/2 OF THE SE1/4 OF SECTION 12, T-5-S, R-62-W, ARAPAHOE COUNTY, STATE OF COLORADO, IN THE PROPERTY OF COLORADO STATE UNIVERSITY RESEARCH FOUNDATION, RECEPTION NUMBER D1124731, OF THE OFFICIAL RECORDS OF ARAPAHOE COUNTY COLORADO, SAID EASEMENT BEING 25 FEET ON EACH SIDE OF A CENTERLINE DESCRIBED AS FOLLOWS: PERMANENT EASEMENT BASELINE DESCRIPTION BEGINNING AT A POINT [N. 14,391,709.13', E. 1,845,548.66'] ON THE EAST LINE OF THE W1/2 OF THE SE1/4 OF SAID SECTION 12, WHICH A 2-1/2" ALUMINUM CAP STAMPED "PLS 30127" FOUND FOR THE SE CORNER OF SAID SECTION 12 BEARS SOUTH 41°23'53" EAST A DISTANCE OF 1,968.46 FEET; THENCE NORTH 79°21'41" WEST A DISTANCE OF 907.68 FEET; THENCE NORTH 79°12'49" WEST A DISTANCE OF 325.41 FEET; THENCE NORTH 79°25'13" WEST A DISTANCE OF 112.50 FEET TO A POINT ON THE WEST LINE OF SAID W1/2 SE1/4, SAID POINT BEING THE POINT OF TERMINATION [N. 14,391,958.25' E. 1,844,226.34'], ALSO BEING NORTH 00°33'32" EAST A DISTANCE OF 1,758.15 FEET FROM A 2-1/2" ALUMINUM CAP STAMPED "PLS 30127" FOUND FOR THE S1/4 CORNER OF SAID SECTION 12. TOTAL LENGTH OF PERMANENT EASEMENT: 1,345.59 FEET OR 81.55 RODS, CONTAINING AN AREA OF 67,279 SQUARE FEET OR 1.54 ACRES, MORE OR LESS. SIDELINES OF SAID EASEMENT BEING LENGTHENED OR SHORTENED TO MEET SIDELINES OF SAID TRACT. TOGETHER WITH A 50 FEET WIDE TEMPORARY WORKSPACE BEING ADJACENT TO THE NORTHERLY SIDE OF SAID EASEMENT, CONTAINING 67,287 SQUARE FEET OR 1.54 ACRES, MORE OR LESS. AND TWO ADDITIONAL TEMPORARY WORKSPACE MORE PARTICULARLY DESCRIBED AS FOLLOWS: ADDITIONAL TEMPORARY WORKSPACE 1 (ATWS1): COMMENCING AT SAID SE CORNER OF SECTION 12; THENCE, N 44°46'30" W A DISTANCE OF 2,265.33 FEET TO THE SOUTHEASTERLY CORNER OF THE ADDITIONAL TEMPORARY WORKSPACE AND BEING THE POINT OF BEGINNING ATWS1; THENCE, ALONG THE PERIMETER THE FOLLOWING FOUR (4) COURSES: 1) N 79°21'41" W A DISTANCE OF 50.00 FEET; 2) N 01°04'24" E A DISTANCE OF 50.70 FEET; 3) S 79°21'41" E A DISTANCE OF 58.43 FEET; 4) S 10°38'19" W A DISTANCE OF 50.00 FEET TO THE POINT OF BEGINNING OF ATWS1, CONTAINING AN AREA OF 2,711 SQUARE FEET OR 0.06 ACRES, MORE OR LESS. ADDITIONAL TEMPORARY WORKSPACE 2 (ATWS2): COMMENCING AT SAID SE CORNER OF SECTION 12; THENCE, N 45°35'32" W A DISTANCE OF 2,313.41 FEET TO THE SOUTHEASTERLY CORNER OF THE ADDITIONAL TEMPORARY WORKSPACE AND BEING THE POINT OF BEGINNING ATWS2; THENCE, ALONG THE PERIMETER THE FOLLOWING FOUR (4) COURSES: 1) N 79°21'41" W A DISTANCE OF 50.00 FEET; 2) N 10°38'19" E A DISTANCE OF 50.00 FEET; 3) S 79°21'41" E A DISTANCE OF 41.57 FEET; 4) S 01°04'24" W A DISTANCE OF 50.70 FEET TO THE POINT OF BEGINNING OF ATWS2, CONTAINING AN AREA OF 2,289 SQUARE FEET OR 0.05 ACRES, MORE OR LESS.	AR-034.000 PART OF SEC. 12, T-5-S, R-62-W GENERAL DESCRIPTION A 1.54 ACRE PROPOSED PIPELINE EASEMENT BEING FIFTY FOOT (50.00 FOOT) WIDE IN PART OF THE E1/2 OF THE SW1/4 OF SECTION 12, T-5-S, R-62-W, ARAPAHOE COUNTY, STATE OF COLORADO, IN THE PROPERTY OF COLORADO STATE UNIVERSITY RESEARCH FOUNDATION, RECEPTION NUMBER D1124731, OF THE OFFICIAL RECORDS OF ARAPAHOE COUNTY COLORADO, SAID EASEMENT BEING 25 FEET ON EACH SIDE OF A CENTERLINE DESCRIBED AS FOLLOWS: PERMANENT EASEMENT BASELINE DESCRIPTION BEGINNING AT A POINT [N. 14,391,958.25', E. 1,844,226.34'] ON THE EAST LINE OF THE E1/2 OF THE SW1/4 OF SAID SECTION 12, WHICH A 2-1/2" ALUMINUM CAP STAMPED "PLS 30127" FOUND FOR THE S1/4 CORNER OF SAID SECTION 12 BEARS SOUTH 00°33'32" WEST A DISTANCE OF 1,758.15 FEET; THENCE NORTH 79°25'13" WEST A DISTANCE OF 1,189.58 FEET; THENCE NORTH 79°18'12" WEST A DISTANCE OF 154.43 FEET TO A POINT ON THE WEST LINE OF SAID E1/2 SW1/4, SAID POINT BEING THE POINT OF TERMINATION [N. 14,392,205.32' E. 1,842,905.24'], ALSO BEING SOUTH 64°44'28" EAST A DISTANCE OF 1,458.83 FEET FROM A 2-1/2" ALUMINUM CAP STAMPED "PLS 13895" FOUND FOR THE W1/4 CORNER OF SAID SECTION 12. TOTAL LENGTH OF PERMANENT EASEMENT: 1,344.01 FEET OR 81.46 RODS, CONTAINING AN AREA OF 67,200 SQUARE FEET OR 1.54 ACRES, MORE OR LESS. SIDELINES OF SAID EASEMENT BEING LENGTHENED OR SHORTENED TO MEET SIDELINES OF SAID TRACT. TOGETHER WITH A 50 FEET WIDE TEMPORARY WORKSPACE BEING ADJACENT TO THE NORTHERLY SIDE OF SAID EASEMENT, CONTAINING 67,204 SQUARE FEET OR 1.54 ACRES, MORE OR LESS.	
 Magellan Pipeline Company, L.P., is a subsidiary of ONEOK	MAGELLAN PIPELINE COMPANY, L.P. ARAPAHOE COUNTY, COLORADO	PERMANENT EASEMENT LEGAL DESCRIPTIONS: PAGE 5 of 71
		PREPARED BY: PW

USE BY SPECIAL REVIEW
DENVER EXPANSION PROJECT LOCATED IN L1 4S 65W, L2 4S 65W, S02 4S 65W, S35 3S 65W, 6TH PRINCIPAL MERIDIAN
COUNTY OF ARAPAHOE, STATE OF COLORADO

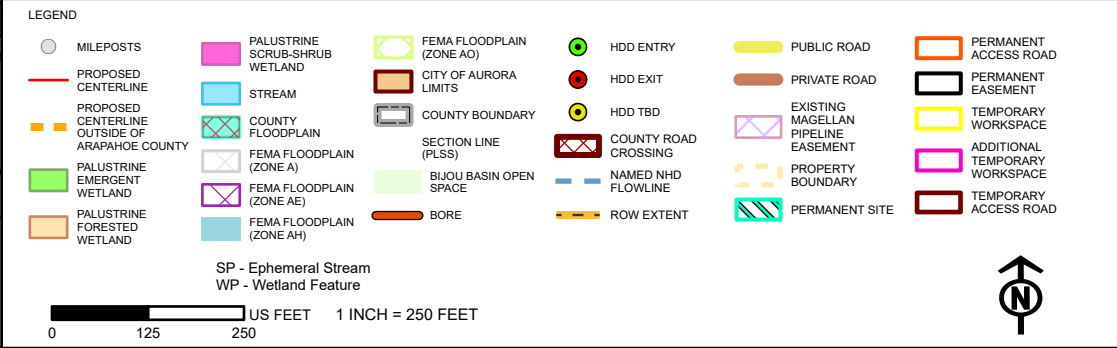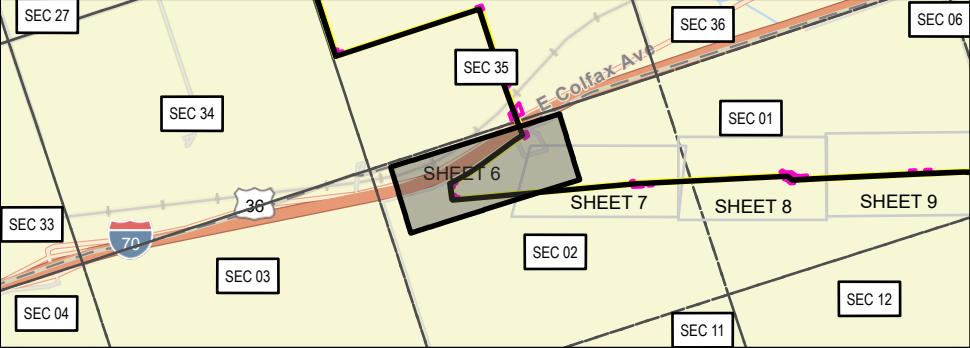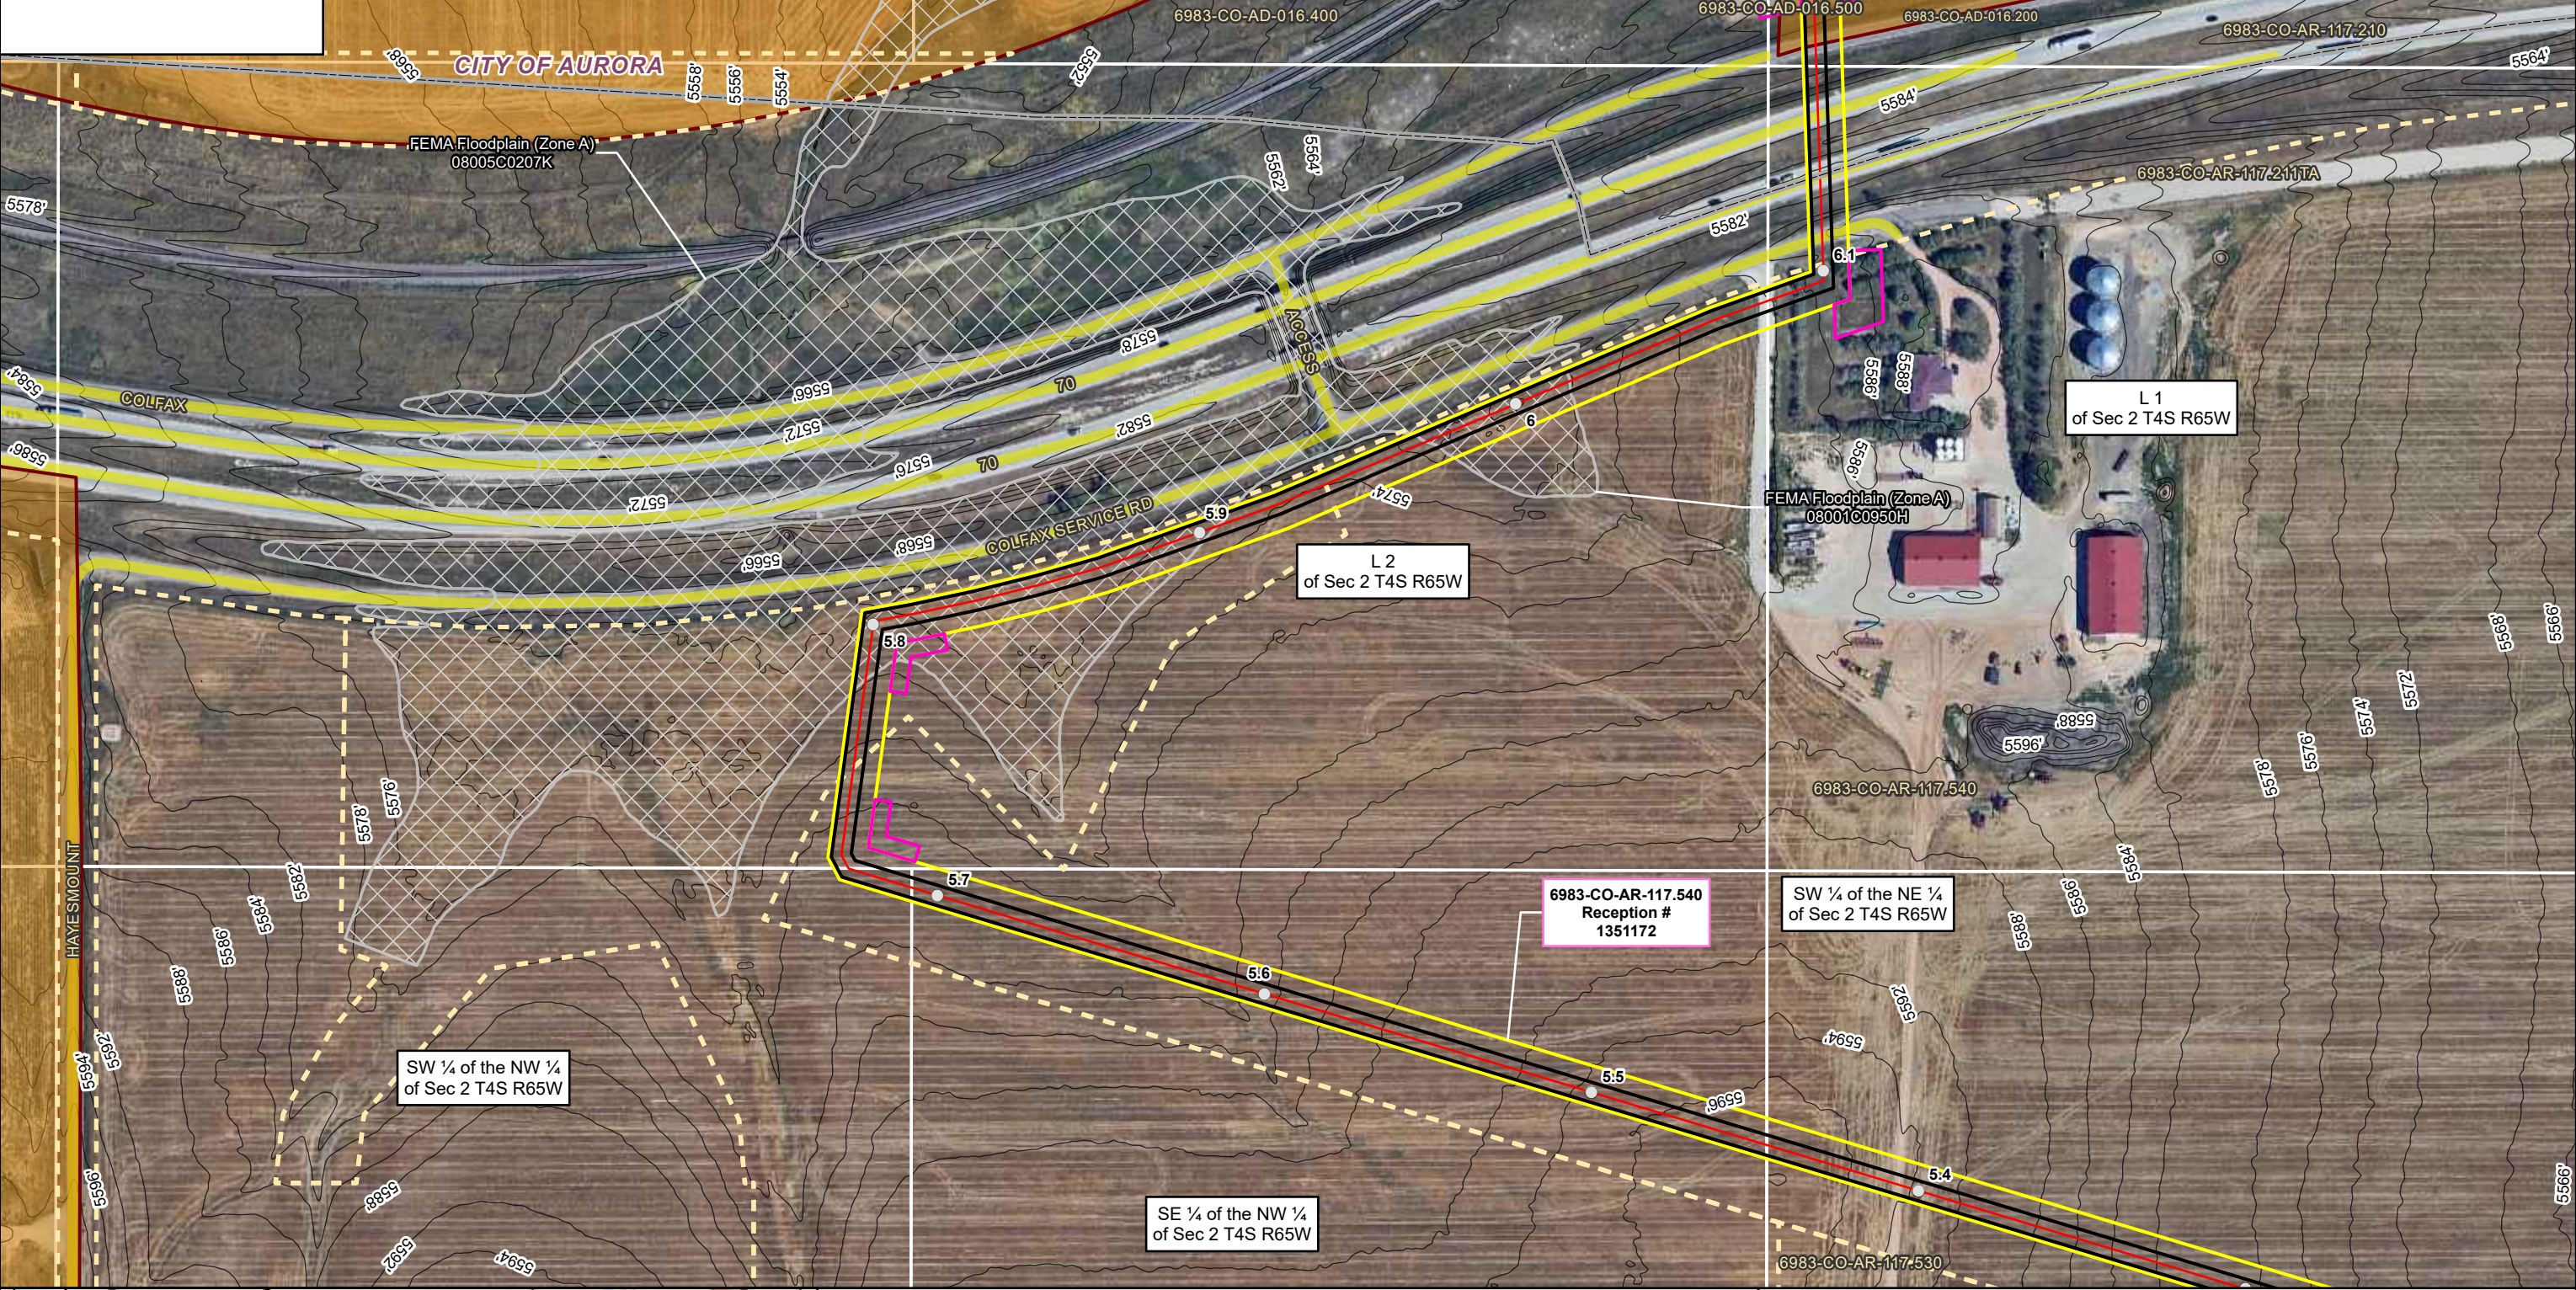

ARAPAHOE COUNTY AERIAL IMAGERY MAP
DENVER EXPANSION PROJECT
MAGELLAN PIPELINE COMPANY, L.P.
ARAPAHOE COUNTY, COLORADO



PAGE 6 OF 71

NAD83 BLM ZONE 13N (US FOOT)

PREPARED BY: PW

GENERATE DATE: 10/29/2025

USE BY SPECIAL REVIEW
DENVER EXPANSION PROJECT LOCATED IN S01 4S 65W, S02 3S 65W, S02 4S 65W, S35 3S 65W, 6TH PRINCIPAL MERIDIAN
COUNTY OF ARAPAHOE, STATE OF COLORADO

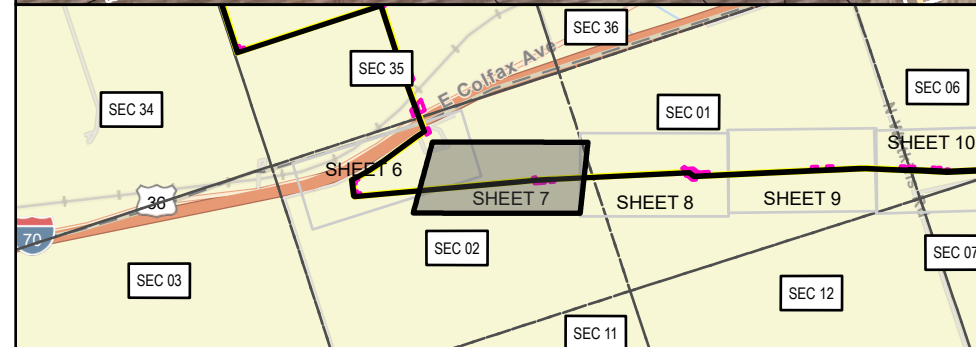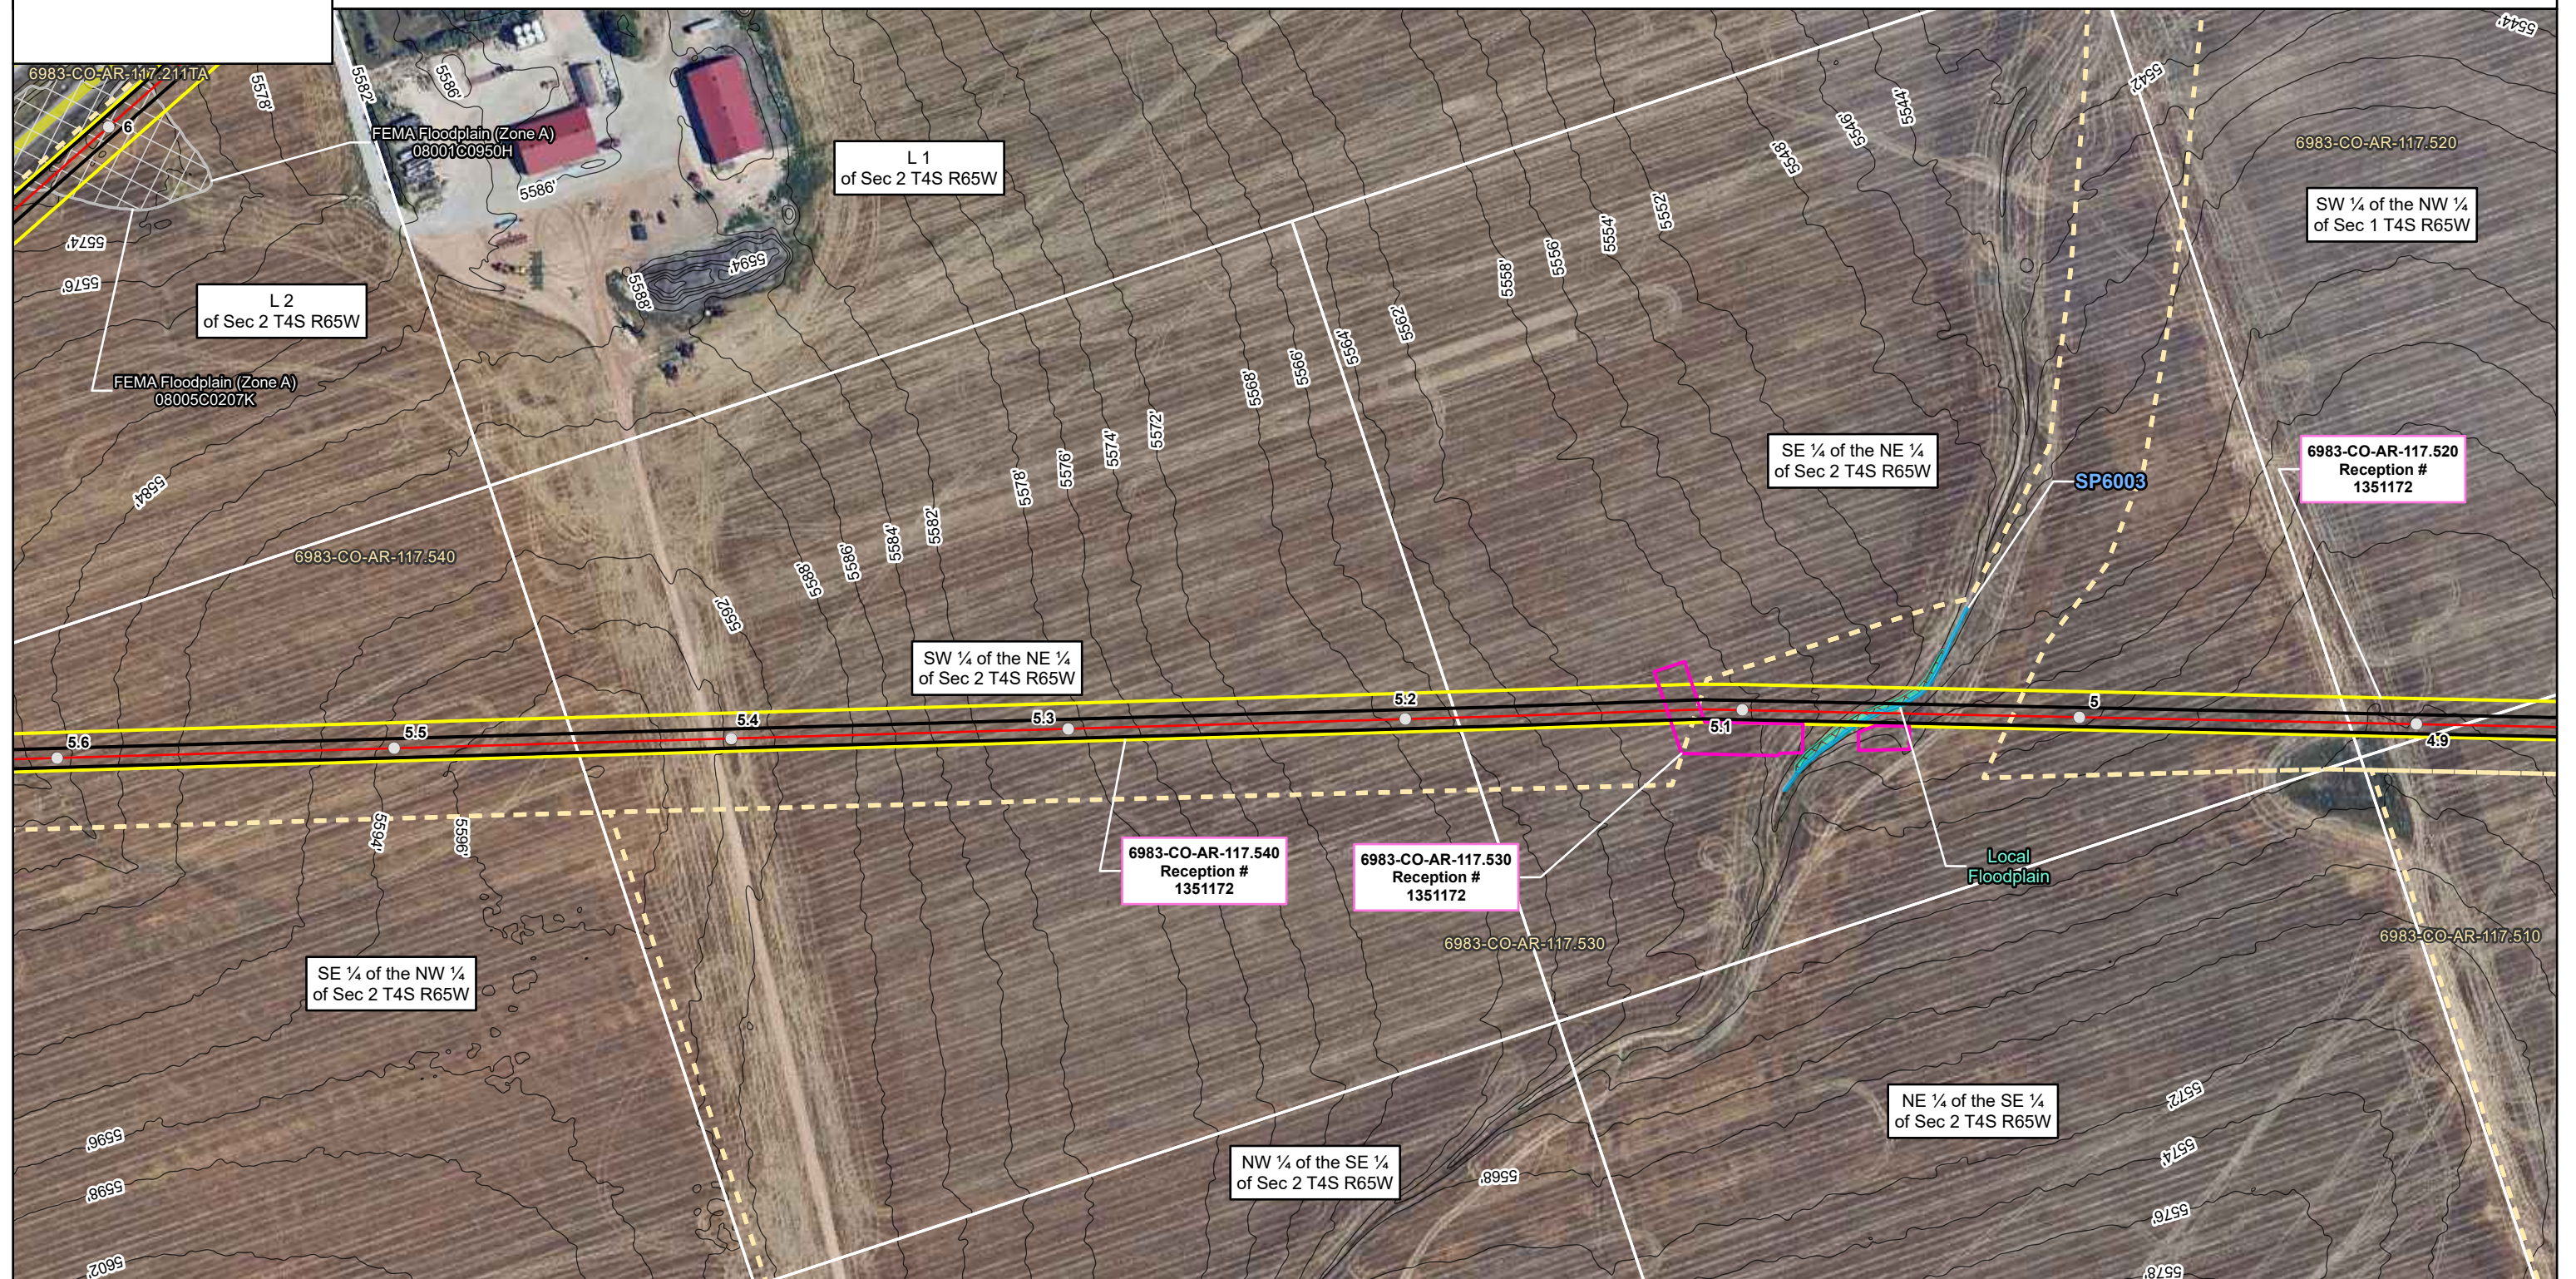

LEGEND

 MILEPOSTS	 PALUSTRINE SCRUB-SHRUB WETLAND	 FEMA FLOODPLAIN (ZONE AO)	 HDD ENTRY	 PUBLIC ROAD	 PERMANENT ACCESS ROAD
 PROPOSED CENTERLINE	 STREAM	 CITY OF AURORA LIMITS	 HDD EXIT	 PRIVATE ROAD	 PERMANENT EASEMENT
 PROPOSED CENTERLINE OUTSIDE OF ARAPAHOE COUNTY	 COUNTY FLOODPLAIN	 COUNTY BOUNDARY	 HDD TBD	 EXISTING MAGELLAN PIPELINE EASEMENT	 TEMPORARY WORKSPACE
 PALUSTRINE EMERGENT WETLAND	 FEMA FLOODPLAIN (ZONE A)	 SECTION LINE (PLSS)	 COUNTY ROAD CROSSING	 PROPERTY BOUNDARY	 ADDITIONAL TEMPORARY WORKSPACE
 PALUSTRINE FORESTED WETLAND	 FEMA FLOODPLAIN (ZONE AE)	 BIJOU BASIN OPEN SPACE	 NAMED NHD FLOWLINE	 PERMANENT SITE	 TEMPORARY ACCESS ROAD
	 FEMA FLOODPLAIN (ZONE AH)	 BORE	 ROW EXTENT		



SP - Ephemeral Stream
WP - Wetland Feature

0 125 250 US FEET 1 INCH = 250 FEET




ARAPAHOE COUNTY AERIAL IMAGERY MAP
DENVER EXPANSION PROJECT
MAGELLAN PIPELINE COMPANY, L.P.
ARAPAHOE COUNTY, COLORADO

USE BY SPECIAL REVIEW
DENVER EXPANSION PROJECT LOCATED IN S01 4S 65W, S02 4S 65W, 6TH PRINCIPAL MERIDIAN
COUNTY OF ARAPAHOE, STATE OF COLORADO

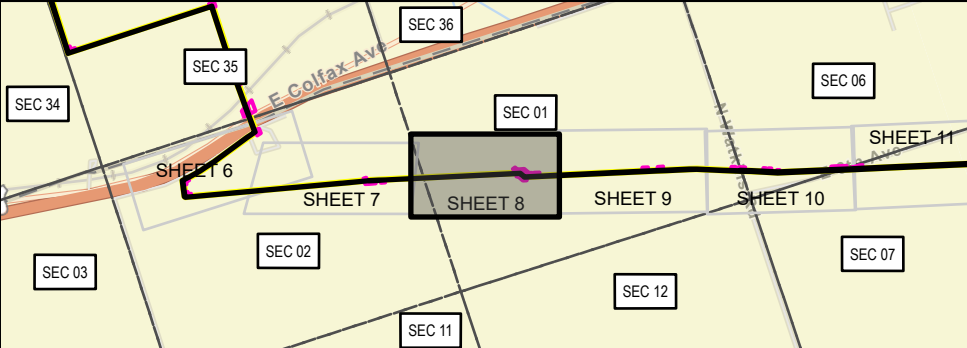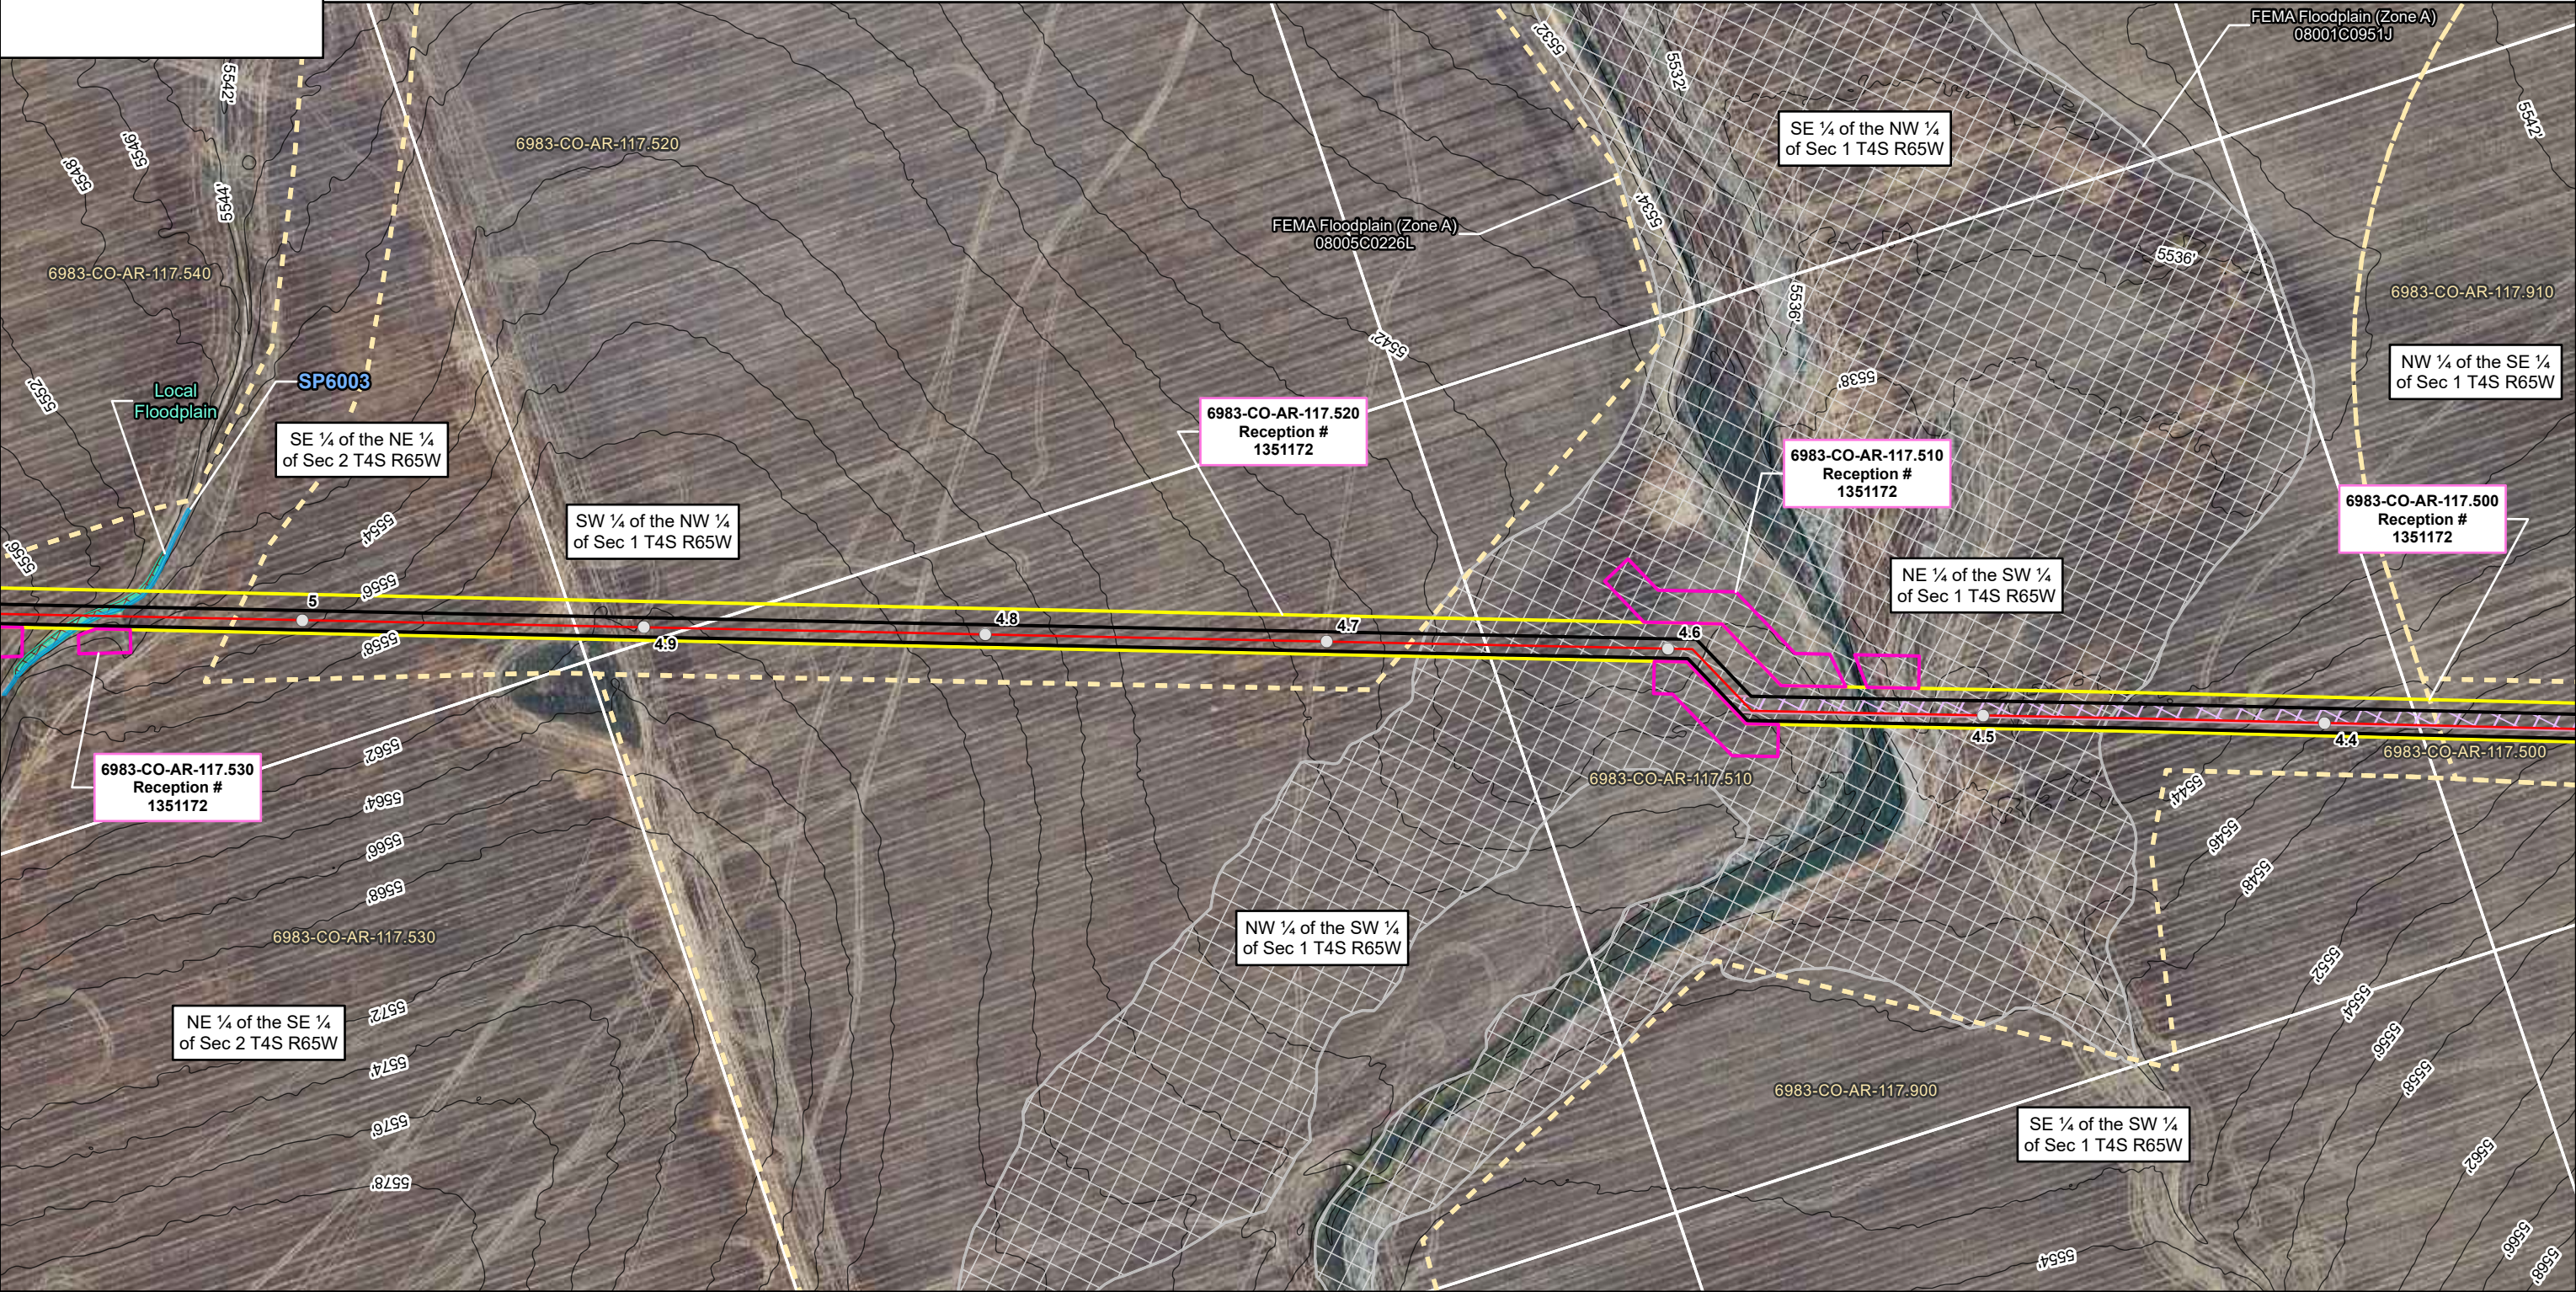

ARAPAHOE COUNTY CASE NO. UASI25-002

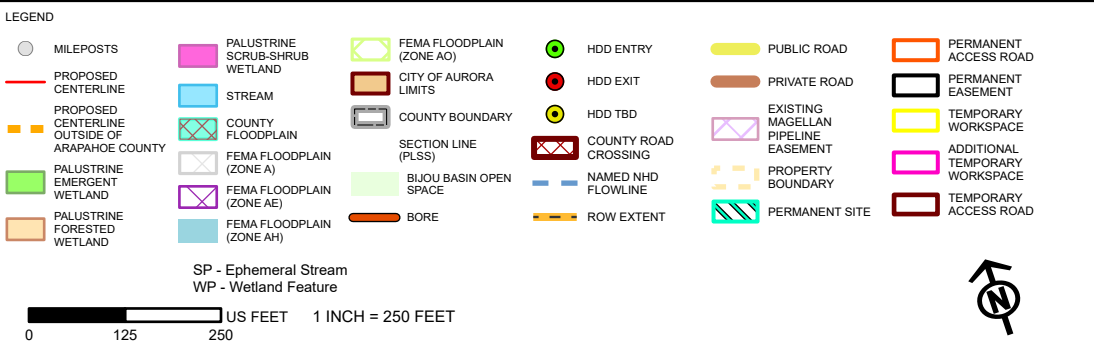

ONEOK
Magellan Pipeline Company, L.P. is a subsidiary of ONEOK

ARAPAHOE COUNTY AERIAL IMAGERY MAP
DENVER EXPANSION PROJECT
MAGELLAN PIPELINE COMPANY, L.P.
ARAPAHOE COUNTY, COLORADO



PAGE 8 OF 71

NAD83 BLM ZONE 13N (US FOOT)

PREPARED BY: PW

GENERATE DATE: 10/29/2025

USE BY SPECIAL REVIEW
DENVER EXPANSION PROJECT LOCATED IN S01 4S 65W, 6TH PRINCIPAL MERIDIAN
COUNTY OF ARAPAHOE, STATE OF COLORADO

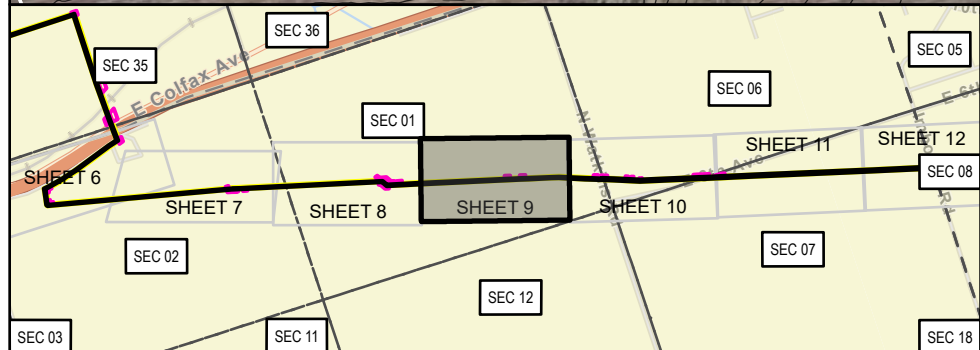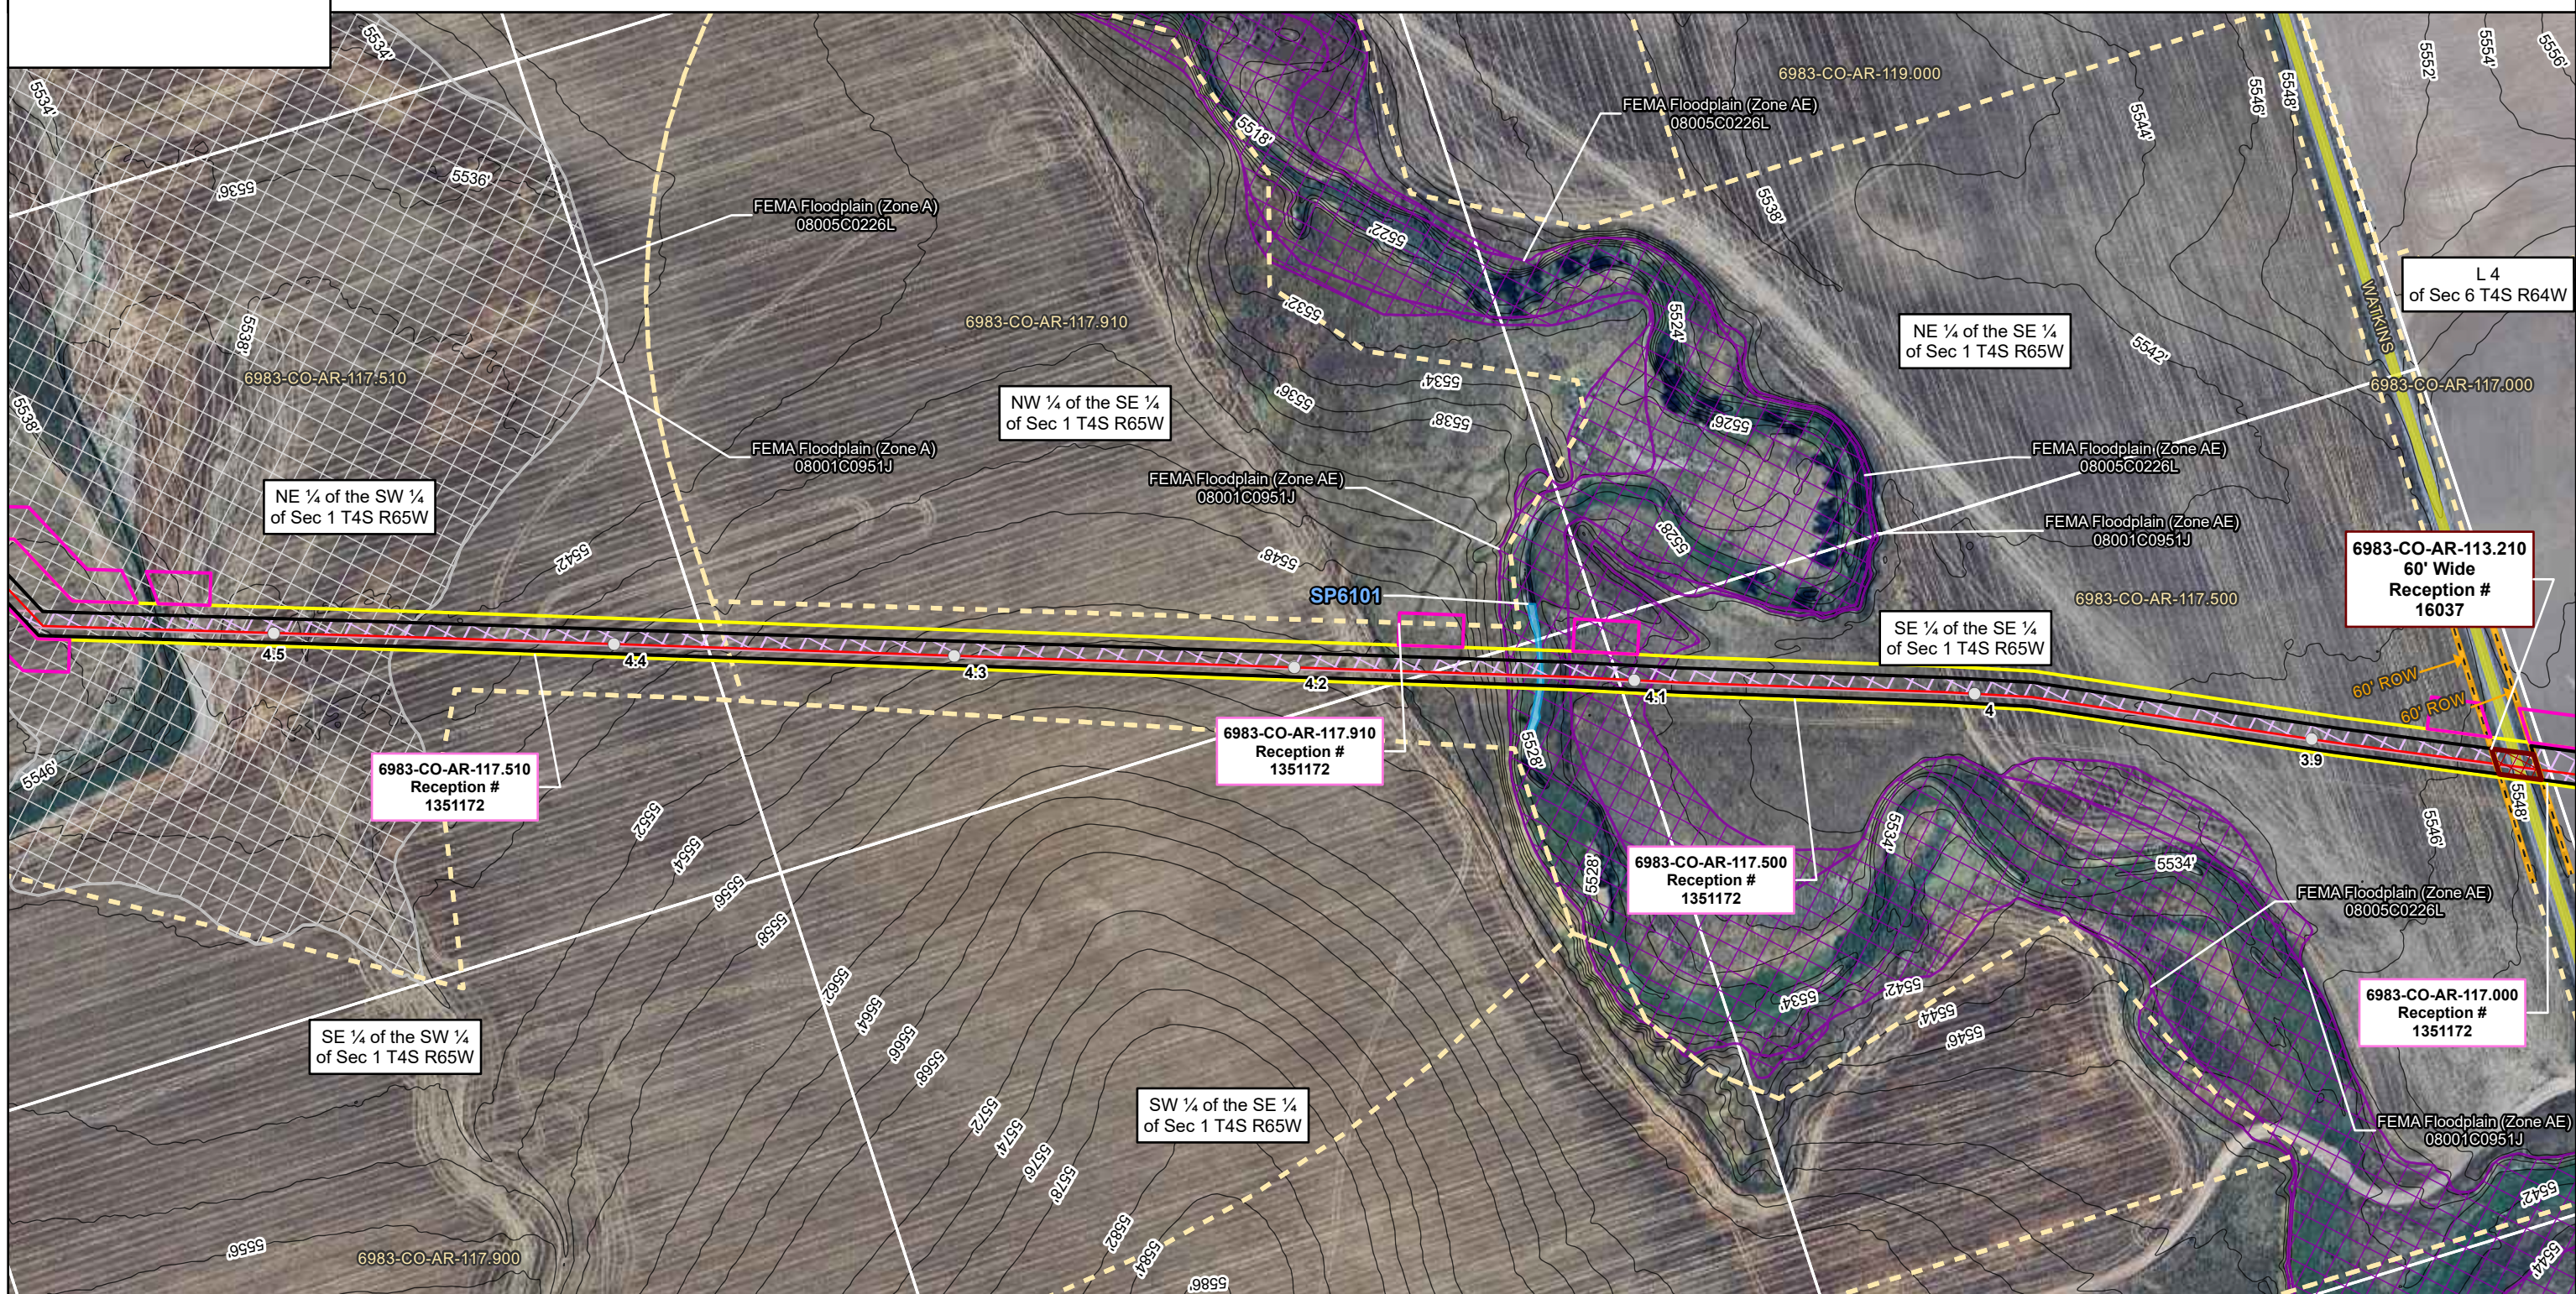

LEGEND

MILEPOSTS	PALUSTRINE SCRUB-SHRUB WETLAND	FEMA FLOODPLAIN (ZONE AO)	HDD ENTRY	PUBLIC ROAD	PERMANENT ACCESS ROAD
PROPOSED CENTERLINE	STREAM	CITY OF AURORA LIMITS	HDD EXIT	PRIVATE ROAD	PERMANENT EASEMENT
PROPOSED CENTERLINE OUTSIDE OF ARAPAHOE COUNTY	COUNTY FLOODPLAIN	COUNTY BOUNDARY	HDD TBD	EXISTING MAGELLAN PIPELINE EASEMENT	TEMPORARY WORKSPACE
PALUSTRINE EMERGENT WETLAND	FEMA FLOODPLAIN (ZONE A)	SECTION LINE (PLSS)	COUNTY ROAD CROSSING	PROPERTY BOUNDARY	ADDITIONAL TEMPORARY WORKSPACE
PALUSTRINE FORESTED WETLAND	FEMA FLOODPLAIN (ZONE AE)	BIJOUL BASIN OPEN SPACE	NAMED NHD FLOWLINE	PERMANENT SITE	TEMPORARY ACCESS ROAD
	FEMA FLOODPLAIN (ZONE AH)	BORE	ROW EXTENT		

SP - Ephemeral Stream
WP - Wetland Feature

US FEET 1 INCH = 250 FEET

0 125 250

ONEOK
Magellan Pipeline Company, L.P. is a subsidiary of ONEOK

ARAPAHOE COUNTY AERIAL IMAGERY MAP
DENVER EXPANSION PROJECT
MAGELLAN PIPELINE COMPANY, L.P.
ARAPAHOE COUNTY, COLORADO




PAGE 9 OF 71

NAD83 BLM ZONE 13N (US FOOT)

PREPARED BY: PW

GENERATE DATE: 10/29/2025

USE BY SPECIAL REVIEW
DENVER EXPANSION PROJECT LOCATED IN S01 4S 64W, S01 4S 65W, S06 4S 64W, S07 4S 64W, S12 4S 64W, 6TH PRINCIPAL MERIDIAN
COUNTY OF ARAPAHOE, STATE OF COLORADO

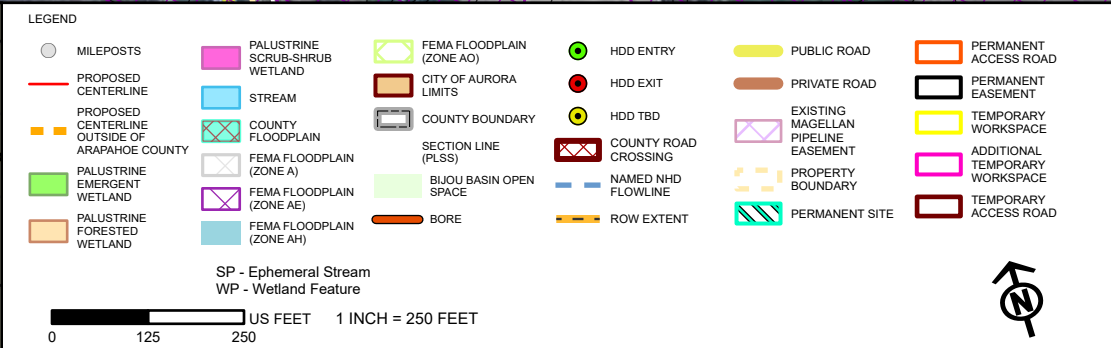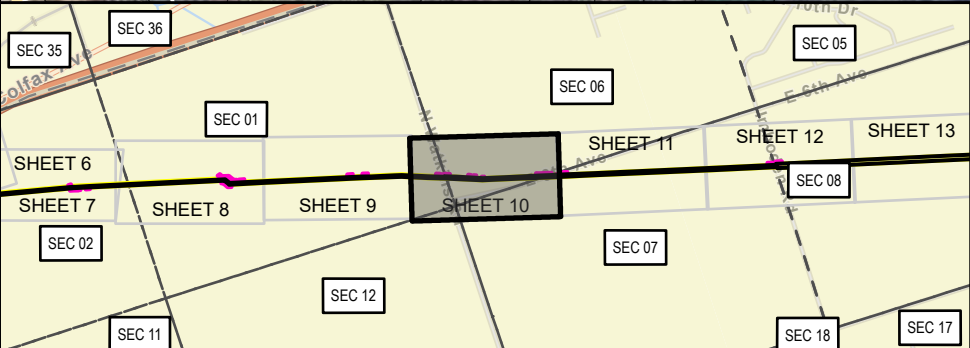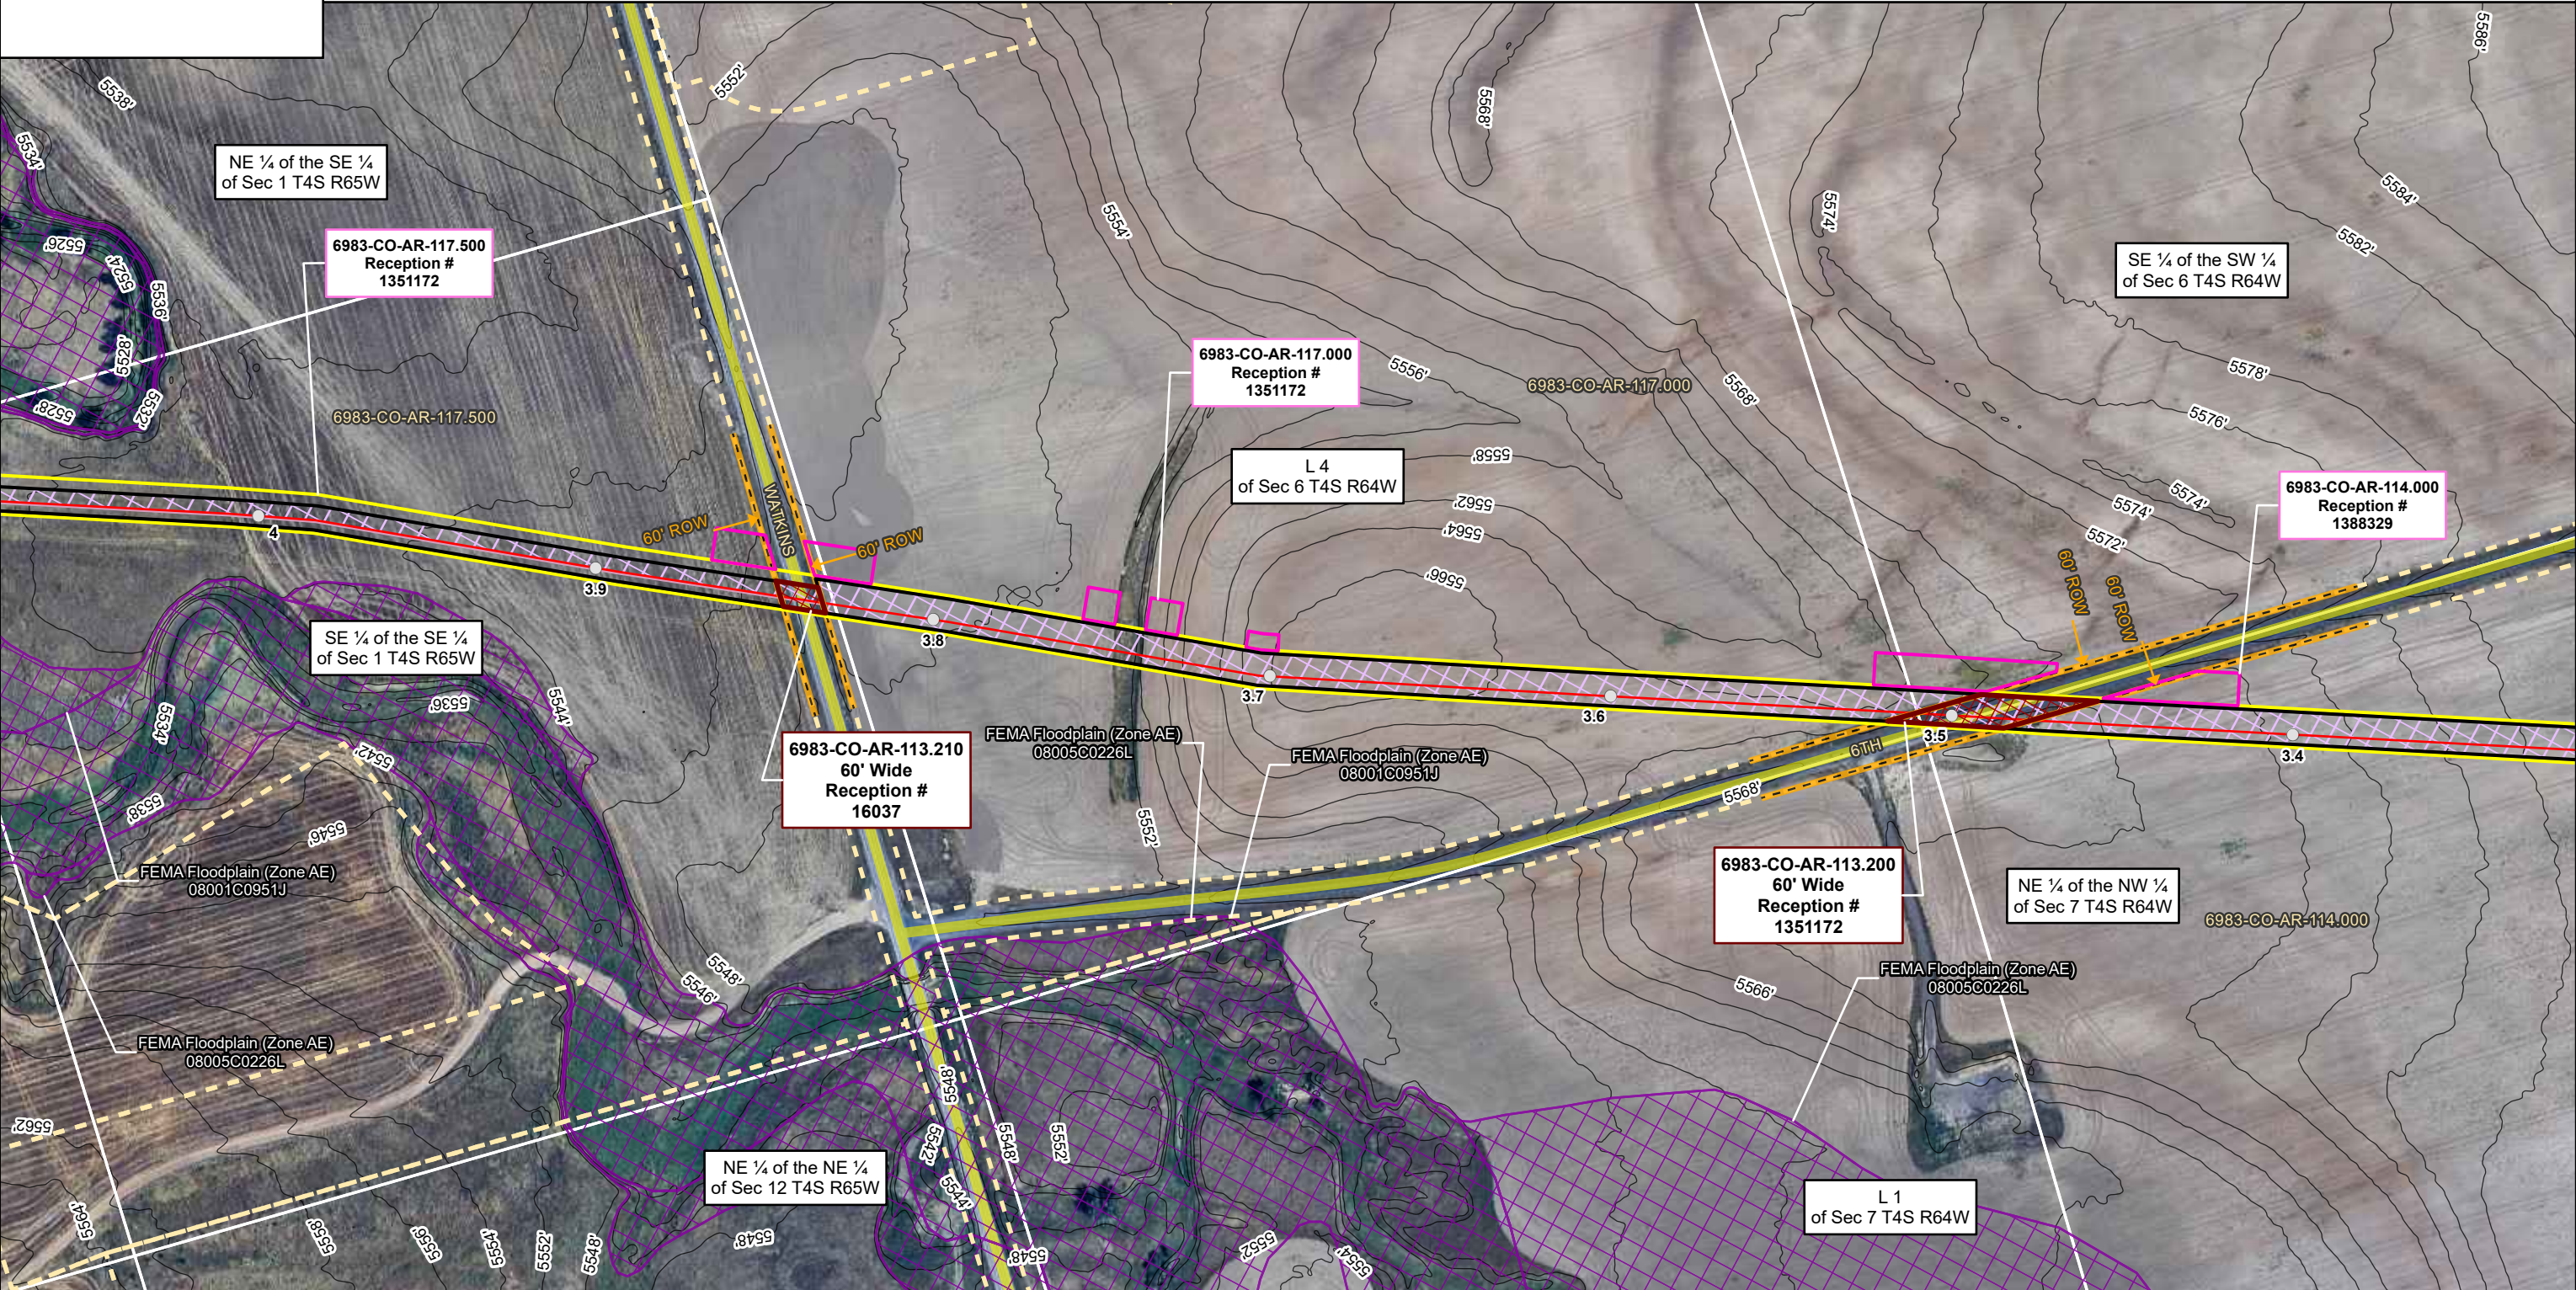

ARAPAHOE COUNTY AERIAL IMAGERY MAP
DENVER EXPANSION PROJECT
MAGELLAN PIPELINE COMPANY, L.P.
ARAPAHOE COUNTY, COLORADO




PAGE 10 OF 71

NAD83 BLM ZONE 13N (US FOOT)

PREPARED BY: PW

GENERATE DATE: 10/29/2025

USE BY SPECIAL REVIEW
DENVER EXPANSION PROJECT LOCATED IN S06 4S 64W, S07 4S 64W, 6TH PRINCIPAL MERIDIAN
COUNTY OF ARAPAHOE, STATE OF COLORADO

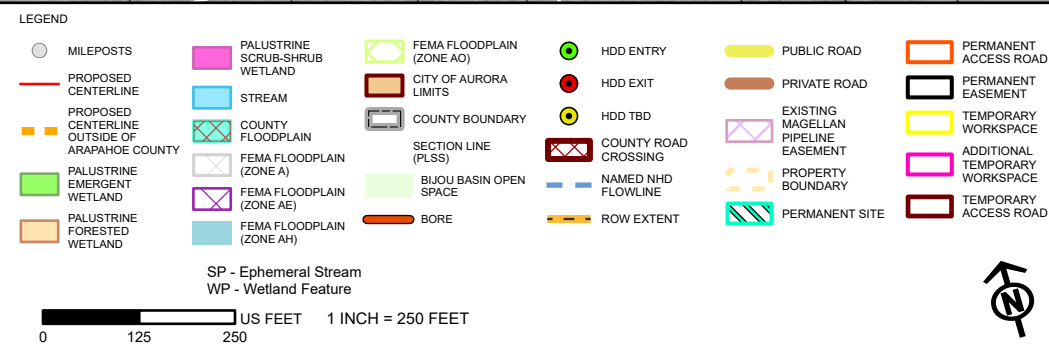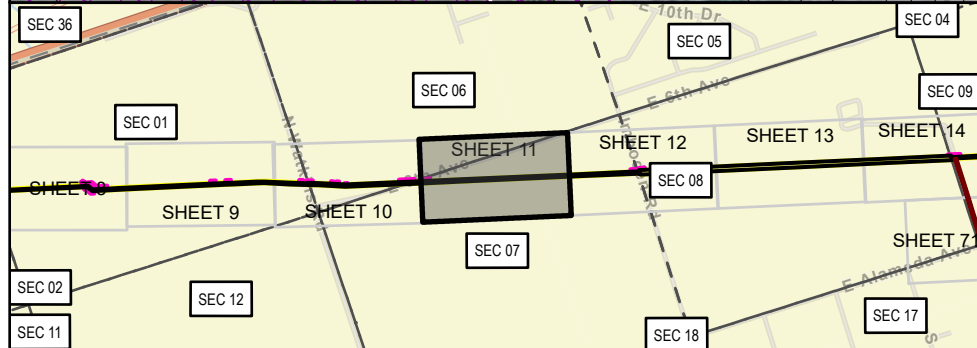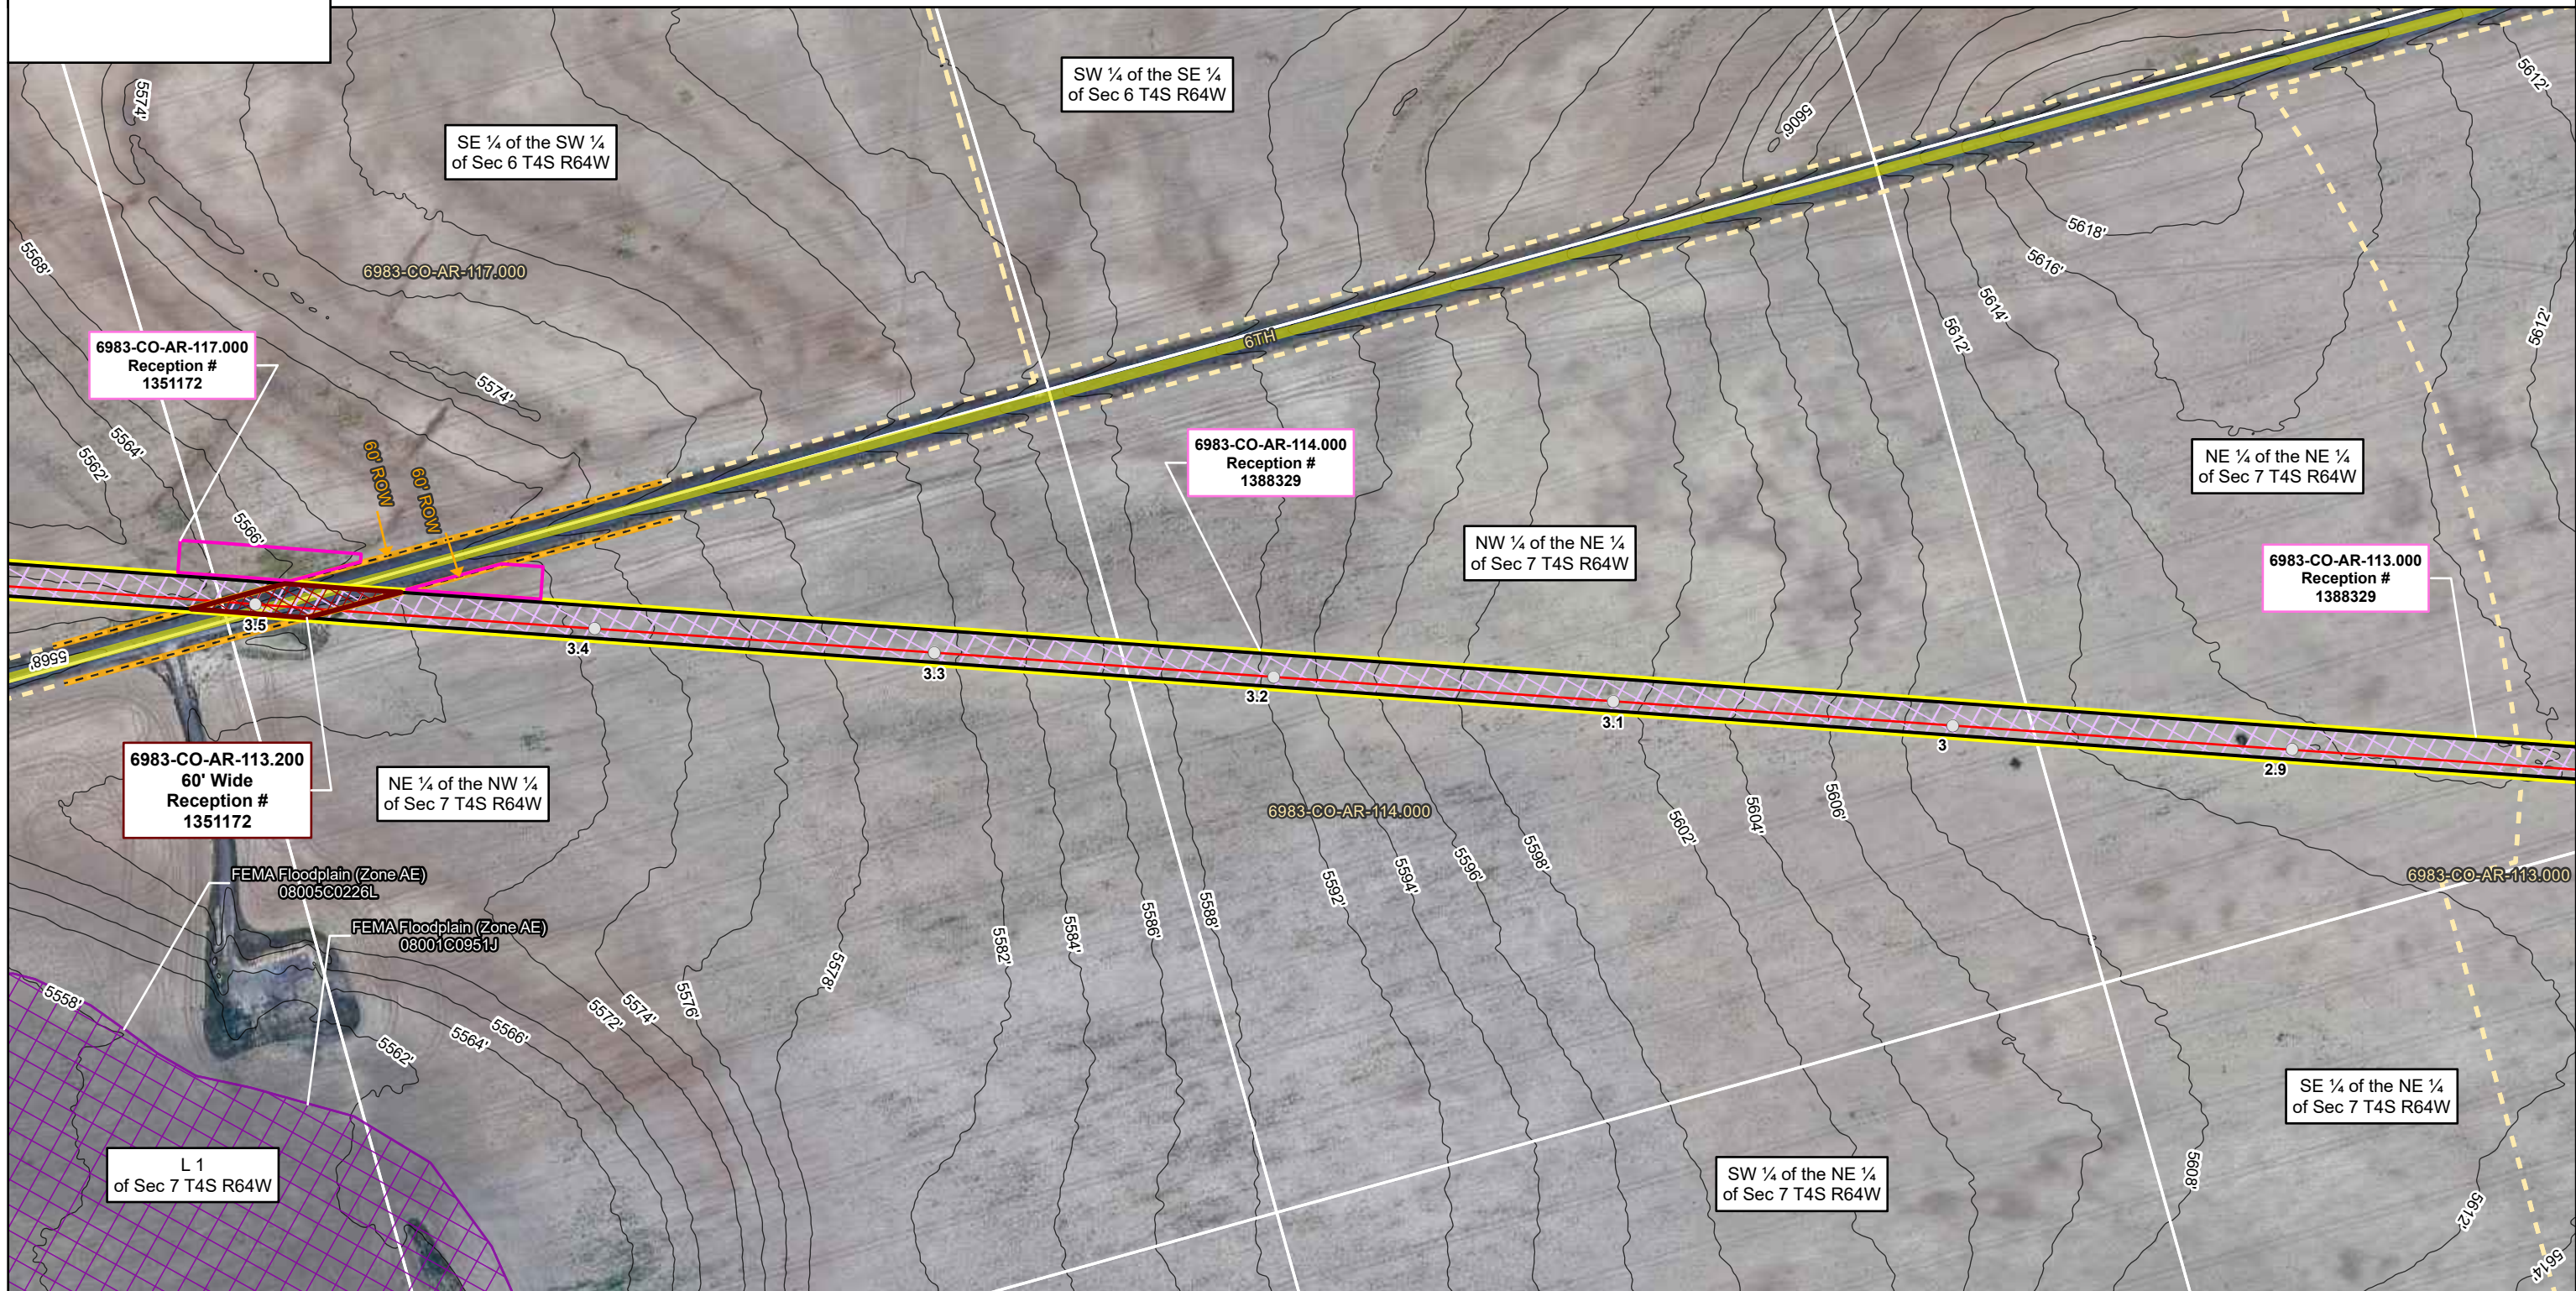



ARAPAHOE COUNTY AERIAL IMAGERY MAP
DENVER EXPANSION PROJECT
MAGELLAN PIPELINE COMPANY, L.P.
ARAPAHOE COUNTY, COLORADO




PAGE 11 OF 71

NAD83 BLM ZONE 13N (US FOOT)

PREPARED BY: PW

GENERATE DATE: 10/29/2025

USE BY SPECIAL REVIEW
DENVER EXPANSION PROJECT LOCATED IN S07 4S 64W, S08 4S 64W, 6TH PRINCIPAL MERIDIAN
COUNTY OF ARAPAHOE, STATE OF COLORADO

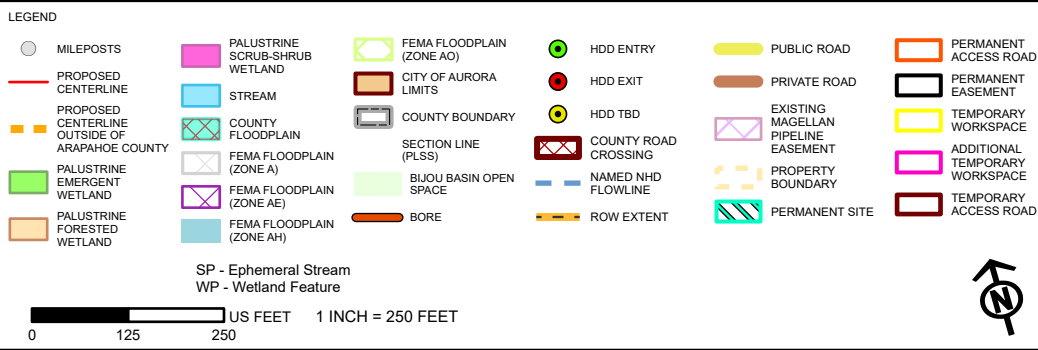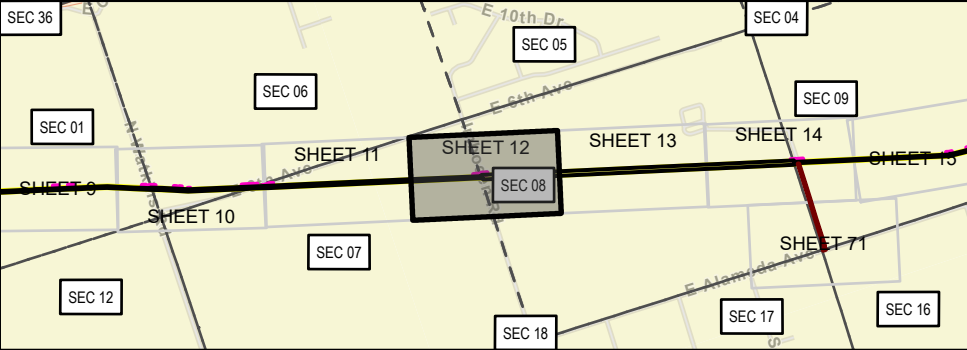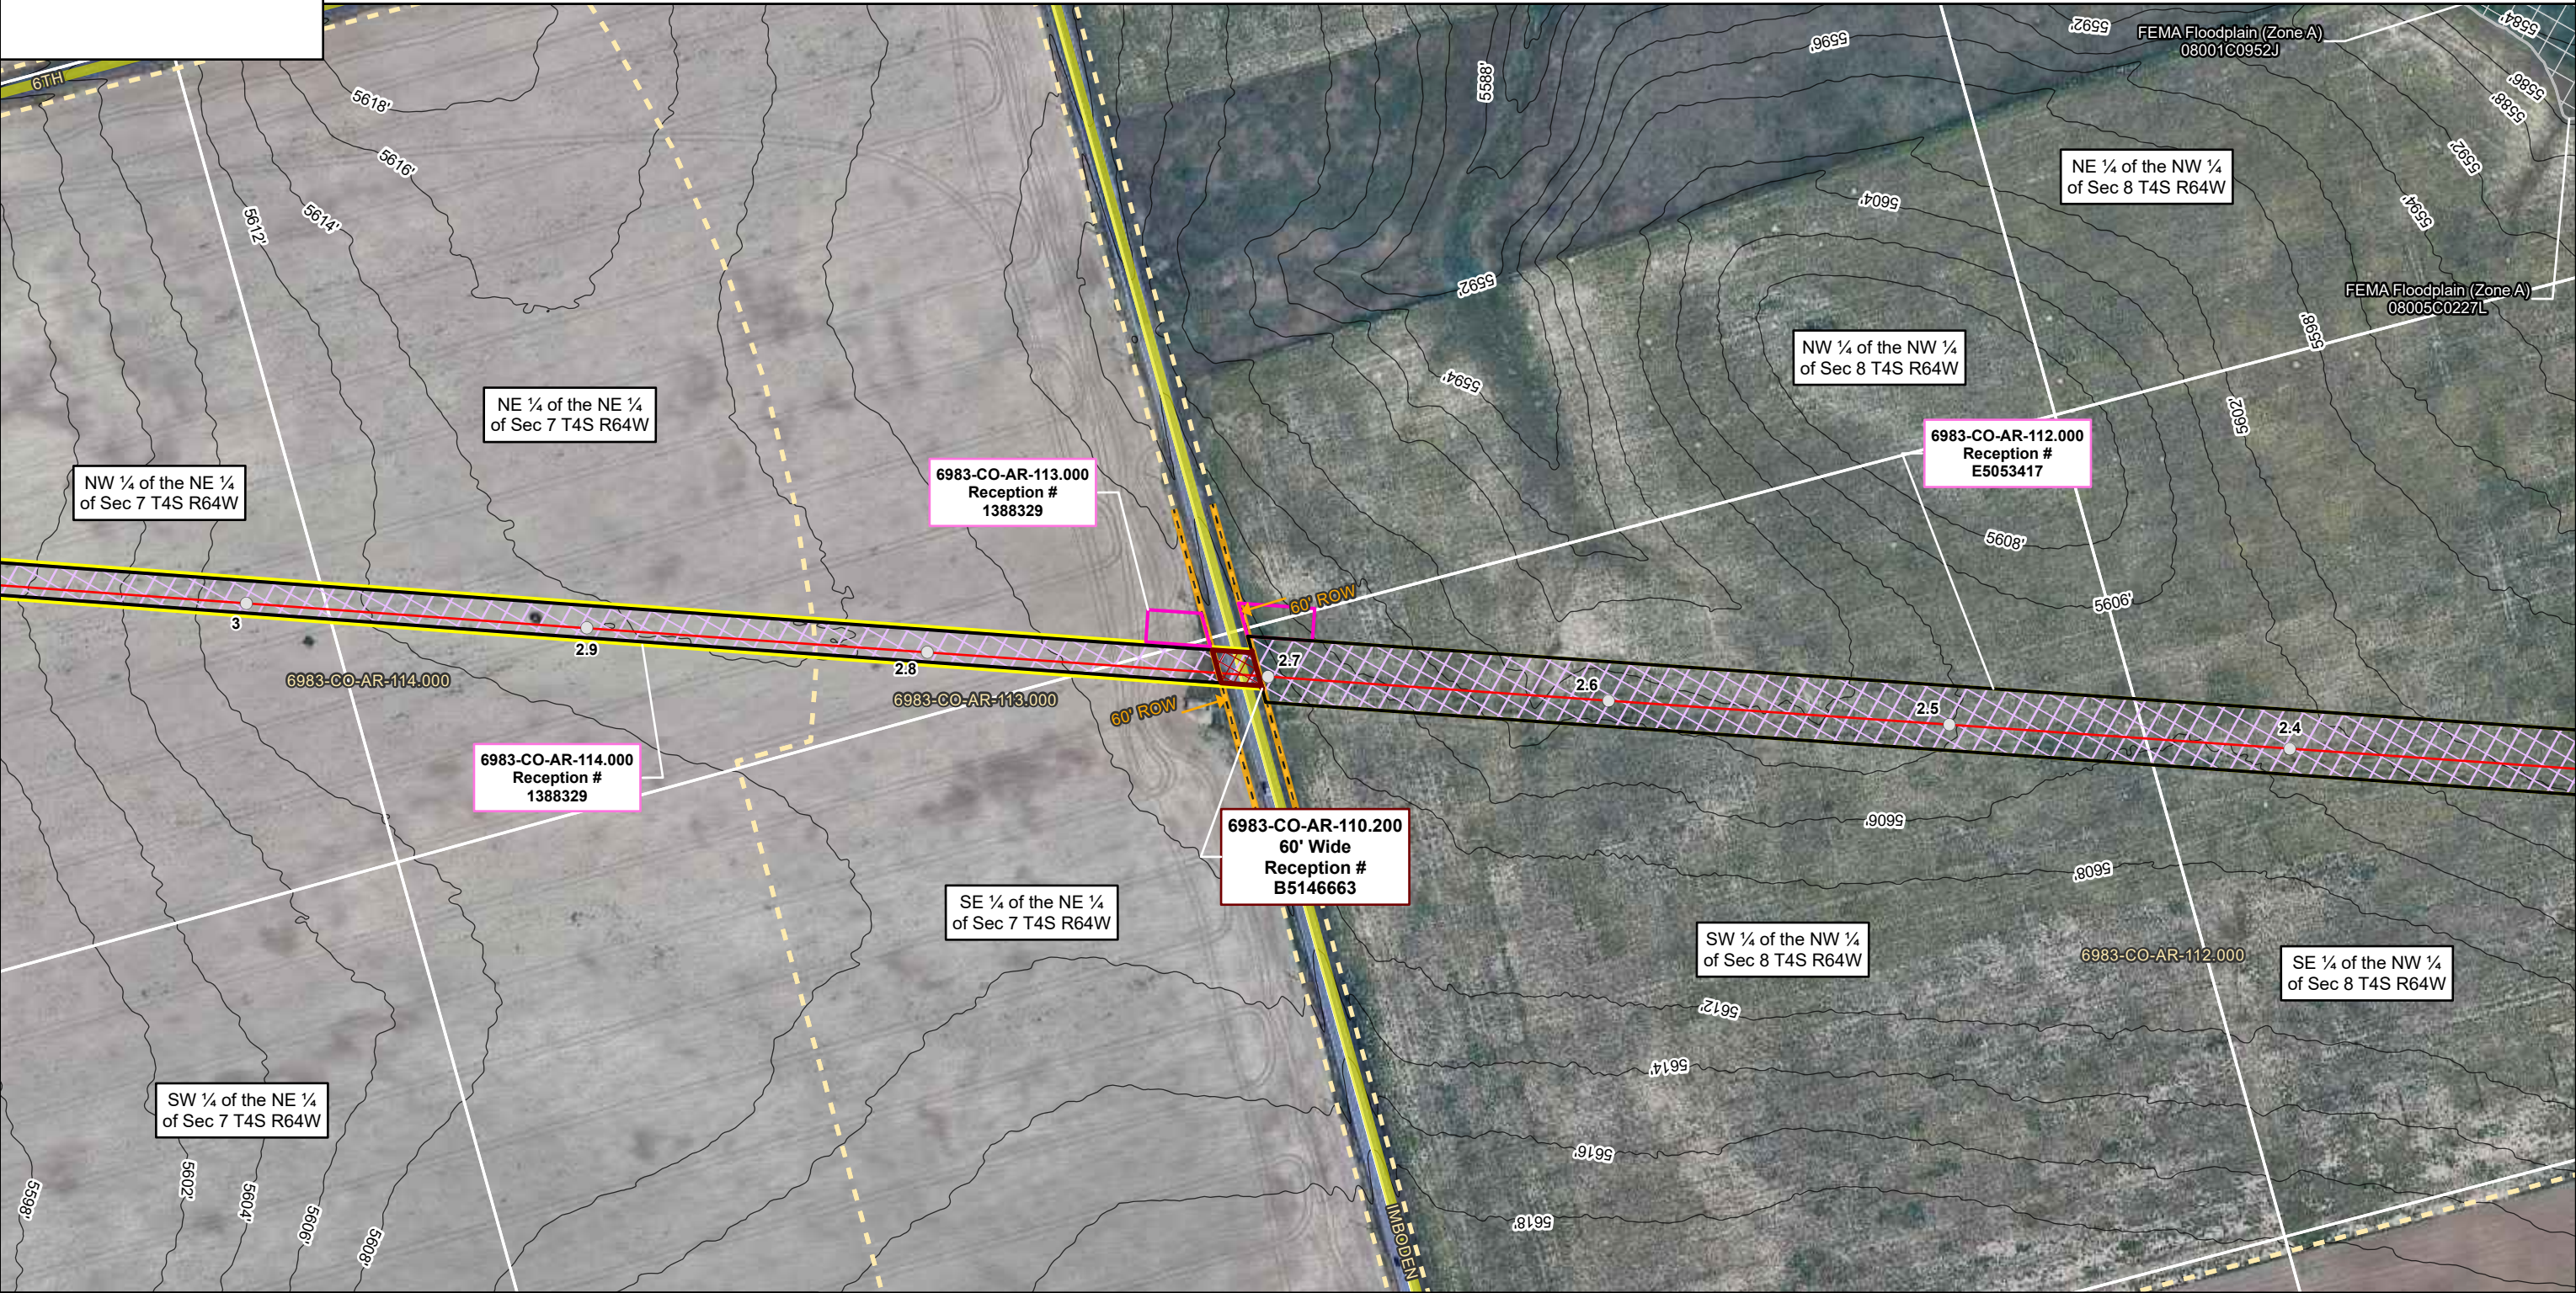

ARAPAHOE COUNTY AERIAL IMAGERY MAP
DENVER EXPANSION PROJECT
MAGELLAN PIPELINE COMPANY, L.P.
ARAPAHOE COUNTY, COLORADO




PAGE 12 OF 71

NAD83 BLM ZONE 13N (US FOOT)

PREPARED BY: PW

GENERATE DATE: 10/29/2025



USE BY SPECIAL REVIEW
DENVER EXPANSION PROJECT LOCATED IN S08 4S 64W, 6TH PRINCIPAL MERIDIAN
COUNTY OF ARAPAHOE, STATE OF COLORADO

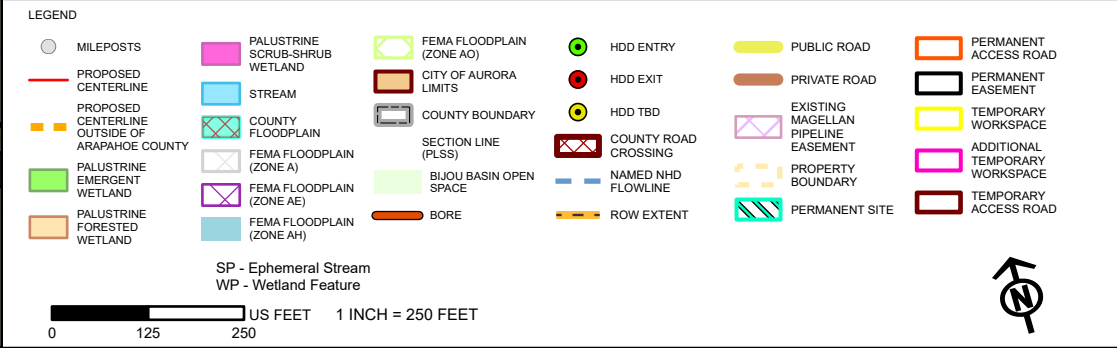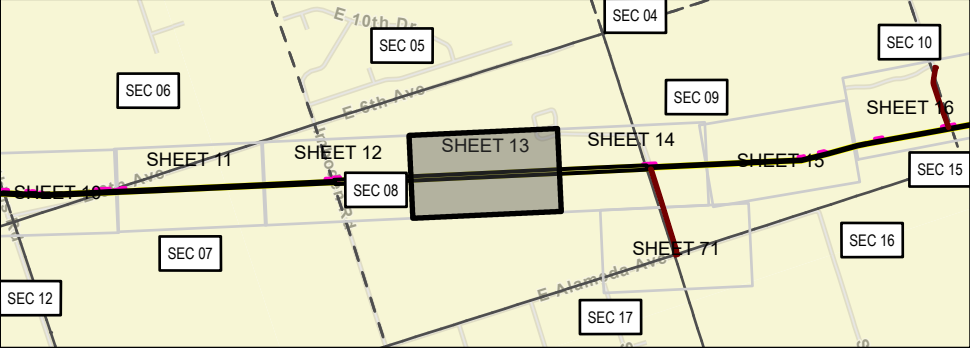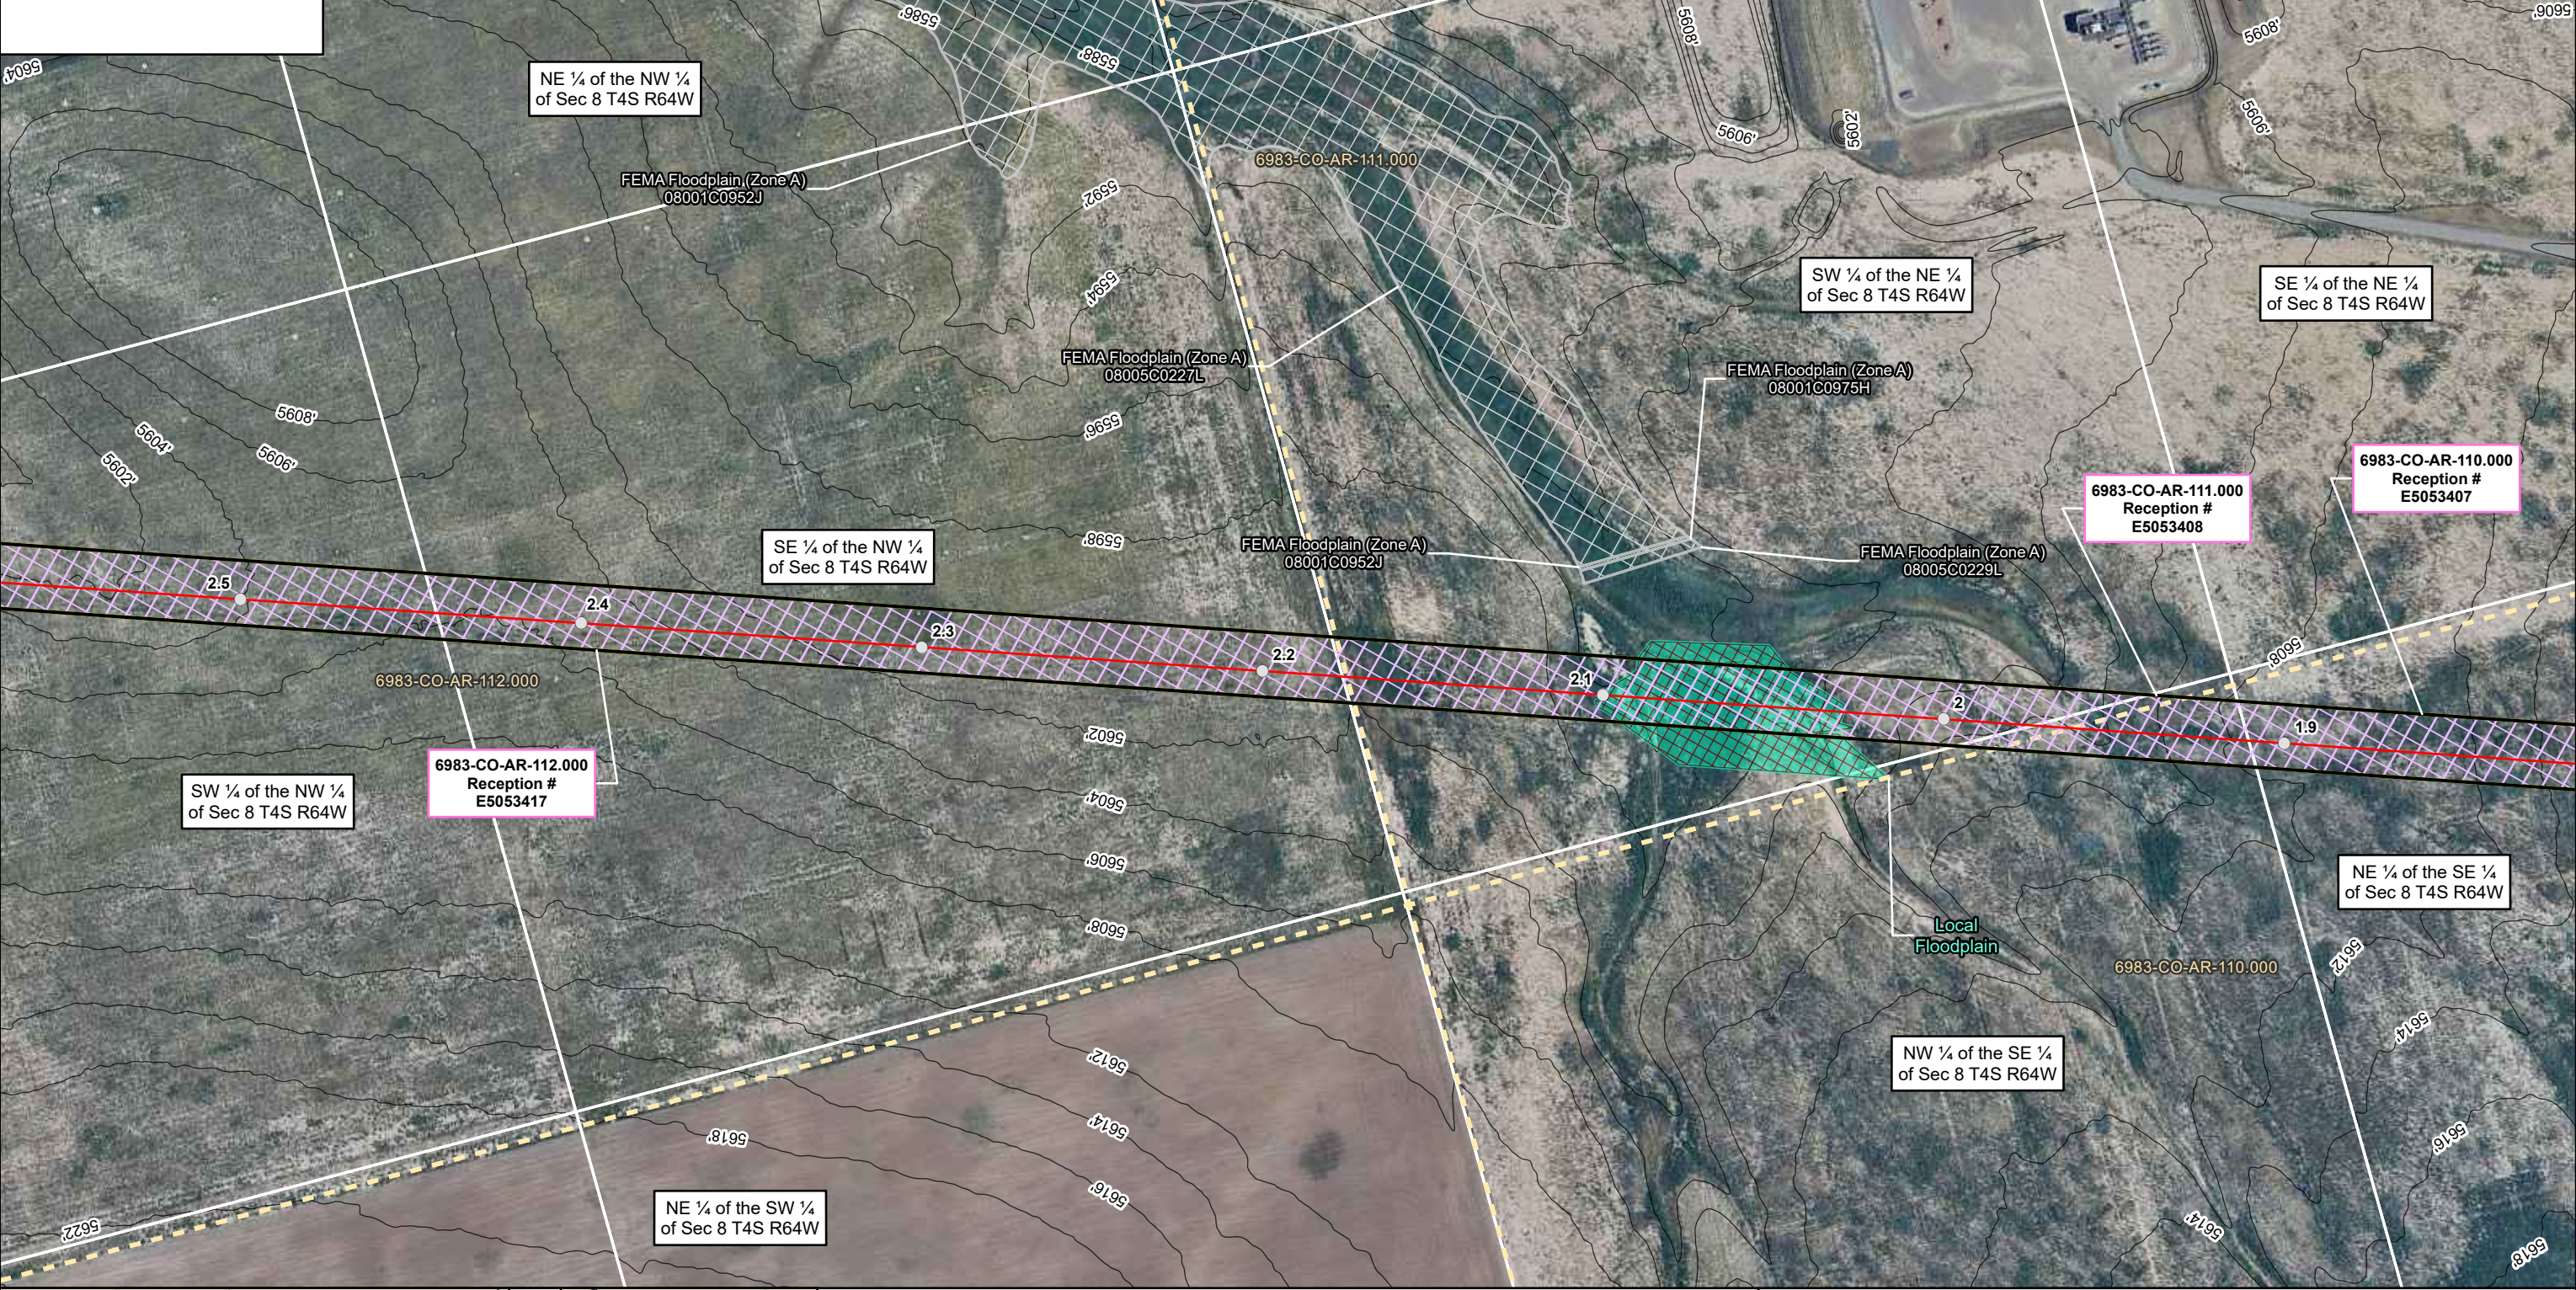

USE BY SPECIAL REVIEW
DENVER EXPANSION PROJECT LOCATED IN S08 4S 64W, S09 4S 64W, 6TH PRINCIPAL MERIDIAN
COUNTY OF ARAPAHOE, STATE OF COLORADO



Map Continues on Page 71

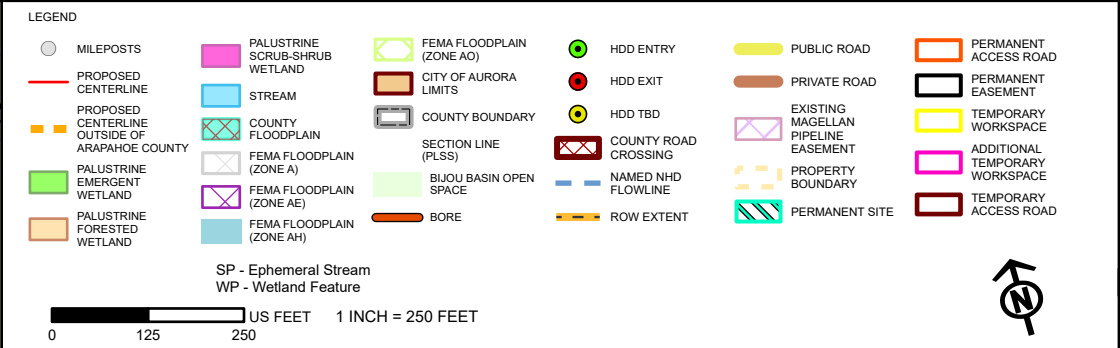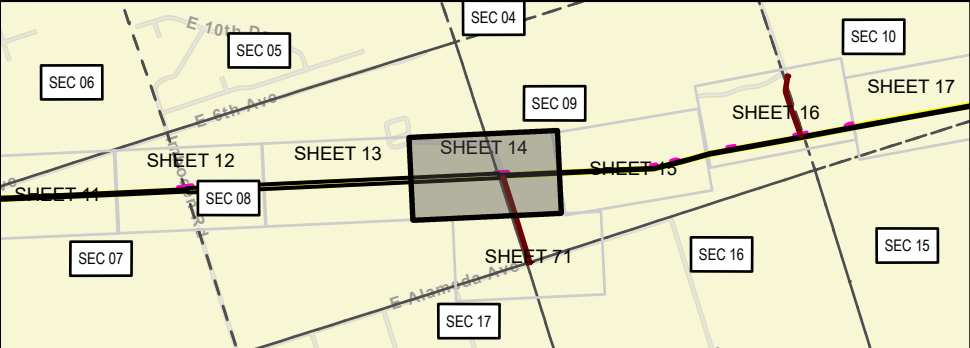

ONEOK
Magellan Pipeline Company, L.P. is a subsidiary of ONEOK

ARAPAHOE COUNTY AERIAL IMAGERY MAP
DENVER EXPANSION PROJECT
MAGELLAN PIPELINE COMPANY, L.P.
ARAPAHOE COUNTY, COLORADO




PAGE 14 OF 71

NAD83 BLM ZONE 13N (US FOOT)




PREPARED BY: PW

GENERATE DATE: 10/29/2025



USE BY SPECIAL REVIEW
DENVER EXPANSION PROJECT LOCATED IN S09 4S 64W, 6TH PRINCIPAL MERIDIAN
COUNTY OF ARAPAHOE, STATE OF COLORADO

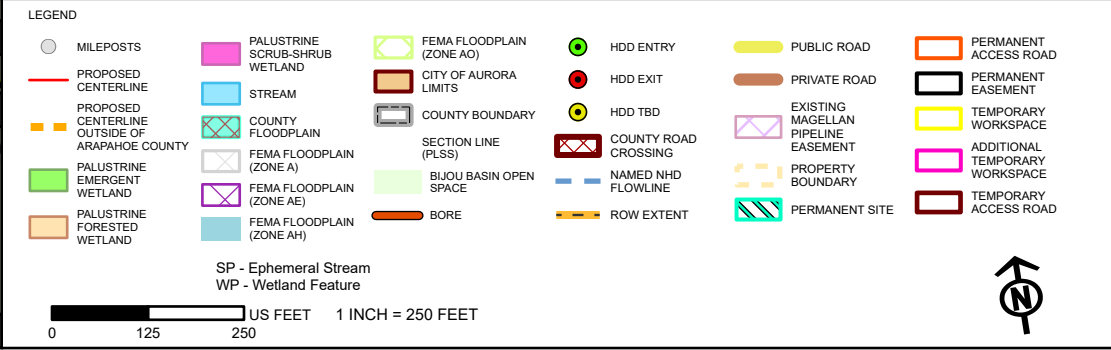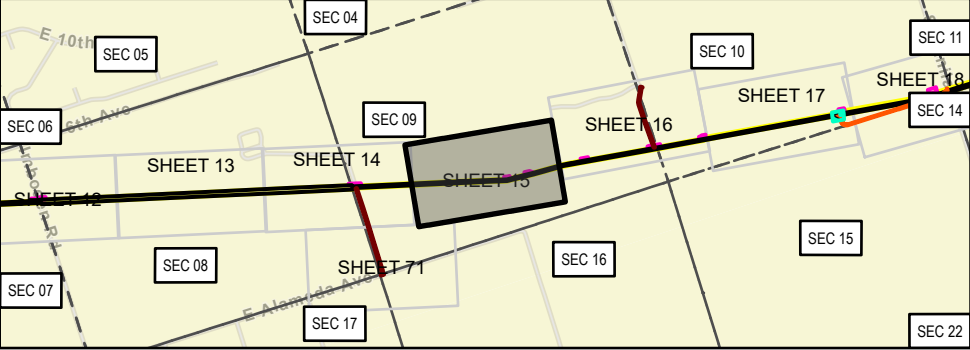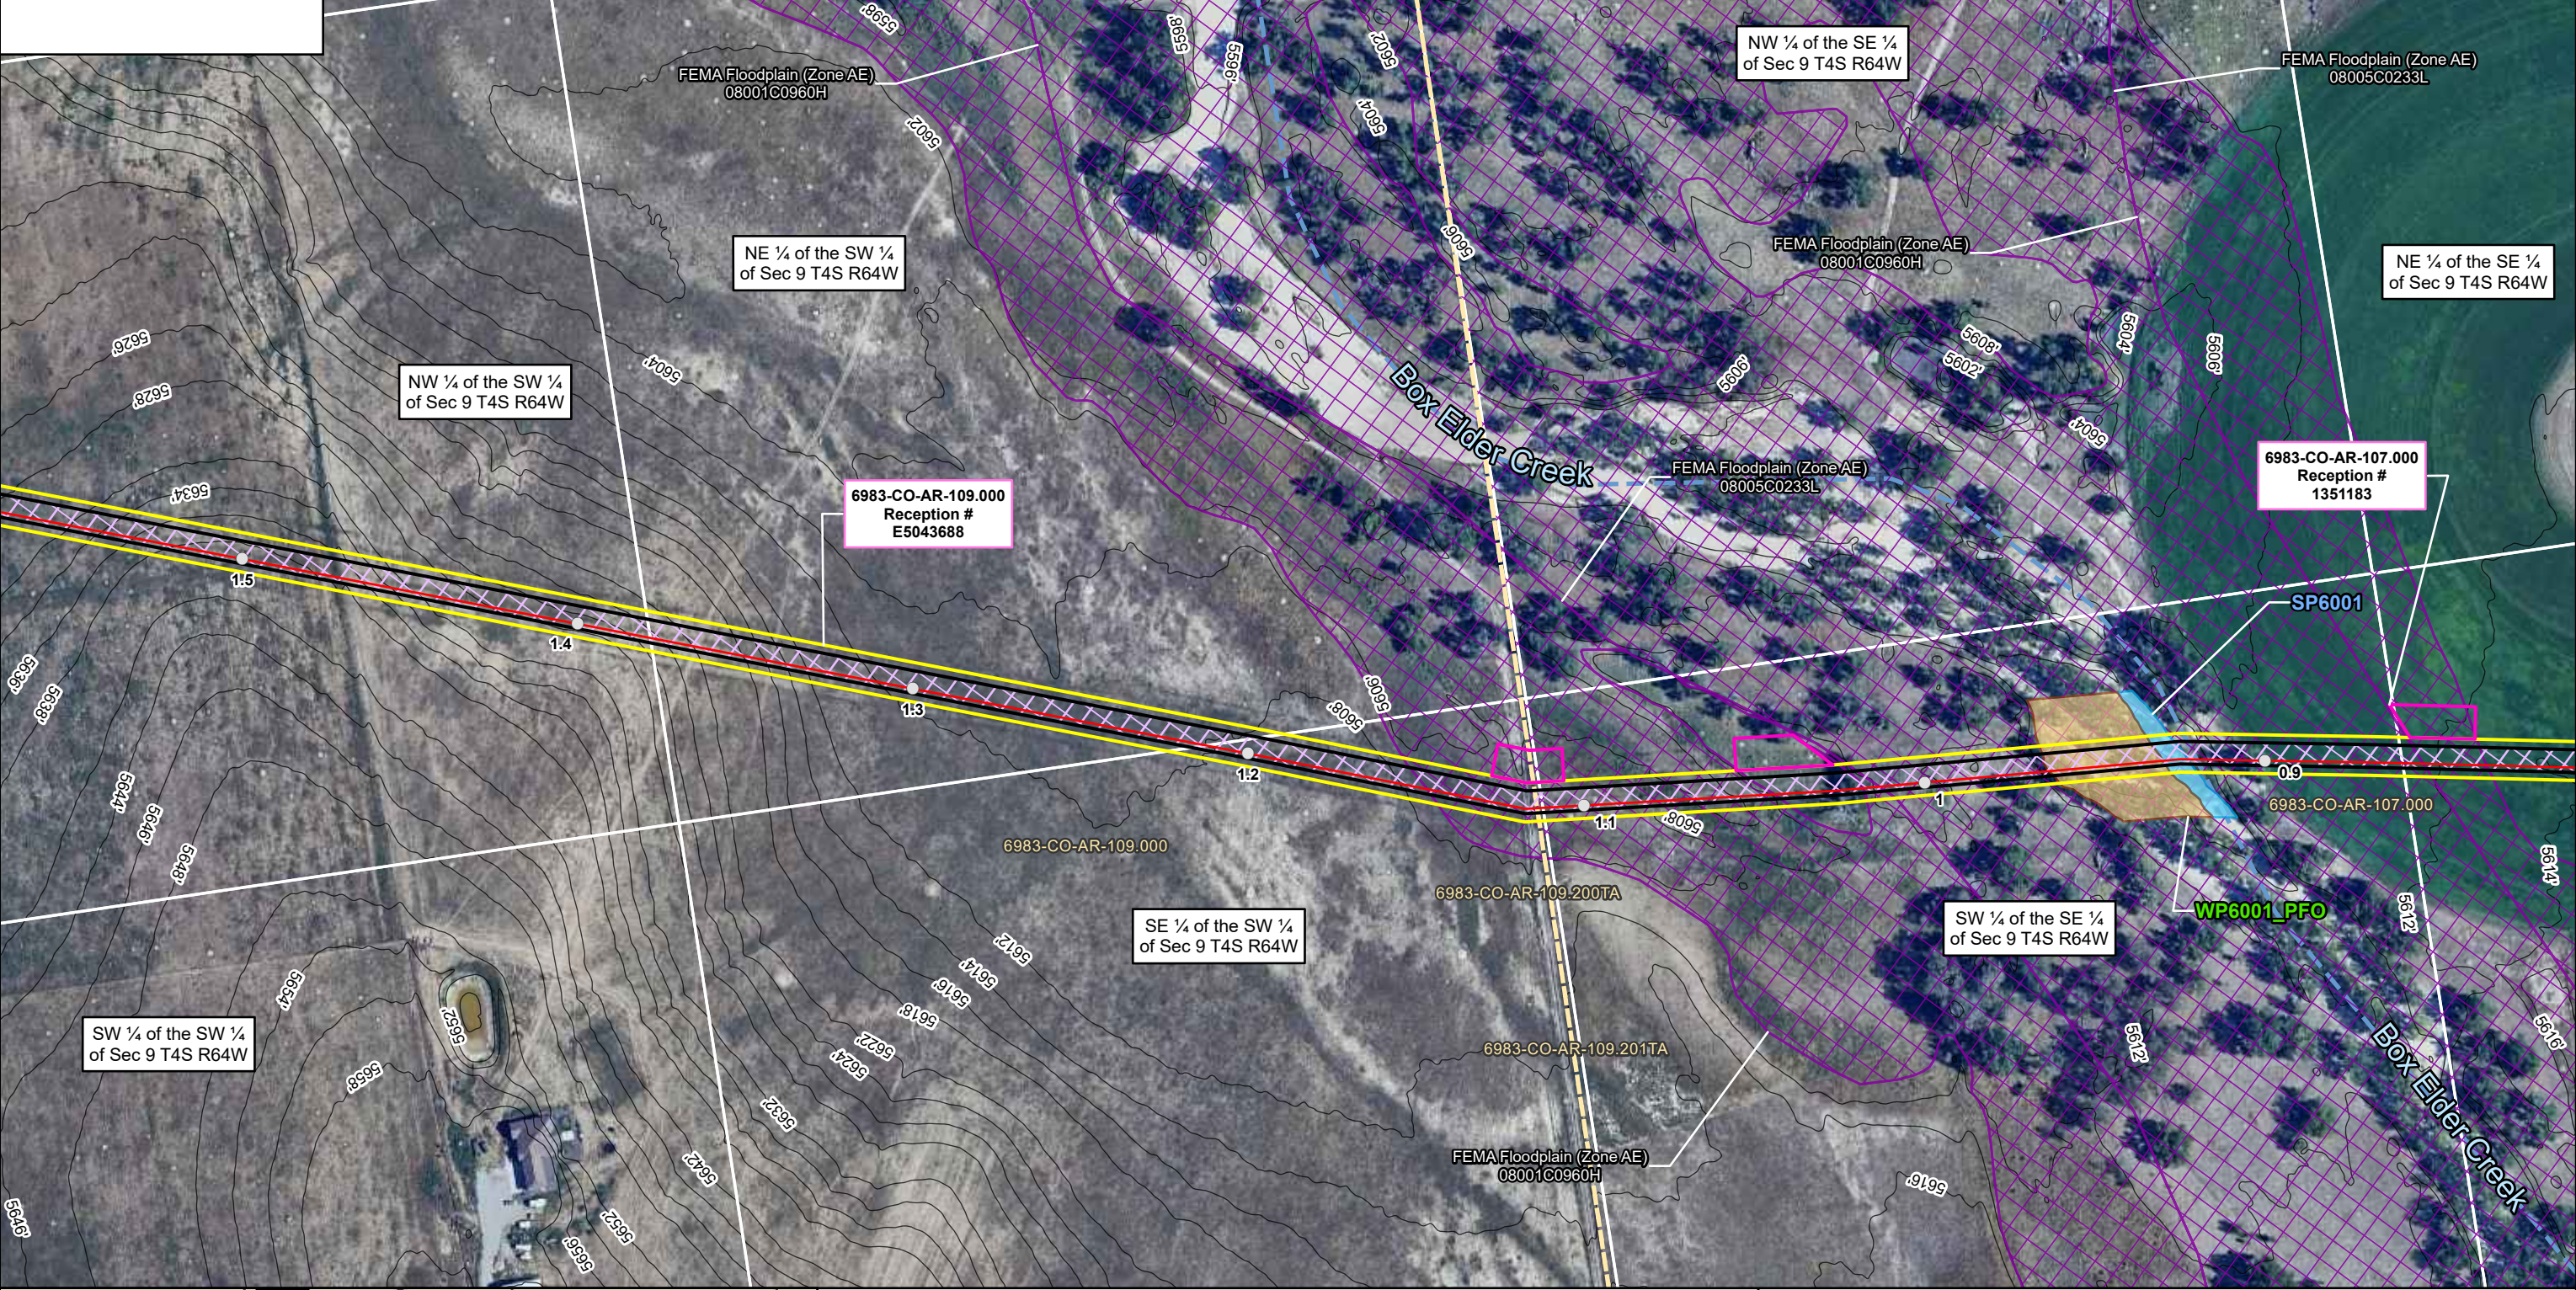

USE BY SPECIAL REVIEW
DENVER EXPANSION PROJECT LOCATED IN S09 4S 64W, S10 4S 64W, 6TH PRINCIPAL MERIDIAN
COUNTY OF ARAPAHOE, STATE OF COLORADO

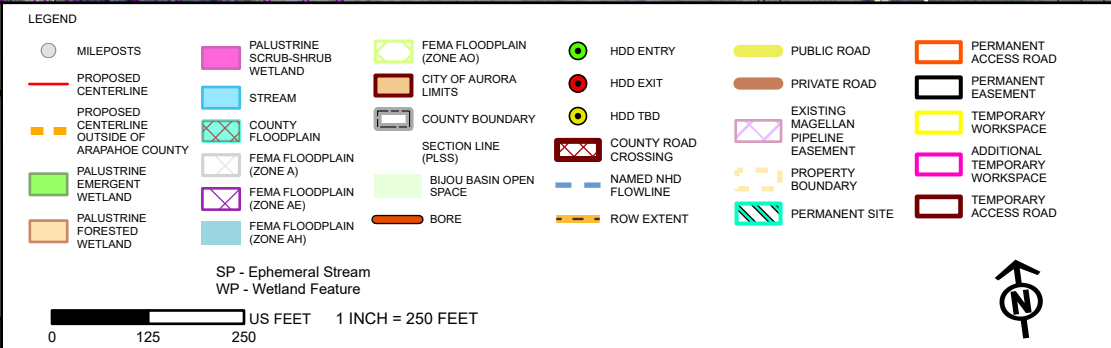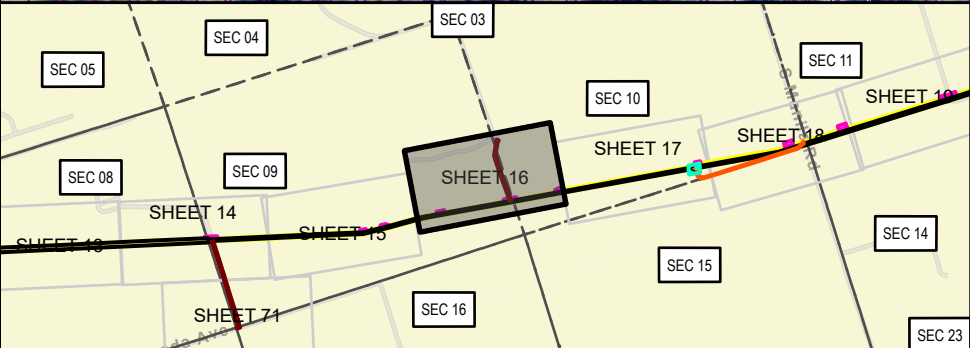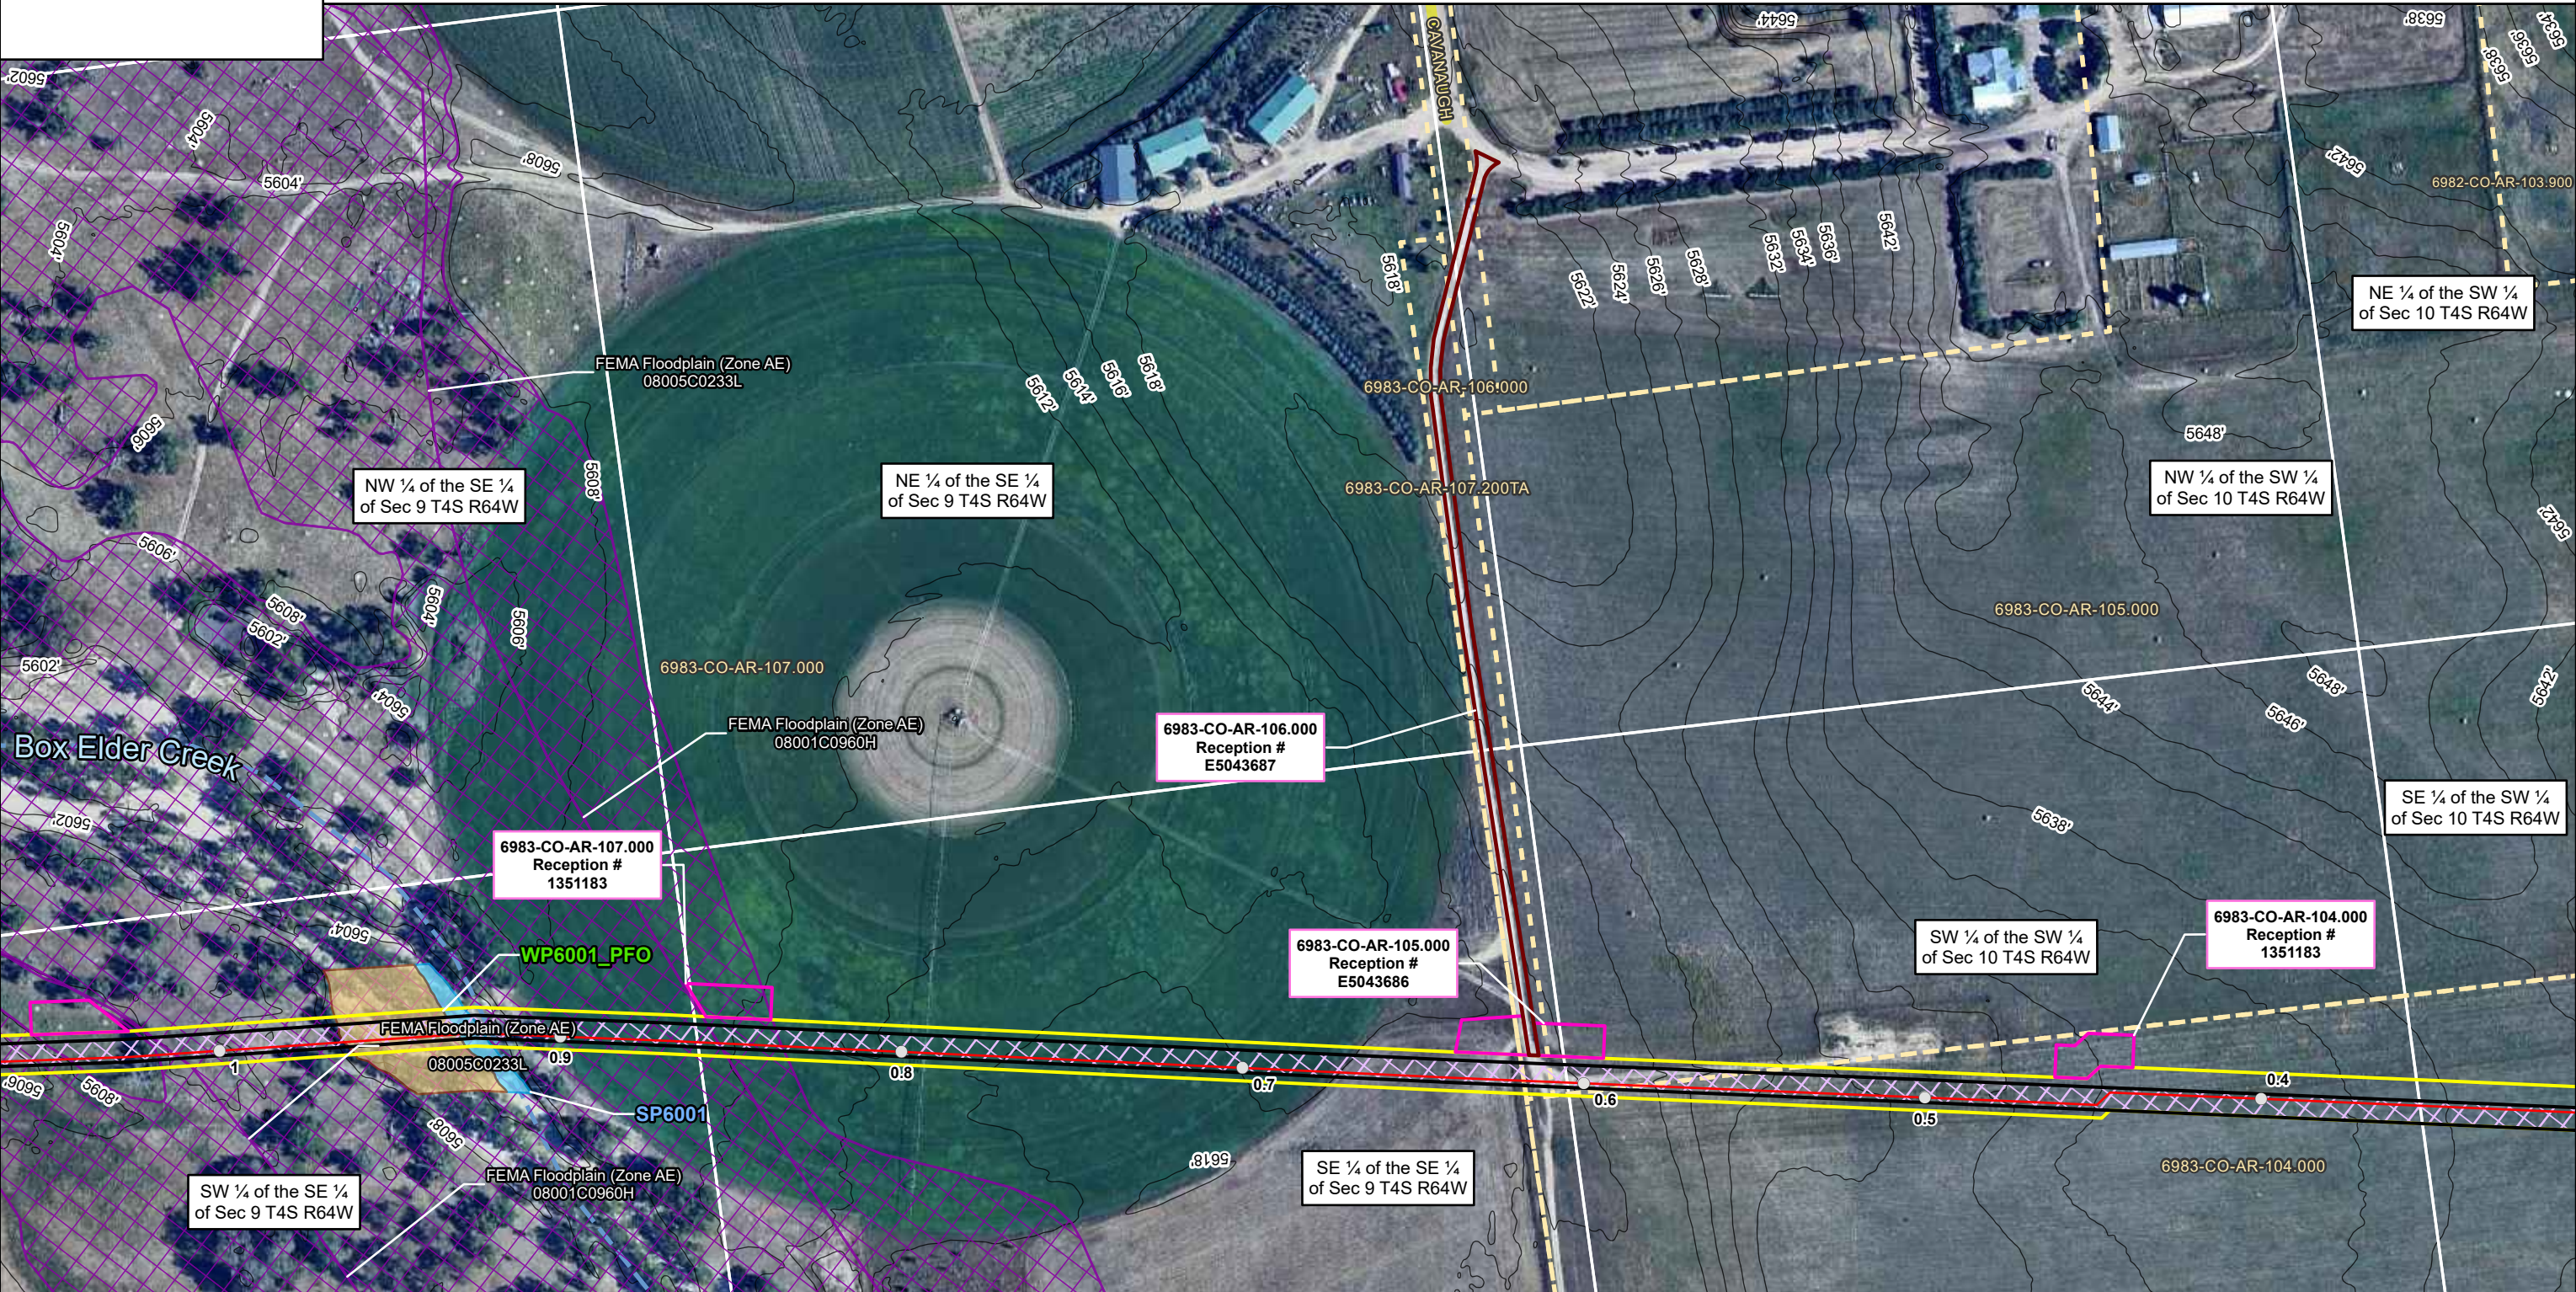

USE BY SPECIAL REVIEW
DENVER EXPANSION PROJECT LOCATED IN S10 4S 64W, S15 4S 64W, 6TH PRINCIPAL MERIDIAN
COUNTY OF ARAPAHOE, STATE OF COLORADO

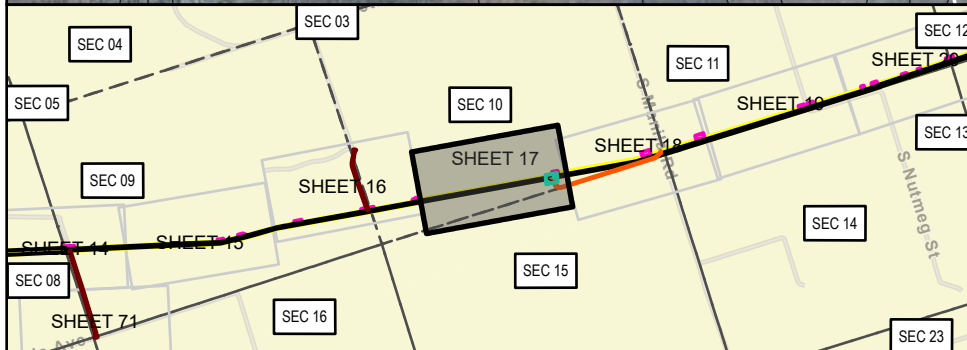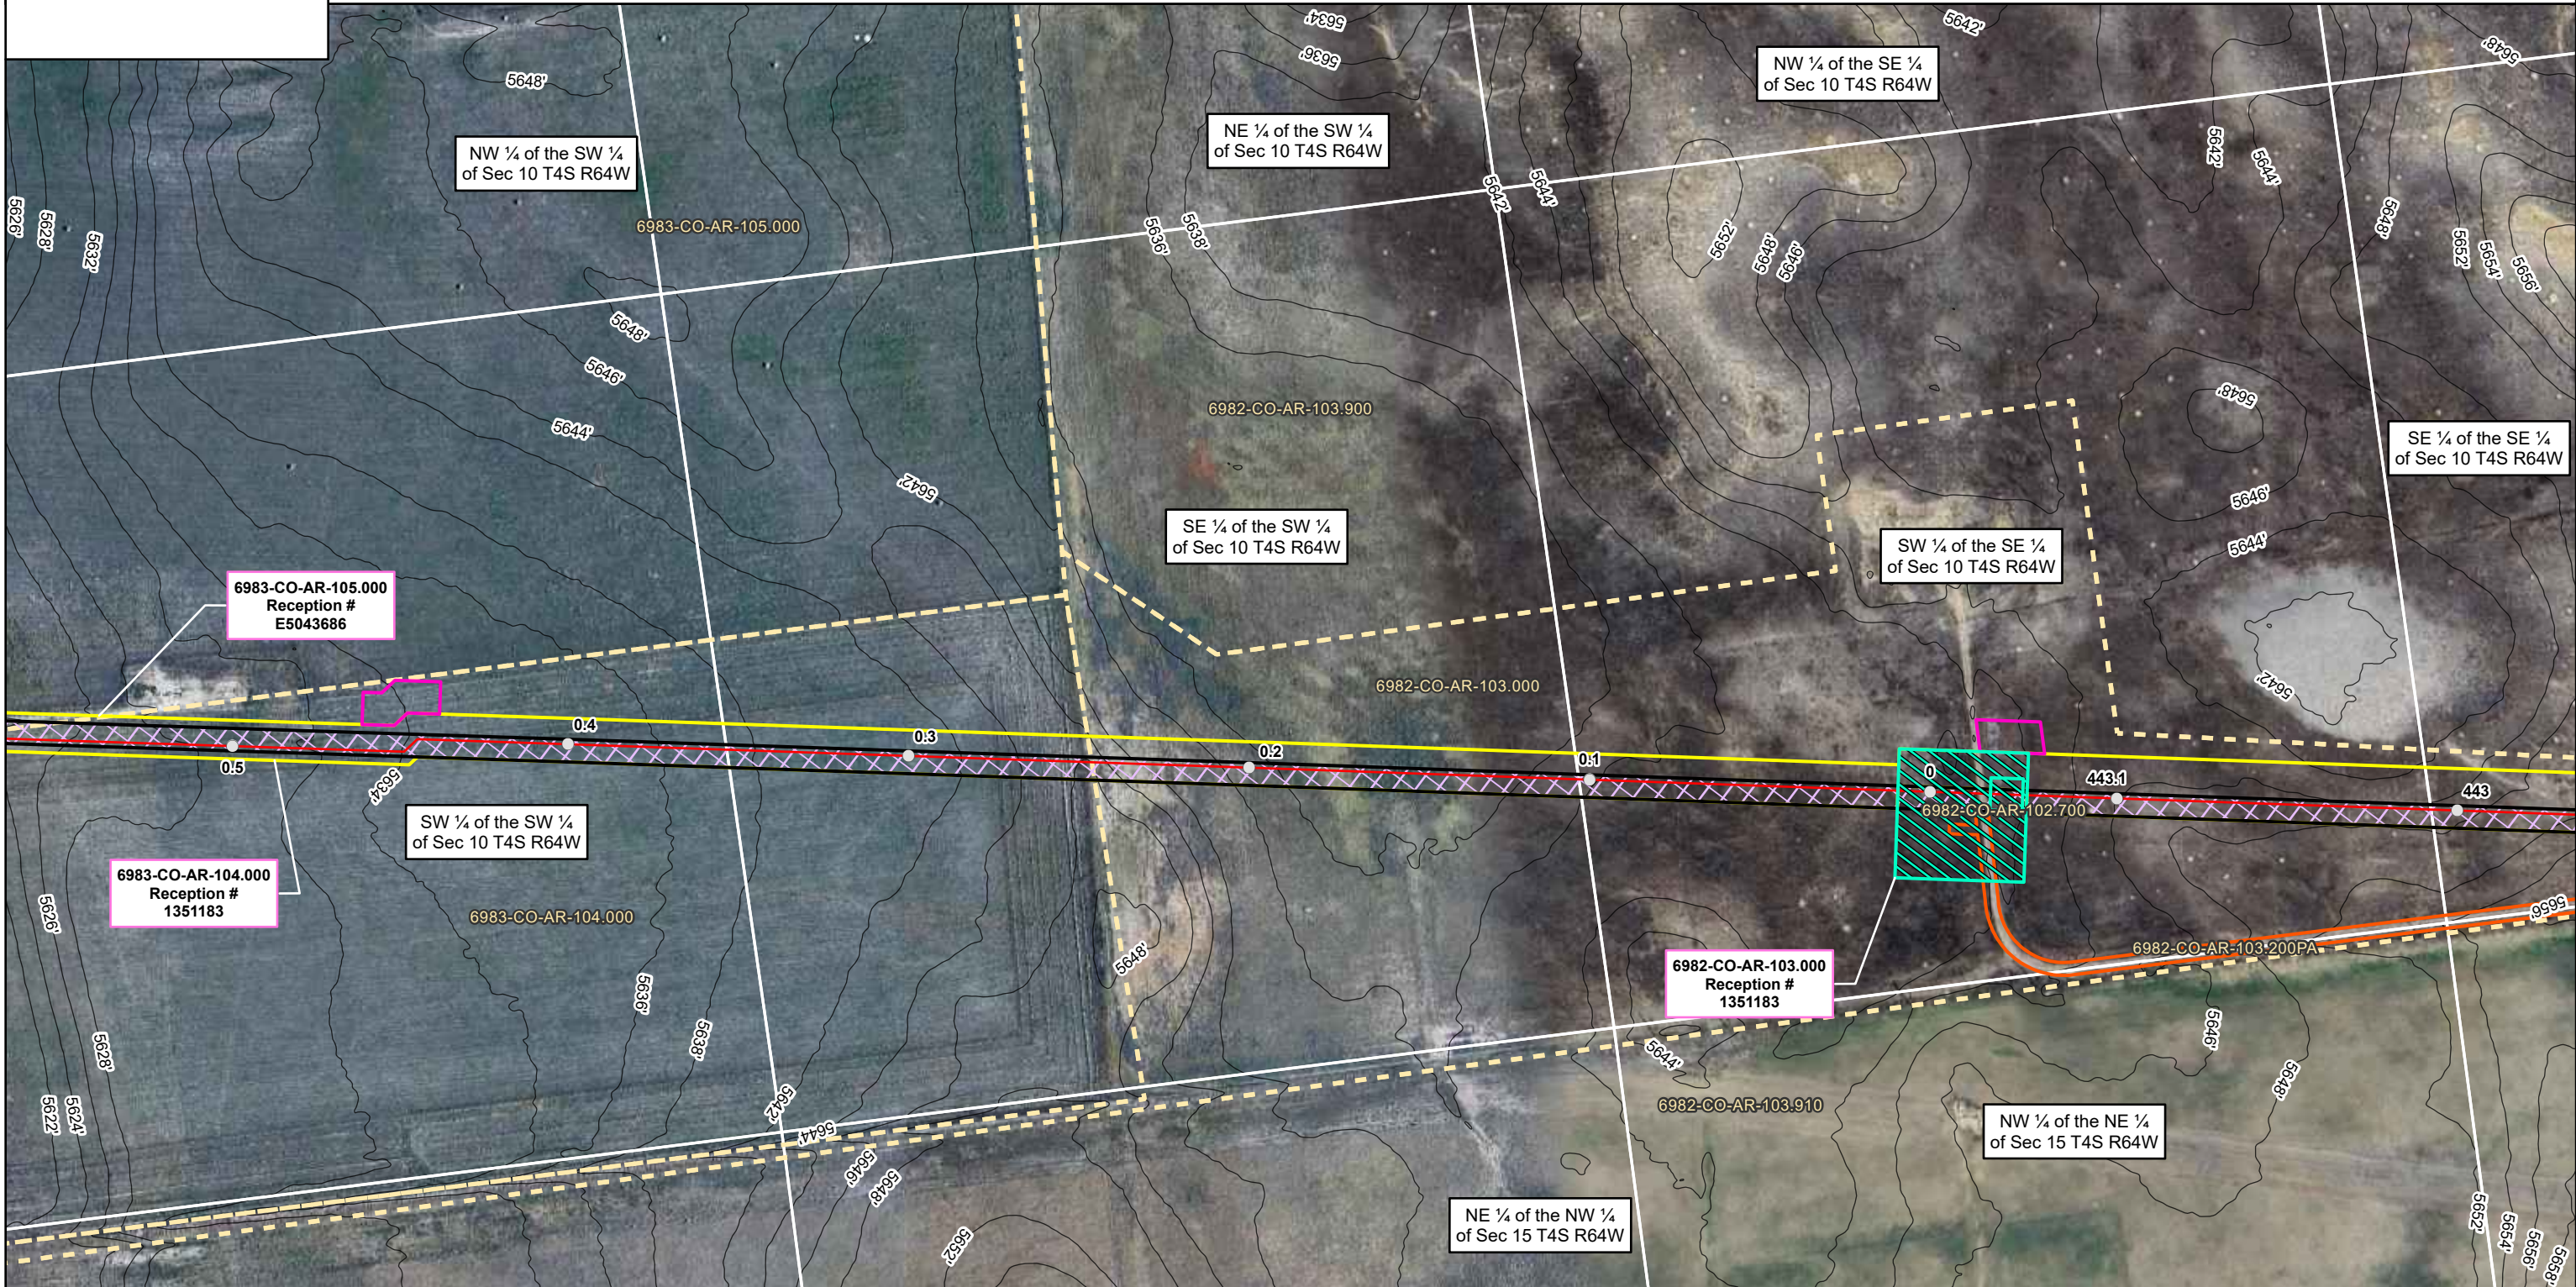

LEGEND

 MILEPOSTS	 PALUSTRINE SCRUB-SHRUB WETLAND	 FEMA FLOODPLAIN (ZONE AO)	 HDD ENTRY	 PUBLIC ROAD	 PERMANENT ACCESS ROAD
 PROPOSED CENTERLINE	 STREAM	 CITY OF AURORA LIMITS	 HDD EXIT	 PRIVATE ROAD	 PERMANENT EASEMENT
 PROPOSED CENTERLINE OUTSIDE OF ARAPAHOE COUNTY	 COUNTY FLOODPLAIN	 COUNTY BOUNDARY	 HDD TBD	 EXISTING MAGELLAN PIPELINE EASEMENT	 TEMPORARY WORKSPACE
 PALUSTRINE EMERGENT WETLAND	 FEMA FLOODPLAIN (ZONE A)	 SECTION LINE (PLSS)	 COUNTY ROAD CROSSING	 PROPERTY BOUNDARY	 ADDITIONAL TEMPORARY WORKSPACE
 PALUSTRINE FORESTED WETLAND	 FEMA FLOODPLAIN (ZONE AE)	 BIJOU BASIN OPEN SPACE	 NAMED NHD FLOWLINE	 PERMANENT SITE	 TEMPORARY ACCESS ROAD
	 FEMA FLOODPLAIN (ZONE AH)	 BORE	 ROW EXTENT		

SP - Ephemeral Stream
WP - Wetland Feature

0 125 250 US FEET 1 INCH = 250 FEET





ONEOK
Mapleline Pipeline Company, L.P., is a subsidiary of ONEOK

ARAPAHOE COUNTY AERIAL IMAGERY MAP
DENVER EXPANSION PROJECT
MAGELLAN PIPELINE COMPANY, L.P.
ARAPAHOE COUNTY, COLORADO




PAGE 17 OF 71

NAD83 BLM ZONE 13N (US FOOT)




PREPARED BY: PW

GENERATE DATE: 10/29/2025




USE BY SPECIAL REVIEW
DENVER EXPANSION PROJECT LOCATED IN S10 4S 64W, S11 4S 64W, S14 4S 64W, S15 4S 64W, 6TH PRINCIPAL MERIDIAN
COUNTY OF ARAPAHOE, STATE OF COLORADO

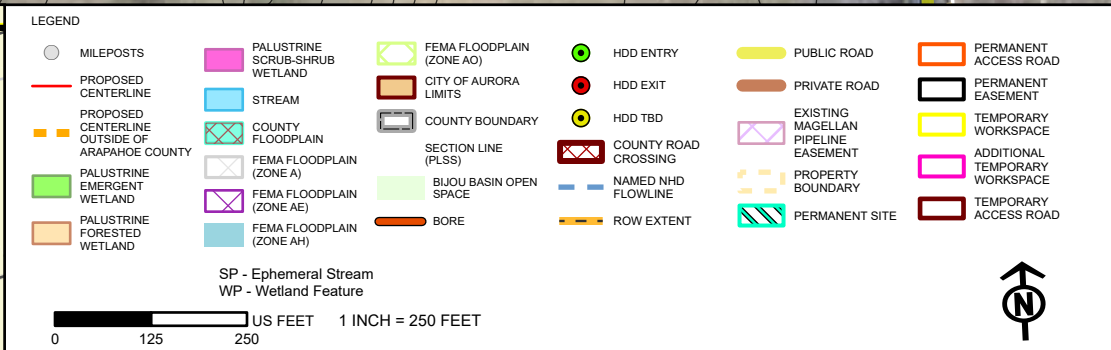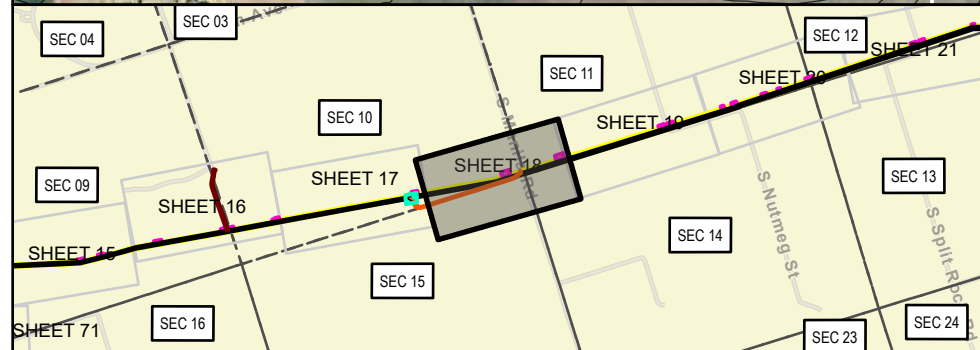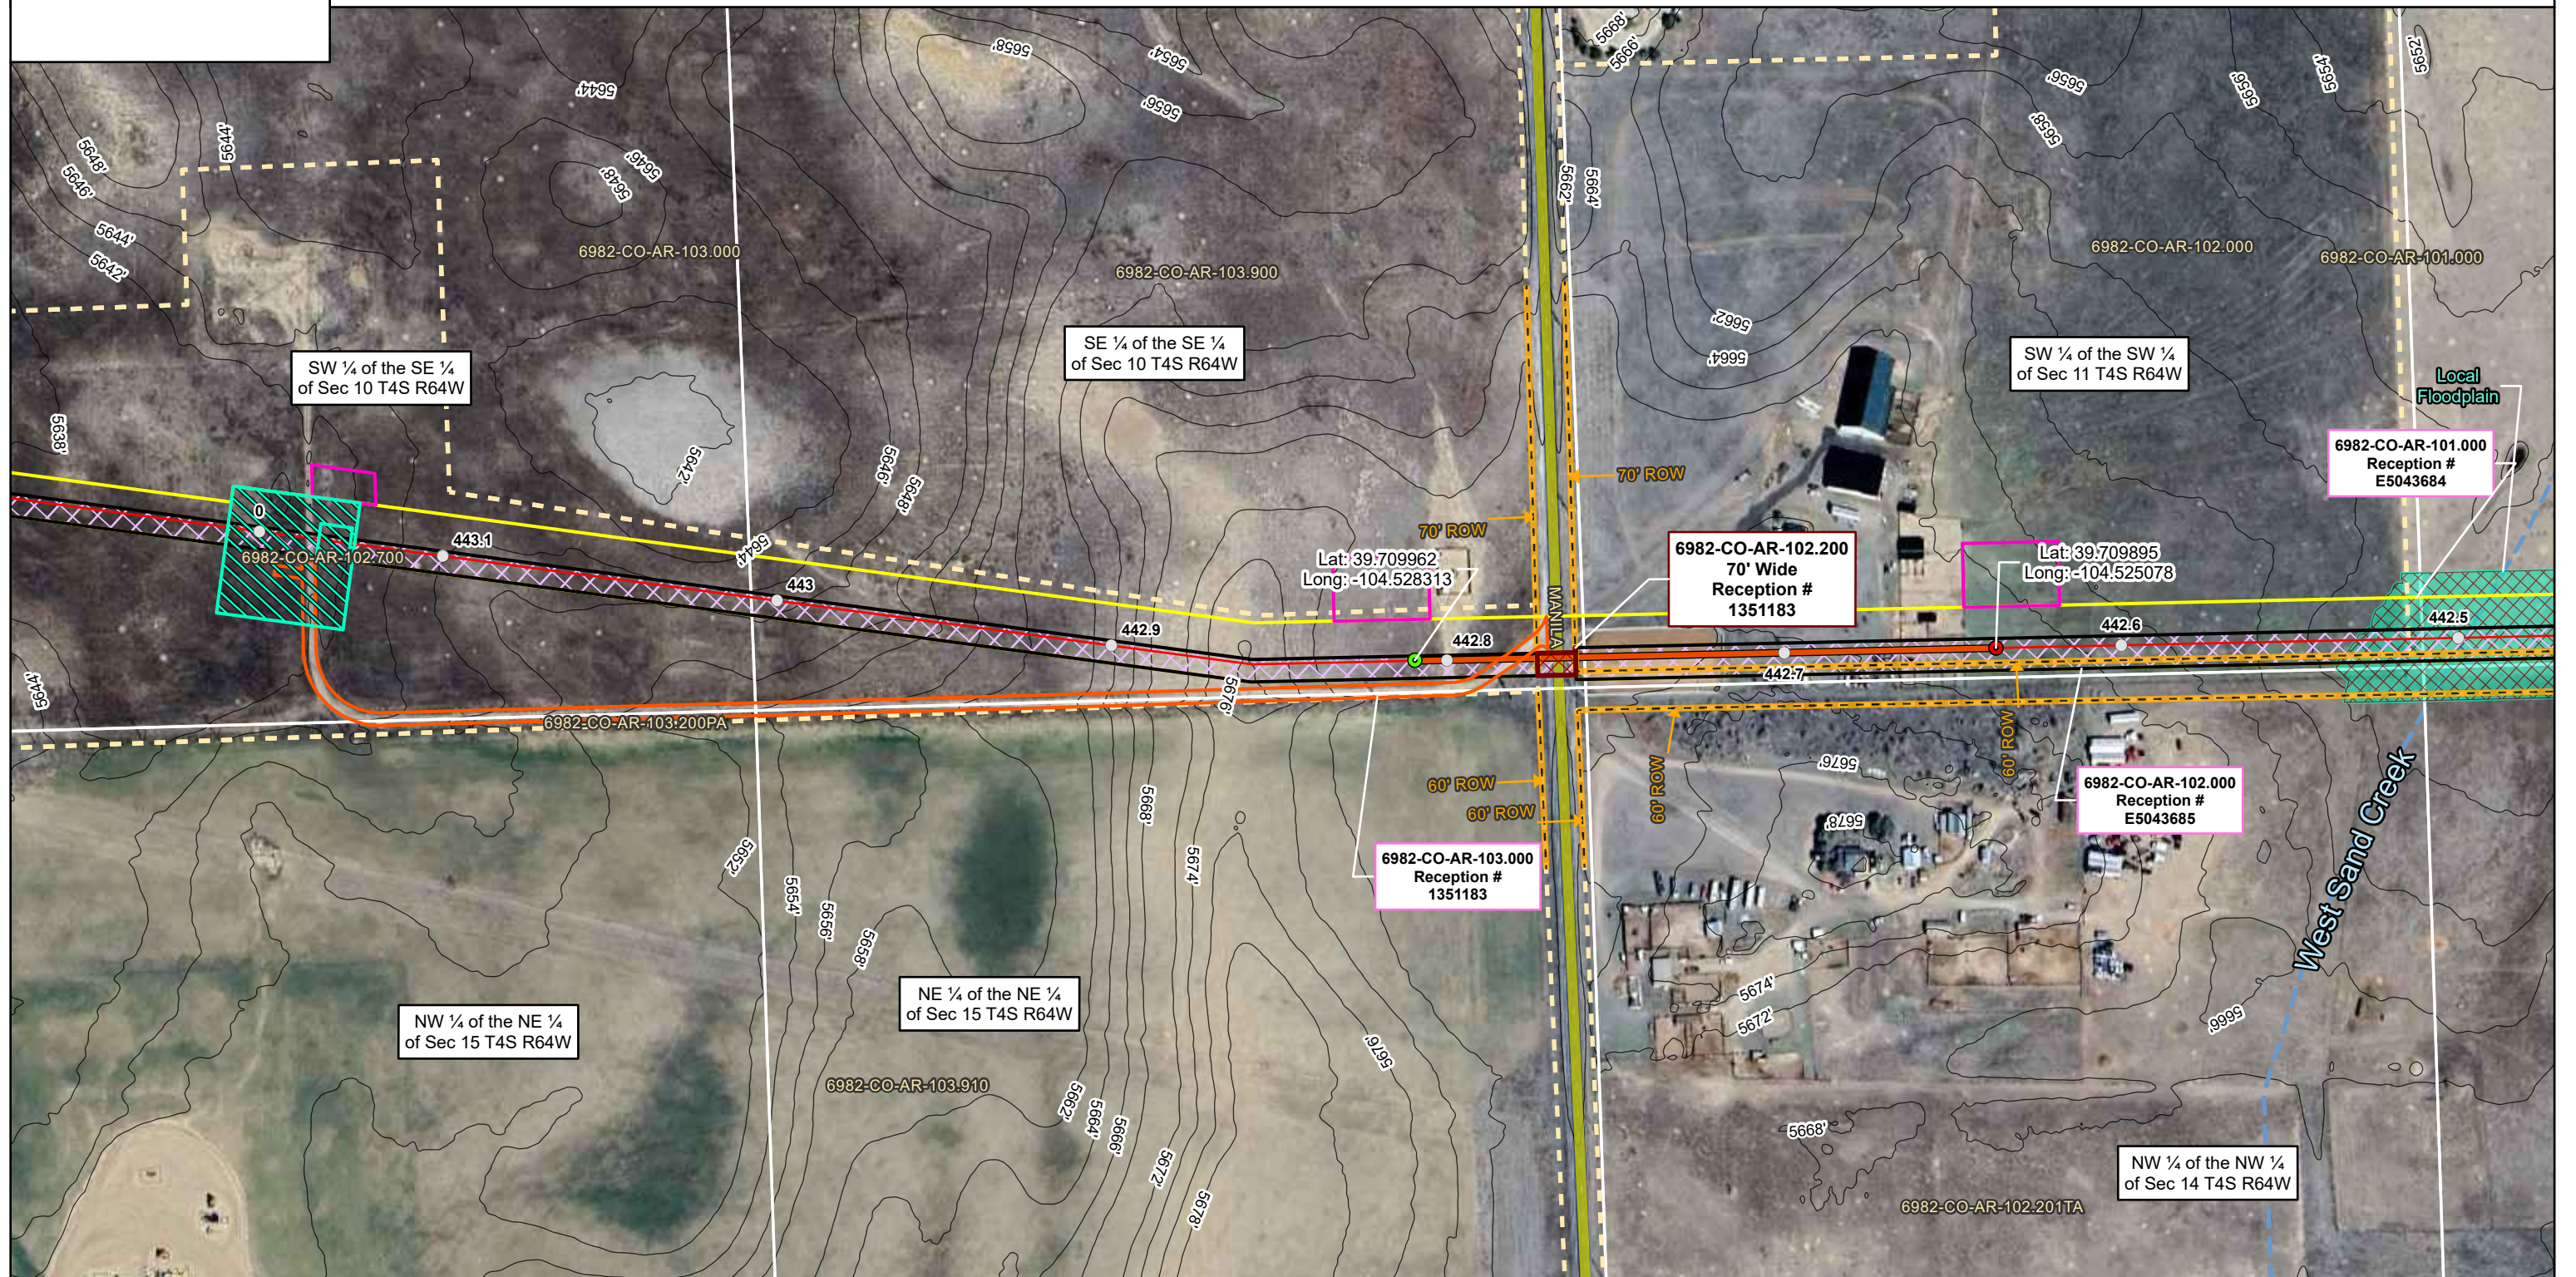




USE BY SPECIAL REVIEW
DENVER EXPANSION PROJECT LOCATED IN S11 4S 64W, S14 4S 64W, 6TH PRINCIPAL MERIDIAN
COUNTY OF ARAPAHOE, STATE OF COLORADO

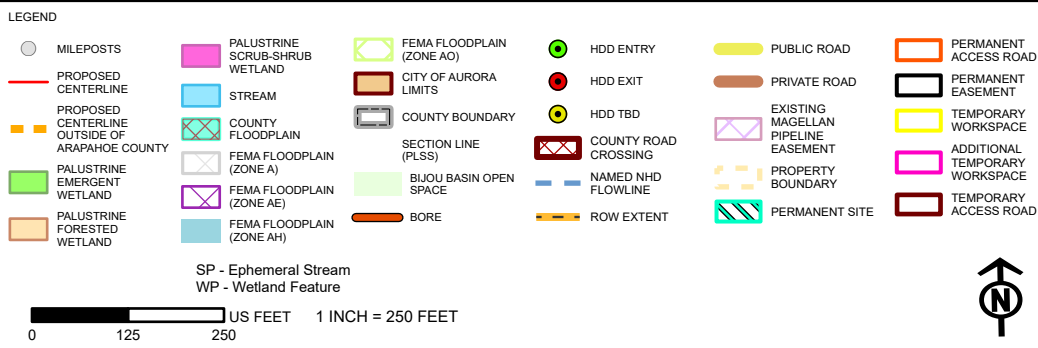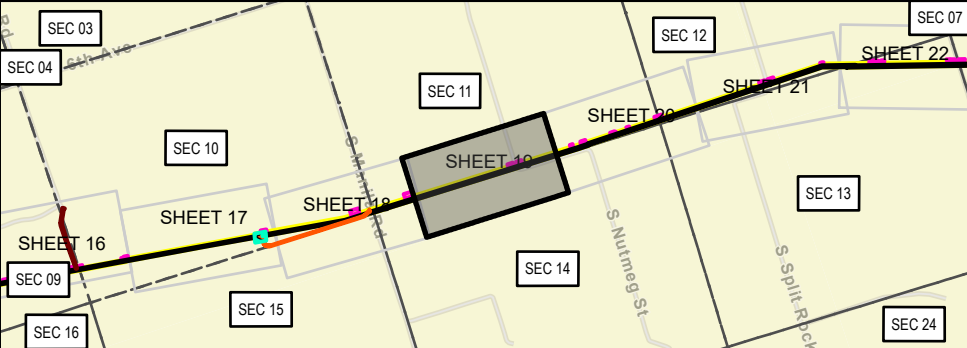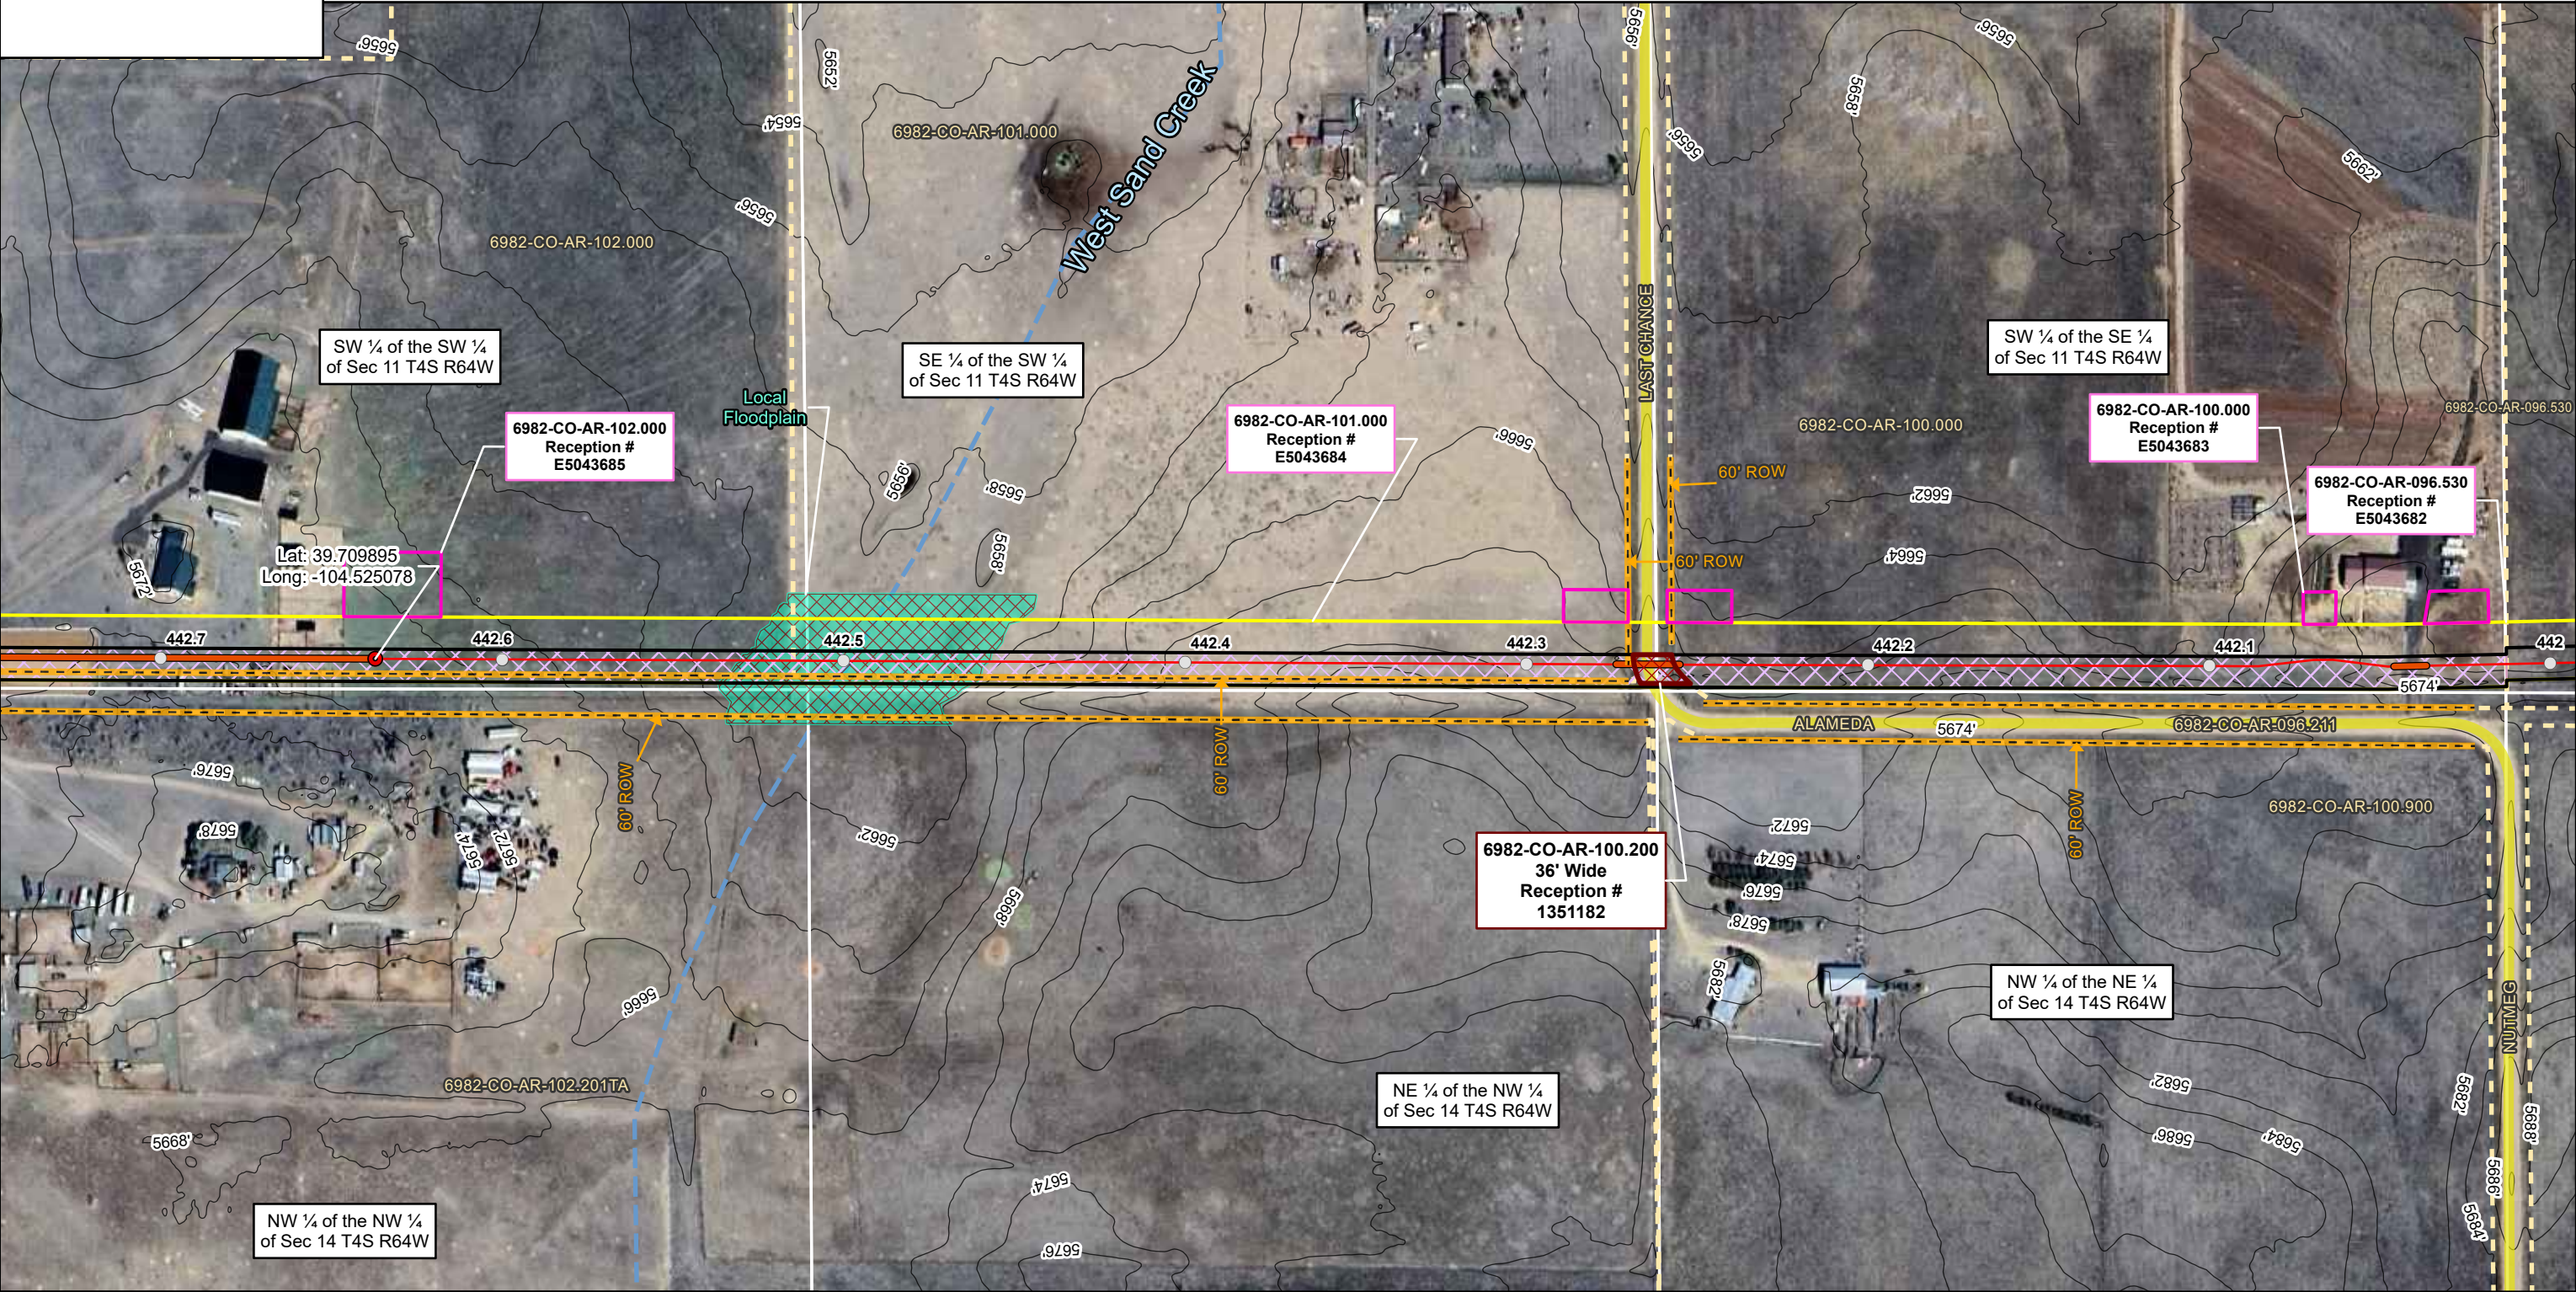

USE BY SPECIAL REVIEW
DENVER EXPANSION PROJECT LOCATED IN S11 4S 64W, S12 4S 64W, S13 4S 64W, S14 4S 64W, 6TH PRINCIPAL MERIDIAN
COUNTY OF ARAPAHOE, STATE OF COLORADO

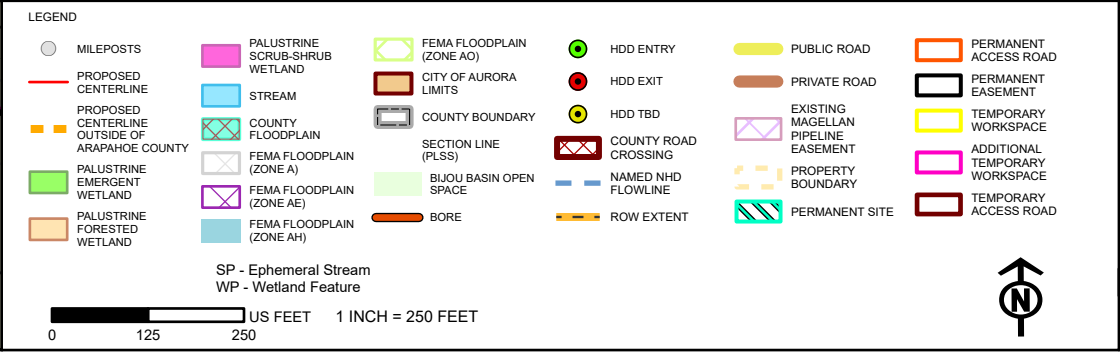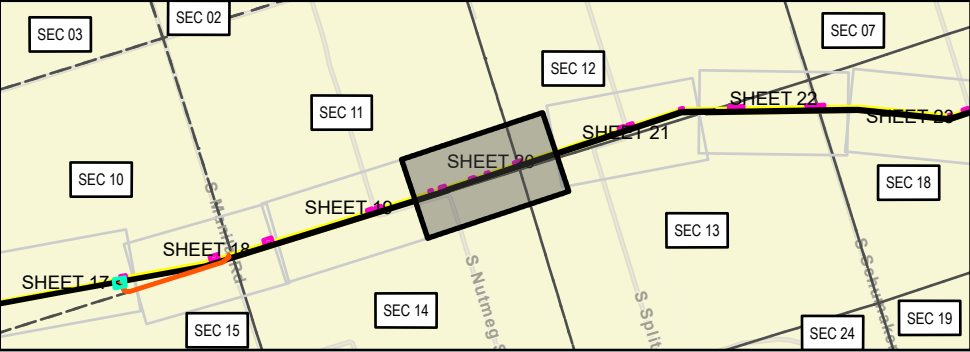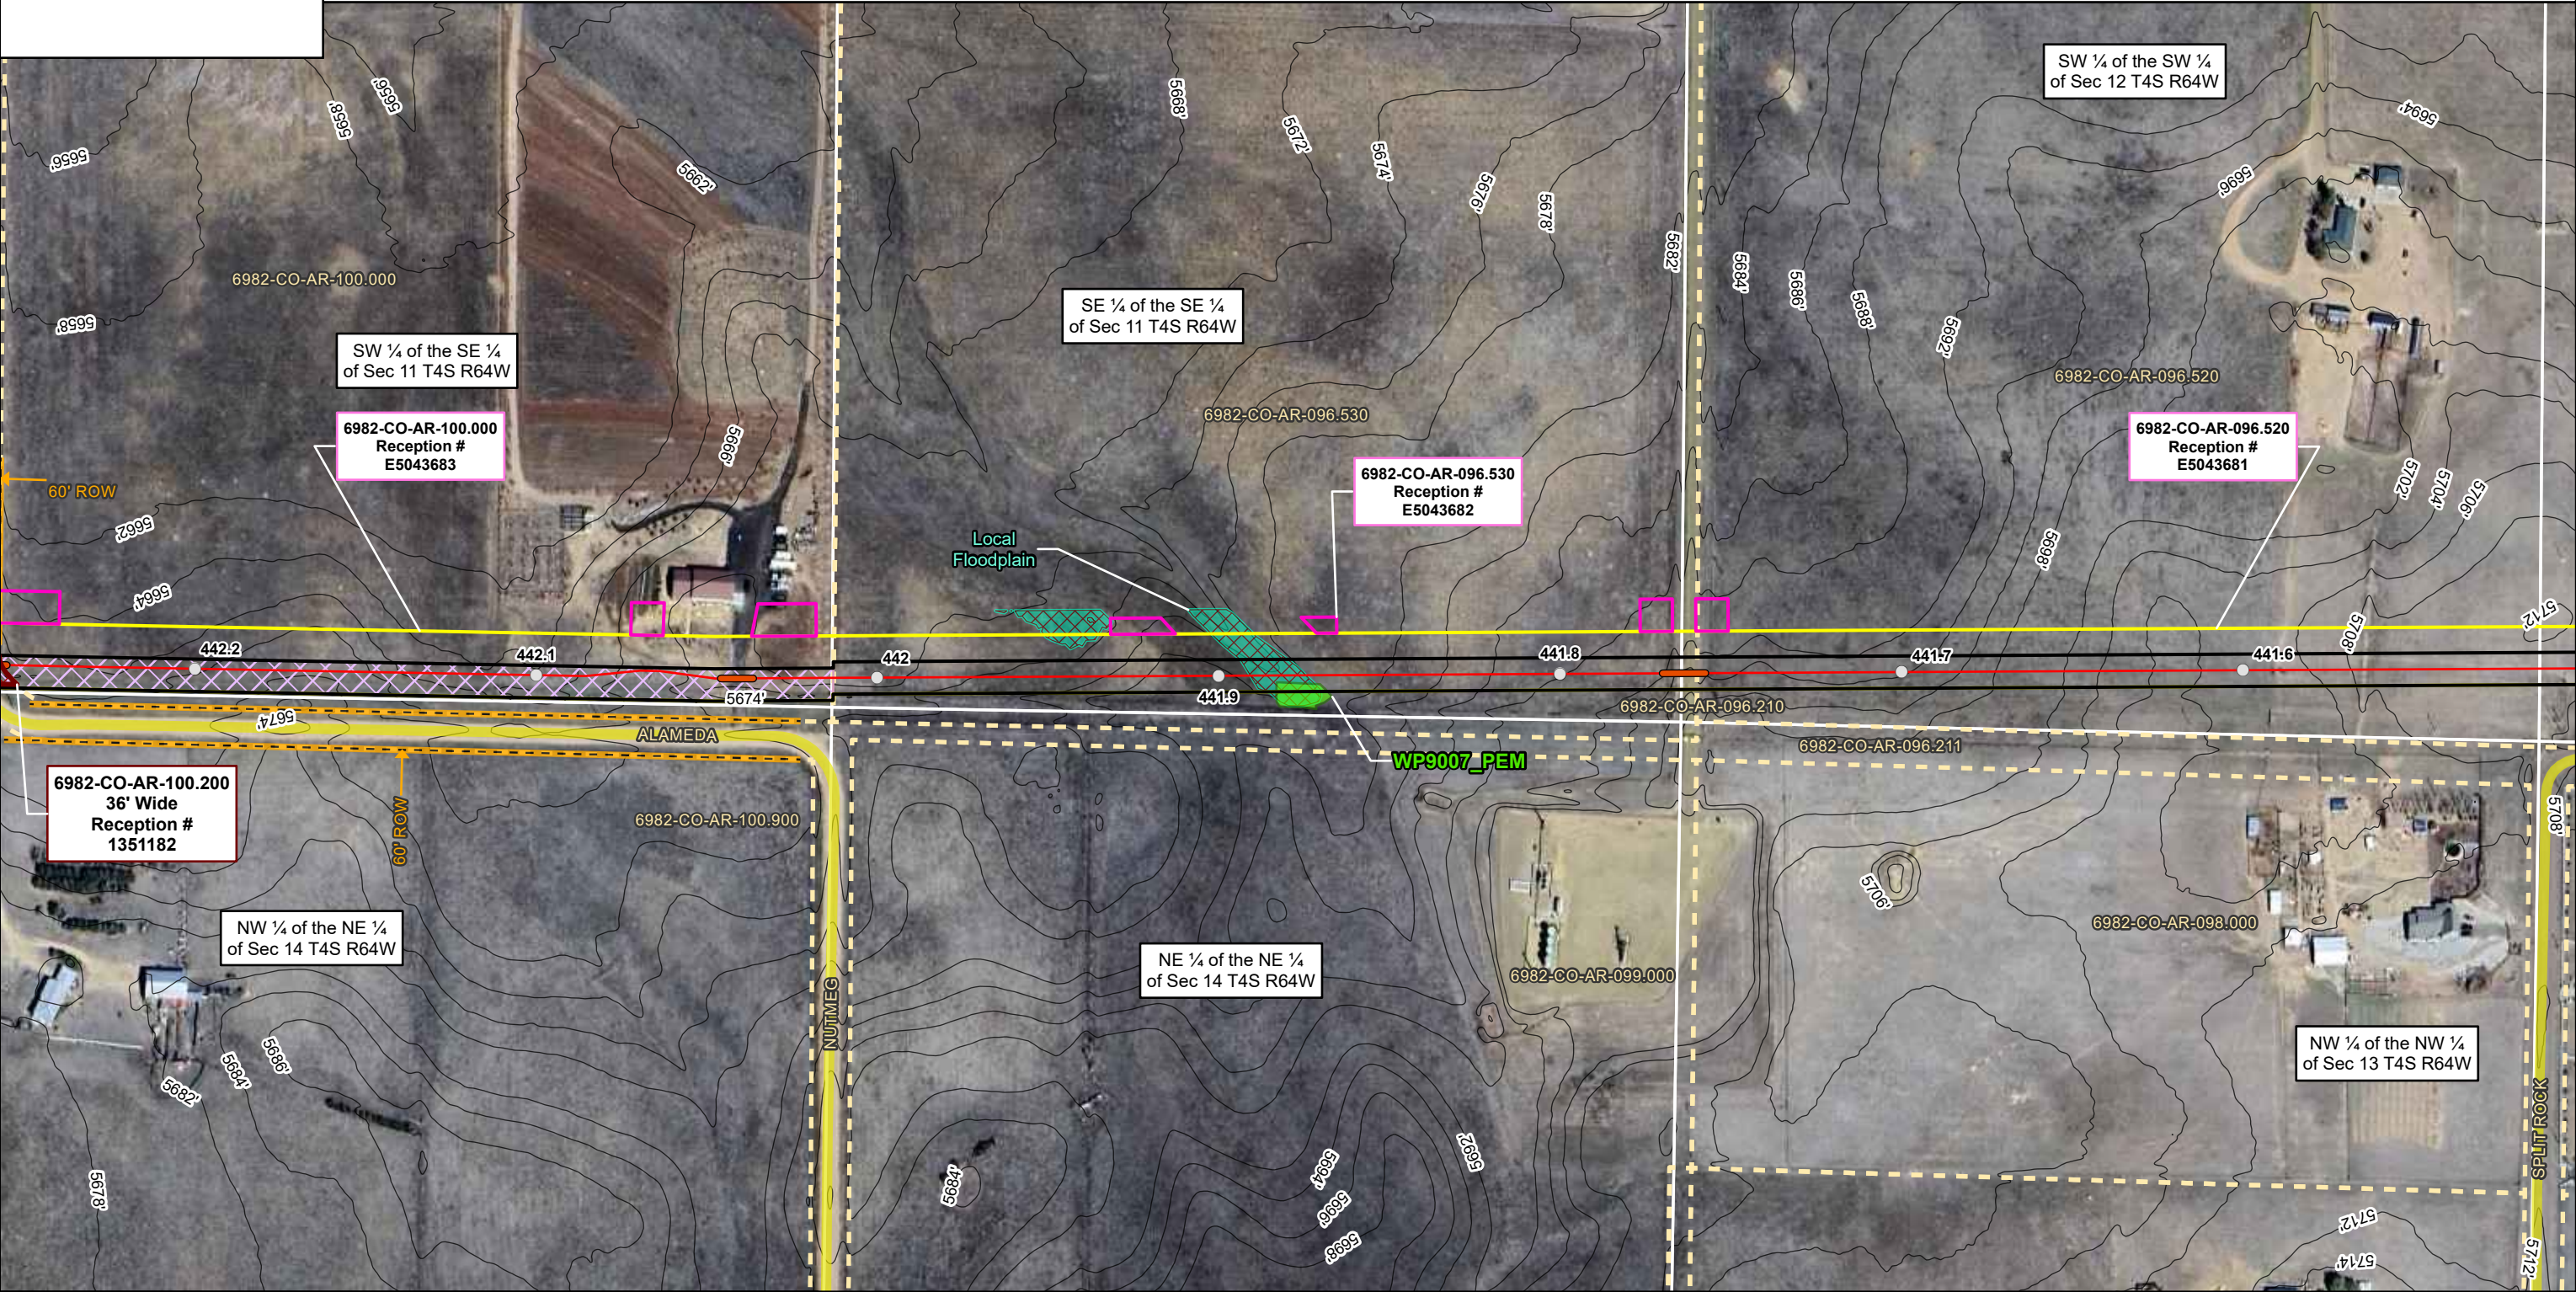

USE BY SPECIAL REVIEW
DENVER EXPANSION PROJECT LOCATED IN S12 4S 64W, S13 4S 64W, 6TH PRINCIPAL MERIDIAN
COUNTY OF ARAPAHOE, STATE OF COLORADO

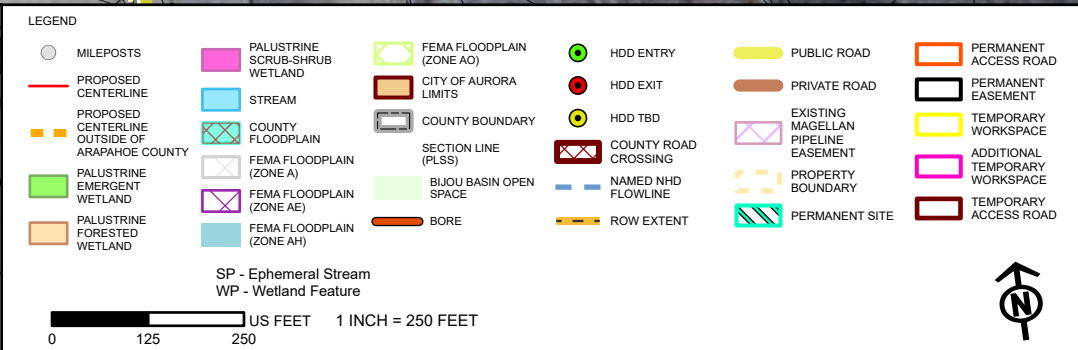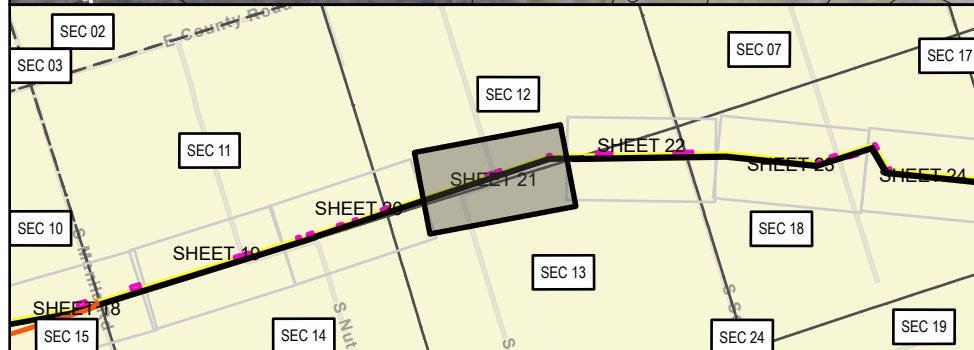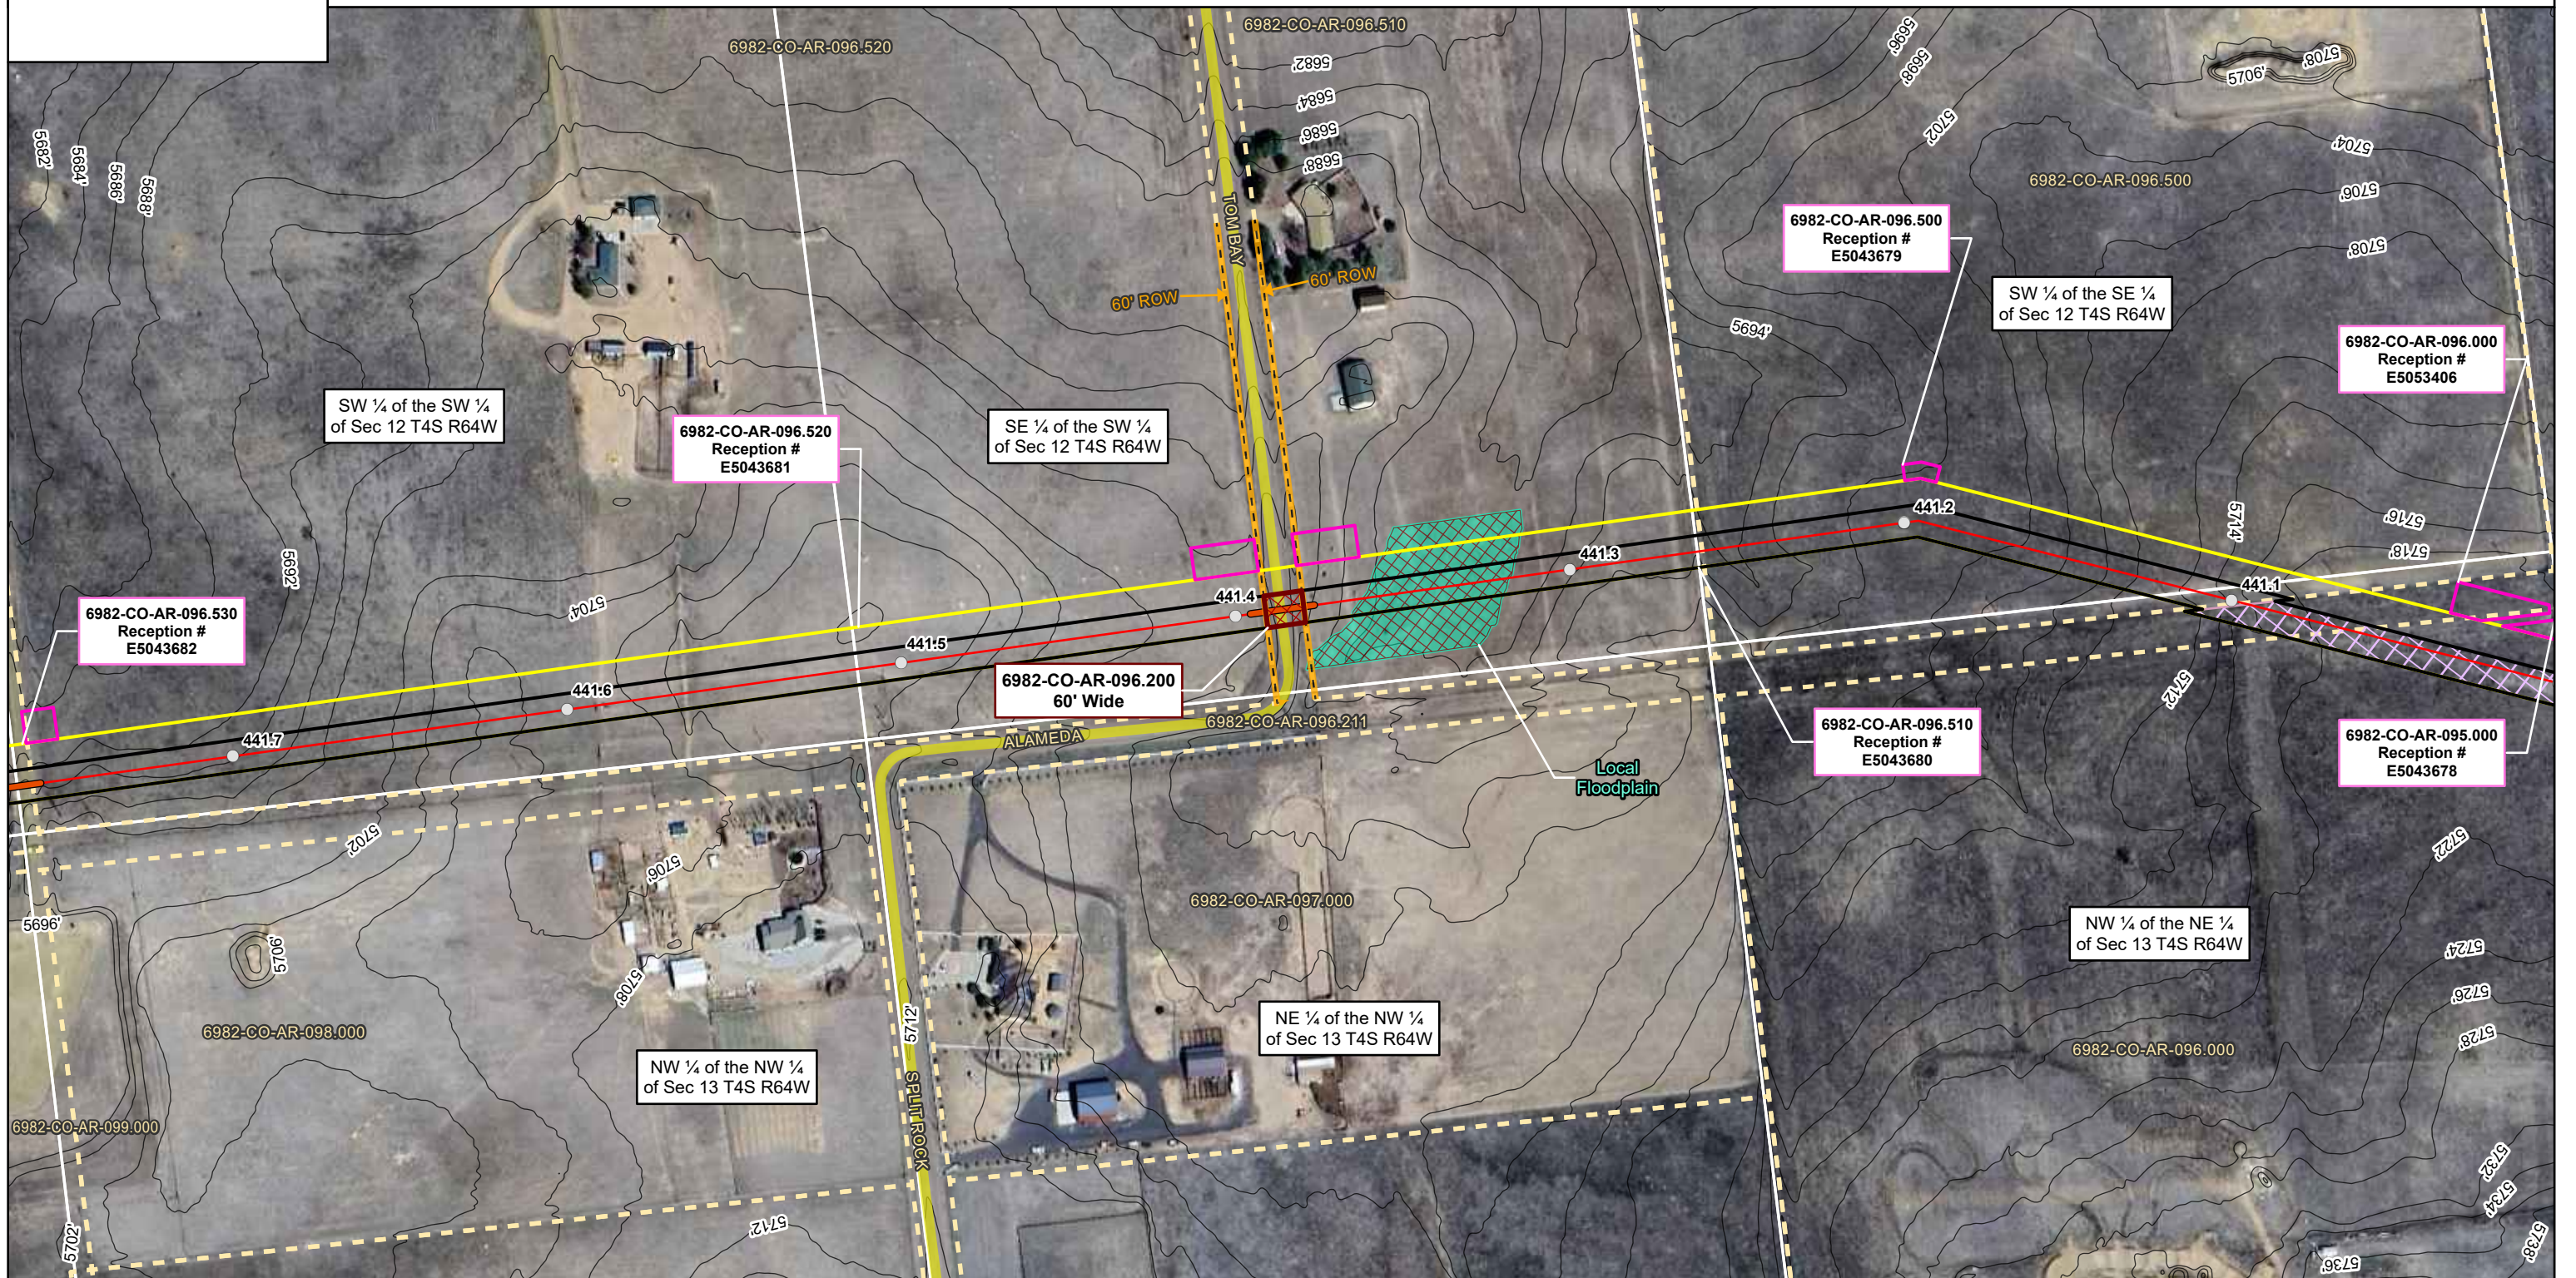



ARAPAHOE COUNTY AERIAL IMAGERY MAP
DENVER EXPANSION PROJECT
MAGELLAN PIPELINE COMPANY, L.P.
ARAPAHOE COUNTY, COLORADO




PAGE 21 OF 71

NAD83 BLM ZONE 13N (US FOOT)




PREPARED BY: PW

GENERATE DATE: 10/29/2025

USE BY SPECIAL REVIEW
DENVER EXPANSION PROJECT LOCATED IN S07 4S 63W, S12 4S 64W, S13 4S 64W, S18 4S 63W, 6TH PRINCIPAL MERIDIAN
COUNTY OF ARAPAHOE, STATE OF COLORADO

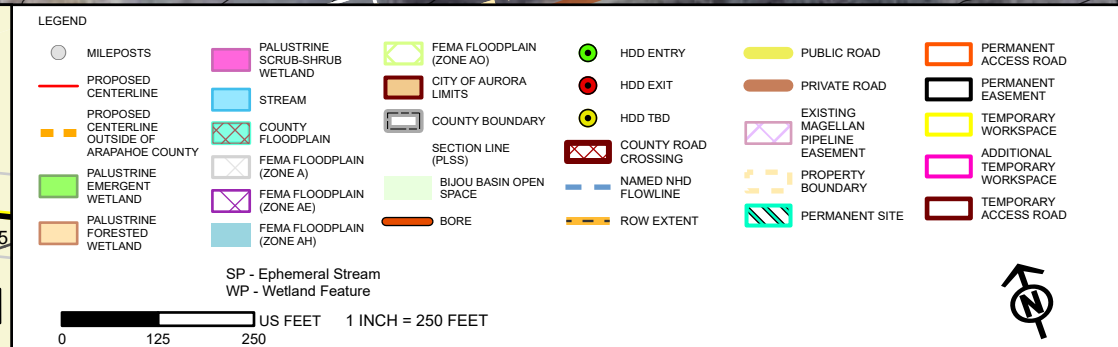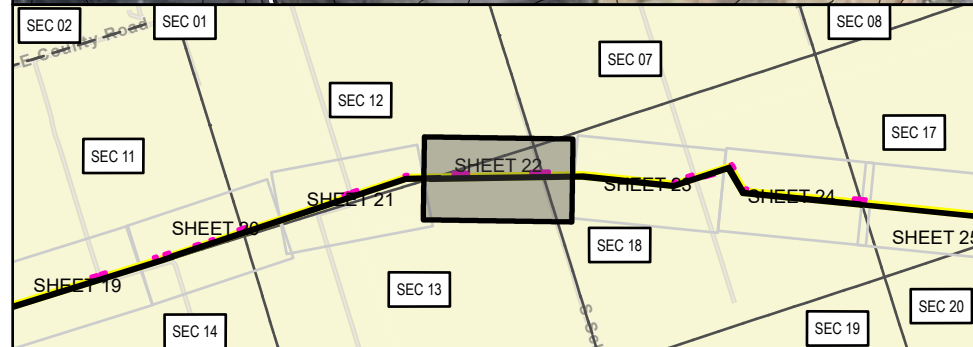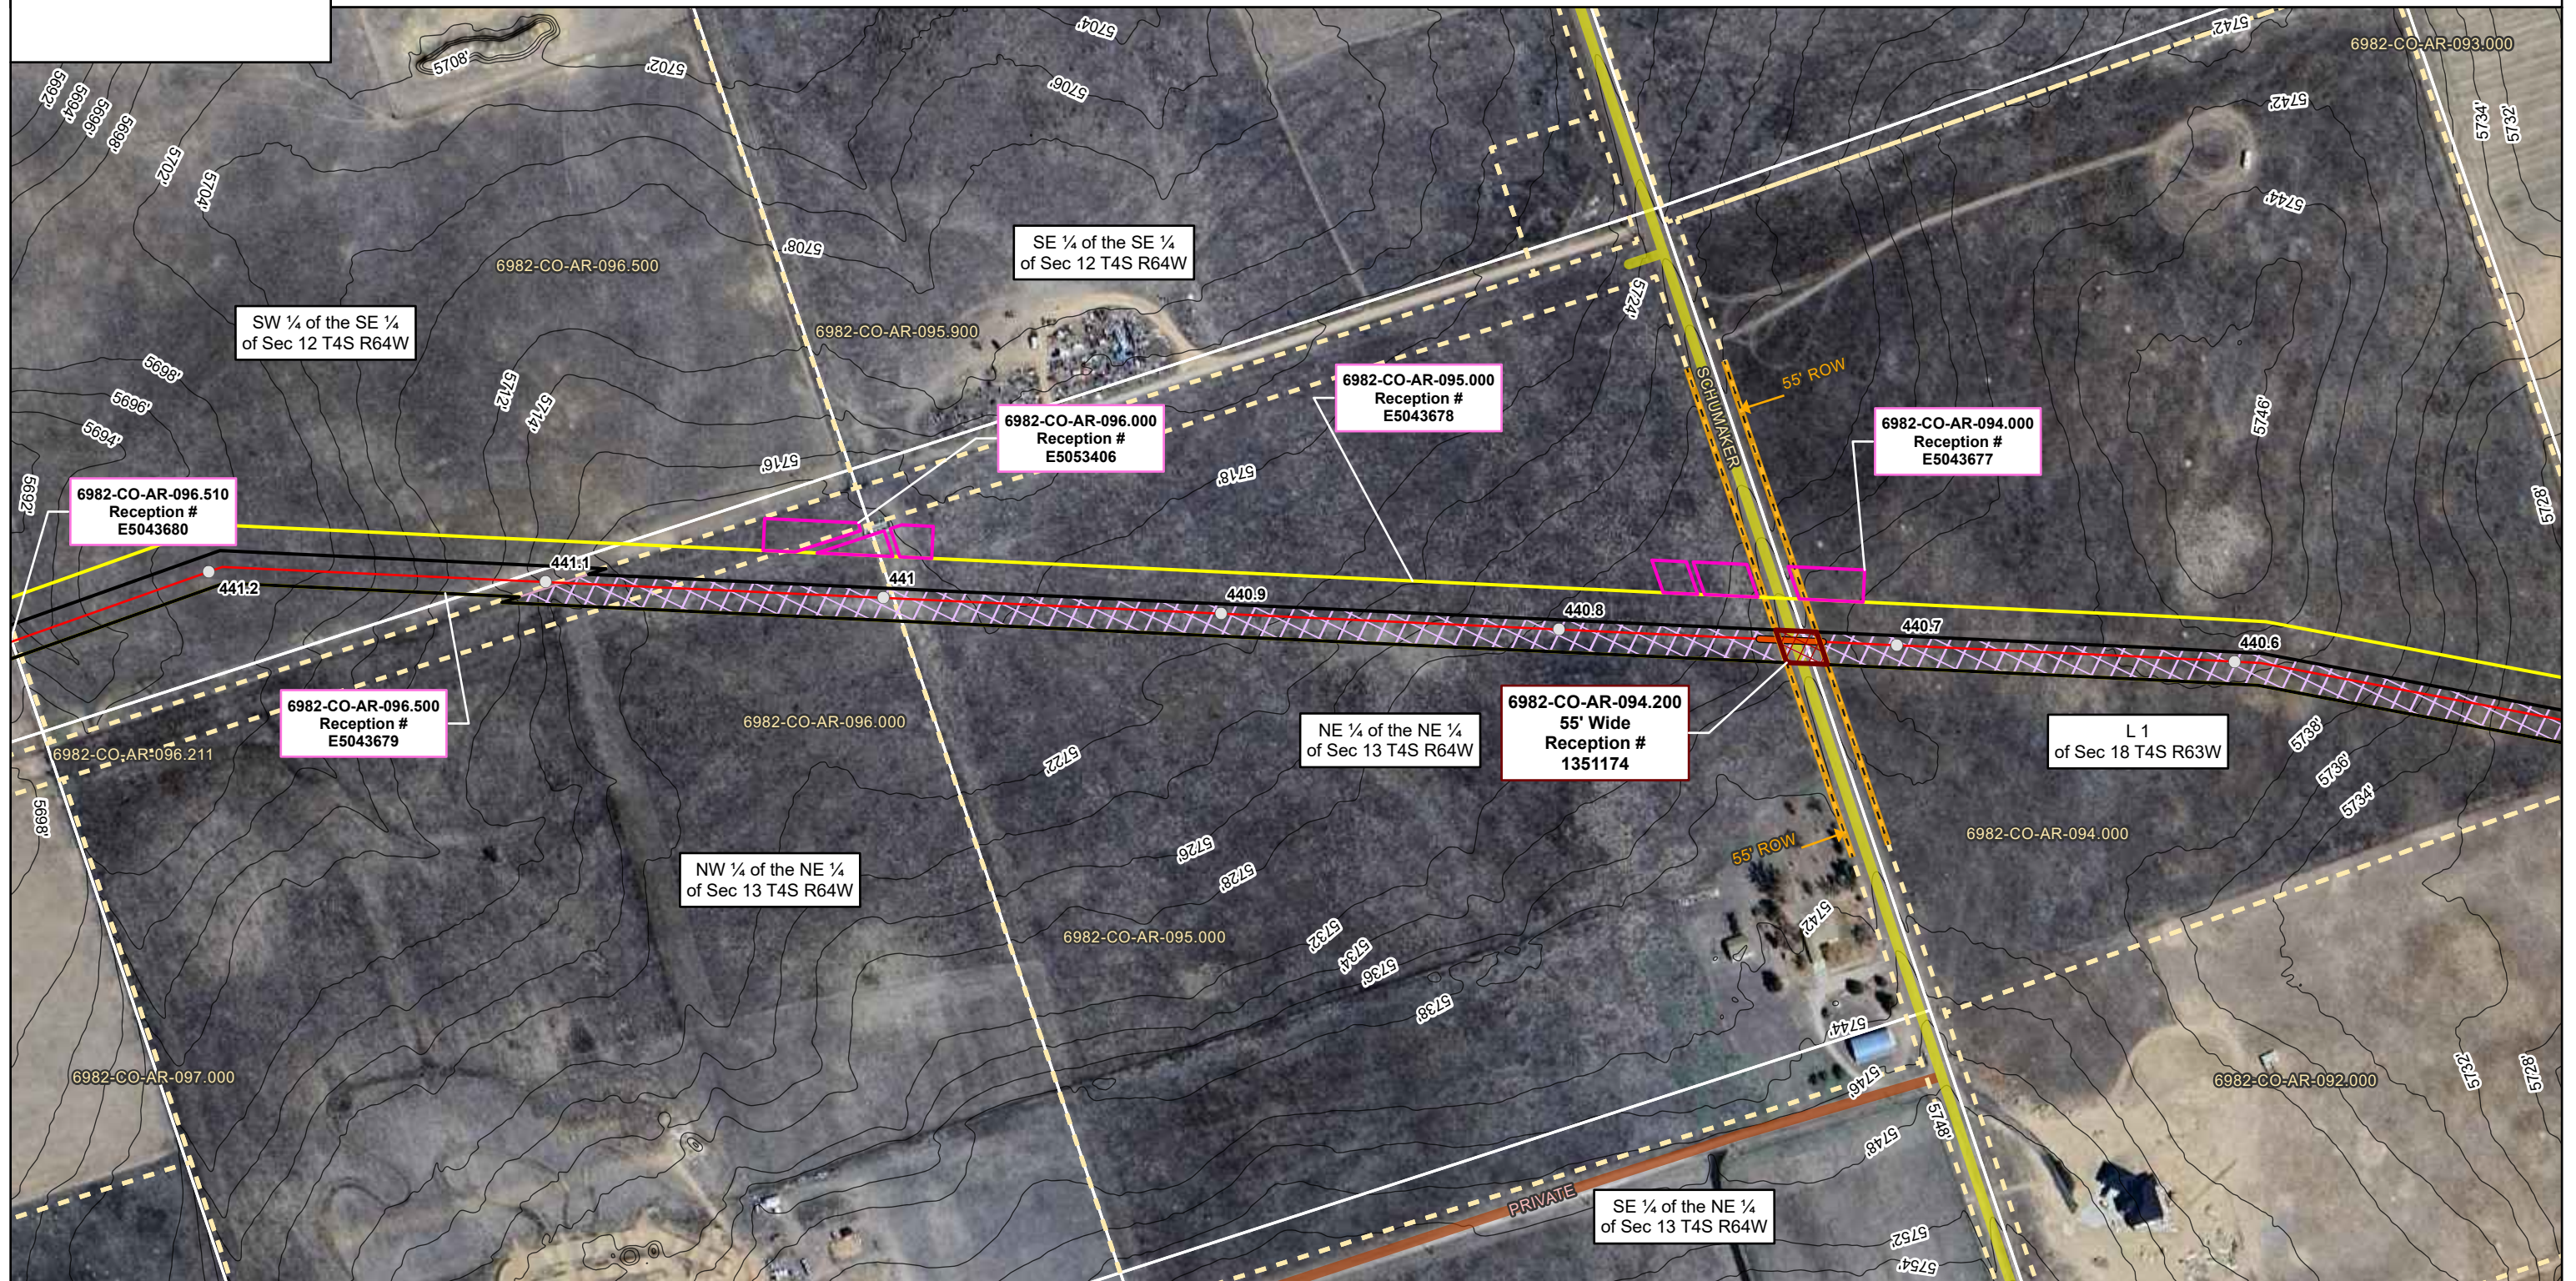

USE BY SPECIAL REVIEW
DENVER EXPANSION PROJECT LOCATED IN S18 4S 63W, 6TH PRINCIPAL MERIDIAN
COUNTY OF ARAPAHOE, STATE OF COLORADO

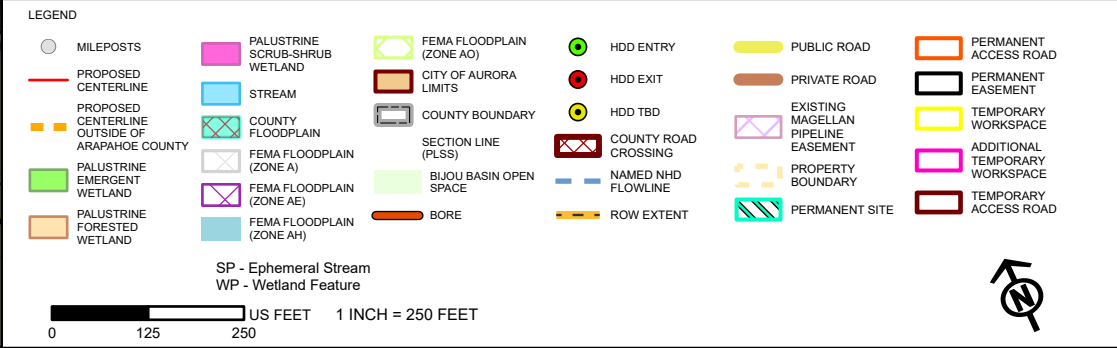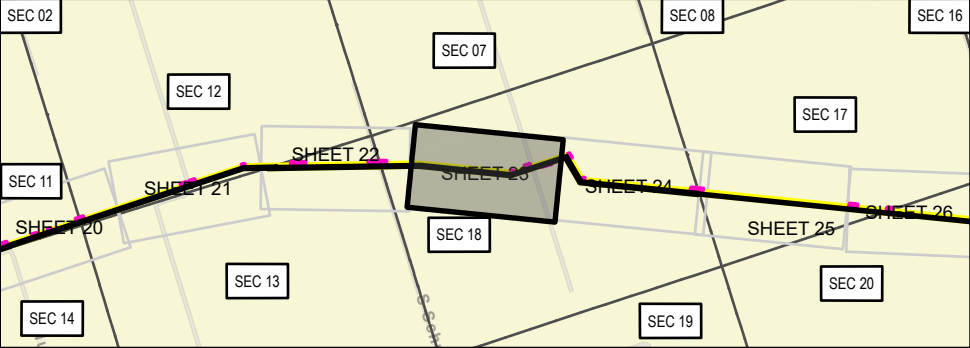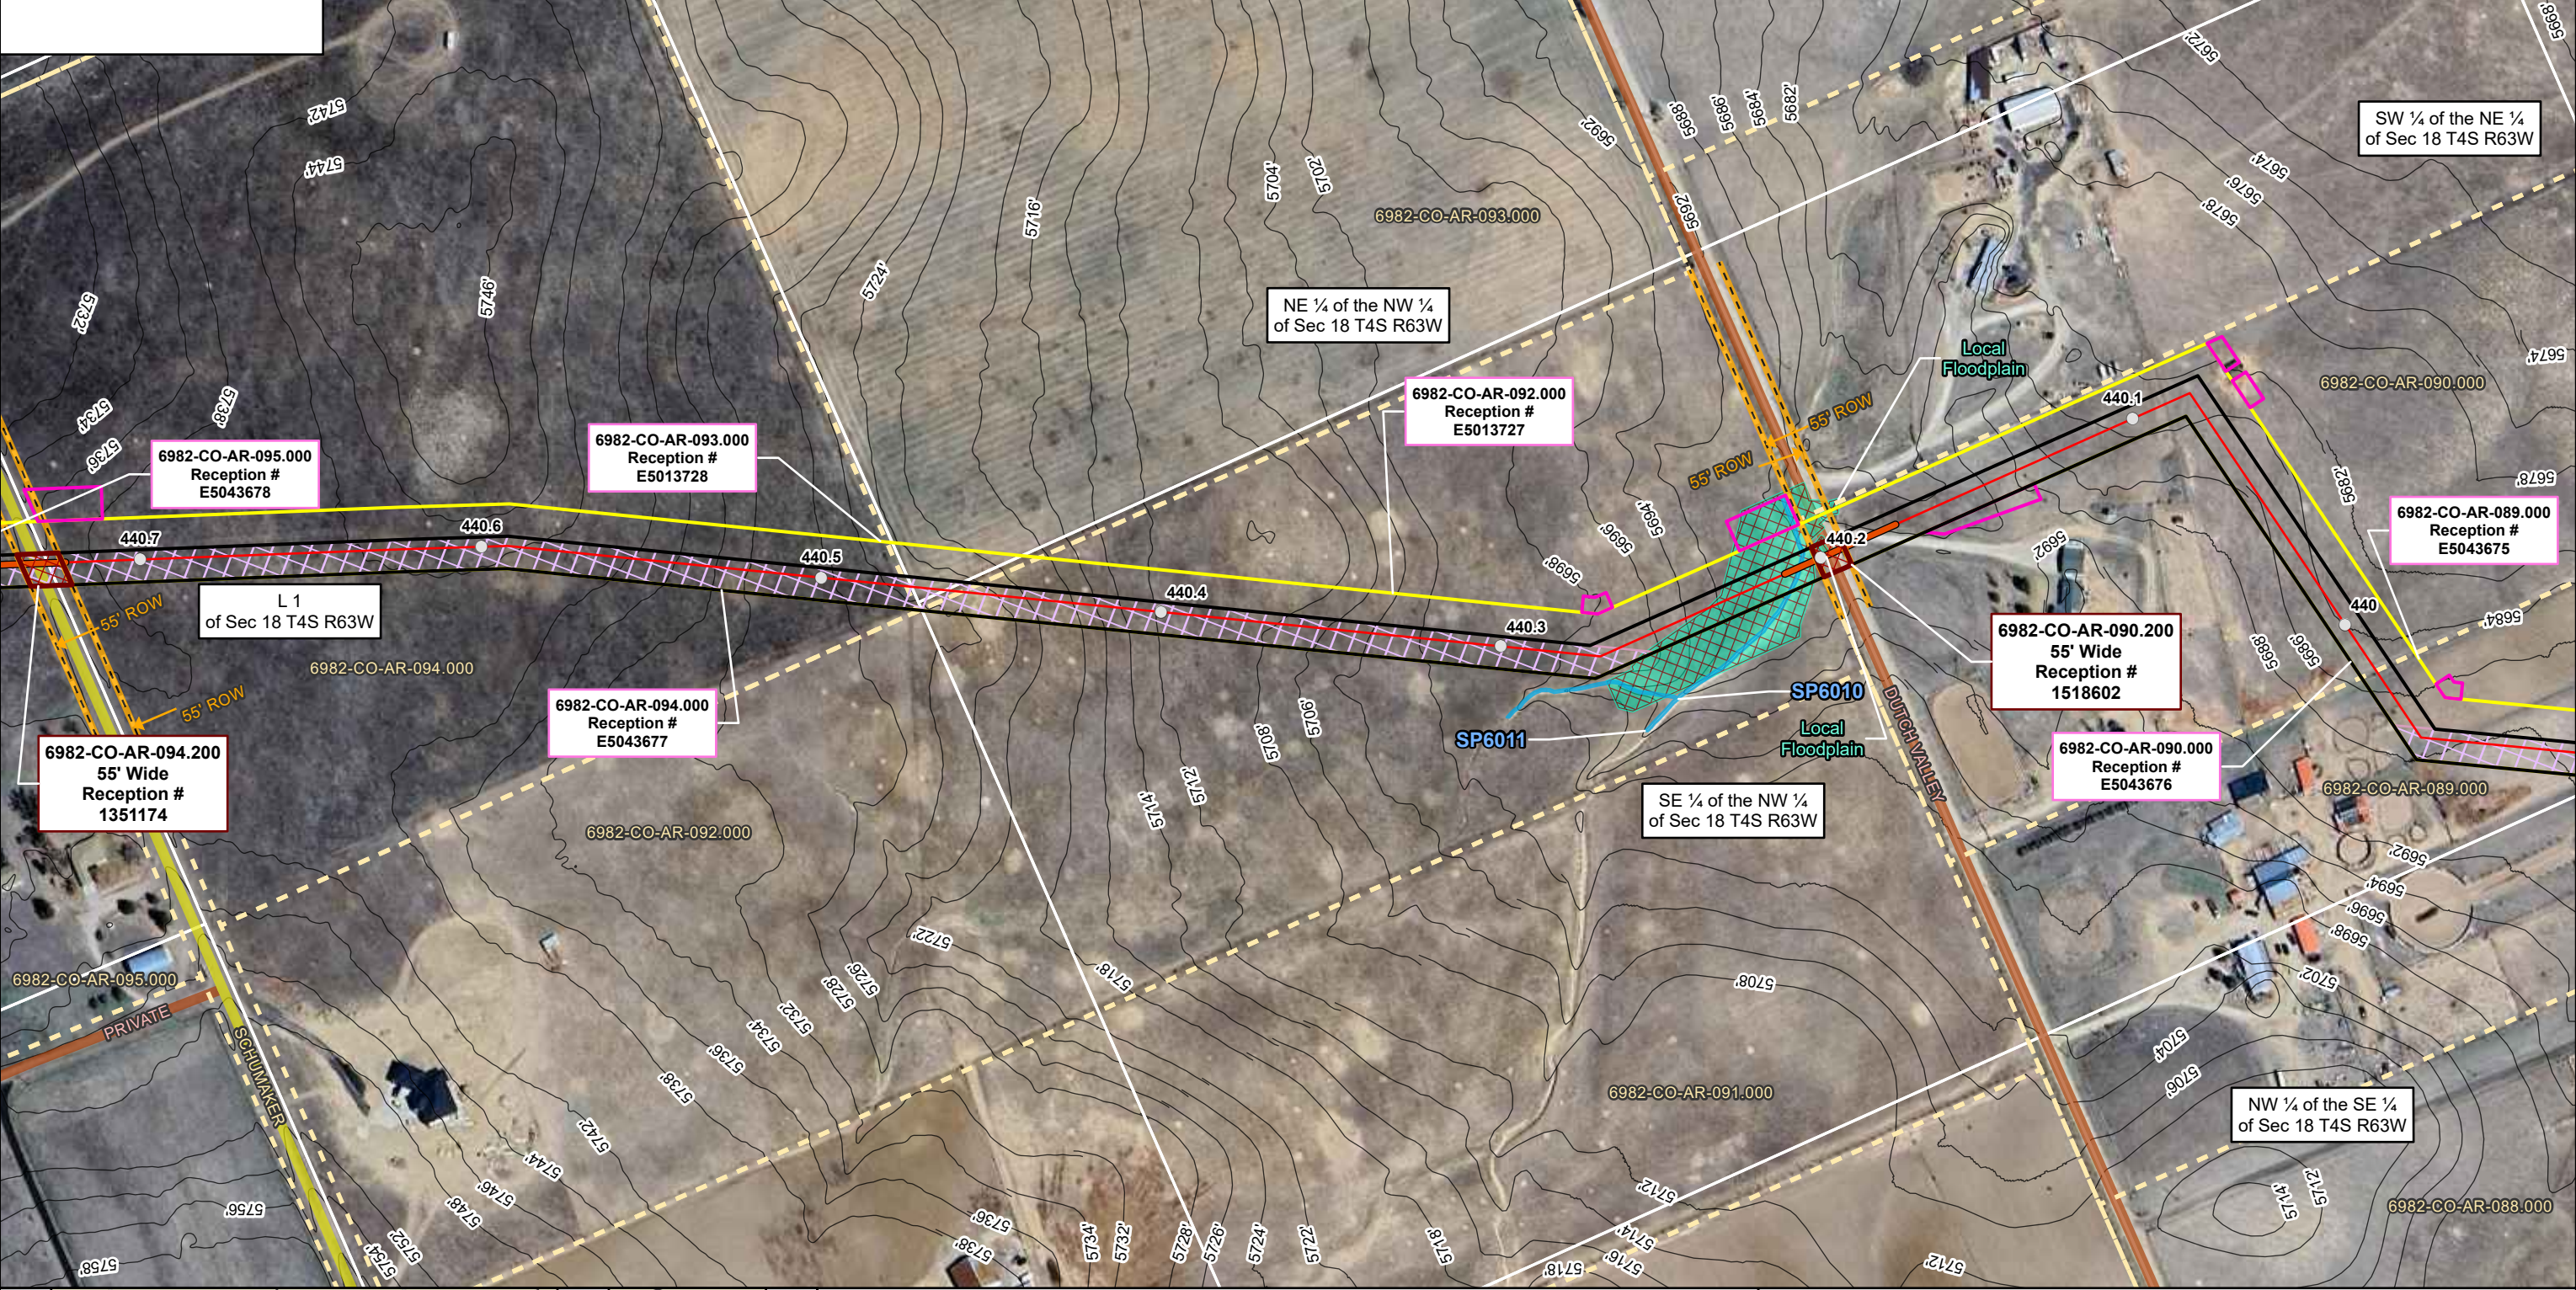

ONEOK
Magellan Pipeline Company, L.P. is a subsidiary of ONEOK

ARAPAHOE COUNTY AERIAL IMAGERY MAP
DENVER EXPANSION PROJECT
MAGELLAN PIPELINE COMPANY, L.P.
ARAPAHOE COUNTY, COLORADO




PAGE 23 OF 71

NAD83 BLM ZONE 13N (US FOOT)

PREPARED BY: PW

GENERATE DATE: 10/29/2025

USE BY SPECIAL REVIEW
DENVER EXPANSION PROJECT LOCATED IN S17 4S 63W, S18 4S 63W, 6TH PRINCIPAL MERIDIAN
COUNTY OF ARAPAHOE, STATE OF COLORADO

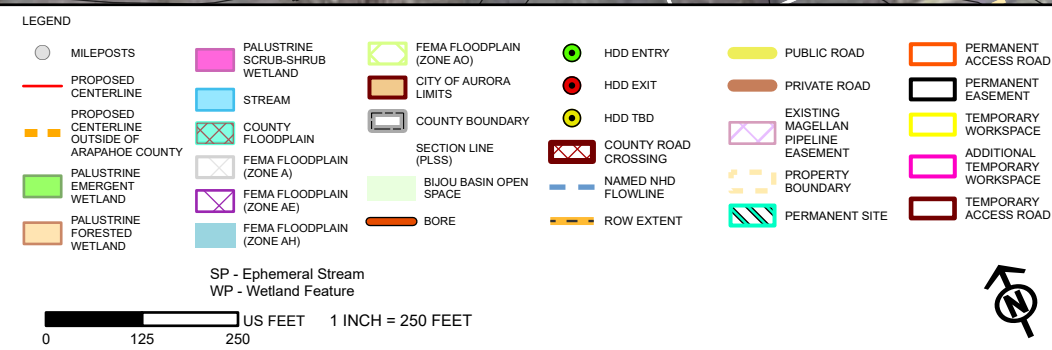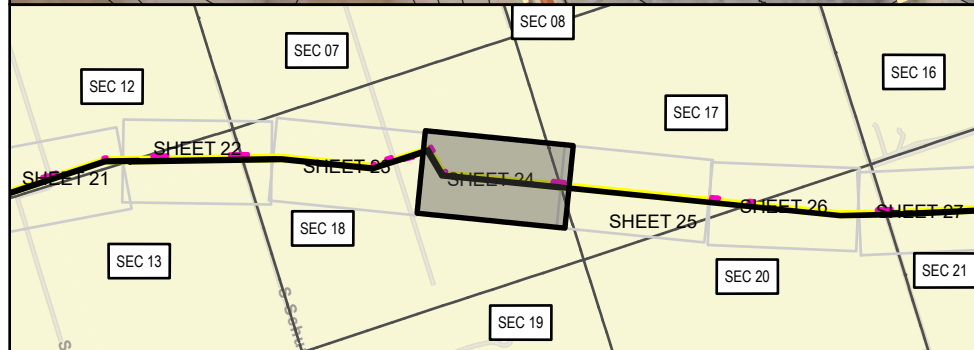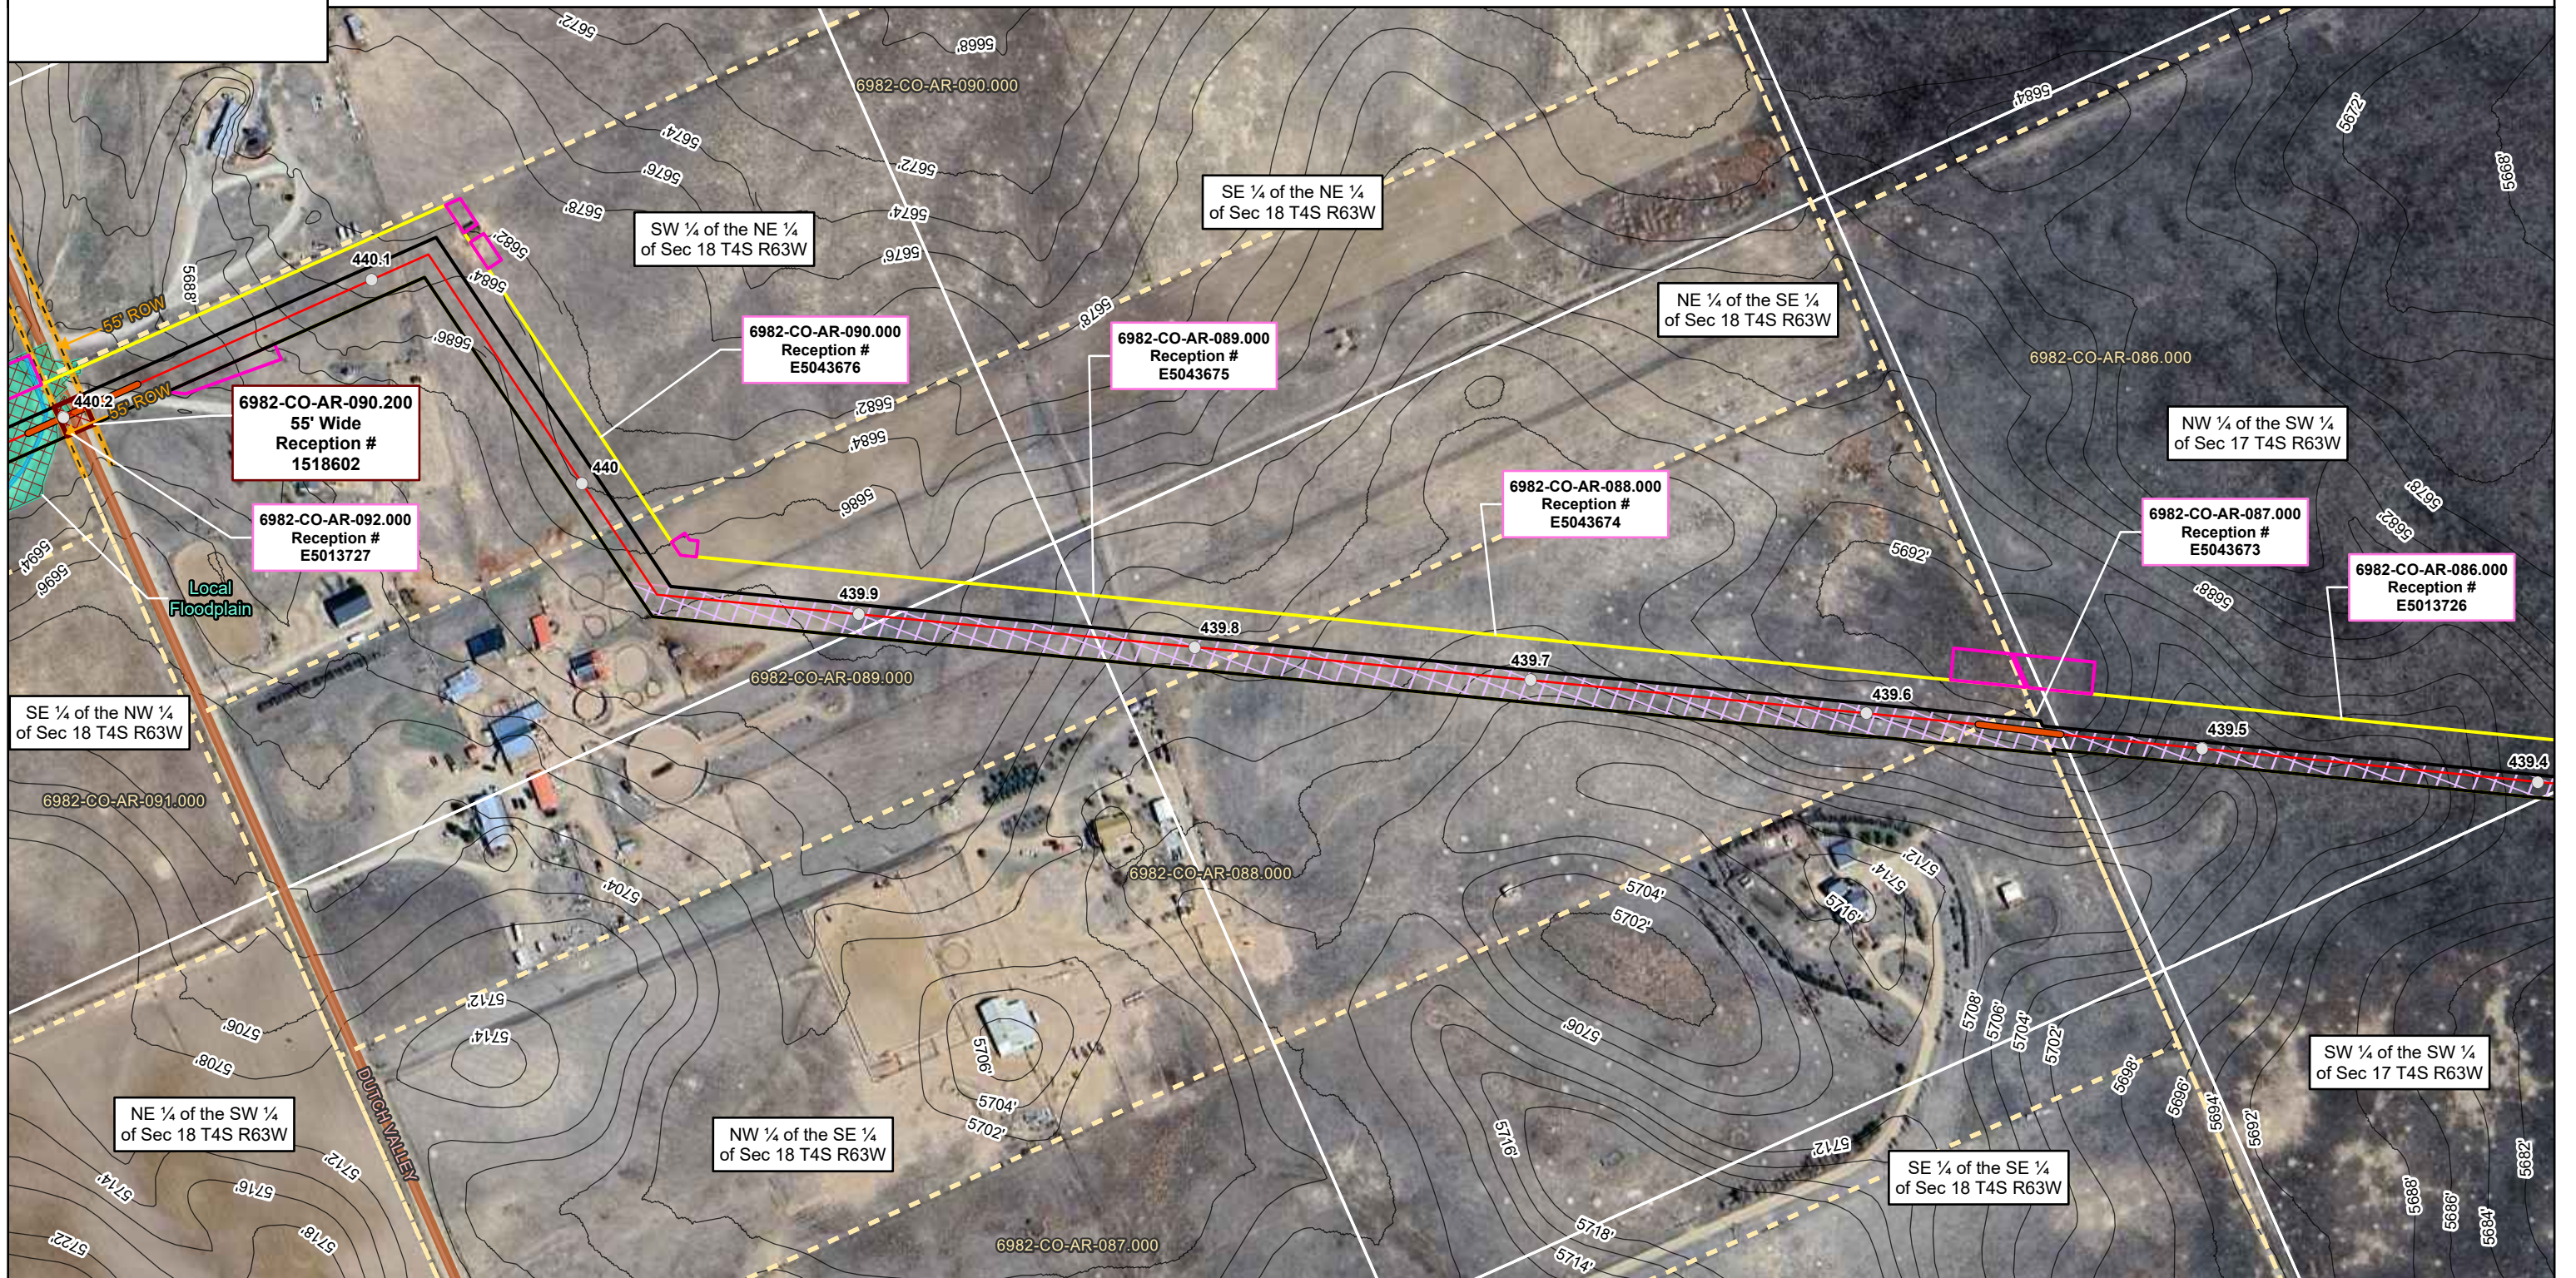

ONEOK
Magellan Pipeline Company, L.P. is a subsidiary of ONEOK

ARAPAHOE COUNTY AERIAL IMAGERY MAP
DENVER EXPANSION PROJECT
MAGELLAN PIPELINE COMPANY, L.P.
ARAPAHOE COUNTY, COLORADO




PAGE 24 OF 71

NAD83 BLM ZONE 13N (US FOOT)


PREPARED BY: PW

GENERATE DATE: 10/29/2025



USE BY SPECIAL REVIEW
DENVER EXPANSION PROJECT LOCATED IN S17 4S 63W, S18 4S 63W, S20 4S 63W, 6TH PRINCIPAL MERIDIAN
COUNTY OF ARAPAHOE, STATE OF COLORADO

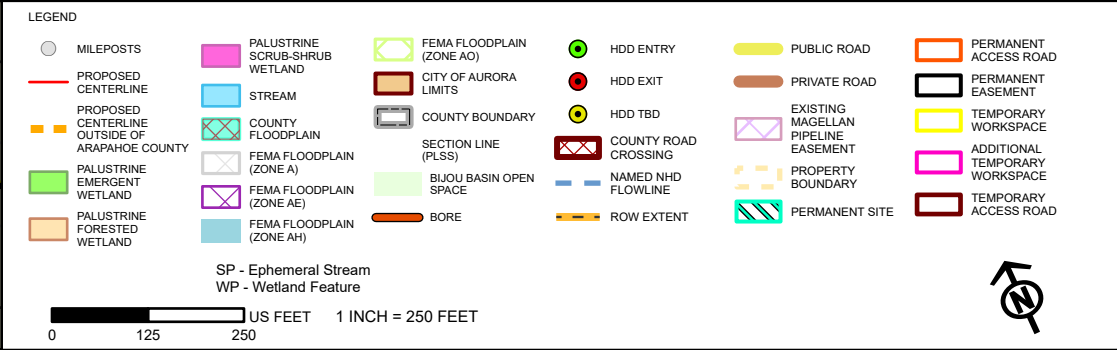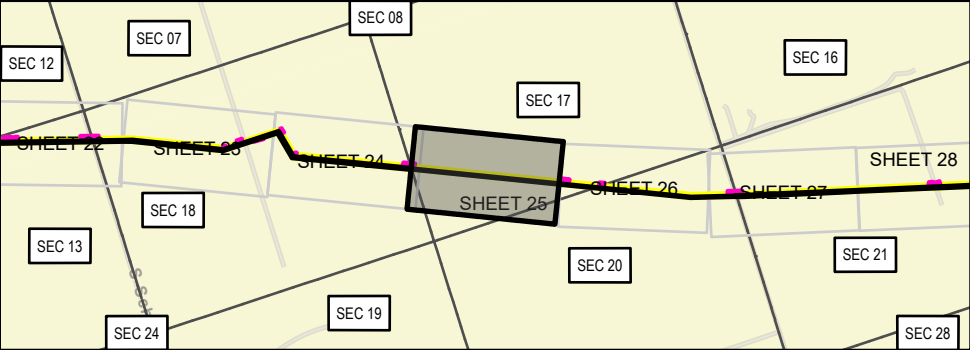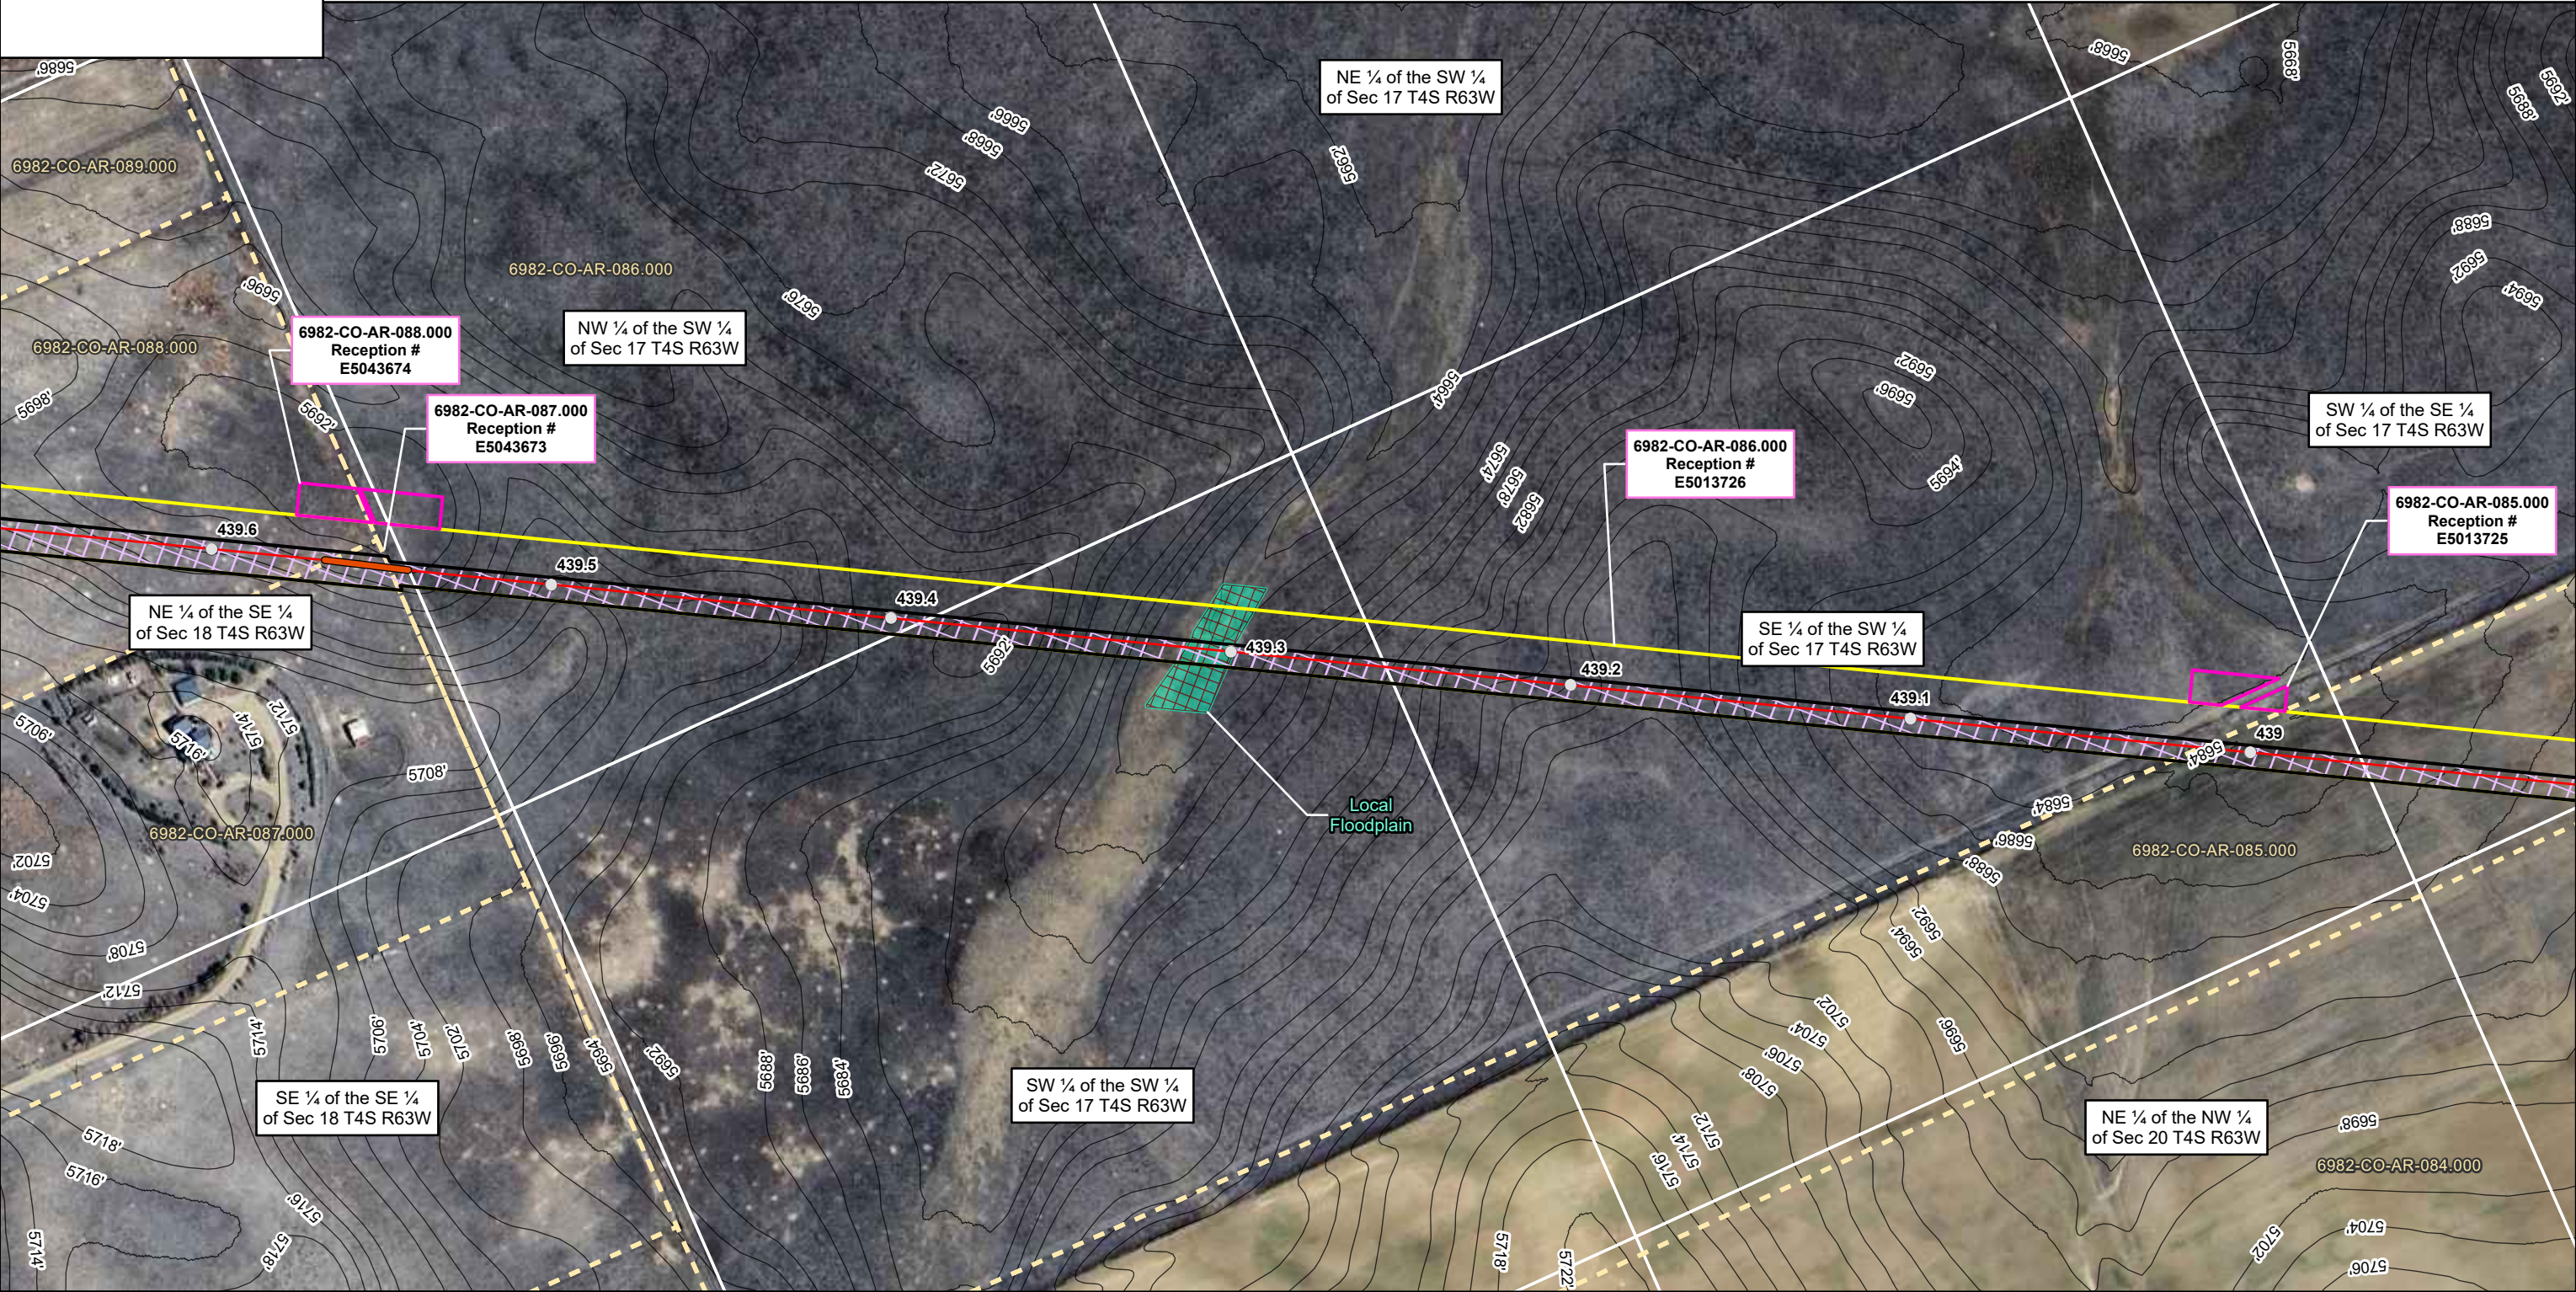

USE BY SPECIAL REVIEW
DENVER EXPANSION PROJECT LOCATED IN S17 4S 63W, S20 4S 63W, 6TH PRINCIPAL MERIDIAN
COUNTY OF ARAPAHOE, STATE OF COLORADO

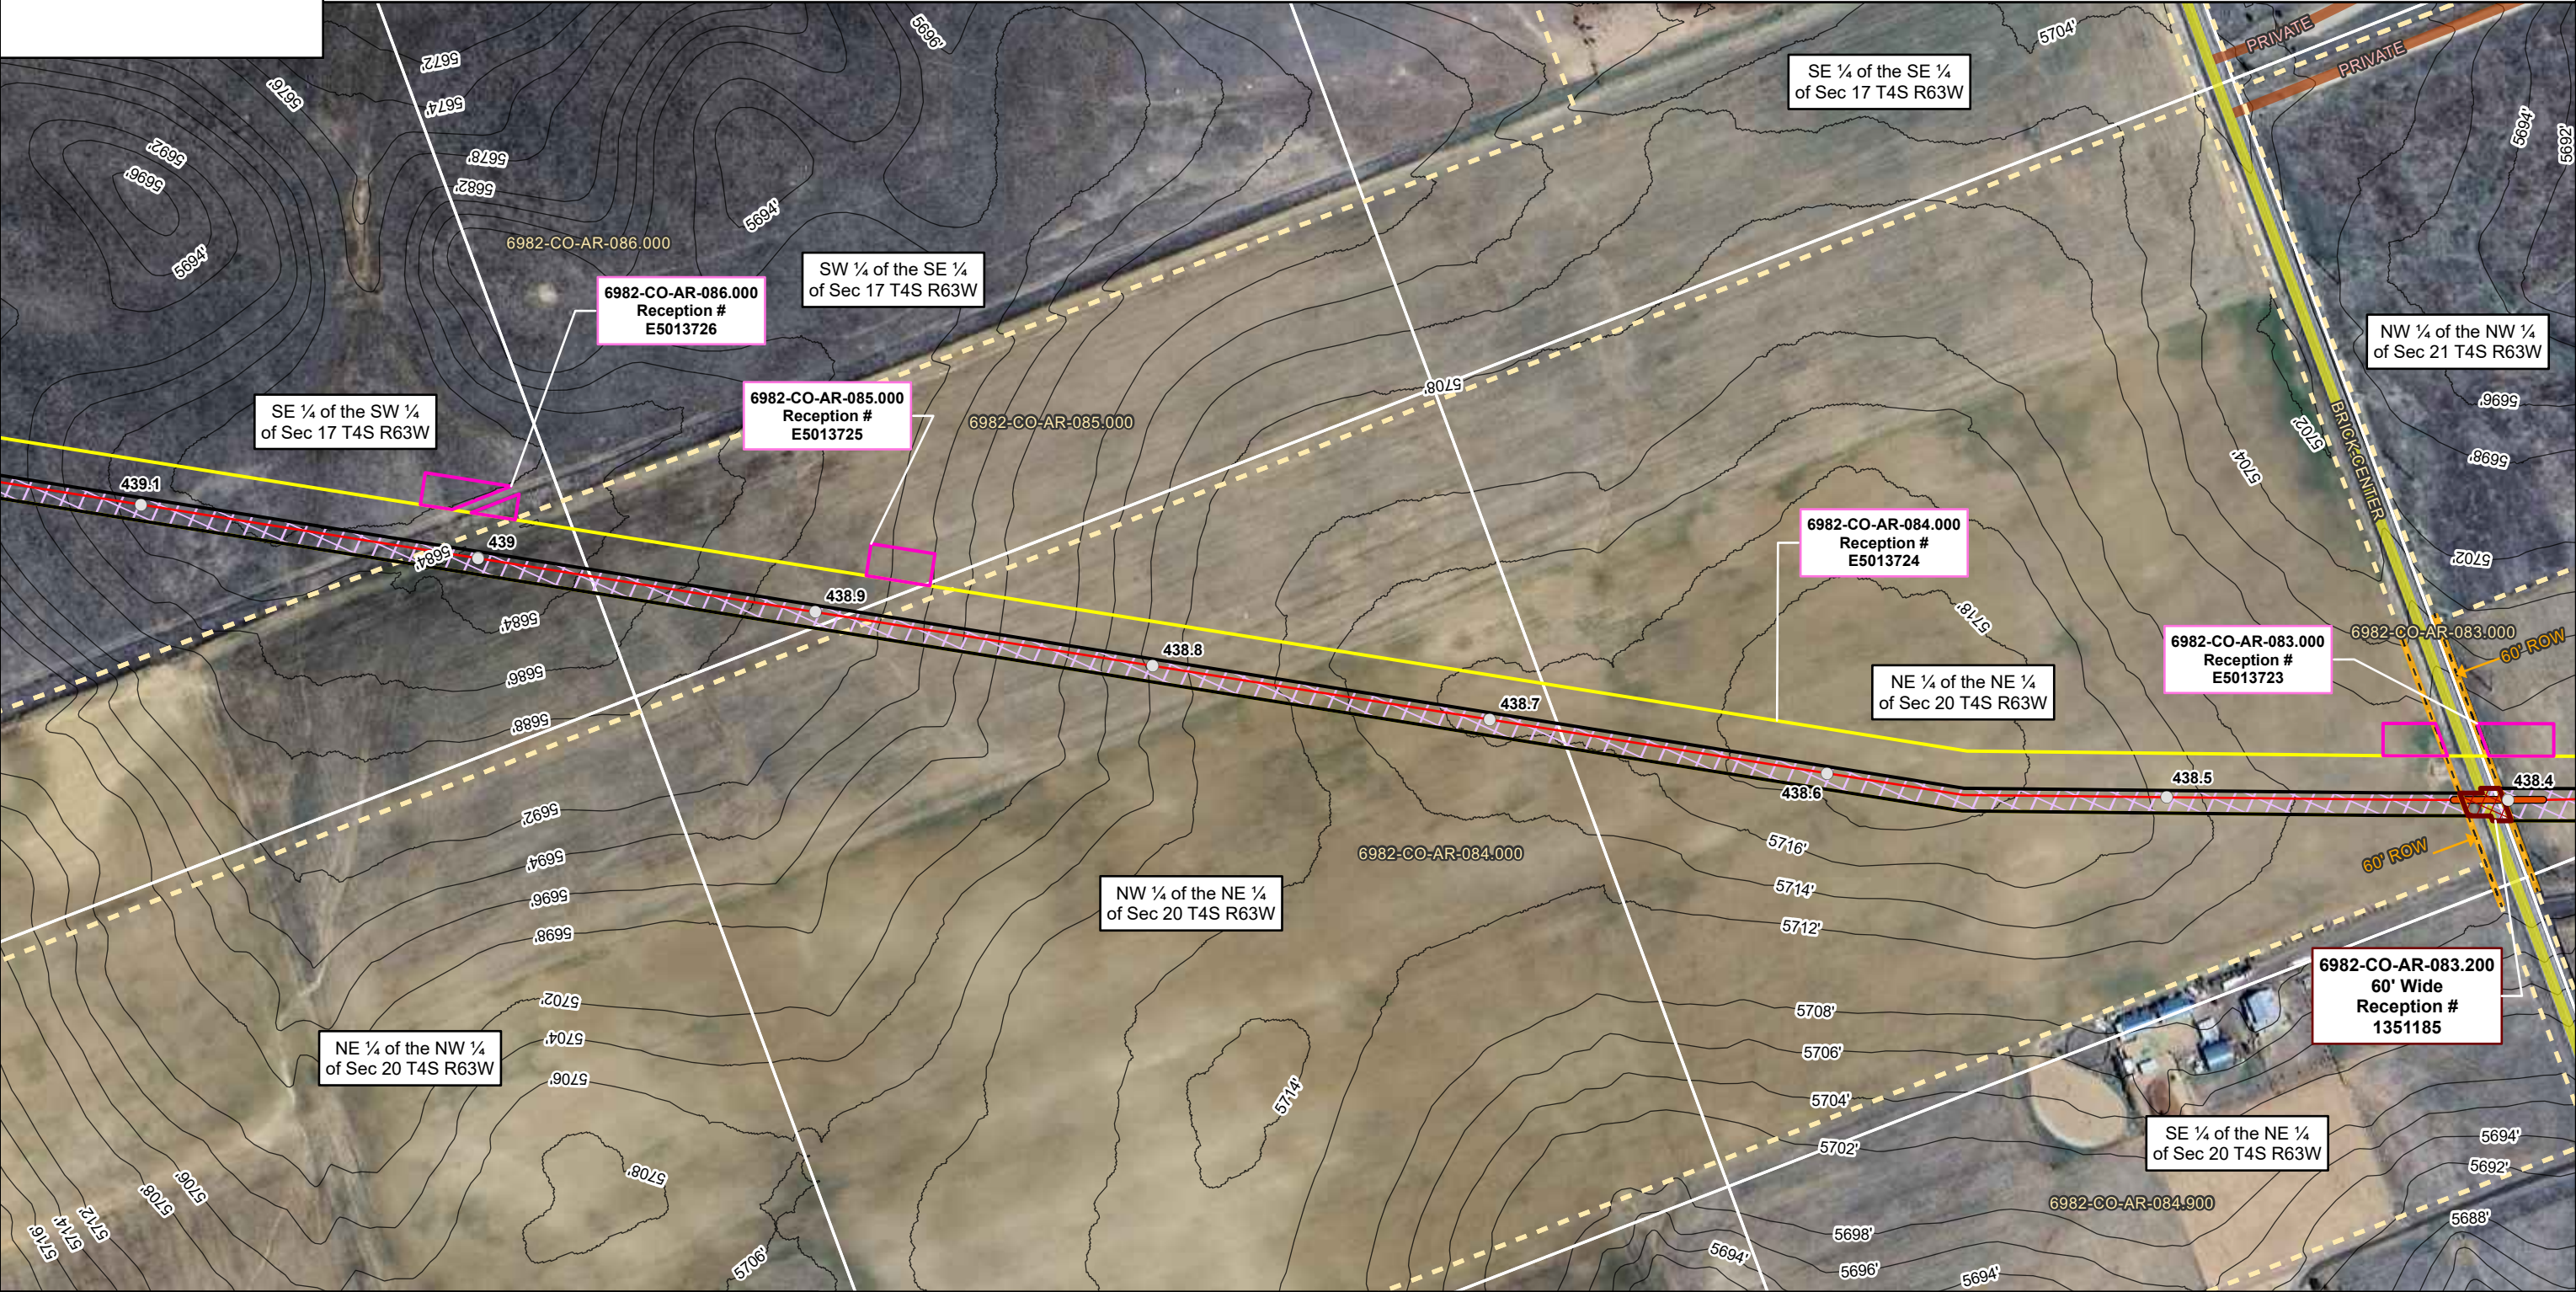

	USE BY SPECIAL REVIEW DENVER EXPANSION PROJECT LOCATED IN S20 4S 63W, S21 4S 63W, 6TH PRINCIPAL MERIDIAN COUNTY OF ARAPAHOE, STATE OF COLORADO
--	---

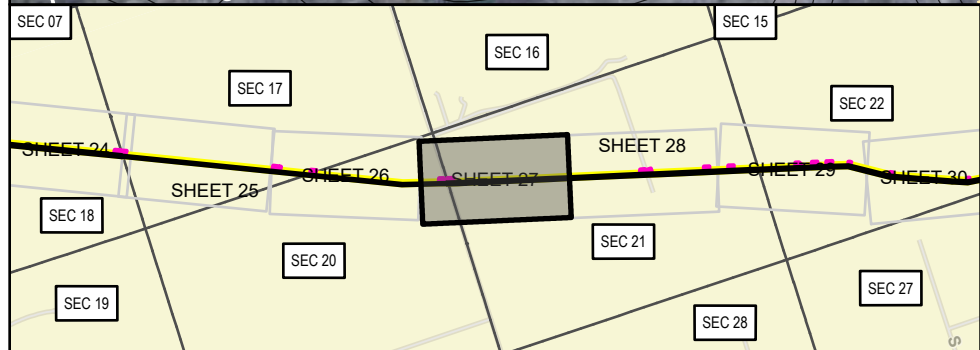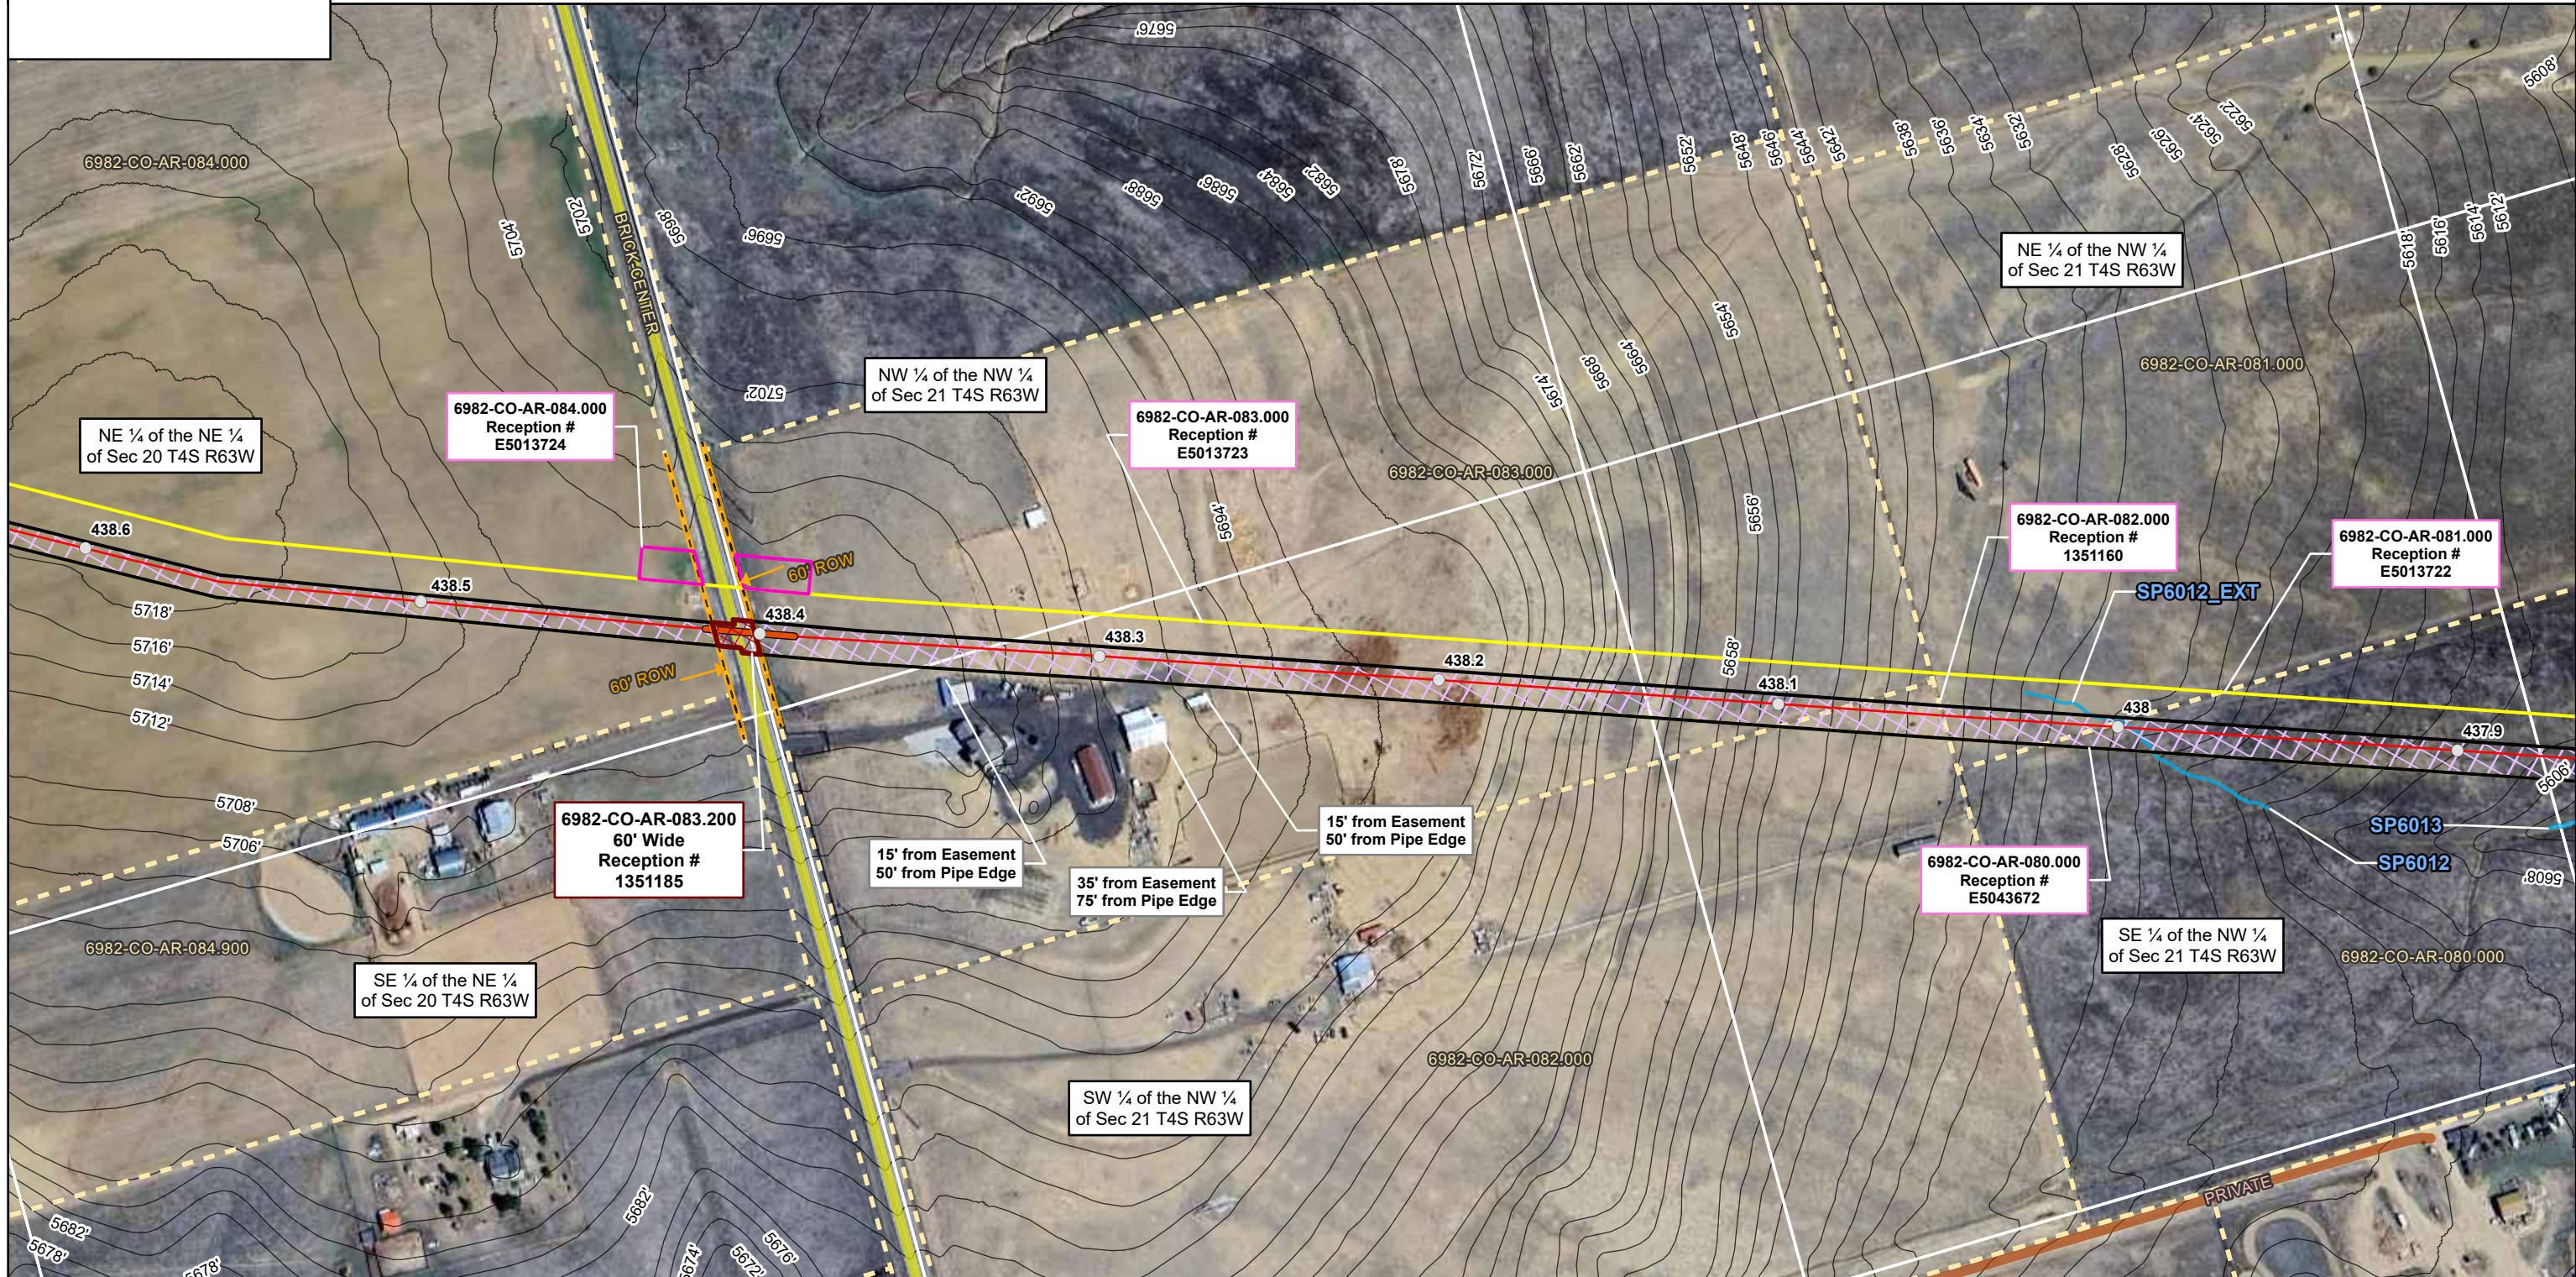

LEGEND

 MILEPOSTS	 PALUSTRINE SCRUB-SHRUB WETLAND	 FEMA FLOODPLAIN (ZONE AO)	 HDD ENTRY	 PUBLIC ROAD	 PERMANENT ACCESS ROAD
 PROPOSED CENTERLINE	 STREAM	 CITY OF AURORA LIMITS	 HDD EXIT	 PRIVATE ROAD	 PERMANENT EASEMENT
 PROPOSED CENTERLINE OUTSIDE OF ARAPAHOE COUNTY	 COUNTY FLOODPLAIN	 COUNTY BOUNDARY	 HDD TBD	 EXISTING MAGELLAN PIPELINE EASEMENT	 TEMPORARY WORKSPACE
 PALUSTRINE EMERGENT WETLAND	 FEMA FLOODPLAIN (ZONE A)	 SECTION LINE (PLSS)	 COUNTY ROAD CROSSING	 PROPERTY BOUNDARY	 ADDITIONAL TEMPORARY WORKSPACE
 PALUSTRINE FORESTED WETLAND	 FEMA FLOODPLAIN (ZONE AE)	 BIJUJ BASIN OPEN SPACE	 NAMED NHD FLOWLINE	 PERMANENT SITE	 TEMPORARY ACCESS ROAD
	 FEMA FLOODPLAIN (ZONE AH)	 BORE	 ROW EXTENT		

SP - Ephemeral Stream
WP - Wetland Feature

 0 125 250 US FEET 1 INCH = 250 FEET





ONEOK
Mapleline Pipeline Company, L.P., is a subsidiary of ONEOK

ARAPAHOE COUNTY AERIAL IMAGERY MAP
DENVER EXPANSION PROJECT
MAGELLAN PIPELINE COMPANY, L.P.
ARAPAHOE COUNTY, COLORADO



PAGE 27 OF 71

NAD83 BLM ZONE 13N (US FOOT)

PREPARED BY: PW

GENERATE DATE: 10/29/2025

USE BY SPECIAL REVIEW
DENVER EXPANSION PROJECT LOCATED IN S21 4S 63W, 6TH PRINCIPAL MERIDIAN
COUNTY OF ARAPAHOE, STATE OF COLORADO

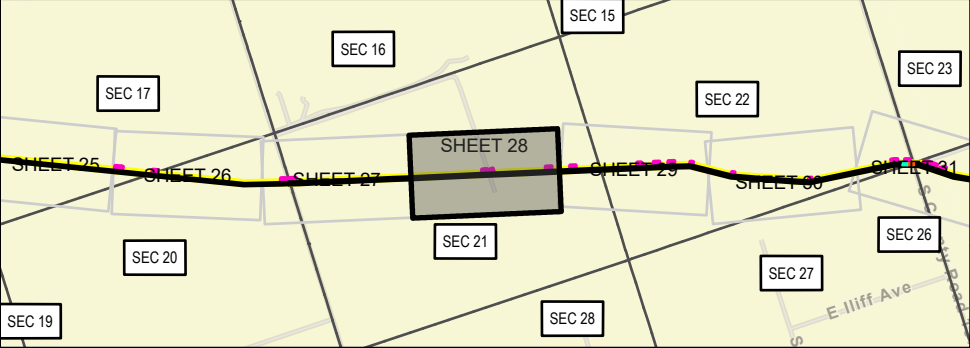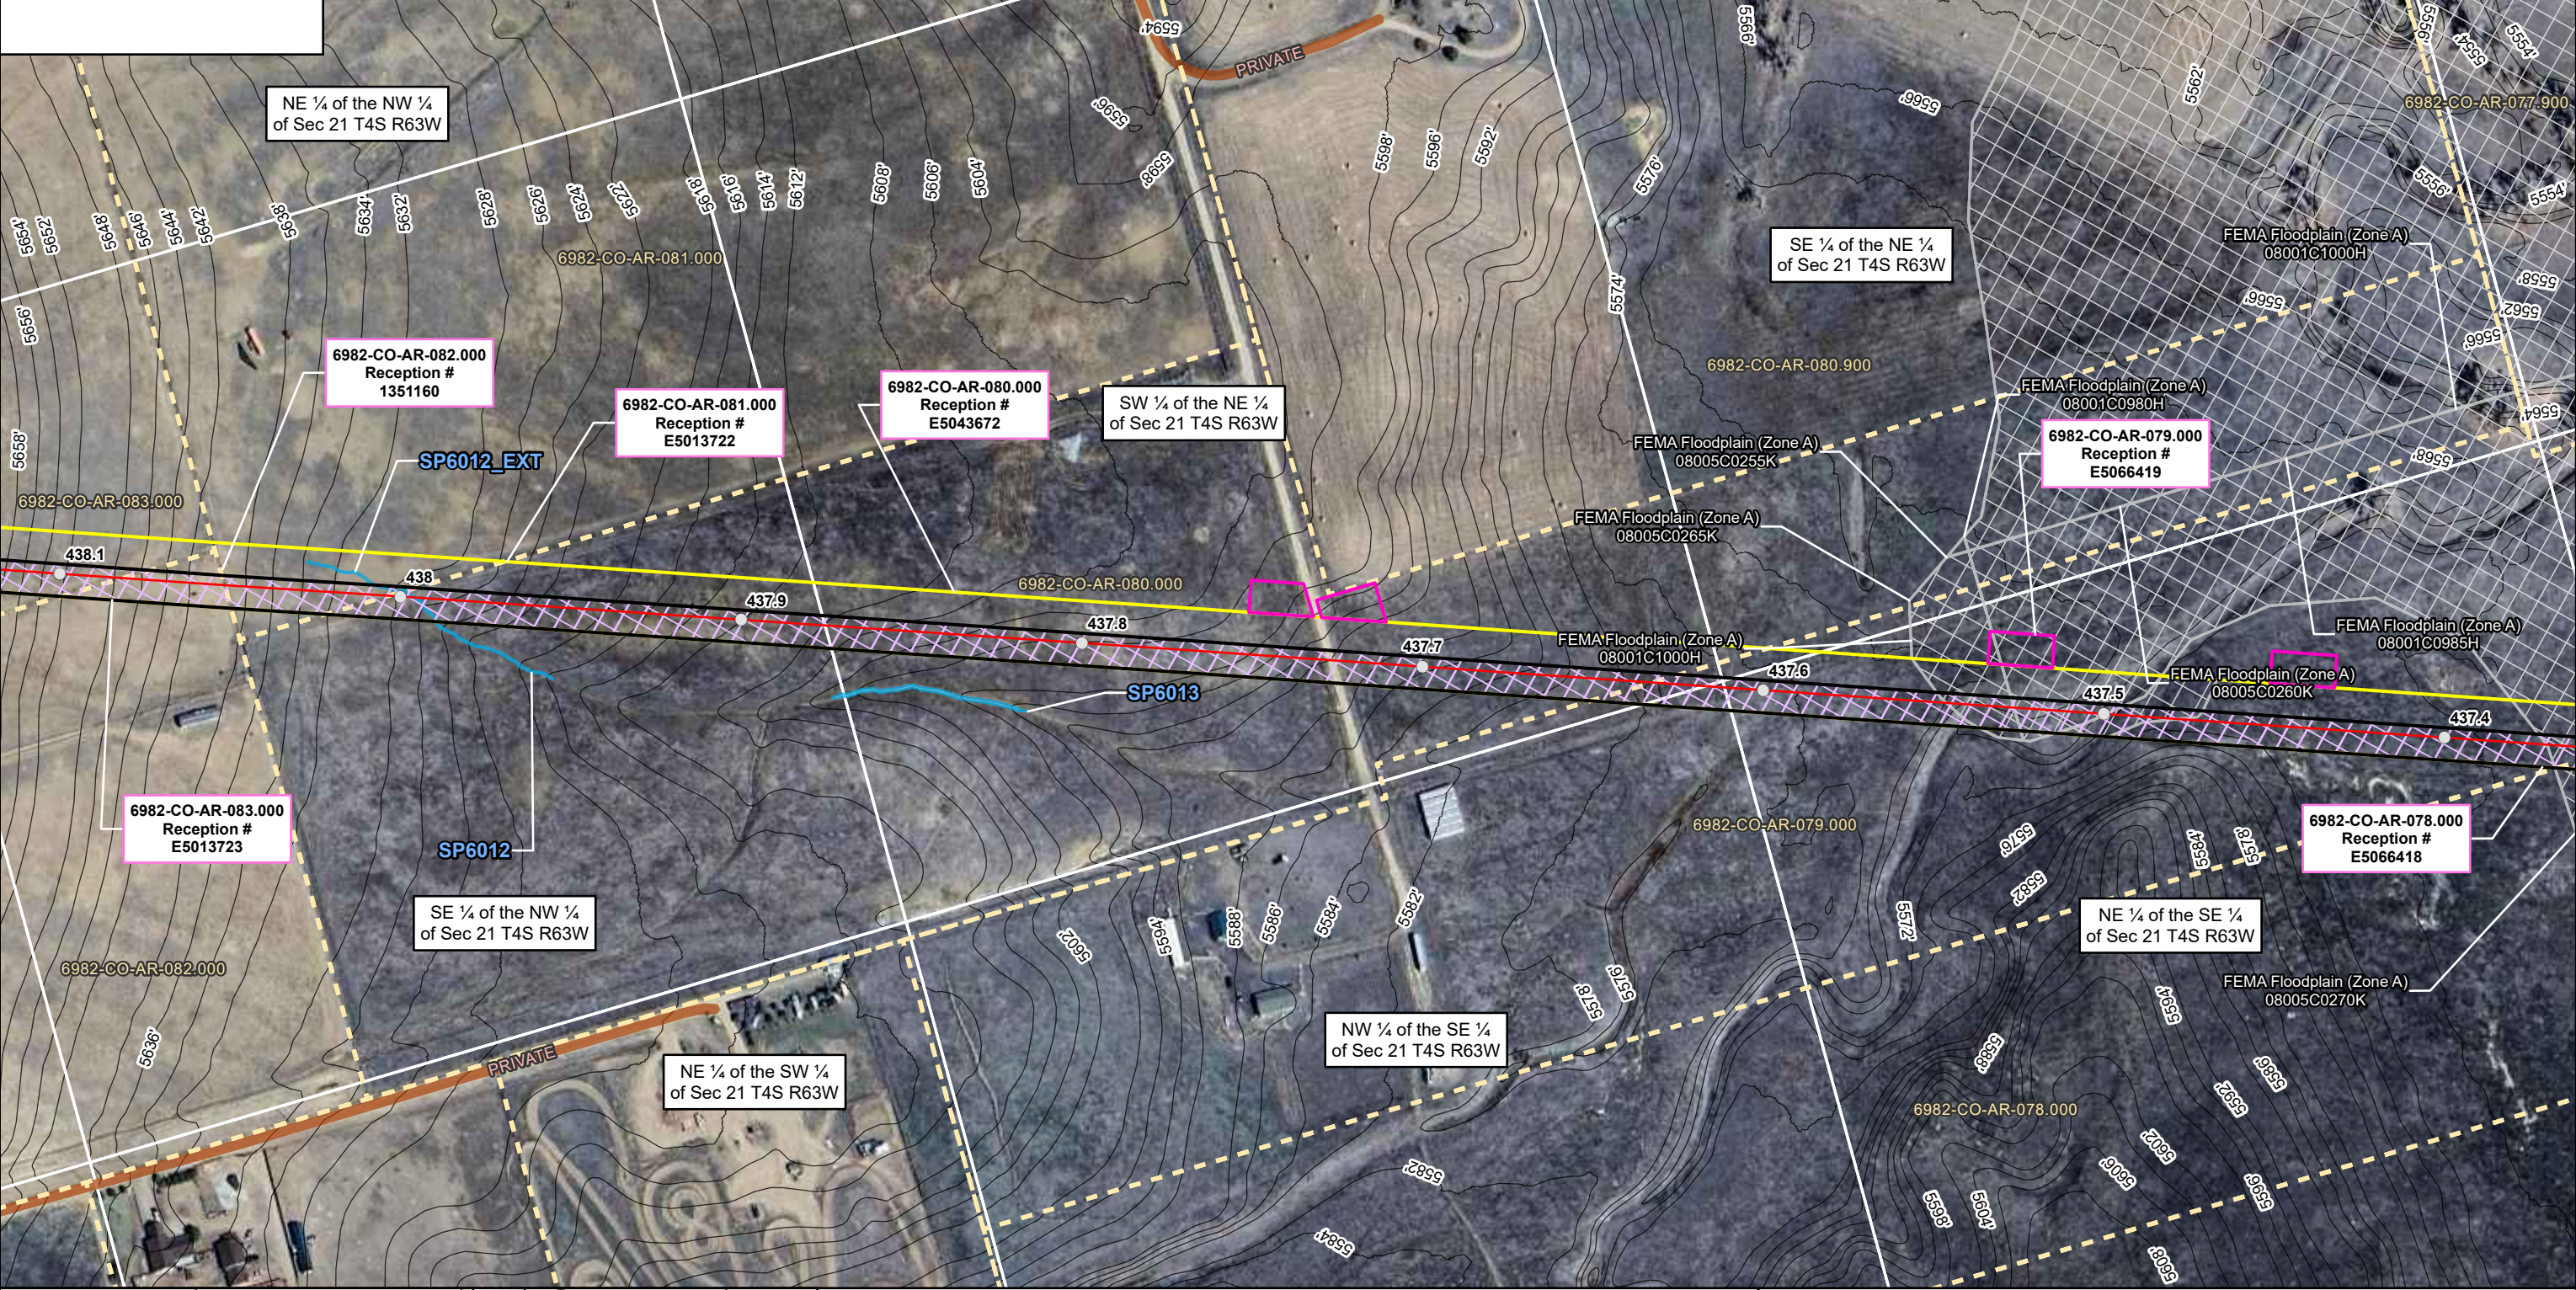

LEGEND

MILEPOSTS	PALUSTRINE SCRUB-SHRUB WETLAND	FEMA FLOODPLAIN (ZONE AO)	HDD ENTRY	PUBLIC ROAD	PERMANENT ACCESS ROAD
PROPOSED CENTERLINE	STREAM	CITY OF AURORA LIMITS	HDD EXIT	PRIVATE ROAD	PERMANENT EASEMENT
PROPOSED CENTERLINE OUTSIDE OF ARAPAHOE COUNTY	COUNTY FLOODPLAIN	COUNTY BOUNDARY	HDD TBD	EXISTING MAGELLAN PIPELINE EASEMENT	TEMPORARY WORKSPACE
PALUSTRINE EMERGENT WETLAND	FEMA FLOODPLAIN (ZONE A)	SECTION LINE (PLSS)	COUNTY ROAD CROSSING	PROPERTY BOUNDARY	ADDITIONAL TEMPORARY WORKSPACE
PALUSTRINE FORESTED WETLAND	FEMA FLOODPLAIN (ZONE AE)	BIJOU BASIN OPEN SPACE	NAMED NHD FLOWLINE	PERMANENT SITE	TEMPORARY ACCESS ROAD
	FEMA FLOODPLAIN (ZONE AH)	BORE	ROW EXTENT		

SP - Ephemeral Stream
WP - Wetland Feature

US FEET 1 INCH = 250 FEET

0 125 250

ONEOK
Maple Pipeline Company, L.P. is a subsidiary of ONEOK

ARAPAHOE COUNTY AERIAL IMAGERY MAP
DENVER EXPANSION PROJECT
MAGELLAN PIPELINE COMPANY, L.P.
ARAPAHOE COUNTY, COLORADO



PAGE 28 OF 71

NAD83 BLM ZONE 13N (US FOOT)

PREPARED BY: PW

GENERATE DATE: 10/29/2025

USE BY SPECIAL REVIEW
DENVER EXPANSION PROJECT LOCATED IN S21 4S 63W, S22 4S 63W, 6TH PRINCIPAL MERIDIAN
COUNTY OF ARAPAHOE, STATE OF COLORADO

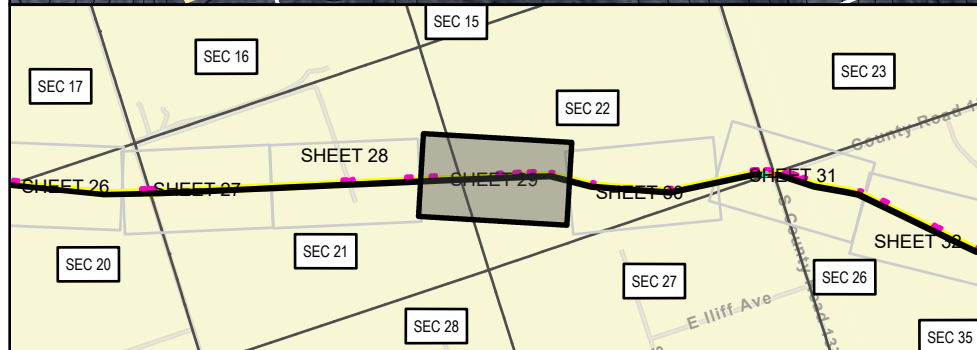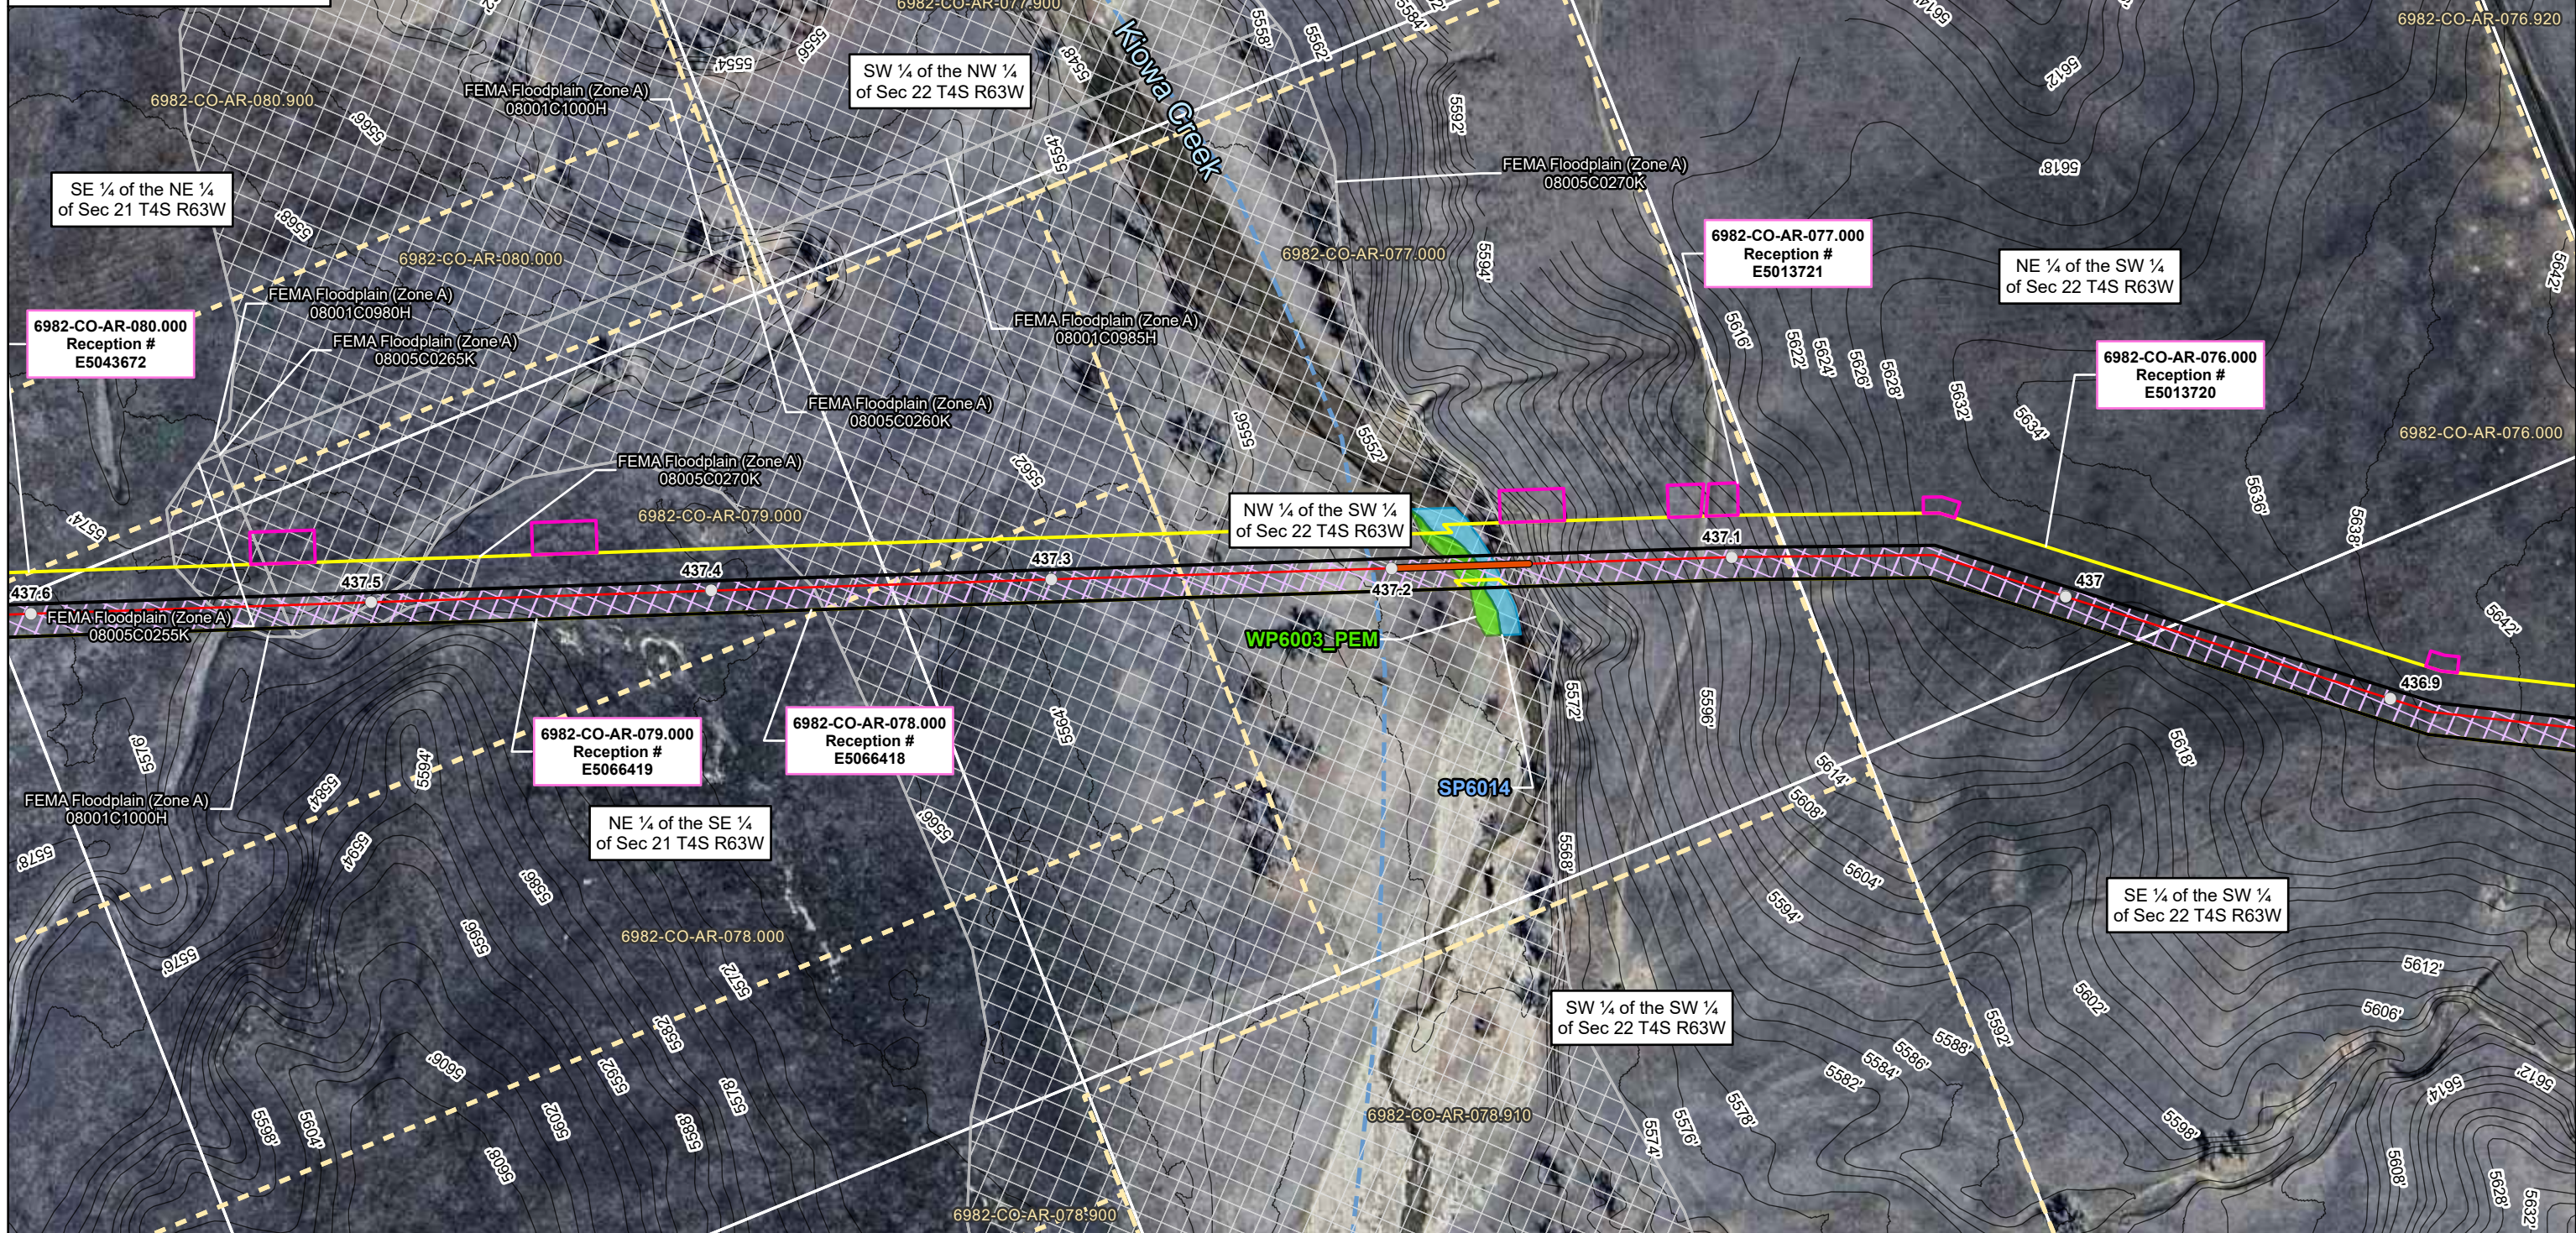

LEGEND

 MILEPOSTS	 PALUSTRINE SCRUB-SHRUB WETLAND	 FEMA FLOODPLAIN (ZONE AO)	 HDD ENTRY	 PUBLIC ROAD	 PERMANENT ACCESS ROAD
 PROPOSED CENTERLINE	 STREAM	 CITY OF AURORA LIMITS	 HDD EXIT	 PRIVATE ROAD	 PERMANENT EASEMENT
 PROPOSED CENTERLINE OUTSIDE OF ARAPAHOE COUNTY	 COUNTY FLOODPLAIN	 COUNTY BOUNDARY	 HDD TBD	 EXISTING MAGELLAN PIPELINE EASEMENT	 TEMPORARY WORKSPACE
 PALUSTRINE EMERGENT WETLAND	 FEMA FLOODPLAIN (ZONE A)	 SECTION LINE (PLSS)	 COUNTY ROAD CROSSING	 PROPERTY BOUNDARY	 ADDITIONAL TEMPORARY WORKSPACE
 PALUSTRINE FORESTED WETLAND	 FEMA FLOODPLAIN (ZONE AE)	 BIJUO BASIN OPEN SPACE	 NAMED NHD FLOWLINE	 PERMANENT SITE	 TEMPORARY ACCESS ROAD
	 FEMA FLOODPLAIN (ZONE AH)	 BORE	 ROW EXTENT		

SP - Ephemeral Stream
WP - Wetland Feature

0 125 250 US FEET 1 INCH = 250 FEET



ONEOK
Mapleline Pipeline Company, L.P., is a subsidiary of ONEOK

ARAPAHOE COUNTY AERIAL IMAGERY MAP
DENVER EXPANSION PROJECT
MAGELLAN PIPELINE COMPANY, L.P.
ARAPAHOE COUNTY, COLORADO



PAGE 29 OF 71

NAD83 BLM ZONE 13N (US FOOT)


PREPARED BY: PW

GENERATE DATE: 10/29/2025

USE BY SPECIAL REVIEW
DENVER EXPANSION PROJECT LOCATED IN S22 4S 63W, S27 4S 63W, 6TH PRINCIPAL MERIDIAN
COUNTY OF ARAPAHOE, STATE OF COLORADO

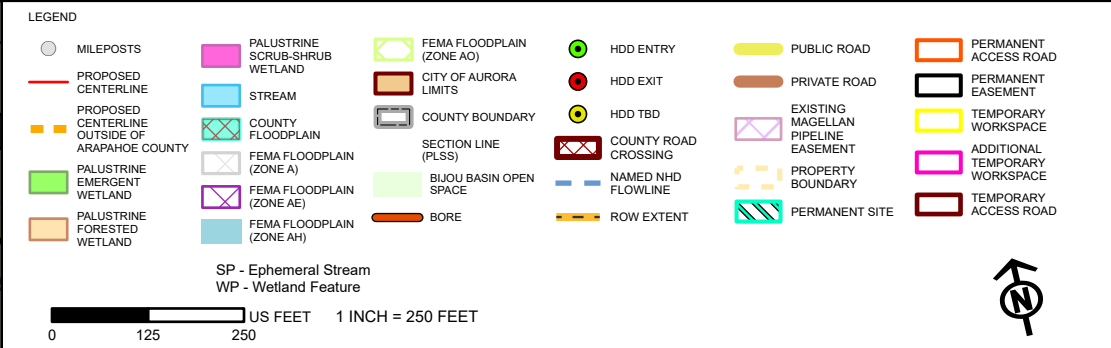
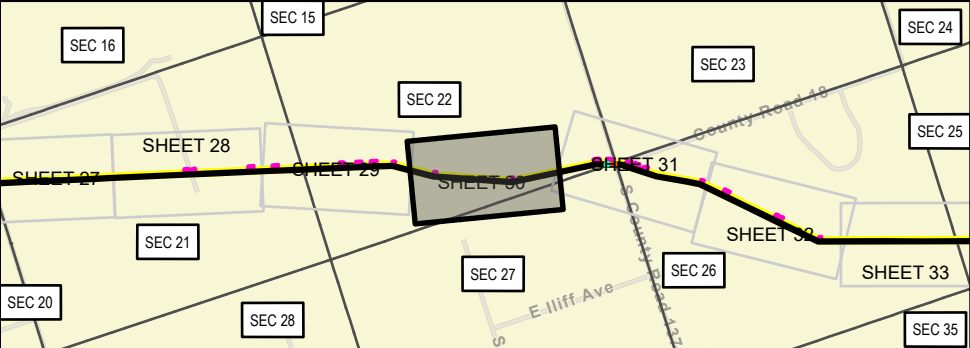


--

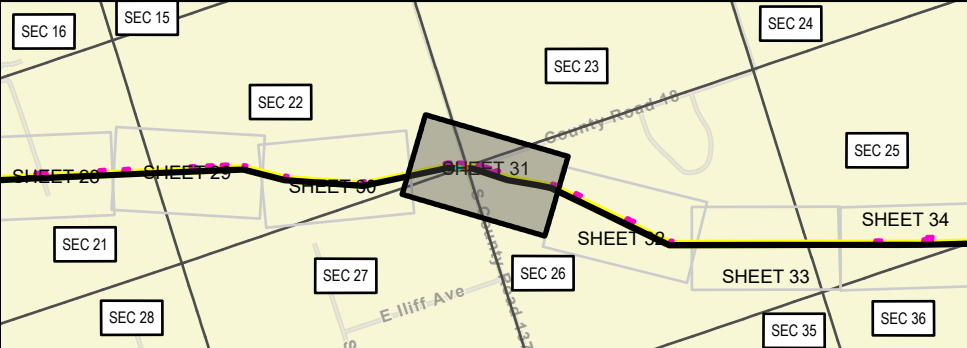

 Magellan Pipeline Company, L.P., is a subsidiary of ONEOK	
ARAPAHOE COUNTY AERIAL IMAGERY MAP DENVER EXPANSION PROJECT MAGELLAN PIPELINE COMPANY, L.P. ARAPAHOE COUNTY, COLORADO	
PAGE 31 OF 71	
NAD83 BLM ZONE 13N (US FOOT)	
PREPARED BY: PW	GENERATE DATE: 10/29/2025

USE BY SPECIAL REVIEW
DENVER EXPANSION PROJECT LOCATED IN S26 4S 63W, 6TH PRINCIPAL MERIDIAN
COUNTY OF ARAPAHOE, STATE OF COLORADO

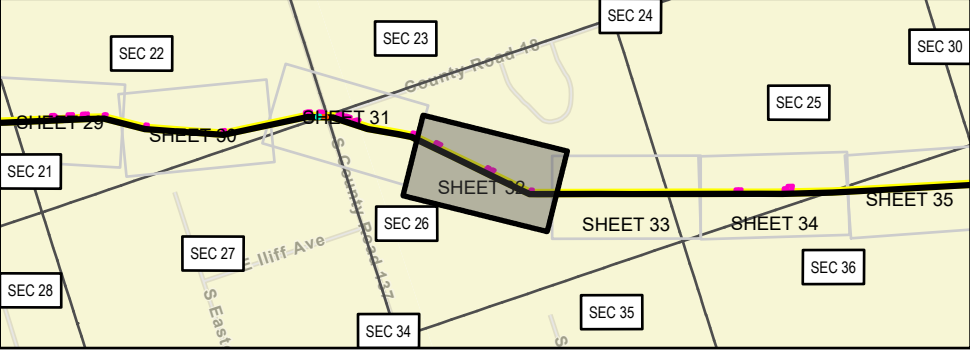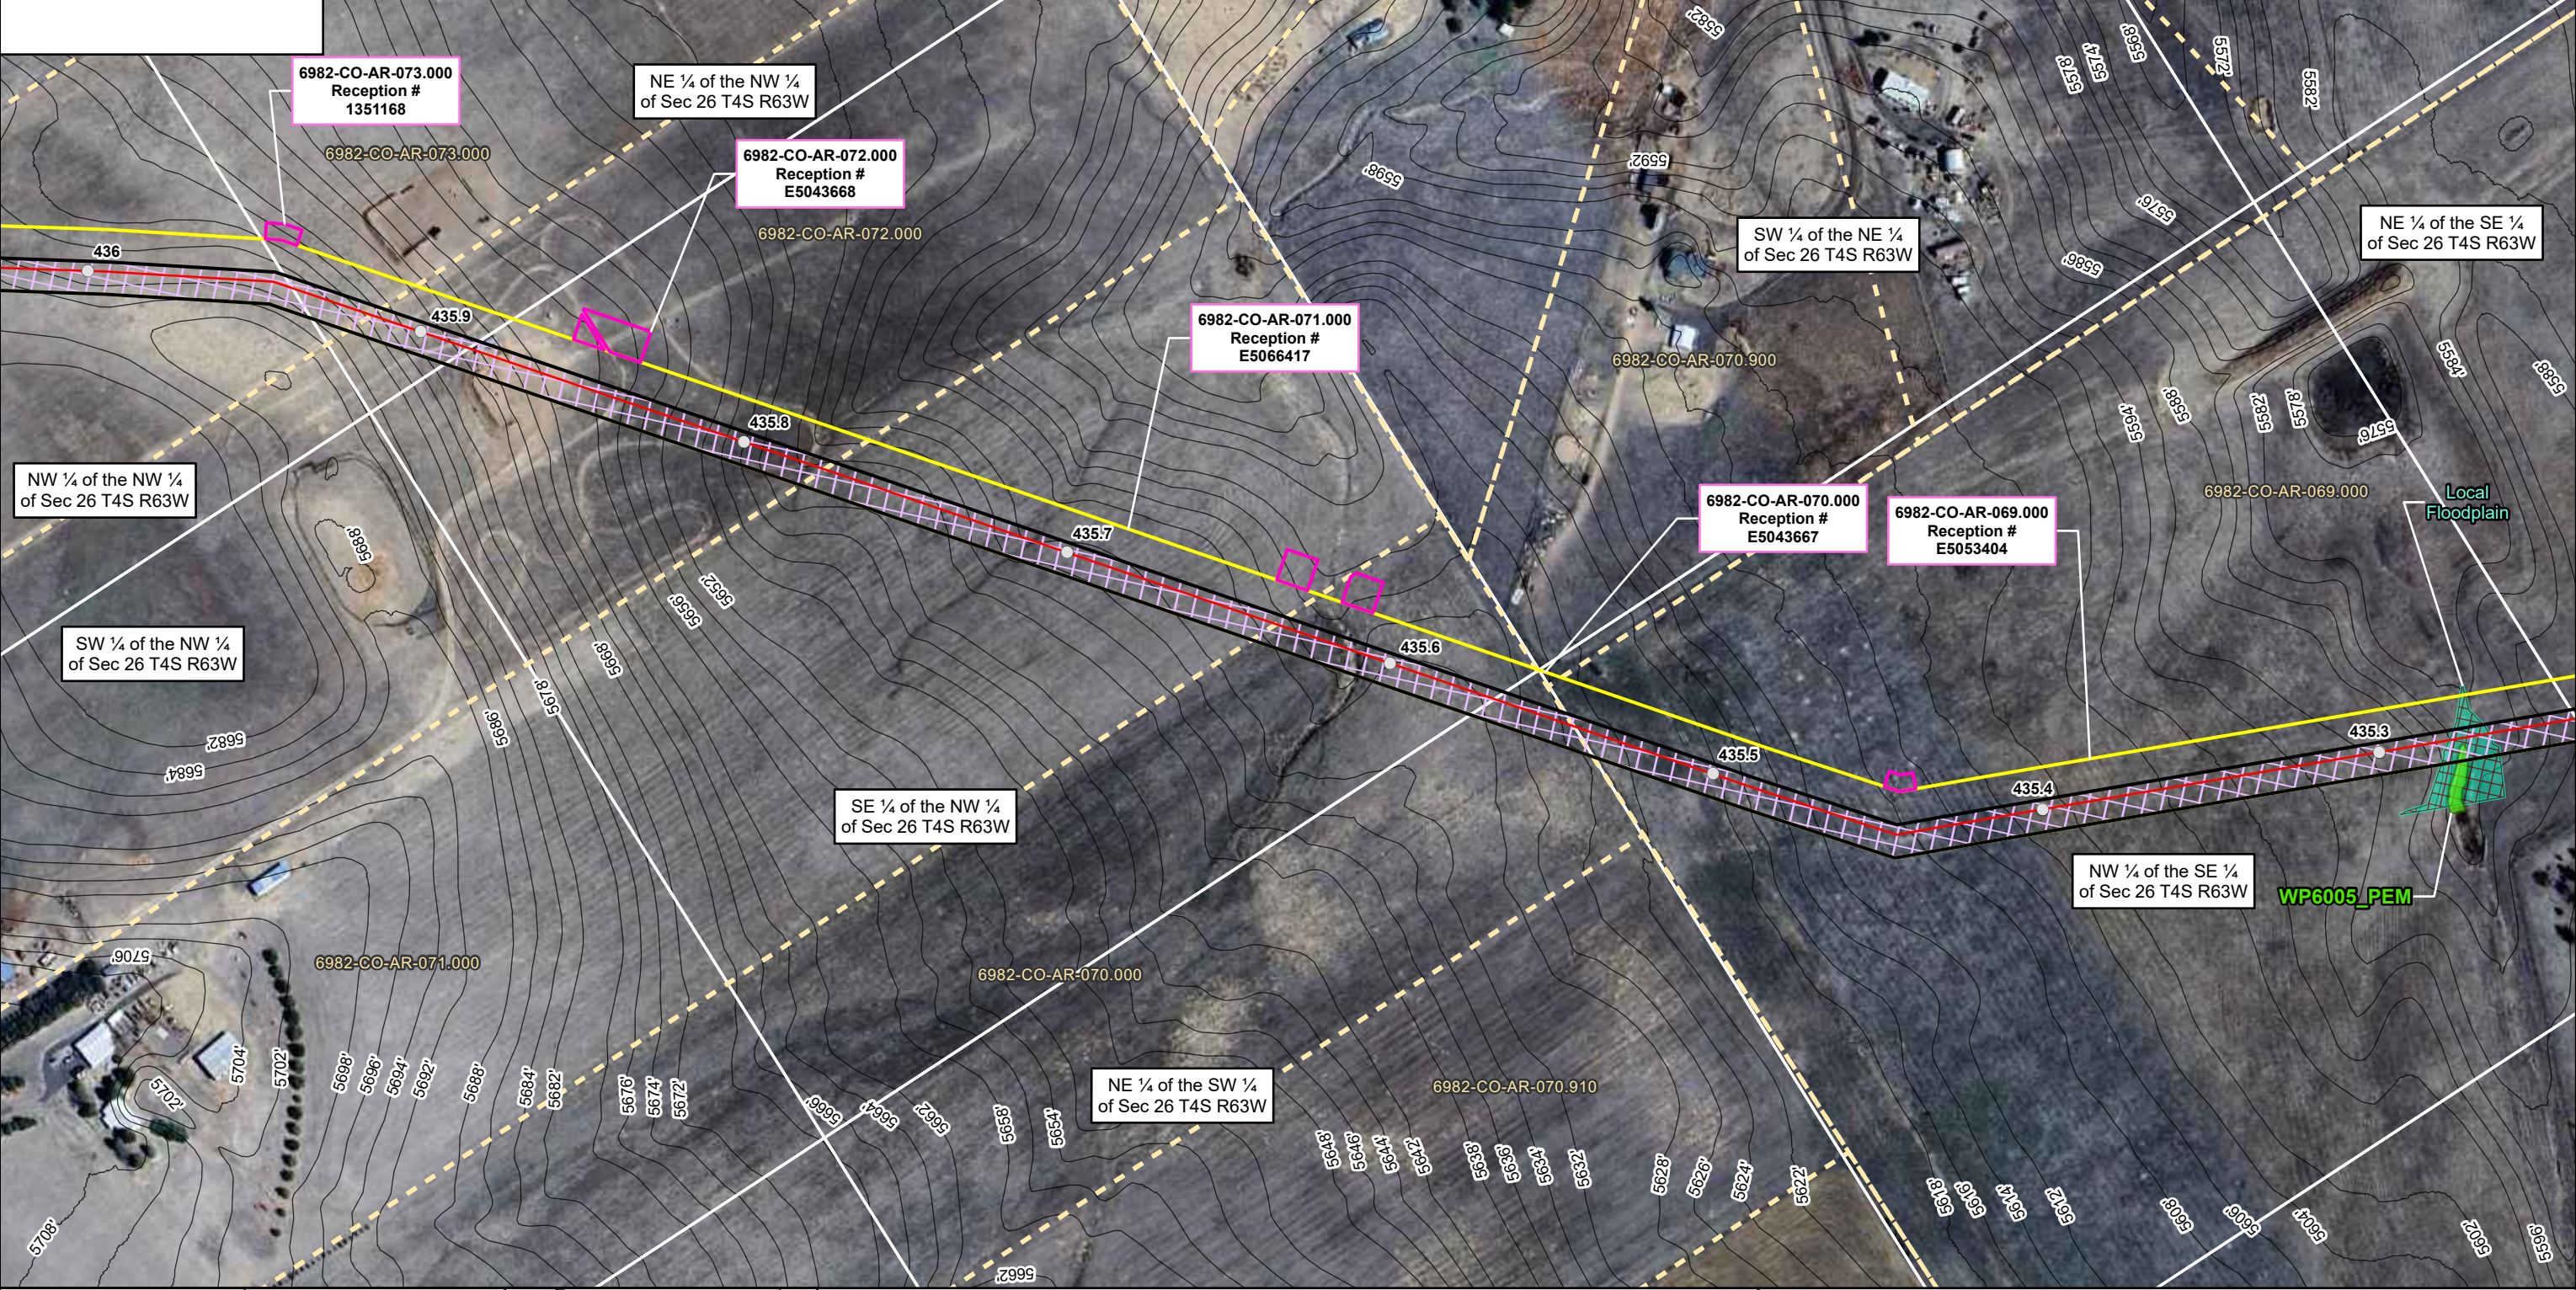

LEGEND

MILEPOSTS	PALUSTRINE SCRUB-SHRUB WETLAND	FEMA FLOODPLAIN (ZONE AO)	HDD ENTRY	PUBLIC ROAD	PERMANENT ACCESS ROAD
PROPOSED CENTERLINE	STREAM	CITY OF AURORA LIMITS	HDD EXIT	PRIVATE ROAD	PERMANENT EASEMENT
PROPOSED CENTERLINE OUTSIDE OF ARAPAHOE COUNTY	COUNTY FLOODPLAIN	COUNTY BOUNDARY	HDD TBD	EXISTING MAGELLAN PIPELINE EASEMENT	TEMPORARY WORKSPACE
PALUSTRINE EMERGENT WETLAND	FEMA FLOODPLAIN (ZONE A)	SECTION LINE (PLSS)	COUNTY ROAD CROSSING	PROPERTY BOUNDARY	ADDITIONAL TEMPORARY WORKSPACE
PALUSTRINE FORESTED WETLAND	FEMA FLOODPLAIN (ZONE AE)	BIJOU BASIN OPEN SPACE	NAMED NHD FLOWLINE	PERMANENT SITE	TEMPORARY ACCESS ROAD
	FEMA FLOODPLAIN (ZONE AH)	BORE	ROW EXTENT		

SP - Ephemeral Stream
WP - Wetland Feature

US FEET 1 INCH = 250 FEET

0 125 250

ONEOK
Magellan Pipeline Company, L.P. is a subsidiary of ONEOK

ARAPAHOE COUNTY AERIAL IMAGERY MAP
DENVER EXPANSION PROJECT
MAGELLAN PIPELINE COMPANY, L.P.
ARAPAHOE COUNTY, COLORADO




PAGE 32 OF 71

NAD83 BLM ZONE 13N (US FOOT)




PREPARED BY: PW

GENERATE DATE: 10/29/2025

USE BY SPECIAL REVIEW
DENVER EXPANSION PROJECT LOCATED IN S25 4S 63W, S26 4S 63W, S36 4S 63W, 6TH PRINCIPAL MERIDIAN
COUNTY OF ARAPAHOE, STATE OF COLORADO

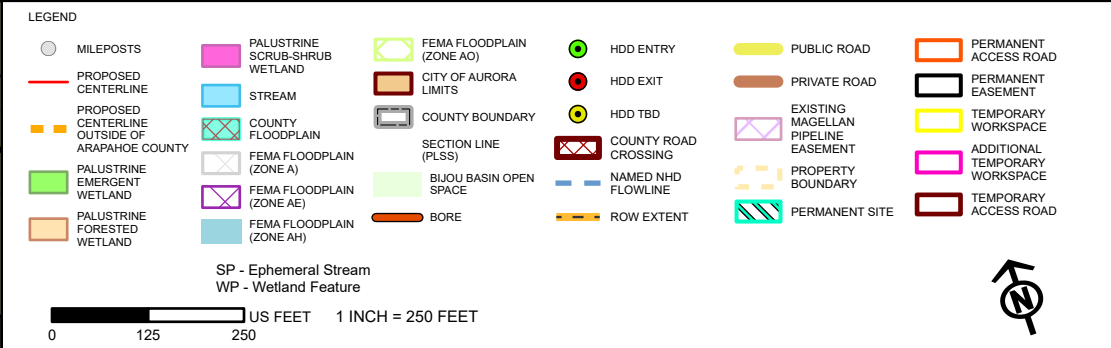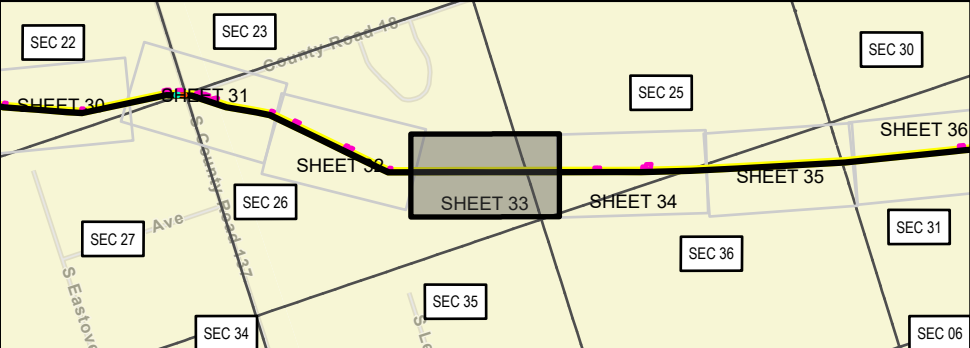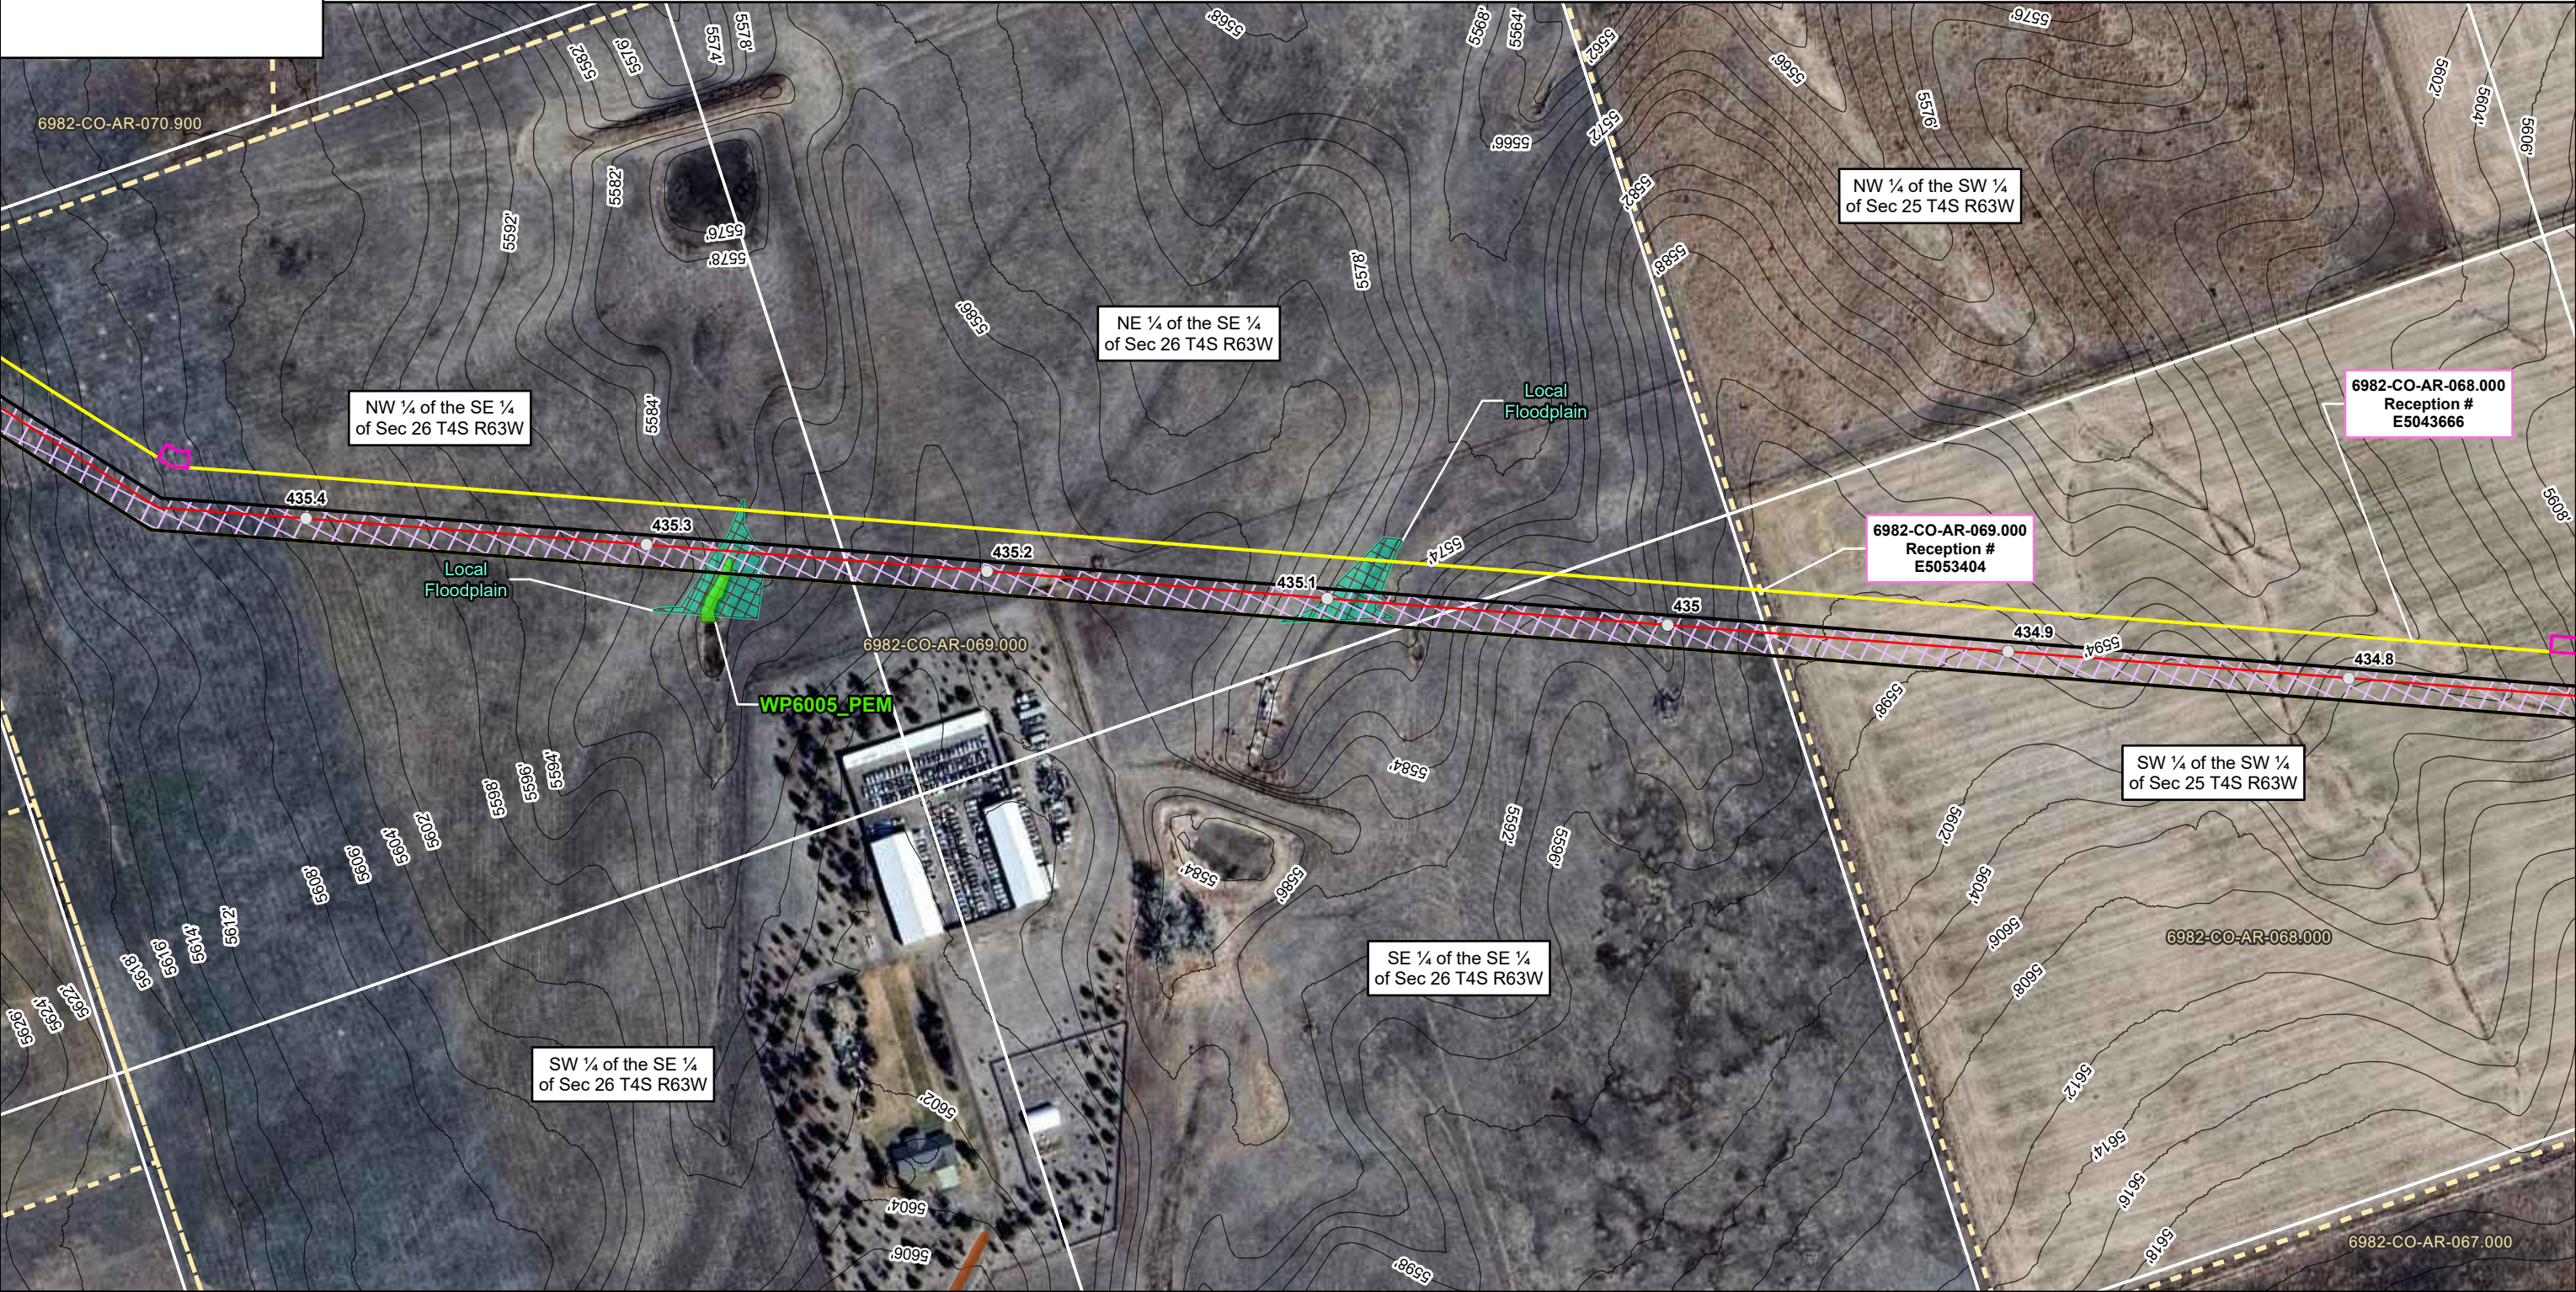

USE BY SPECIAL REVIEW
DENVER EXPANSION PROJECT LOCATED IN S25 4S 63W, S36 4S 63W, 6TH PRINCIPAL MERIDIAN
COUNTY OF ARAPAHOE, STATE OF COLORADO

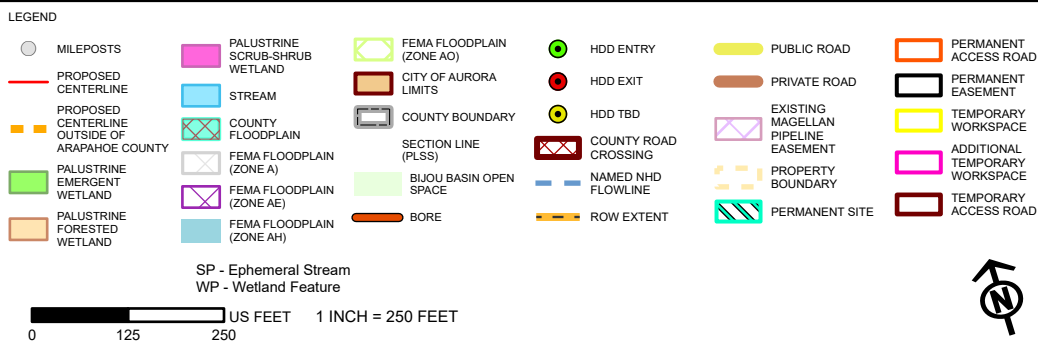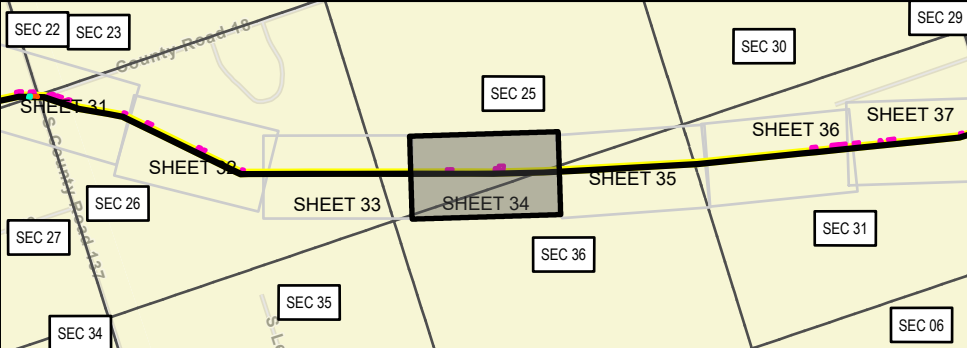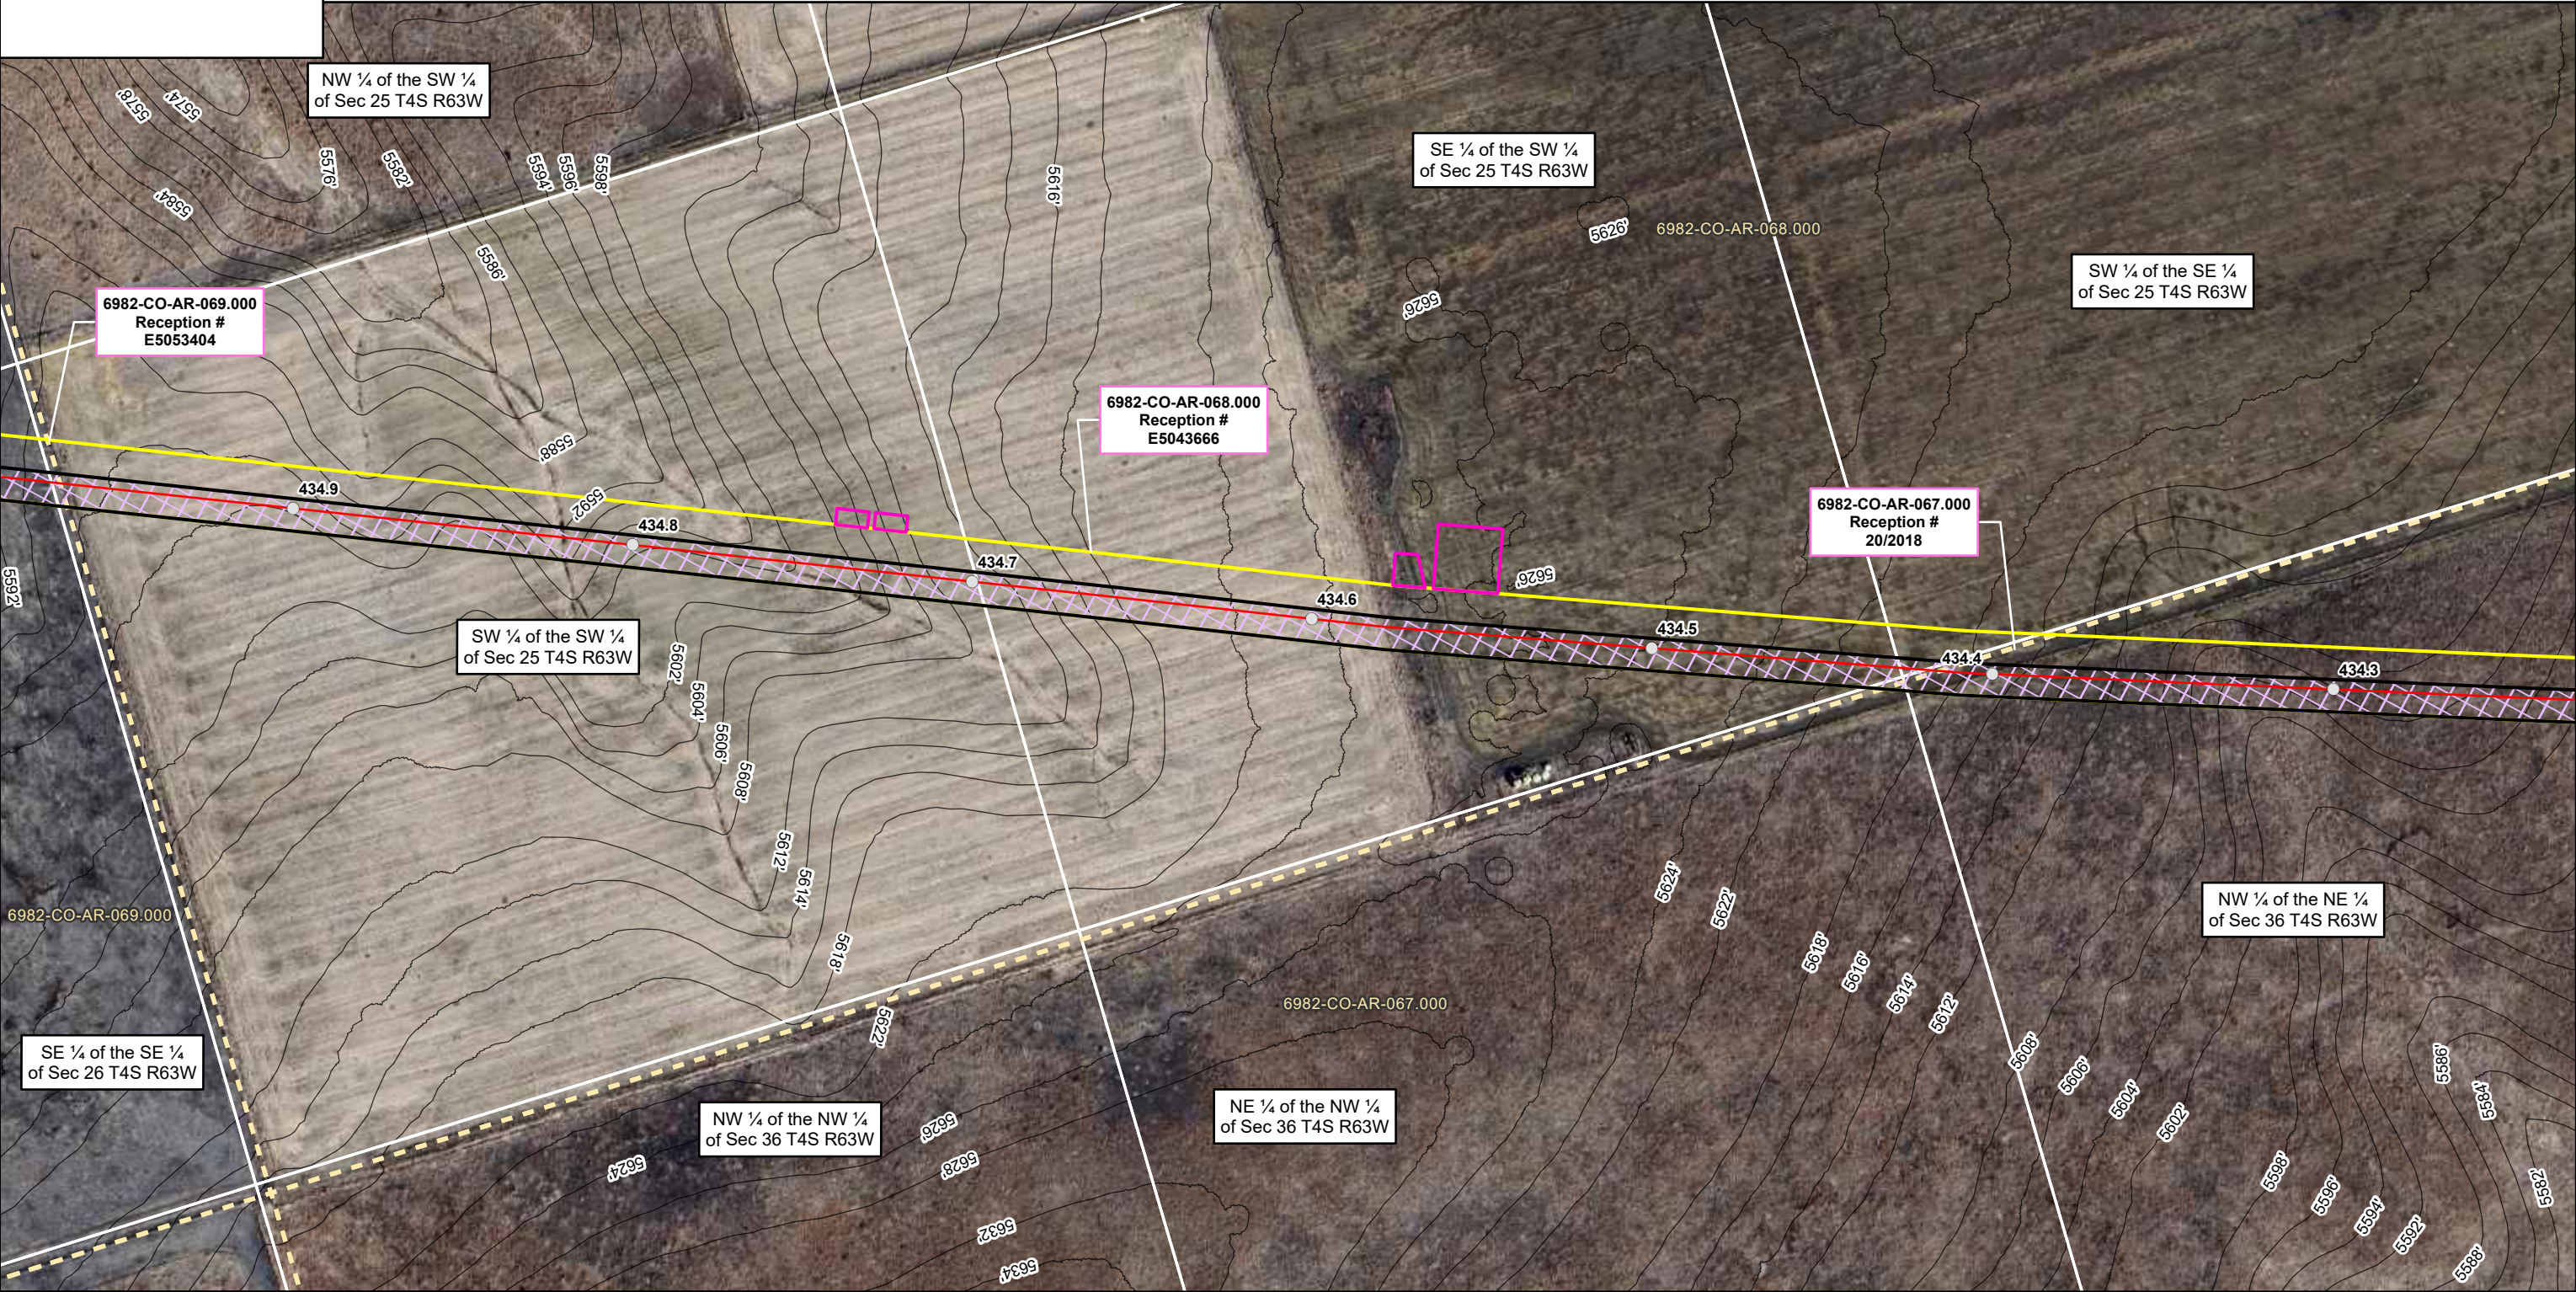

ARAPAHOE COUNTY AERIAL IMAGERY MAP
DENVER EXPANSION PROJECT
MAGELLAN PIPELINE COMPANY, L.P.
ARAPAHOE COUNTY, COLORADO



PAGE 34 OF 71

NAD83 BLM ZONE 13N (US FOOT)

PREPARED BY: PW

GENERATE DATE: 10/29/2025

USE BY SPECIAL REVIEW
DENVER EXPANSION PROJECT LOCATED IN S25 4S 63W, S31 4S 62W, S31 4S 63W, S36 4S 63W, 6TH PRINCIPAL MERIDIAN
COUNTY OF ARAPAHOE, STATE OF COLORADO

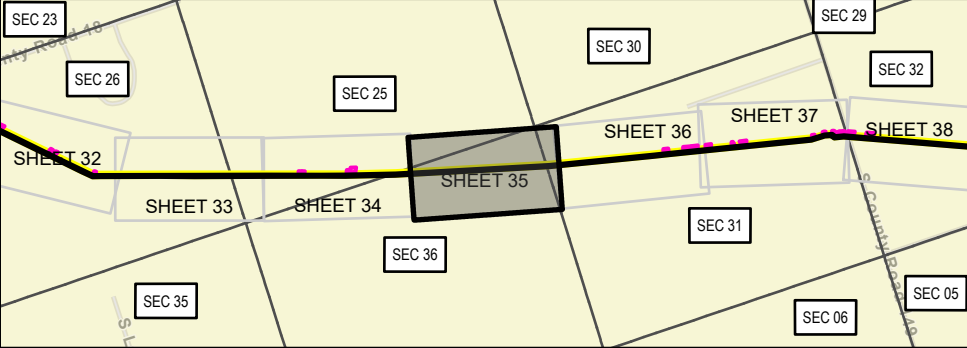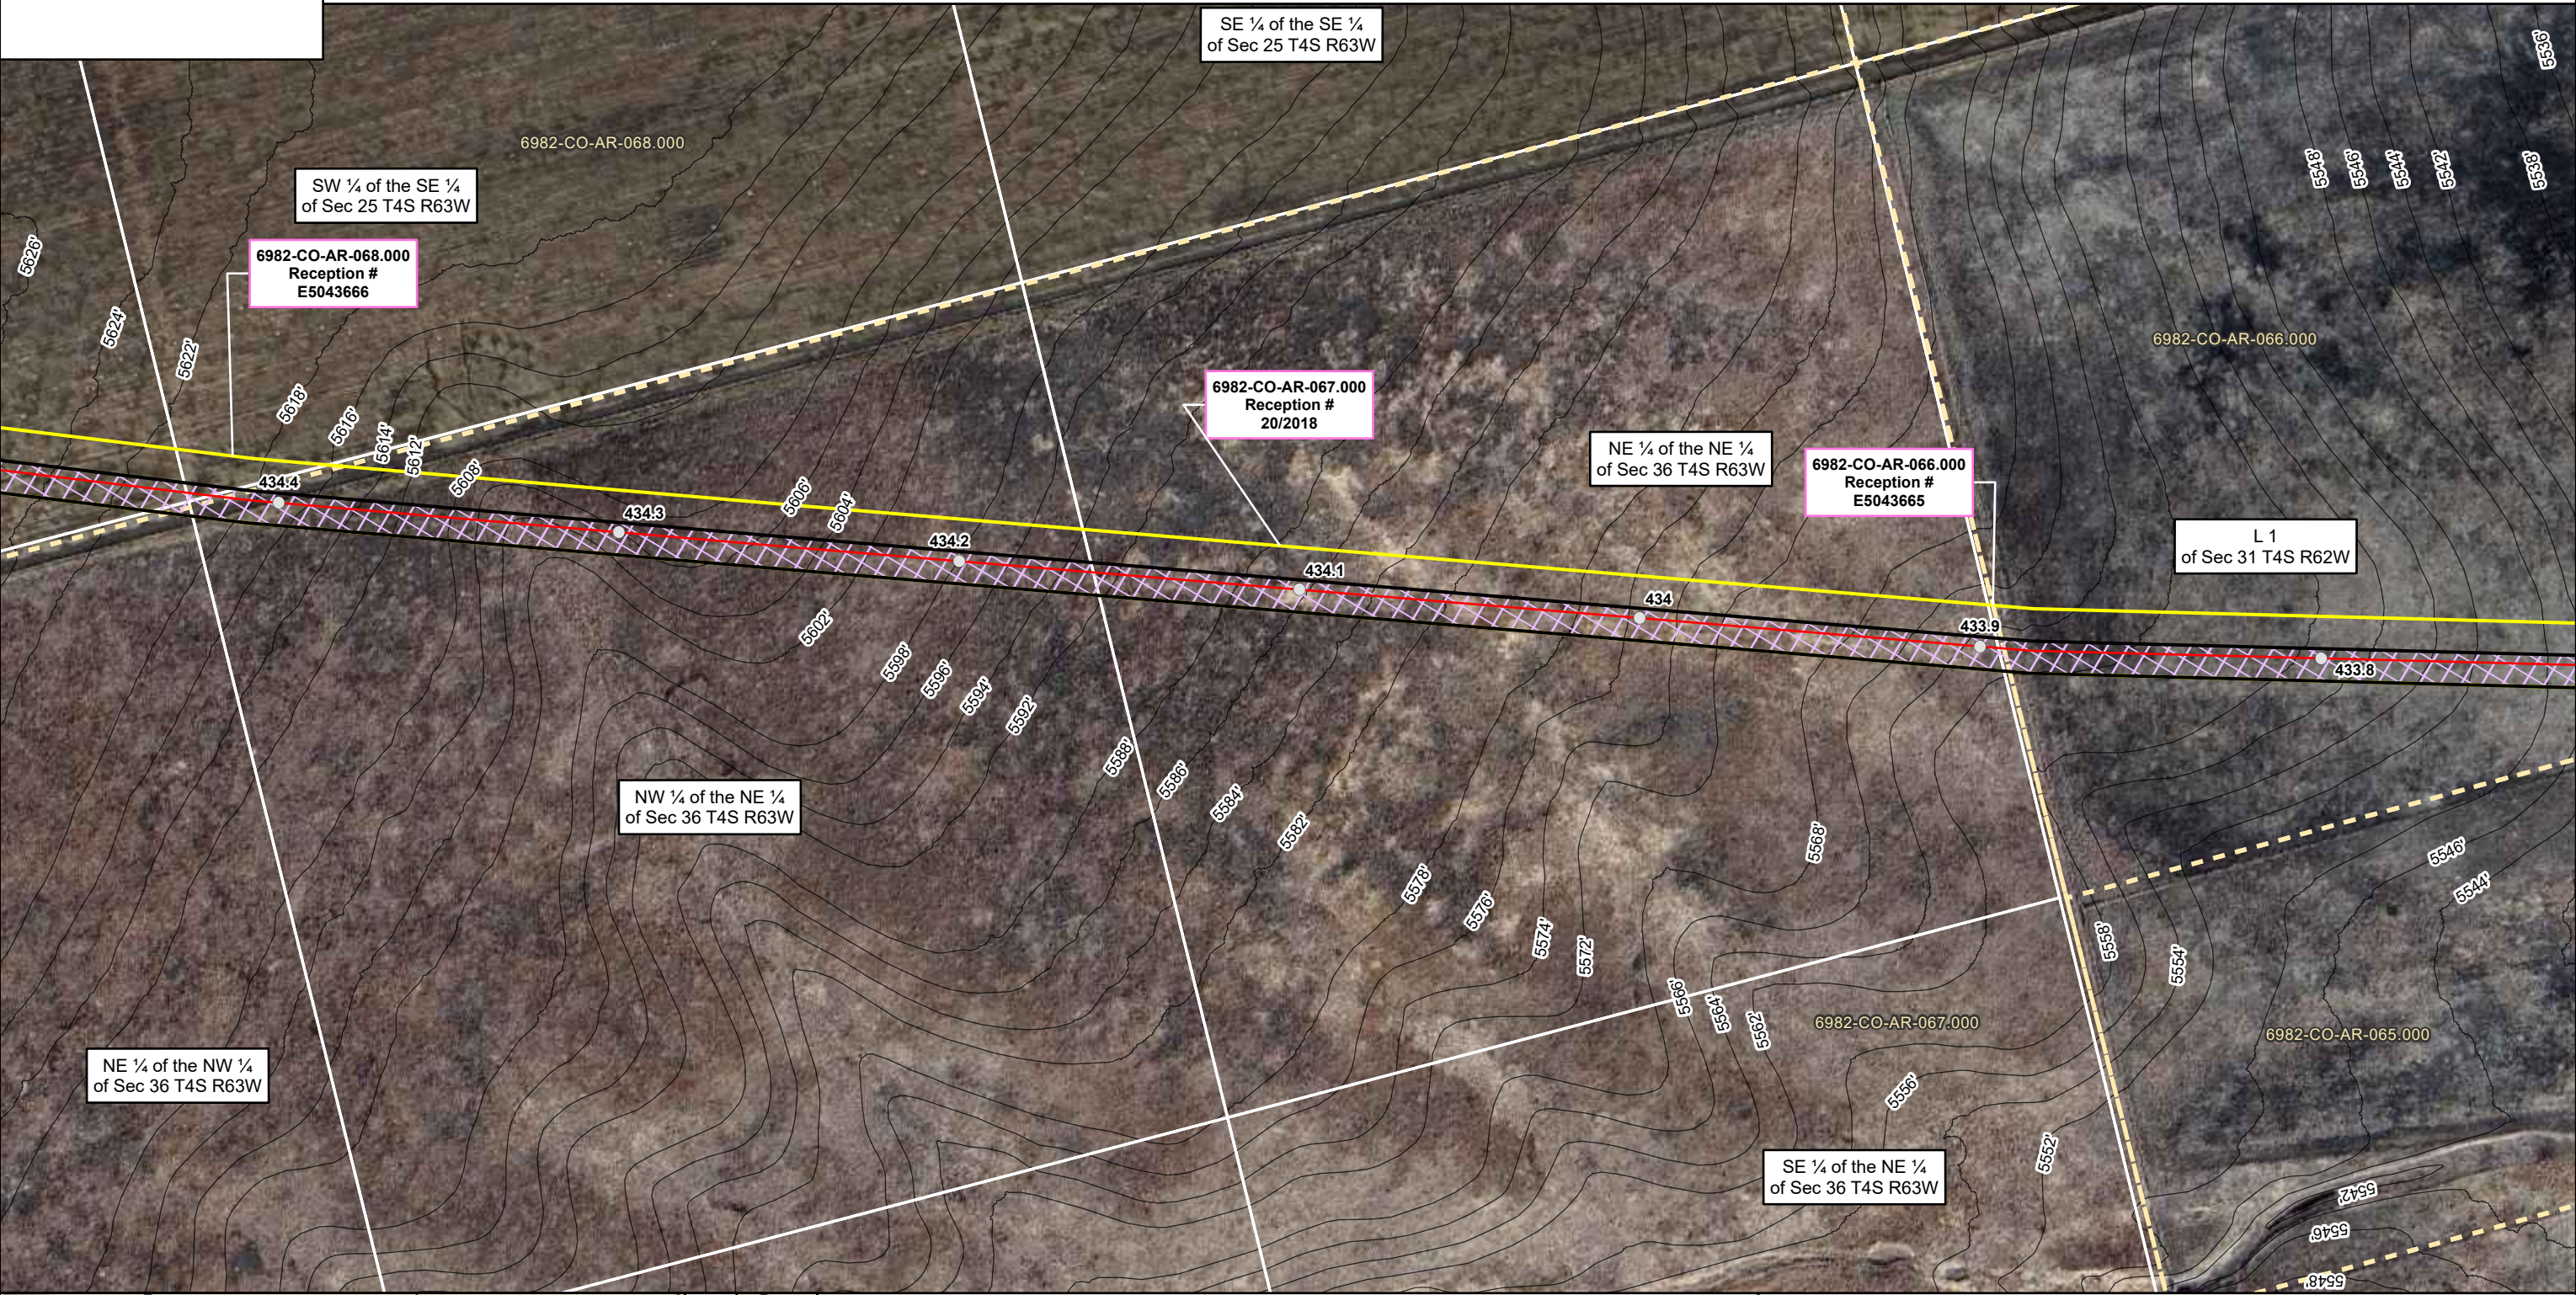

ARAPAHOE COUNTY CASE NO. UASI25-002

LEGEND

MILEPOSTS	PALUSTRINE SCRUB-SHRUB WETLAND	FEMA FLOODPLAIN (ZONE AO)	HDD ENTRY	PUBLIC ROAD	PERMANENT ACCESS ROAD
PROPOSED CENTERLINE	STREAM	CITY OF AURORA LIMITS	HDD EXIT	PRIVATE ROAD	PERMANENT EASEMENT
PROPOSED CENTERLINE OUTSIDE OF ARAPAHOE COUNTY	COUNTY FLOODPLAIN	COUNTY BOUNDARY	HDD TBD	EXISTING MAGELLAN PIPELINE EASEMENT	TEMPORARY WORKSPACE
PALUSTRINE EMERGENT WETLAND	FEMA FLOODPLAIN (ZONE A)	SECTION LINE (PLSS)	COUNTY ROAD CROSSING	PROPERTY BOUNDARY	ADDITIONAL TEMPORARY WORKSPACE
PALUSTRINE FORESTED WETLAND	FEMA FLOODPLAIN (ZONE AE)	BIJOU BASIN OPEN SPACE	NAMED NHD FLOWLINE	PERMANENT SITE	TEMPORARY ACCESS ROAD
	FEMA FLOODPLAIN (ZONE AH)	BORE	ROW EXTENT		
		SP - Ephemeral Stream			
		WP - Wetland Feature			

US FEET 1 INCH = 250 FEET

0 125 250

ONEOK
Magellan Pipeline Company, L.P. is a subsidiary of ONEOK

ARAPAHOE COUNTY AERIAL IMAGERY MAP
DENVER EXPANSION PROJECT
MAGELLAN PIPELINE COMPANY, L.P.
ARAPAHOE COUNTY, COLORADO


PAGE 35 OF 71

NAD83 BLM ZONE 13N (US FOOT)

PREPARED BY: PW

GENERATE DATE: 10/29/2025

	USE BY SPECIAL REVIEW DENVER EXPANSION PROJECT LOCATED IN S31 4S 62W, 6TH PRINCIPAL MERIDIAN COUNTY OF ARAPAHOE, STATE OF COLORADO
--	---

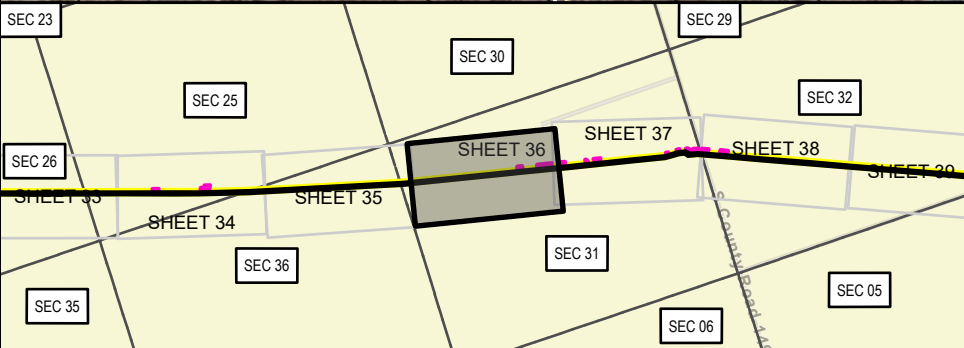

LEGEND

 MILEPOSTS	 PALUSTRINE SCRUB-SHRUB WETLAND	 FEMA FLOODPLAIN (ZONE AO)	 HDD ENTRY	 PUBLIC ROAD	 PERMANENT ACCESS ROAD
 PROPOSED CENTERLINE	 STREAM	 CITY OF AURORA LIMITS	 HDD EXIT	 PRIVATE ROAD	 PERMANENT EASEMENT
 PROPOSED CENTERLINE OUTSIDE OF ARAPAHOE COUNTY	 COUNTY FLOODPLAIN	 COUNTY BOUNDARY	 HDD TBD	 EXISTING MAGELLAN PIPELINE EASEMENT	 TEMPORARY WORKSPACE
 PALUSTRINE EMERGENT WETLAND	 FEMA FLOODPLAIN (ZONE A)	 SECTION LINE (PLSS)	 COUNTY ROAD CROSSING	 PROPERTY BOUNDARY	 ADDITIONAL TEMPORARY WORKSPACE
 PALUSTRINE FORESTED WETLAND	 FEMA FLOODPLAIN (ZONE AE)	 BIJUJ BASIN OPEN SPACE	 NAMED NHD FLOWLINE	 PERMANENT SITE	 TEMPORARY ACCESS ROAD
	 FEMA FLOODPLAIN (ZONE AH)	 BORE	 ROW EXTENT		

SP - Ephemeral Stream
WP - Wetland Feature

0 125 250 US FEET 1 INCH = 250 FEET



Magellan Pipeline Company, L.P., is a subsidiary of ONEOK

ARAPAHOE COUNTY AERIAL IMAGERY MAP
DENVER EXPANSION PROJECT
MAGELLAN PIPELINE COMPANY, L.P.
ARAPAHOE COUNTY, COLORADO




PAGE 36 OF 71

NAD83 BLM ZONE 13N (US FOOT)




PREPARED BY: PW

GENERATE DATE: 10/29/2025



USE BY SPECIAL REVIEW
DENVER EXPANSION PROJECT LOCATED IN S31 4S 62W, S32 4S 62W, 6TH PRINCIPAL MERIDIAN
COUNTY OF ARAPAHOE, STATE OF COLORADO

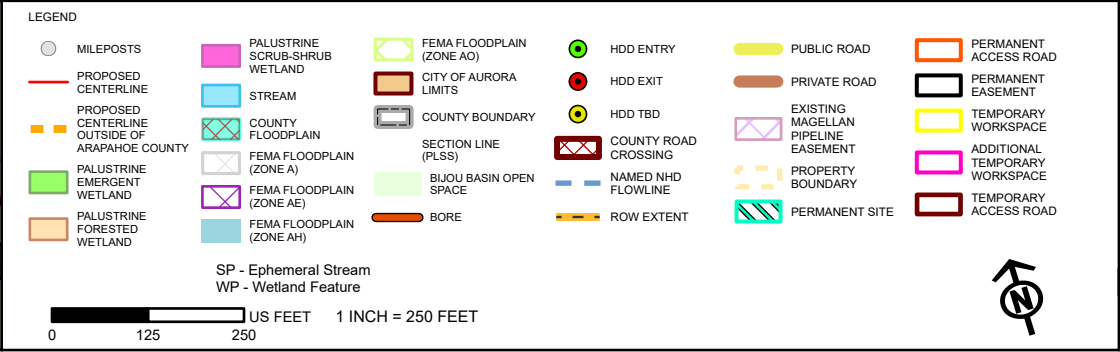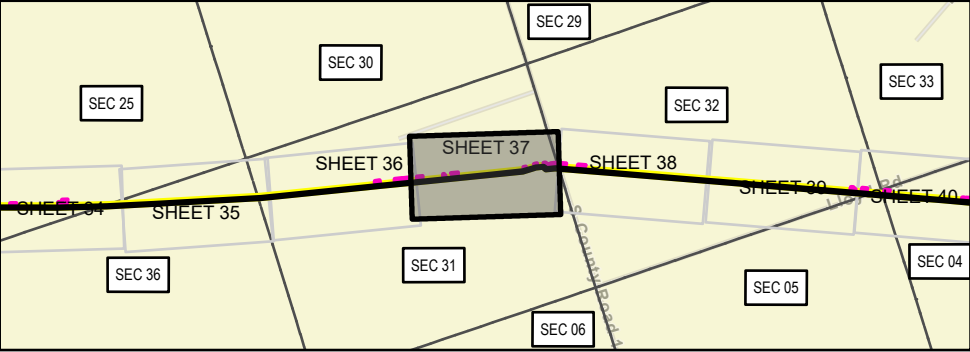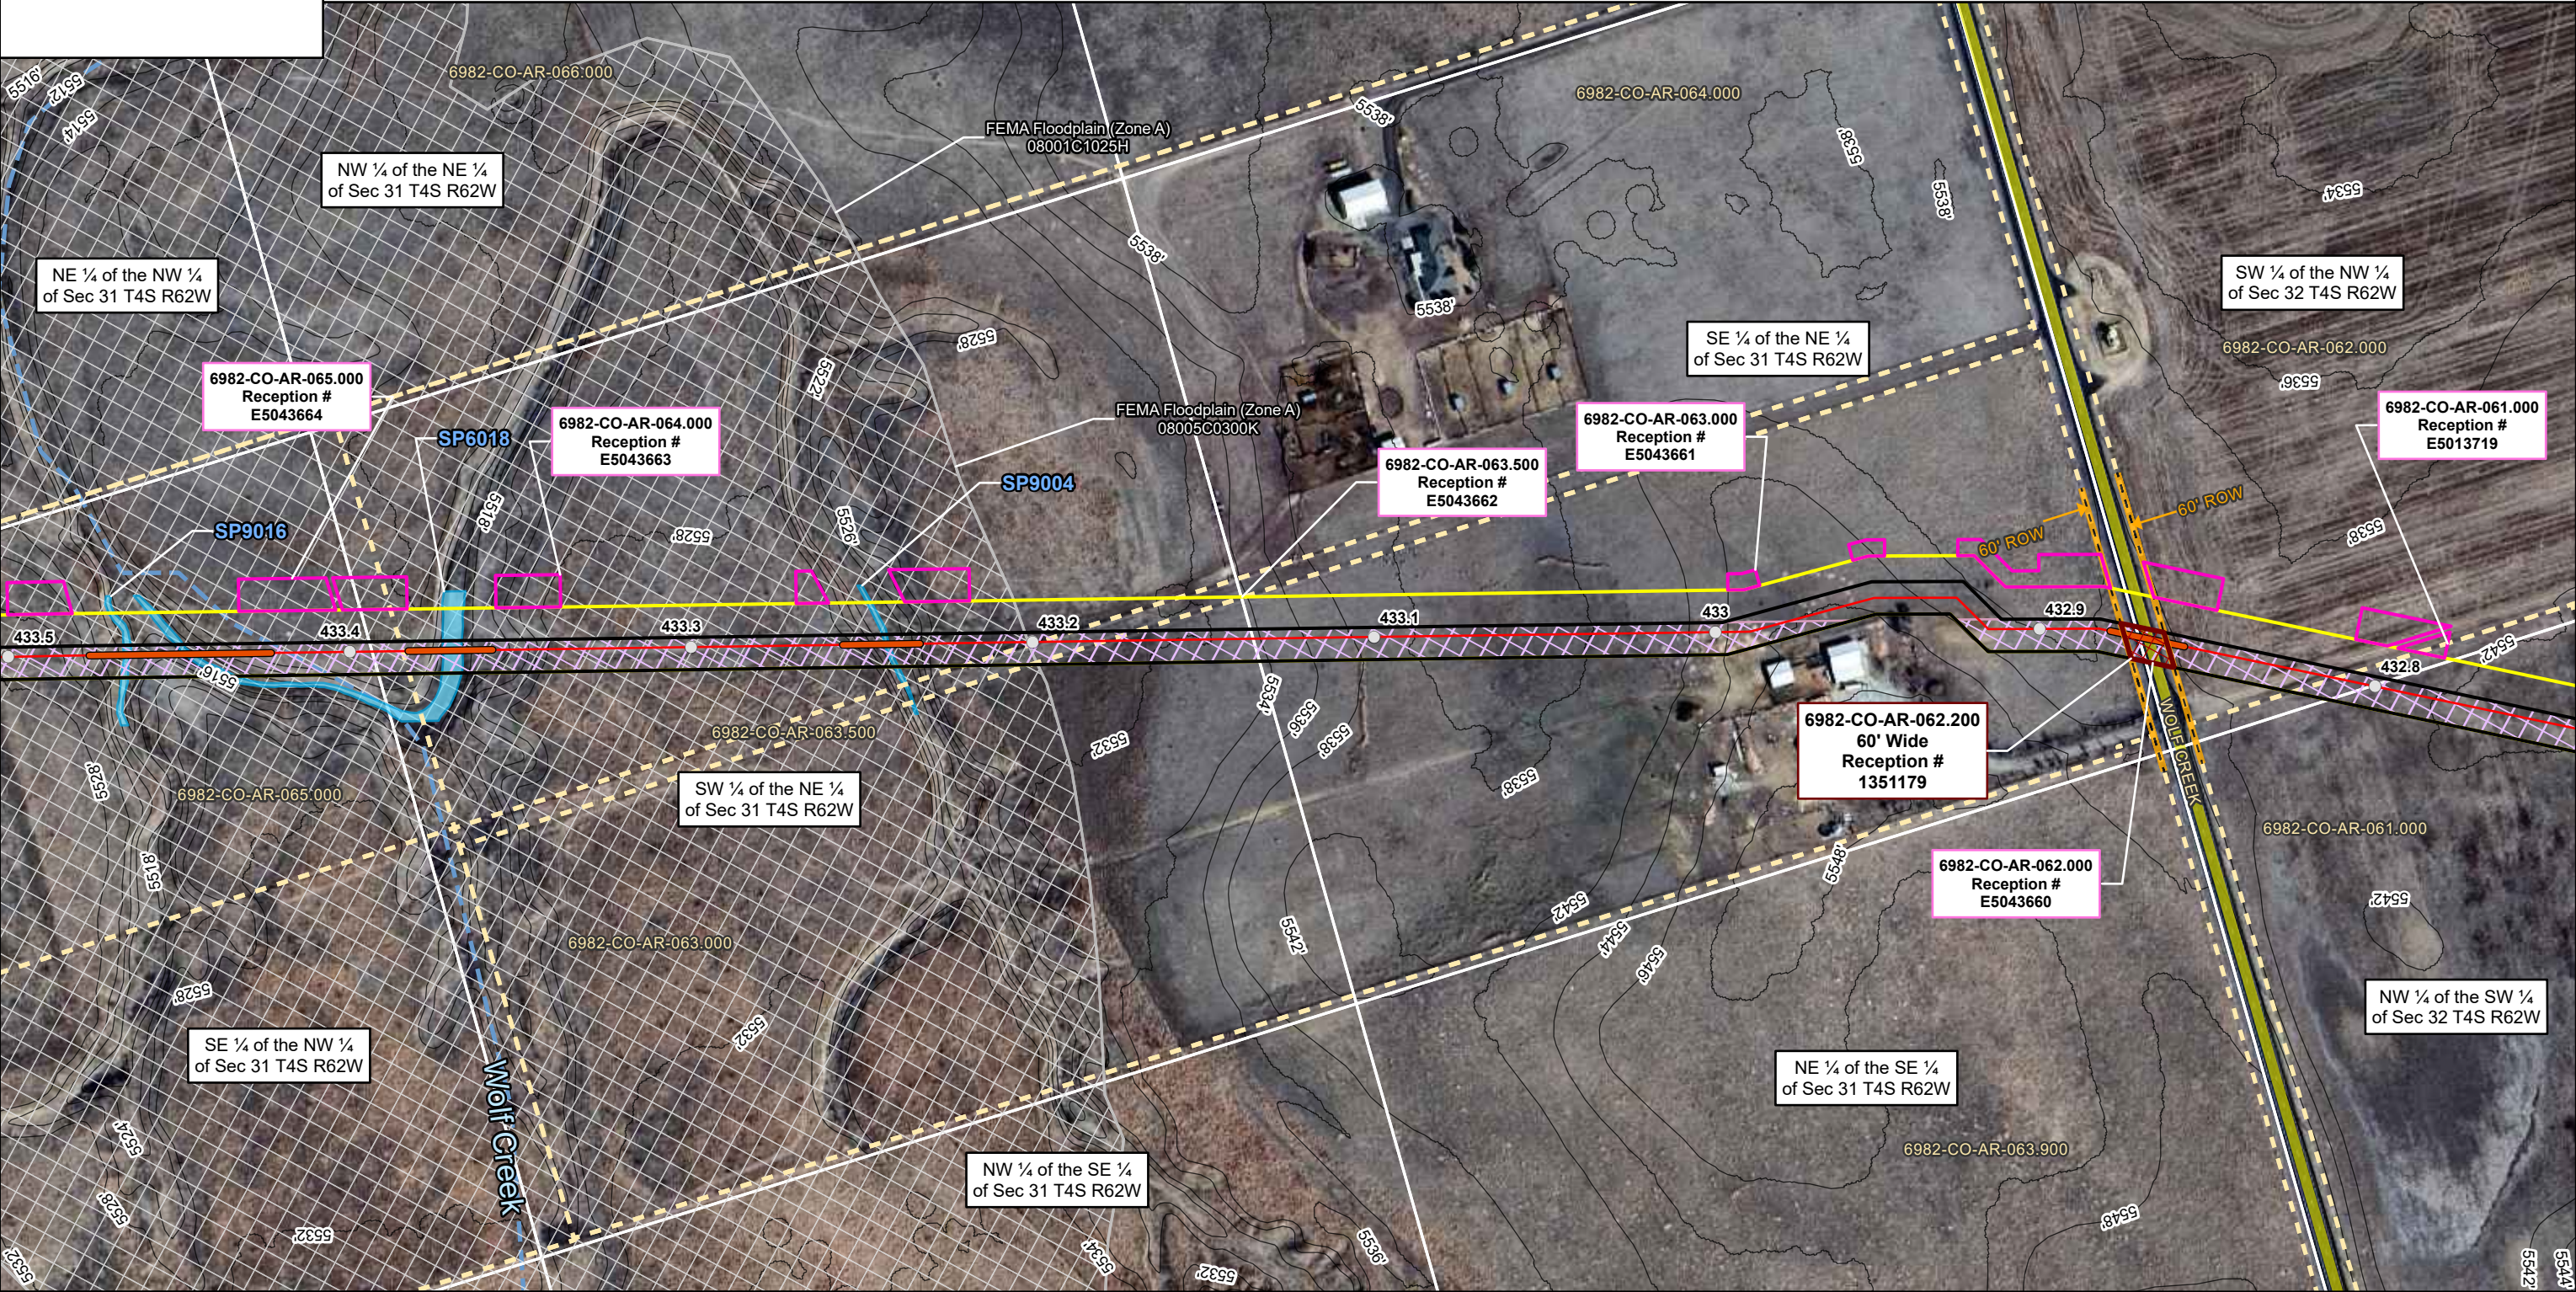

USE BY SPECIAL REVIEW
DENVER EXPANSION PROJECT LOCATED IN S31 4S 62W, S32 4S 62W, 6TH PRINCIPAL MERIDIAN
COUNTY OF ARAPAHOE, STATE OF COLORADO

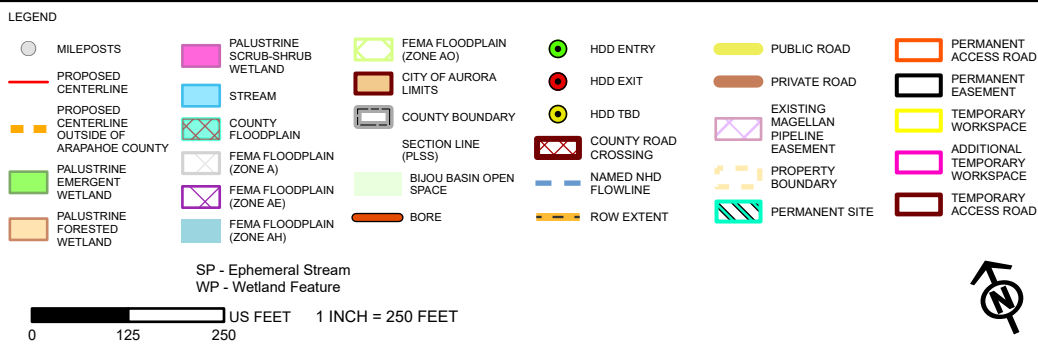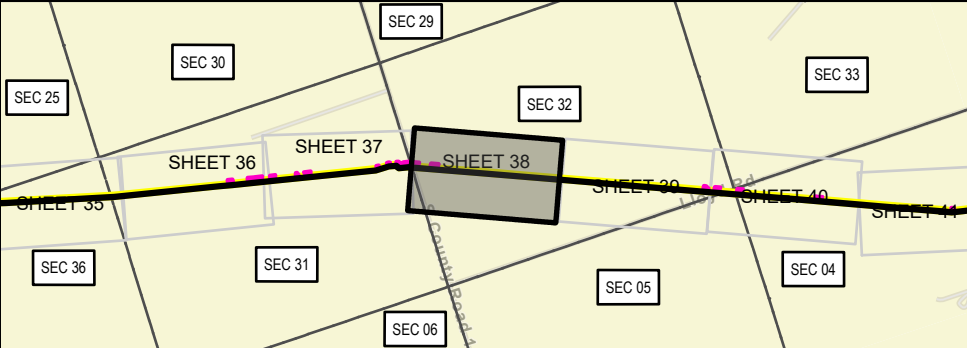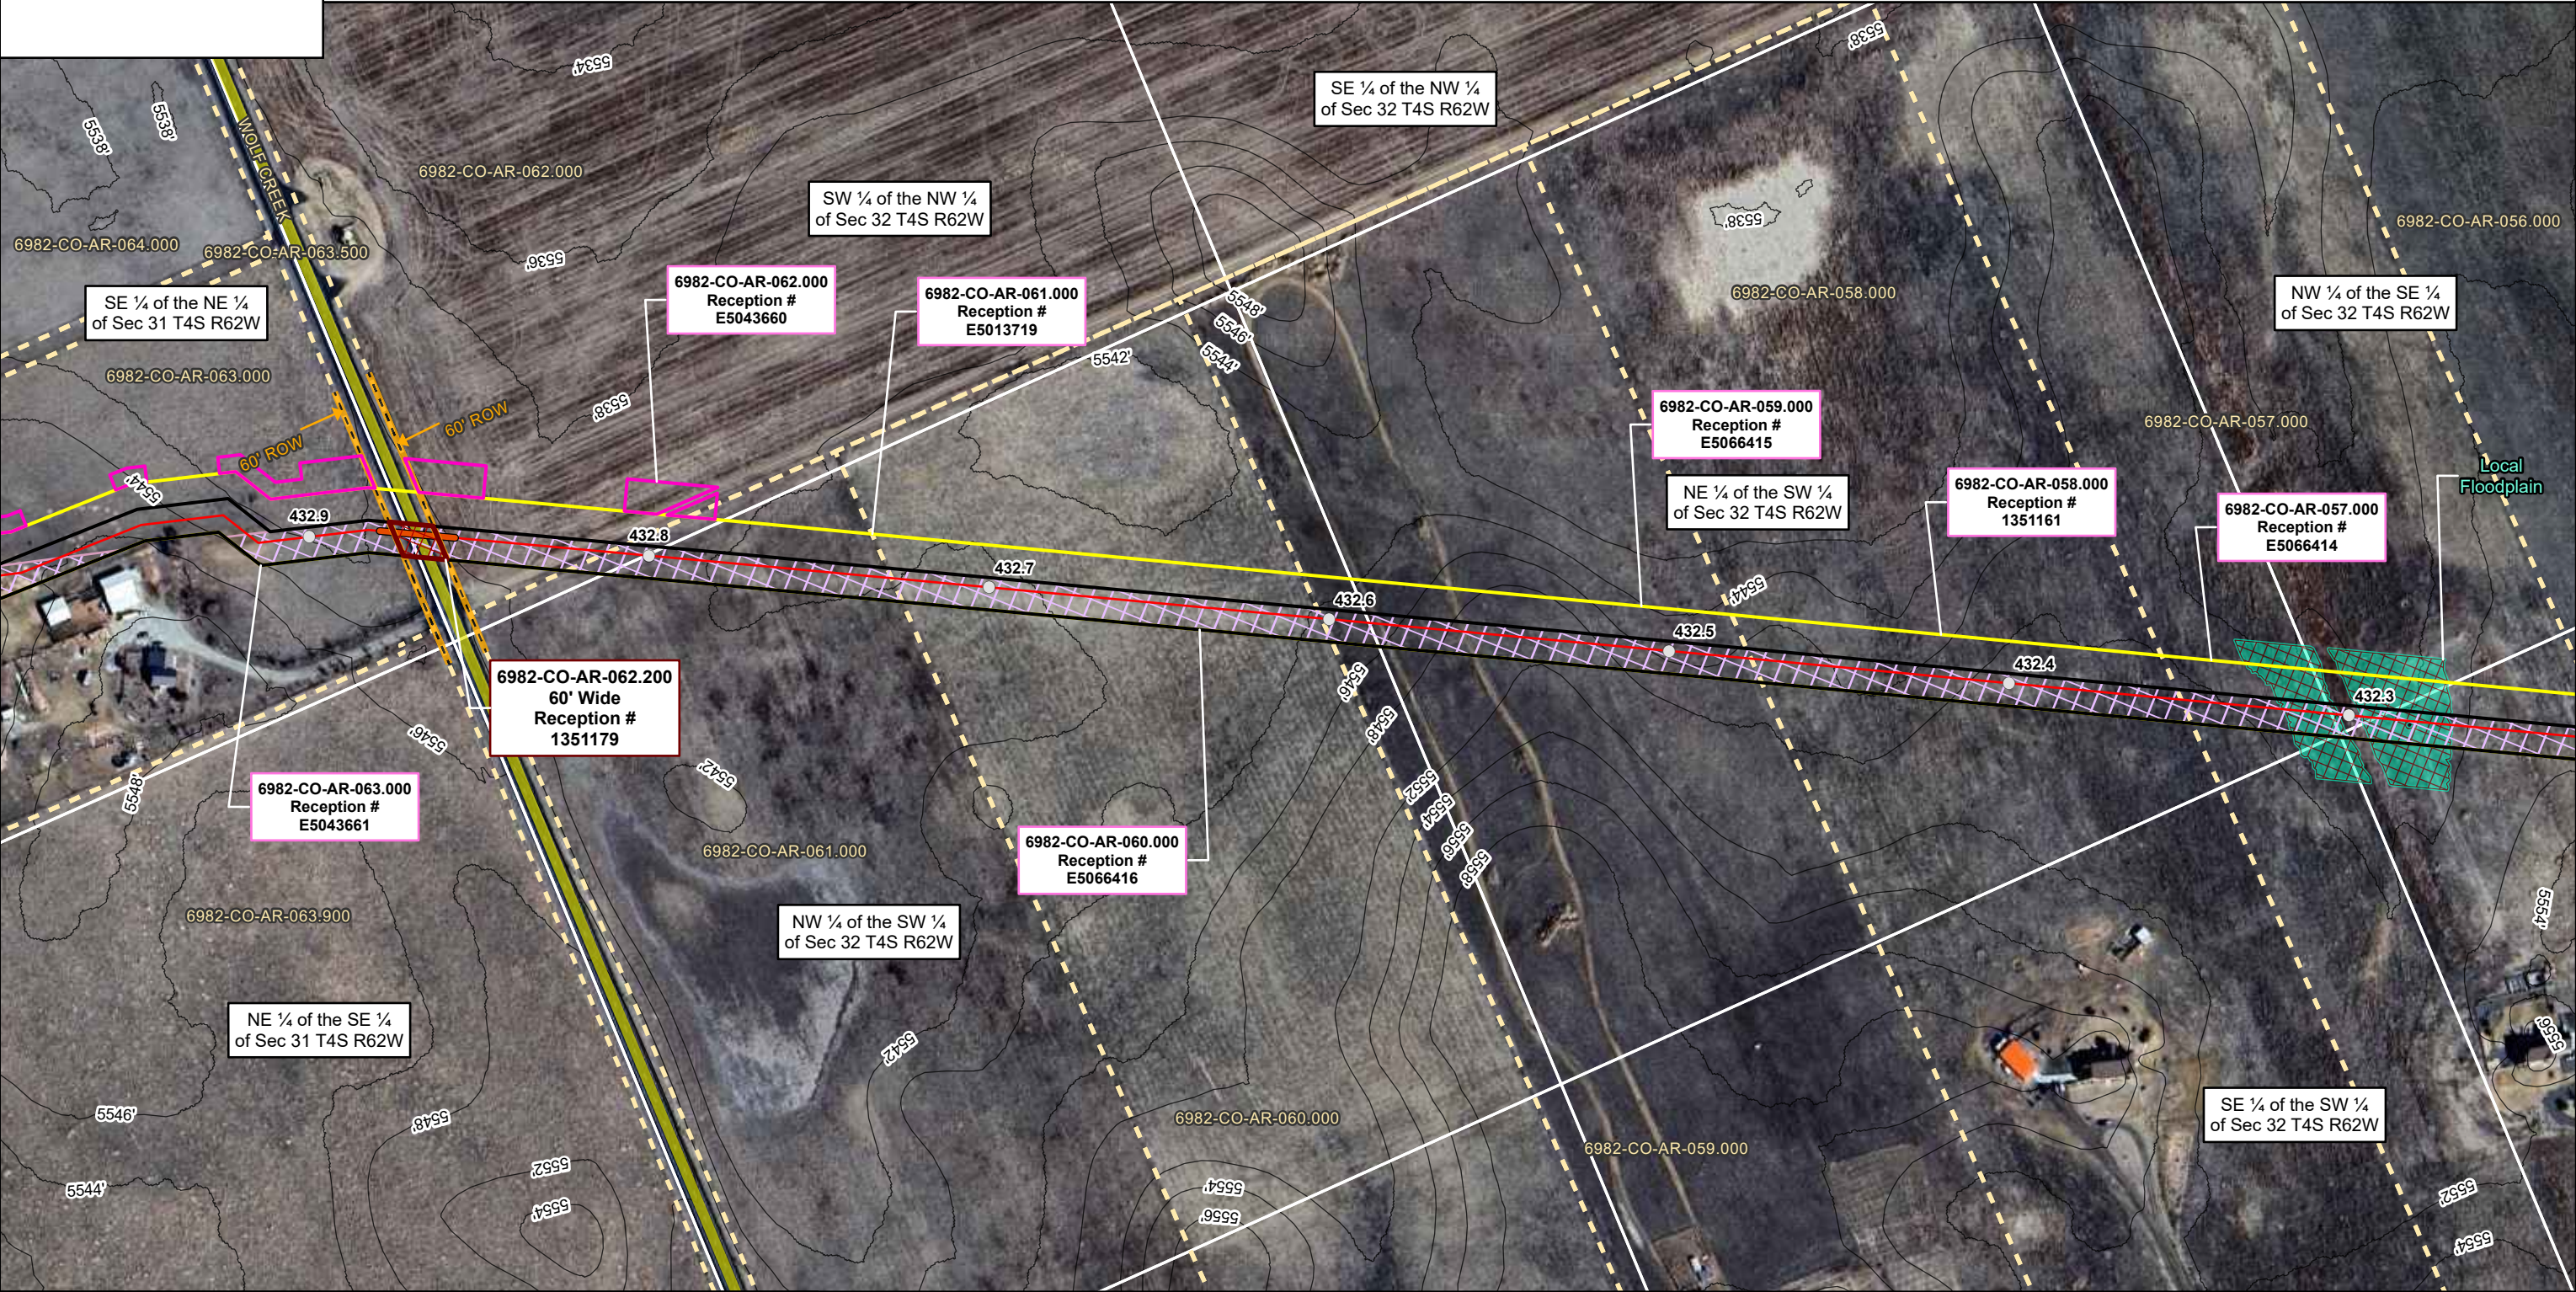

	USE BY SPECIAL REVIEW DENVER EXPANSION PROJECT LOCATED IN S05 5S 62W, S32 4S 62W, 6TH PRINCIPAL MERIDIAN COUNTY OF ARAPAHOE, STATE OF COLORADO
--	---

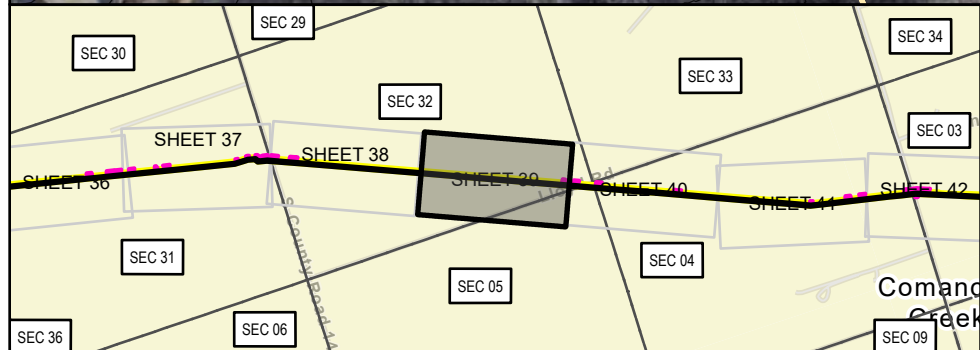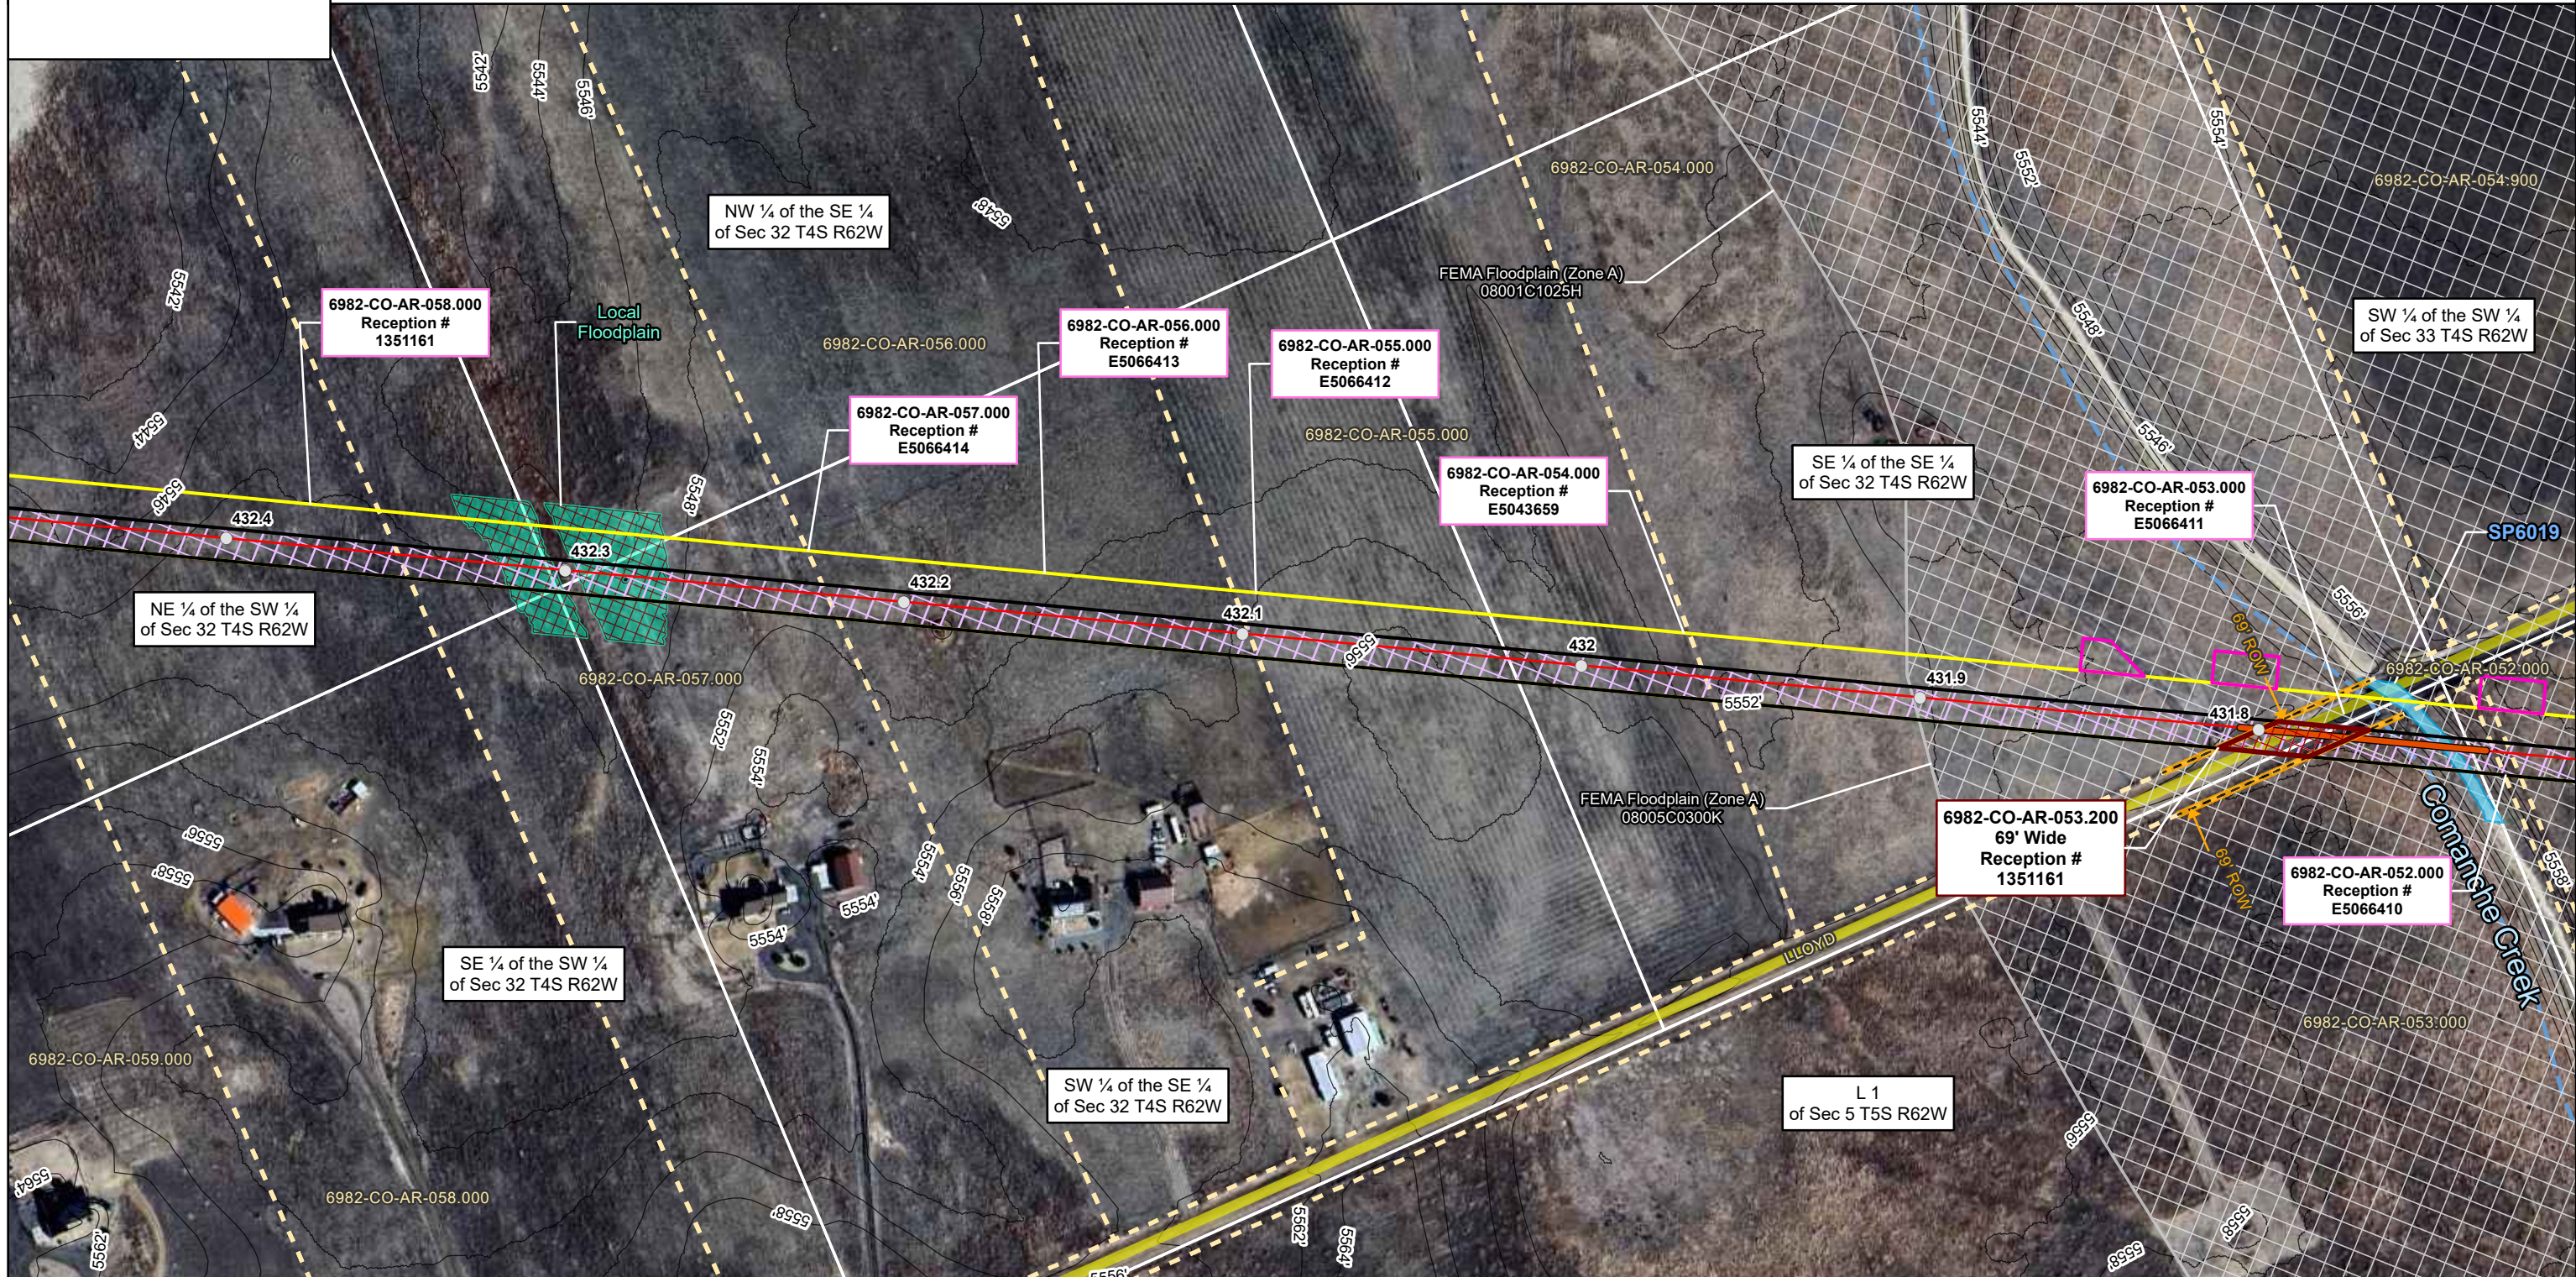

LEGEND

 MILEPOSTS	 PALUSTRINE SCRUB-SHRUB WETLAND	 FEMA FLOODPLAIN (ZONE AO)	 HDD ENTRY	 PUBLIC ROAD	 PERMANENT ACCESS ROAD
 PROPOSED CENTERLINE	 STREAM	 CITY OF AURORA LIMITS	 HDD EXIT	 PRIVATE ROAD	 PERMANENT EASEMENT
 PROPOSED CENTERLINE OUTSIDE OF ARAPAHOE COUNTY	 COUNTY FLOODPLAIN	 COUNTY BOUNDARY	 HDD TBD	 EXISTING MAGELLAN PIPELINE EASEMENT	 TEMPORARY WORKSPACE
 PALUSTRINE EMERGENT WETLAND	 FEMA FLOODPLAIN (ZONE A)	 SECTION LINE (PLSS)	 COUNTY ROAD CROSSING	 PROPERTY BOUNDARY	 ADDITIONAL TEMPORARY WORKSPACE
 PALUSTRINE FORESTED WETLAND	 FEMA FLOODPLAIN (ZONE AE)	 BIJUO BASIN OPEN SPACE	 NAMED NHD FLOWLINE	 PERMANENT SITE	 TEMPORARY ACCESS ROAD
	 FEMA FLOODPLAIN (ZONE AH)	 BORE	 ROW EXTENT		

SP - Ephemeral Stream
WP - Wetland Feature

0 125 250 US FEET 1 INCH = 250 FEET



ONEOK
Mapleline Pipeline Company, L.P., is a subsidiary of ONEOK

ARAPAHOE COUNTY AERIAL IMAGERY MAP
DENVER EXPANSION PROJECT
MAGELLAN PIPELINE COMPANY, L.P.
ARAPAHOE COUNTY, COLORADO




PAGE 39 OF 71

NAD83 BLM ZONE 13N (US FOOT)




PREPARED BY: PW

GENERATE DATE: 10/29/2025




USE BY SPECIAL REVIEW
DENVER EXPANSION PROJECT LOCATED IN S04 4S 62W, S04 5S 62W, S05 5S 62W, S32 4S 62W, S33 4S 62W, 6TH PRINCIPAL MERIDIAN
COUNTY OF ARAPAHOE, STATE OF COLORADO

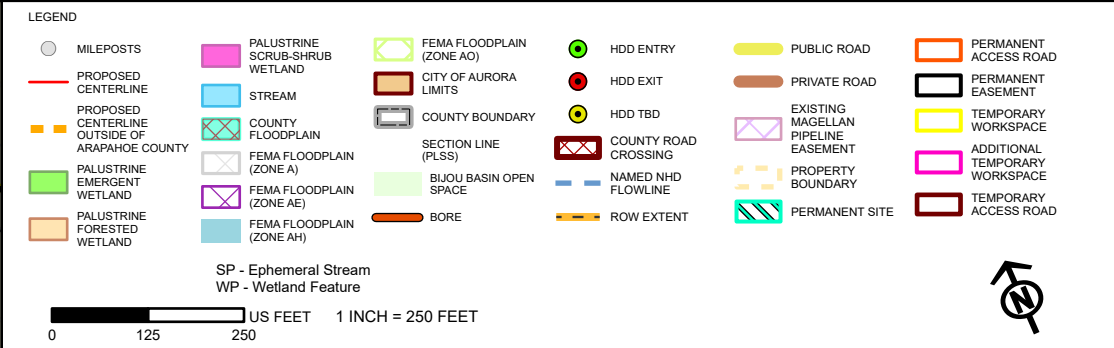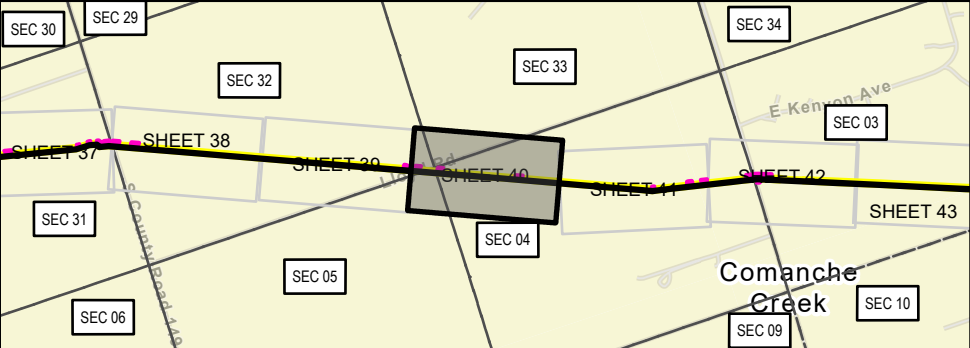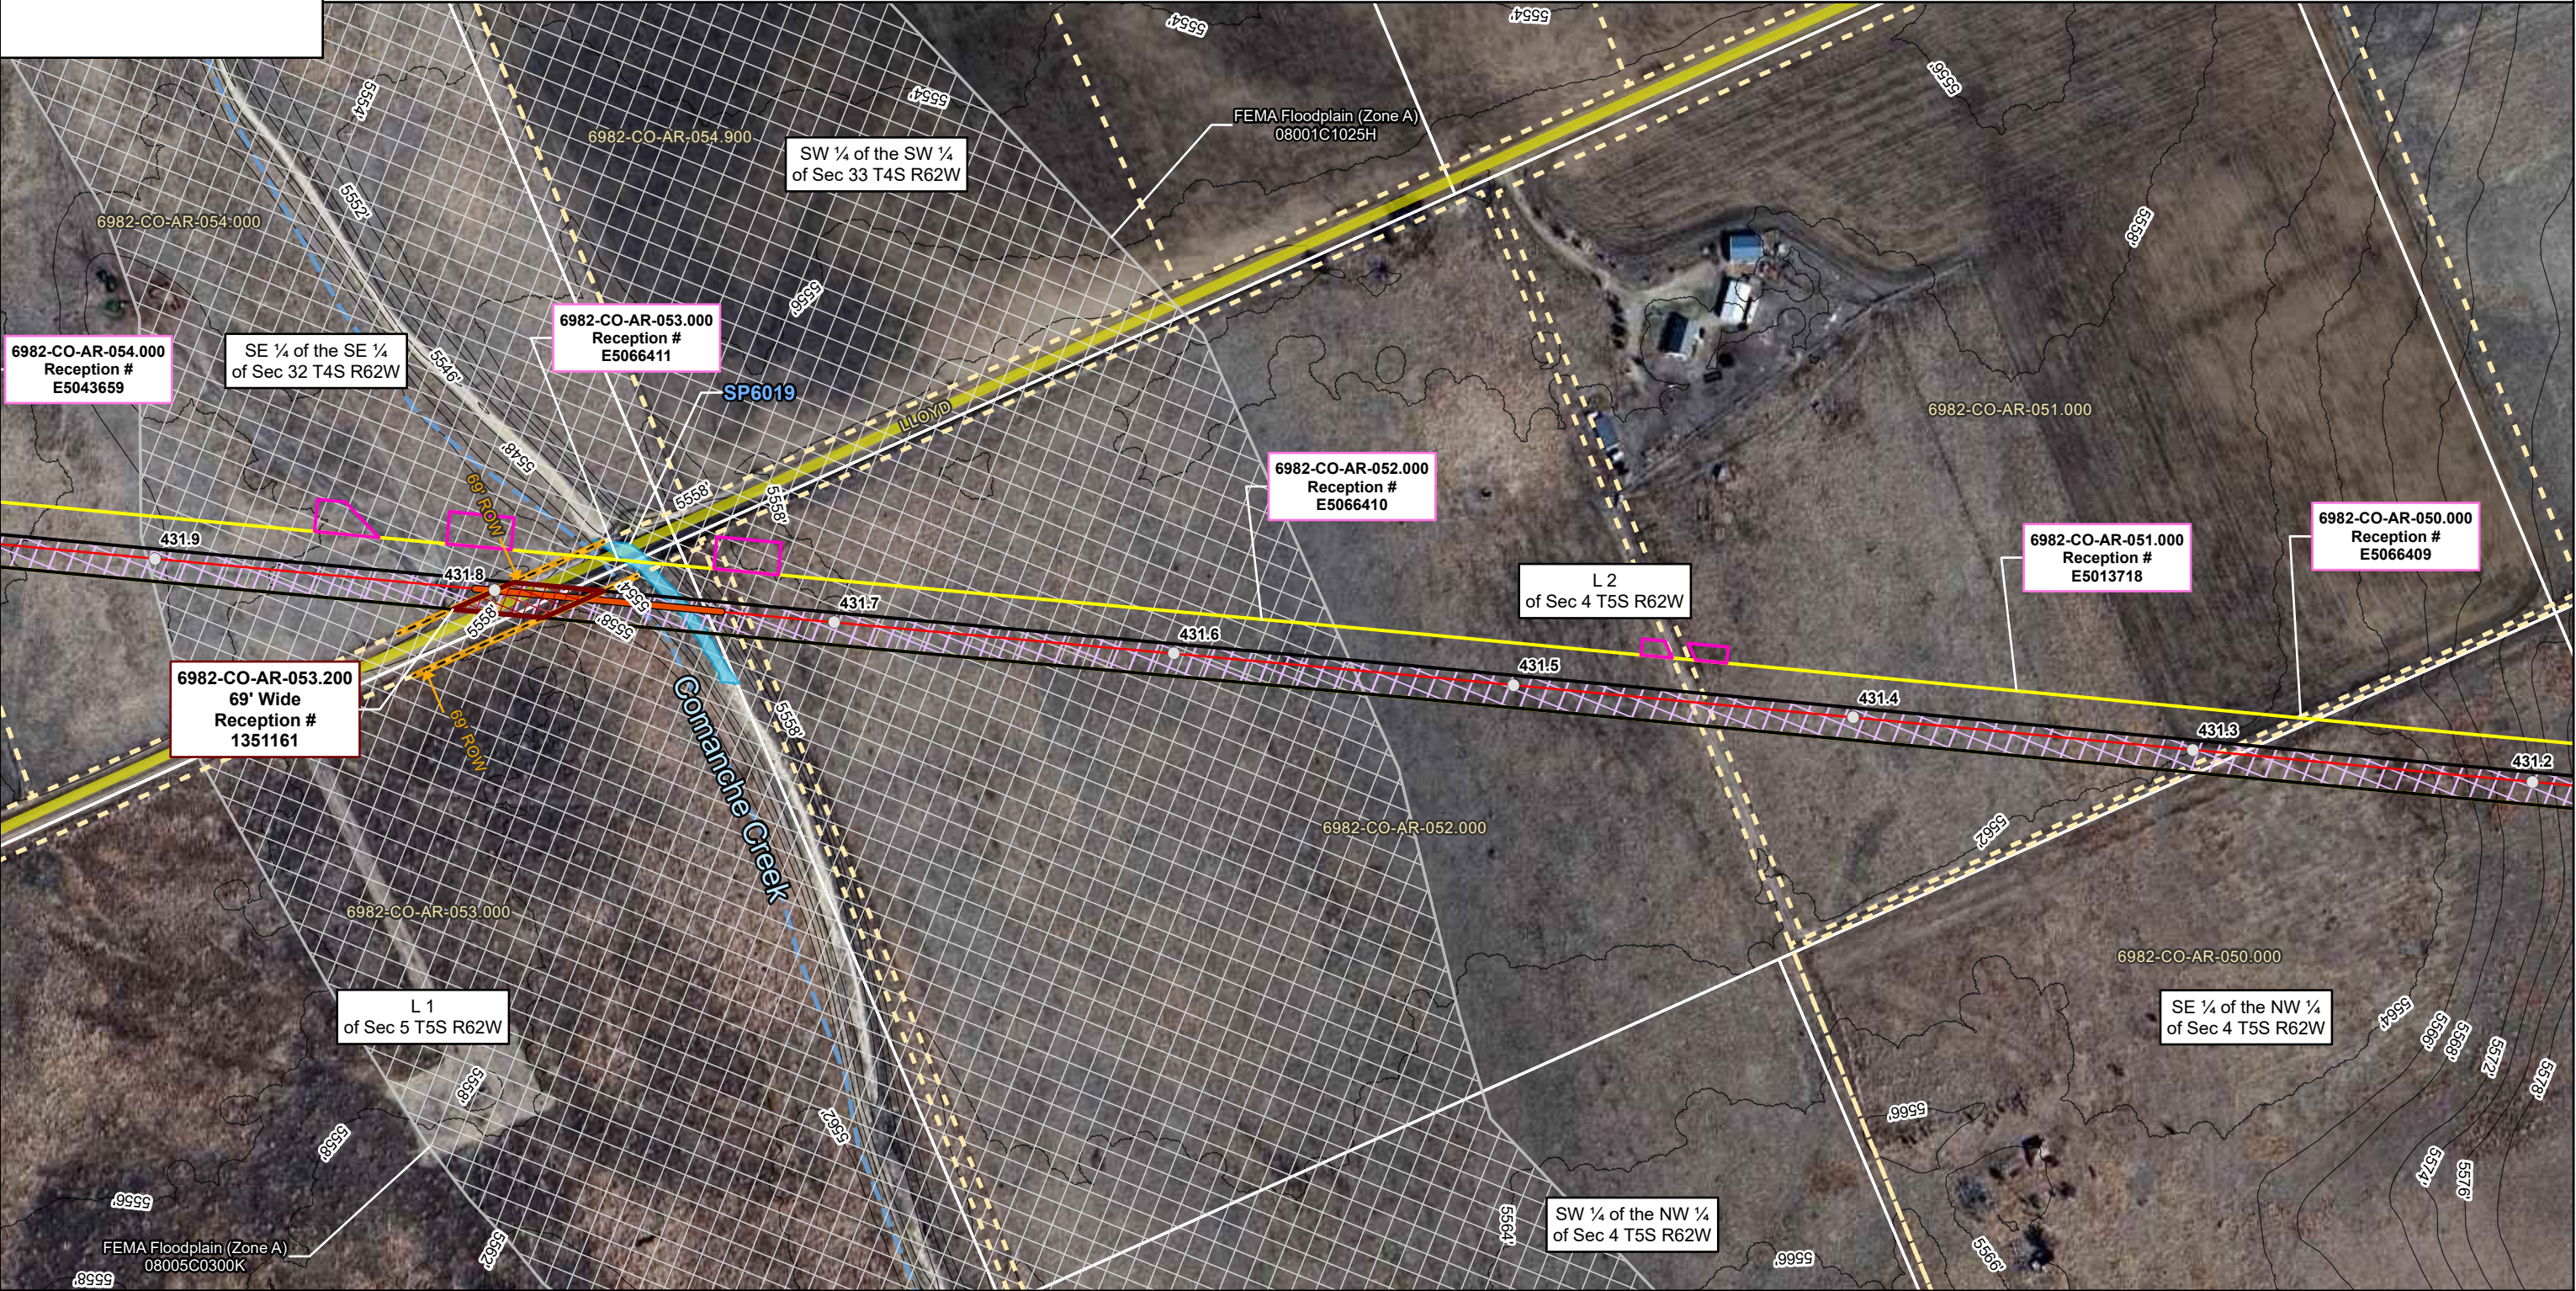




USE BY SPECIAL REVIEW
DENVER EXPANSION PROJECT LOCATED IN S04 5S 62W, 6TH PRINCIPAL MERIDIAN
COUNTY OF ARAPAHOE, STATE OF COLORADO

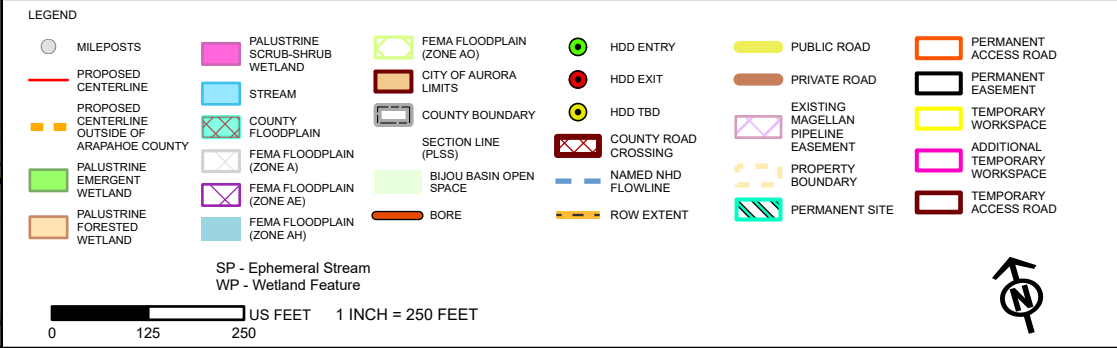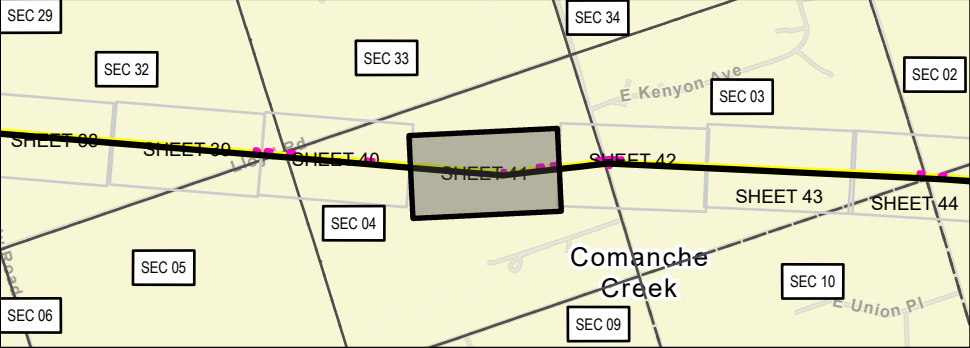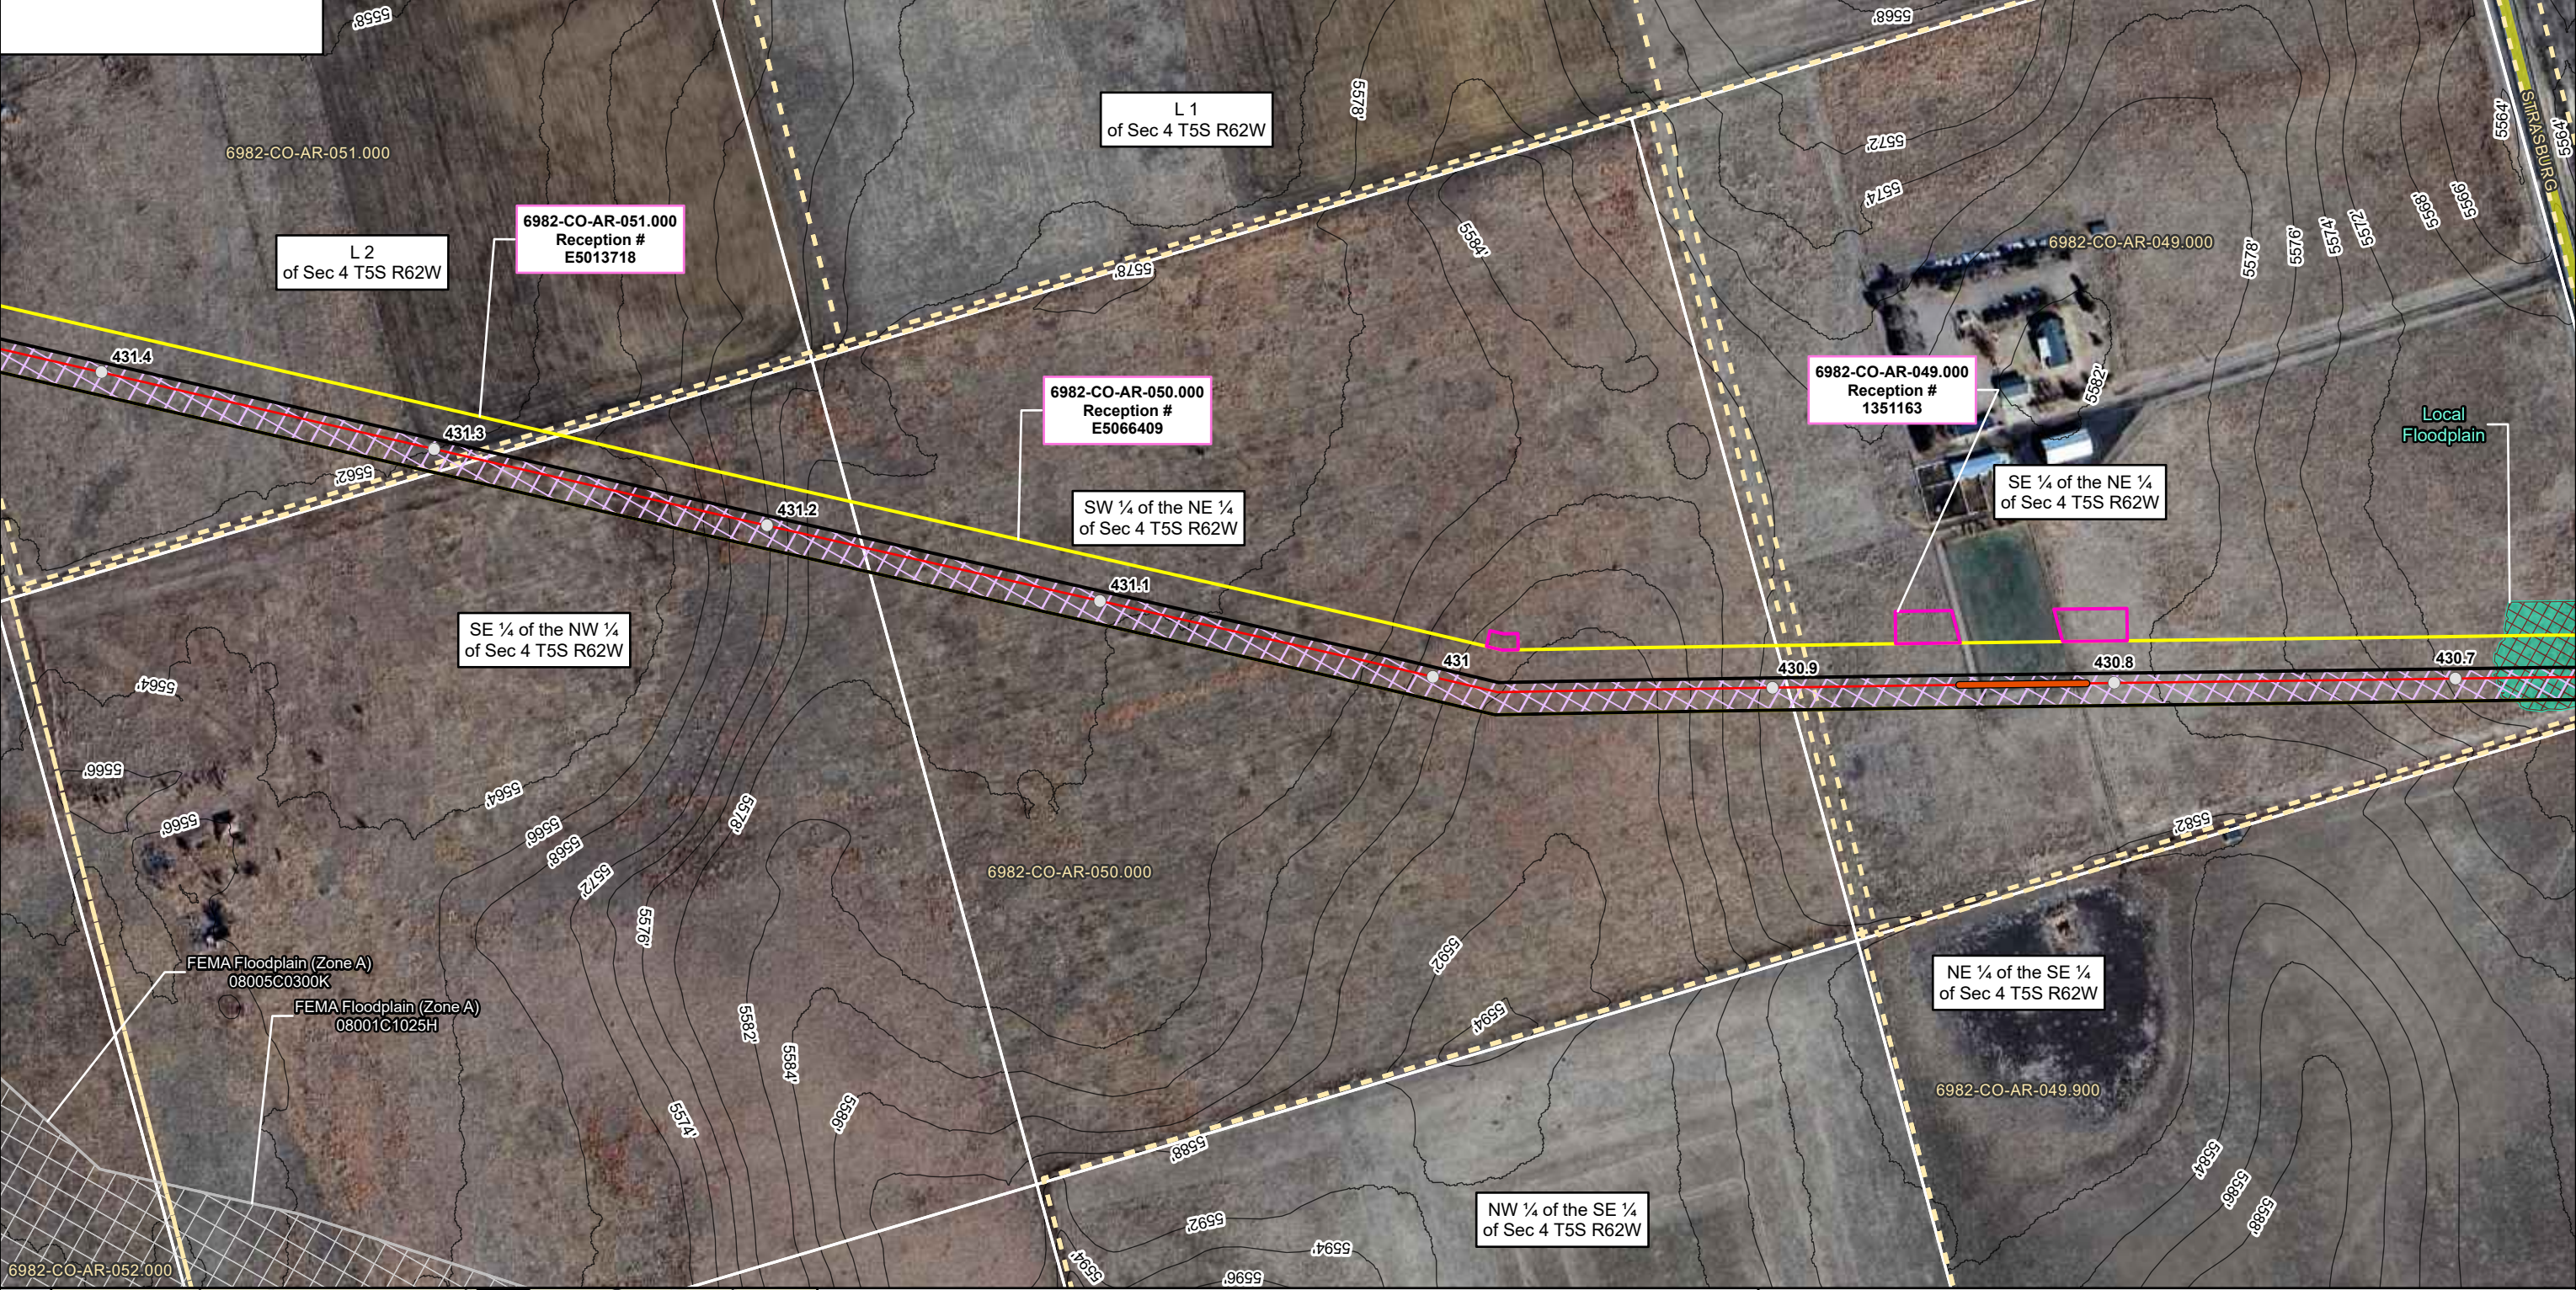



USE BY SPECIAL REVIEW
DENVER EXPANSION PROJECT LOCATED IN S03 5S 62W, S04 5S 62W, 6TH PRINCIPAL MERIDIAN
COUNTY OF ARAPAHOE, STATE OF COLORADO

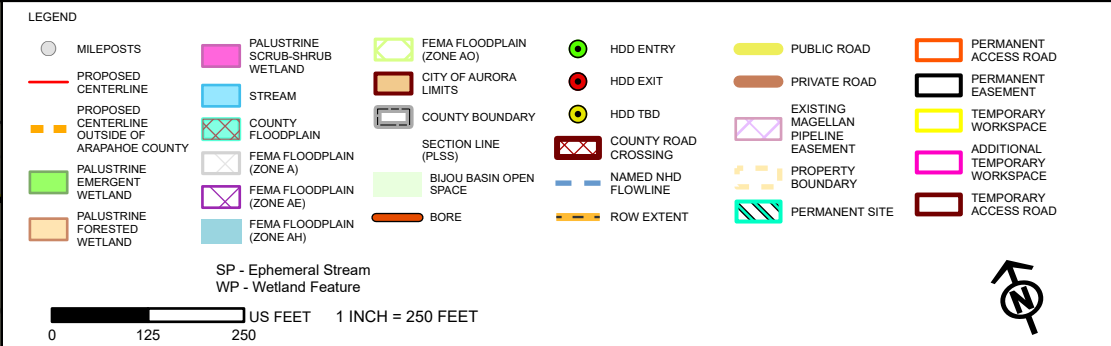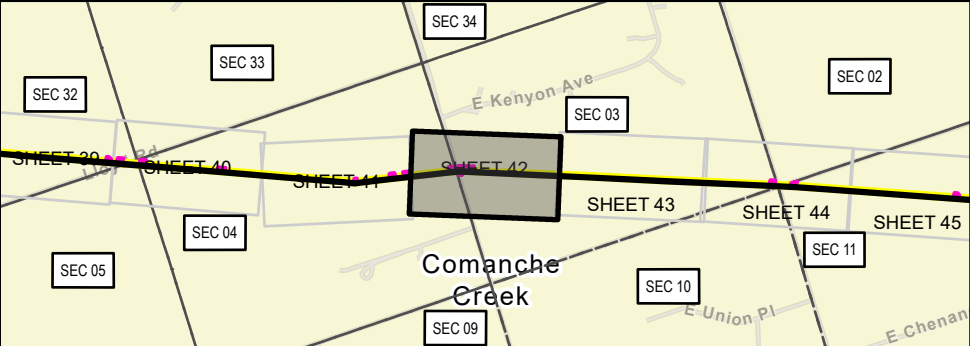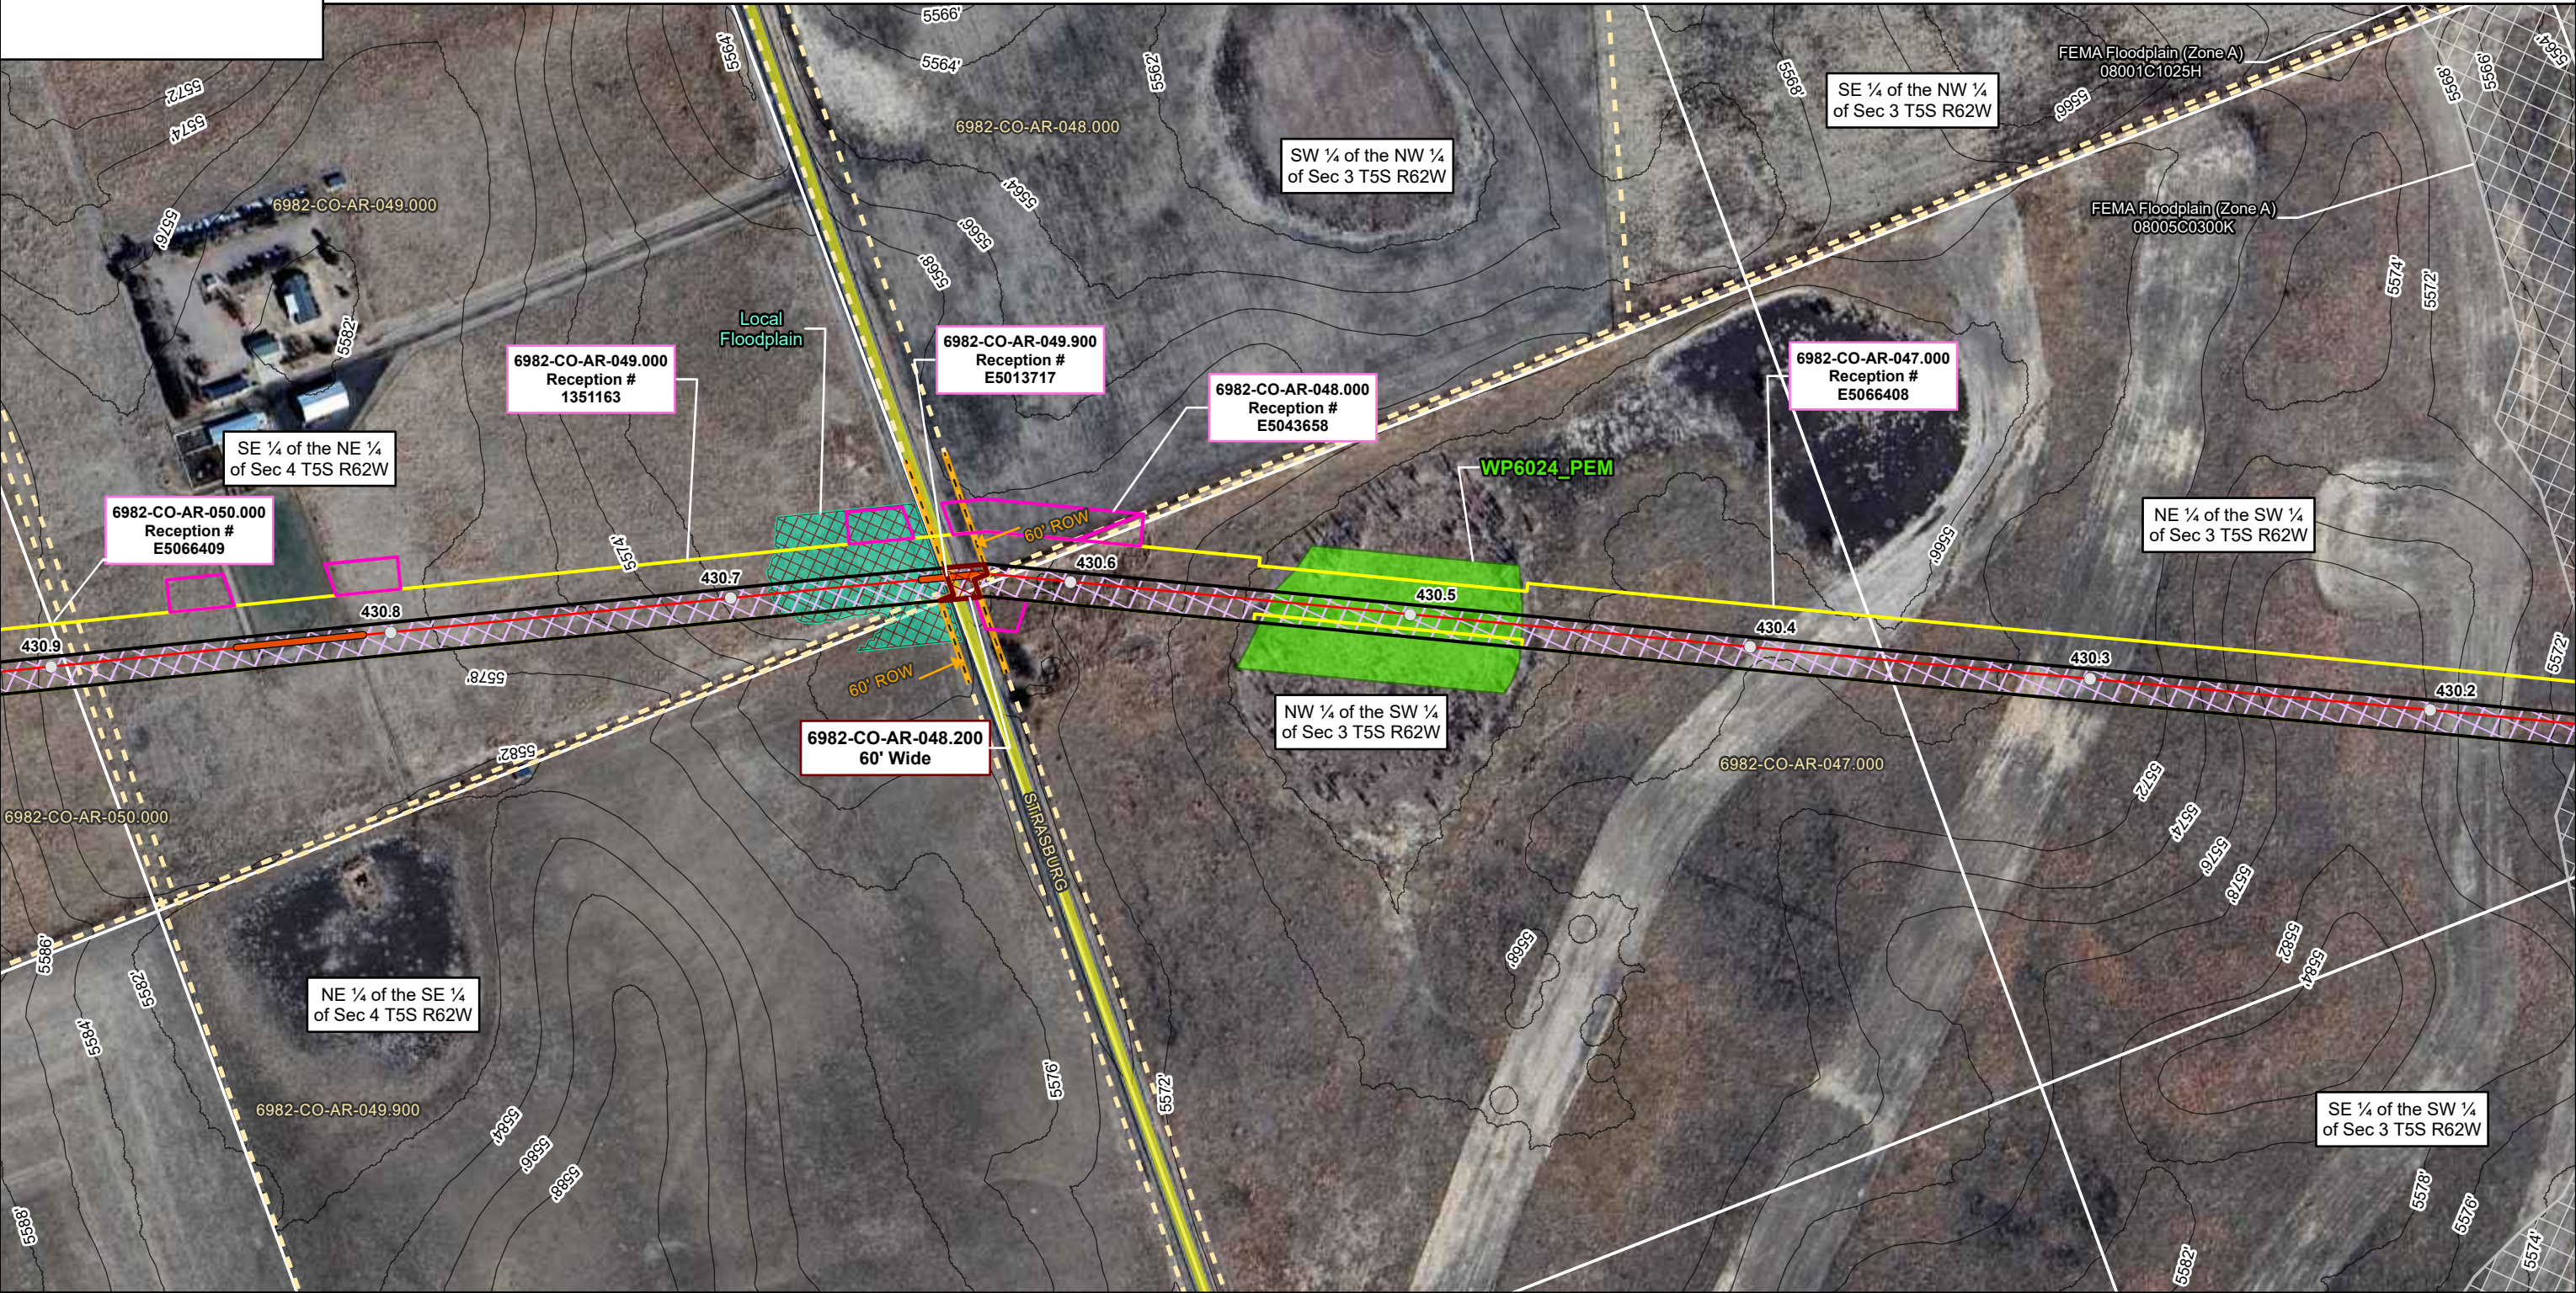


USE BY SPECIAL REVIEW
DENVER EXPANSION PROJECT LOCATED IN S03 5S 62W, S10 5S 62W, 6TH PRINCIPAL MERIDIAN
COUNTY OF ARAPAHOE, STATE OF COLORADO

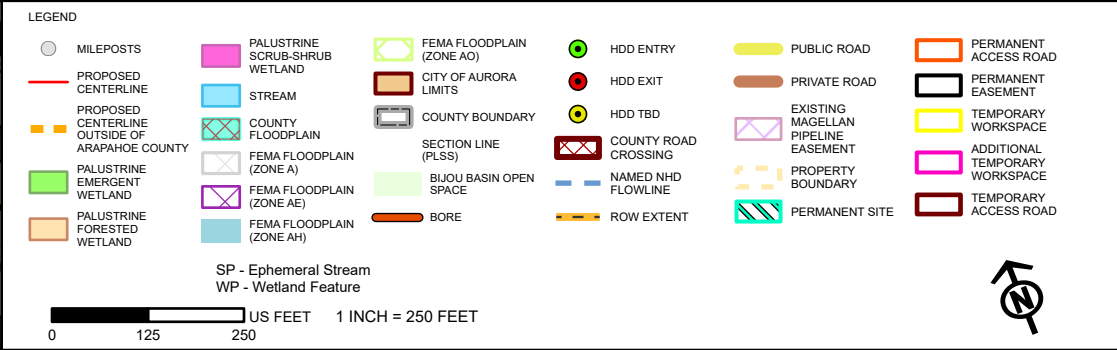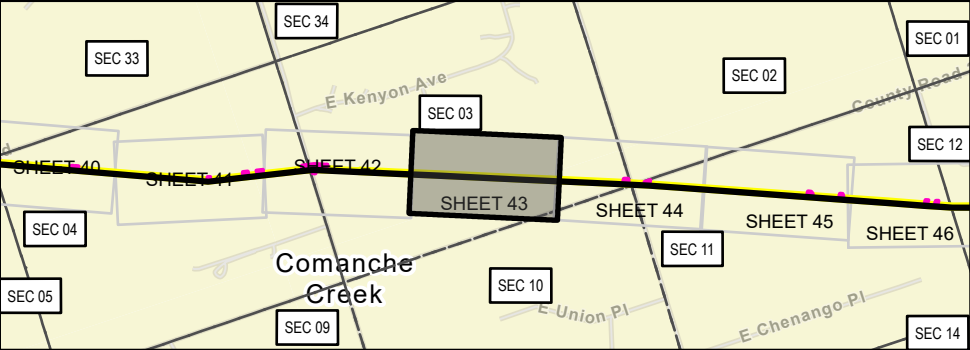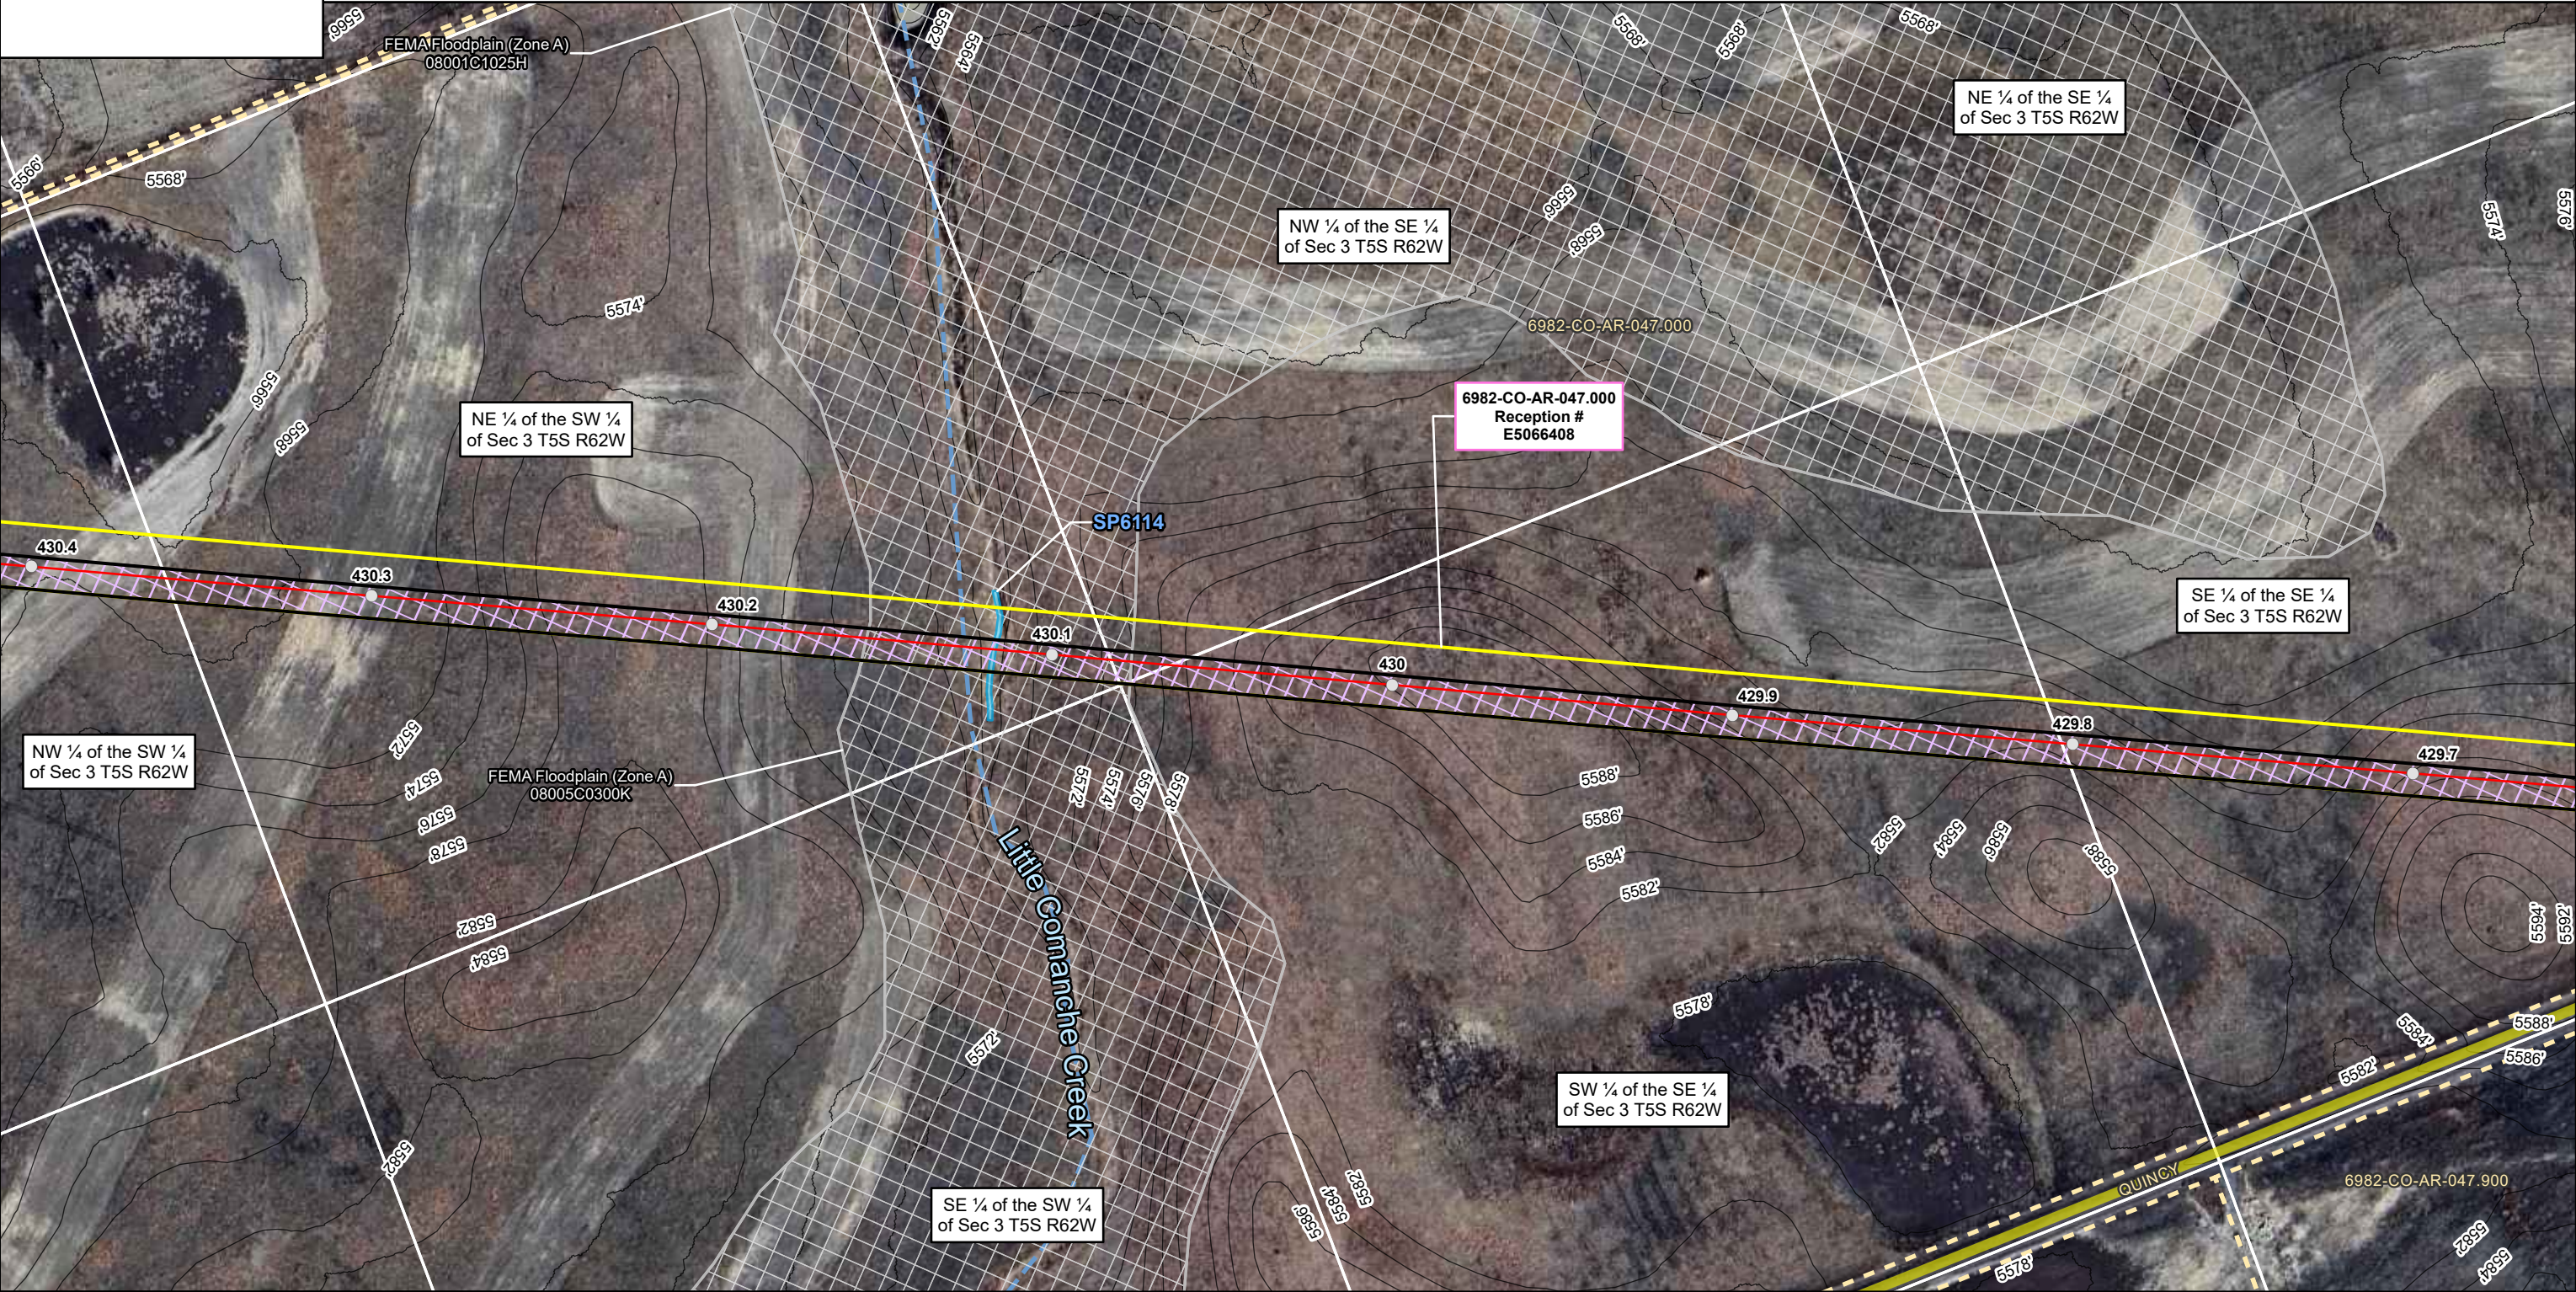

USE BY SPECIAL REVIEW
DENVER EXPANSION PROJECT LOCATED IN S02 5S 62W, S03 5S 62W, S10 5S 62W, S11 5S 62W, 6TH PRINCIPAL MERIDIAN
COUNTY OF ARAPAHOE, STATE OF COLORADO

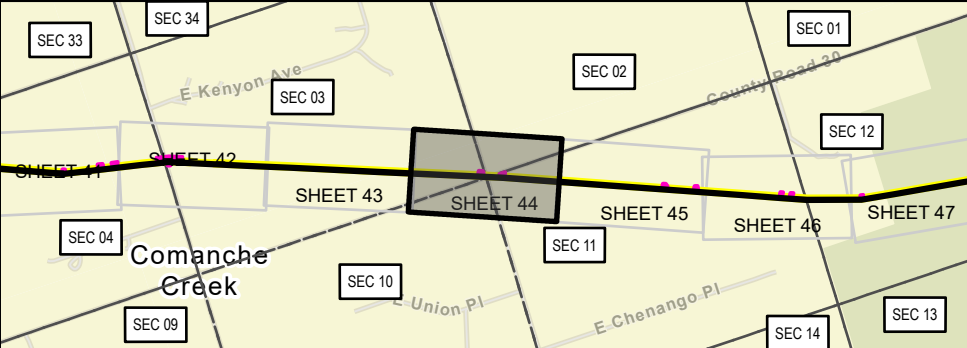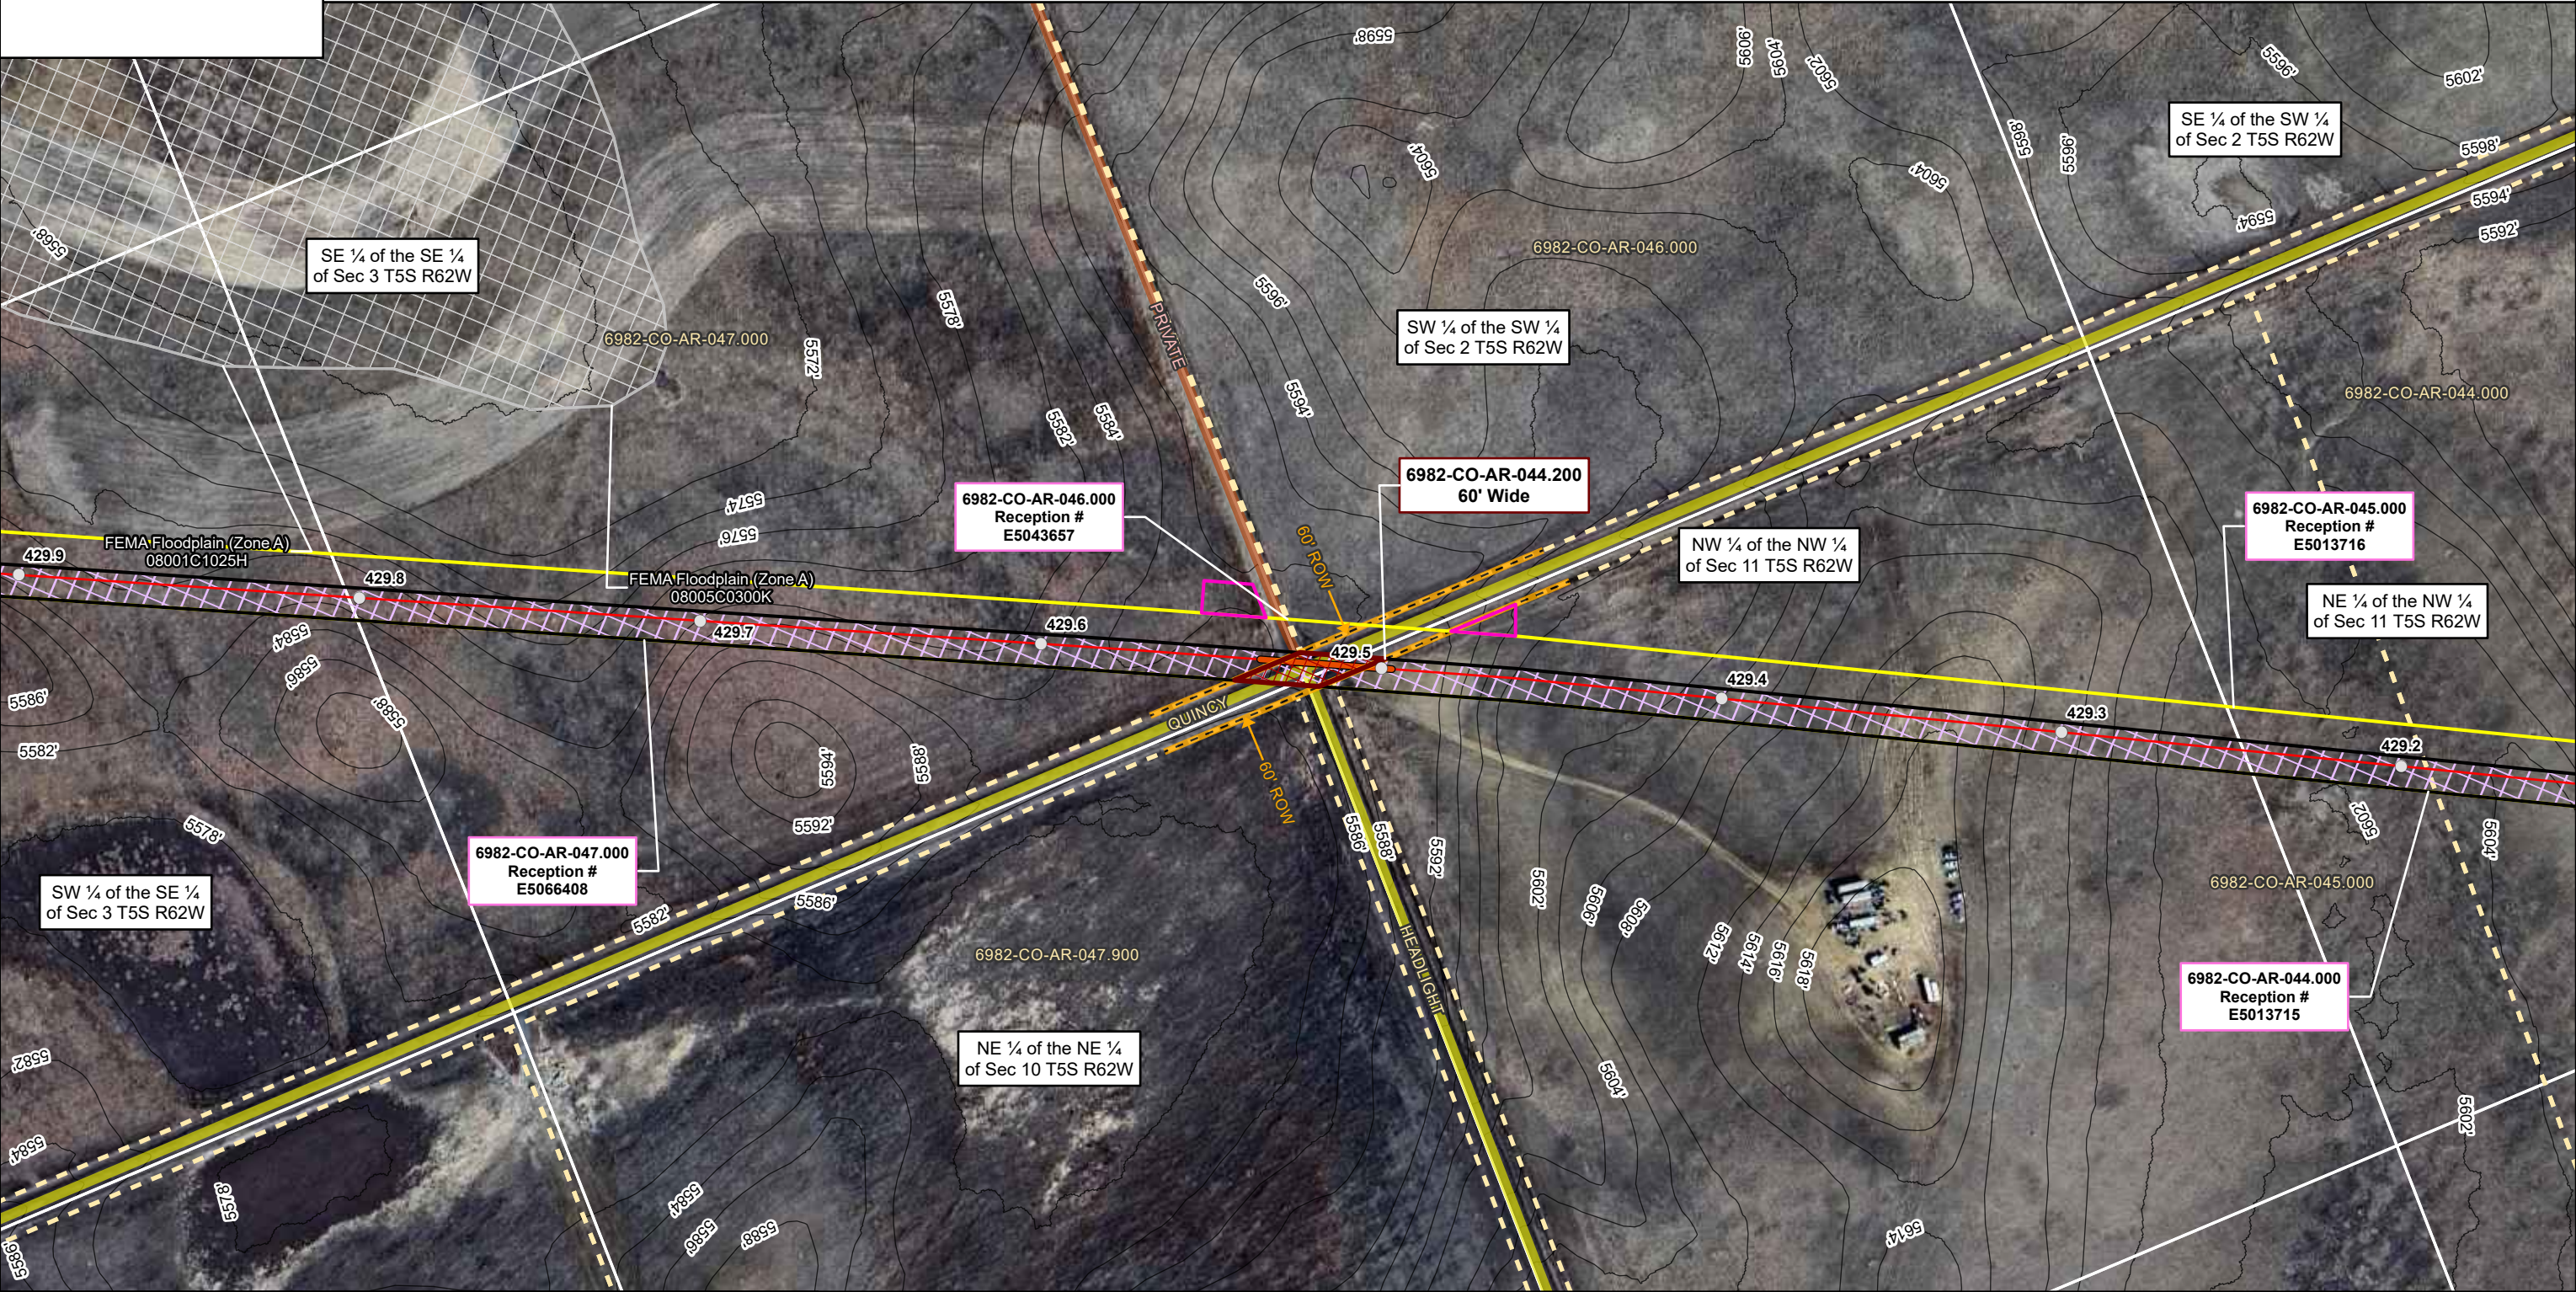

ARAPAHOE COUNTY CASE NO. UASI25-002

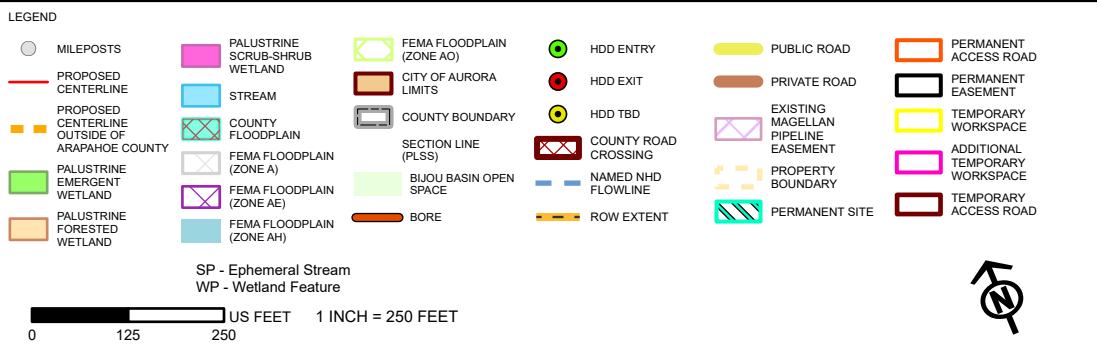

ONEOK
Magellan Pipeline Company, L.P. is a subsidiary of ONEOK

ARAPAHOE COUNTY AERIAL IMAGERY MAP
DENVER EXPANSION PROJECT
MAGELLAN PIPELINE COMPANY, L.P.
ARAPAHOE COUNTY, COLORADO



PAGE 44 OF 71

NAD83 BLM ZONE 13N (US FOOT)

PREPARED BY: PW

GENERATE DATE: 10/29/2025

USE BY SPECIAL REVIEW
DENVER EXPANSION PROJECT LOCATED IN S02 5S 62W, S11 5S 62W, 6TH PRINCIPAL MERIDIAN
COUNTY OF ARAPAHOE, STATE OF COLORADO

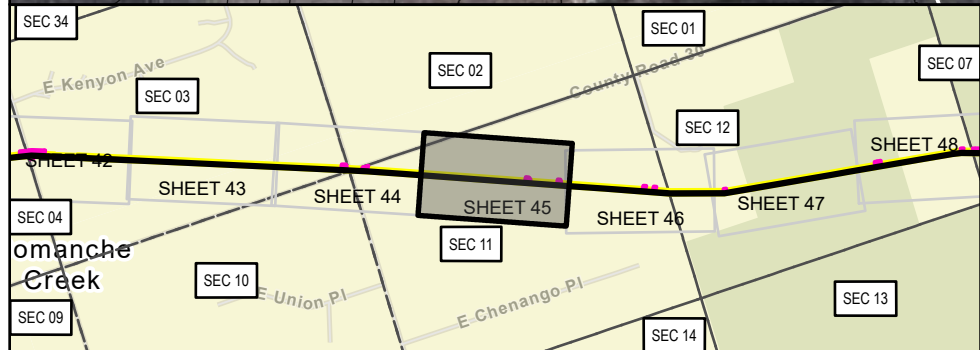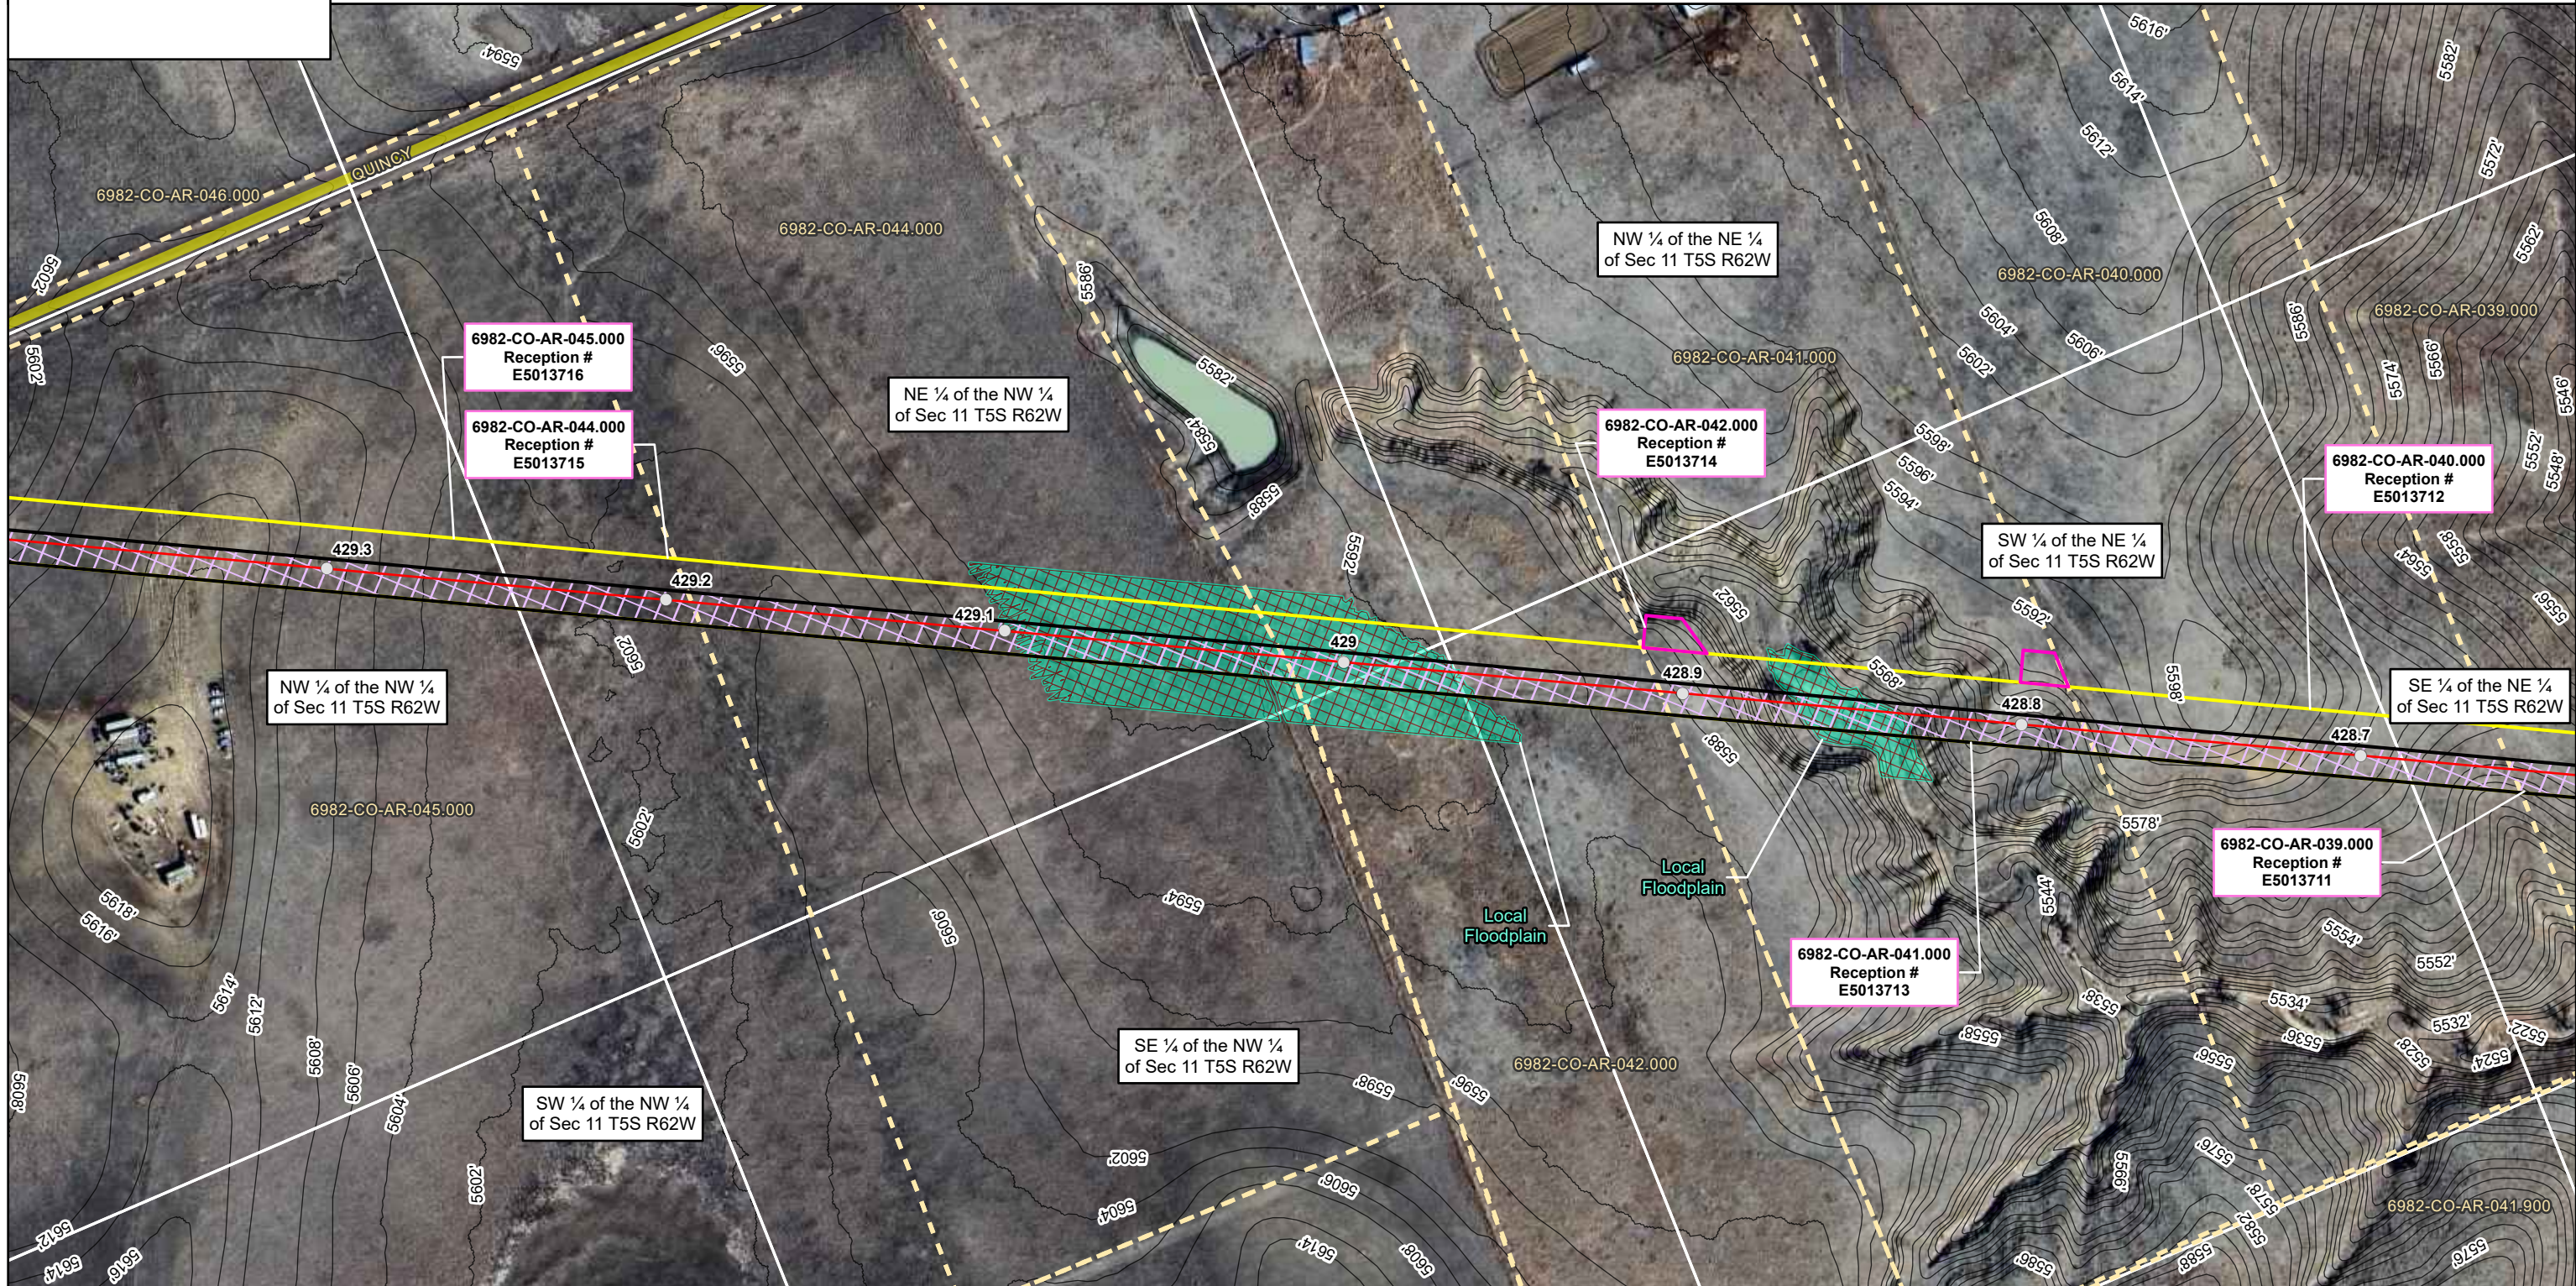

LEGEND

MILEPOSTS	PALUSTRINE SCRUB SHRUB WETLAND	FEMA FLOODPLAIN (ZONE AO)	HDD ENTRY	PUBLIC ROAD	PERMANENT ACCESS ROAD
PROPOSED CENTERLINE	STREAM	CITY OF AURORA LIMITS	HDD EXIT	PRIVATE ROAD	PERMANENT EASEMENT
PROPOSED CENTERLINE OUTSIDE OF ARAPAHOE COUNTY	COUNTY FLOODPLAIN	COUNTY BOUNDARY	HDD TBD	EXISTING MAGELLAN PIPELINE EASEMENT	TEMPORARY WORKSPACE
PALUSTRINE EMERGENT WETLAND	FEMA FLOODPLAIN (ZONE A)	SECTION LINE (PLSS)	COUNTY ROAD CROSSING	PROPERTY BOUNDARY	ADDITIONAL TEMPORARY WORKSPACE
PALUSTRINE FORESTED WETLAND	FEMA FLOODPLAIN (ZONE AE)	BIJOUL BASIN OPEN SPACE	NAMED NHD FLOWLINE	PERMANENT SITE	TEMPORARY ACCESS ROAD
	FEMA FLOODPLAIN (ZONE AH)	BORE	ROW EXTENT		

SP - Ephemeral Stream
WP - Wetland Feature

US FEET 1 INCH = 250 FEET

0 125 250

ONEOK
Magellan Pipeline Company, L.P. is a subsidiary of ONEOK

ARAPAHOE COUNTY AERIAL IMAGERY MAP
DENVER EXPANSION PROJECT
MAGELLAN PIPELINE COMPANY, L.P.
ARAPAHOE COUNTY, COLORADO




PAGE 45 OF 71

NAD83 BLM ZONE 13N (US FOOT)

PREPARED BY: PW

GENERATE DATE: 10/29/2025

USE BY SPECIAL REVIEW
DENVER EXPANSION PROJECT LOCATED IN S11 5S 62W, S12 5S 62W, 6TH PRINCIPAL MERIDIAN
COUNTY OF ARAPAHOE, STATE OF COLORADO

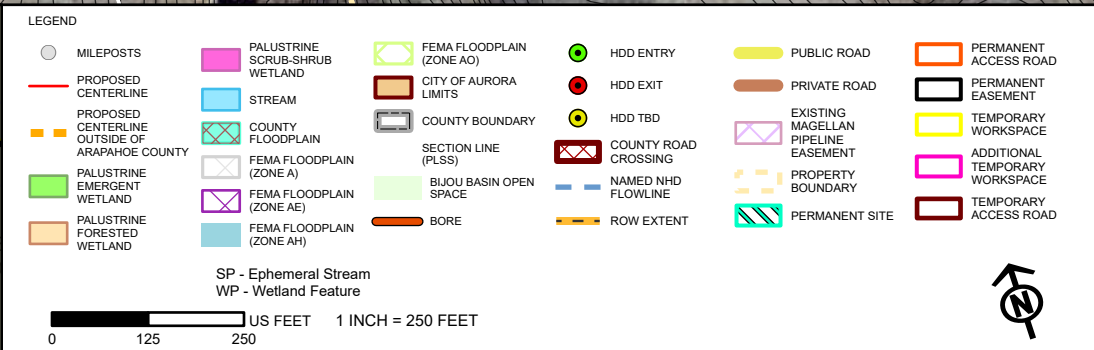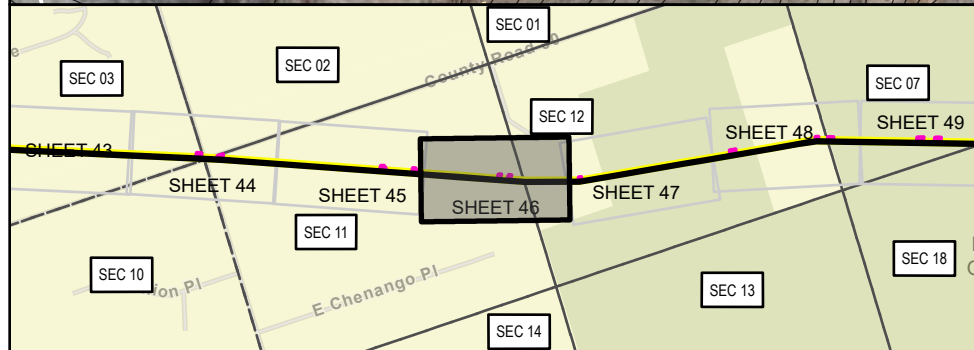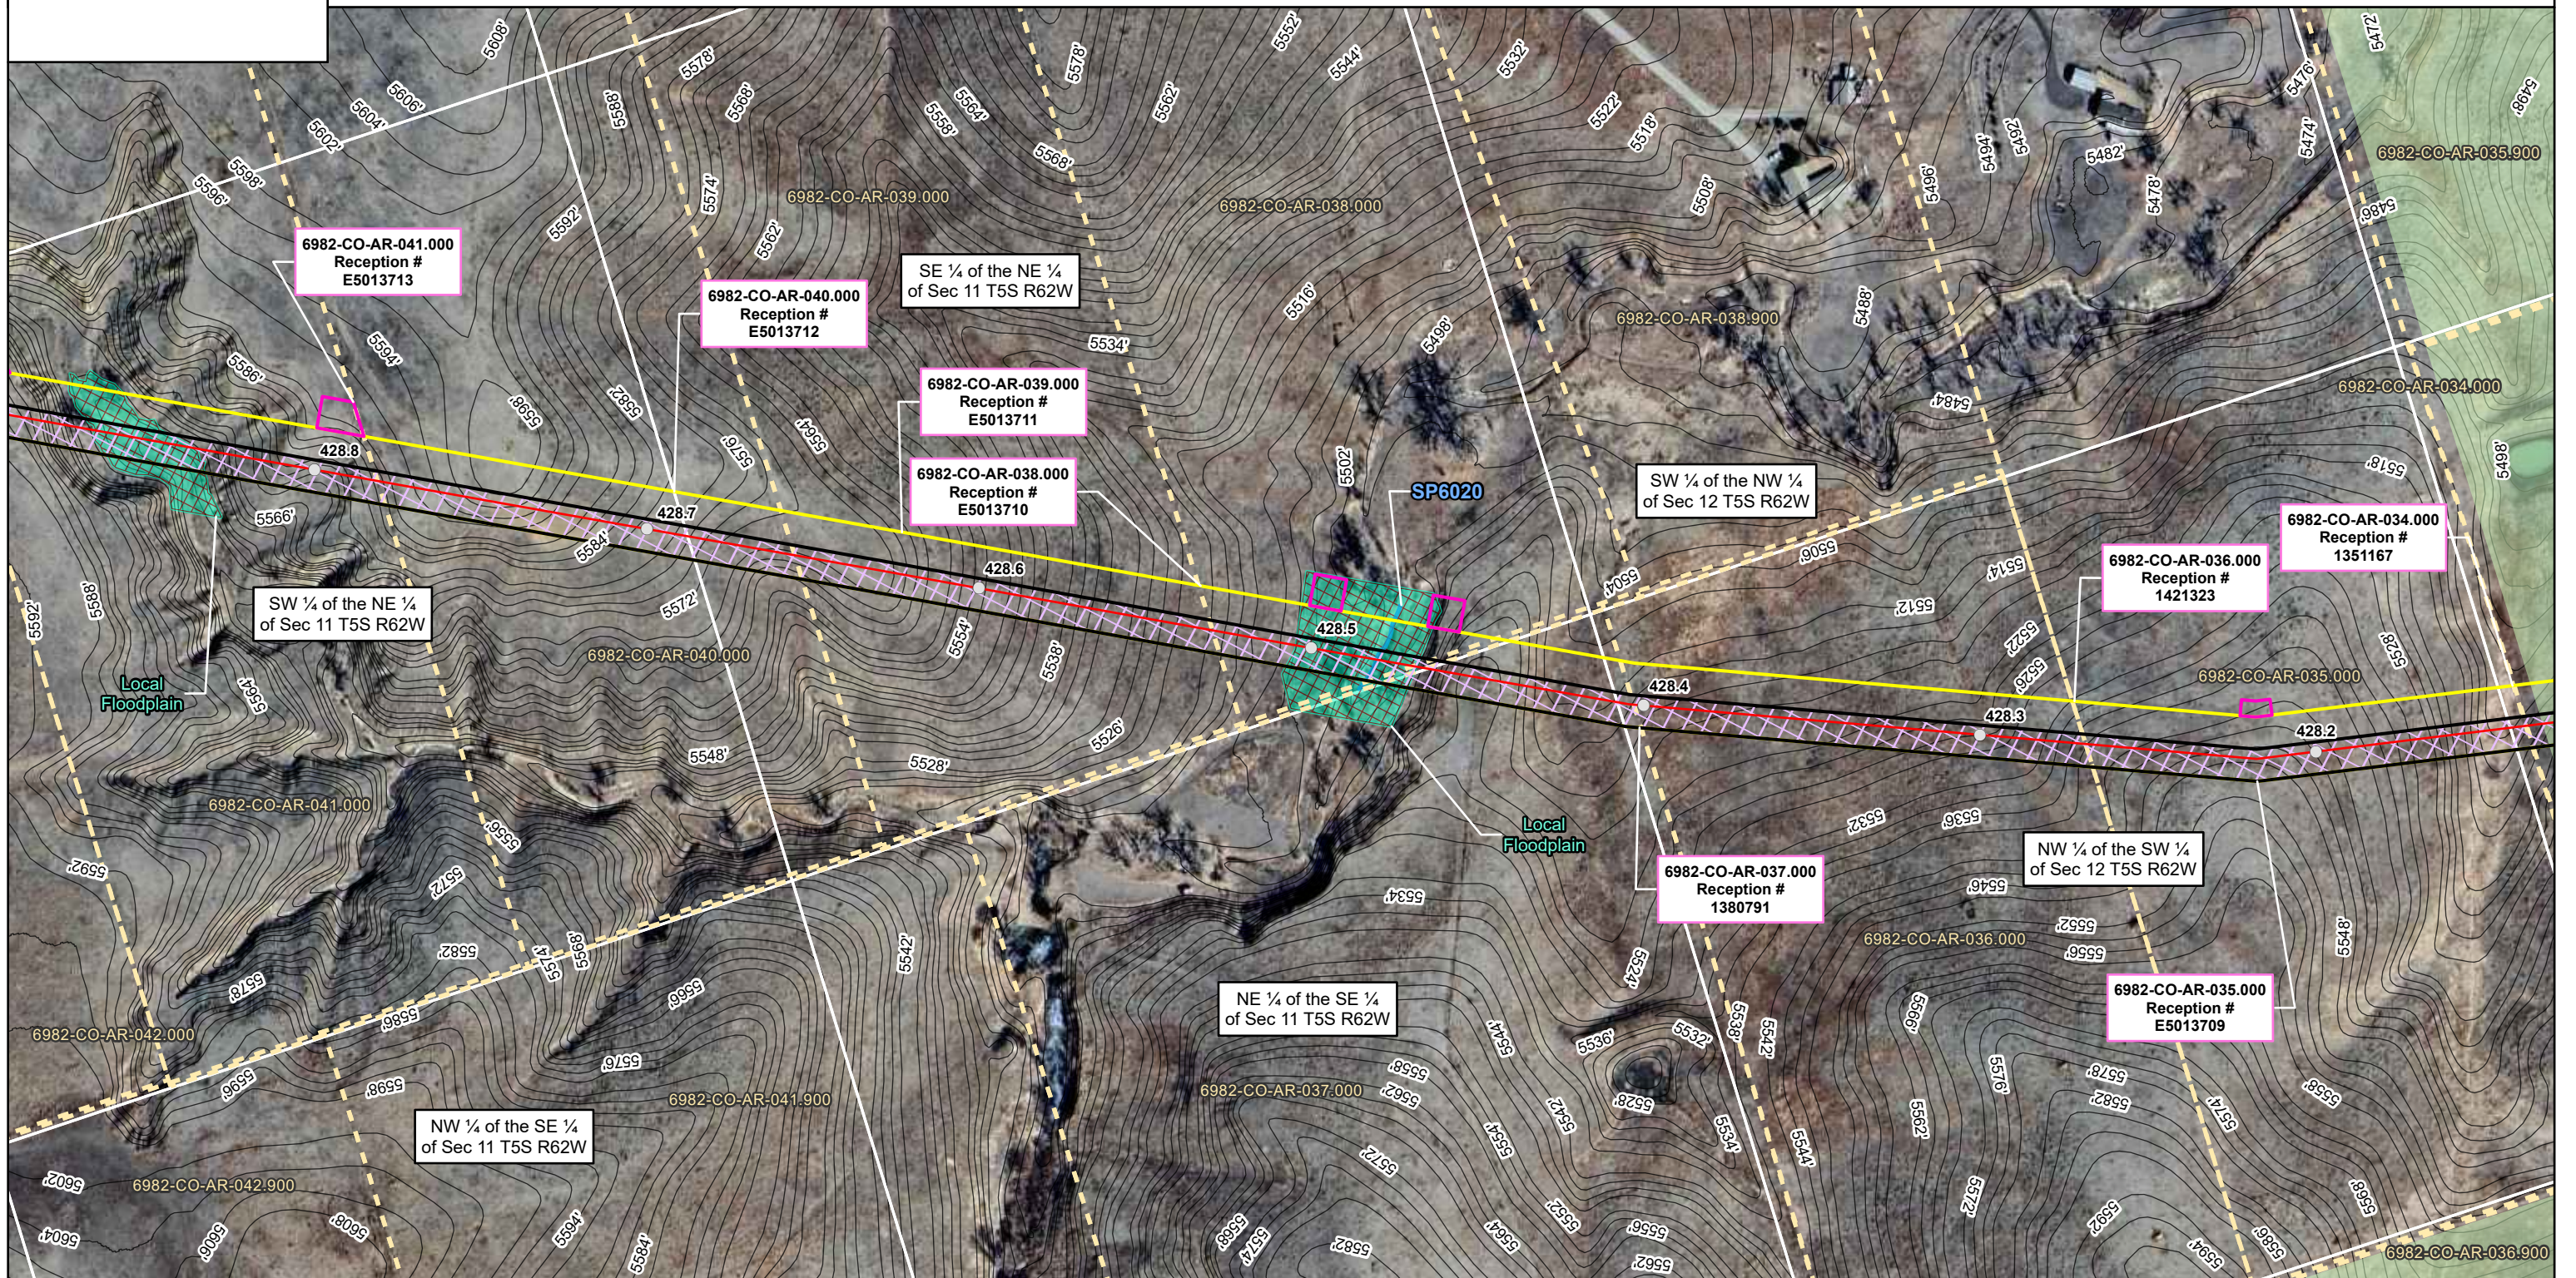

Magellan Pipeline Company, L.P. is a subsidiary of ONEOK.

ARAPAHOE COUNTY AERIAL IMAGERY MAP
DENVER EXPANSION PROJECT
MAGELLAN PIPELINE COMPANY, L.P.
ARAPAHOE COUNTY, COLORADO



PAGE 46 OF 71

NAD83 BLM ZONE 13N (US FOOT)

PREPARED BY: PW

GENERATE DATE: 10/29/2025

USE BY SPECIAL REVIEW
DENVER EXPANSION PROJECT LOCATED IN S12 5S 62W, 6TH PRINCIPAL MERIDIAN
COUNTY OF ARAPAHOE, STATE OF COLORADO

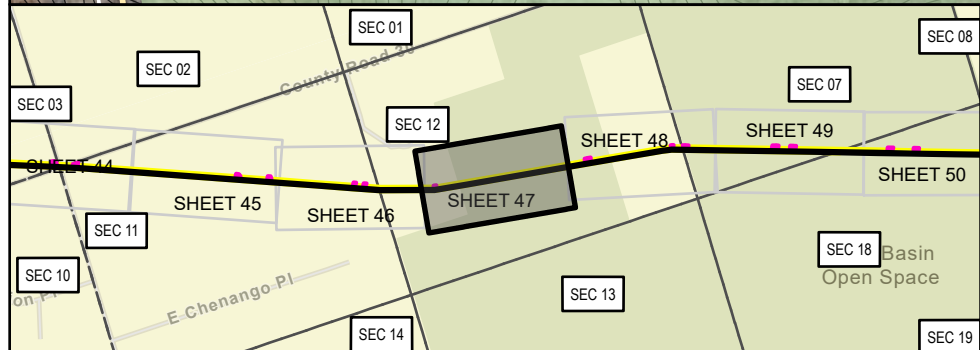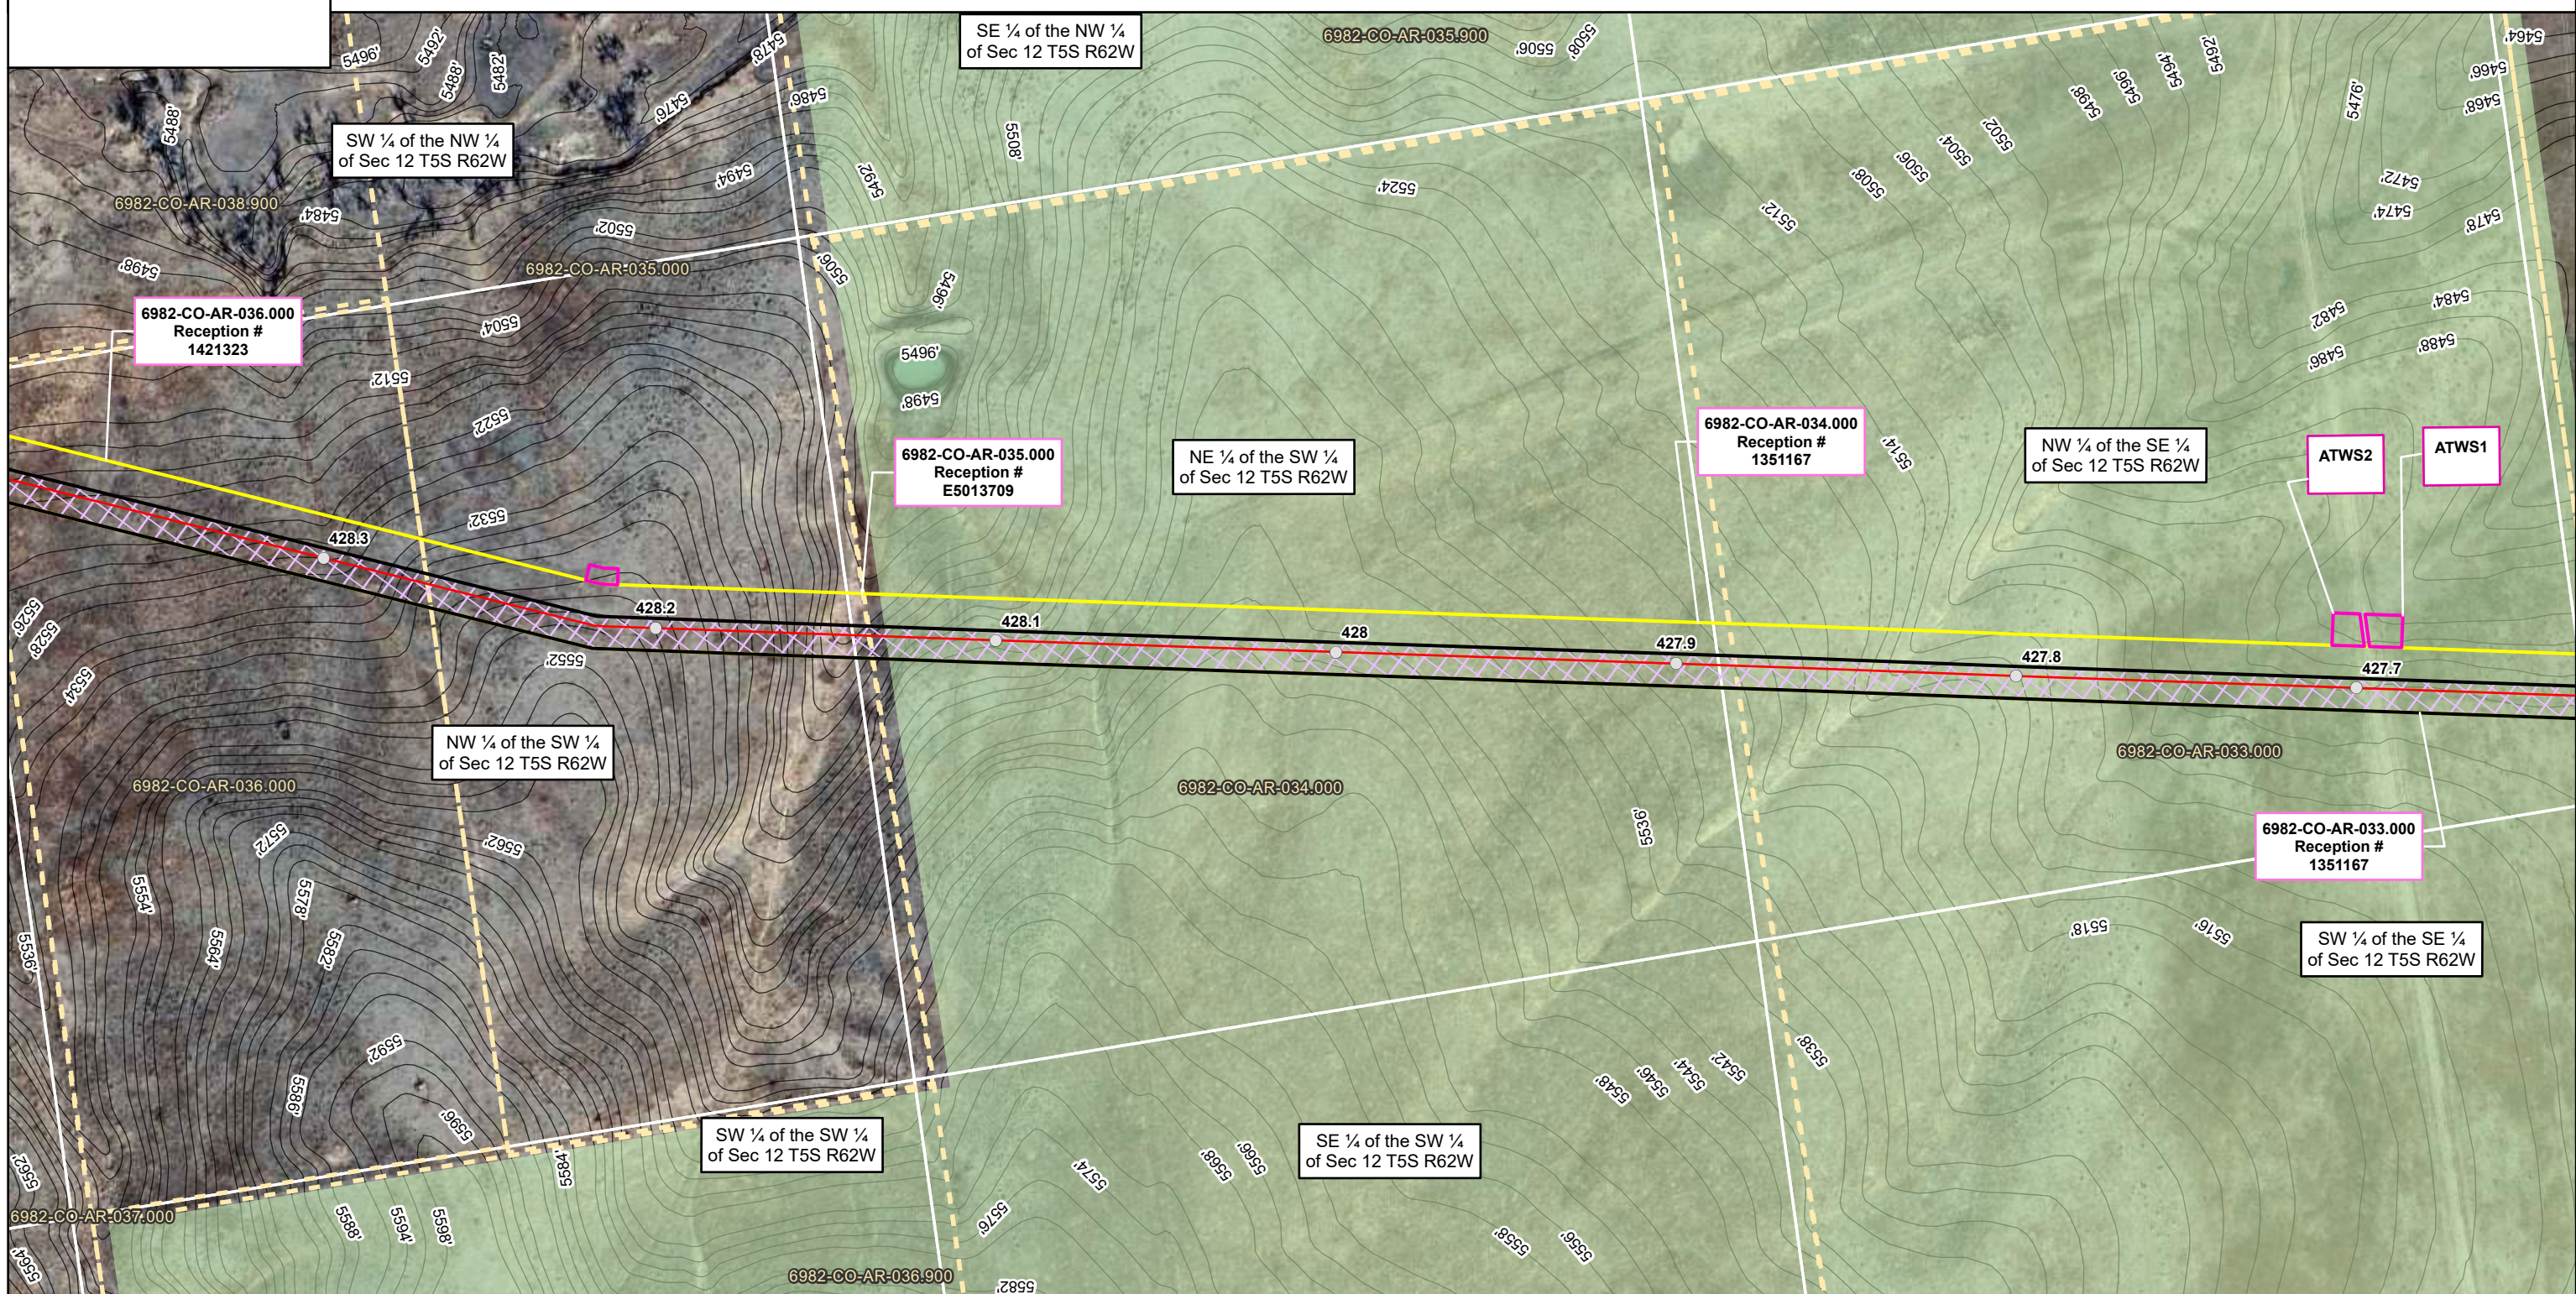

LEGEND

MILEPOSTS	PALUSTRINE SCRUB-SHRUB WETLAND	FEMA FLOODPLAIN (ZONE AO)	HDD ENTRY	PUBLIC ROAD	PERMANENT ACCESS ROAD
PROPOSED CENTERLINE	STREAM	CITY OF AURORA LIMITS	HDD EXIT	PRIVATE ROAD	PERMANENT EASEMENT
PROPOSED CENTERLINE OUTSIDE OF ARAPAHOE COUNTY	COUNTY FLOODPLAIN	COUNTY BOUNDARY	HDD TBD	EXISTING MAGELLAN PIPELINE EASEMENT	TEMPORARY WORKSPACE
PALUSTRINE EMERGENT WETLAND	FEMA FLOODPLAIN (ZONE A)	SECTION LINE (PLSS)	COUNTY ROAD CROSSING	PROPERTY BOUNDARY	ADDITIONAL TEMPORARY WORKSPACE
PALUSTRINE FORESTED WETLAND	FEMA FLOODPLAIN (ZONE AE)	BIJOU BASIN OPEN SPACE	NAMED NHD FLOWLINE	PERMANENT SITE	TEMPORARY ACCESS ROAD
	FEMA FLOODPLAIN (ZONE AH)	BORE	ROW EXTENT		

SP - Ephemeral Stream
WP - Wetland Feature

US FEET 1 INCH = 250 FEET

0 125 250

ONEOK
Magellan Pipeline Company, L.P. is a subsidiary of ONEOK

ARAPAHOE COUNTY AERIAL IMAGERY MAP
DENVER EXPANSION PROJECT
MAGELLAN PIPELINE COMPANY, L.P.
ARAPAHOE COUNTY, COLORADO




PAGE 47 OF 71

NAD83 BLM ZONE 13N (US FOOT)




PREPARED BY: PW

GENERATE DATE: 10/29/2025



USE BY SPECIAL REVIEW
DENVER EXPANSION PROJECT LOCATED IN S07 5S 61W, S07 5S 62W, S12 5S 62W, S18 5S 61W, 6TH PRINCIPAL MERIDIAN
COUNTY OF ARAPAHOE, STATE OF COLORADO

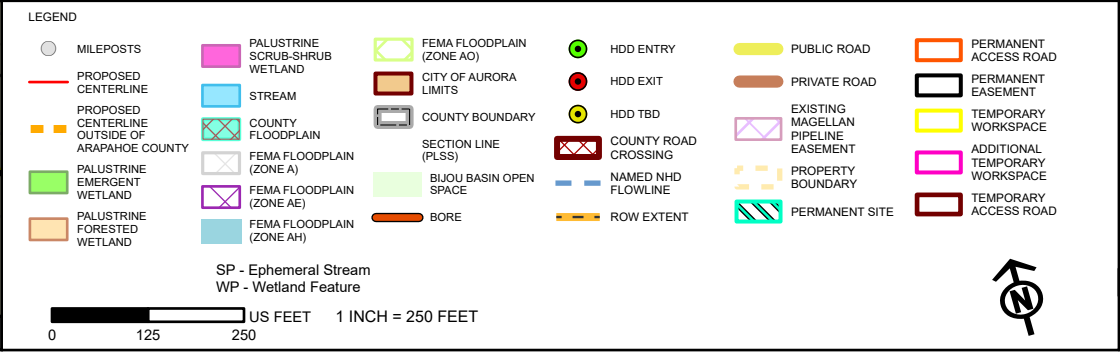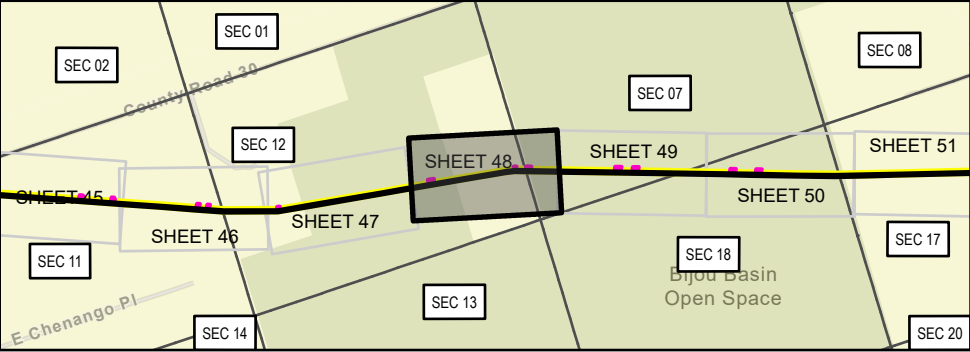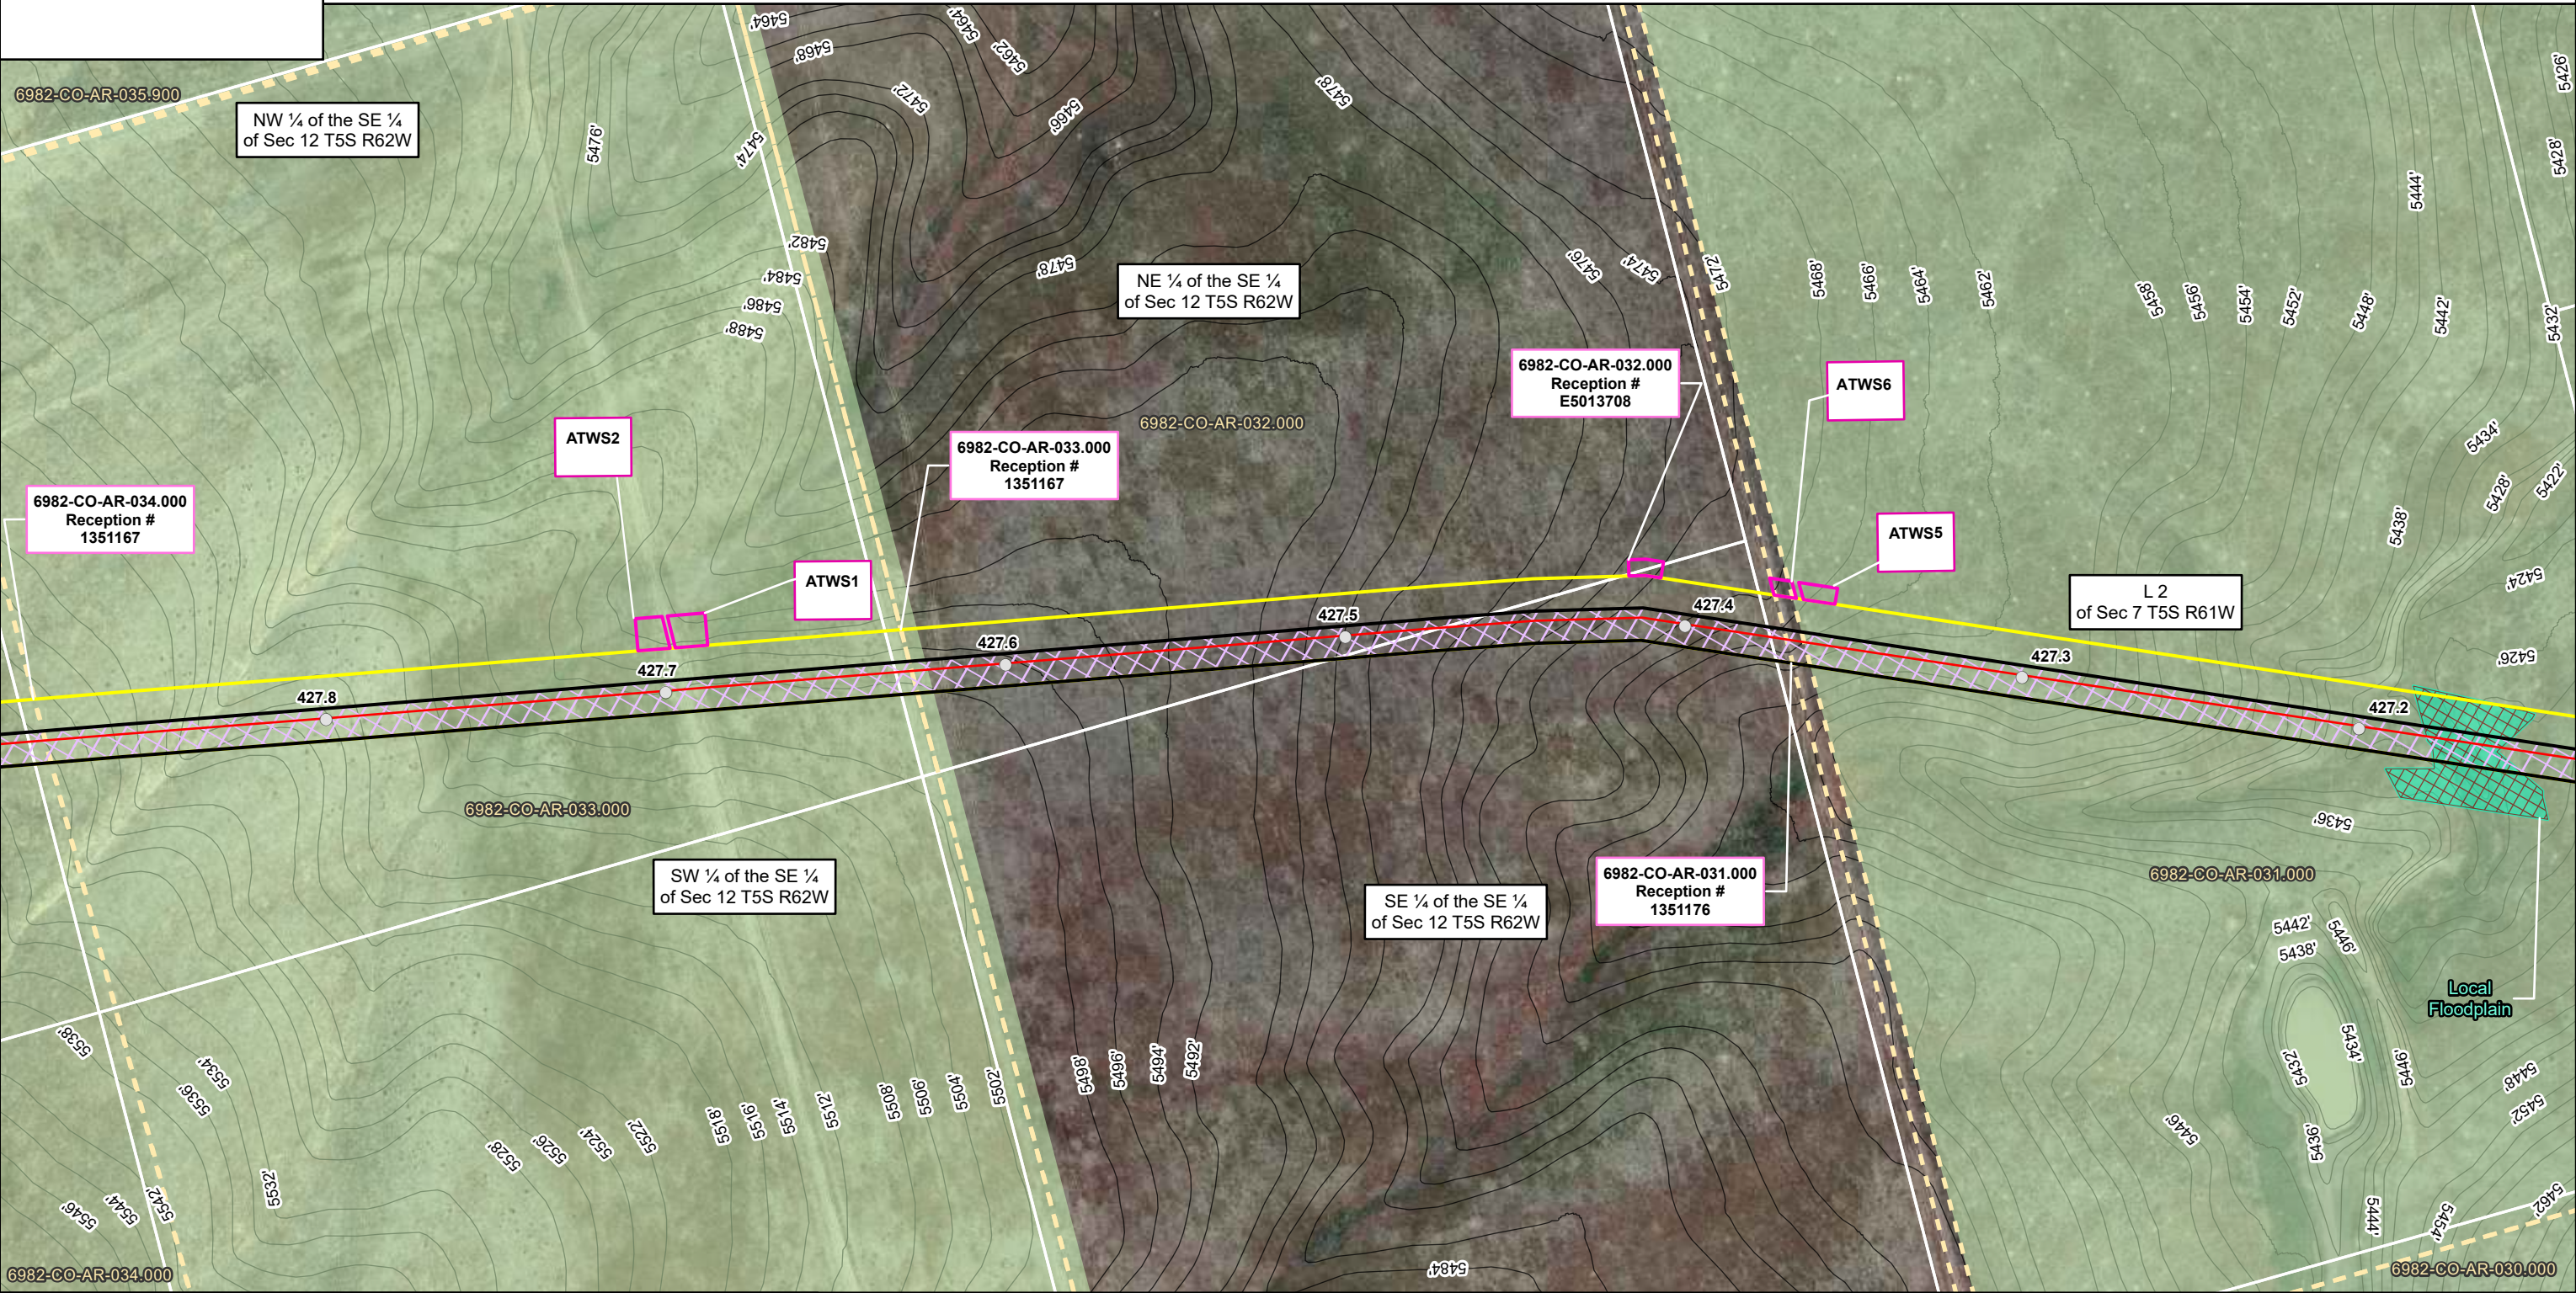

USE BY SPECIAL REVIEW
DENVER EXPANSION PROJECT LOCATED IN S07 5S 61W, S18 5S 61W, 6TH PRINCIPAL MERIDIAN
COUNTY OF ARAPAHOE, STATE OF COLORADO

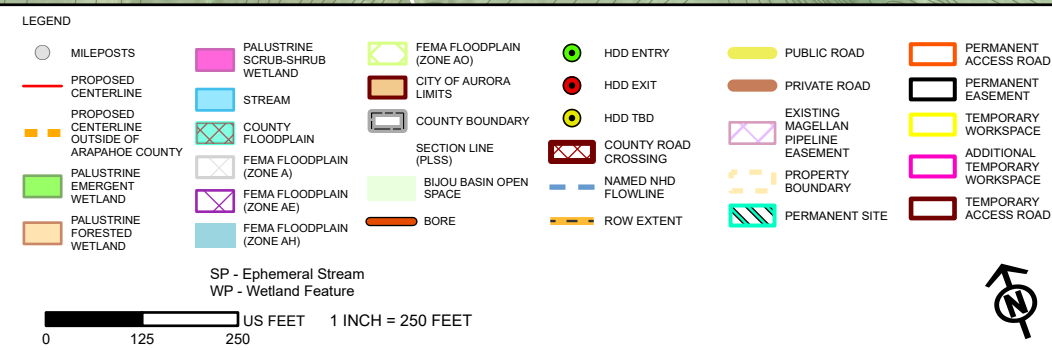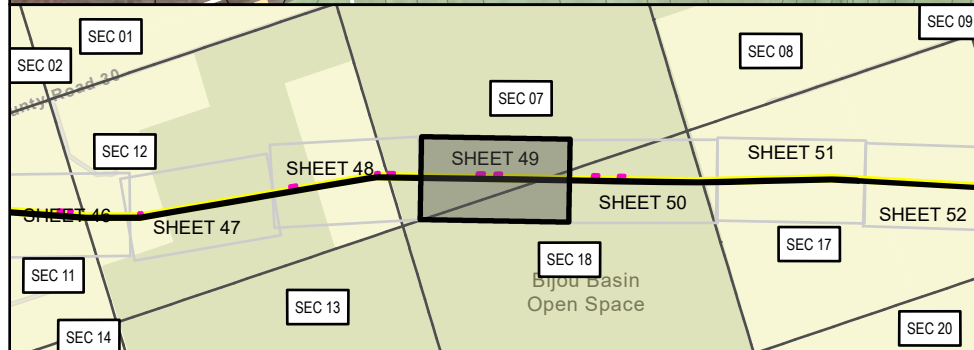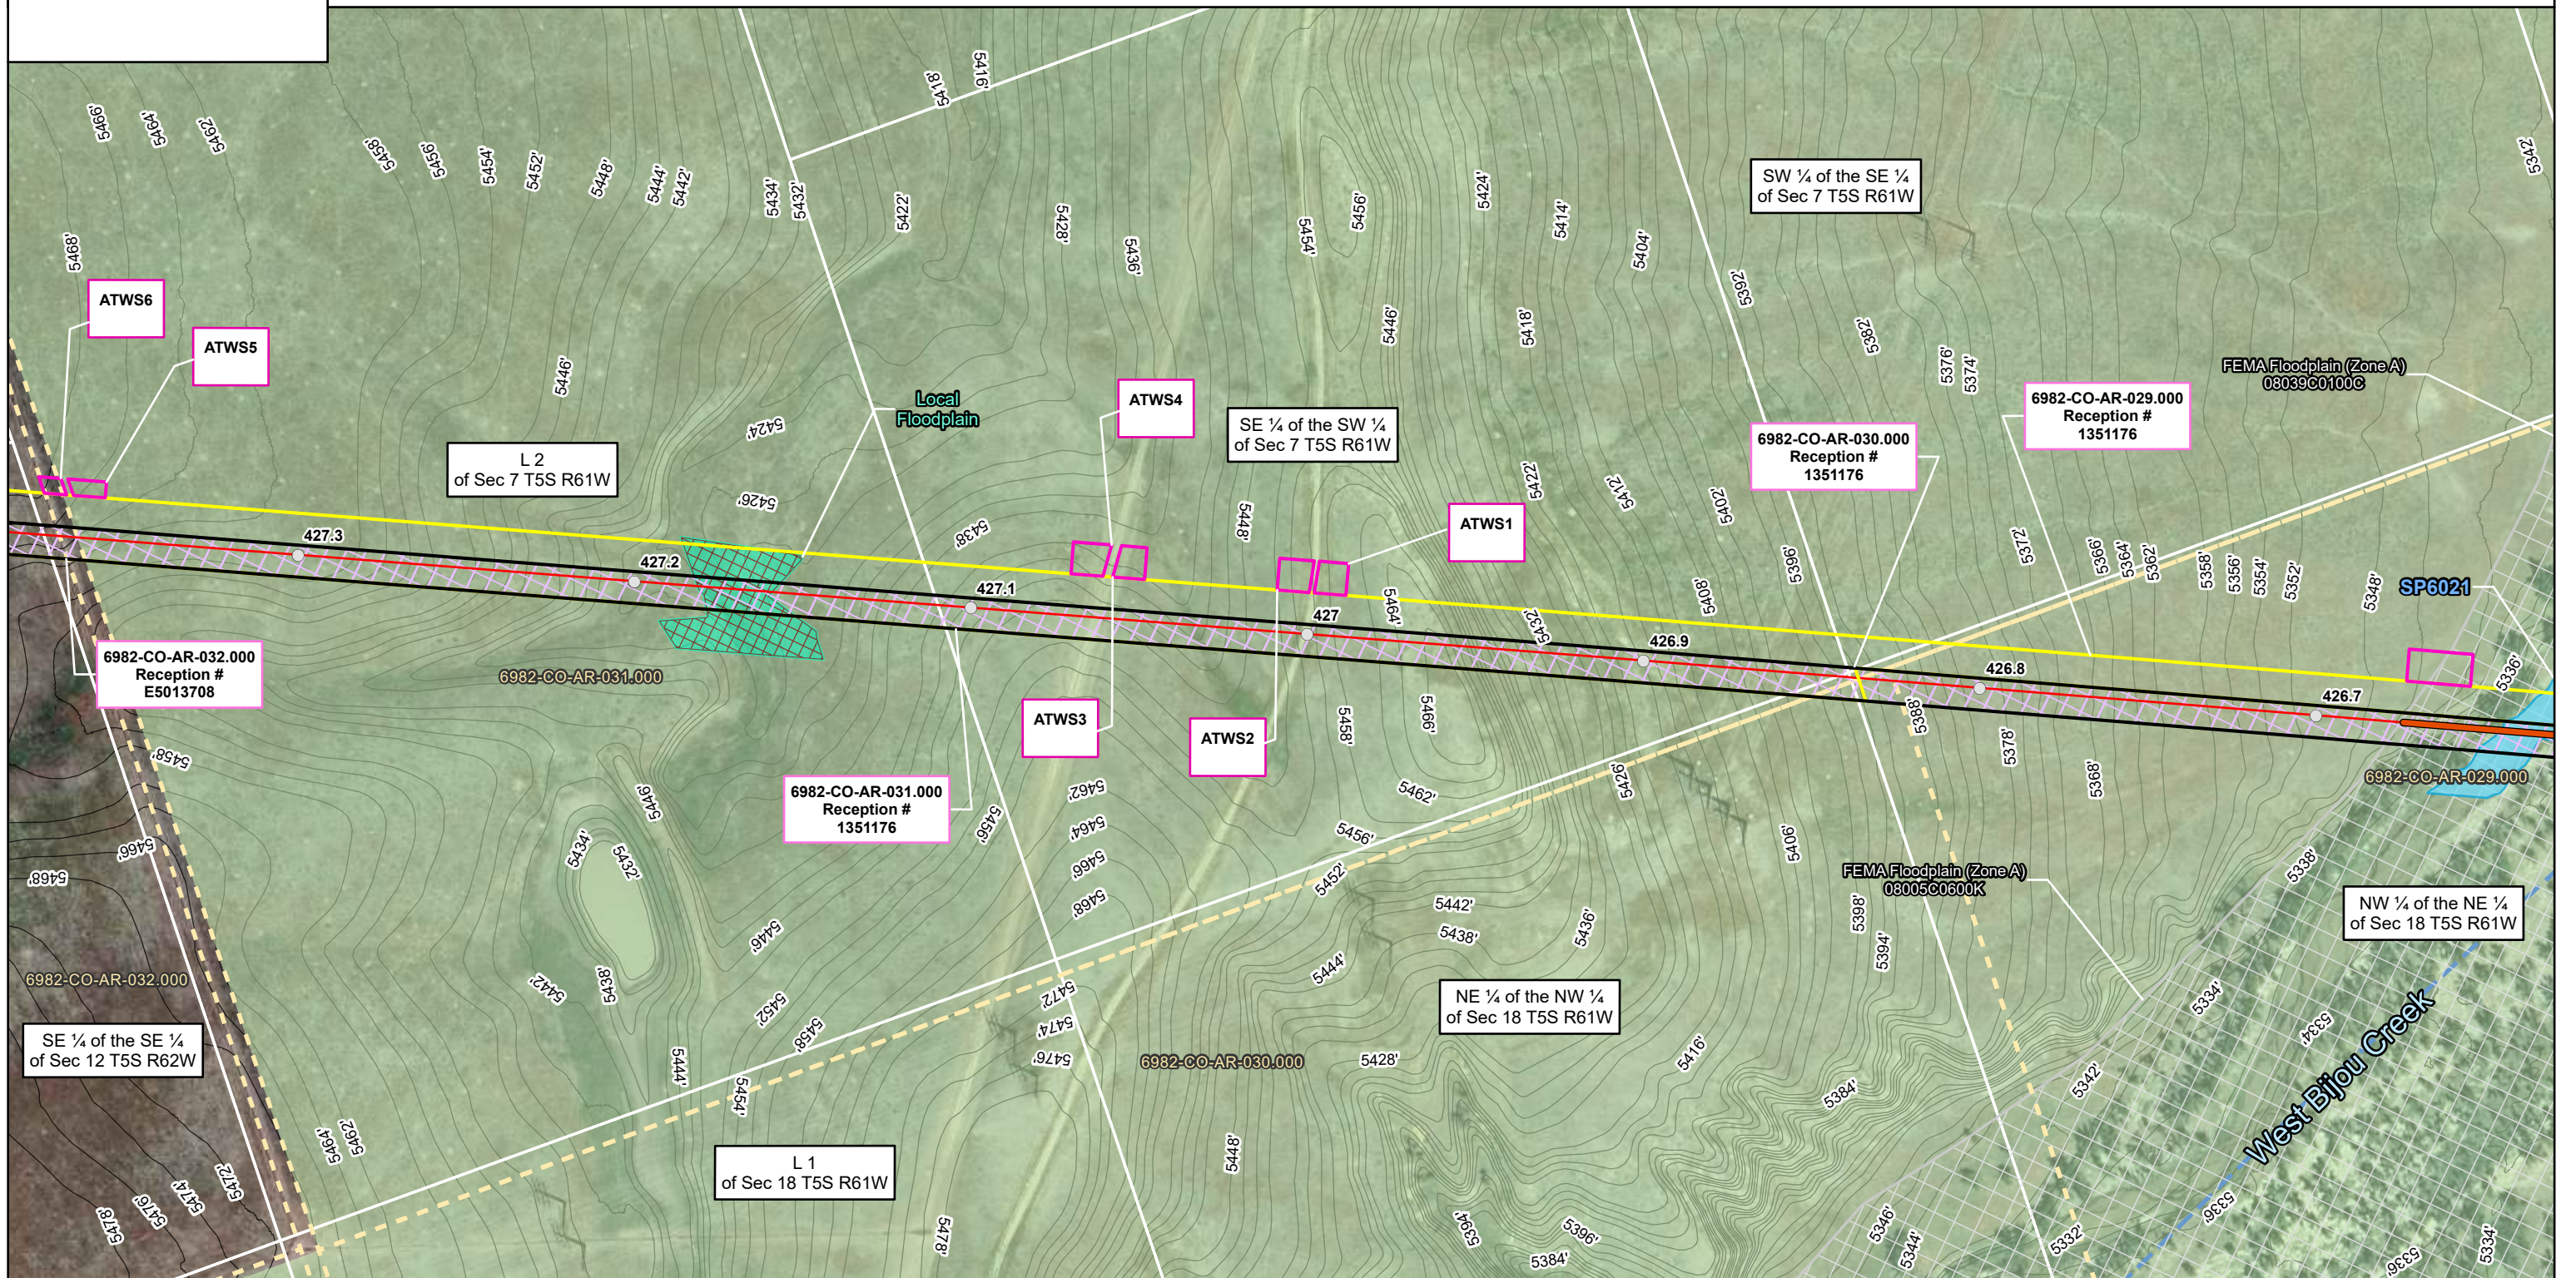

USE BY SPECIAL REVIEW
DENVER EXPANSION PROJECT LOCATED IN S07 5S 61W, S17 5S 61W, S18 5S 61W, 6TH PRINCIPAL MERIDIAN
COUNTY OF ARAPAHOE, STATE OF COLORADO

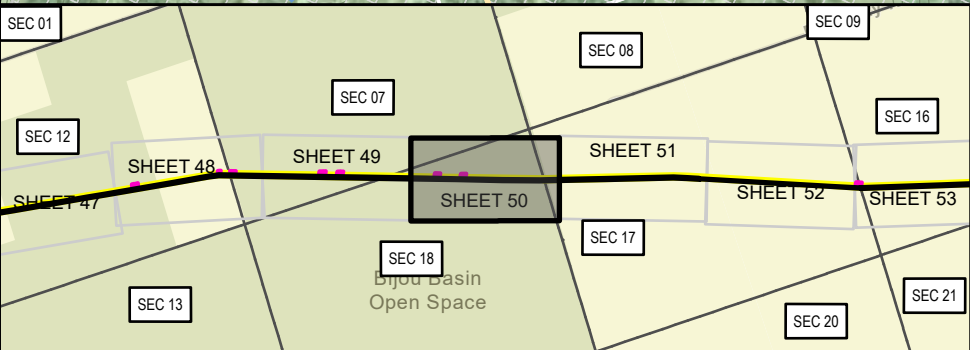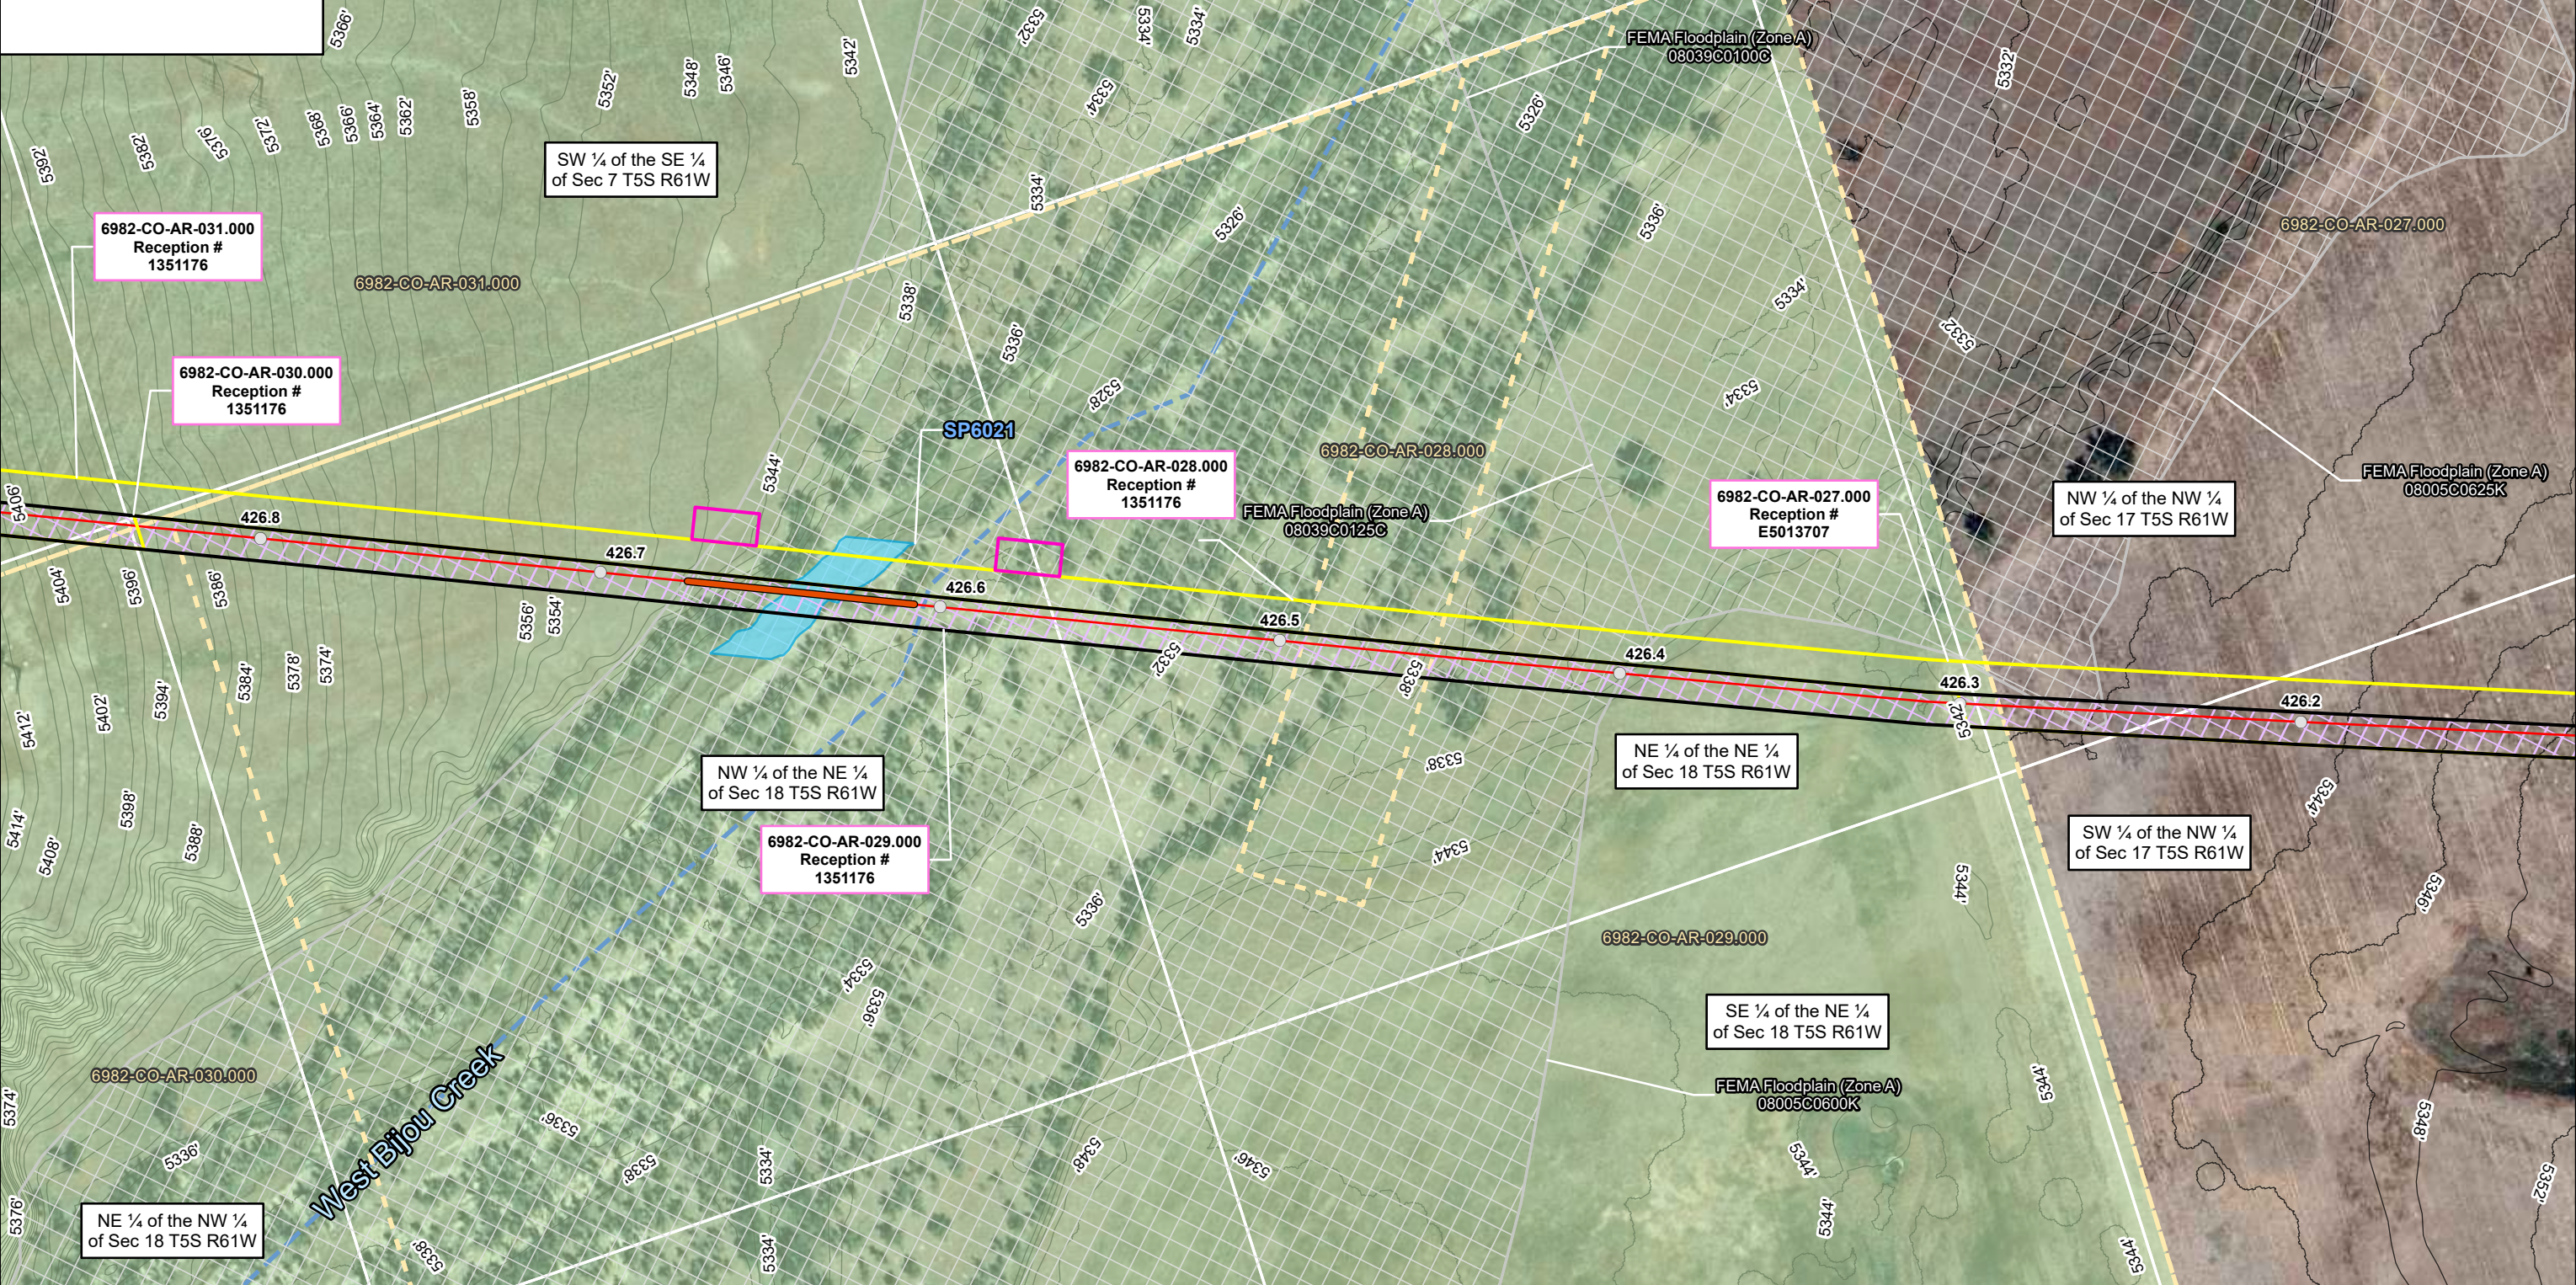

LEGEND

MILEPOSTS	PALUSTRINE SCRUB-SHRUB WETLAND	FEMA FLOODPLAIN (ZONE AO)	HDD ENTRY	PUBLIC ROAD	PERMANENT ACCESS ROAD
PROPOSED CENTERLINE	STREAM	CITY OF AURORA LIMITS	HDD EXIT	PRIVATE ROAD	PERMANENT EASEMENT
PROPOSED CENTERLINE OUTSIDE OF ARAPAHOE COUNTY	COUNTY FLOODPLAIN	COUNTY BOUNDARY	HDD TBD	EXISTING MAGELLAN PIPELINE EASEMENT	TEMPORARY WORKSPACE
PALUSTRINE EMERGENT WETLAND	FEMA FLOODPLAIN (ZONE A)	SECTION LINE (PLSS)	COUNTY ROAD CROSSING	PROPERTY BOUNDARY	ADDITIONAL TEMPORARY WORKSPACE
PALUSTRINE FORESTED WETLAND	FEMA FLOODPLAIN (ZONE AE)	BIJOU BASIN OPEN SPACE	NAMED NHD FLOWLINE	PERMANENT SITE	TEMPORARY ACCESS ROAD
	FEMA FLOODPLAIN (ZONE AH)	BORE	ROW EXTENT		

SP - Ephemeral Stream
WP - Wetland Feature

US FEET 1 INCH = 250 FEET

0 125 250

ONEOK
Magellan Pipeline Company, L.P. is a subsidiary of ONEOK

ARAPAHOE COUNTY AERIAL IMAGERY MAP
DENVER EXPANSION PROJECT
MAGELLAN PIPELINE COMPANY, L.P.
ARAPAHOE COUNTY, COLORADO



PAGE 50 OF 71

NAD83 BLM ZONE 13N (US FOOT)

PREPARED BY: PW

GENERATE DATE: 10/29/2025

	USE BY SPECIAL REVIEW DENVER EXPANSION PROJECT LOCATED IN S17 5S 61W, 6TH PRINCIPAL MERIDIAN COUNTY OF ARAPAHOE, STATE OF COLORADO
--	---

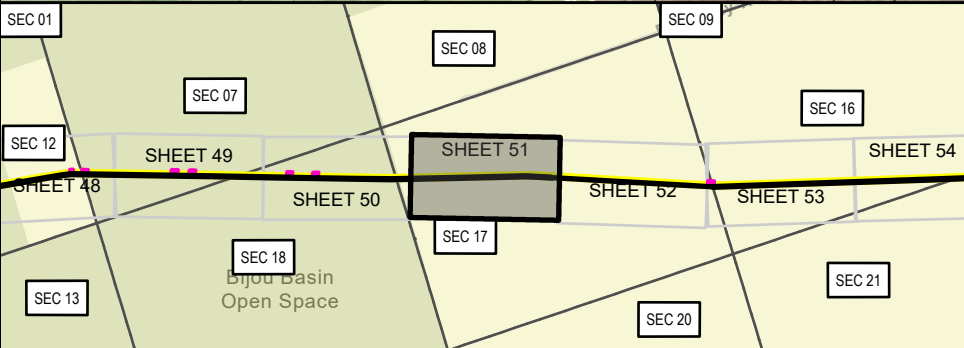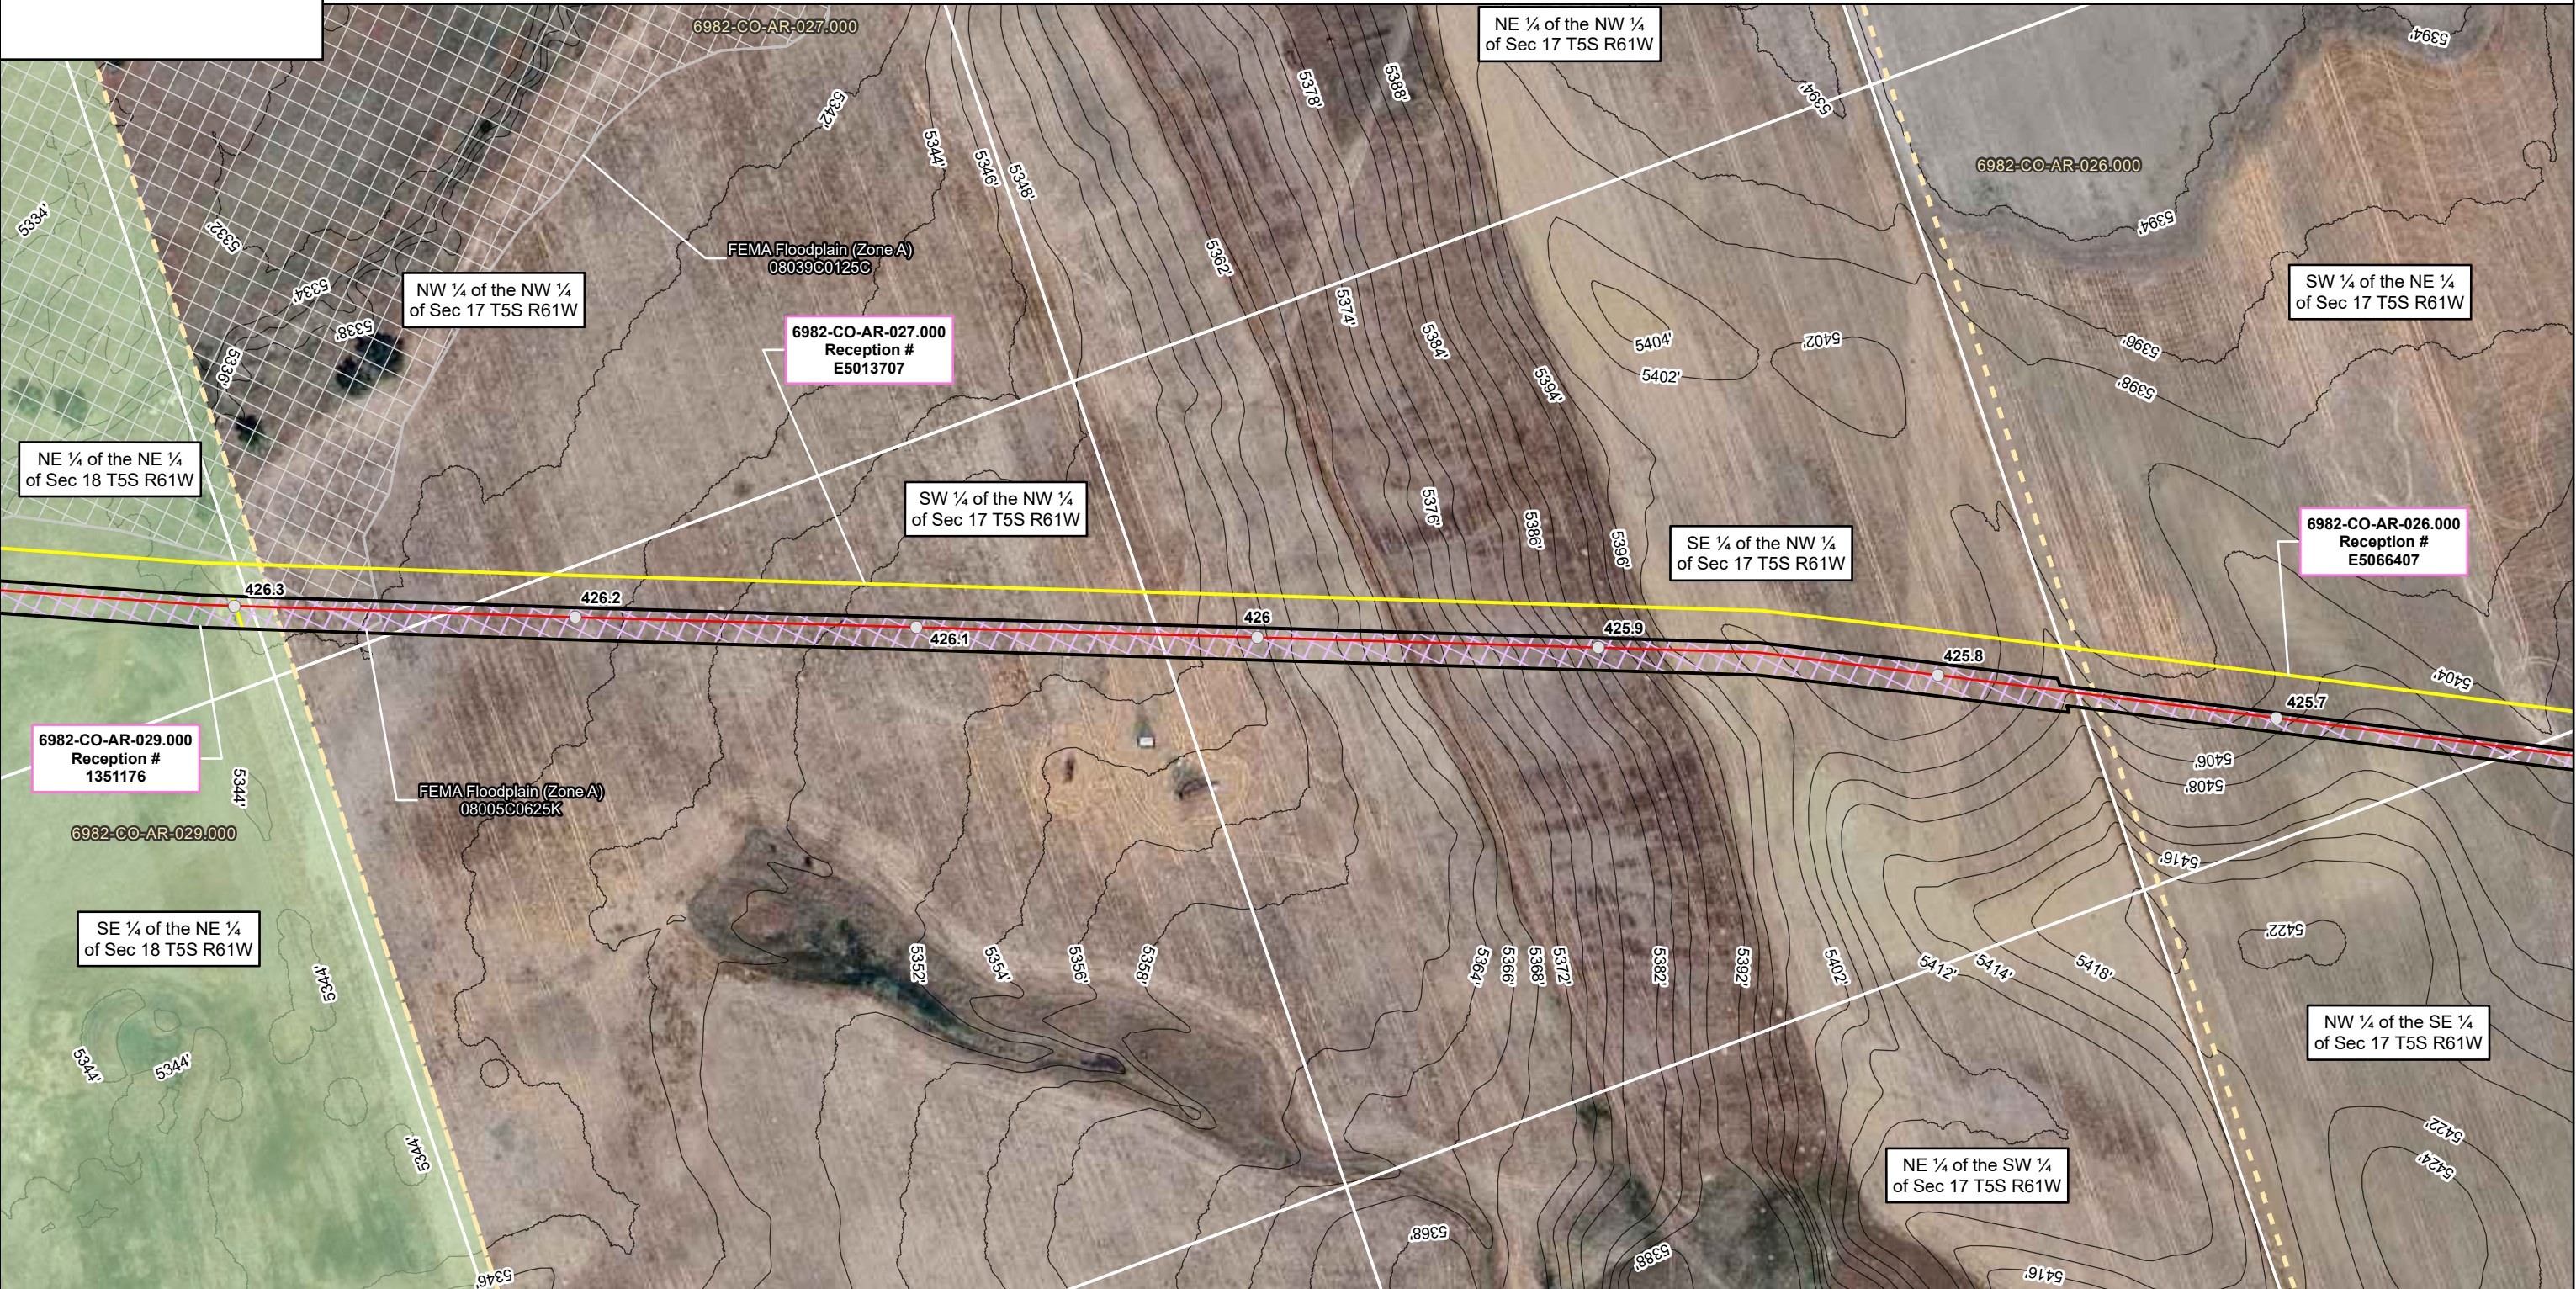

LEGEND

 MILEPOSTS	 PALUSTRINE SCRUB-SHRUB WETLAND	 FEMA FLOODPLAIN (ZONE AO)	 HDD ENTRY	 PUBLIC ROAD	 PERMANENT ACCESS ROAD
 PROPOSED CENTERLINE	 STREAM	 CITY OF AURORA LIMITS	 HDD EXIT	 PRIVATE ROAD	 PERMANENT EASEMENT
 PROPOSED CENTERLINE OUTSIDE OF ARAPAHOE COUNTY	 COUNTY FLOODPLAIN	 COUNTY BOUNDARY	 HDD TBD	 EXISTING MAGELLAN PIPELINE EASEMENT	 TEMPORARY WORKSPACE
 PALUSTRINE EMERGENT WETLAND	 FEMA FLOODPLAIN (ZONE A)	 SECTION LINE (PLSS)	 COUNTY ROAD CROSSING	 PROPERTY BOUNDARY	 ADDITIONAL TEMPORARY WORKSPACE
 PALUSTRINE FORESTED WETLAND	 FEMA FLOODPLAIN (ZONE AE)	 BIJUJ BASIN OPEN SPACE	 NAMED NHD FLOWLINE	 PERMANENT SITE	 TEMPORARY ACCESS ROAD
	 FEMA FLOODPLAIN (ZONE AH)	 BORE	 ROW EXTENT		

SP - Ephemeral Stream
WP - Wetland Feature

0 125 250 US FEET 1 INCH = 250 FEET





Magellan Pipeline Company, L.P., is a subsidiary of ONEOK

ARAPAHOE COUNTY AERIAL IMAGERY MAP
DENVER EXPANSION PROJECT
MAGELLAN PIPELINE COMPANY, L.P.
ARAPAHOE COUNTY, COLORADO



PAGE 51 OF 71

NAD83 BLM ZONE 13N (US FOOT)

PREPARED BY: PV

GENERATE DATE: 10/29/2025

USE BY SPECIAL REVIEW
DENVER EXPANSION PROJECT LOCATED IN S16 5S 61W, S17 5S 61W, 6TH PRINCIPAL MERIDIAN
COUNTY OF ARAPAHOE, STATE OF COLORADO

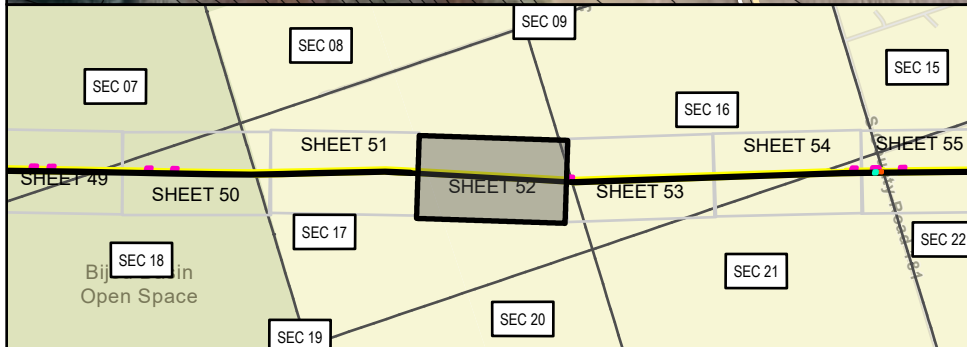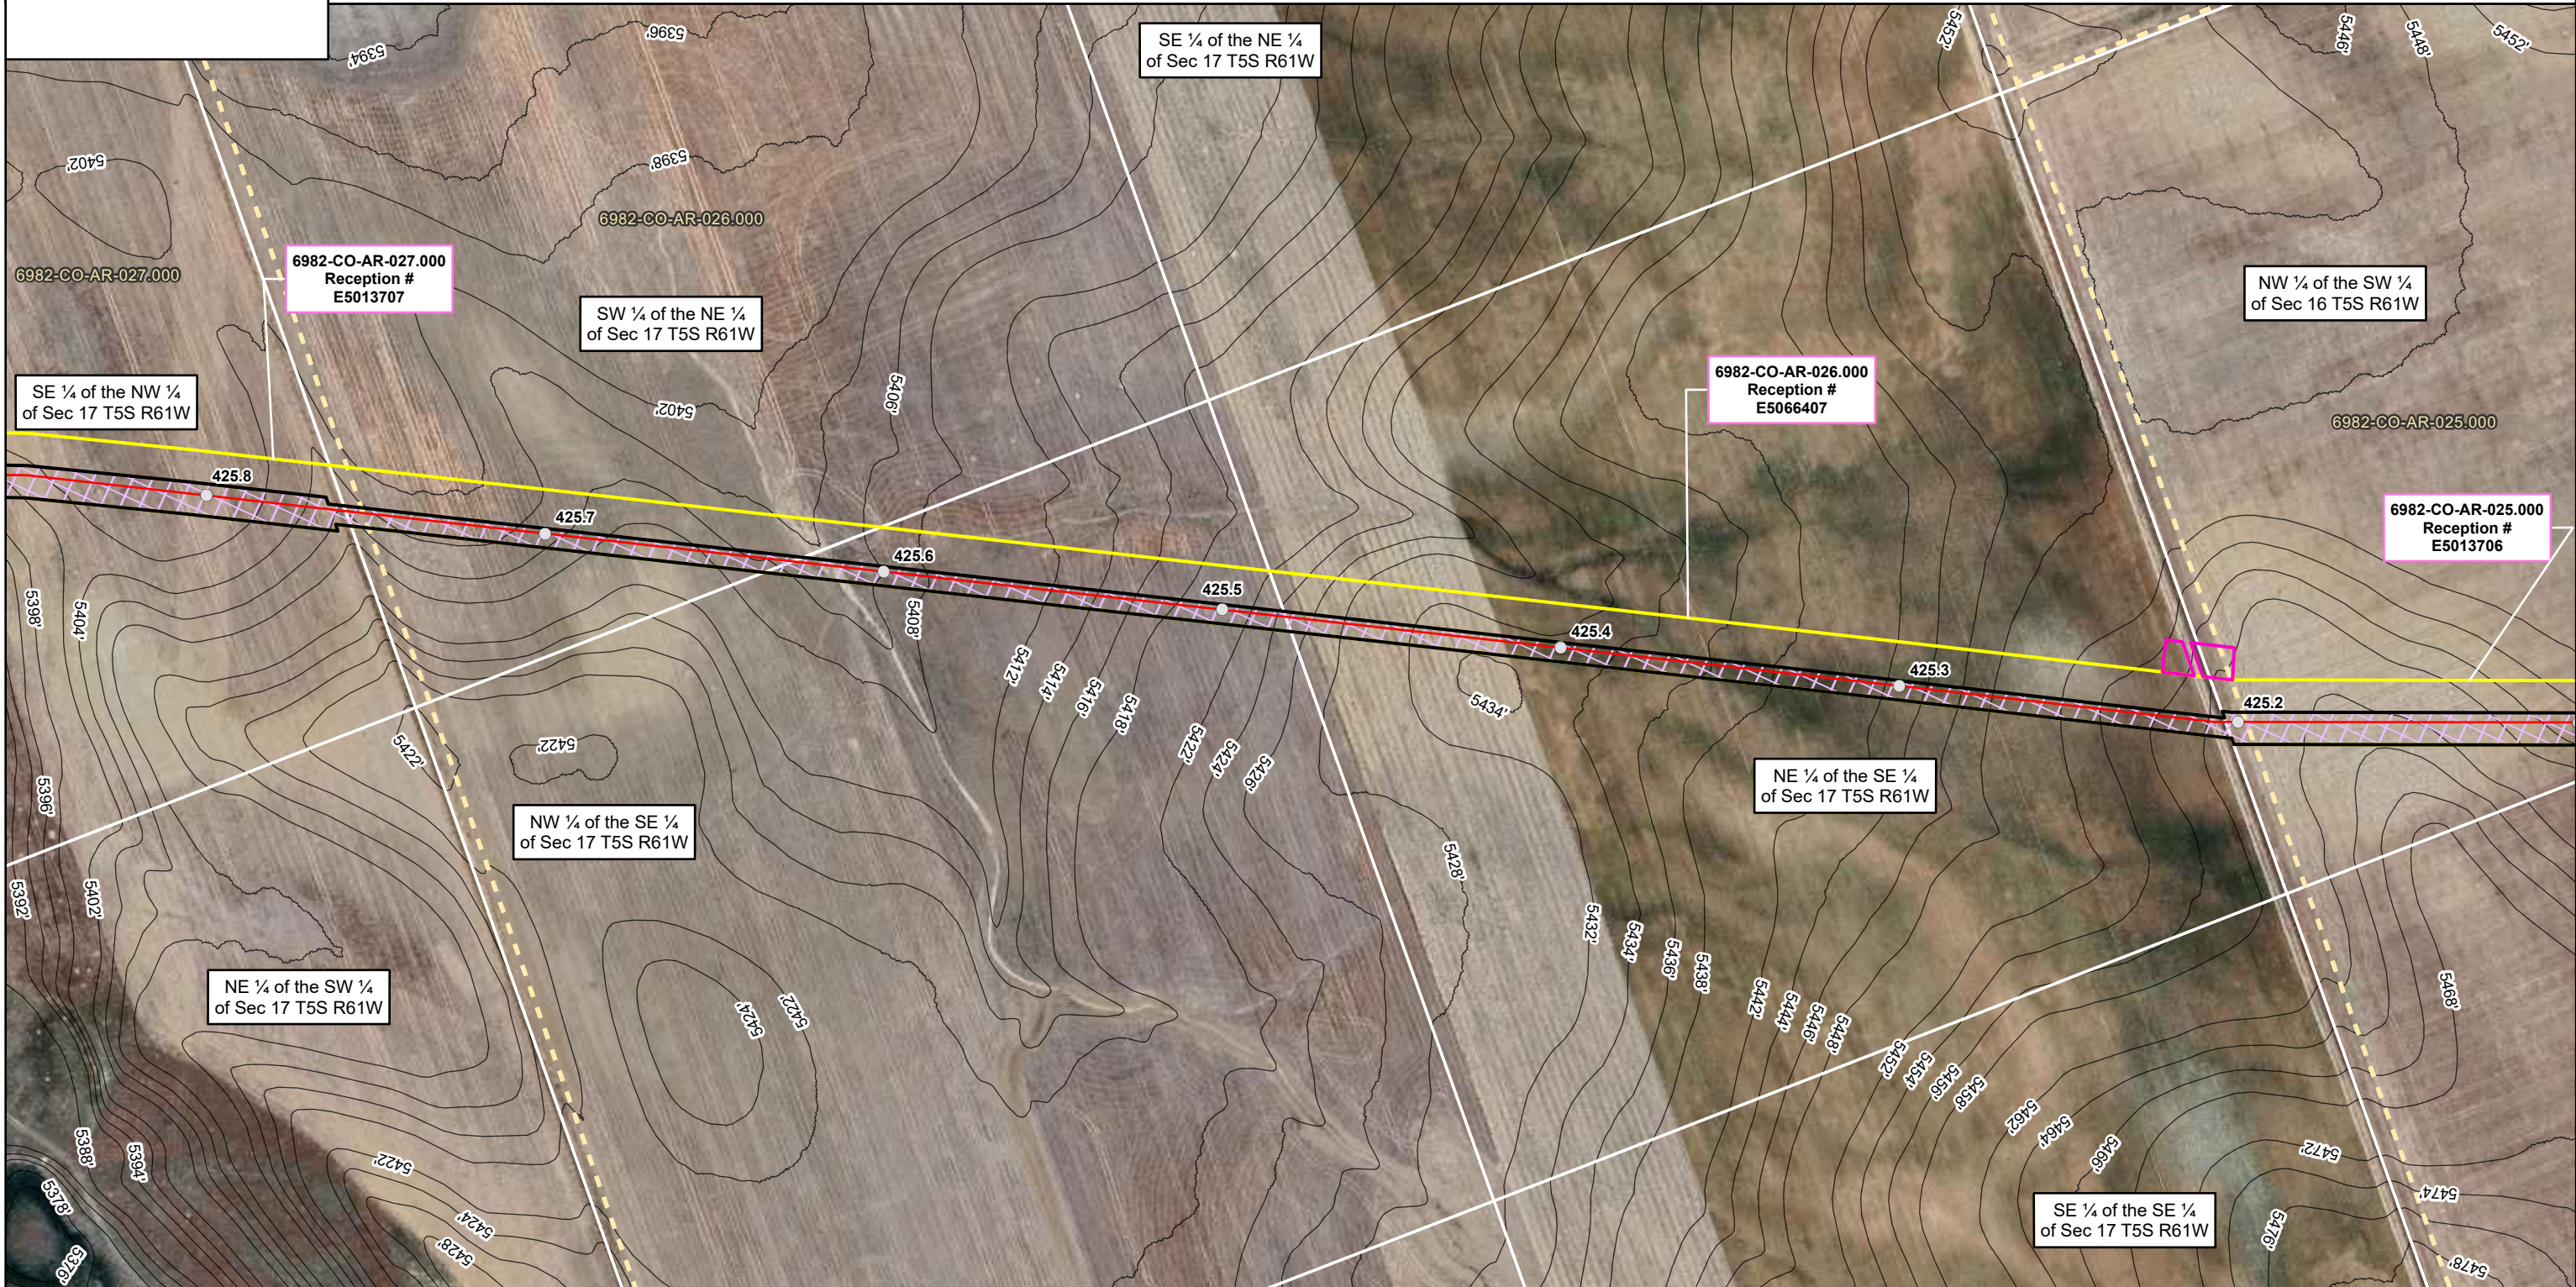

- LEGEND**
- | | | | | | |
|--|--|---|--|---|--|
|  MILEPOSTS |  PALUSTRINE SCRUB-SHRUB WETLAND |  FEMA FLOODPLAIN (ZONE AO) |  HDD ENTRY |  PUBLIC ROAD |  PERMANENT ACCESS ROAD |
|  PROPOSED CENTERLINE |  STREAM |  CITY OF AURORA LIMITS |  HDD EXIT |  PRIVATE ROAD |  PERMANENT EASEMENT |
|  PROPOSED CENTERLINE OUTSIDE OF ARAPAHOE COUNTY |  COUNTY FLOODPLAIN |  COUNTY BOUNDARY |  HDD TBD |  EXISTING MAGELLAN PIPELINE EASEMENT |  TEMPORARY WORKSPACE |
|  PALUSTRINE EMERGENT WETLAND |  FEMA FLOODPLAIN (ZONE A) |  SECTION LINE (PLSS) |  COUNTY ROAD CROSSING |  PROPERTY BOUNDARY |  ADDITIONAL TEMPORARY WORKSPACE |
|  PALUSTRINE FORESTED WETLAND |  FEMA FLOODPLAIN (ZONE AE) |  BIJOU BASIN OPEN SPACE |  NAMED NHD FLOWLINE |  PERMANENT SITE |  TEMPORARY ACCESS ROAD |
| |  FEMA FLOODPLAIN (ZONE AH) |  BORE |  ROW EXTENT | | |
- SP - Ephemeral Stream
WP - Wetland Feature
- 0 125 250 US FEET 1 INCH = 250 FEET
- 



ONEOK
Magellan Pipeline Company, L.P., is a subsidiary of ONEOK

ARAPAHOE COUNTY AERIAL IMAGERY MAP
DENVER EXPANSION PROJECT
MAGELLAN PIPELINE COMPANY, L.P.
ARAPAHOE COUNTY, COLORADO




PAGE 52 OF 71

NAD83 BLM ZONE 13N (US FOOT)




PREPARED BY: PW

GENERATE DATE: 10/29/2025

USE BY SPECIAL REVIEW
DENVER EXPANSION PROJECT LOCATED IN S16 5S 61W, S17 5S 61W, S21 5S 61W, 6TH PRINCIPAL MERIDIAN
COUNTY OF ARAPAHOE, STATE OF COLORADO

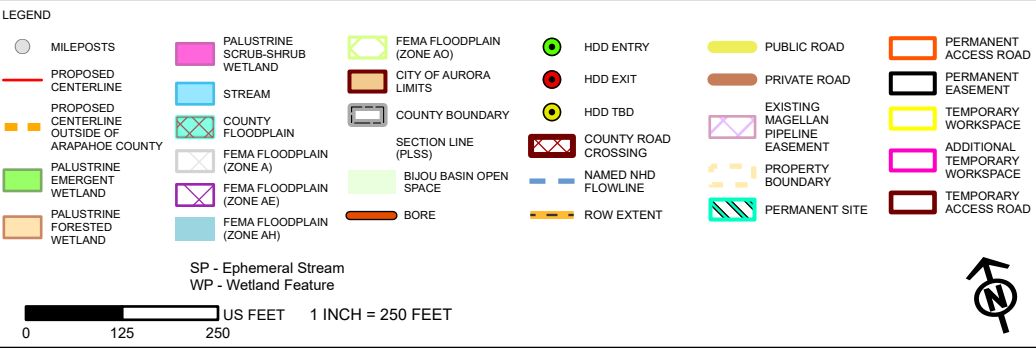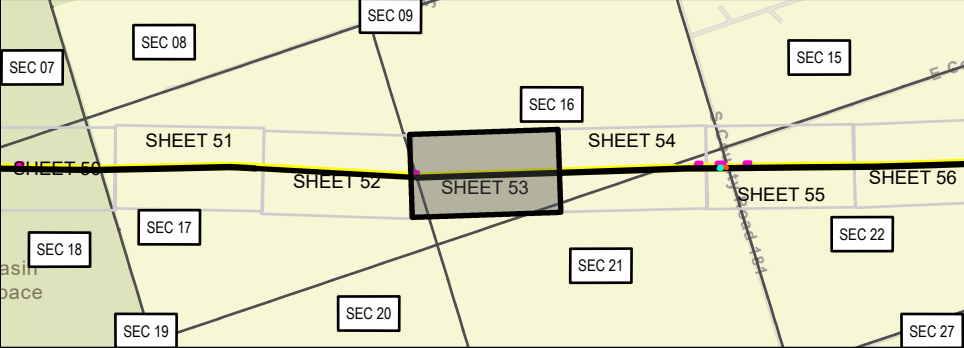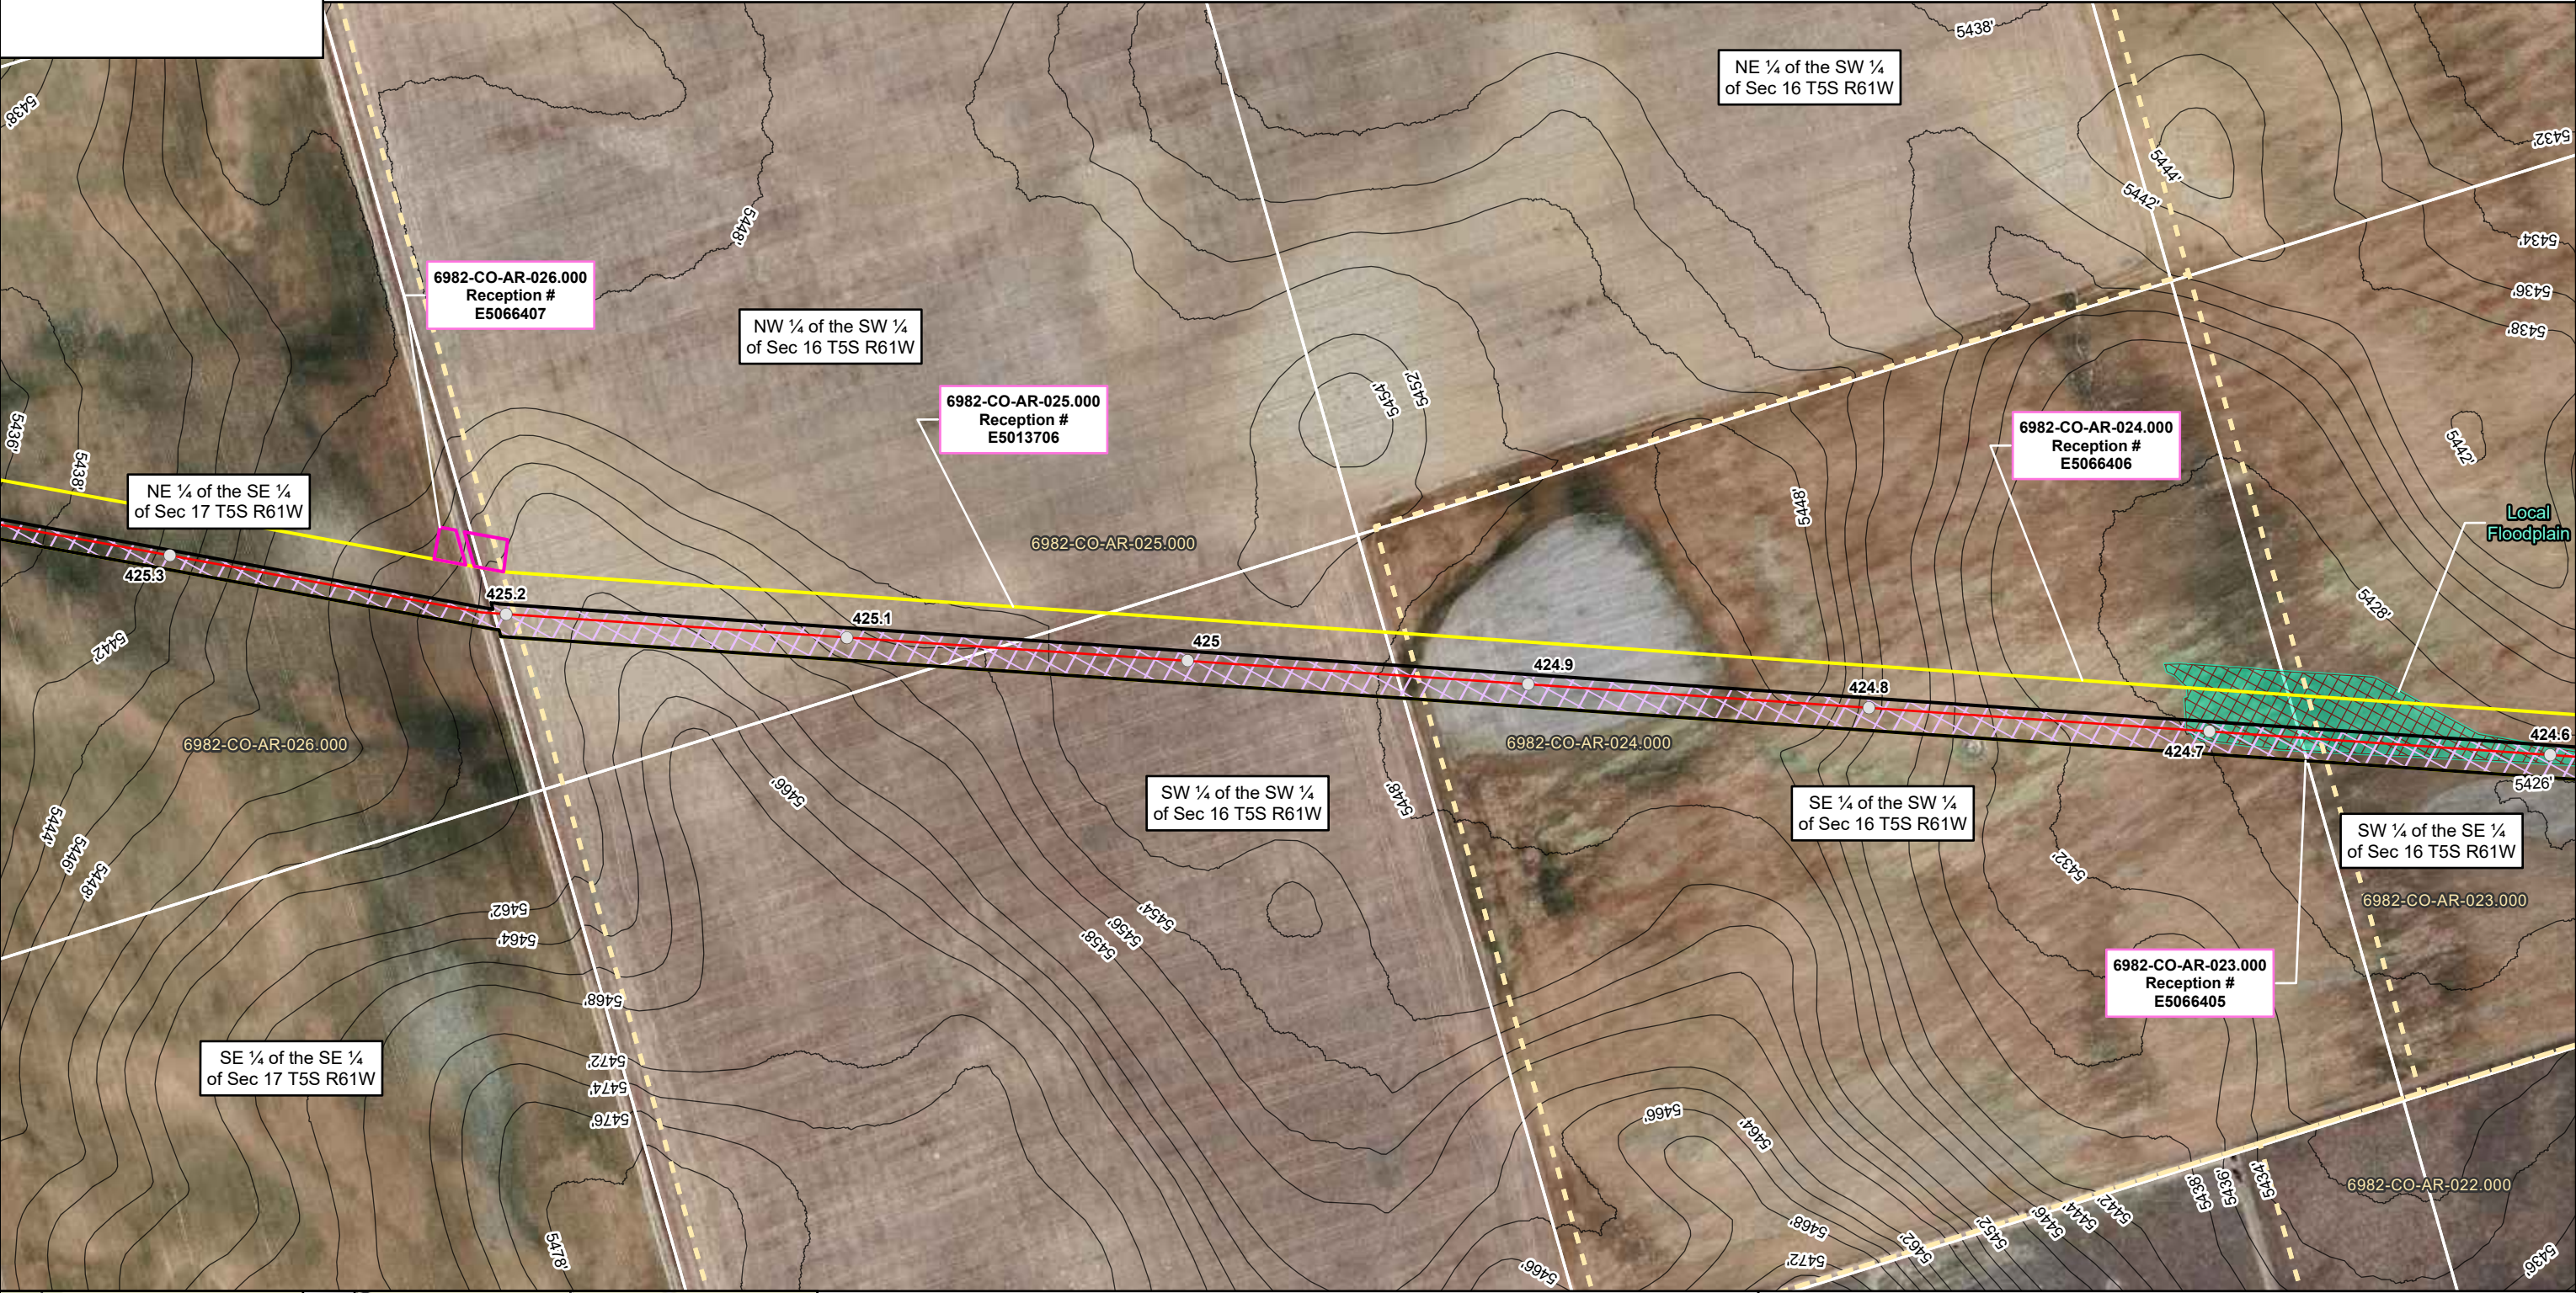

USE BY SPECIAL REVIEW
DENVER EXPANSION PROJECT LOCATED IN S16 5S 61W, S21 5S 61W, 6TH PRINCIPAL MERIDIAN
COUNTY OF ARAPAHOE, STATE OF COLORADO

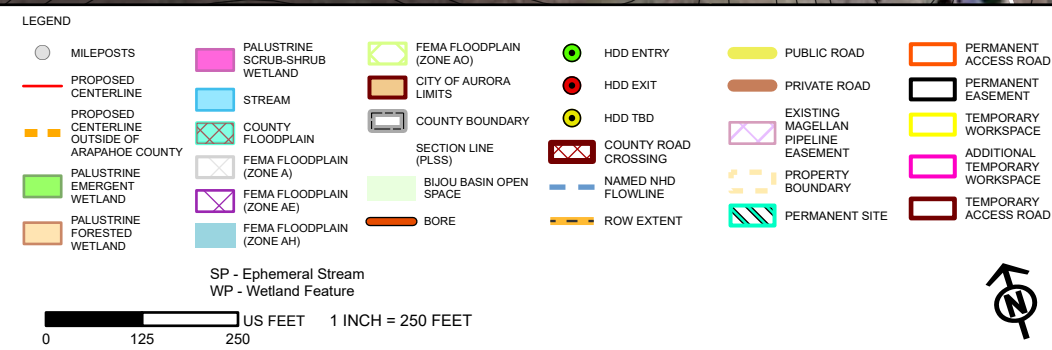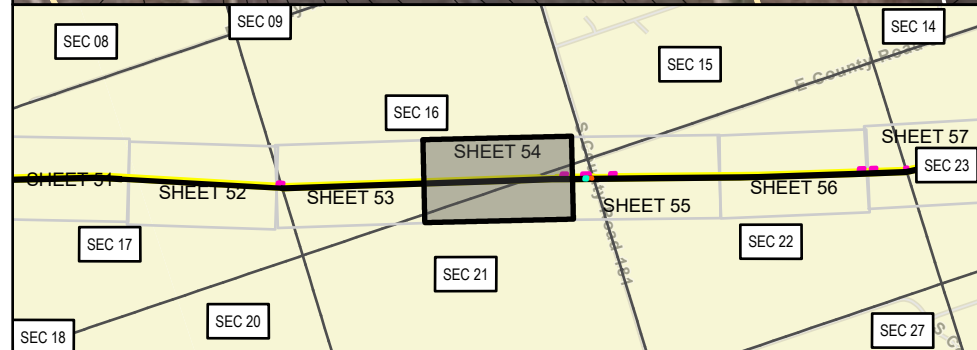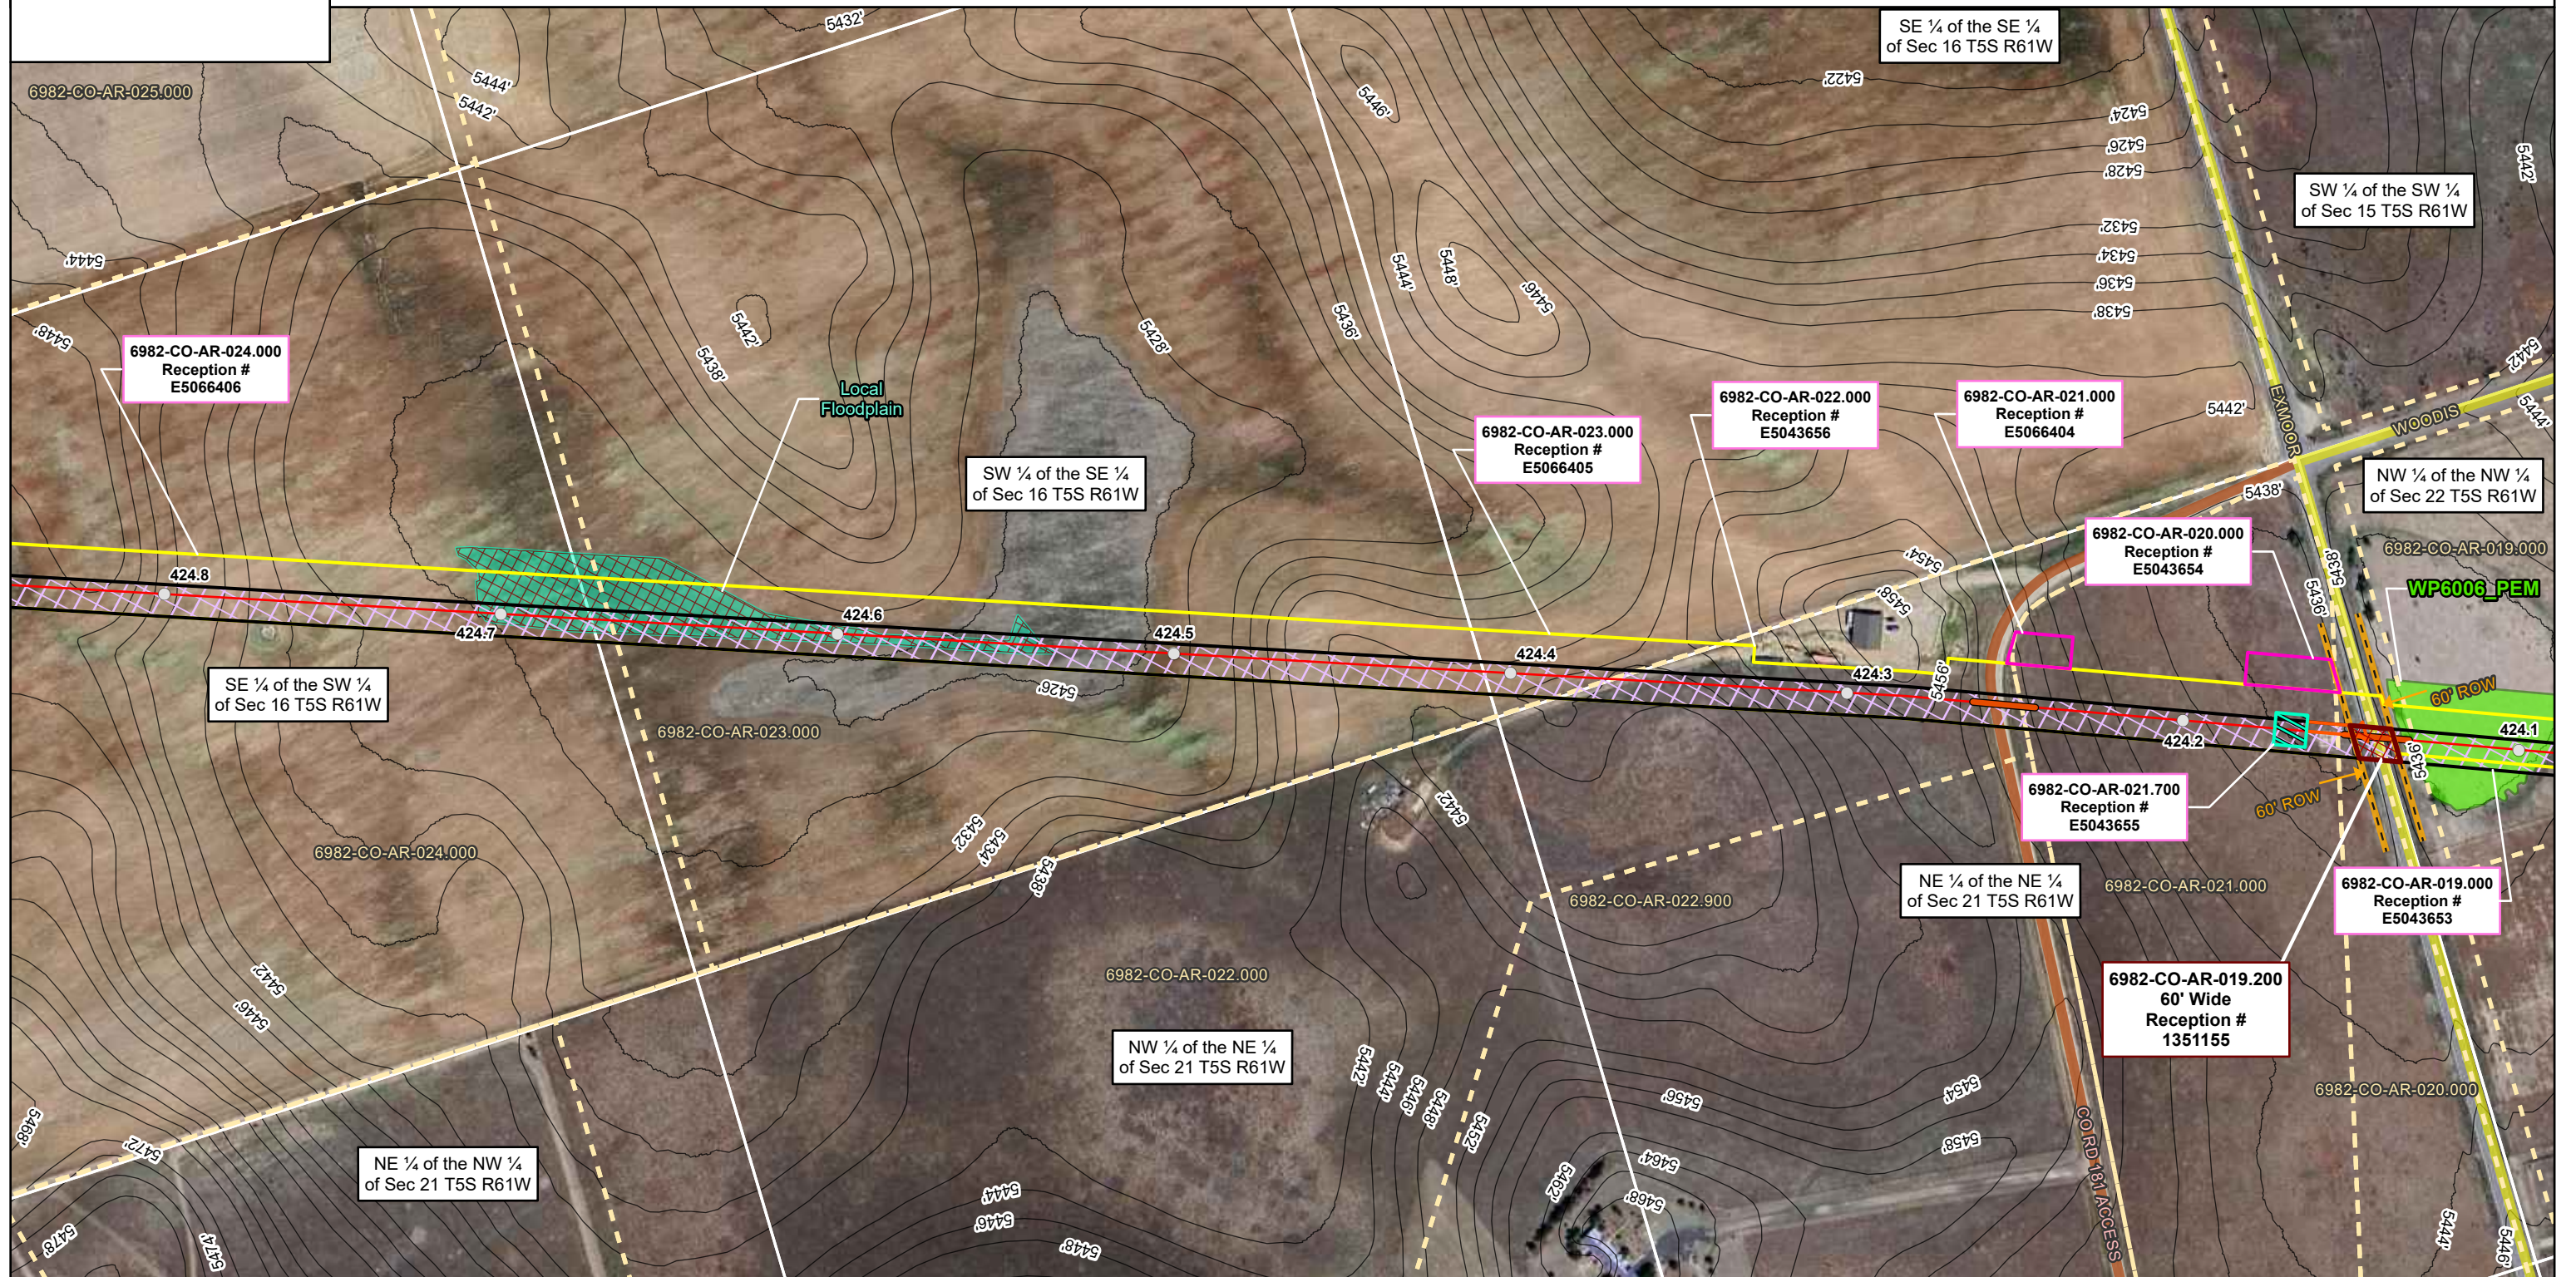



ARAPAHOE COUNTY AERIAL IMAGERY MAP
DENVER EXPANSION PROJECT
MAGELLAN PIPELINE COMPANY, L.P.
ARAPAHOE COUNTY, COLORADO




PAGE 54 OF 71

NAD83 BLM ZONE 13N (US FOOT)

PREPARED BY: PW

GENERATE DATE: 10/29/2025

USE BY SPECIAL REVIEW
DENVER EXPANSION PROJECT LOCATED IN S15 5S 61W, S16 5S 61W, S21 5S 61W, S22 5S 61W, 6TH PRINCIPAL MERIDIAN
COUNTY OF ARAPAHOE, STATE OF COLORADO

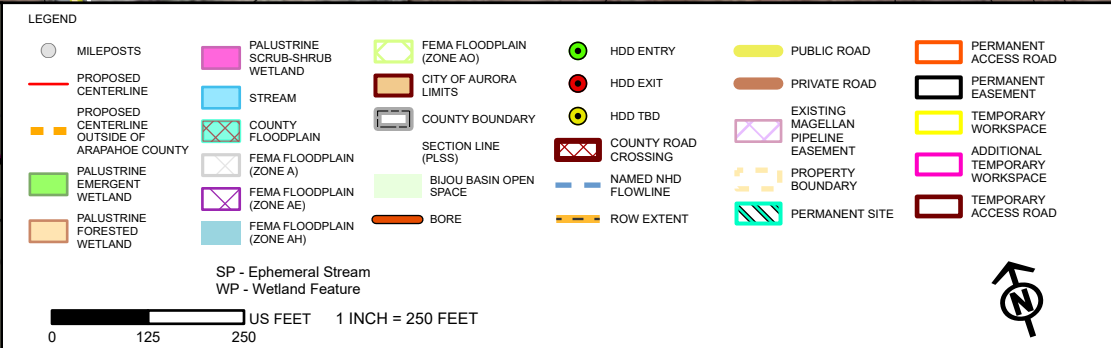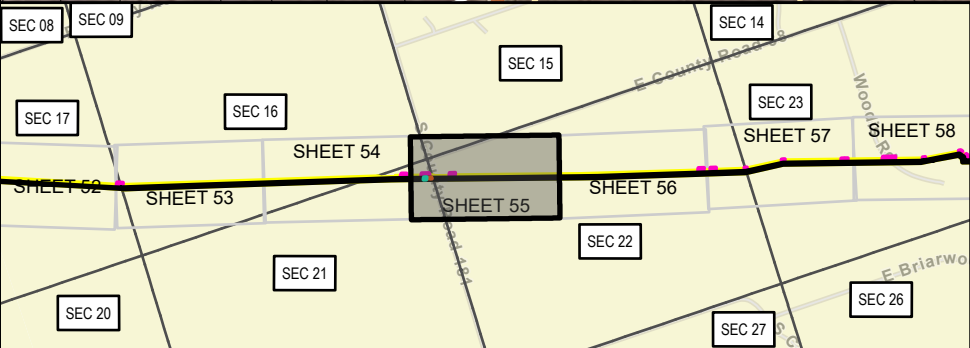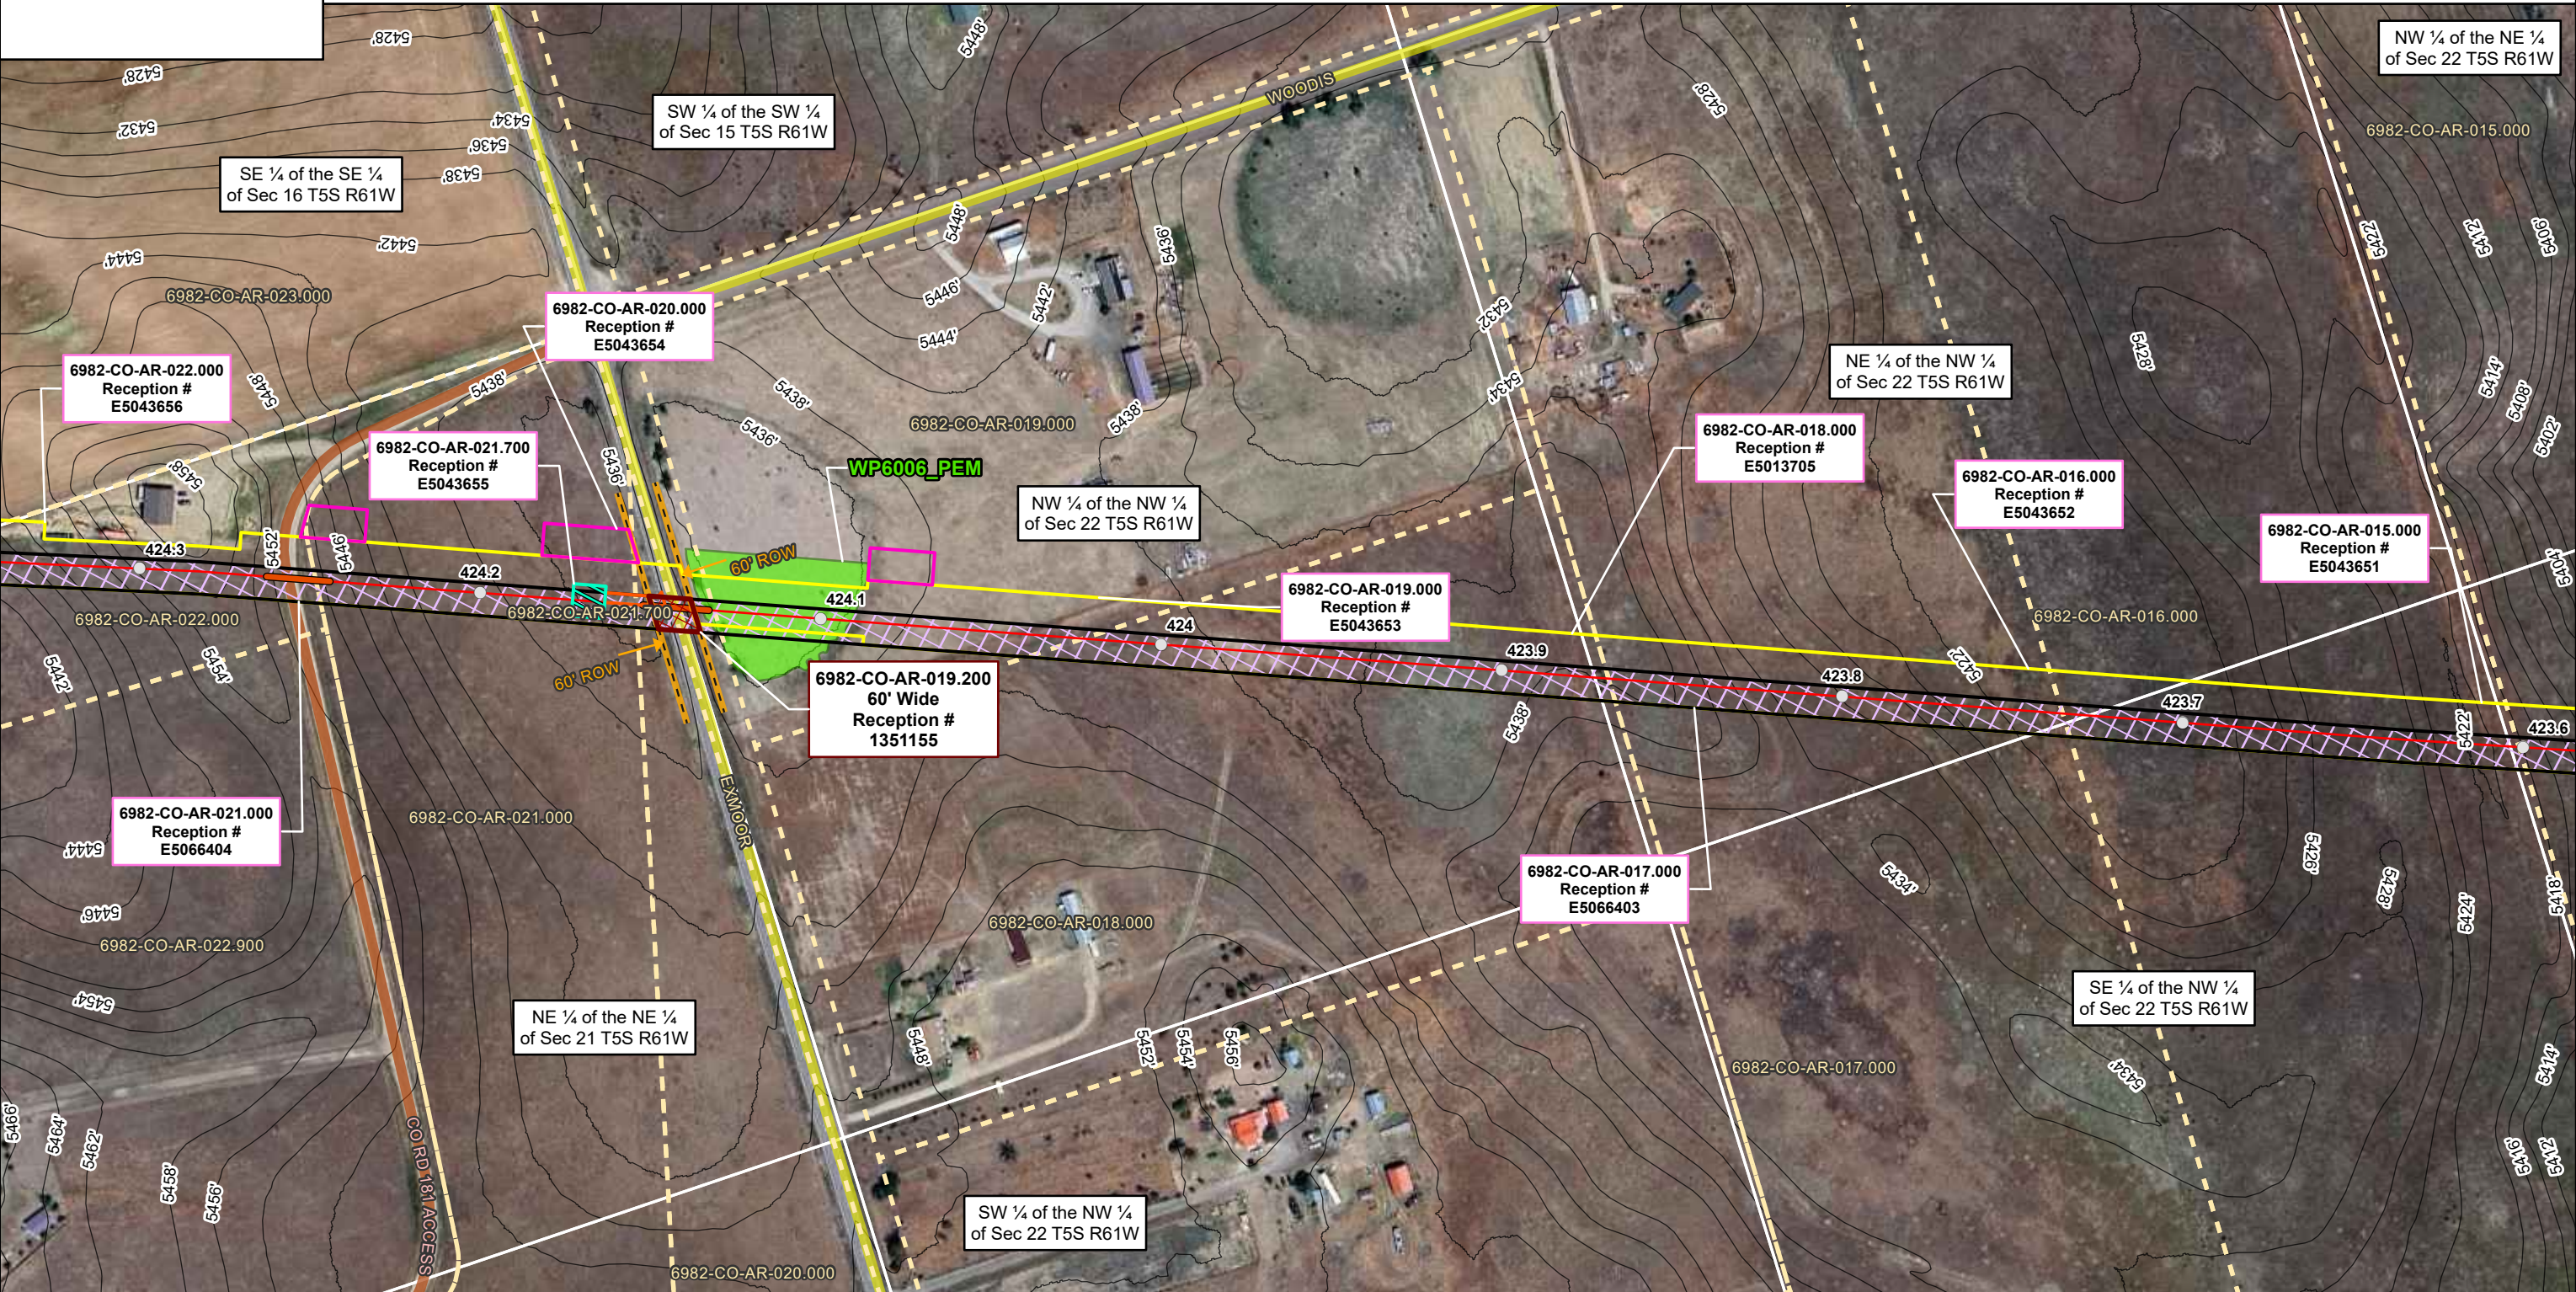

ONEOK
Magellan Pipeline Company, L.P. is a subsidiary of ONEOK

ARAPAHOE COUNTY AERIAL IMAGERY MAP
DENVER EXPANSION PROJECT
MAGELLAN PIPELINE COMPANY, L.P.
ARAPAHOE COUNTY, COLORADO



PAGE 55 OF 71

NAD83 BLM ZONE 13N (US FOOT)

PREPARED BY: PW

GENERATE DATE: 10/29/2025

USE BY SPECIAL REVIEW
DENVER EXPANSION PROJECT LOCATED IN S22 5S 61W, 6TH PRINCIPAL MERIDIAN
COUNTY OF ARAPAHOE, STATE OF COLORADO

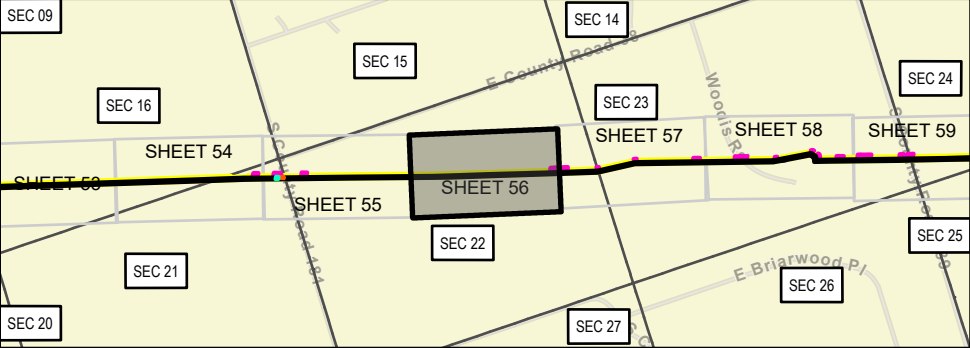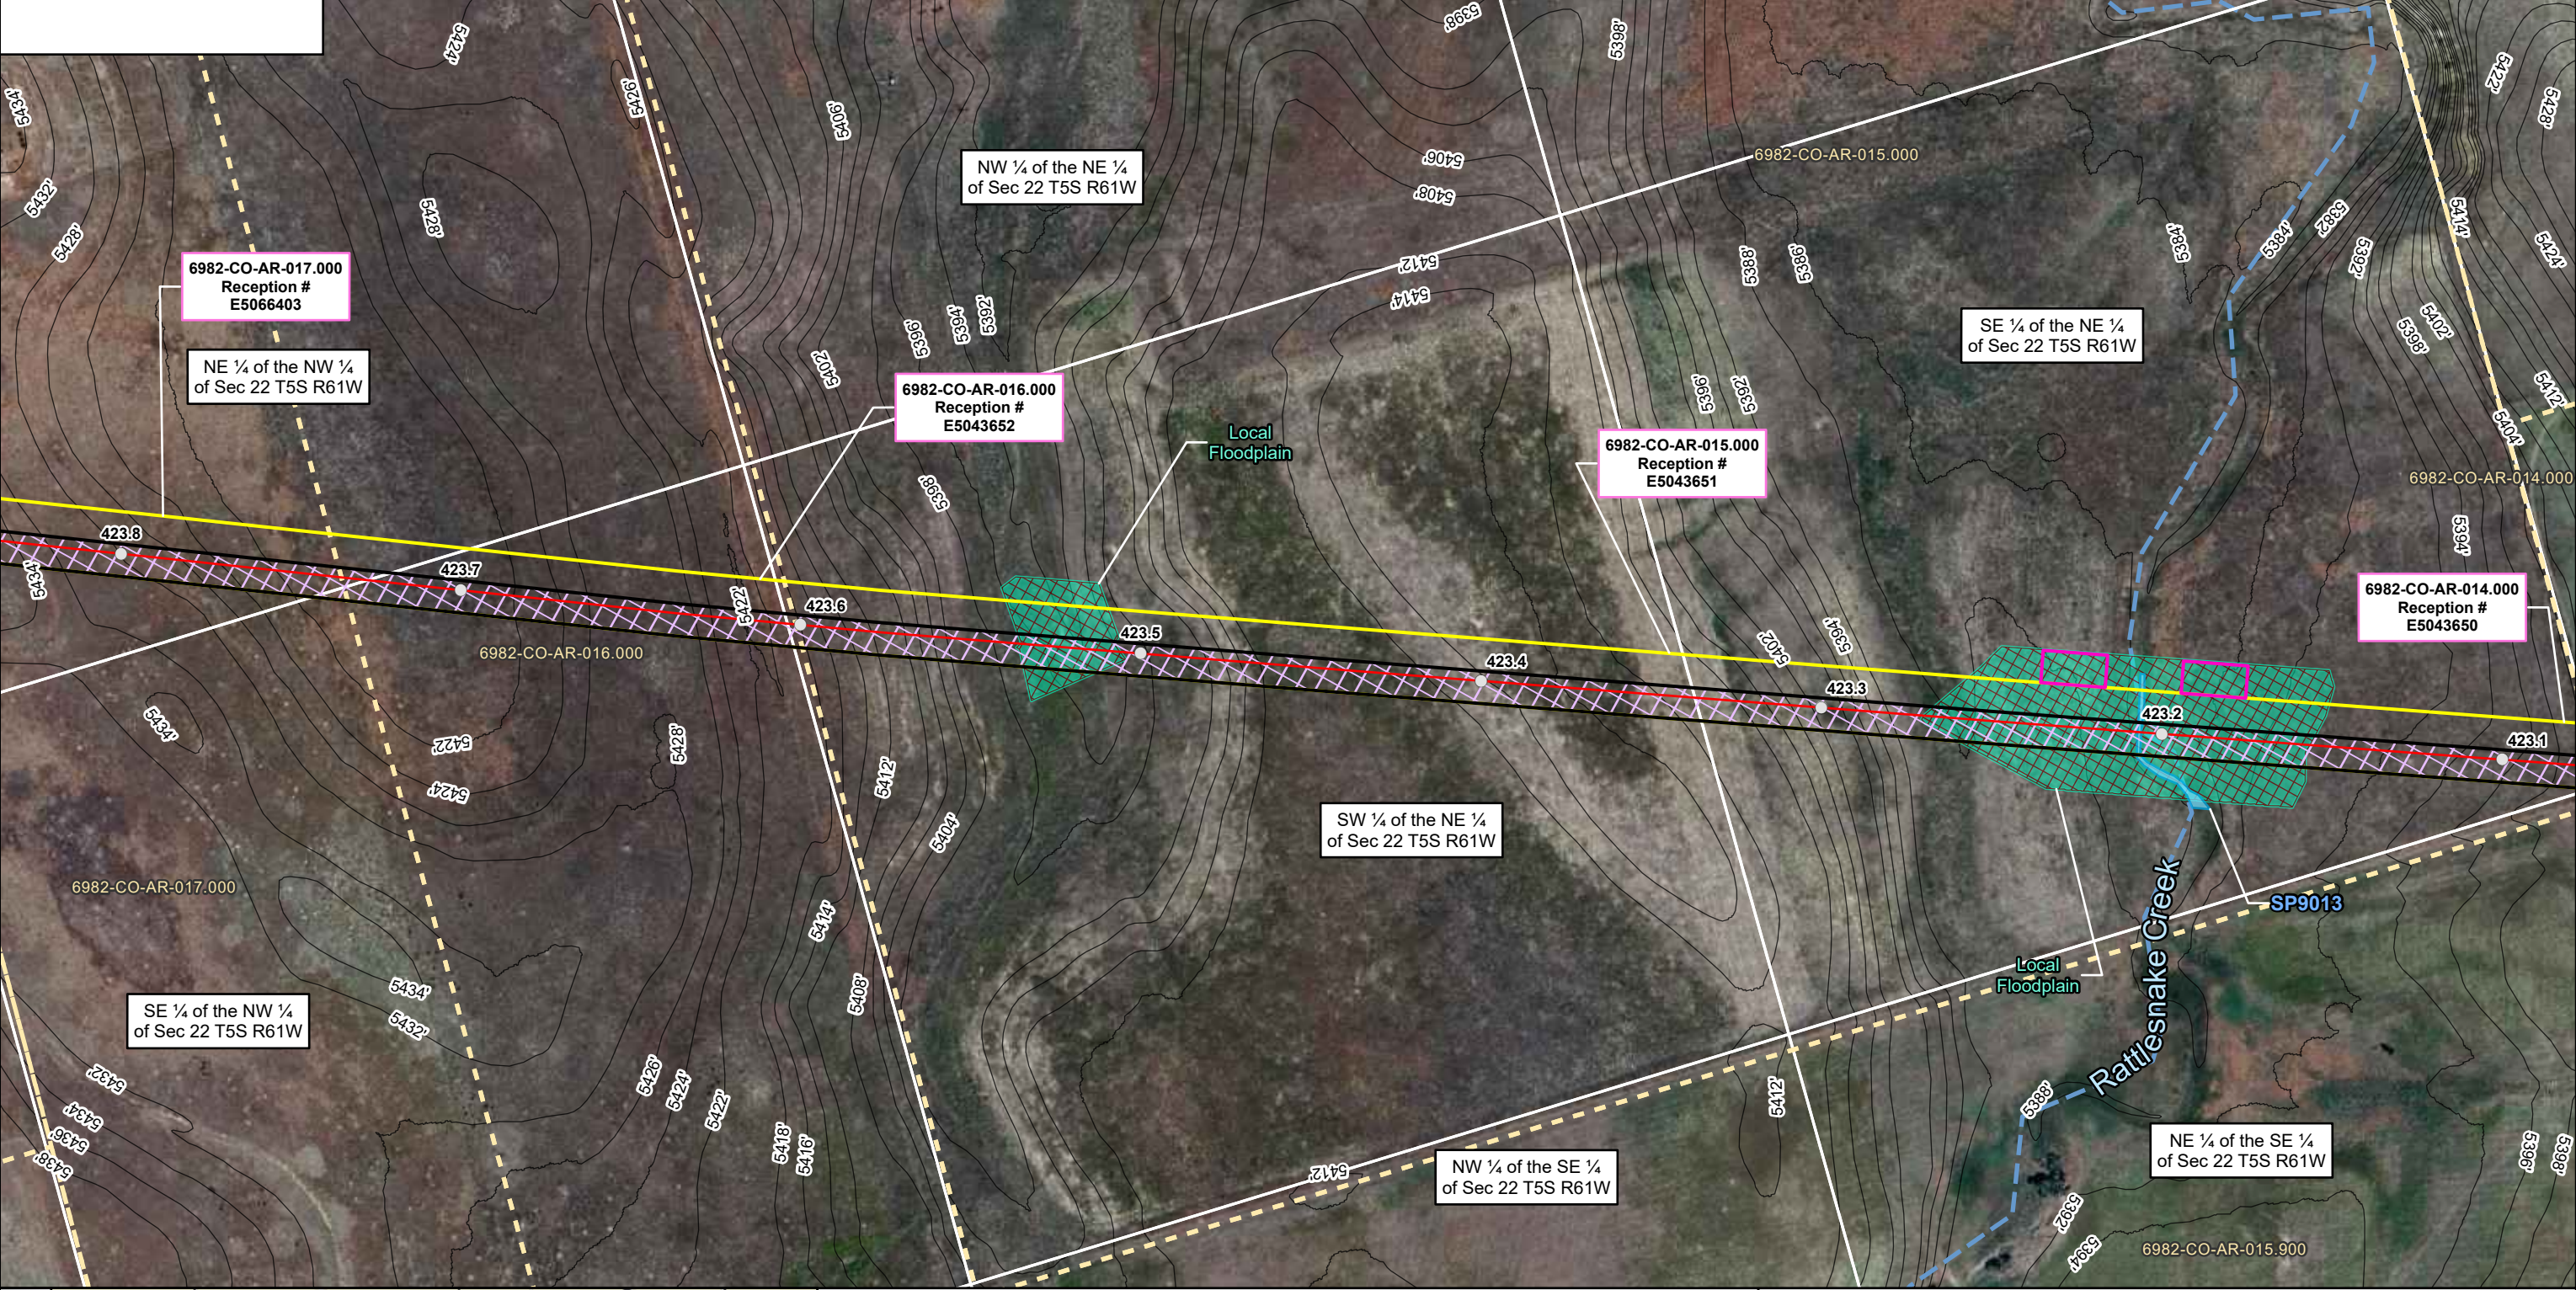

LEGEND

MILEPOSTS	PALUSTRINE SCRUB-SHRUB WETLAND	FEMA FLOODPLAIN (ZONE AO)	HDD ENTRY	PUBLIC ROAD	PERMANENT ACCESS ROAD
PROPOSED CENTERLINE	STREAM	CITY OF AURORA LIMITS	HDD EXIT	PRIVATE ROAD	PERMANENT EASEMENT
PROPOSED CENTERLINE OUTSIDE OF ARAPAHOE COUNTY	COUNTY FLOODPLAIN	COUNTY BOUNDARY	HDD TBD	EXISTING MAGELLAN PIPELINE EASEMENT	TEMPORARY WORKSPACE
PALUSTRINE EMERGENT WETLAND	FEMA FLOODPLAIN (ZONE A)	SECTION LINE (PLSS)	COUNTY ROAD CROSSING	PROPERTY BOUNDARY	ADDITIONAL TEMPORARY WORKSPACE
PALUSTRINE FORESTED WETLAND	FEMA FLOODPLAIN (ZONE AE)	BIJOU BASIN OPEN SPACE	NAMED NHD FLOWLINE	PERMANENT SITE	TEMPORARY ACCESS ROAD
	FEMA FLOODPLAIN (ZONE AH)	BORE	ROW EXTENT		

SP - Ephemeral Stream
WP - Wetland Feature

US FEET 1 INCH = 250 FEET

0 125 250

ONEOK
Magellan Pipeline Company, L.P. is a subsidiary of ONEOK

ARAPAHOE COUNTY AERIAL IMAGERY MAP
DENVER EXPANSION PROJECT
MAGELLAN PIPELINE COMPANY, L.P.
ARAPAHOE COUNTY, COLORADO



PAGE 56 OF 71

NAD83 BLM ZONE 13N (US FOOT)

PREPARED BY: PW

GENERATE DATE: 10/29/2025

USE BY SPECIAL REVIEW
DENVER EXPANSION PROJECT LOCATED IN S22 5S 61W, S23 5S 61W, 6TH PRINCIPAL MERIDIAN
COUNTY OF ARAPAHOE, STATE OF COLORADO

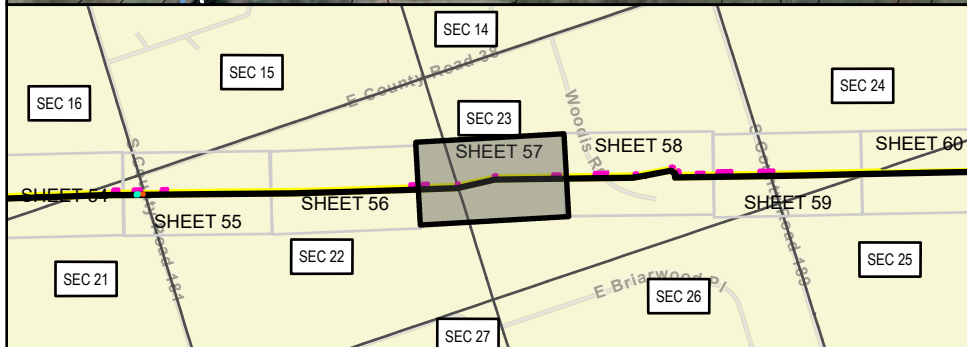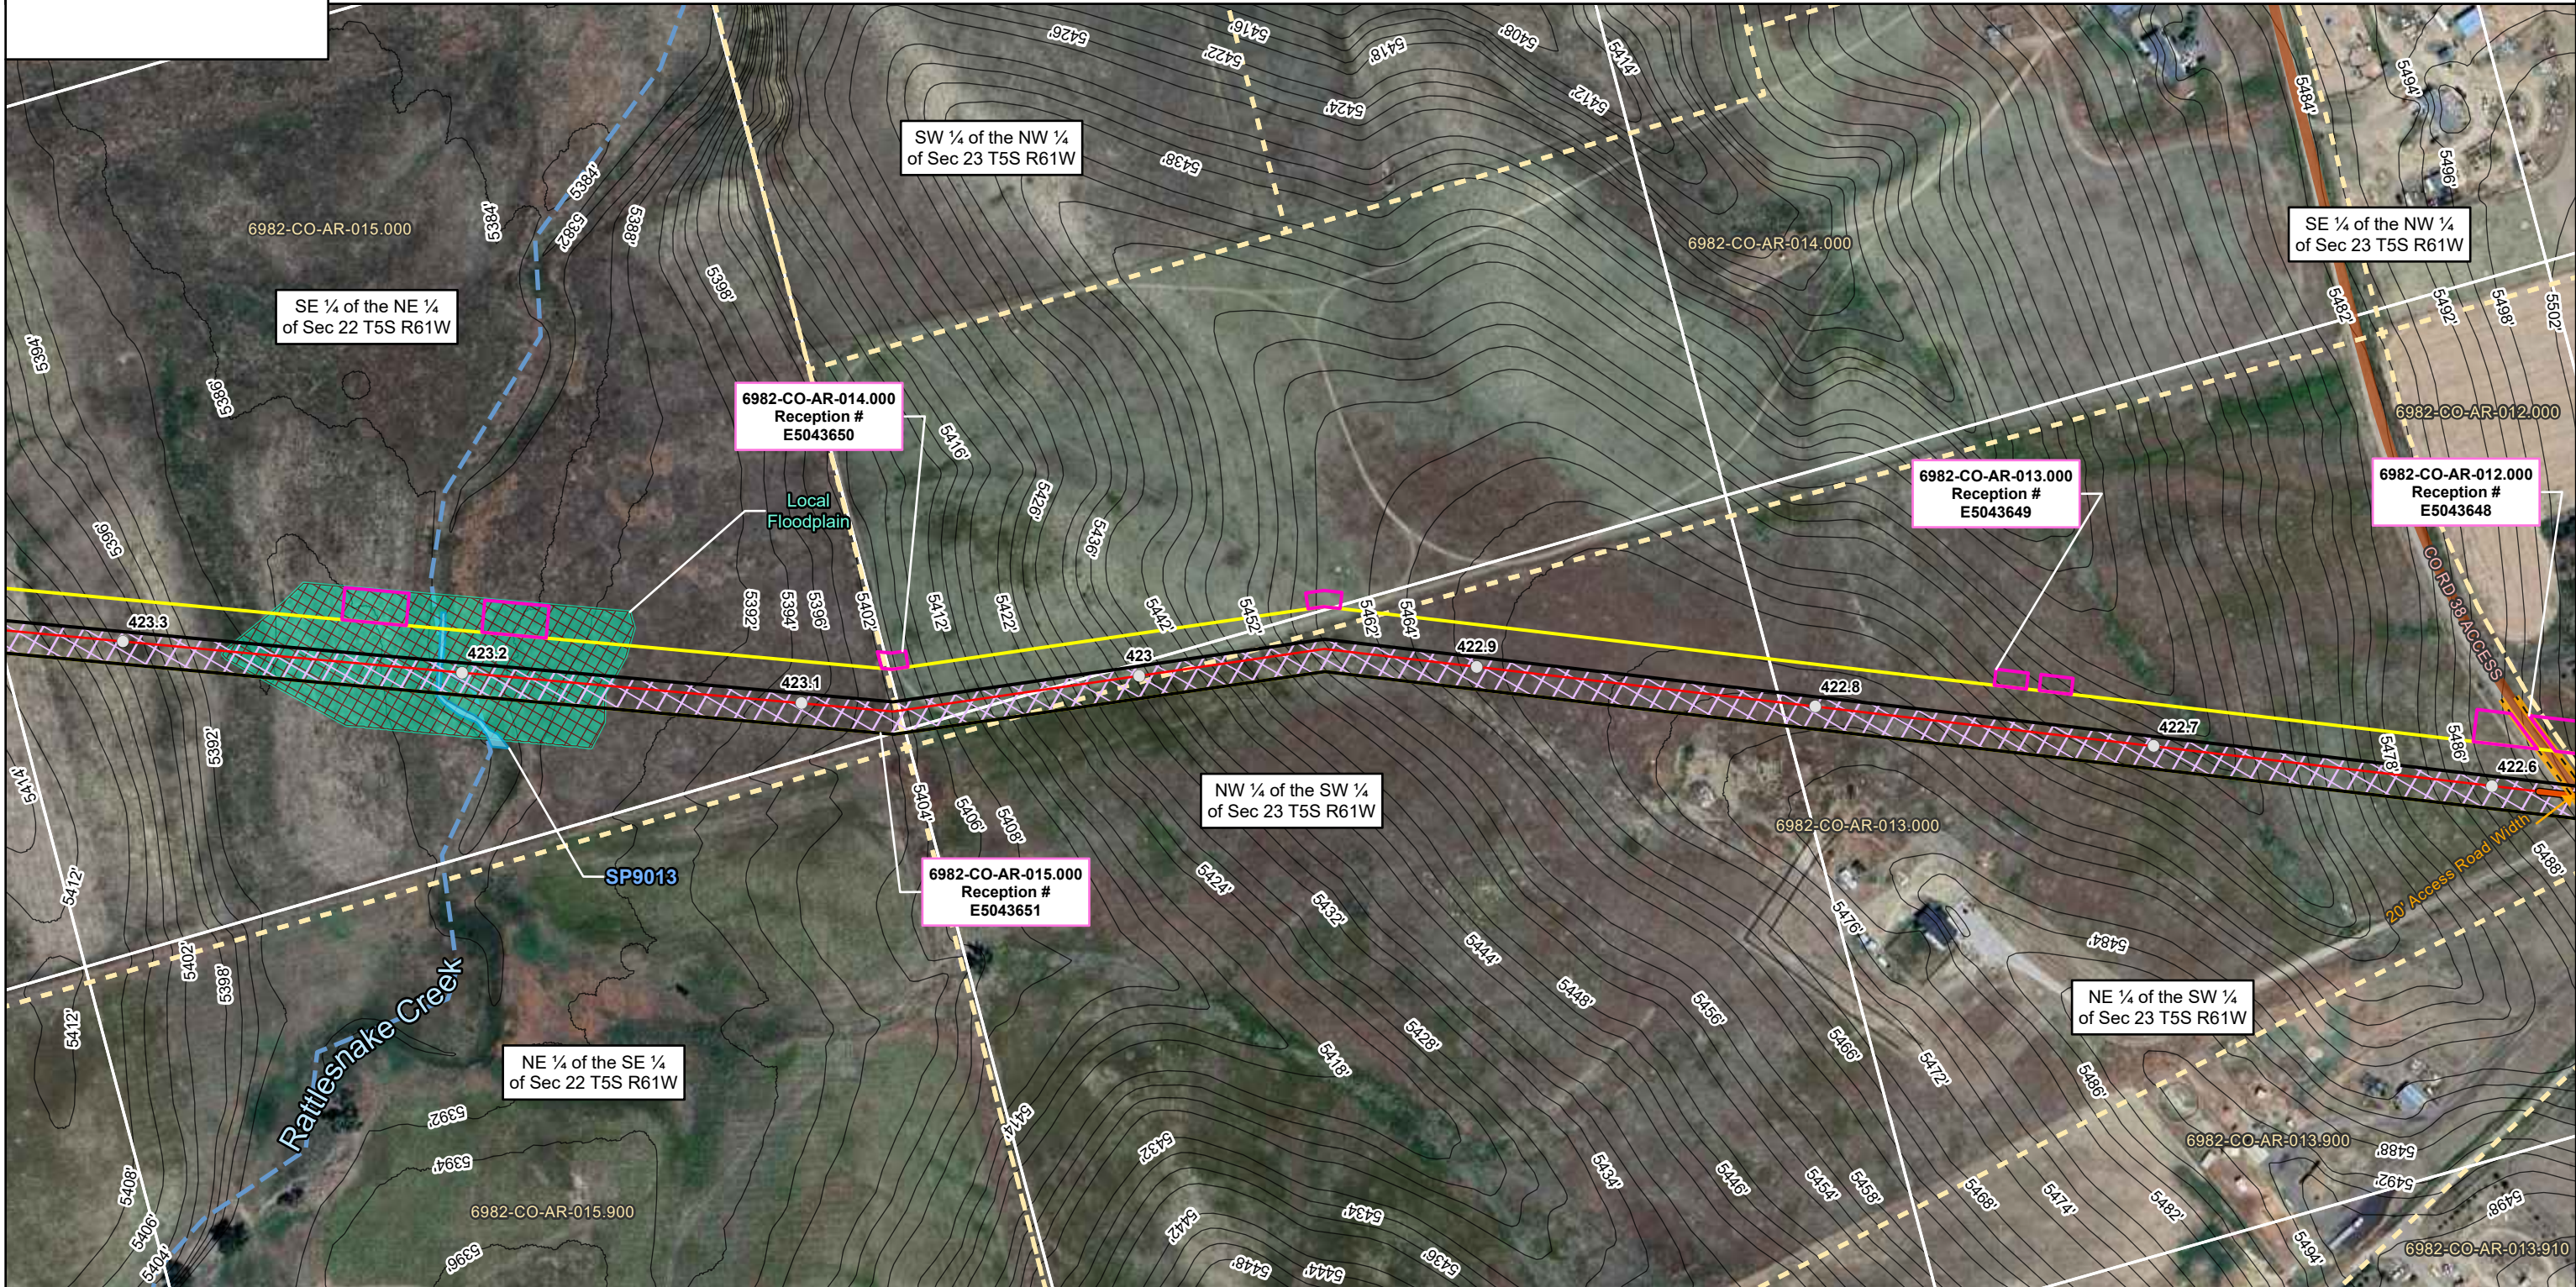

LEGEND

 MILEPOSTS	 PALUSTRINE SCRUB-SHRUB WETLAND	 FEMA FLOODPLAIN (ZONE AO)	 HDD ENTRY	 PUBLIC ROAD	 PERMANENT ACCESS ROAD
 PROPOSED CENTERLINE	 STREAM	 CITY OF AURORA LIMITS	 HDD EXIT	 PRIVATE ROAD	 PERMANENT EASEMENT
 PROPOSED CENTERLINE OUTSIDE OF ARAPAHOE COUNTY	 COUNTY FLOODPLAIN	 COUNTY BOUNDARY	 HDD TBD	 EXISTING MAGELLAN PIPELINE EASEMENT	 TEMPORARY WORKSPACE
 PALUSTRINE EMERGENT WETLAND	 FEMA FLOODPLAIN (ZONE A)	 SECTION LINE (PLSS)	 COUNTY ROAD CROSSING	 PROPERTY BOUNDARY	 ADDITIONAL TEMPORARY WORKSPACE
 PALUSTRINE FORESTED WETLAND	 FEMA FLOODPLAIN (ZONE AE)	 BIJOU BASIN OPEN SPACE	 NAMED NHD FLOWLINE	 PERMANENT SITE	 TEMPORARY ACCESS ROAD
	 FEMA FLOODPLAIN (ZONE AH)	 BORE	 ROW EXTENT		

SP - Ephemeral Stream
WP - Wetland Feature

0 125 250 US FEET 1 INCH = 250 FEET





ONEOK
Magellan Pipeline Company, L.P., is a subsidiary of ONEOK

ARAPAHOE COUNTY AERIAL IMAGERY MAP
DENVER EXPANSION PROJECT
MAGELLAN PIPELINE COMPANY, L.P.
ARAPAHOE COUNTY, COLORADO



PAGE 57 OF 71

NAD83 BLM ZONE 13N (US FOOT)

PREPARED BY: PW

GENERATE DATE: 10/29/2025

	USE BY SPECIAL REVIEW DENVER EXPANSION PROJECT LOCATED IN S23 5S 61W, 6TH PRINCIPAL MERIDIAN COUNTY OF ARAPAHOE, STATE OF COLORADO
--	---

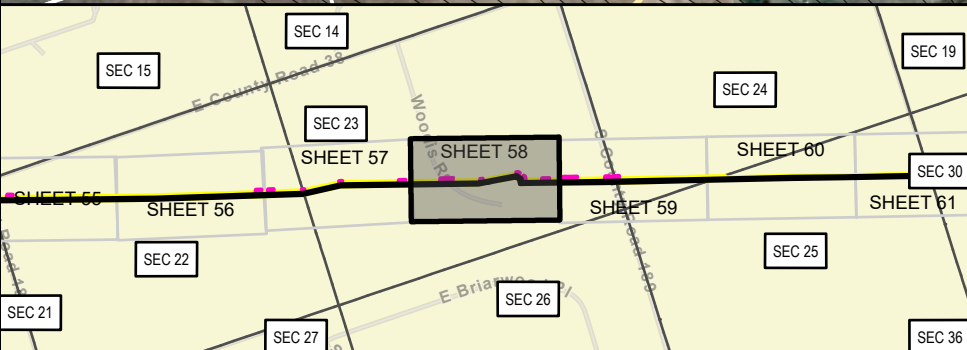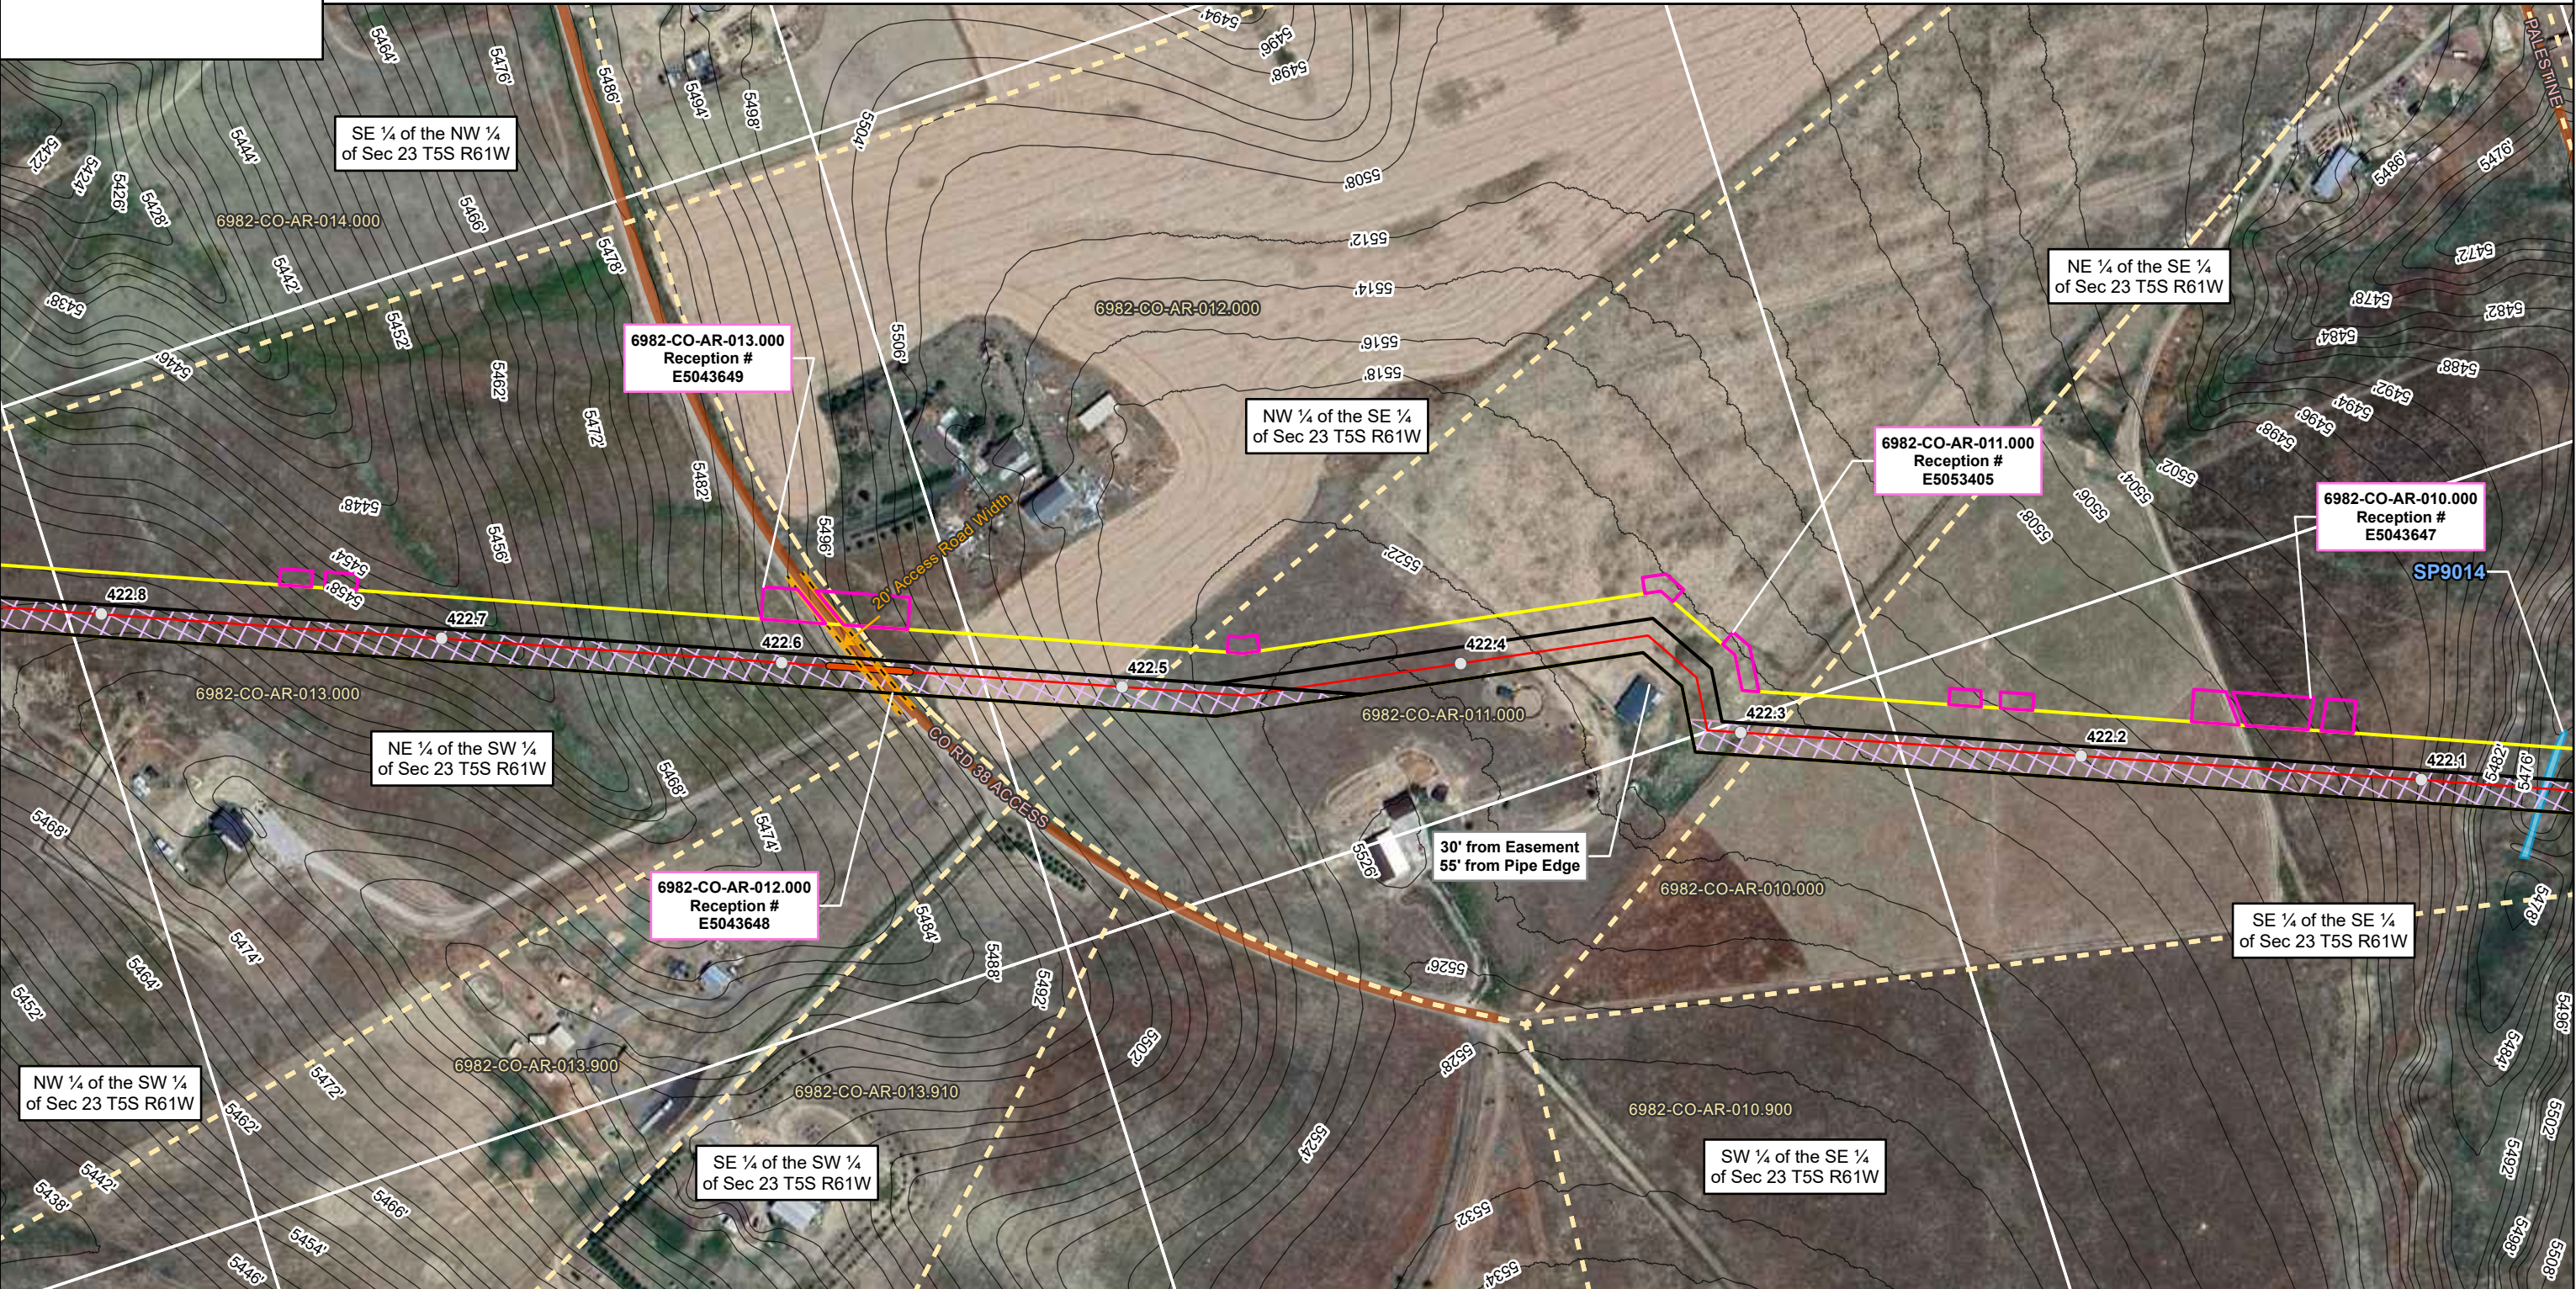

LEGEND

MILEPOSTS	PALUSTRINE SCRUB-SHRUB WETLAND	FEMA FLOODPLAIN (ZONE AO)	HDD ENTRY	PUBLIC ROAD	PERMANENT ACCESS ROAD
PROPOSED CENTERLINE	STREAM	CITY OF AURORA LIMITS	HDD EXIT	PRIVATE ROAD	PERMANENT EASEMENT
PROPOSED CENTERLINE OUTSIDE OF ARAPAHOE COUNTY	COUNTY FLOODPLAIN	COUNTY BOUNDARY	HDD TBD	EXISTING MAGELLAN PIPELINE EASEMENT	TEMPORARY WORKSPACE
PALUSTRINE EMERGENT WETLAND	FEMA FLOODPLAIN (ZONE A)	SECTION LINE (PLSS)	COUNTY ROAD CROSSING	PROPERTY BOUNDARY	ADDITIONAL TEMPORARY WORKSPACE
PALUSTRINE FORESTED WETLAND	FEMA FLOODPLAIN (ZONE AE)	BIJOU BASIN OPEN SPACE	NAMED NHD FLOWLINE	PERMANENT SITE	TEMPORARY ACCESS ROAD
	FEMA FLOODPLAIN (ZONE AH)	BORE	ROW EXTENT		

SP - Ephemeral Stream
WP - Wetland Feature

US FEET 1 INCH = 250 FEET





ONEOK
Mapleline Pipeline Company, L.P., is a subsidiary of ONEOK

ARAPAHOE COUNTY AERIAL IMAGERY MAP
DENVER EXPANSION PROJECT
MAGELLAN PIPELINE COMPANY, L.P.
ARAPAHOE COUNTY, COLORADO




PAGE 58 OF 71

NAD83 BLM ZONE 13N (US FOOT)

PREPARED BY: PW

GENERATE DATE: 10/29/2025

USE BY SPECIAL REVIEW
DENVER EXPANSION PROJECT LOCATED IN S23 5S 61W, S24 5S 61W, S25 5S 61W, S26 5S 61W, 6TH PRINCIPAL MERIDIAN
COUNTY OF ARAPAHOE, STATE OF COLORADO

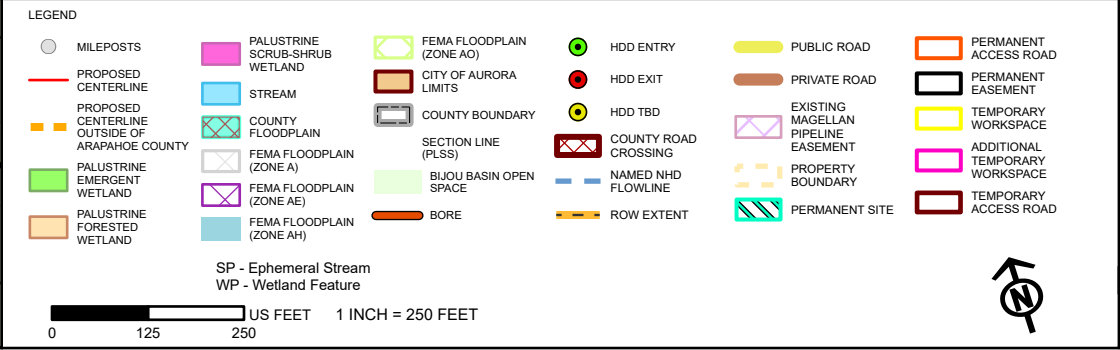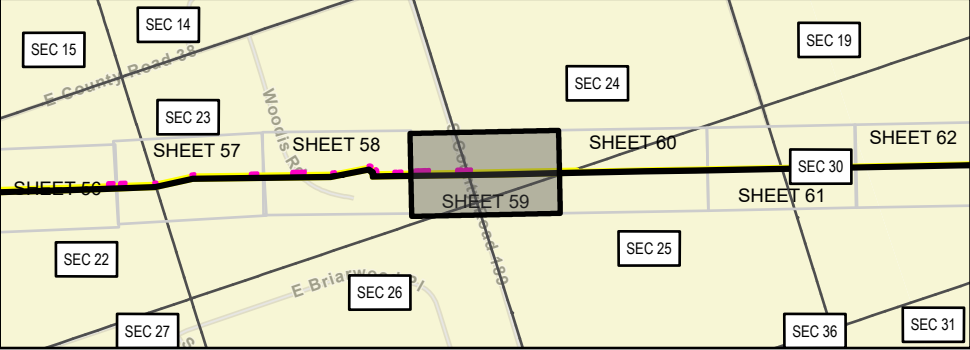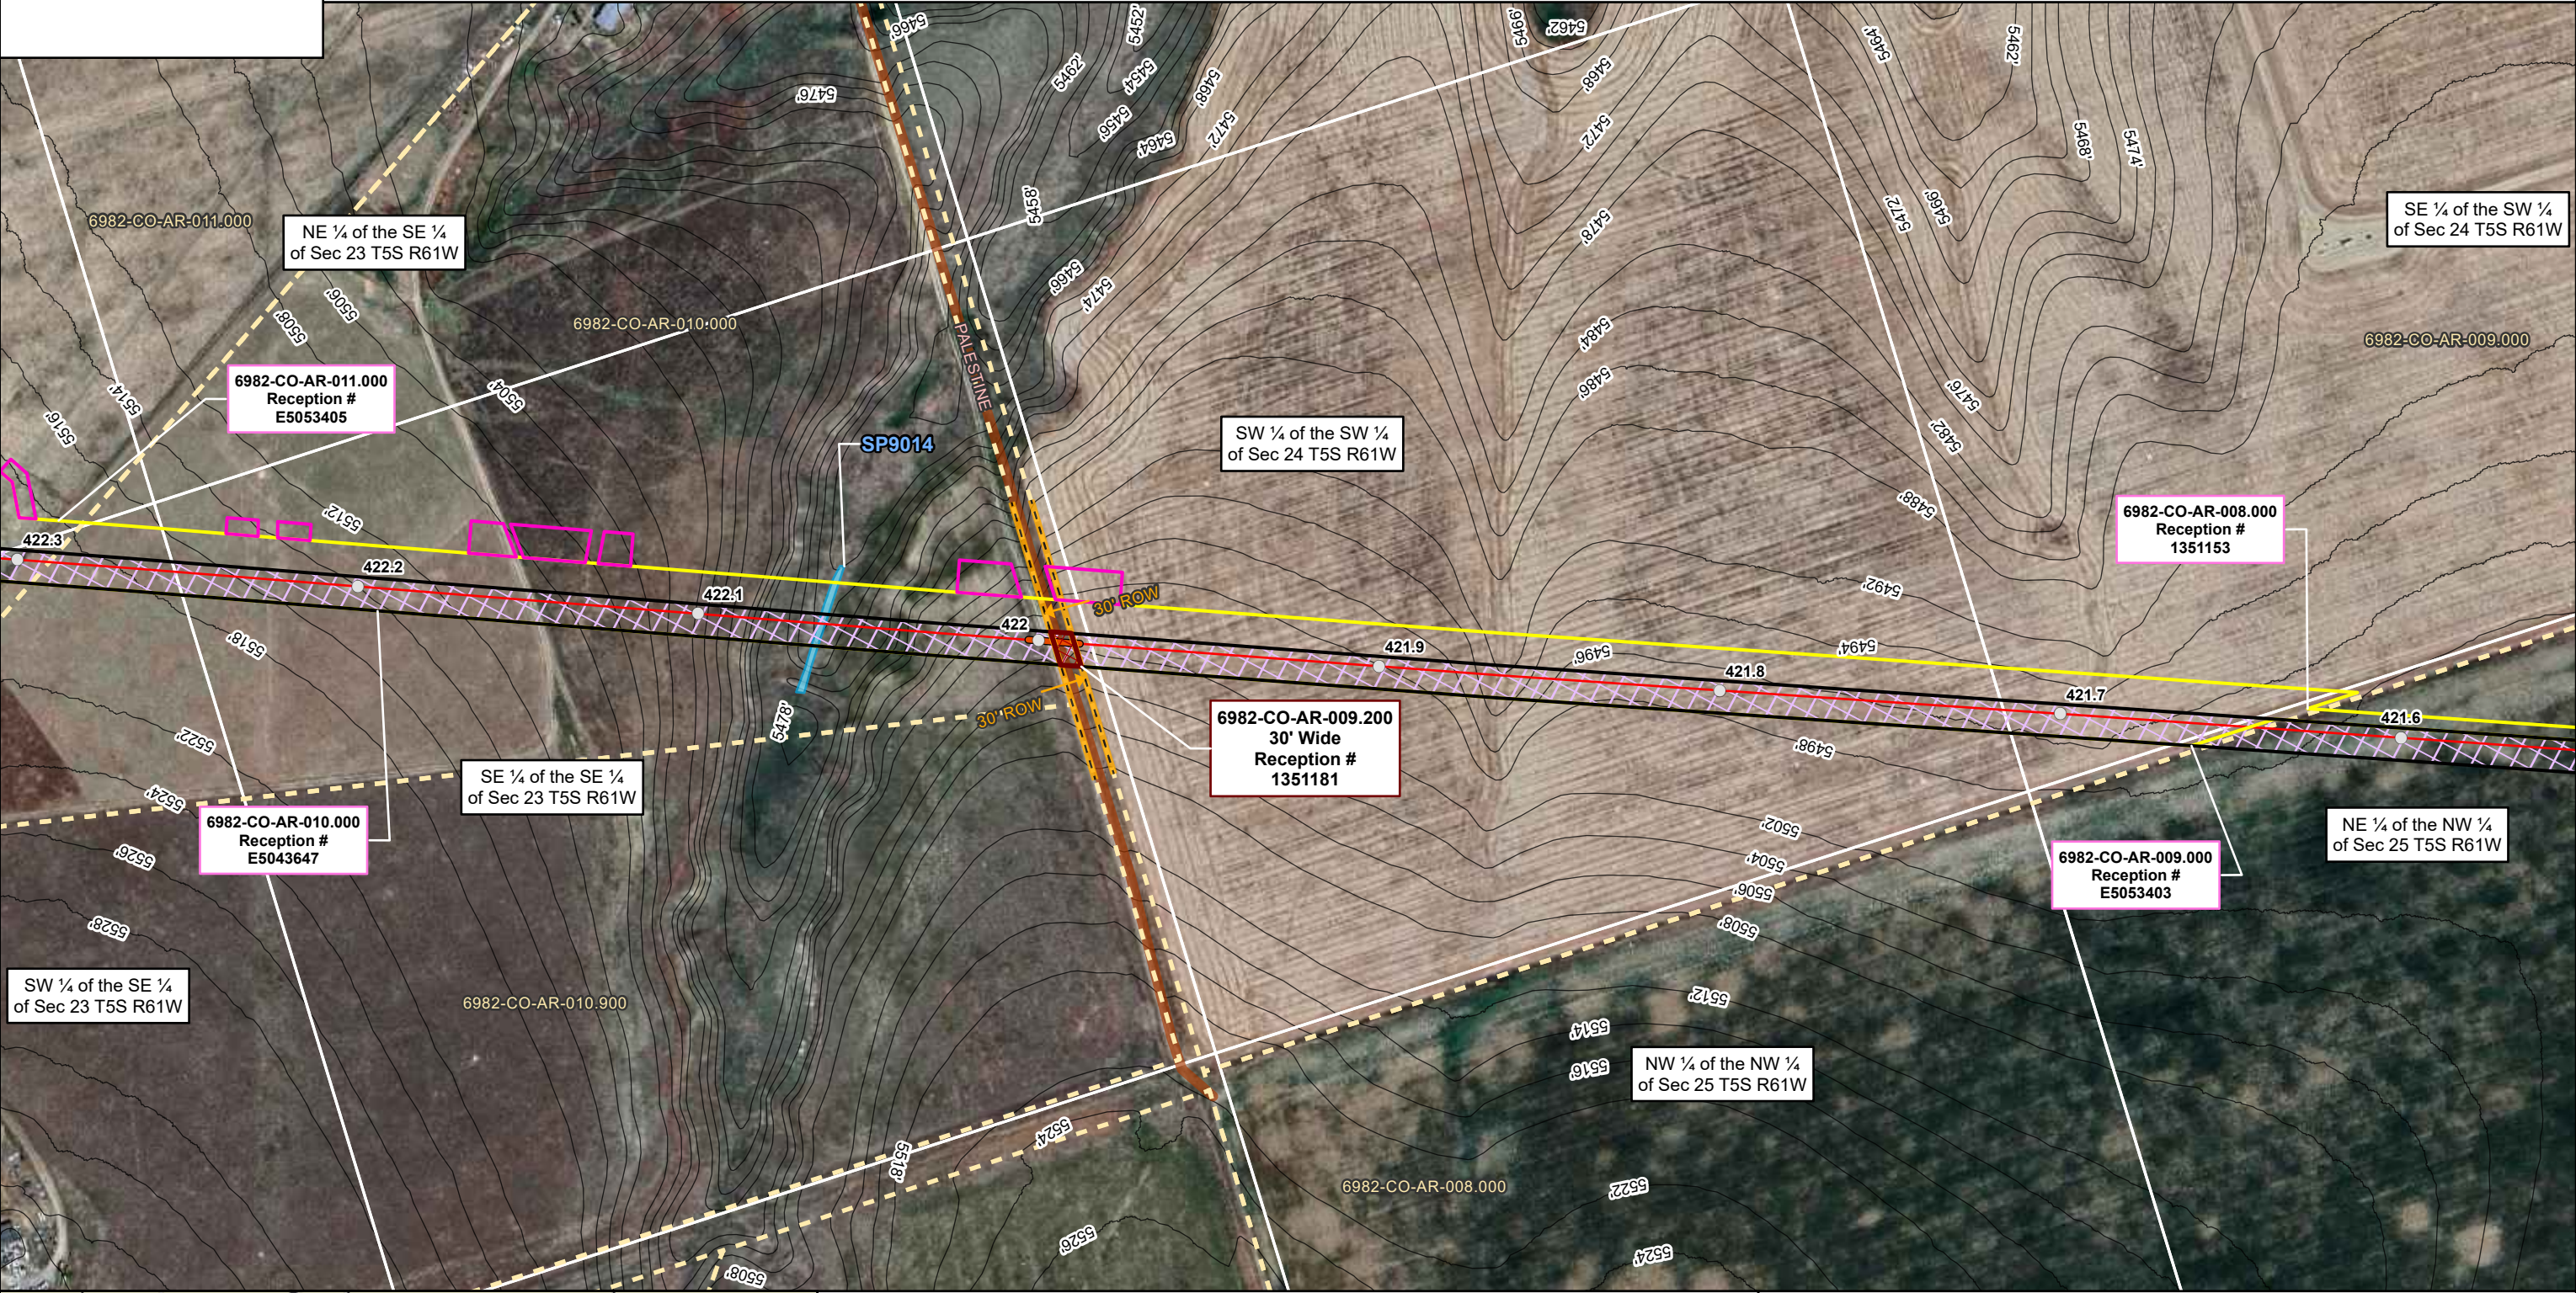

USE BY SPECIAL REVIEW
DENVER EXPANSION PROJECT LOCATED IN S24 5S 61W, S25 5S 61W, 6TH PRINCIPAL MERIDIAN
COUNTY OF ARAPAHOE, STATE OF COLORADO

6982-CO-AR-009.000
 Reception #
 E5053403

SE 1/4 of the SW 1/4
 of Sec 24 T5S R61W

SW 1/4 of the SE 1/4
 of Sec 24 T5S R61W

SW 1/4 of the SW 1/4
 of Sec 24 T5S R61W

6982-CO-AR-008.000
 Reception #
 1351153

NW 1/4 of the NE 1/4
 of Sec 25 T5S R61W

NE 1/4 of the NE 1/4
 of Sec 25 T5S R61W

NE 1/4 of the NW 1/4
 of Sec 25 T5S R61W

NW 1/4 of the NW 1/4
 of Sec 25 T5S R61W

SE 1/4 of the NE 1/4
 of Sec 25 T5S R61W

SW 1/4 of the NE 1/4
 of Sec 25 T5S R61W

Local Floodplain


Local Floodplain

6982-CO-AR-009.000

6982-CO-AR-008.000




Elevation points: 421.7, 421.6, 421.5, 421.4, 421.3, 421.2, 421.1

Contour lines: 5468', 5470', 5472', 657

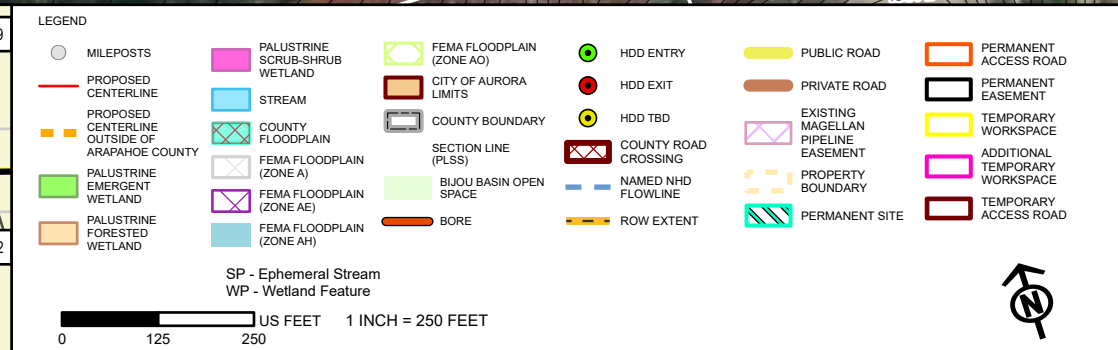


 Magellan Pipeline Company, L.P., is a subsidiary of ONEOK.	
ARAPAHOE COUNTY AERIAL IMAGERY MAP DENVER EXPANSION PROJECT MAGELLAN PIPELINE COMPANY, L.P. ARAPAHOE COUNTY, COLORADO	
PAGE 60 OF 71	
NAD83 BLM ZONE 13N (US FOOT)	
PREPARED BY: PW	GENERATE DATE: 10/29/2025

USE BY SPECIAL REVIEW
DENVER EXPANSION PROJECT LOCATED IN S25 5S 61W, S30 5S 60W, 6TH PRINCIPAL MERIDIAN
COUNTY OF ARAPAHOE, STATE OF COLORADO

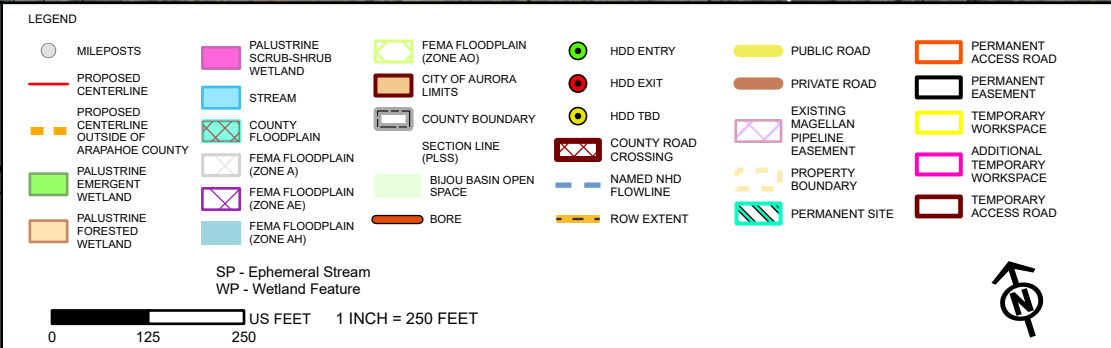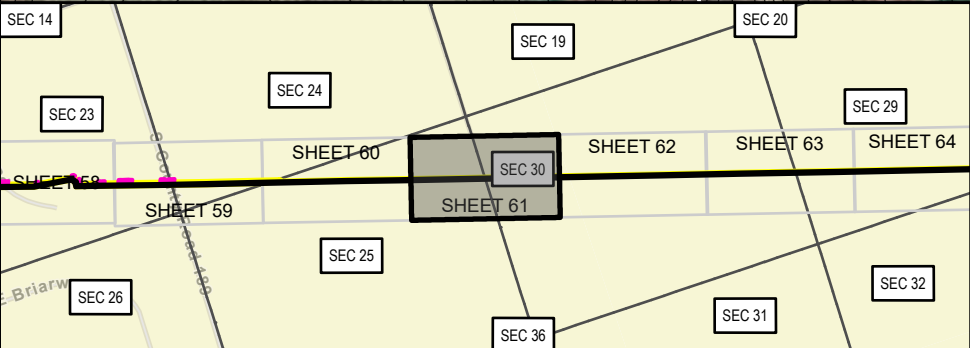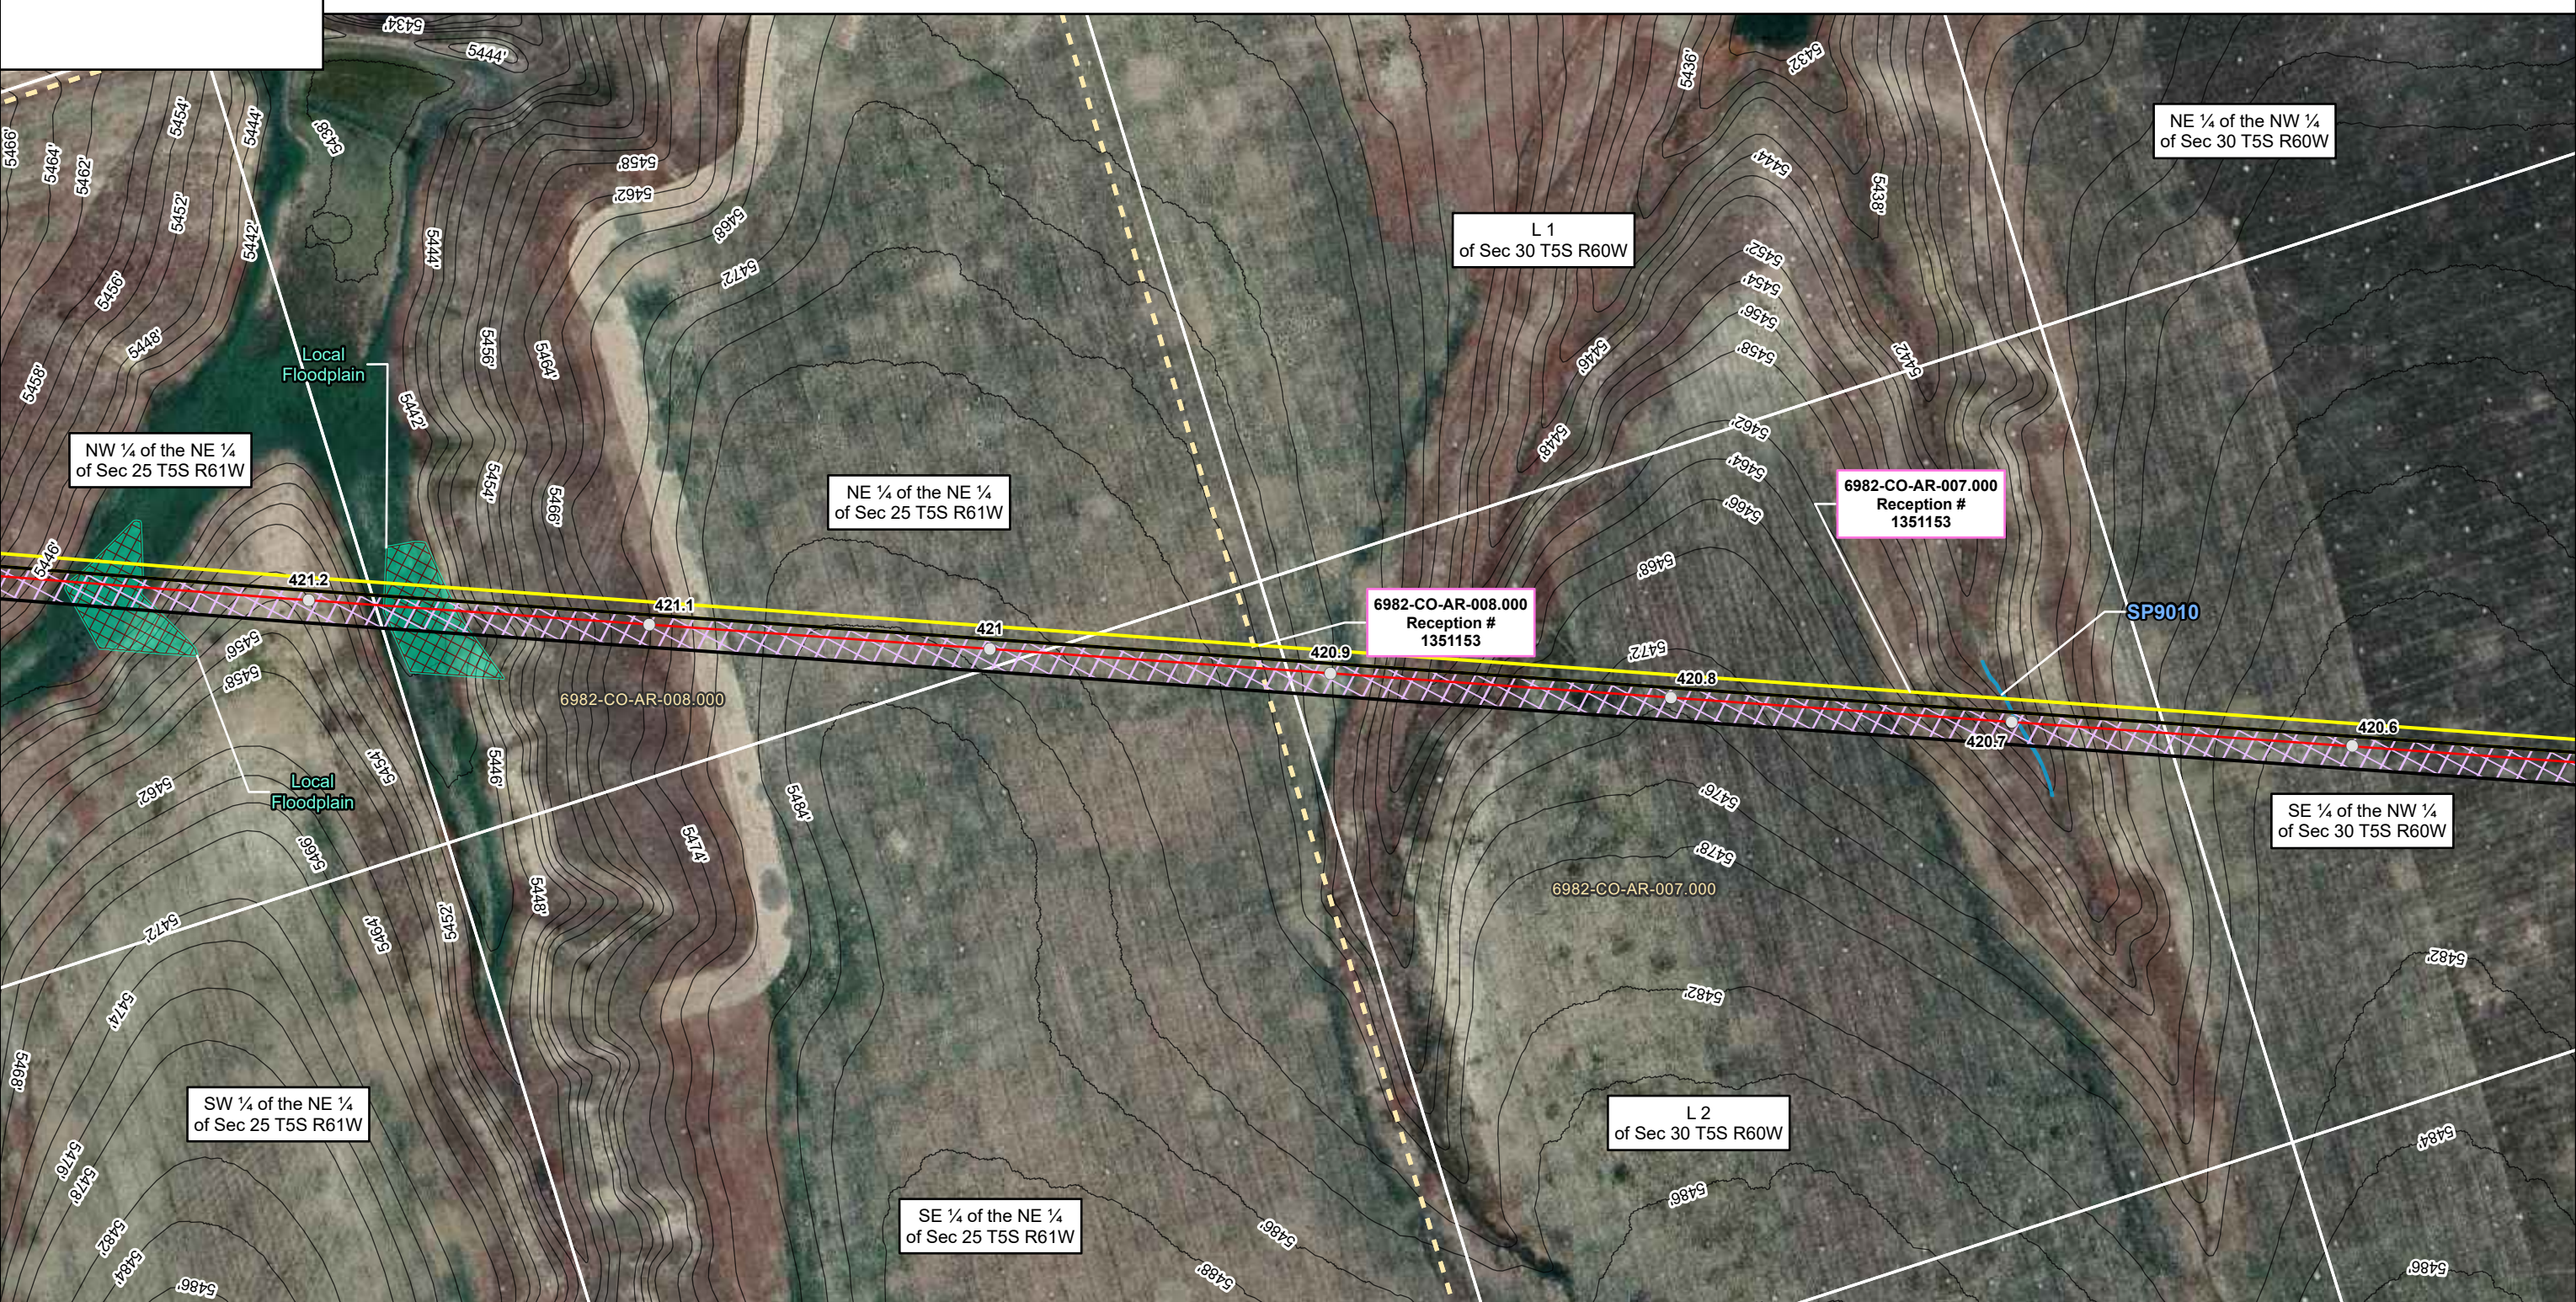

USE BY SPECIAL REVIEW
DENVER EXPANSION PROJECT LOCATED IN S30 5S 60W, 6TH PRINCIPAL MERIDIAN
COUNTY OF ARAPAHOE, STATE OF COLORADO

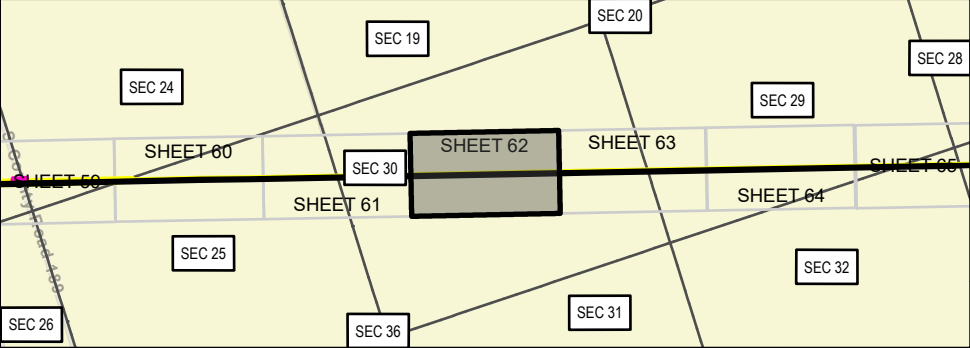

LEGEND

MILEPOSTS	PALUSTRINE SCRUB-SHRUB WETLAND	FEMA FLOODPLAIN (ZONE AO)	HDD ENTRY	PUBLIC ROAD	PERMANENT ACCESS ROAD
PROPOSED CENTERLINE	STREAM	CITY OF AURORA LIMITS	HDD EXIT	PRIVATE ROAD	PERMANENT EASEMENT
PROPOSED CENTERLINE OUTSIDE OF ARAPAHOE COUNTY	COUNTY FLOODPLAIN	COUNTY BOUNDARY	HDD TBD	EXISTING MAGELLAN PIPELINE EASEMENT	TEMPORARY WORKSPACE
PALUSTRINE EMERGENT WETLAND	FEMA FLOODPLAIN (ZONE A)	SECTION LINE (PLSS)	COUNTY ROAD CROSSING	PROPERTY BOUNDARY	ADDITIONAL TEMPORARY WORKSPACE
PALUSTRINE FORESTED WETLAND	FEMA FLOODPLAIN (ZONE AE)	BIJOUL BASIN OPEN SPACE	NAMED NHD FLOWLINE	PERMANENT SITE	TEMPORARY ACCESS ROAD
	FEMA FLOODPLAIN (ZONE AH)	BORE	ROW EXTENT		

SP - Ephemeral Stream
WP - Wetland Feature

US FEET 1 INCH = 250 FEET

0 125 250

ONEOK
Magellan Pipeline Company, L.P. is a subsidiary of ONEOK

ARAPAHOE COUNTY AERIAL IMAGERY MAP
DENVER EXPANSION PROJECT
MAGELLAN PIPELINE COMPANY, L.P.
ARAPAHOE COUNTY, COLORADO



PAGE 62 OF 71

NAD83 BLM ZONE 13N (US FOOT)

PREPARED BY: PW

GENERATE DATE: 10/29/2025

USE BY SPECIAL REVIEW
DENVER EXPANSION PROJECT LOCATED IN S29 5S 60W, S30 5S 60W, 6TH PRINCIPAL MERIDIAN
COUNTY OF ARAPAHOE, STATE OF COLORADO

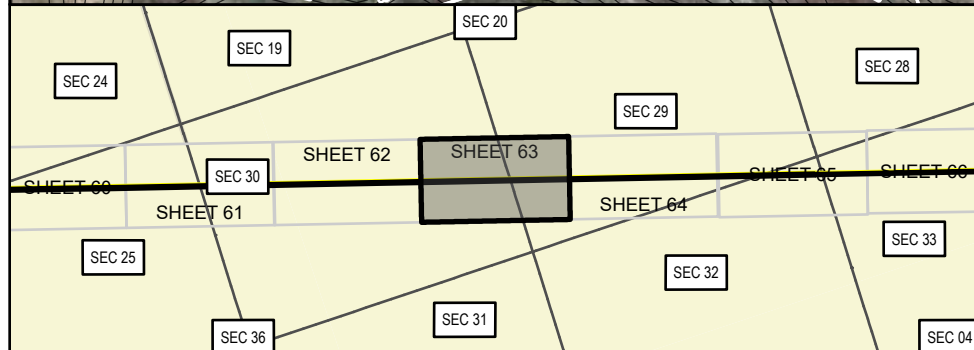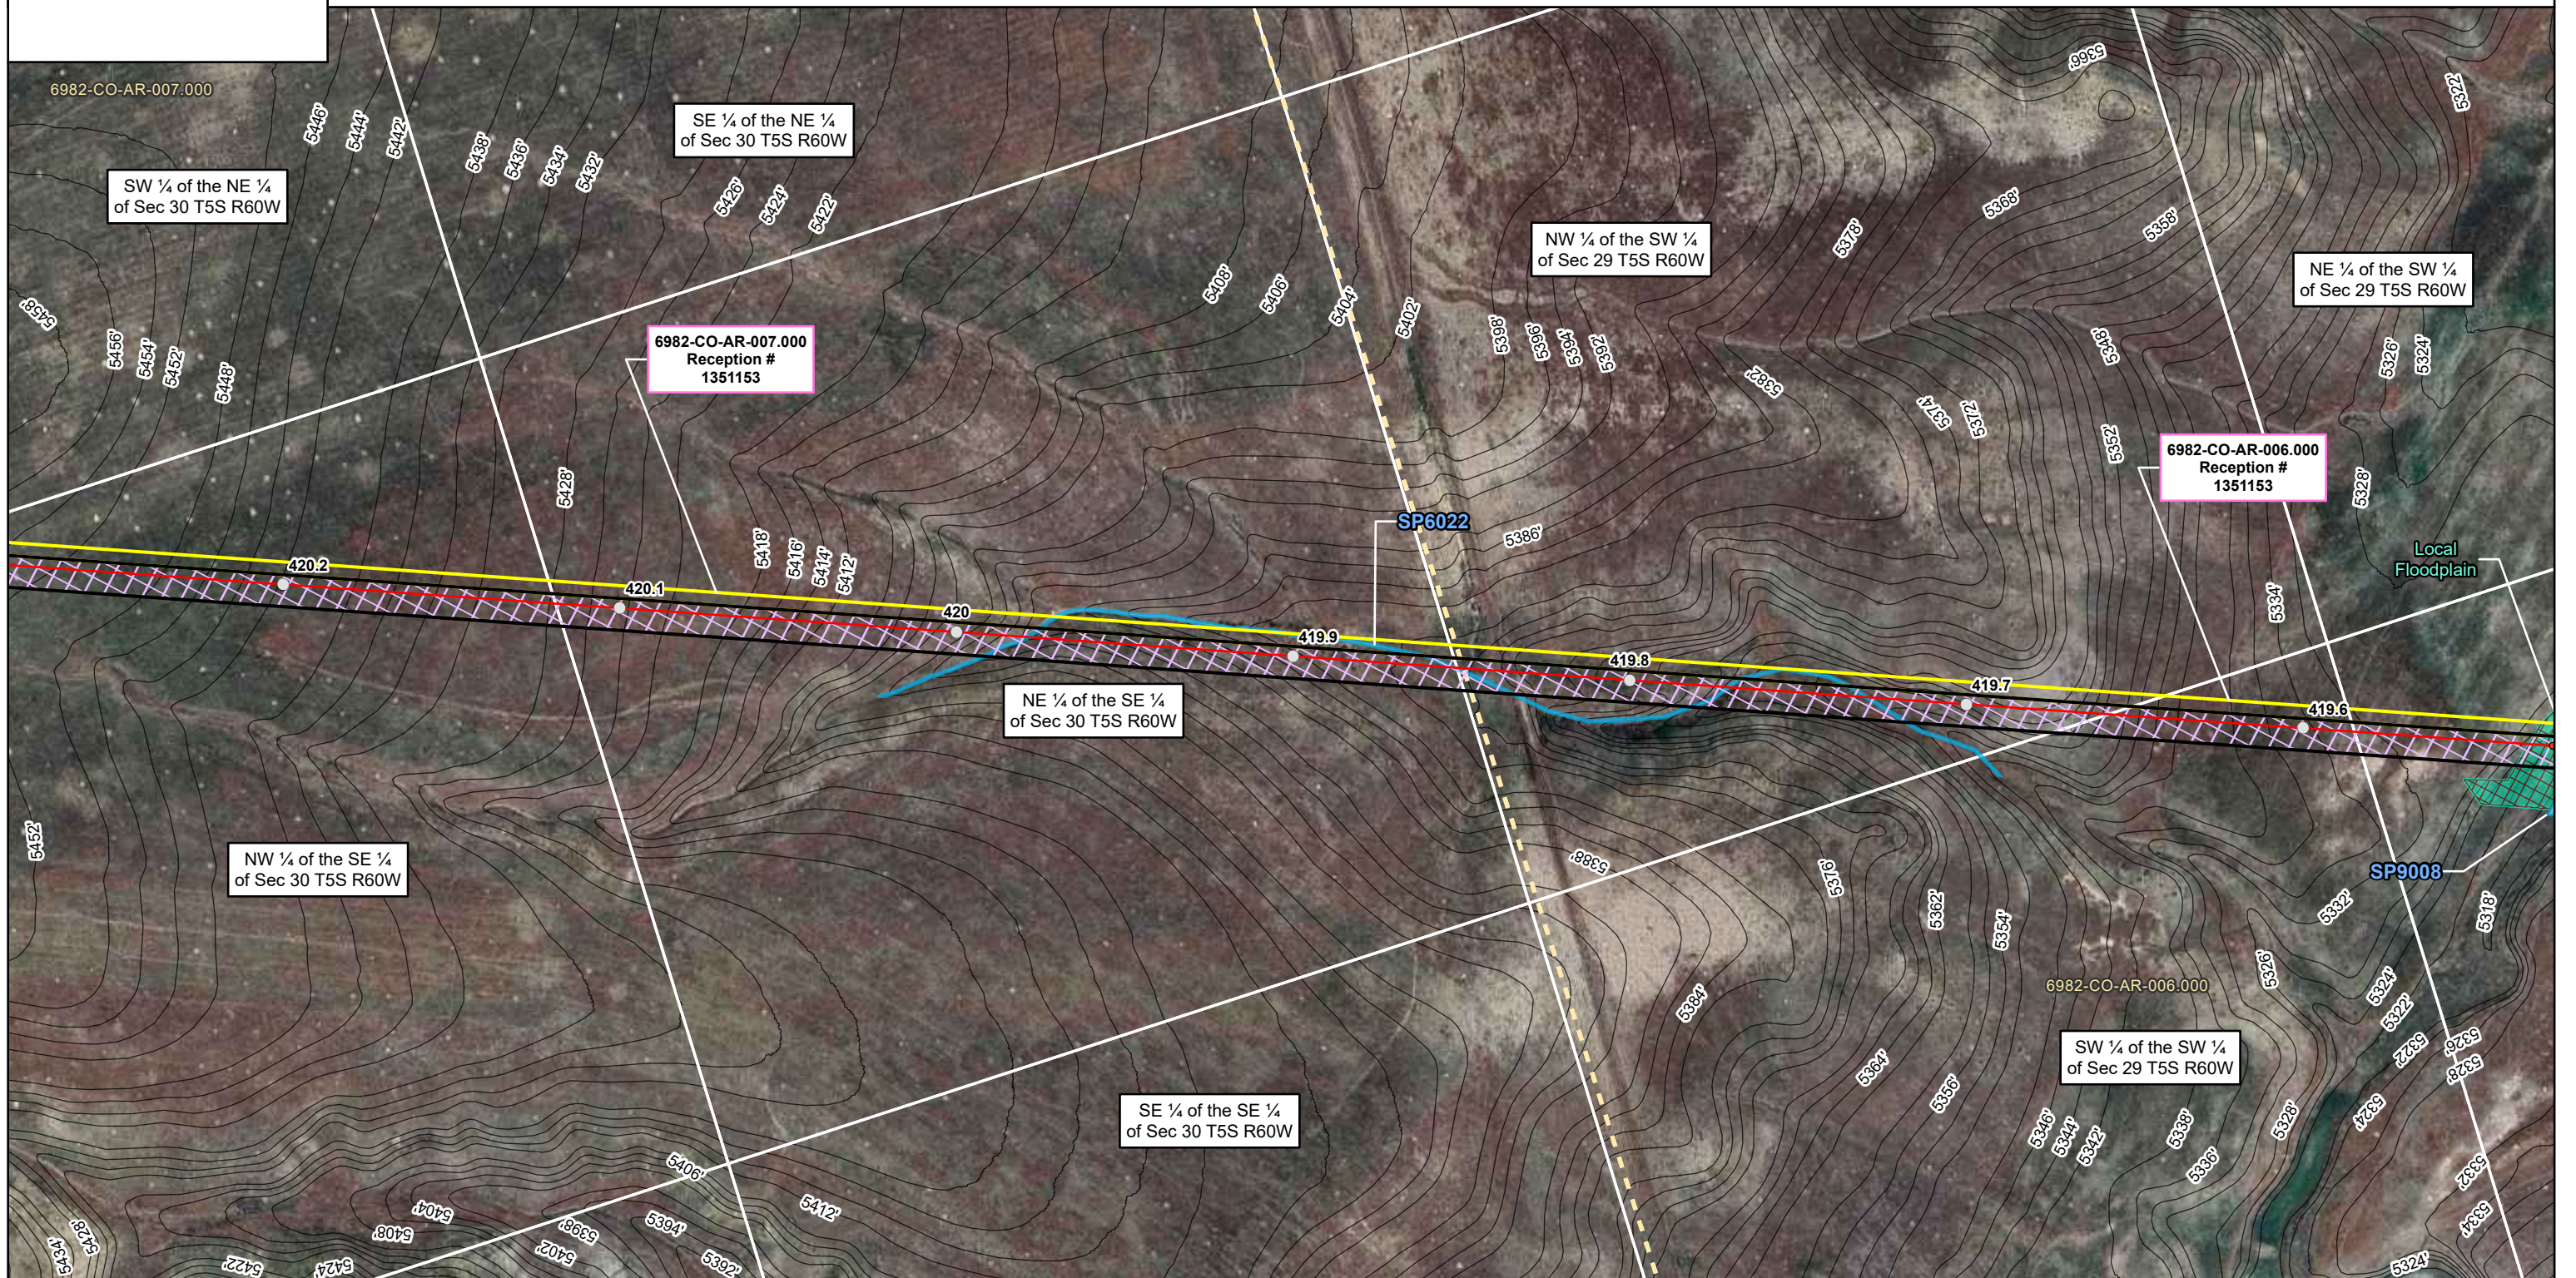

LEGEND

MILEPOSTS	PALUSTRINE SCRUB-SHRUB WETLAND	FEMA FLOODPLAIN (ZONE AO)	HDD ENTRY	PUBLIC ROAD	PERMANENT ACCESS ROAD
PROPOSED CENTERLINE	STREAM	CITY OF AURORA LIMITS	HDD EXIT	PRIVATE ROAD	PERMANENT EASEMENT
PROPOSED CENTERLINE OUTSIDE OF ARAPAHOE COUNTY	COUNTY FLOODPLAIN	COUNTY BOUNDARY	HDD TBD	EXISTING MAGELLAN PIPELINE EASEMENT	TEMPORARY WORKSPACE
PALUSTRINE EMERGENT WETLAND	FEMA FLOODPLAIN (ZONE A)	SECTION LINE (PLSS)	COUNTY ROAD CROSSING	PROPERTY BOUNDARY	ADDITIONAL TEMPORARY WORKSPACE
PALUSTRINE FORESTED WETLAND	FEMA FLOODPLAIN (ZONE AE)	BIJOU BASIN OPEN SPACE	NAMED NHD FLOWLINE	PERMANENT SITE	TEMPORARY ACCESS ROAD
	FEMA FLOODPLAIN (ZONE AH)	BORE	ROW EXTENT		

SP - Ephemeral Stream
WP - Wetland Feature

US FEET 1 INCH = 250 FEET

0 125 250

ONEOK
Magellan Pipeline Company, L.P. is a subsidiary of ONEOK

ARAPAHOE COUNTY AERIAL IMAGERY MAP
DENVER EXPANSION PROJECT
MAGELLAN PIPELINE COMPANY, L.P.
ARAPAHOE COUNTY, COLORADO



PAGE 63 OF 71

NAD83 BLM ZONE 13N (US FOOT)

PREPARED BY: PW

GENERATE DATE: 10/29/2025

USE BY SPECIAL REVIEW
DENVER EXPANSION PROJECT LOCATED IN S29 5S 60W, S32 5S 60W, 6TH PRINCIPAL MERIDIAN
COUNTY OF ARAPAHOE, STATE OF COLORADO

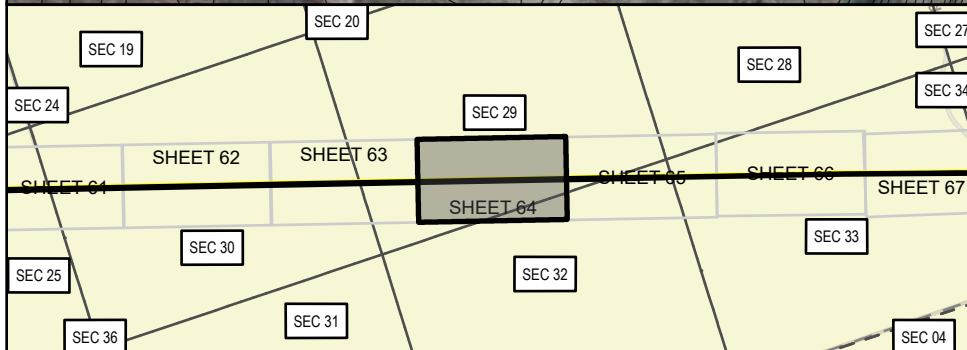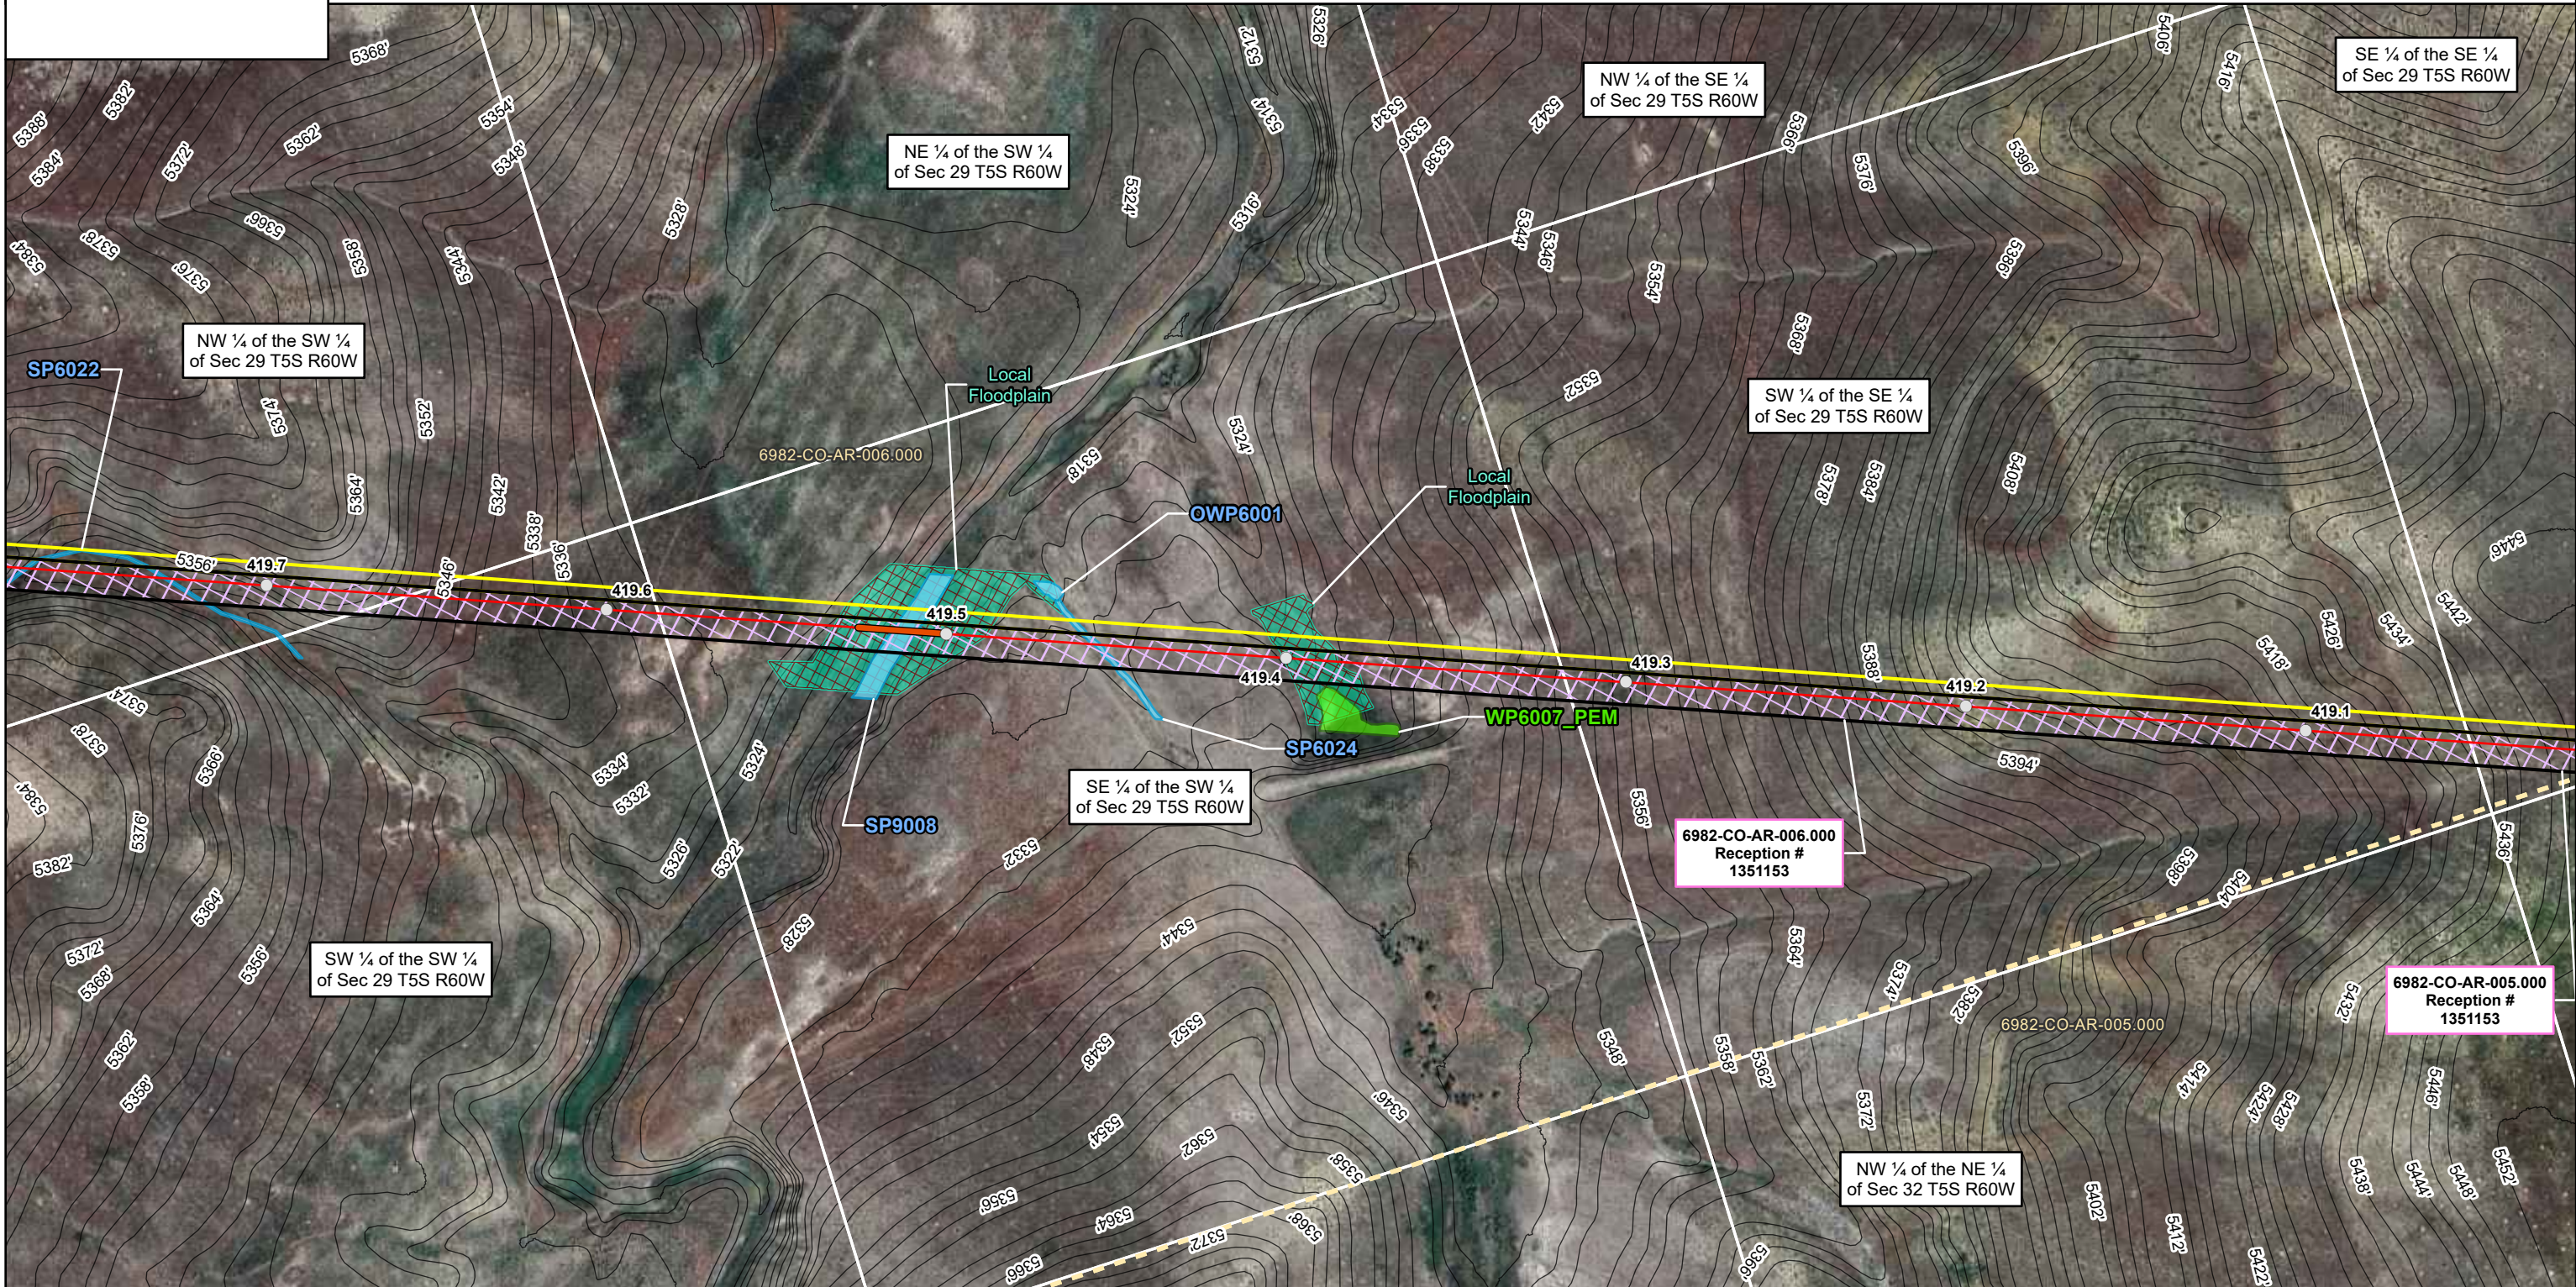

LEGEND

 MILEPOSTS	 PALUSTRINE SCRUB-SHRUB WETLAND	 FEMA FLOODPLAIN (ZONE AO)	 HDD ENTRY	 PUBLIC ROAD	 PERMANENT ACCESS ROAD
 PROPOSED CENTERLINE	 STREAM	 CITY OF AURORA LIMITS	 HDD EXIT	 PRIVATE ROAD	 PERMANENT EASEMENT
 PROPOSED CENTERLINE OUTSIDE OF ARAPAHOE COUNTY	 COUNTY FLOODPLAIN	 COUNTY BOUNDARY	 HDD TBD	 EXISTING MAGELLAN PIPELINE EASEMENT	 TEMPORARY WORKSPACE
 PALUSTRINE EMERGENT WETLAND	 FEMA FLOODPLAIN (ZONE A)	 SECTION LINE (PLSS)	 COUNTY ROAD CROSSING	 PROPERTY BOUNDARY	 ADDITIONAL TEMPORARY WORKSPACE
 PALUSTRINE FORESTED WETLAND	 FEMA FLOODPLAIN (ZONE AE)	 BIJOU BASIN OPEN SPACE	 NAMED NHD FLOWLINE	 PERMANENT SITE	 TEMPORARY ACCESS ROAD
	 FEMA FLOODPLAIN (ZONE AH)	 BORE	 ROW EXTENT		

SP - Ephemeral Stream
WP - Wetland Feature

 US FEET 1 INCH = 250 FEET



ARAPAHOE COUNTY AERIAL IMAGERY MAP
DENVER EXPANSION PROJECT
MAGELLAN PIPELINE COMPANY, L.P.
ARAPAHOE COUNTY, COLORADO




PAGE 64 OF 71

NAD83 BLM ZONE 13N (US FOOT)

PREPARED BY: PW

GENERATE DATE: 10/29/2025

USE BY SPECIAL REVIEW
DENVER EXPANSION PROJECT LOCATED IN S28 5S 60W, S29 5S 60W, S32 5S 60W, S33 5S 60W, 6TH PRINCIPAL MERIDIAN
COUNTY OF ARAPAHOE, STATE OF COLORADO

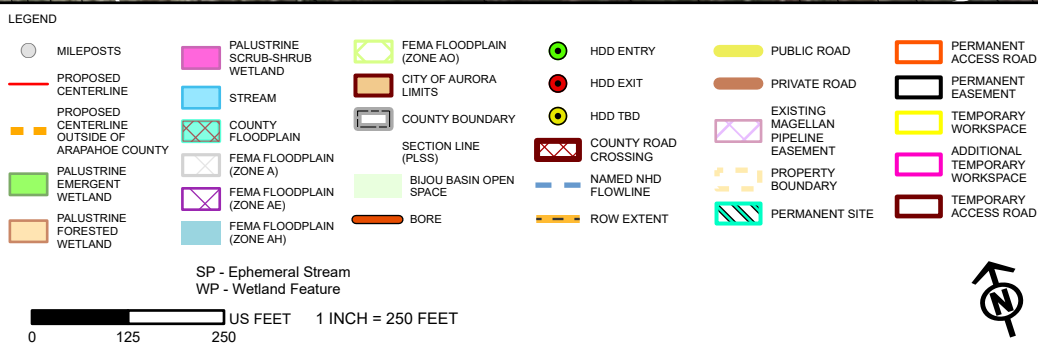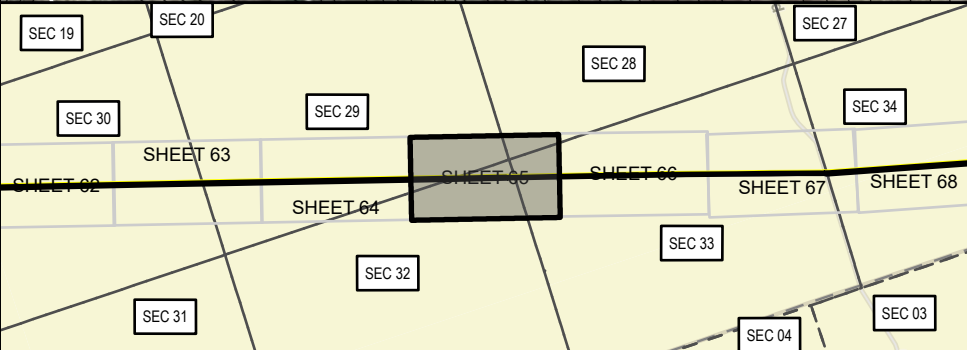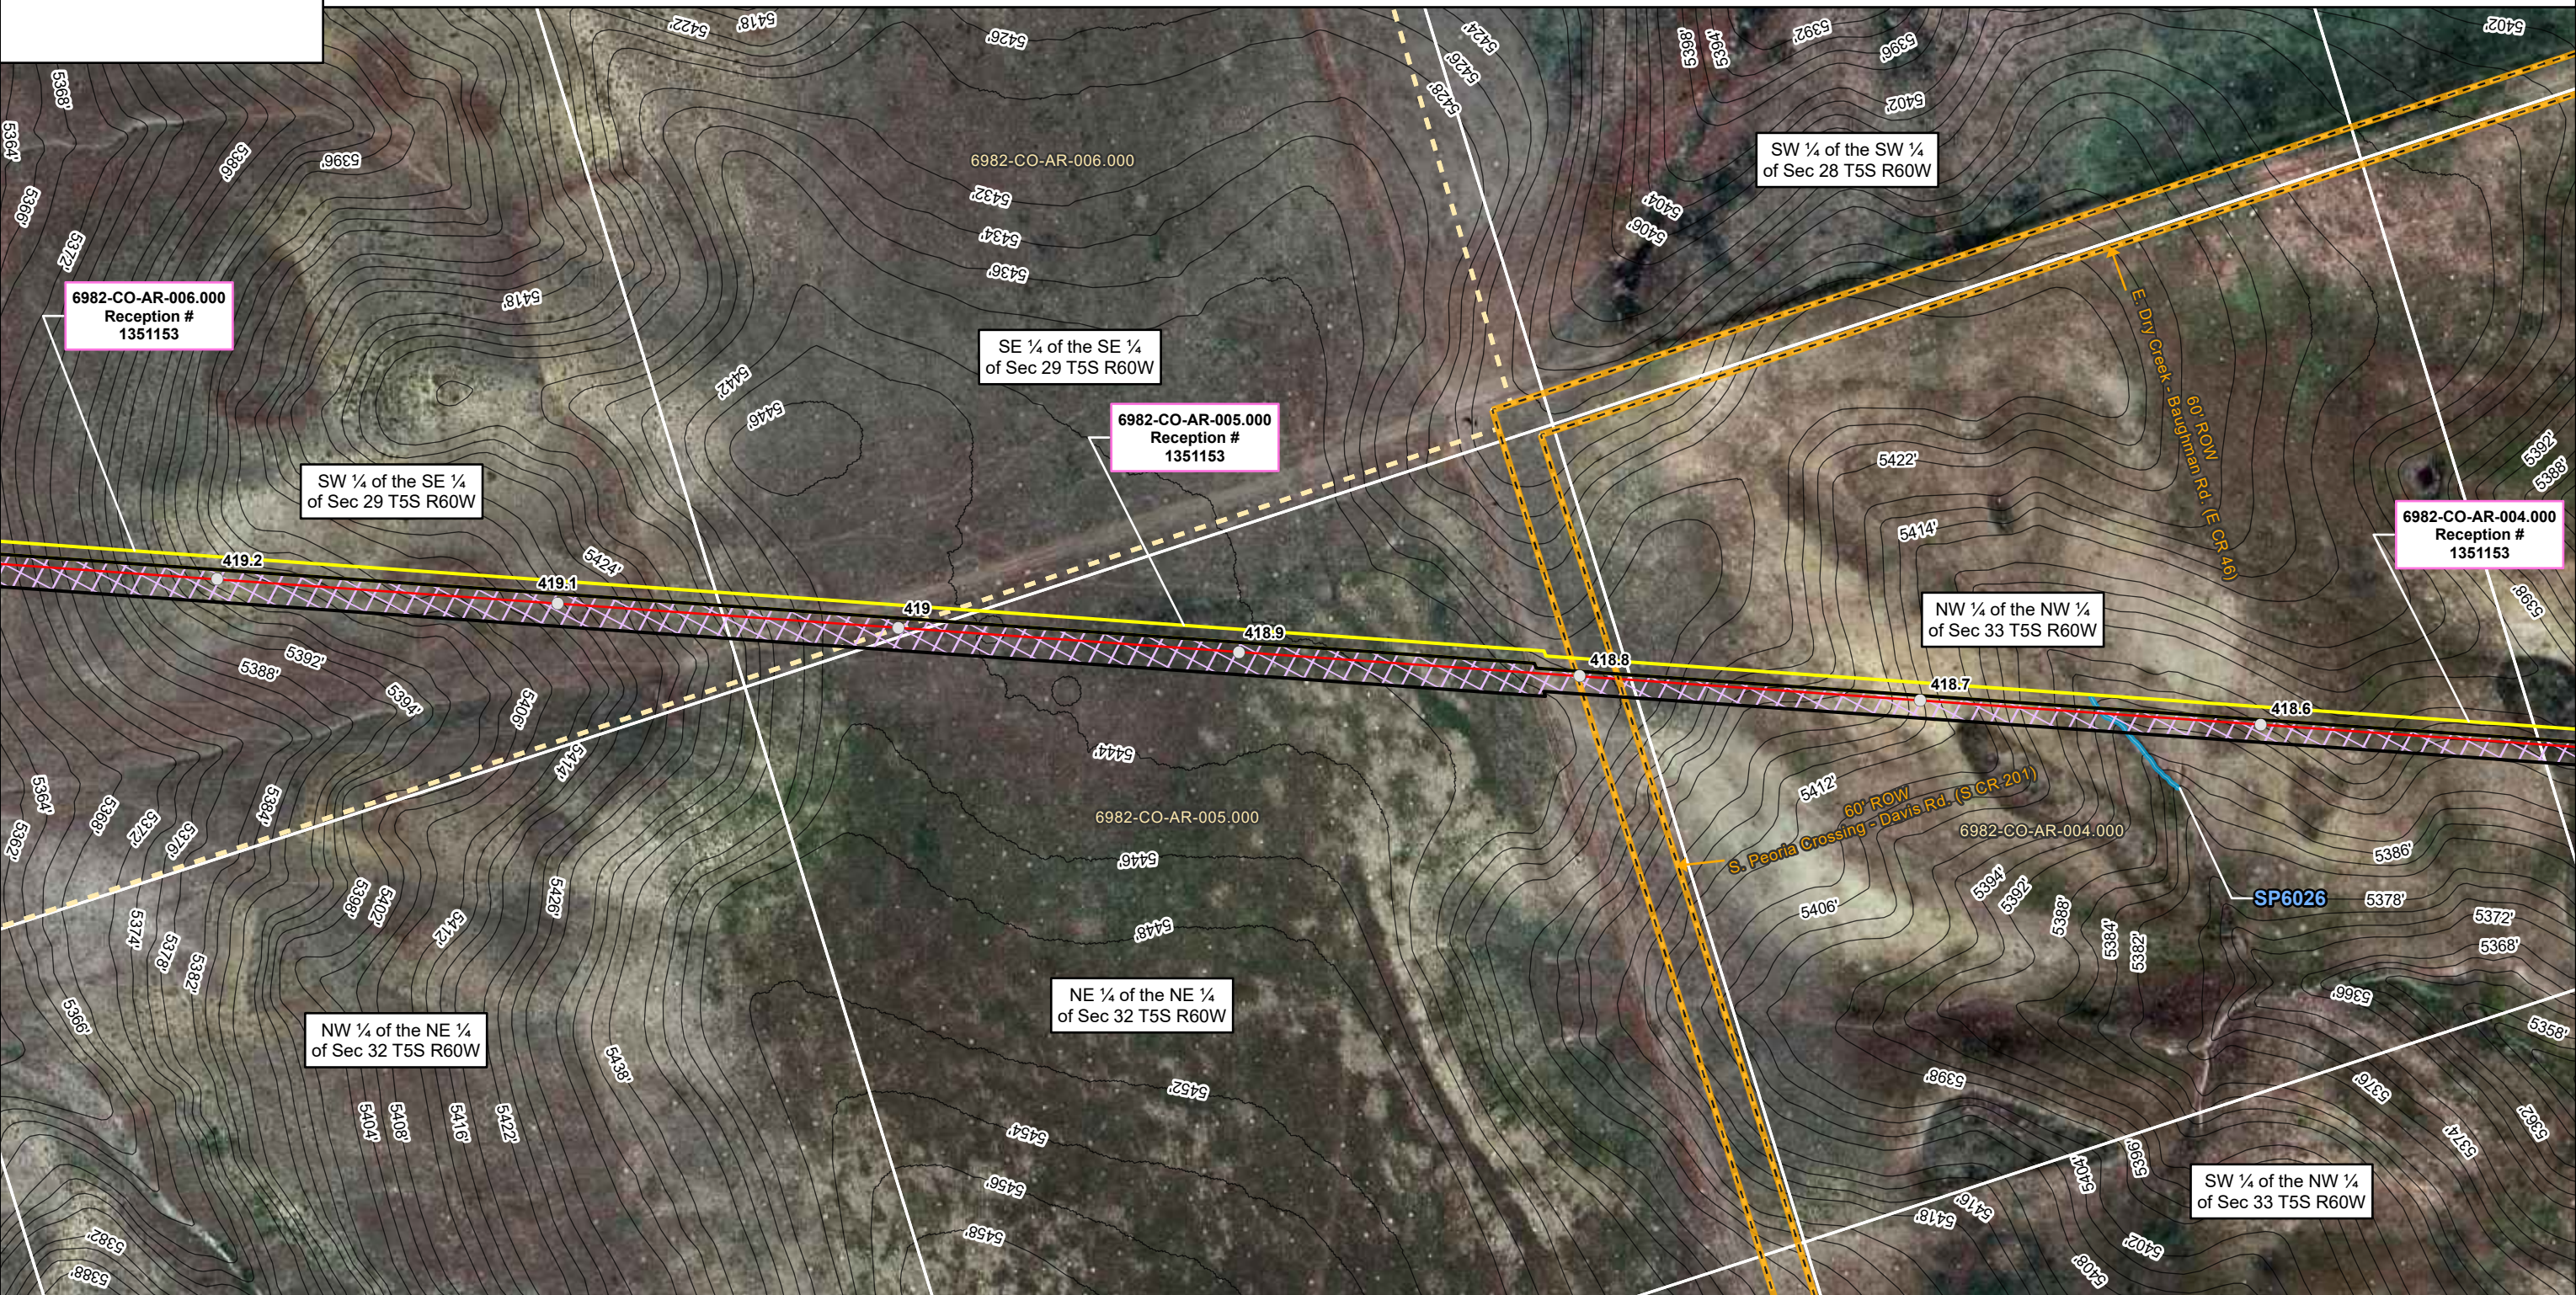

ARAPAHOE COUNTY AERIAL IMAGERY MAP
DENVER EXPANSION PROJECT
MAGELLAN PIPELINE COMPANY, L.P.
ARAPAHOE COUNTY, COLORADO




PAGE 65 OF 71

NAD83 BLM ZONE 13N (US FOOT)

PREPARED BY: PW

GENERATE DATE: 10/29/2025

USE BY SPECIAL REVIEW
DENVER EXPANSION PROJECT LOCATED IN S28 5S 60W, S33 5S 60W, 6TH PRINCIPAL MERIDIAN
COUNTY OF ARAPAHOE, STATE OF COLORADO

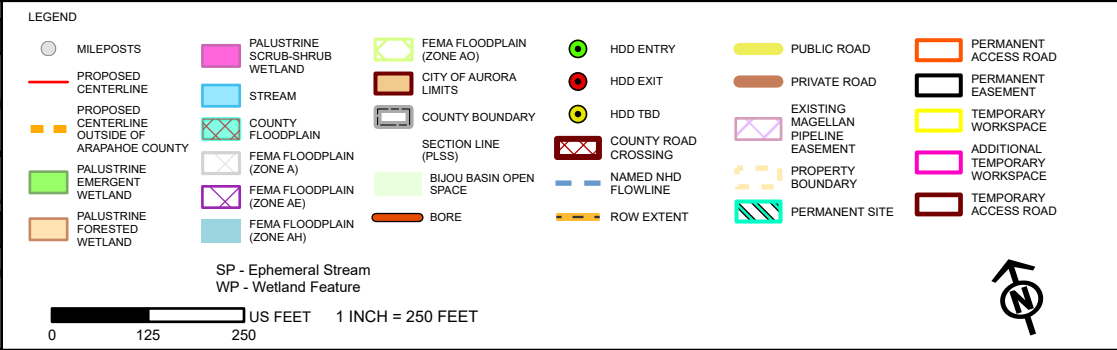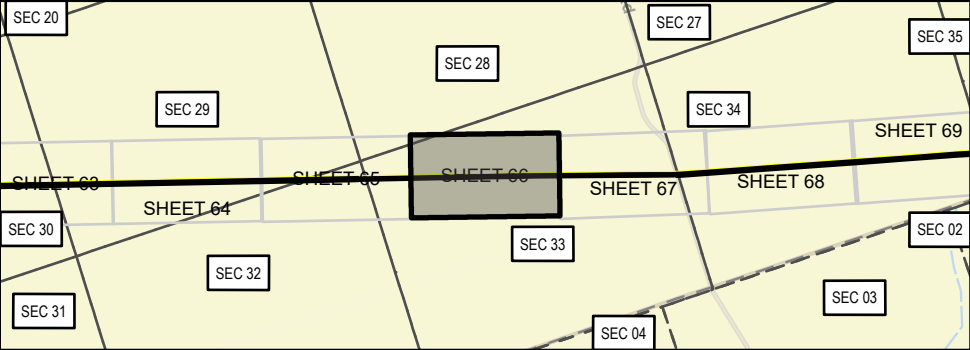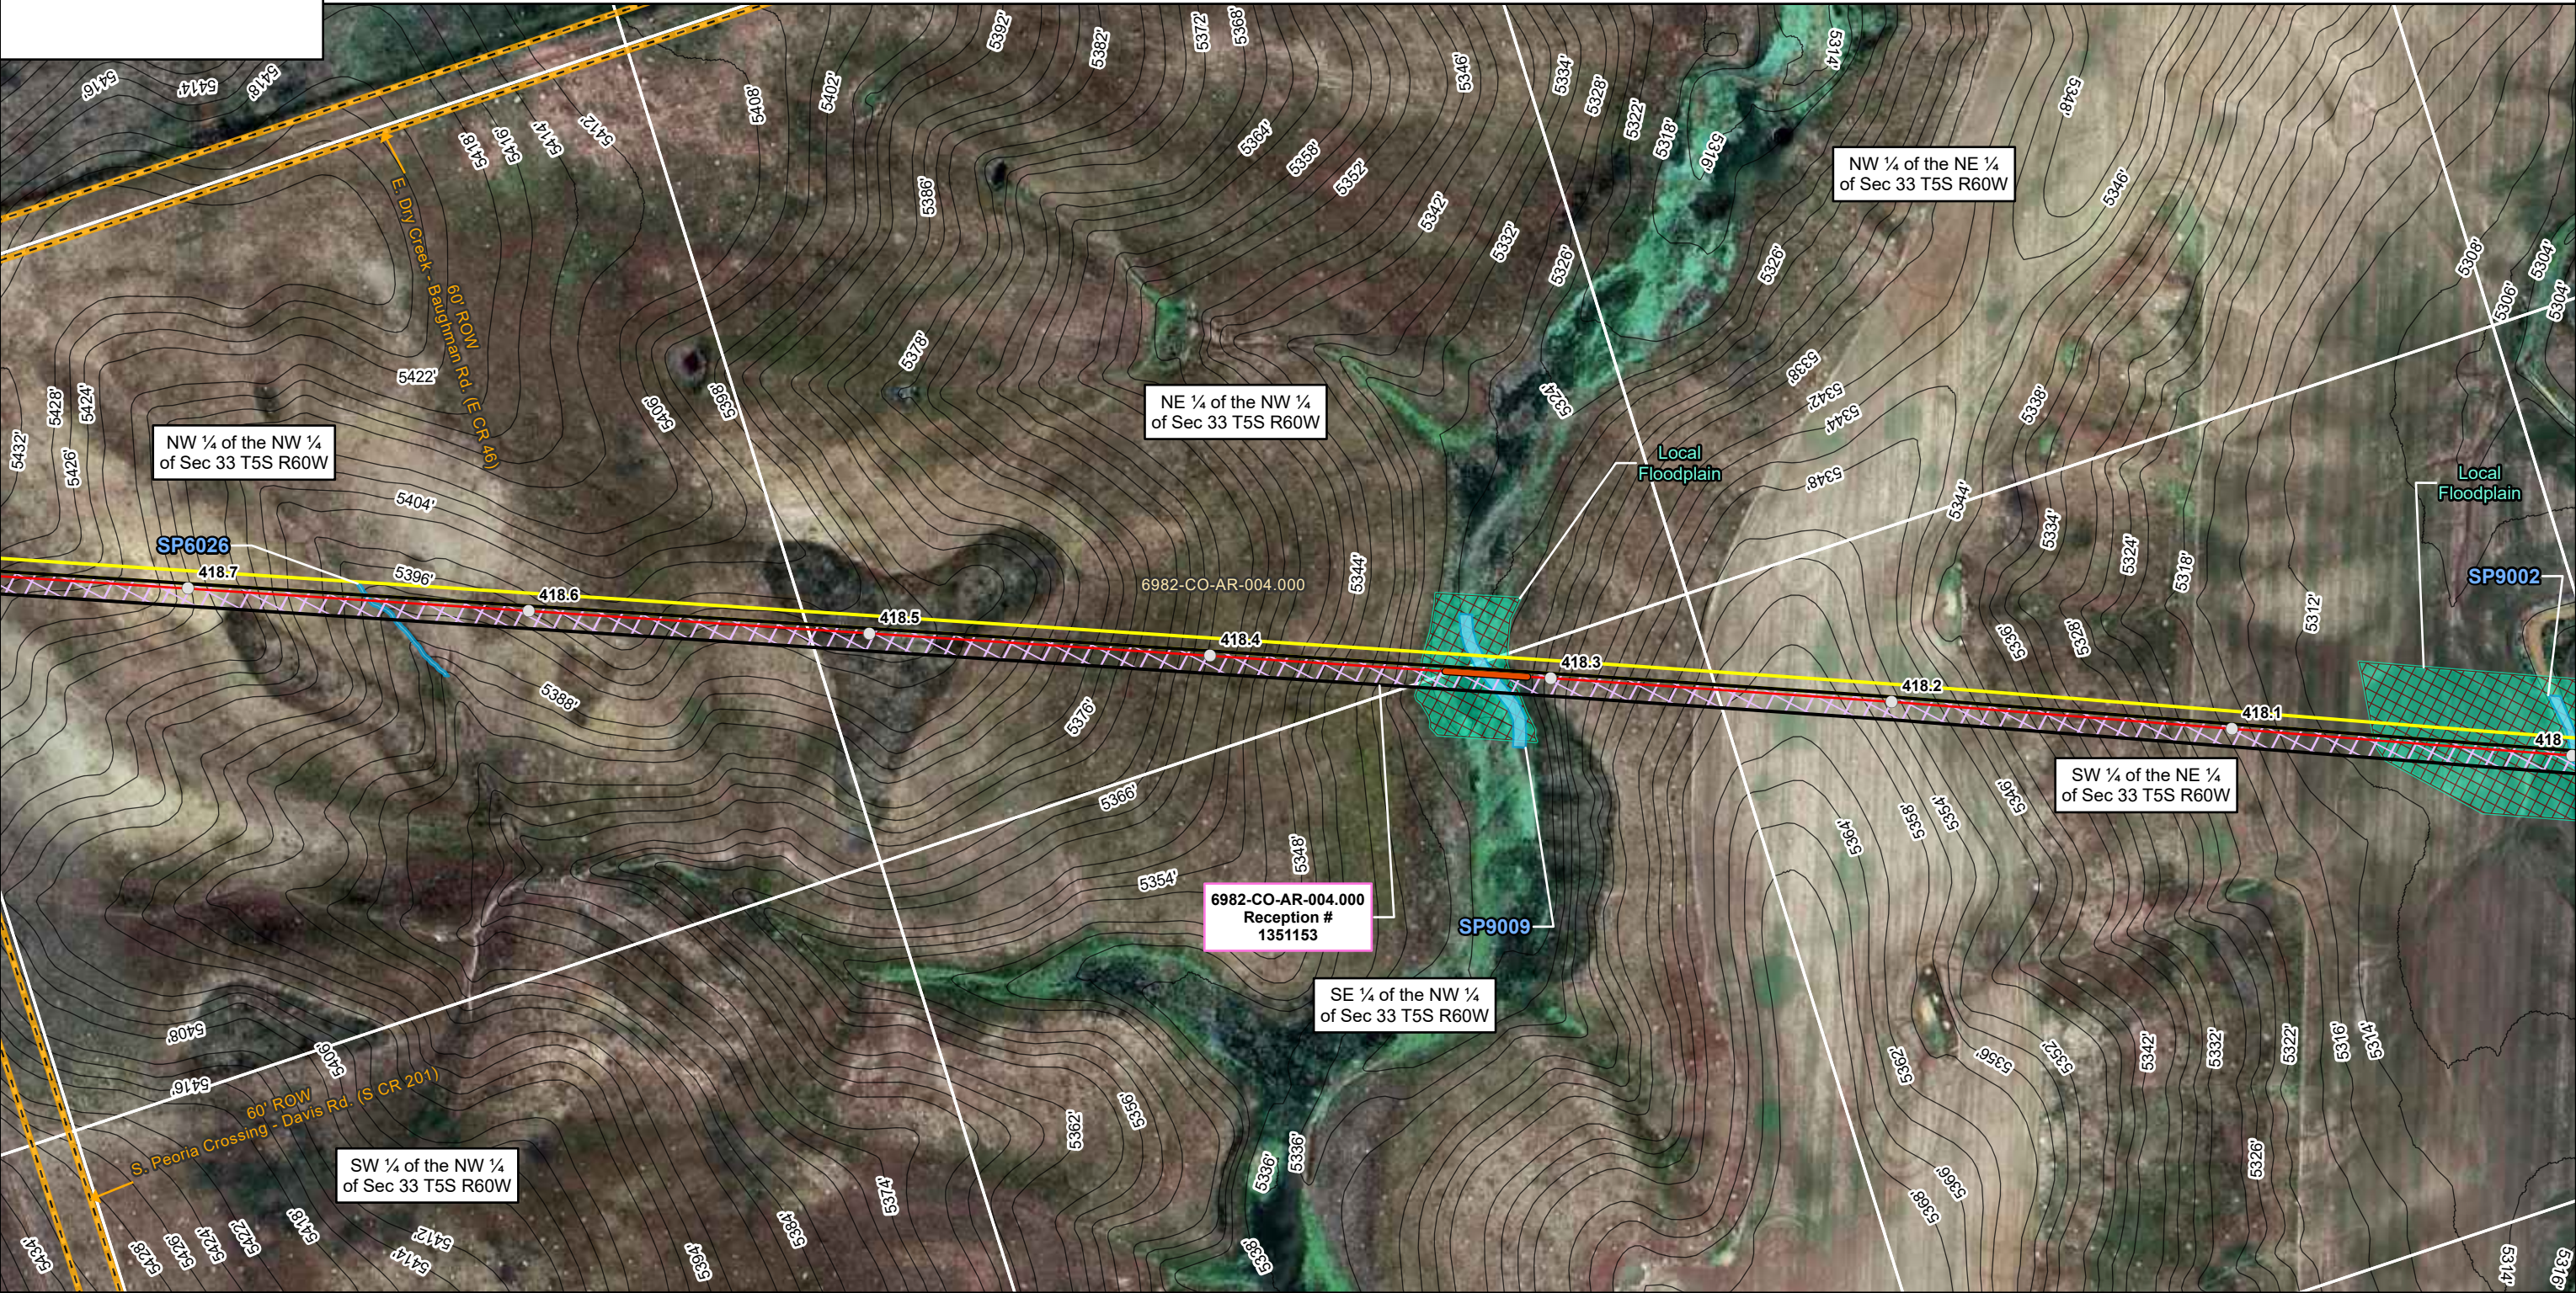

ONEOK
Magellan Pipeline Company, L.P. is a subsidiary of ONEOK

ARAPAHOE COUNTY AERIAL IMAGERY MAP
DENVER EXPANSION PROJECT
MAGELLAN PIPELINE COMPANY, L.P.
ARAPAHOE COUNTY, COLORADO




PAGE 66 OF 71

NAD83 BLM ZONE 13N (US FOOT)

PREPARED BY: PW

GENERATE DATE: 10/29/2025

USE BY SPECIAL REVIEW
DENVER EXPANSION PROJECT LOCATED IN S33 5S 60W, S34 5S 60W, 6TH PRINCIPAL MERIDIAN
COUNTY OF ARAPAHOE, STATE OF COLORADO

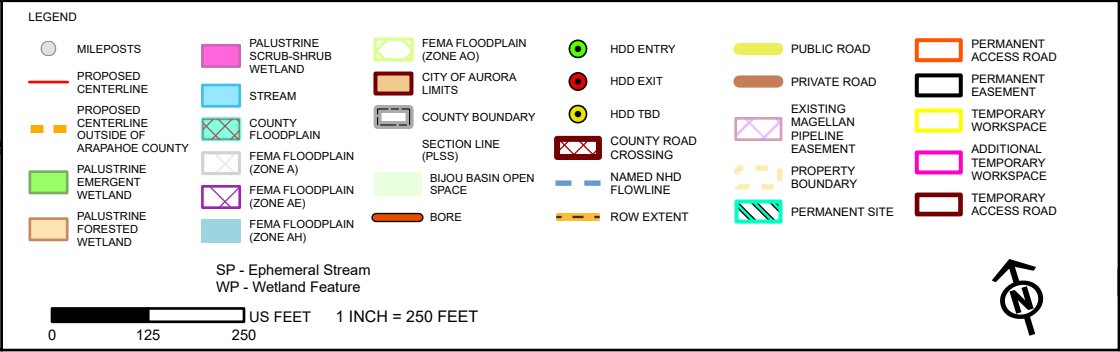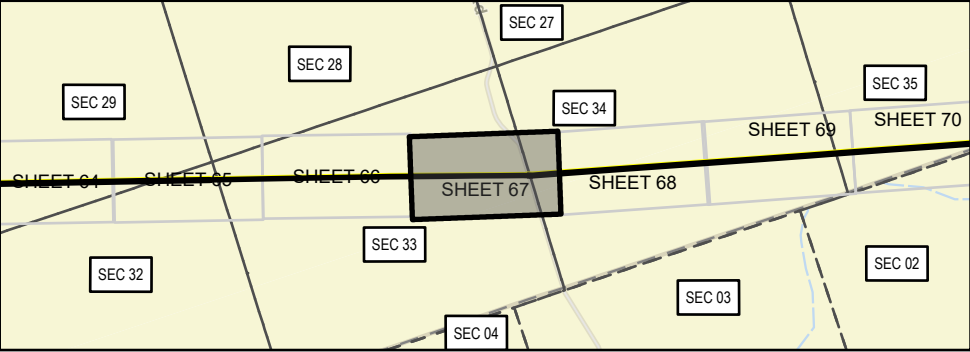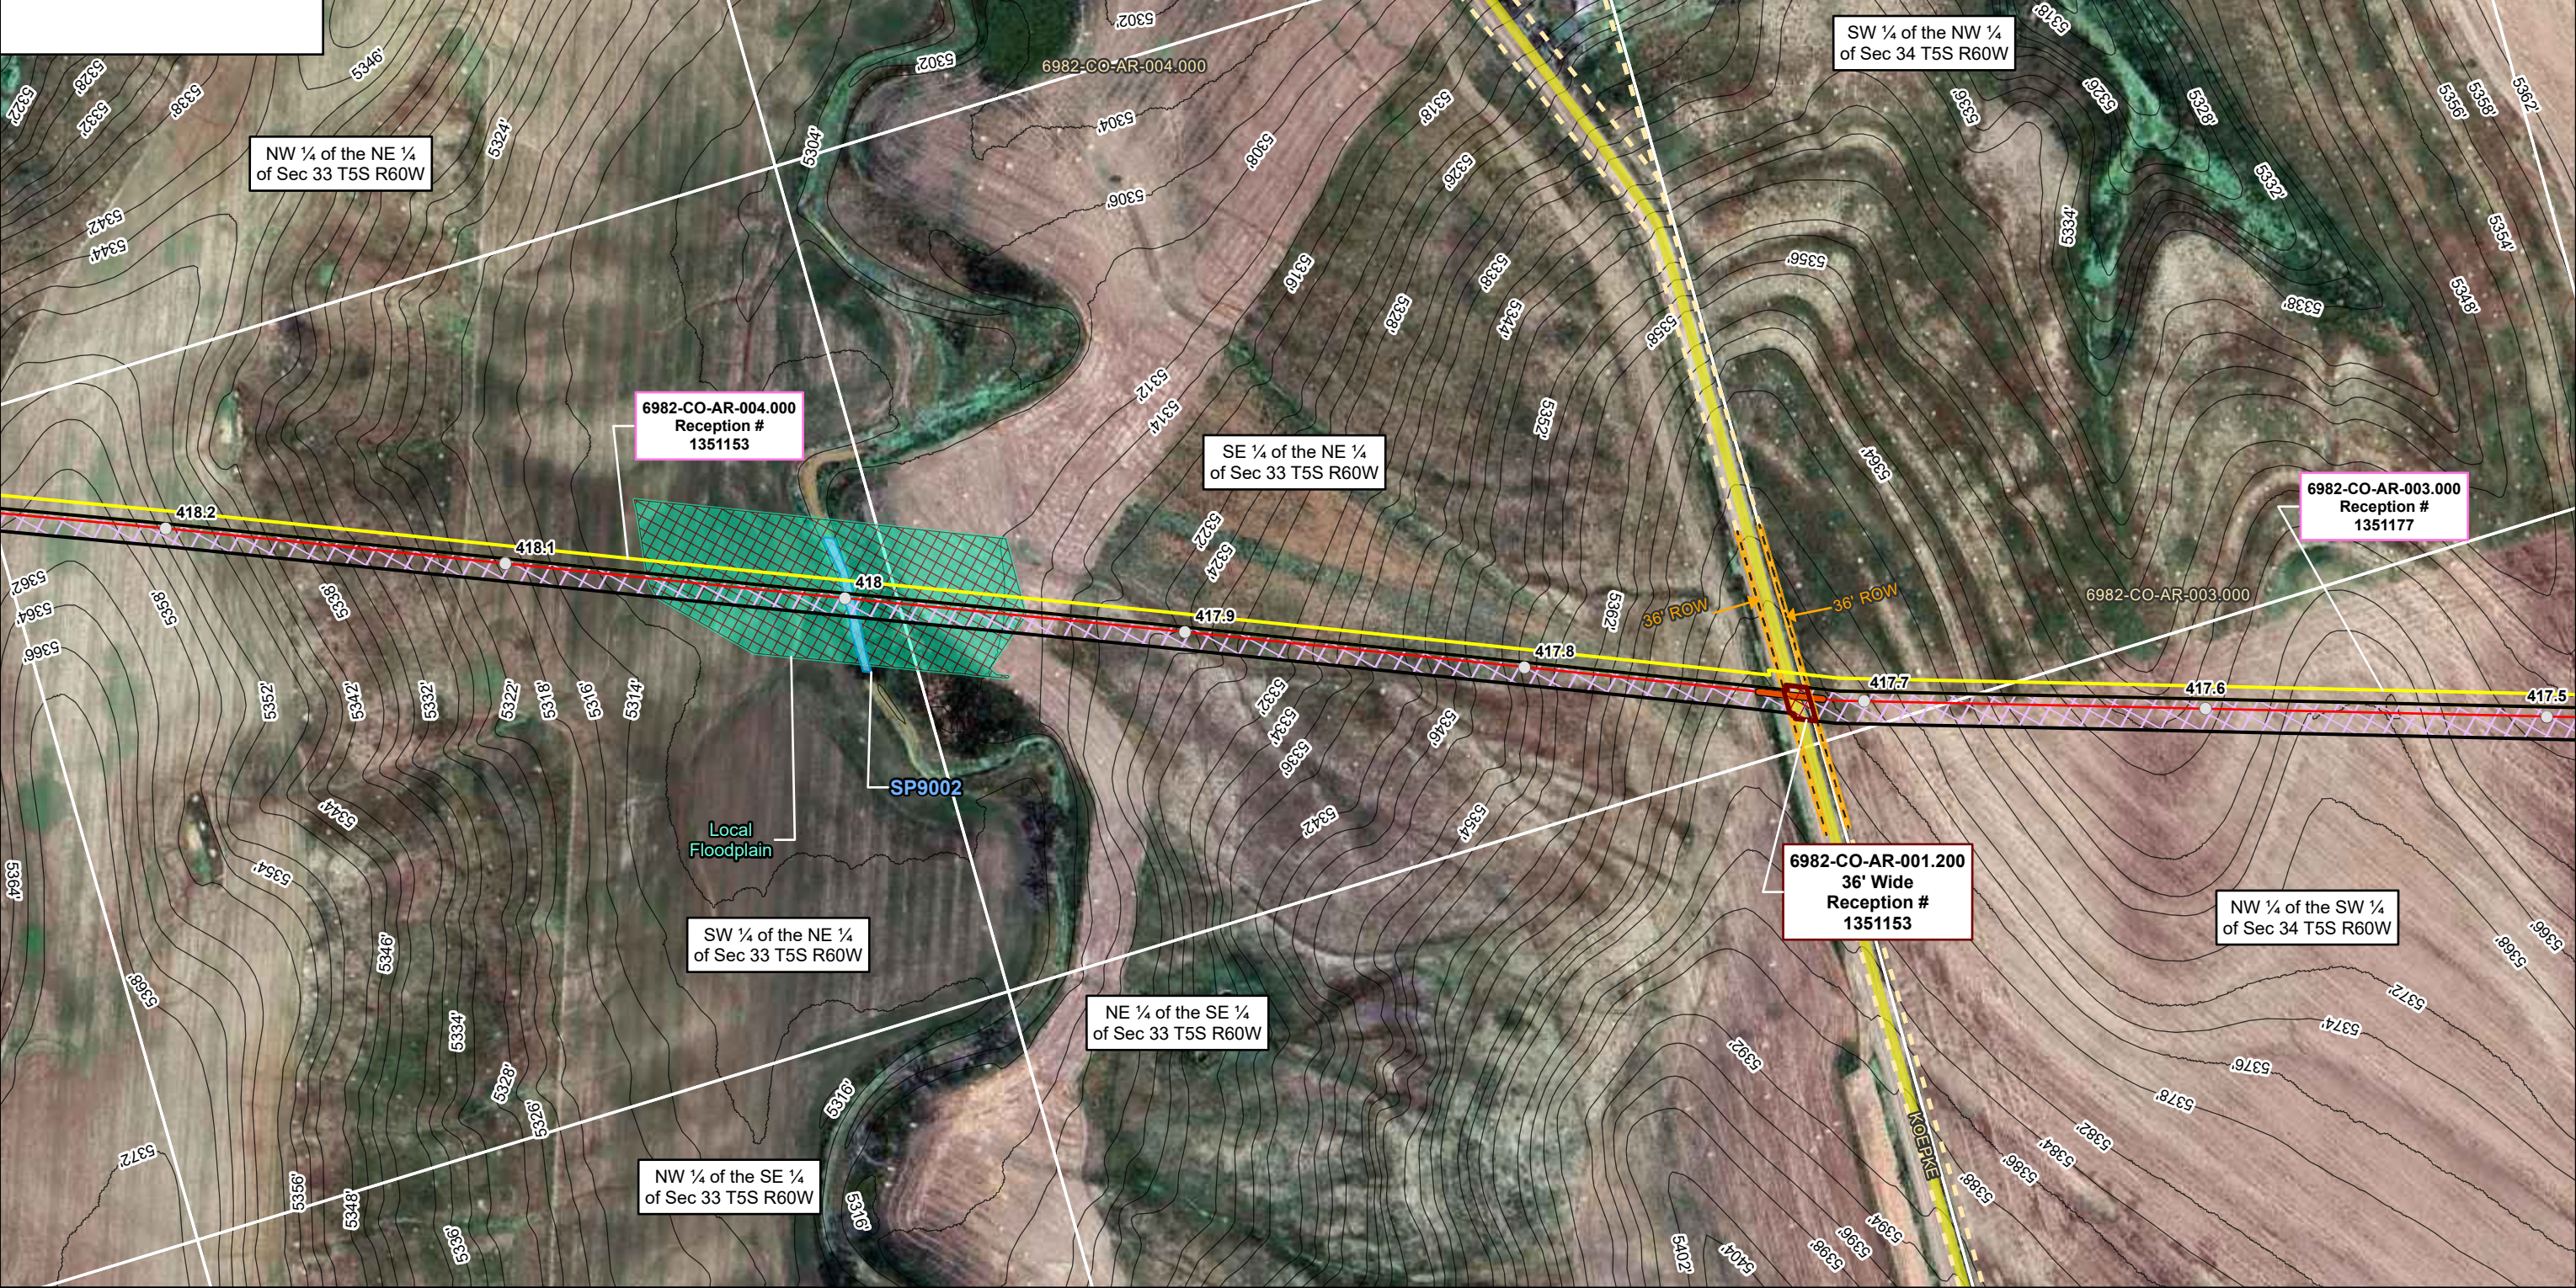



ARAPAHOE COUNTY AERIAL IMAGERY MAP
DENVER EXPANSION PROJECT
MAGELLAN PIPELINE COMPANY, L.P.
ARAPAHOE COUNTY, COLORADO



PAGE 67 OF 71

NAD83 BLM ZONE 13N (US FOOT)

PREPARED BY: PW

GENERATE DATE: 10/29/2025

USE BY SPECIAL REVIEW
DENVER EXPANSION PROJECT LOCATED IN S34 5S 60W, 6TH PRINCIPAL MERIDIAN
COUNTY OF ARAPAHOE, STATE OF COLORADO

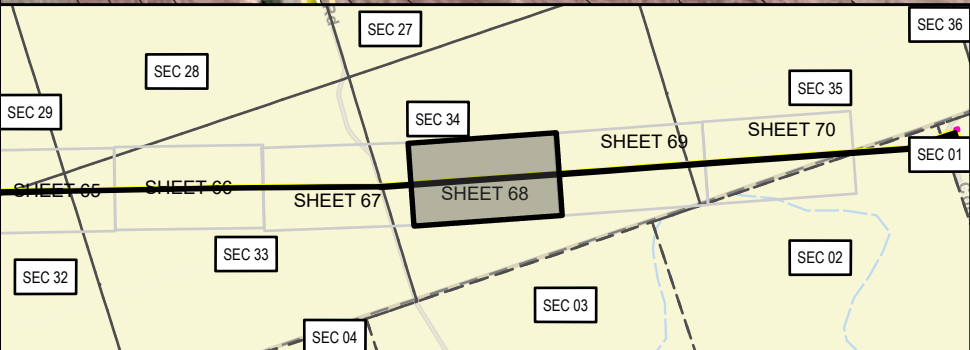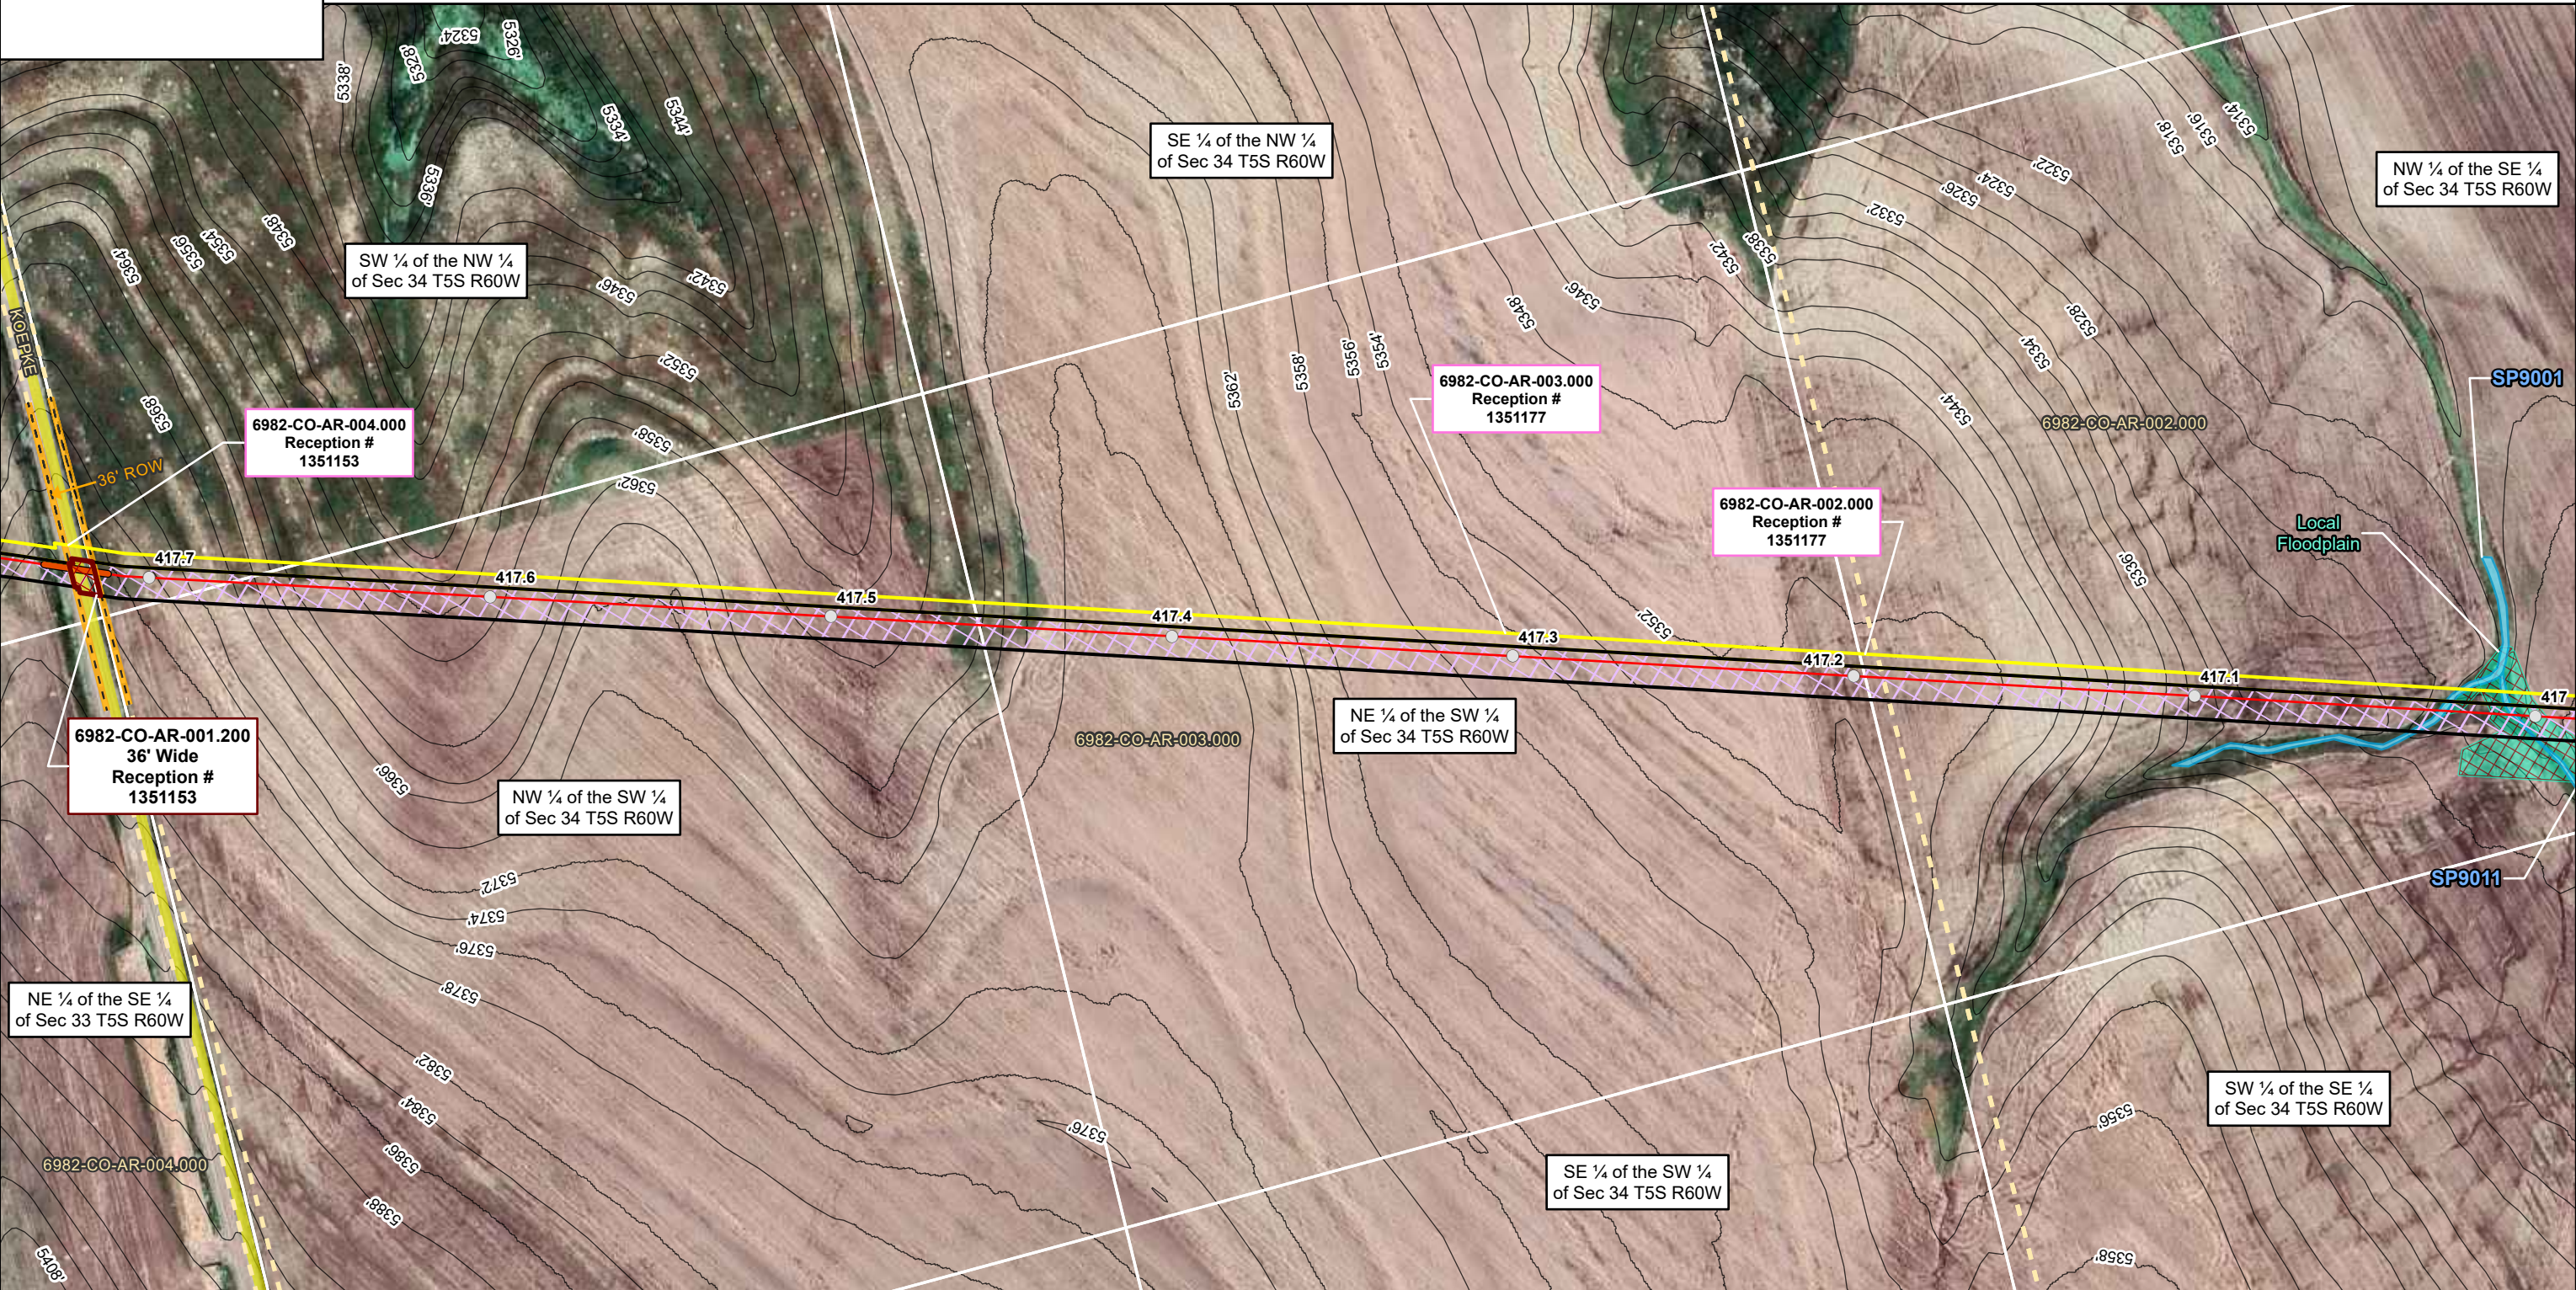

LEGEND

MILEPOSTS	PALUSTRINE SCRUB-SHRUB WETLAND	FEMA FLOODPLAIN (ZONE AO)	HDD ENTRY	PUBLIC ROAD	PERMANENT ACCESS ROAD
PROPOSED CENTERLINE	STREAM	CITY OF AURORA LIMITS	HDD EXIT	PRIVATE ROAD	PERMANENT EASEMENT
PROPOSED CENTERLINE OUTSIDE OF ARAPAHOE COUNTY	COUNTY FLOODPLAIN	COUNTY BOUNDARY	HDD TBD	EXISTING MAGELLAN PIPELINE EASEMENT	TEMPORARY WORKSPACE
PALUSTRINE EMERGENT WETLAND	FEMA FLOODPLAIN (ZONE A)	SECTION LINE (PLSS)	COUNTY ROAD CROSSING	PROPERTY BOUNDARY	ADDITIONAL TEMPORARY WORKSPACE
PALUSTRINE FORESTED WETLAND	FEMA FLOODPLAIN (ZONE AE)	BIJOU BASIN OPEN SPACE	NAMED NHD FLOWLINE	PERMANENT SITE	TEMPORARY ACCESS ROAD
	FEMA FLOODPLAIN (ZONE AH)	BORE	ROW EXTENT		

SP - Ephemeral Stream
WP - Wetland Feature

US FEET 1 INCH = 250 FEET

0 125 250

ONEOK
Magellan Pipeline Company, L.P. is a subsidiary of ONEOK

ARAPAHOE COUNTY AERIAL IMAGERY MAP
DENVER EXPANSION PROJECT
MAGELLAN PIPELINE COMPANY, L.P.
ARAPAHOE COUNTY, COLORADO



PAGE 68 OF 71

NAD83 BLM ZONE 13N (US FOOT)

PREPARED BY: PW

GENERATE DATE: 10/29/2025

USE BY SPECIAL REVIEW
DENVER EXPANSION PROJECT LOCATED IN S02 6S 60W, S34 5S 60W, S35 5S 60W, 6TH PRINCIPAL MERIDIAN
COUNTY OF ARAPAHOE, STATE OF COLORADO

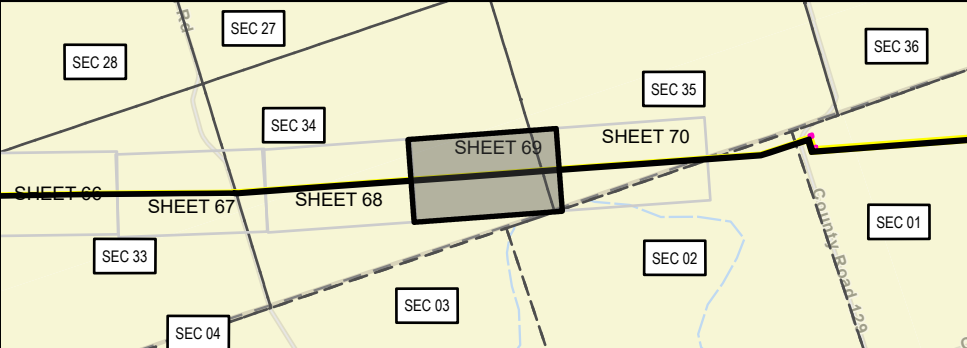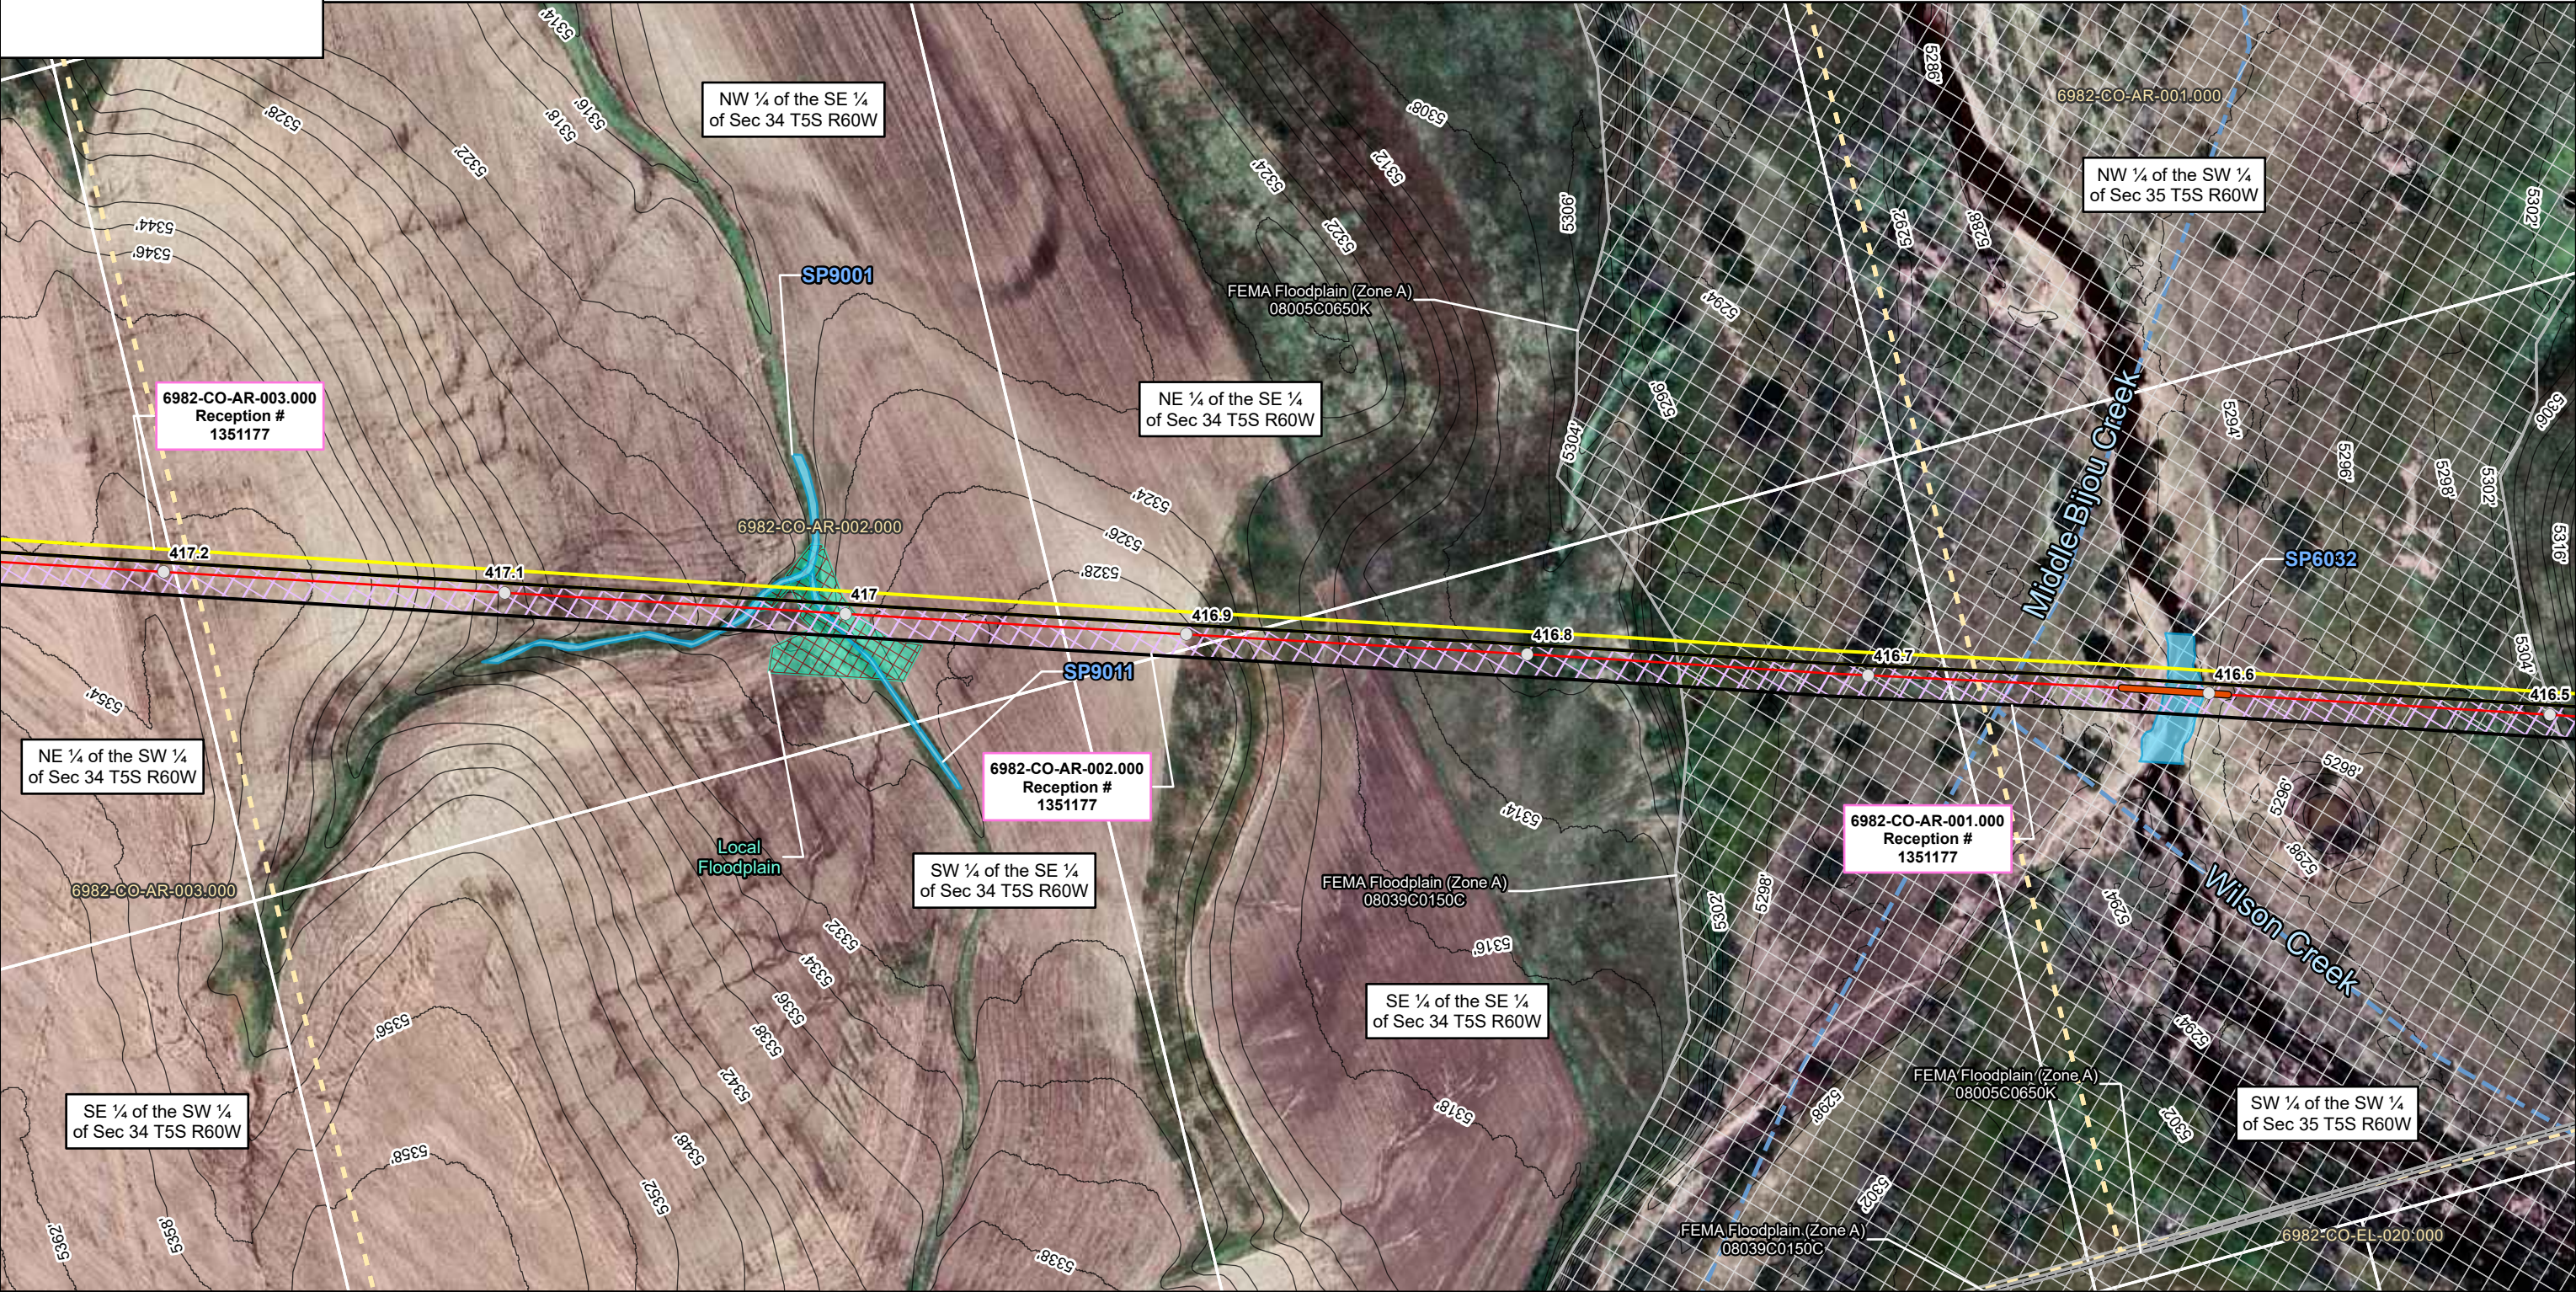

ARAPAHOE COUNTY CASE NO. UASI25-002

LEGEND

MILEPOSTS

PROPOSED CENTERLINE

PROPOSED CENTERLINE OUTSIDE OF ARAPAHOE COUNTY

EMERGENT WETLAND

PALUSTRINE FORESTED WETLAND

PALUSTRINE SCRUB-SHRUB WETLAND

STREAM

COUNTY FLOODPLAIN

FEMA FLOODPLAIN (ZONE A)

FEMA FLOODPLAIN (ZONE AE)

FEMA FLOODPLAIN (ZONE AH)

FEMA FLOODPLAIN (ZONE AO)

CITY OF AURORA LIMITS

COUNTY BOUNDARY

SECTION LINE (PLSS)

BIJOU BASIN OPEN SPACE

BORE

HDD ENTRY

HDD EXIT

HDD TBD

COUNTY ROAD CROSSING

NAMED NHD FLOWLINE

ROW EXTENT

PUBLIC ROAD

PRIVATE ROAD

EXISTING MAGELLAN PIPELINE EASEMENT

PROPERTY BOUNDARY

PERMANENT SITE

PERMANENT ACCESS ROAD

PERMANENT EASEMENT

TEMPORARY WORKSPACE

ADDITIONAL TEMPORARY WORKSPACE

TEMPORARY ACCESS ROAD

SP - Ephemeral Stream
WP - Wetland Feature

US FEET 1 INCH = 250 FEET

0 125 250

Magellan Pipeline Company, L.P. is a subsidiary of ONEOK.

ARAPAHOE COUNTY AERIAL IMAGERY MAP
DENVER EXPANSION PROJECT
MAGELLAN PIPELINE COMPANY, L.P.
ARAPAHOE COUNTY, COLORADO



PAGE 69 OF 71

NAD83 BLM ZONE 13N (US FOOT)

PREPARED BY: PW

GENERATE DATE: 10/29/2025

	USE BY SPECIAL REVIEW DENVER EXPANSION PROJECT LOCATED IN S02 6S 60W, S35 5S 60W, 6TH PRINCIPAL MERIDIAN COUNTY OF ARAPAHOE, STATE OF COLORADO
--	---

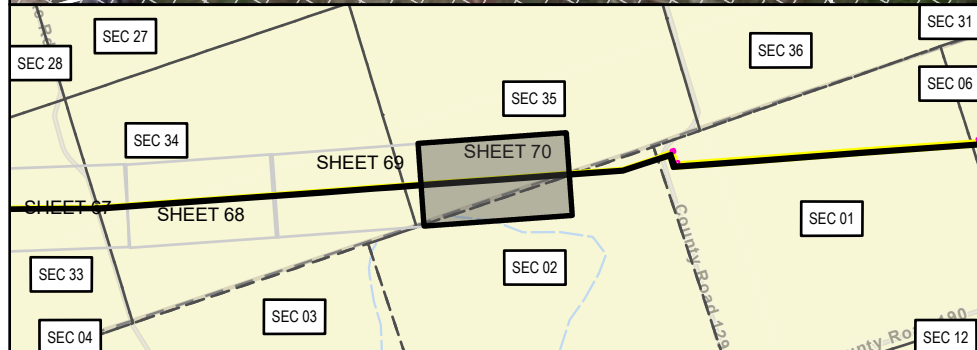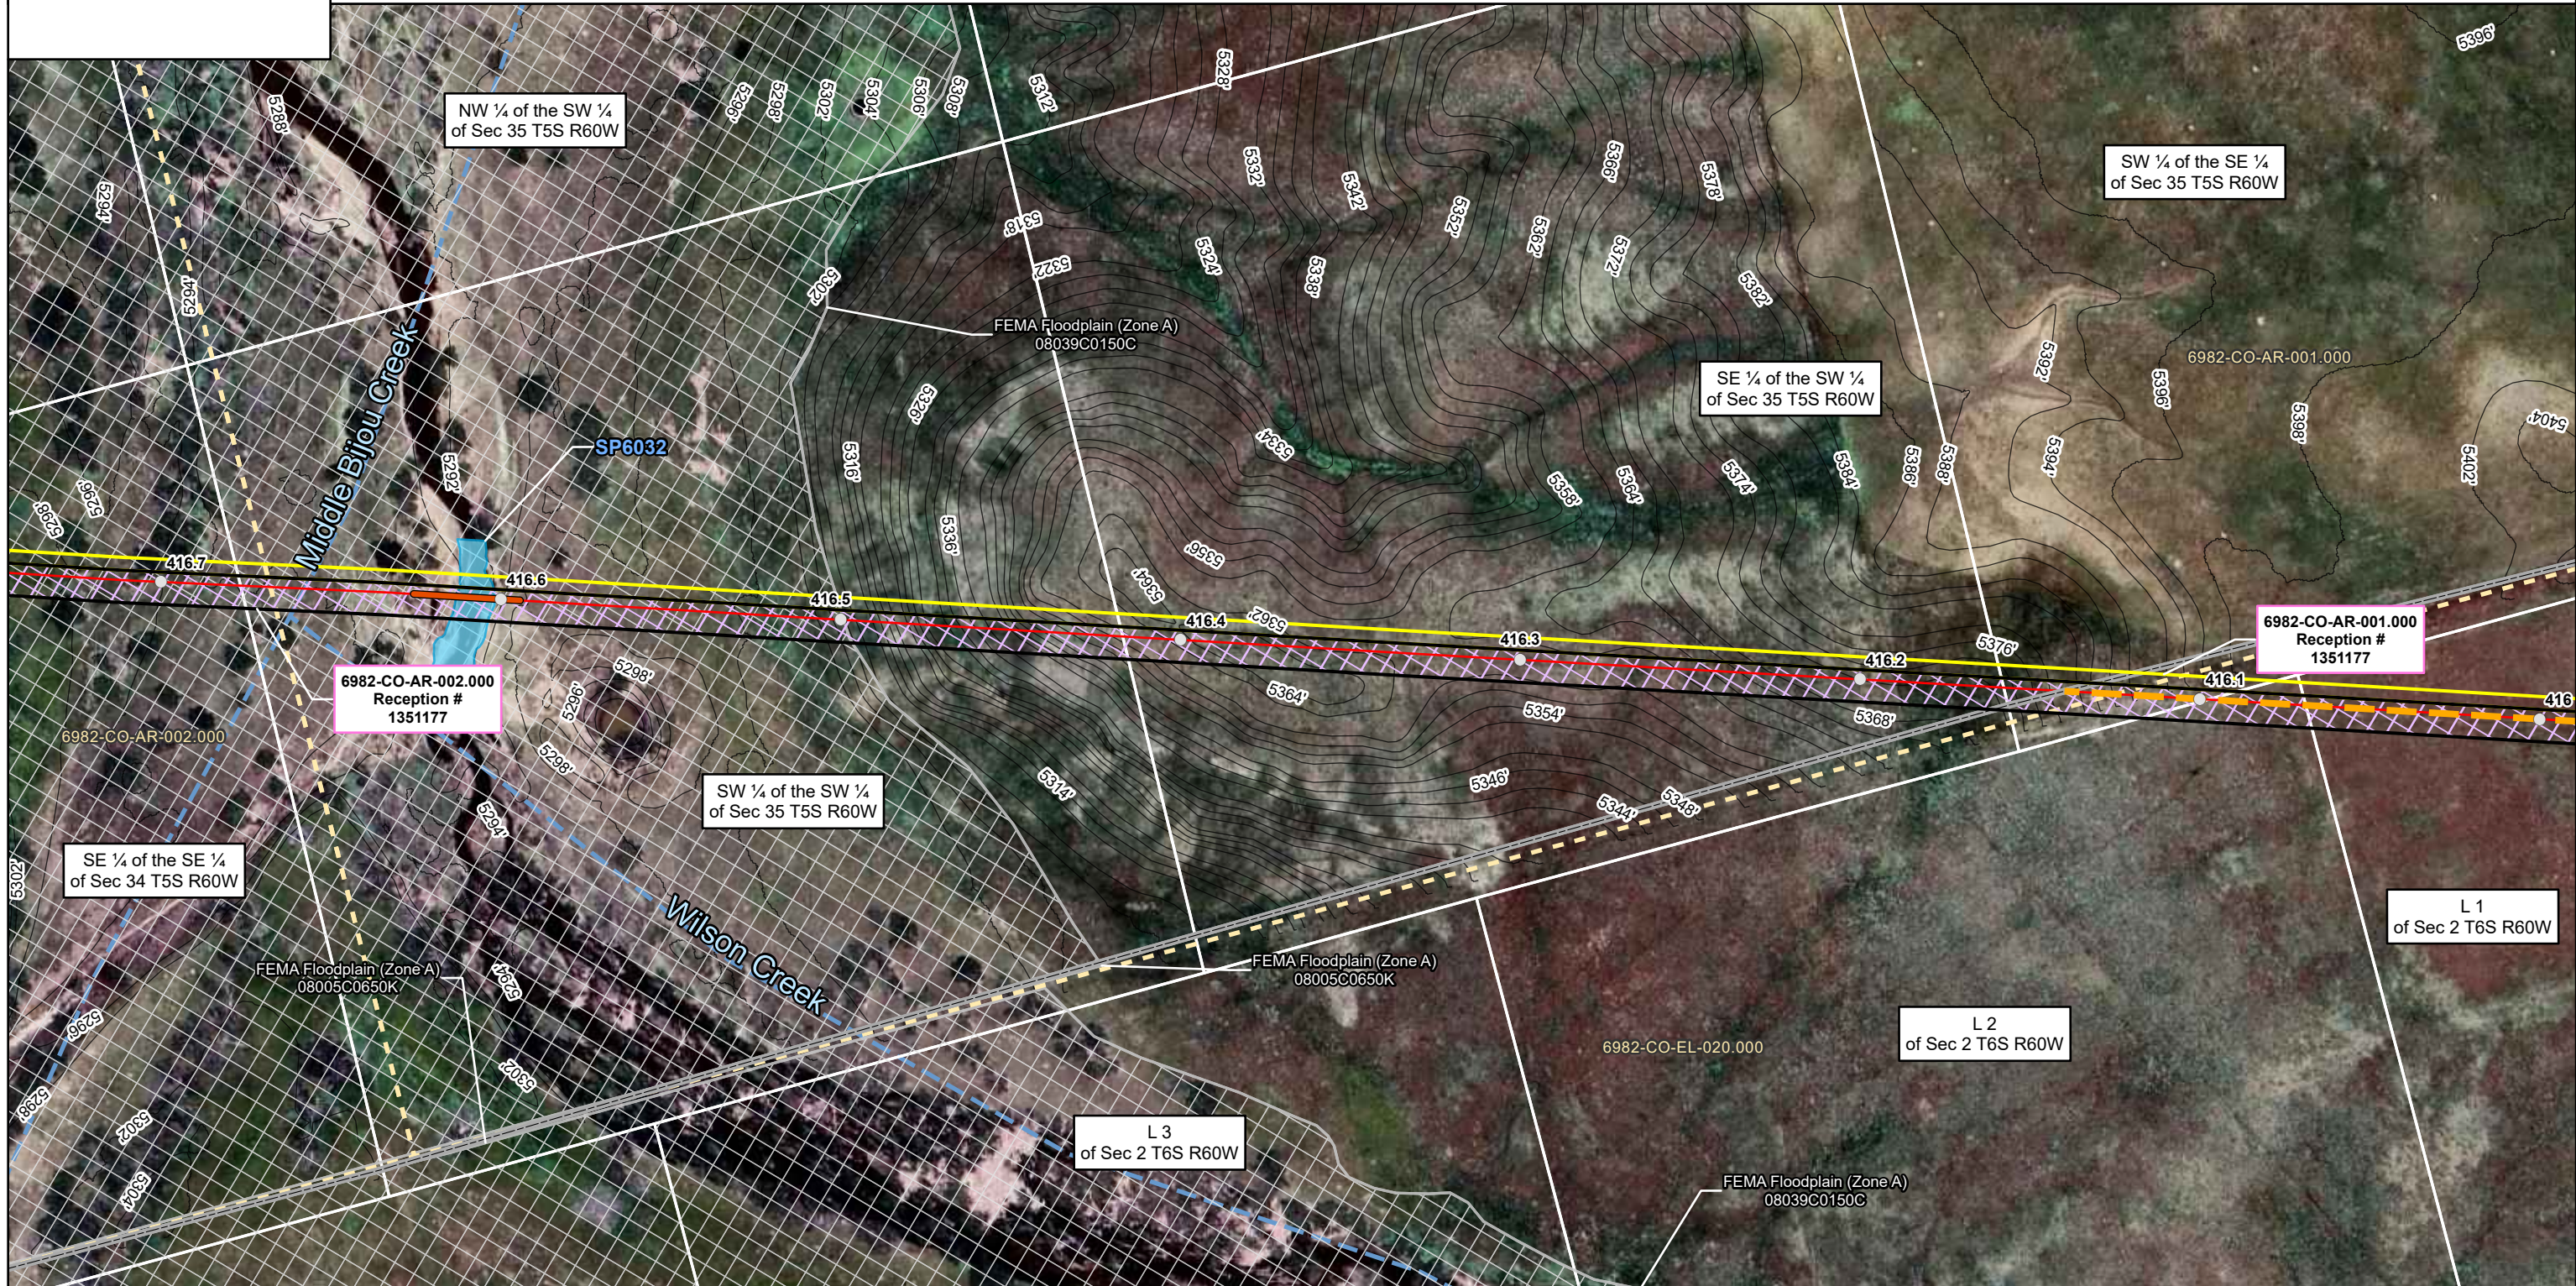

LEGEND

 MILEPOSTS	 PALUSTRINE SCRUB-SHRUB WETLAND	 FEMA FLOODPLAIN (ZONE AO)	 HDD ENTRY	 PUBLIC ROAD	 PERMANENT ACCESS ROAD
 PROPOSED CENTERLINE	 STREAM	 CITY OF AURORA LIMITS	 HDD EXIT	 PRIVATE ROAD	 PERMANENT EASEMENT
 PROPOSED CENTERLINE OUTSIDE OF ARAPAHOE COUNTY	 COUNTY FLOODPLAIN	 COUNTY BOUNDARY	 HDD TBD	 EXISTING MAGELLAN PIPELINE EASEMENT	 TEMPORARY WORKSPACE
 PALUSTRINE EMERGENT WETLAND	 FEMA FLOODPLAIN (ZONE A)	 SECTION LINE (PLSS)	 COUNTY ROAD CROSSING	 PROPERTY BOUNDARY	 ADDITIONAL TEMPORARY WORKSPACE
 PALUSTRINE FORESTED WETLAND	 FEMA FLOODPLAIN (ZONE AE)	 BIJOU BASIN OPEN SPACE	 NAMED NHD FLOWLINE	 PERMANENT SITE	 TEMPORARY ACCESS ROAD
	 FEMA FLOODPLAIN (ZONE AH)	 BORE	 ROW EXTENT		



SP - Ephemeral Stream
WP - Wetland Feature

0 125 250 US FEET 1 INCH = 250 FEET



 Magellan Pipeline Company, L.P. is a subsidiary of ONEOK.	
ARAPAHOE COUNTY AERIAL IMAGERY MAP DENVER EXPANSION PROJECT MAGELLAN PIPELINE COMPANY, L.P. ARAPAHOE COUNTY, COLORADO	
PAGE 70 OF 71	
NAD83 BLM ZONE 13N (US FOOT)	
PREPARED BY: PW	GENERATE DATE: 10/29/2025

USE BY SPECIAL REVIEW
DENVER EXPANSION PROJECT LOCATED IN S08 4S 64W, S09 4S 64W, S16 4S 64W, S17 4S 64W, 6TH PRINCIPAL MERIDIAN
COUNTY OF ARAPAHOE, STATE OF COLORADO

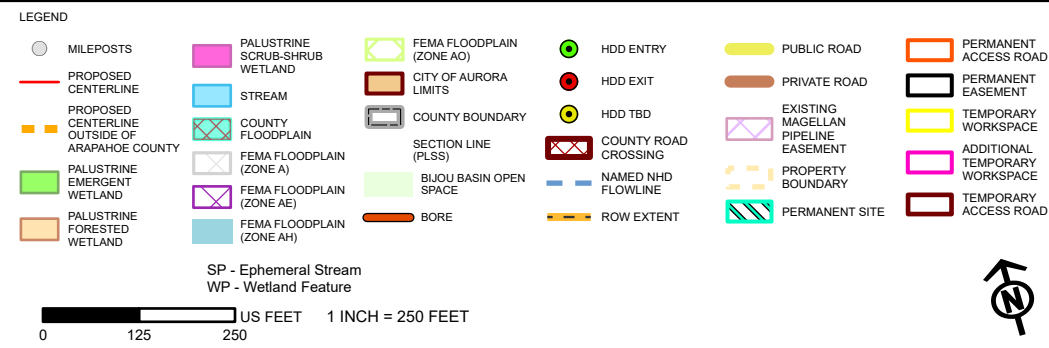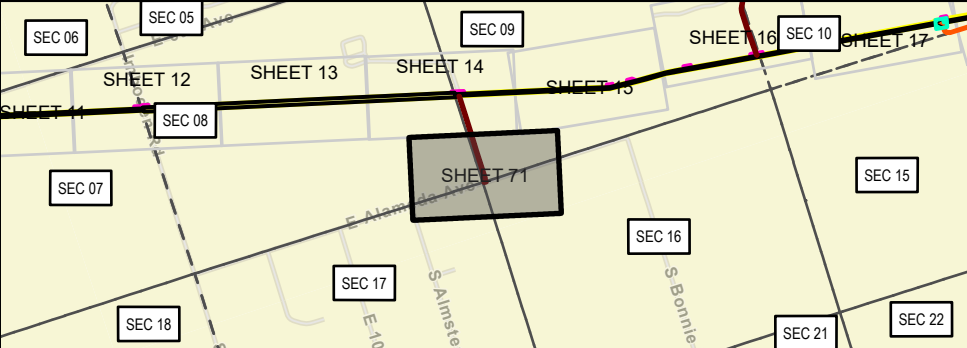

ARAPAHOE COUNTY AERIAL IMAGERY MAP
DENVER EXPANSION PROJECT
MAGELLAN PIPELINE COMPANY, L.P.
ARAPAHOE COUNTY, COLORADO

PAGE 71 OF 71

NAD83 BLM ZONE 13N (US FOOT)

PREPARED BY: PW

GENERATE DATE: 10/29/2025