Revised Proposed Acquisitions
Roadway Project
Revised 5/8/2024

DRAFT PROPOSED ACQUISITIONS

- Proposed ROW
- Proposed Permanent Easement
- Proposed Temporary Construction Easement

1. For purposes of acquisition firm scoping. Acquisitions shown are draft and subject to change based on finalized 95% design.

2. Based on design as of 2024-05-06

N

0 25 50 100 150
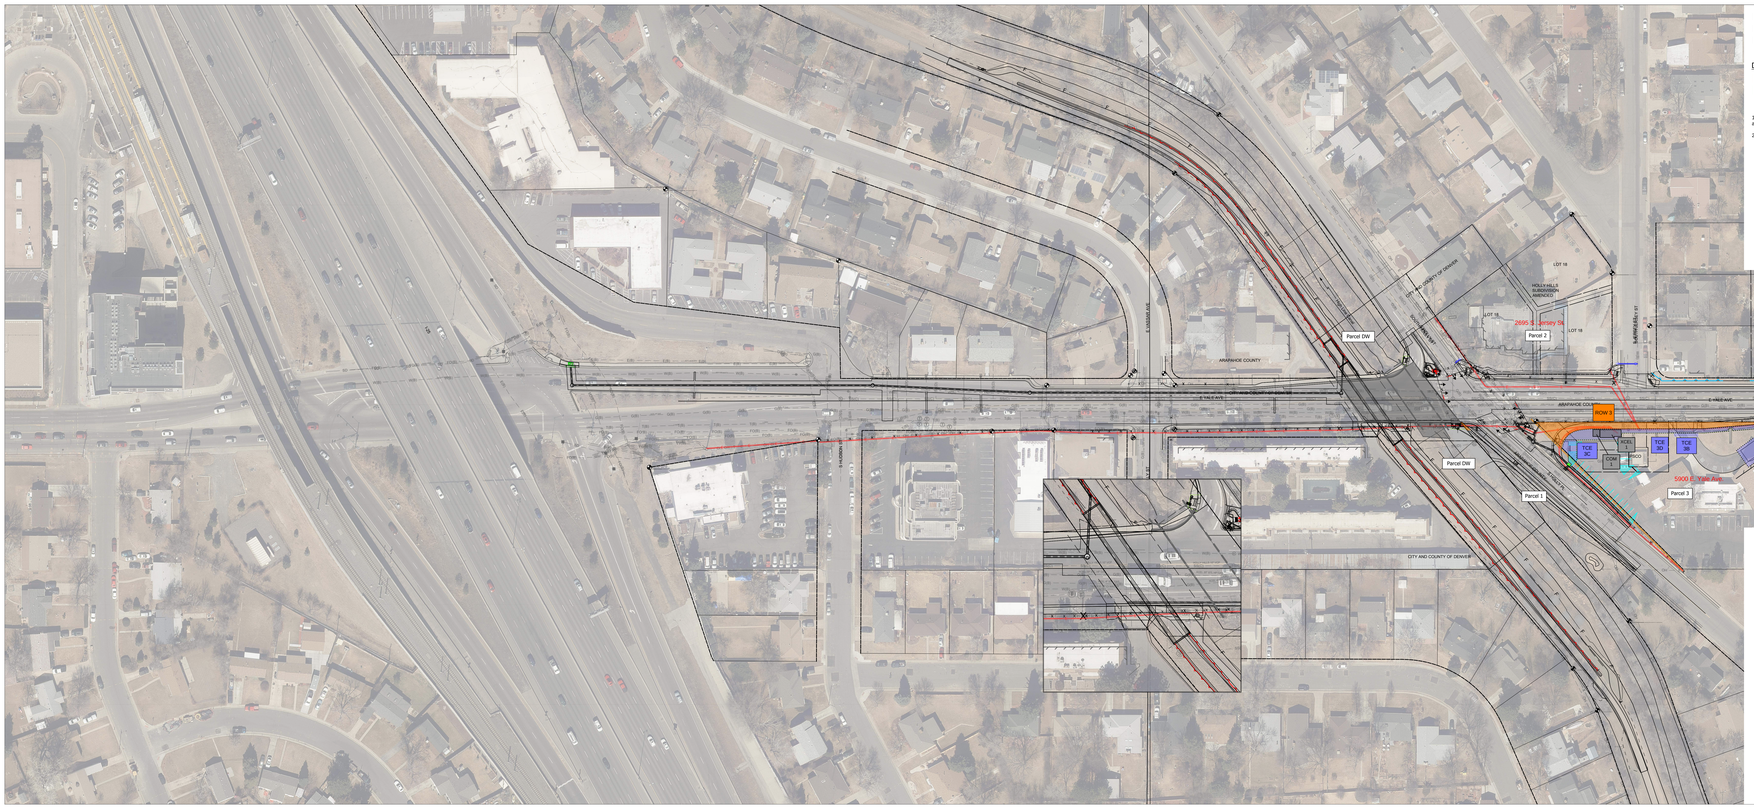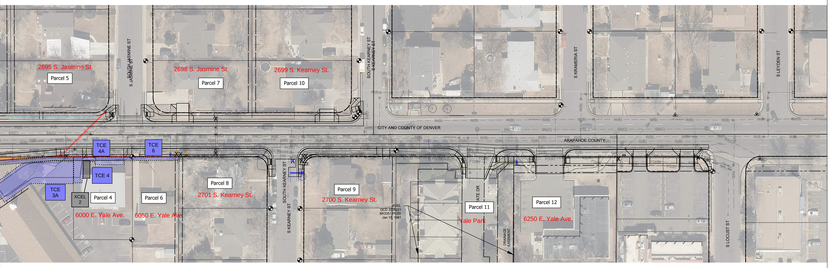
SCALE: IN FEET