

USE BY SPECIAL REVIEW
DENVER EXPANSION PROJECT LOCATED IN THE FOLLOWING SECTION, TOWNSHIP AND RANGE:

S01 4S 65W, S02 3S 65W, S02 4S 65W, S03 5S 62W, S04 5S 62W, S05 5S 62W, S06 4S 64W, S07 4S 64W, S07 5S 62W, S08 4S 64W, S09 4S 64W, S10 4S 64W, S10 5S 62W, S11 4S 64W, S11 5S 62W, S12 4S 64W, S12 5S 62W, S13 4S 64W, S14 4S 64W, S15 4S 64W, S16 4S 64W, S16 5S 61W, S17 4S 64W, S17 5S 61W, S18 4S 63W, S18 5S 61W, S20 4S 63W, S21 4S 63W, S21 5S 61W, S22 4S 63W, S22 5S 61W, S23 4S 63W, S23 5S 61W, S24 5S 61W, S25 5S 61W, S26 4S 63W, S26 5S 61W, S27 4S 63W, S29 5S 60W, S30 5S 60W, S31 4S 62W, S31 4S 63W, S32 4S 62W, S32 5S 60W, S33 4S 62W, S33 5S 60W, S34 5S 60W, S35 3S 65W, S35 5S 60W, S36 4S 63W, S01 4S 64W, S01 4S 65W, S02 5S 62W, S02 6S 60W, S03 5S 62W, S04 4S 62W, S04 5S 62W, S05 5S 62W, S06 4S 64W, S07 4S 63W, S07 4S 64W, S07 5S 61W, S08 4S 64W, S09 4S 64W, S10 4S 64W, S11 4S 64W, S11 5S 62W, S12 4S 64W, S12 5S 62W, S15 5S 61W, S16 5S 61W, S17 4S 63W, S17 5S 61W, S18 4S 63W, S20 4S 63W, S21 4S 63W, S22 4S 63W, S22 5S 61W, S23 5S 61W, S24 5S 61W, S25 4S 63W, S25 5S 61W, S26 4S 63W, S28 5S 60W, S29 5S 60W, S30 5S 60W, S31 4S 62W, S33 5S 60W, S34 5S 60W

6TH PRINCIPAL MERIDIAN
COUNTY OF ARAPAHOE, STATE OF COLORADO

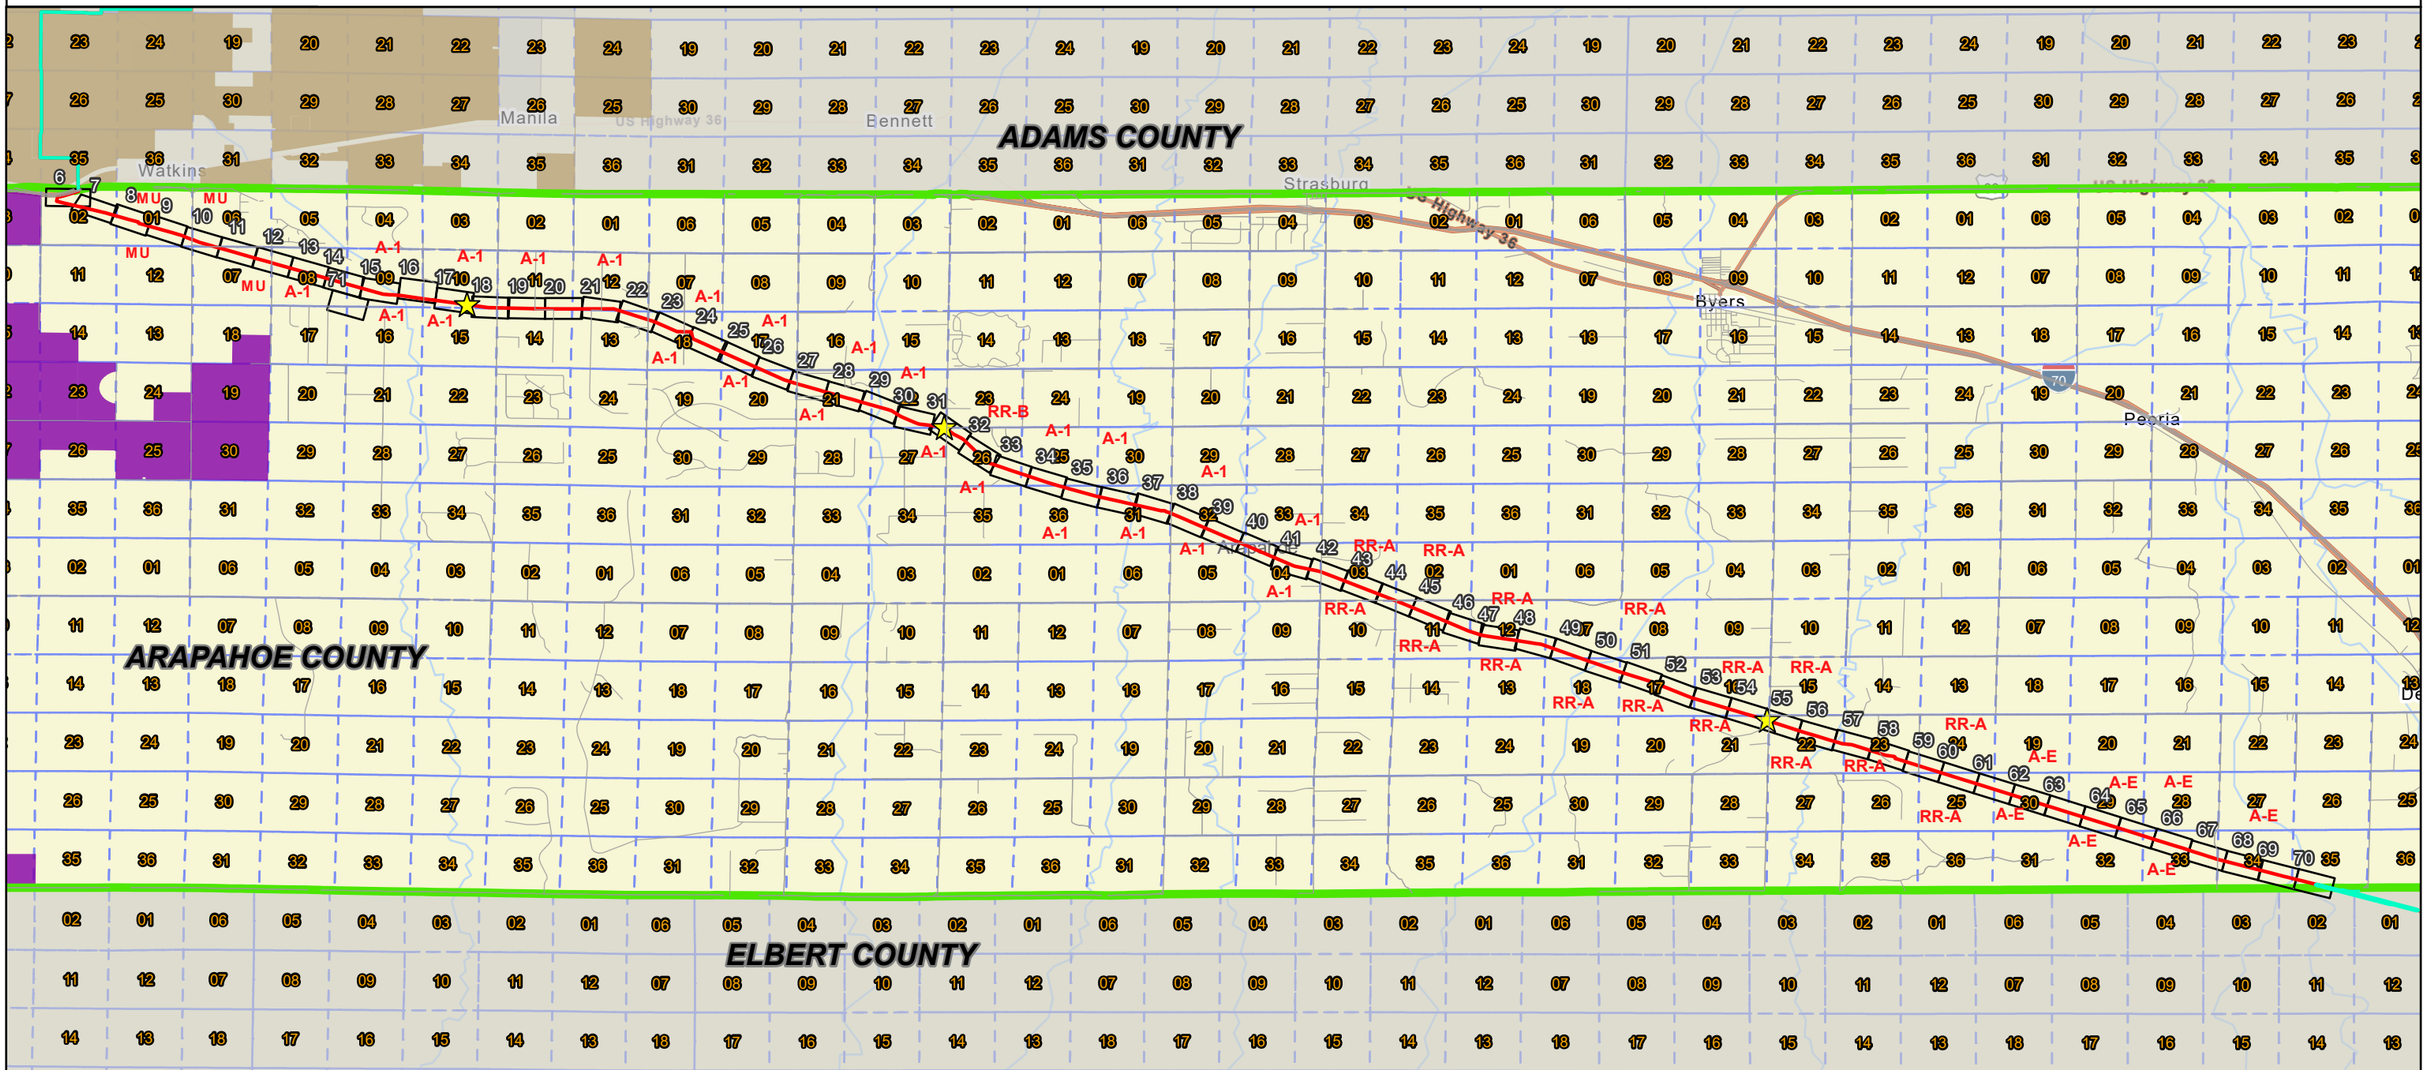

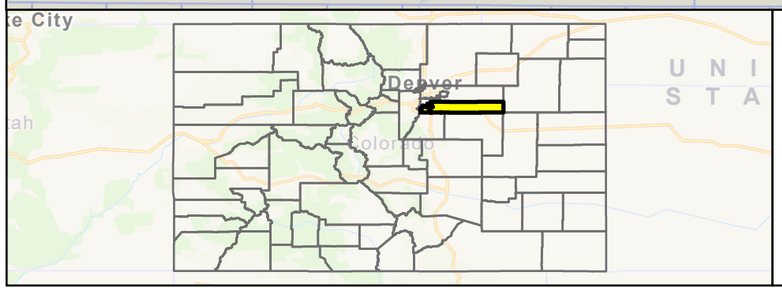

PERMANENT SITE LOCATION
PROPOSED CENTERLINE
PROPOSED CENTERLINE OUTSIDE OF ARAPAHOE COUNTY
SHEET NUMBER

ARAPAHOE COUNTY
COUNTY BOUNDARY
CITY OF AURORA LIMITS IN ADAMS COUNTY

CIITY OF AURORA LIMITS IN ARAPAHOE COUNTY
SECTION LINE

0 2 4 Miles

ONEOK
Magellan Pipeline Company, L.P., is a subsidiary of ONEOK

ARAPAHOE COUNTY OVERVIEW MAP
DENVER EXPANSION PROJECT
MAGELLAN PIPELINE COMPANY, L.P.
ARAPAHOE COUNTY, COLORADO

PAGE 1 OF 71

WGS 1984	SCALE 1:165,000
PREPARED BY: PW	GENERATE DATE: 10/29/2025

ARAPAHOE COUNTY CASE NO. UASI25-002

USE BY SPECIAL REVIEW
DENVER EXPANSION PROJECT LOCATED IN THE FOLLOWING SECTION, TOWNSHIP AND RANGE:

S01 4S 65W, S02 3S 65W, S02 4S 65W, S03 5S 62W, S04 5S 62W, S05 5S 62W, S06 4S 64W, S07 4S 64W, S07 5S 62W, S08 4S 64W, S09 4S 64W, S10 4S 64W, S10 5S 62W, S11 4S 64W, S11 5S 62W, S12 4S 64W, S12 5S 62W, S13 4S 64W, S14 4S 64W, S15 4S 64W, S16 4S 64W, S16 5S 61W, S17 4S 64W, S17 5S 61W, S18 4S 63W, S18 5S 61W, S20 4S 63W, S21 4S 63W, S21 5S 61W, S22 4S 63W, S22 5S 61W, S23 4S 63W, S23 5S 61W, S24 5S 61W, S25 5S 61W, S26 4S 63W, S26 5S 61W, S27 4S 63W, S29 5S 60W, S30 5S 60W, S31 4S 62W, S31 4S 63W, S32 4S 62W, S32 5S 60W, S33 4S 62W, S33 5S 60W, S34 5S 60W, S35 3S 65W, S35 5S 60W, S36 4S 63W, S01 4S 64W, S01 4S 65W, S02 5S 62W, S02 6S 60W, S03 5S 62W, S04 4S 62W, S04 5S 62W, S05 5S 62W, S06 4S 64W, S07 4S 63W, S07 4S 64W, S07 5S 61W, S08 4S 64W, S09 4S 64W, S10 4S 64W, S11 4S 64W, S11 5S 62W, S12 4S 64W, S12 5S 62W, S15 5S 61W, S16 5S 61W, S17 4S 63W, S17 5S 61W, S18 4S 63W, S20 4S 63W, S21 4S 63W, S22 4S 63W, S22 5S 61W, S23 5S 61W, S24 5S 61W, S25 4S 63W, S25 5S 61W, S26 4S 63W, S28 5S 60W, S29 5S 60W, S30 5S 60W, S31 4S 62W, S33 5S 60W, S34 5S 60W

6TH PRINCIPAL MERIDIAN
COUNTY OF ARAPAHOE, STATE OF COLORADO

STANDARD NOTES:
THE OPERATOR, DENVER EXPANSION PROJECT CONNECT PROJECT OF THE PROJECT KNOWN AS DENVER EXPANSION PROJECT CONNECT PROJECT, THEIR RESPECTIVE SUCCESSORS, HEIRS AND/OR ASSIGNS AGREE TO THE FOLLOWING NOTES:

STREET MAINTENANCE:
IT IS MUTUALLY UNDERSTOOD AND AGREED THAT THE DEDICATED ROADWAYS SHOWN ON THIS PLAT/PLAN WILL NOT BE MAINTAINED BY THE COUNTY UNTIL AND UNLESS THE STREETS ARE CONSTRUCTED IN ACCORDANCE WITH THE SUBDIVISION REGULATIONS IN EFFECT AT THE DATE CONSTRUCTION PLANS ARE APPROVED AND PROVIDED CONSTRUCTION OF SAID ROADWAYS IS STARTED WITHIN ONE YEAR OF THE CONSTRUCTION PLAN APPROVAL. THE OWNERS, DEVELOPERS AND/OR SUBDIVIDERS, THEIR SUCCESSORS AND/OR ASSIGNS IN INTEREST, SHALL BE RESPONSIBLE FOR STREET MAINTENANCE UNTIL SUCH TIME AS THE COUNTY ACCEPTS THE RESPONSIBILITY FOR MAINTENANCE AS STATED ABOVE.

DRAINAGE MAINTENANCE:
THE PROPERTY OWNER SHALL BE RESPONSIBLE FOR MAINTENANCE OF ALL DRAINAGE FACILITIES INSTALLED PURSUANT TO THE SUBDIVISION AGREEMENT. REQUIREMENTS INCLUDE BUT ARE NOT LIMITED TO MAINTAINING THE SPECIFIED STORM WATER DETENTION/ RETENTION VOLUMES, MAINTAINING OUTLET STRUCTURES, FLOW RESTRICTION DEVICES AND FACILITIES NEEDED TO CONVEY FLOW TO SAID BASINS. ARAPAHOE COUNTY SHALL HAVE THE RIGHT TO ENTER PROPERTIES TO INSPECT SAID FACILITIES AT ANY TIME IF THESE FACILITIES ARE NOT PROPERLY MAINTAINED. THE COUNTY MAY PROVIDE NECESSARY MAINTENANCE AND ASSESS THE MAINTENANCE COST TO THE OWNER OF THE PROPERTY.

EMERGENCY ACCESS NOTE:
EMERGENCY ACCESS IS GRANTED HEREWITH OVER AND ACROSS ALL PAVED AREAS FOR POLICE, FIRE AND EMERGENCY VEHICLES

DRIVES, PARKING AREAS, AND UTILITY EASEMENTS MAINTENANCE:
THE OWNERS OF THIS PLAN OR PLAT, THEIR SUCCESSORS, AND/OR ASSIGNS IN INTEREST, THE ADJACENT PROPERTY OWNER(S), HOMEOWNERS ASSOCIATION OR OTHER ENTITY OTHER THAN ARAPAHOE COUNTY, IS RESPONSIBLE FOR MAINTENANCE AND UPKEEP OF ANY AND ALL DRIVES PARKING AREAS. AND EASEMENTS, I.E: CROSS-ACCESS EASEMENTS, DRAINAGE EASEMENTS, ETC.

PRIVATE STREET MAINTENANCE:
IT IS MUTUALLY UNDERSTOOD AND AGREED THAT THE PRIVATE ROADWAYS SHOWN ON THIS PLAT/PLAN ARE NOT IN CONFORMANCE WITH ARAPAHOE COUNTY ROADWAY DESIGN AND CONSTRUCTION STANDARDS AND Will NOT BE MAINTAINED BY THE COUNTY UNTIL AND UNLESS THE STREETS ARE CONSTRUCTED IN CONFORMANCE WITH THE SUBDIVISION REGULATIONS IN EFFECT AT THE DATE OF THE OWNERS, DEVELOPERS, AND/OR REQUEST THE FOR DEDICATION. SUBDIVIDERS, THEIR SUCCESSORS AND/OR ASSIGNS IN INTEREST, SHALL BE RESPONSIBLE FOR STREET MAINTENANCE UNTIL SUCH TIME AS THE COUNTY ACCEPTS RESPONSIBILITY FOR MAINTENANCE AS STATED ABOVE.

DRAINAGE LIABILITY:
IT IS THE POLICY OF ARAPAHOE COUNTY THAT IT DOES NOT AND Will NOT ASSUME LIABILITY FOR THE DRAINAGE FACILITIES DESIGNED AND/OR CERTIFIED BY PSI LLC. ARAPAHOE COUNTY REVIEWS DRAINAGE PLANS PURSUANT TO COLORADO REVISED STATUTES TITLE 30, ARTICLE 28, BUT CANNOT, ON BEHALF OF TENDERFOOT PIPELINE, LLC GUARANTEE THAT FINAL DRAINAGE DESIGN REVIEW WILL ABSOLVE TENDERFOOT PIPELINE, LLC AND/OR THEIR SUCCESSORS AND/OR ASSIGNS OF FUTURE LIABILITY FOR IMPROPER DESIGN. IT IS THE POLICY OF ARAPAHOE COUNTY THAT APPROVAL OF THE FINAL PLAT AND/OR FINAL DEVELOPMENT PLAN DOES NOT IMPLY APPROVAL OF PSI LLC DRAINAGE DESIGN

LANDSCAPE MAINTENANCE:
THE OWNERS OF THIS PLAN OR PLAT, THEIR SUCCESSORS AND/OR ASSIGNS IN INTEREST, THE ADJACENT PROPERTY OWNER(S), HOMEOWNER'S ASSOCIATION OR OTHER ENTITY OTHER THAN ARAPAHOE COUNTY IS RESPONSIBLE FOR MAINTENANCE AND UPKEEP OF PERIMETER FENCING, LANDSCAPED AREAS AND SIDEWALKS BETWEEN THE FENCE LINE/PROPERTY LINE AND ANY PAVED ROADWAYS.

SIGHT TRIANGLE MAINTENANCE:
THE OWNERS OF PRIVATE PROPERTY CONTAINING A TRAFFIC SIGHT TRIANGLE ARE PROHIBITED FROM ERECTING OR GROWING ANY OBSTRUCTIONS OVER THREE FEET IN HEIGHT ABOVE THE ELEVATION OF THE LOWEST POINT ON THE CROWN OF THE ADJACENT ROADWAY WITHIN SAID TRIANGLE.

PUBLIC IMPROVEMENTS NOTE:
AFTER FINAL DEVELOPMENT PLAN/FINAL PLAT APPROVAL, ISSUANCE OF INDIVIDUAL BUILDING PERMITS WILL BE SUBJECT TO THE FOLLOWING STIPULATIONS AND/OR CONDITIONS PRECEDENT, WHICH OWNER AGREES TO IN CONJUNCTION WITH APPROVAL OF THE FINAL DEVELOPMENT PLAN AND/OR FINAL PLAT. SUCH BUILDING PERMITS WILL BE ISSUED ONLY AFTER THE OWNERS GUARANTEE PUBLIC IMPROVEMENTS IN A FORM ACCEPTABLE TO THE BOARD OF COUNTY COMMISSIONERS PURSUANT TO STATE STATUTE.

DRAINAGE MASTER PLAN NOTE:
THE POLICY OF THE COUNTY REQUIRES THAT All NEW DEVELOPMENT AND REQUIRED SHALL PARTICIPATE IN THE DRAINAGE REDEVELOPMENT IMPROVEMENTS AS SET FORTH BELOW:
1.DESIGN AND CONSTRUCT THE LOCAL DRAINAGE SYSTEM AS DEFINED BY THE PHASE III DRAINAGE REPORT AND PLAN

2.DESIGN AND CONSTRUCT THE CONNECTION OF THE SUBDIVISION DRAINAGE SYSTEM TO A DRAINAGEWAY OF ESTABLISHED CONVEYANCE CAPACITY SUCH AS A MASTER PLANNED OUTFALL STORM SEWER OR MASTER PLANNED MAJOR DRAINAGEWAY. THE COUNTY WILL REQUIRE THAT THE CONNECTION OF THE MINOR AND MAJOR SYSTEMS PROVIDE CAPACITY TO CONVEY ONLY THOSE FLOWS (INCLUDING OFFSITE FLOWS) LEAVING THE SPECIFIC DEVELOPMENT SITE TO MINIMIZE OVERALL CAPITAL COSTS, THE COUNTY ENCOURAGES ADJACENT DEVELOPMENTS TO JOIN IN DESIGNING AND CONSTRUCTING CONNECTION SYSTEMS ALSO, THE COUNTY MAY CHOOSE TO PARTICIPATE WITH A DEVELOPER IN THE DESIGN AND CONSTRUCTION OF THE CONNECTION SYSTEM.

3.EQUITABLE PARTICIPATION IN THE DESIGN AND CONSTRUCTION OF THE MAJOR DRAINAGEWAY SYSTEM THAT SERVES THE DEVELOPMENT AS DEFINED BY ADOPTED MASTER DRAINAGEWAY PLANS (SECTION 3.4 OF THE ARAPAHOE COUNTY STORMWATER MANAGEMENT MANUAL) OR AS REQUIRED BY THE COUNTY AND DESIGNATED IN THE PHASE III DRAINAGE REPORT.

SPECIFIC NOTES:

PUBLIC USE EASEMENT:
ALL PUBLIC USE EASEMENTS SHOWN HEREON BURDEN AND RUN WITH ALL LANDS DESCRIBED IN THIS PLAT TO THE BENEFIT OF ARAPAHOE COUNTY AND ITS ASSIGNS AND ARE BINDING UPON THE OWNERS AND THEIR RESPECTIVE SUCCESSORS, HEIRS AND ASSIGNS. THE PUBLIC USE EASEMENTS ARE GOVERNED BY THE TERMS AND CONDITIONS OF ARAPAHOE COUNTY'S EASEMENT REGULATIONS AND STANDARDS AND All TERMS AND CONDITIONS OF RECORD, IF ANY, AS THOSE REGULATIONS, STANDARDS TERMS AND CONDITIONS EXIST AT THE TIME OF COUNTY APPROVAL OF THIS DOCUMENT AND AS THEY MAY BE AMENDED FROM TIME TO TIME.

STREET LIGHTING:
ALL LOTS ARE SUBJECT TO AND BOUND BY TARIFFS WHICH ARE NOW AND MAY IN THE FUTURE BE FILED WITH THE PUBLIC UTILITIES COMMISSION OF THE STATE OF COLORADO RELATING TO STREET LIGHTING IN THIS PLAN OR PLAT, TOGETHER WITH RATES, RULES, AND REGULATIONS THEREIN PROVIDED AND SUBJECT TO ALL FUTURE AMENDMENTS AND CHANGES THERETO. THE OWNER OR OWNERS, THEIR SUCCESSORS AND/OR ASSIGNS IN INTEREST, SHALL PAY AS BILLED. A PORTION OF THE COST OF PUBLIC STREET LIGHTING IN THE PLAN OR PLAT ACCORDING TO APPLICABLE RATES, RULES, AND REGULATIONS, INCLUDING FUTURE AMENDMENTS AND CHANGES ON FILE WITH THE PUBLIC UTILITIES COMMISSION OF THE STATE OF COLORADO.

PLANNING COMMISSION RECOMMENDATION

NOT RECOMMENDED/RECOMMENDED BY THE ARAPAHOE COUNTY PLANNING COMMISSION, THIS _____ DAY OF _____ A.D., 20_____.

CHAIR: _____

BOARD OF COUNTY COMMISSIONERS APPROVAL

APPROVED BY THE ARAPAHOE COUNTY BOARD OF COUNTY COMMISSIONERS, THIS _____ DAY OF _____ A.D., 20_____.

CHAIR: _____

ATTEST: _____

USE BY SPECIAL REVIEW
DENVER EXPANSION PROJECT LOCATED IN THE FOLLOWING SECTION, TOWNSHIP AND RANGE:

S01 4S 65W, S02 3S 65W, S02 4S 65W, S03 5S 62W, S04 5S 62W, S05 5S 62W, S06 4S 64W, S07 4S 64W, S07 5S 62W, S08 4S 64W, S09 4S 64W, S10 4S 64W, S10 5S 62W, S11 4S 64W, S11 5S 62W, S12 4S 64W, S12 5S 62W, S13 4S 64W, S14 4S 64W, S15 4S 64W, S16 4S 64W, S16 5S 61W, S17 4S 64W, S17 5S 61W, S18 4S 63W, S18 5S 61W, S20 4S 63W, S21 4S 63W, S21 5S 61W, S22 4S 63W, S22 5S 61W, S23 4S 63W, S23 5S 61W, S24 5S 61W, S25 5S 61W, S26 4S 63W, S26 5S 61W, S27 4S 63W, S29 5S 60W, S30 5S 60W, S31 4S 62W, S31 4S 63W, S32 4S 62W, S32 5S 60W, S33 4S 62W, S33 5S 60W, S34 5S 60W, S35 3S 65W, S35 5S 60W, S36 4S 63W, S01 4S 64W, S01 4S 65W, S02 5S 62W, S02 6S 60W, S03 5S 62W, S04 4S 62W, S04 5S 62W, S05 5S 62W, S06 4S 64W, S07 4S 63W, S07 4S 64W, S07 5S 61W, S08 4S 64W, S09 4S 64W, S10 4S 64W, S11 4S 64W, S11 5S 62W, S12 4S 64W, S12 5S 62W, S15 5S 61W, S16 5S 61W, S17 4S 63W, S17 5S 61W, S18 4S 63W, S20 4S 63W, S21 4S 63W, S22 4S 63W, S22 5S 61W, S23 5S 61W, S24 5S 61W, S25 4S 63W, S25 5S 61W, S26 4S 63W, S28 5S 60W, S29 5S 60W, S30 5S 60W, S31 4S 62W, S33 5S 60W, S34 5S 60W

6TH PRINCIPAL MERIDIAN
COUNTY OF ARAPAHOE, STATE OF COLORADO

AR-028.000

PART OF SEC. 18, T-5-S, R-61-W

GENERAL DESCRIPTION

A 0.23 ACRE PROPOSED PIPELINE EASEMENT BEING FIFTY FOOT (50.00 FOOT) WIDE IN THE NE1/4 OF SECTION 18, T-5-S, R-61-W, ARAPAHOE COUNTY, STATE OF COLORADO, IN THE PROPERTY OF ARAPAHOE COUNTY, COLORADO, RECORD NUMBER D0136350 PARCEL D, OF THE OFFICIAL RECORDS OF ARAPAHOE COUNTY COLORADO, SAID EASEMENT BEING 25.00 FEET ON EACH SIDE OF A CENTERLINE DESCRIBED AS FOLLOWS:

PERMANENT EASEMENT BASELINE DESCRIPTION

BEGINNING AT A POINT [N. 14,389,451.09', E. 1,851,250.23'], ON THE EAST LINE OF SAID TRACT D0136350 PARCEL D, WHICH A FOUND 3-1/4" ALUMINUM CAP STAMPED "LS 33200" FOR THE E1/4 CORNER OF SAID SECTION 18 BEARS SOUTH 23°08'05" EAST A DISTANCE OF 1,897.12 FEET;

THENCE NORTH 66°01'52" WEST A DISTANCE OF 203.11 FEET TO A POINT ON THE WEST LINE OF SAID TRACT D0136350 PARCEL D, SAID POINT BEING THE POINT OF TERMINATION [N. 14,389,533.60', E. 1,851,064.63'], ALSO BEING SOUTH 51°25'23" WEST A DISTANCE OF 1,290.75 FEET FROM A 3-1/4" ALUMINUM CAP STAMPED "LS 2279" FOR THE NORTHEAST CORNER OF SAID SECTION 18.

TOTAL LENGTH OF PERMANENT EASEMENT: 203.11 FEET OR 12.31 RODS, CONTAINING AN AREA OF 10,155 SQUARE FEET OR 0.23 ACRES, MORE OR LESS.

SIDELINES OF SAID EASEMENT BEING LENGTHENED OR SHORTENED TO MEET SIDELINES OF SAID TRACT.

TOGETHER WITH

A 20 FEET WIDE TEMPORARY WORKSPACE BEING ADJACENT TO THE NORTHERLY SIDE OF SAID EASEMENT, CONTAINING 4,062 SQUARE FEET OR 0.09 ACRES, MORE OR LESS;

AR-029.000

PART OF SEC. 18, T-5-S, R-61-W

GENERAL DESCRIPTION

A 3.01 ACRE PROPOSED PIPELINE EASEMENT BEING FIFTY FOOT (50.00 FOOT) WIDE IN PART OF THE NE1/4 OF SECTION 18, T-5-S, R-61-W, ARAPAHOE COUNTY, STATE OF COLORADO, IN THE PROPERTY OF THE CITY AND COUNTY OF DENVER, RECEPTION NUMBER D0136349, PARCEL "F", OF THE OFFICIAL RECORDS OF ARAPAHOE COUNTY COLORADO, SAID EASEMENT BEING 25 FEET ON EACH SIDE OF A CENTERLINE DESCRIBED AS FOLLOWS:

PERMANENT EASEMENT BASELINE DESCRIPTION

BEGINNING AT A POINT [N. 14,389,109.14', E. 1,852,037.22'] ON THE EAST LINE OF SAID TRACT D0136349, WHICH A 3-1/4" ALUMINUM CAP STAMPED "PLS 33200" FOUND FOR THE E1/4 CORNER OF SECTION 18 BEARS SOUTH 01°42'00" WEST A DISTANCE OF 1,403.23 FEET;

THENCE NORTH 68°35'07" WEST A DISTANCE OF 57.13 FEET;

THENCE NORTH 66°25'49" WEST A DISTANCE OF 674.13 FEET;

THENCE NORTH 66°01'52" WEST A DISTANCE OF 126.86 FEET TO THE POINT OF EXIT ON THE INTERIOR EAST LINE OF SAID REC. NO. D0136349 SAME BEING THE EAST LINE OF REC. NO. D0136350;

THENCE CONTINUING NORTH 66°01'52" WEST A DISTANCE OF 203.11 FEET TO THE POINT OF RE-ENTRY ON THE INTERIOR WEST LINE OF REC. NO. D0136349, SAME BEING THE WEST LINE OF REC. NO. D0136350;

THENCE CONTINUING NORTH 66°01'52" WEST A DISTANCE OF 504.02 FEET;

THENCE NORTH 65°51'33" WEST A DISTANCE OF 574.09 FEET;

THENCE NORTH 65°58'03" WEST A DISTANCE OF 693.64 FEET TO A POINT ON THE WEST LINE OF OF THE NE1/4 OF SAID SECTION 18, SAID POINT BEING THE POINT OF TERMINATION [N. 14,390,255.64' E. 1,849,446.67']. ALSO BEING SOUTH 88°11'39" WEST A DISTANCE OF 2,628.34 FEET FROM A 3-1/4" ALUMINUM CAP STAMPED "PLS 2279" FOUND FOR THE NE CORNER OF SAID SECTION 18.

TOTAL LENGTH OF PERMANENT EASEMENT: 2,629.87 FEET OR 159.39 RODS, CONTAINING AN AREA OF 131,494 SQUARE FEET OR 3.01 ACRES, MORE OR LESS.

SIDELINES OF SAID EASEMENT BEING LENGTHENED OR SHORTENED TO MEET SIDELINES OF SAID TRACT.

TOGETHER WITH

A 20 FEET WIDE TEMPORARY WORKSPACE BEING ADJACENT TO THE NORTHERLY SIDE OF SAID EASEMENT, CONTAINING 52,216 SQUARE FEET OR 1.20 ACRES, MORE OR LESS;

AR-030.000

PART OF SEC. 18, T-5-S, R-61-W

GENERAL DESCRIPTION

A 0.08 ACRE PROPOSED PIPELINE EASEMENT BEING FIFTY FOOT (50.00 FOOT) WIDE IN PART OF THE NW1/4 OF SECTION 18, T-5-S, R-61-W, ARAPAHOE COUNTY, STATE OF COLORADO, IN THE PROPERTY OF ARAPAHOE COUNTY, COLORADO, A GOVERNMENTAL ENTITY, RECEPTION NUMBER D0136350, OF THE OFFICIAL RECORDS OF ARAPAHOE COUNTY COLORADO, SAID EASEMENT BEING 25 FEET ON EACH SIDE OF A CENTERLINE DESCRIBED AS FOLLOWS:

PERMANENT EASEMENT BASELINE DESCRIPTION

BEGINNING AT A POINT [N. 14,390,255.64', E. 1,849,446.67'] ON THE EAST LINE OF THE NW1/4 OF SAID SECTION 18, WHICH A 3-1/4" ALUMINUM CAP STAMPED "PLS 2279" FOUND FOR THE NE CORNER OF SECTION 18 BEARS NORTH 88°11'39" EAST A DISTANCE OF 2,628.34 FEET;

THENCE NORTH 65°58'03" WEST A DISTANCE OF 69.39 FEET TO A POINT ON THE NORTH LINE OF SAID NW1/4, SAID POINT BEING THE POINT OF TERMINATION [N. 14,390,283.90' E. 1,849,383.30'], ALSO BEING NORTH 88°50'17" EAST A DISTANCE OF 2,533.44 FEET FROM A 2-1/2" ALUMINUM CAP STAMPED "PLS 30127" FOUND FOR THE NW1/4 CORNER OF SAID SECTION 18.

TOTAL LENGTH OF PERMANENT EASEMENT: 69.39 FEET OR 4.21 RODS, CONTAINING AN AREA OF 3,469 SQUARE FEET OR 0.08 ACRES, MORE OR LESS.

SIDELINES OF SAID EASEMENT BEING LENGTHENED OR SHORTENED TO MEET SIDELINES OF SAID TRACT.

TOGETHER WITH

A 50 FEET WIDE TEMPORARY WORKSPACE BEING ADJACENT TO THE NORTHERLY SIDE OF SAID EASEMENT, CONTAINING 6 SQUARE FEET OR 0.0001 ACRES, MORE OR LESS;

USE BY SPECIAL REVIEW
DENVER EXPANSION PROJECT LOCATED IN THE FOLLOWING SECTION, TOWNSHIP AND RANGE:

S01 4S 65W, S02 3S 65W, S02 4S 65W, S03 5S 62W, S04 5S 62W, S05 5S 62W, S06 4S 64W, S07 4S 64W, S07 5S 62W, S08 4S 64W, S09 4S 64W, S10 4S 64W, S10 5S 62W, S11 4S 64W, S11 5S 62W, S12 4S 64W, S12 5S 62W, S13 4S 64W, S14 4S 64W, S15 4S 64W, S16 4S 64W, S16 5S 61W, S17 4S 64W, S17 5S 61W, S18 4S 63W, S18 5S 61W, S20 4S 63W, S21 4S 63W, S21 5S 61W, S22 4S 63W, S22 5S 61W, S23 4S 63W, S23 5S 61W, S24 5S 61W, S25 5S 61W, S26 4S 63W, S26 5S 61W, S27 4S 63W, S29 5S 60W, S30 5S 60W, S31 4S 62W, S31 4S 63W, S32 4S 62W, S32 5S 60W, S33 4S 62W, S33 5S 60W, S34 5S 60W, S35 3S 65W, S35 5S 60W, S36 4S 63W, S01 4S 64W, S01 4S 65W, S02 5S 62W, S02 6S 60W, S03 5S 62W, S04 4S 62W, S04 5S 62W, S05 5S 62W, S06 4S 64W, S07 4S 63W, S07 4S 64W, S07 5S 61W, S08 4S 64W, S09 4S 64W, S10 4S 64W, S11 4S 64W, S11 5S 62W, S12 4S 64W, S12 5S 62W, S15 5S 61W, S16 5S 61W, S17 4S 63W, S17 5S 61W, S18 4S 63W, S20 4S 63W, S21 4S 63W, S22 4S 63W, S22 5S 61W, S23 5S 61W, S24 5S 61W, S25 4S 63W, S25 5S 61W, S26 4S 63W, S28 5S 60W, S29 5S 60W, S30 5S 60W, S31 4S 62W, S33 5S 60W, S34 5S 60W

6TH PRINCIPAL MERIDIAN
COUNTY OF ARAPAHOE, STATE OF COLORADO

AR-031.000

PART OF SEC. 7, T-5-S, R-61-W

GENERAL DESCRIPTION

A 3.16 ACRE PROPOSED PIPELINE EASEMENT BEING FIFTY FOOT (50.00 FOOT) WIDE IN PART OF SECTION 7, T-5-S, R-61-W, ARAPAHOE COUNTY, STATE OF COLORADO, IN THE PROPERTY OF ARAPAHOE COUNTY, COLORADO, A GOVERNMENT ENTITY, RECEPTION NUMBER D0136350, OF THE OFFICIAL RECORDS OF ARAPAHOE COUNTY COLORADO, SAID EASEMENT BEING 25 FEET ON EACH SIDE OF A CENTERLINE DESCRIBED AS FOLLOWS:

PERMANENT EASEMENT BASELINE DESCRIPTION

BEGINNING AT A POINT [N. 14,390,283.90', E. 1,849,383.30'] ON THE SOUTH LINE OF THE SW1/4 OF SAID SECTION 7, WHICH A 2-1/2" ALUMINUM CAP STAMPED "PLS 30127" FOUND FOR THE SW CORNER OF SAID SECTION 7 BEARS SOUTH 88°50'17" WEST A DISTANCE OF 2,533.44 FEET;

THENCE NORTH 65°58'03" WEST A DISTANCE OF 319.42 FEET;

THENCE NORTH 66°06'52" WEST A DISTANCE OF 2,435.65 FEET TO A POINT ON THE WEST LINE OF SAID SECTION 7, SAID POINT BEING THE POINT OF TERMINATION [N. 14,391,400.20' E. 1,846,864.52'], ALSO BEING SOUTH 00°41'37" WEST A DISTANCE OF 1,488.89 FEET FROM A 2-1/2" ALUMINUM CAP STAMPED "PLS 30127" FOUND FOR THE W1/4 CORNER OF SAID SECTION 7.

TOTAL LENGTH OF PERMANENT EASEMENT: 2,755.07 FEET OR 166.97 RODS. CONTAINING AN AREA OF 137,753 SQUARE FEET OR 3.16 ACRES, MORE OR LESS.

SIDELINES OF SAID EASEMENT BEING LENGTHENED OR SHORTENED TO MEET SIDELINES OF SAID TRACT.

TOGETHER WITH

A 50 FEET WIDE TEMPORARY WORKSPACE BEING ADJACENT TO THE NORTHERLY SIDE OF SAID EASEMENT, CONTAINING 144,145 SQUARE FEET OR 3.31 ACRES, MORE OR LESS.
AND

SIX ADDITIONAL TEMPORARY WORKSPACE MORE PARTICULARLY DESCRIBED AS FOLLOWS:

ADDITIONAL TEMPORARY WORKSPACE 1 (ATWS1):

COMMENCING AT SAID SW CORNER OF SECTION 7;
THENCE, N 77°22'33" E A DISTANCE OF 1,930.22 FEET TO THE SOUTHEASTERLY CORNER OF THE ADDITIONAL TEMPORARY WORKSPACE AND BEING THE POINT OF BEGINNING ATWS1;
THENCE, ALONG THE PERIMETER THE FOLLOWING FOUR (4) COURSES:
1) N 66°06'52" W A DISTANCE OF 50.00 FEET;
2) N 28°52'31" E A DISTANCE OF 50.19 FEET;
3) S 66°06'52" E A DISTANCE OF 45.63 FEET;
4) S 23°53'08" W A DISTANCE OF 50.00 FEET TO THE POINT OF BEGINNING OF ATWS1, CONTAINING AN AREA OF 2,391 SQUARE FEET OR 0.05 ACRES, MORE OR LESS.

ADDITIONAL TEMPORARY WORKSPACE 2 (ATWS2):

COMMENCING AT SAID SW CORNER OF SECTION 7;
THENCE, N 76°19'32" W A DISTANCE OF 1,883.89 FEET TO THE SOUTHEASTERLY CORNER OF THE ADDITIONAL TEMPORARY WORKSPACE AND BEING THE POINT OF BEGINNING ATWS2;
THENCE, ALONG THE PERIMETER THE FOLLOWING FOUR (4) COURSES:
1) N 66°06'52" W A DISTANCE OF 50.00 FEET;
2) N 23°53'08" E A DISTANCE OF 50.00 FEET;
3) S 66°06'52" E A DISTANCE OF 54.37 FEET;
4) S 28°52'31" W A DISTANCE OF 50.19 FEET TO THE POINT OF BEGINNING OF ATWS2, CONTAINING AN AREA OF 2,609 SQUARE FEET OR 0.06 ACRES, MORE OR LESS.

ADDITIONAL TEMPORARY WORKSPACE 3 (ATWS3):

COMMENCING AT SAID SW CORNER OF SECTION 7;
THENCE, N 70°58'17" E A DISTANCE OF 1,686.59 FEET TO THE SOUTHEASTERLY CORNER OF THE ADDITIONAL TEMPORARY WORKSPACE AND BEING THE POINT OF BEGINNING ATWS3;
THENCE, ALONG THE PERIMETER THE FOLLOWING FOUR (4) COURSES:
1) N 66°06'52" W A DISTANCE OF 50.00 FEET;
2) N 35°07'43" E A DISTANCE OF 50.98 FEET;
3) S 66°06'52" E A DISTANCE OF 40.06 FEET;
4) S 23°53'08" W A DISTANCE OF 50.00 FEET TO THE POINT OF BEGINNING OF ATWS3, CONTAINING AN AREA OF 2,252 SQUARE FEET OR 0.05 ACRES, MORE OR LESS.

ADDITIONAL TEMPORARY WORKSPACE 4 (ATWS4):

COMMENCING AT SAID SW CORNER OF SECTION 7;
THENCE, N 69°25'03" E A DISTANCE OF 1,639.37 FEET TO THE SOUTHEASTERLY CORNER OF THE ADDITIONAL TEMPORARY WORKSPACE AND BEING THE POINT OF BEGINNING ATWS4;
THENCE, ALONG THE PERIMETER THE FOLLOWING FOUR (4) COURSES:
1) N 66°06'52" W A DISTANCE OF 50.00 FEET;
2) N 23°53'08" E A DISTANCE OF 50.00 FEET;
3) S 66°06'52" E A DISTANCE OF 59.94 FEET;
4) S 35°07'43" W A DISTANCE OF 50.98 FEET TO THE POINT OF BEGINNING OF ATWS4, CONTAINING AN AREA OF 2,748 SQUARE FEET OR 0.06 ACRES, MORE OR LESS.

ADDITIONAL TEMPORARY WORKSPACE 5 (ATWS5):

COMMENCING AT SAID SW CORNER OF SECTION 7;
THENCE, N 04°52'02" E A DISTANCE OF 1,214.71 FEET TO THE SOUTHEASTERLY CORNER OF THE ADDITIONAL TEMPORARY WORKSPACE AND BEING THE POINT OF BEGINNING ATWS5;
THENCE, ALONG THE PERIMETER THE FOLLOWING FOUR (4) COURSES:
1) N 66°06'52" W A DISTANCE OF 49.53 FEET;
2) N 00°00'00" E A DISTANCE OF 27.34 FEET;
3) S 66°06'52" E A DISTANCE OF 60.60 FEET;
4) S 23°53'08" W A DISTANCE OF 25.00 FEET TO THE POINT OF BEGINNING OF ATWS5, CONTAINING AN AREA OF 1,377 SQUARE FEET OR 0.03 ACRES, MORE OR LESS.

ADDITIONAL TEMPORARY WORKSPACE 6 (ATWS6):

COMMENCING AT SAID SW CORNER OF SECTION 7;
THENCE, N 02°12'56" E A DISTANCE OF 1,235.73 FEET TO THE SOUTHEASTERLY CORNER OF THE ADDITIONAL TEMPORARY WORKSPACE AND BEING THE POINT OF BEGINNING ATWS6;
THENCE, ALONG THE PERIMETER THE FOLLOWING FOUR (4) COURSES:
1) N 66°06'52" W A DISTANCE OF 34.91 FEET;
2) N 00°27'24" E A DISTANCE OF 27.25 FEET;
3) S 66°06'52" E A DISTANCE OF 34.68 FEET;
4) S 00°00'00" W A DISTANCE OF 27.34 FEET TO THE POINT OF BEGINNING OF ATWS6, CONTAINING AN AREA OF 870 SQUARE FEET OR 0.02 ACRES, MORE OR LESS.

USE BY SPECIAL REVIEW
DENVER EXPANSION PROJECT LOCATED IN THE FOLLOWING SECTION, TOWNSHIP AND RANGE:

S01 4S 65W, S02 3S 65W, S02 4S 65W, S03 5S 62W, S04 5S 62W, S05 5S 62W, S06 4S 64W, S07 4S 64W, S07 5S 62W, S08 4S 64W, S09 4S 64W, S10 4S 64W, S10 5S 62W, S11 4S 64W, S11 5S 62W, S12 4S 64W, S12 5S 62W, S13 4S 64W, S14 4S 64W, S15 4S 64W, S16 4S 64W, S16 5S 61W, S17 4S 64W, S17 5S 61W, S18 4S 63W, S18 5S 61W, S20 4S 63W, S21 4S 63W, S21 5S 61W, S22 4S 63W, S22 5S 61W, S23 4S 63W, S23 5S 61W, S24 5S 61W, S25 5S 61W, S26 4S 63W, S26 5S 61W, S27 4S 63W, S29 5S 60W, S30 5S 60W, S31 4S 62W, S31 4S 63W, S32 4S 62W, S32 5S 60W, S33 4S 62W, S33 5S 60W, S34 5S 60W, S35 3S 65W, S35 5S 60W, S36 4S 63W, S01 4S 64W, S01 4S 65W, S02 5S 62W, S02 6S 60W, S03 5S 62W, S04 4S 62W, S04 5S 62W, S05 5S 62W, S06 4S 64W, S07 4S 63W, S07 4S 64W, S07 5S 61W, S08 4S 64W, S09 4S 64W, S10 4S 64W, S11 4S 64W, S11 5S 62W, S12 4S 64W, S12 5S 62W, S15 5S 61W, S16 5S 61W, S17 4S 63W, S17 5S 61W, S18 4S 63W, S20 4S 63W, S21 4S 63W, S22 4S 63W, S22 5S 61W, S23 5S 61W, S24 5S 61W, S25 4S 63W, S25 5S 61W, S26 4S 63W, S28 5S 60W, S29 5S 60W, S30 5S 60W, S31 4S 62W, S33 5S 60W, S34 5S 60W

6TH PRINCIPAL MERIDIAN
COUNTY OF ARAPAHOE, STATE OF COLORADO

AR-033.000

PART OF SEC. 12, T-5-S, R-62-W

GENERAL DESCRIPTION

A 1.54 ACRE PROPOSED PIPELINE EASEMENT BEING FIFTY FOOT (50.00 FOOT) WIDE IN PART OF THE W1/2 OF THE SE1/4 OF SECTION 12, T-5-S, R-62-W, ARAPAHOE COUNTY, STATE OF COLORADO, IN THE PROPERTY OF COLORADO STATE UNIVERSITY RESEARCH FOUNDATION, RECEPTION NUMBER D1124731, OF THE OFFICIAL RECORDS OF ARAPAHOE COUNTY COLORADO, SAID EASEMENT BEING 25 FEET ON EACH SIDE OF A CENTERLINE DESCRIBED AS FOLLOWS:

PERMANENT EASEMENT BASELINE DESCRIPTION

BEGINNING AT A POINT [N. 14,391,709.13', E. 1,845,548.66'] ON THE EAST LINE OF THE W1/2 OF THE SE1/4 OF SAID SECTION 12, WHICH A 2-1/2" ALUMINUM CAP STAMPED "PLS 30127" FOUND FOR THE SE CORNER OF SAID SECTION 12 BEARS SOUTH 41°23'53" EAST A DISTANCE OF 1,968.46 FEET;

THENCE NORTH 79°21'41" WEST A DISTANCE OF 907.68 FEET;

THENCE NORTH 79°12'49" WEST A DISTANCE OF 325.41 FEET;

THENCE NORTH 79°25'13" WEST A DISTANCE OF 112.50 FEET TO A POINT ON THE WEST LINE OF SAID W1/2 SE1/4, SAID POINT BEING THE POINT OF TERMINATION [N. 14,391,958.25' E. 1,844,226.34'], ALSO BEING NORTH 00°33'32" EAST A DISTANCE OF 1,758.15 FEET FROM A 2-1/2" ALUMINUM CAP STAMPED "PLS 30127" FOUND FOR THE S1/4 CORNER OF SAID SECTION 12.

TOTAL LENGTH OF PERMANENT EASEMENT: 1,345.59 FEET OR 81.55 RODS, CONTAINING AN AREA OF 67,279 SQUARE FEET OR 1.54 ACRES, MORE OR LESS.

SIDELINES OF SAID EASEMENT BEING LENGTHENED OR SHORTENED TO MEET SIDELINES OF SAID TRACT.

TOGETHER WITH

A 50 FEET WIDE TEMPORARY WORKSPACE BEING ADJACENT TO THE NORTHERLY SIDE OF SAID EASEMENT, CONTAINING 67,287 SQUARE FEET OR 1.54 ACRES, MORE OR LESS.
AND

A 50 FEET WIDE TEMPORARY WORKSPACE BEING ADJACENT TO THE NORTHERLY SIDE OF SAID EASEMENT, CONTAINING 67,287 SQUARE FEET OR 1.54 ACRES, MORE OR LESS.
AND

TWO ADDITIONAL TEMPORARY WORKSPACE MORE PARTICULARLY DESCRIBED AS FOLLOWS:

ADDITIONAL TEMPORARY WORKSPACE 1 (ATWS1):

COMMENCING AT SAID SE CORNER OF SECTION 12;
THENCE, N 44°46'30" W A DISTANCE OF 2,265.33 FEET TO THE SOUTHEASTERLY CORNER OF THE ADDITIONAL TEMPORARY WORKSPACE AND BEING THE POINT OF BEGINNING ATWS1;
THENCE, ALONG THE PERIMETER THE FOLLOWING FOUR (4) COURSES:
1) N 79°21'41" W A DISTANCE OF 50.00 FEET;
2) N 01°04'24" E A DISTANCE OF 50.70 FEET;
3) S 79°21'41" E A DISTANCE OF 58.43 FEET;
4) S 10°38'19" W A DISTANCE OF 50.00 FEET TO THE POINT OF BEGINNING OF ATWS1, CONTAINING AN AREA OF 2,711 SQUARE FEET OR 0.06 ACRES, MORE OR LESS.

ADDITIONAL TEMPORARY WORKSPACE 2 (ATWS2):

COMMENCING AT SAID SE CORNER OF SECTION 12;
THENCE, N 45°35'32" W A DISTANCE OF 2,313.41 FEET TO THE SOUTHEASTERLY CORNER OF THE ADDITIONAL TEMPORARY WORKSPACE AND BEING THE POINT OF BEGINNING ATWS2;
THENCE, ALONG THE PERIMETER THE FOLLOWING FOUR (4) COURSES:
1) N 79°21'41" W A DISTANCE OF 50.00 FEET;
2) N 10°38'19" E A DISTANCE OF 50.00 FEET;
3) S 79°21'41" E A DISTANCE OF 41.57 FEET;
4) S 01°04'24" W A DISTANCE OF 50.70 FEET TO THE POINT OF BEGINNING OF ATWS2, CONTAINING AN AREA OF 2,289 SQUARE FEET OR 0.05 ACRES, MORE OR LESS.

AR-034.000

PART OF SEC. 12, T-5-S, R-62-W

GENERAL DESCRIPTION

A 1.54 ACRE PROPOSED PIPELINE EASEMENT BEING FIFTY FOOT (50.00 FOOT) WIDE IN PART OF THE E1/2 OF THE SW1/4 OF SECTION 12, T-5-S, R-62-W, ARAPAHOE COUNTY, STATE OF COLORADO, IN THE PROPERTY OF COLORADO STATE UNIVERSITY RESEARCH FOUNDATION, RECEPTION NUMBER D1124731, OF THE OFFICIAL RECORDS OF ARAPAHOE COUNTY COLORADO, SAID EASEMENT BEING 25 FEET ON EACH SIDE OF A CENTERLINE DESCRIBED AS FOLLOWS:

PERMANENT EASEMENT BASELINE DESCRIPTION

BEGINNING AT A POINT [N. 14,391,958.25', E. 1,844,226.34'] ON THE EAST LINE OF THE E1/2 OF THE SW1/4 OF SAID SECTION 12, WHICH A 2-1/2" ALUMINUM CAP STAMPED "PLS 30127" FOUND FOR THE S1/4 CORNER OF SAID SECTION 12 BEARS SOUTH 00°33'32" WEST A DISTANCE OF 1,758.15 FEET;

THENCE NORTH 79°25'13" WEST A DISTANCE OF 1,189.58 FEET;

THENCE NORTH 79°18'12" WEST A DISTANCE OF 154.43 FEET TO A POINT ON THE WEST LINE OF SAID E1/2 SW1/4, SAID POINT BEING THE POINT OF TERMINATION [N. 14,392,205.32' E. 1,842,905.24'], ALSO BEING SOUTH 64°44'28" EAST A DISTANCE OF 1,458.83 FEET FROM A 2-1/2" ALUMINUM CAP STAMPED "PLS 13895" FOUND FOR THE W1/4 CORNER OF SAID SECTION 12.


TOTAL LENGTH OF PERMANENT EASEMENT: 1,344.01 FEET OR 81.46 RODS, CONTAINING AN AREA OF 67,200 SQUARE FEET OR 1.54 ACRES, MORE OR LESS.


SIDELINES OF SAID EASEMENT BEING LENGTHENED OR SHORTENED TO MEET SIDELINES OF SAID TRACT.

TOGETHER WITH

A 50 FEET WIDE TEMPORARY WORKSPACE BEING ADJACENT TO THE NORTHERLY SIDE OF SAID EASEMENT, CONTAINING 67,204 SQUARE FEET OR 1.54 ACRES, MORE OR LESS.

USE BY SPECIAL REVIEW
DENVER EXPANSION PROJECT LOCATED IN L1 4S 65W, L2 4S 65W, S02 4S 65W, S35 3S 65W, 6TH PRINCIPAL MERIDIAN
COUNTY OF ARAPAHOE, STATE OF COLORADO

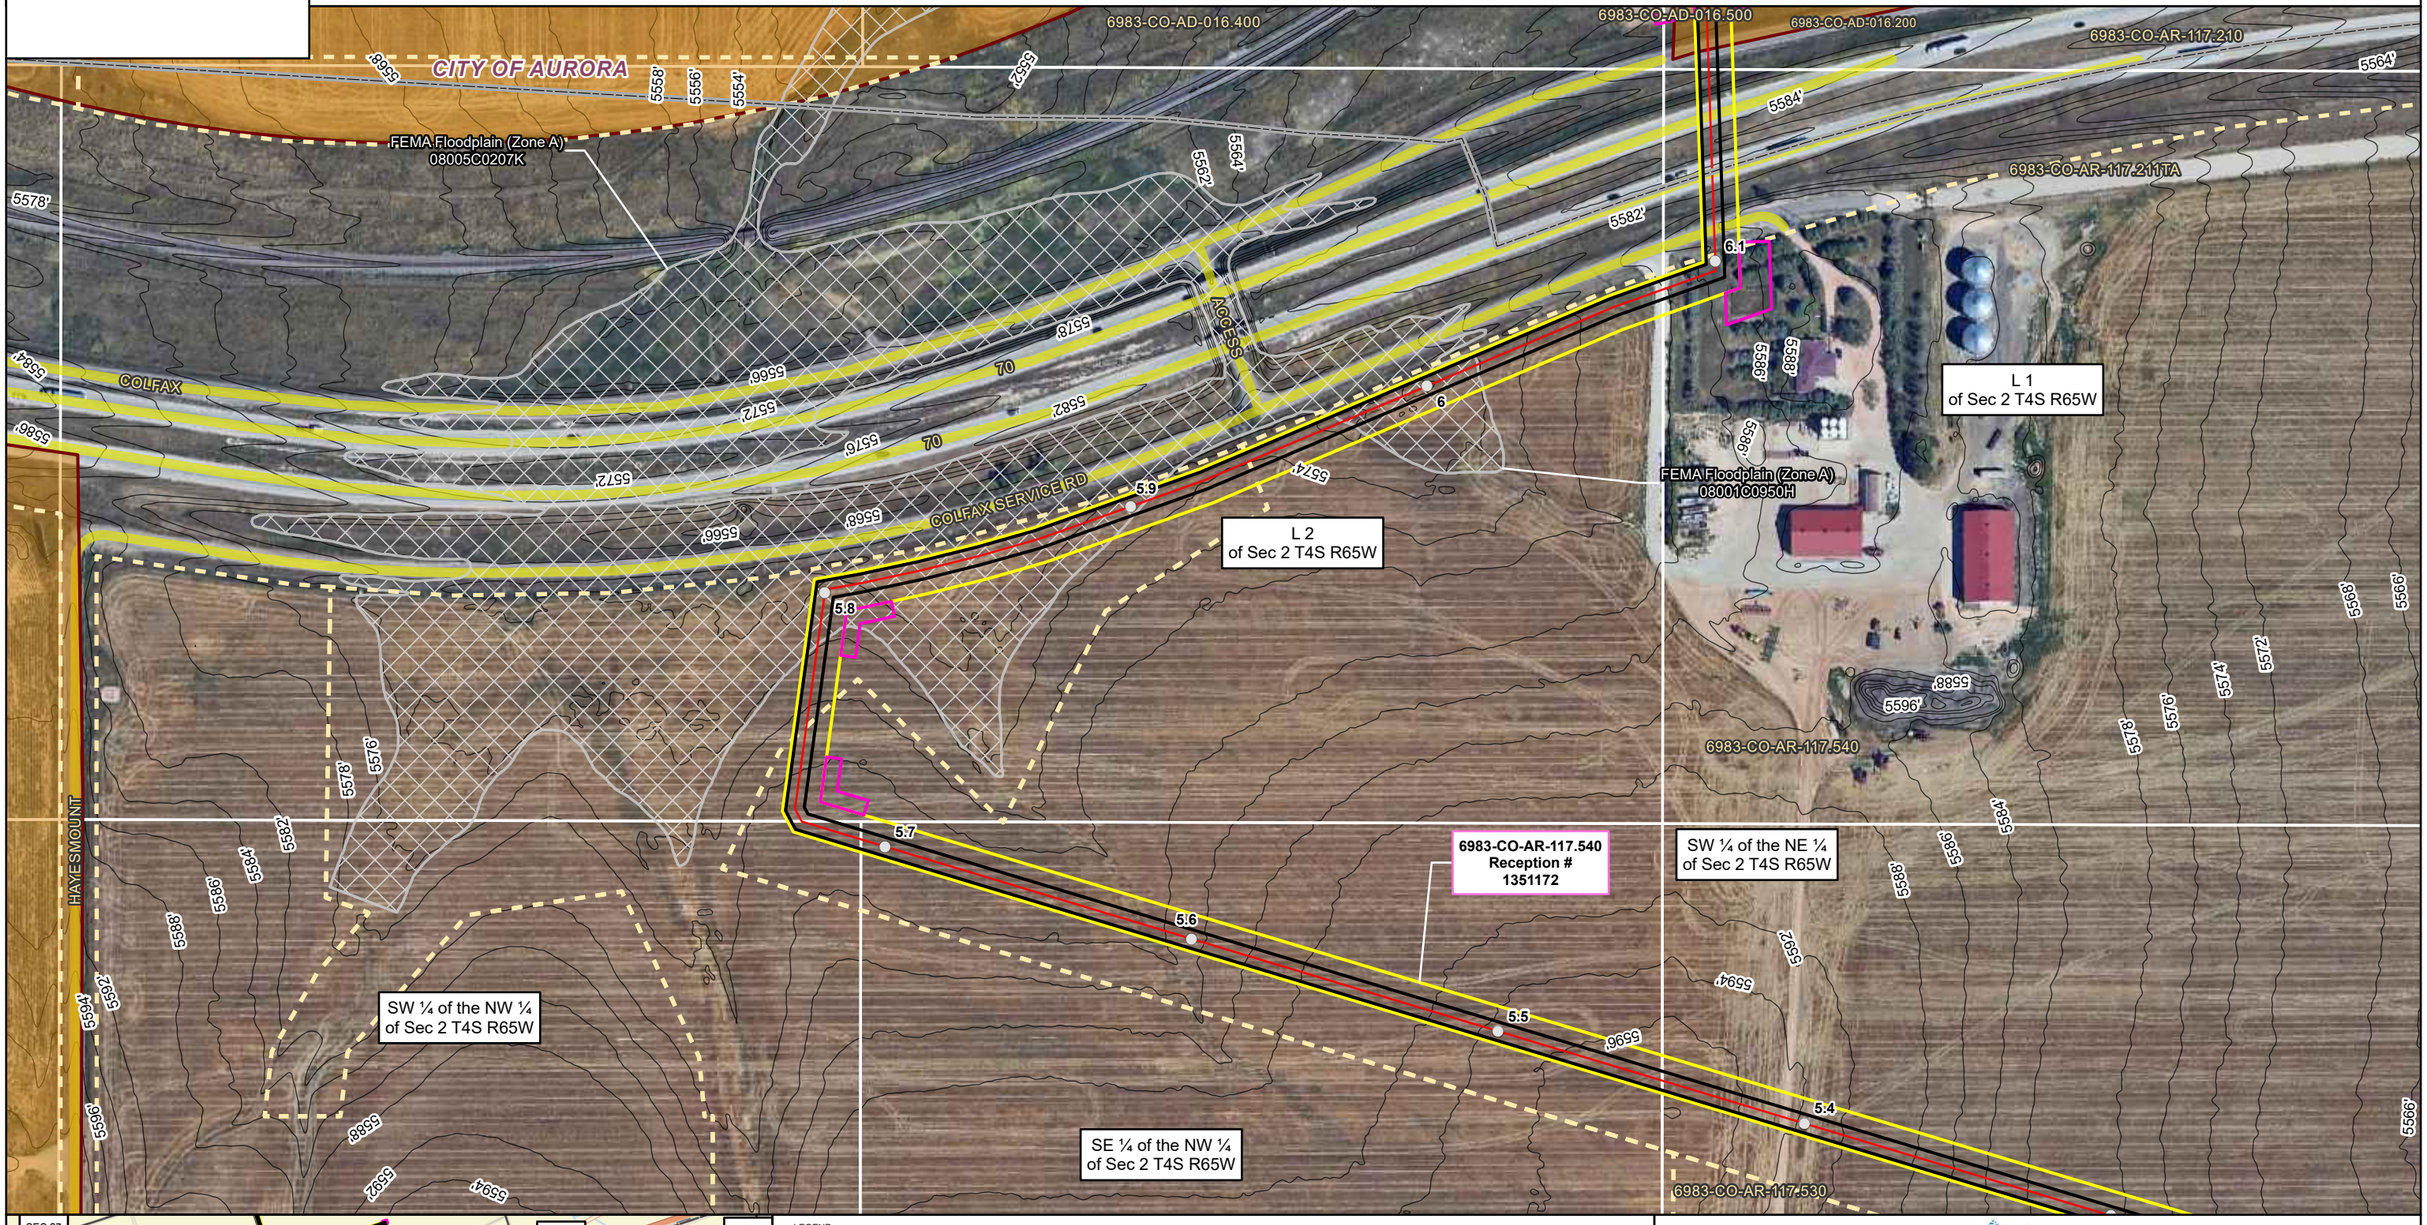

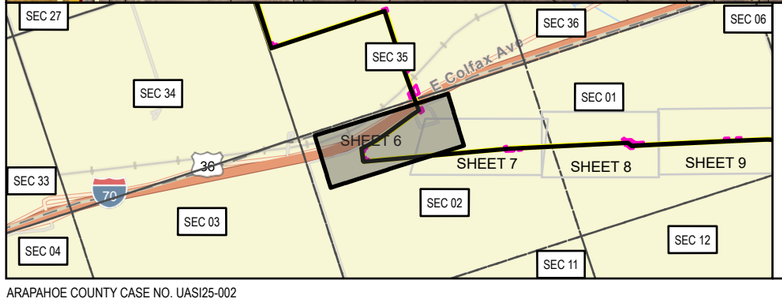

LEGEND

- MILEPOSTS
- PROPOSED CENTERLINE
- PROPOSED CENTERLINE OUTSIDE OF ARAPAHOE COUNTY
- PALUSTRINE EMERGENT WETLAND
- PALUSTRINE FORESTED WETLAND
- PALUSTRINE SCRUB-SHRUB WETLAND
- STREAM
- COUNTY FLOODPLAIN
- FEMA FLOODPLAIN (ZONE A)
- FEMA FLOODPLAIN (ZONE AE)
- FEMA FLOODPLAIN (ZONE AH)
- FEMA FLOODPLAIN (ZONE AO)
- CITY OF AURORA LIMITS
- COUNTY BOUNDARY
- SECTION LINE (PLSS)
- BIJOU BASIN OPEN SPACE
- BORE
- HDD ENTRY
- HDD EXIT
- HDD TBD
- COUNTY ROAD CROSSING
- NAMED NHD FLOWLINE
- ROW EXTENT
- PUBLIC ROAD
- PRIVATE ROAD
- EXISTING MAGELLAN PIPELINE EASEMENT
- PROPERTY BOUNDARY
- PERMANENT SITE
- PERMANENT ACCESS ROAD
- PERMANENT EASEMENT
- TEMPORARY WORKSPACE
- ADDITIONAL TEMPORARY WORKSPACE
- TEMPORARY ACCESS ROAD

SP - Ephemeral Stream
WP - Wetland Feature

0 125 250 US FEET 1 INCH = 250 FEET

ONEOK
Magellan Pipeline Company, L.P., is a subsidiary of ONEOK

ARAPAHOE COUNTY AERIAL IMAGERY MAP
DENVER EXPANSION PROJECT
MAGELLAN PIPELINE COMPANY, L.P.
ARAPAHOE COUNTY, COLORADO


NAD83 BLM ZONE 13N (US FOOT)


PREPARED BY: PW

GENERATE DATE: 10/29/2025

ARAPAHOE COUNTY CASE NO. UASI25-002

USE BY SPECIAL REVIEW
DENVER EXPANSION PROJECT LOCATED IN S01 4S 65W, S02 3S 65W, S02 4S 65W, S35 3S 65W, 6TH PRINCIPAL MERIDIAN
COUNTY OF ARAPAHOE, STATE OF COLORADO

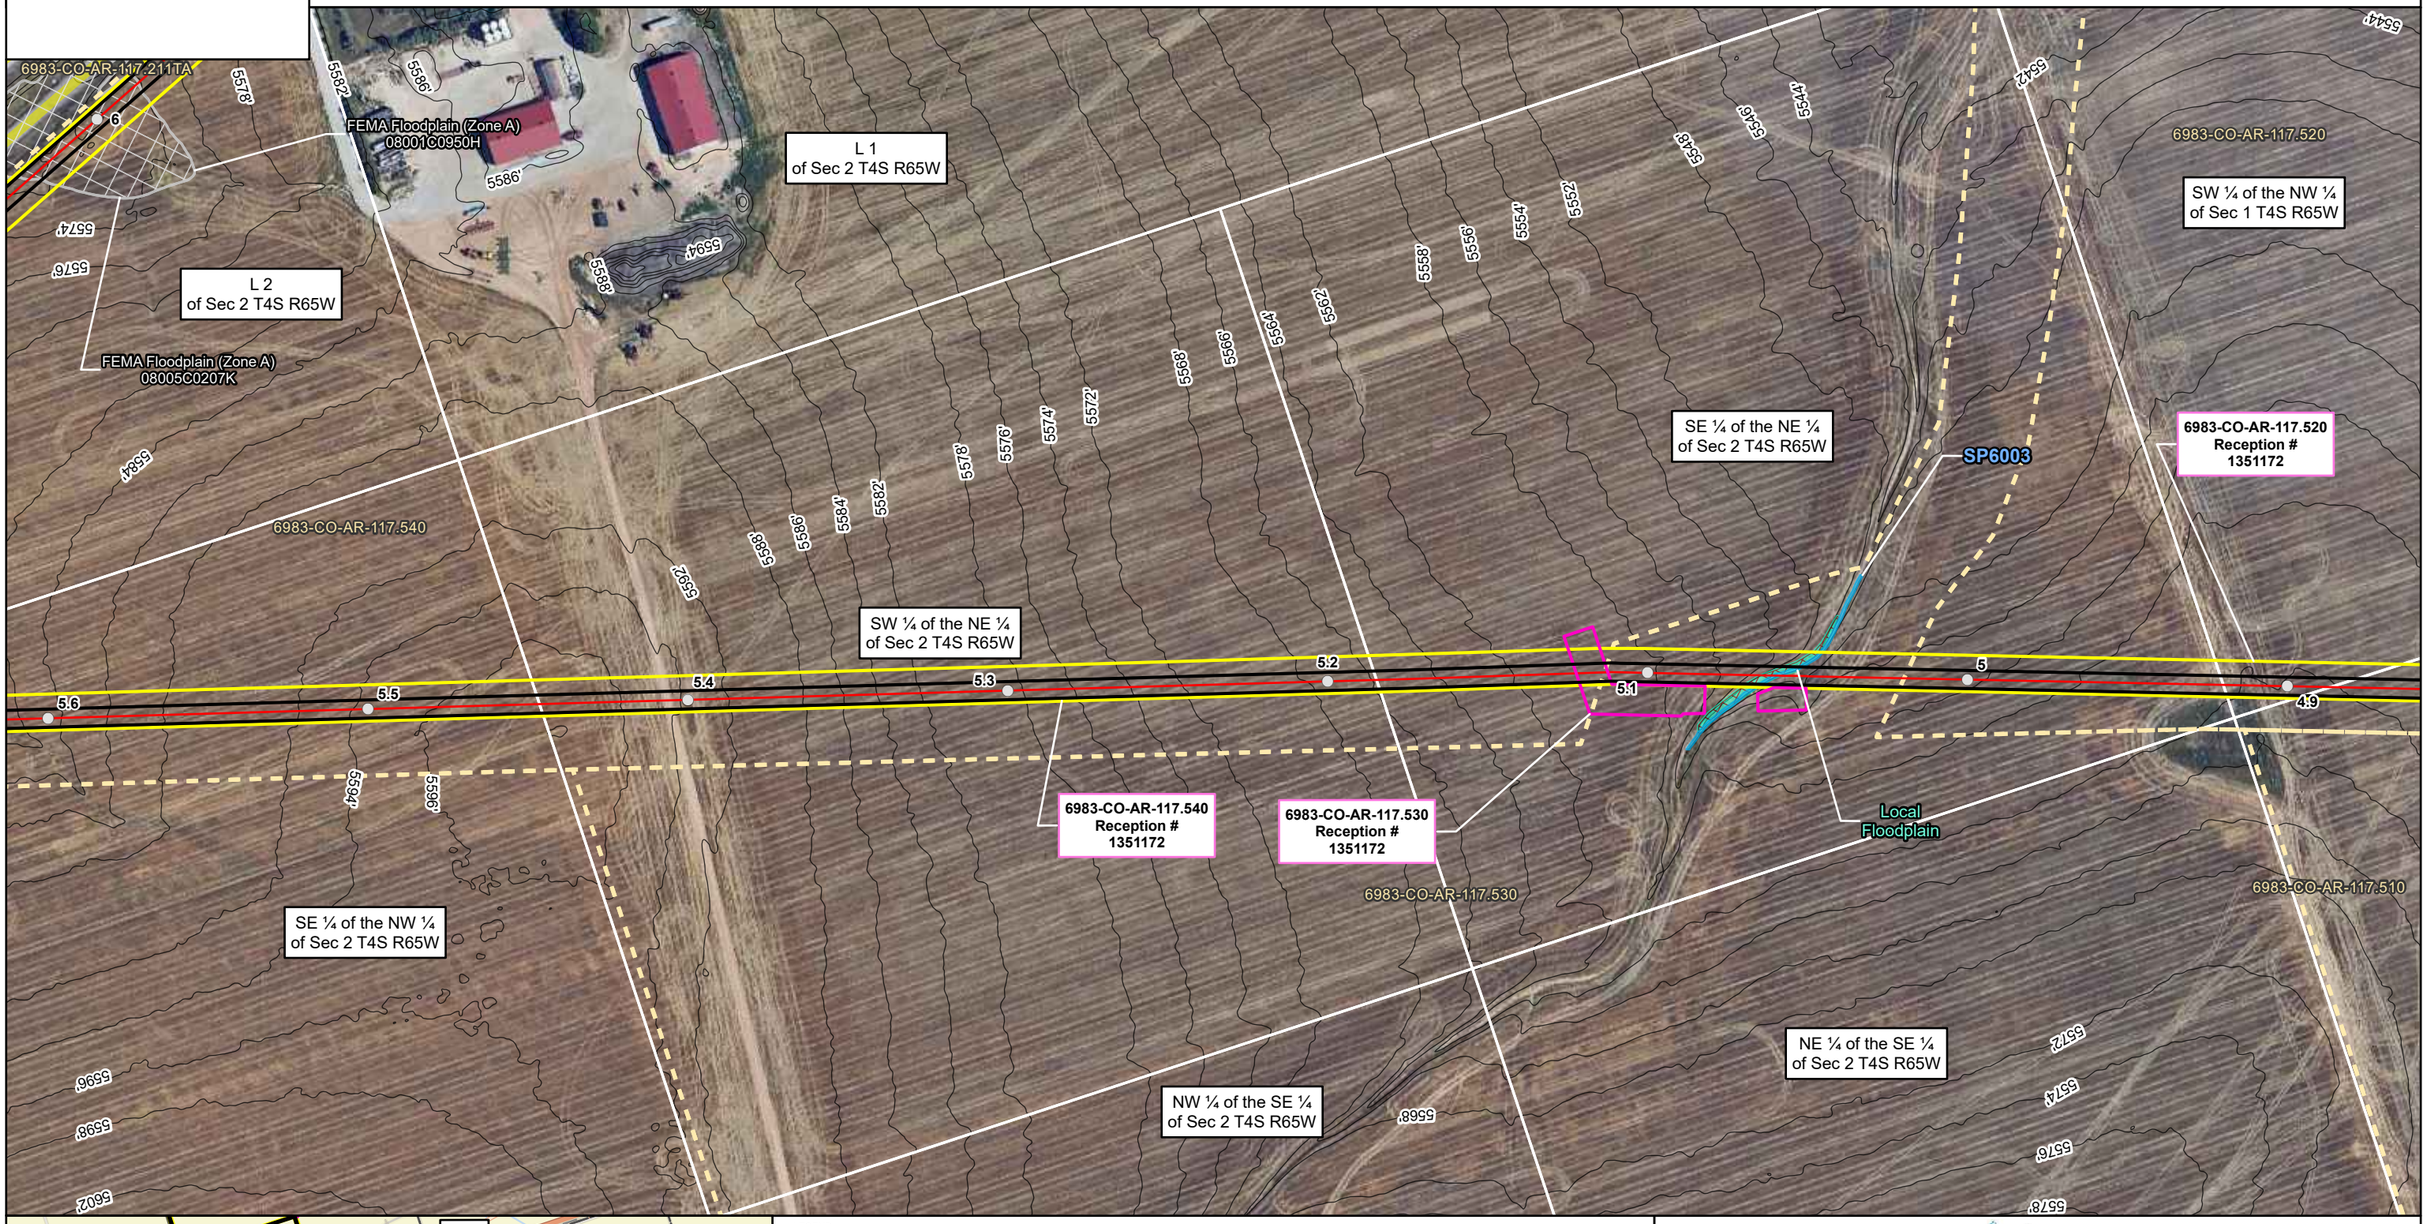

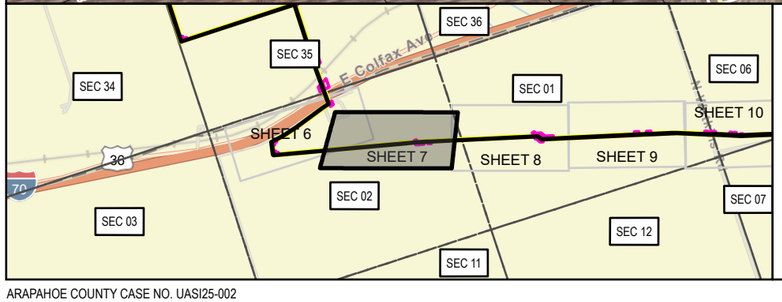

LEGEND

- MILEPOSTS
- PROPOSED CENTERLINE
- PROPOSED CENTERLINE OUTSIDE OF ARAPAHOE COUNTY
- PALUSTRINE EMERGENT WETLAND
- PALUSTRINE FORESTED WETLAND
- PALUSTRINE SCRUB-SHRUB WETLAND
- STREAM
- COUNTY FLOODPLAIN
- FEMA FLOODPLAIN (ZONE A)
- FEMA FLOODPLAIN (ZONE AE)
- FEMA FLOODPLAIN (ZONE AH)
- FEMA FLOODPLAIN (ZONE AO)
- CITY OF AURORA LIMITS
- COUNTY BOUNDARY
- SECTION LINE (PLSS)
- BIJOU BASIN OPEN SPACE
- BORE
- HDD ENTRY
- HDD EXIT
- HDD TBD
- COUNTY ROAD CROSSING
- NAMED NHD FLOWLINE
- ROW EXTENT
- PUBLIC ROAD
- PRIVATE ROAD
- EXISTING MAGELLAN PIPELINE EASEMENT
- PROPERTY BOUNDARY
- PERMANENT SITE
- PERMANENT ACCESS ROAD
- PERMANENT EASEMENT
- TEMPORARY WORKSPACE
- ADDITIONAL TEMPORARY WORKSPACE
- TEMPORARY ACCESS ROAD

SP - Ephemeral Stream
WP - Wetland Feature

US FEET 1 INCH = 250 FEET
0 125 250

ONEOK
Magellan Pipeline Company, L.P., is a subsidiary of ONEOK

ARAPAHOE COUNTY AERIAL IMAGERY MAP
DENVER EXPANSION PROJECT
MAGELLAN PIPELINE COMPANY, L.P.
ARAPAHOE COUNTY, COLORADO


NAD83 BLM ZONE 13N (US FOOT)


PREPARED BY: PW

GENERATE DATE: 10/29/2025

ARAPAHOE COUNTY CASE NO. UASI25-002

USE BY SPECIAL REVIEW
DENVER EXPANSION PROJECT LOCATED IN S01 4S 65W, S02 4S 65W, 6TH PRINCIPAL MERIDIAN
COUNTY OF ARAPAHOE, STATE OF COLORADO

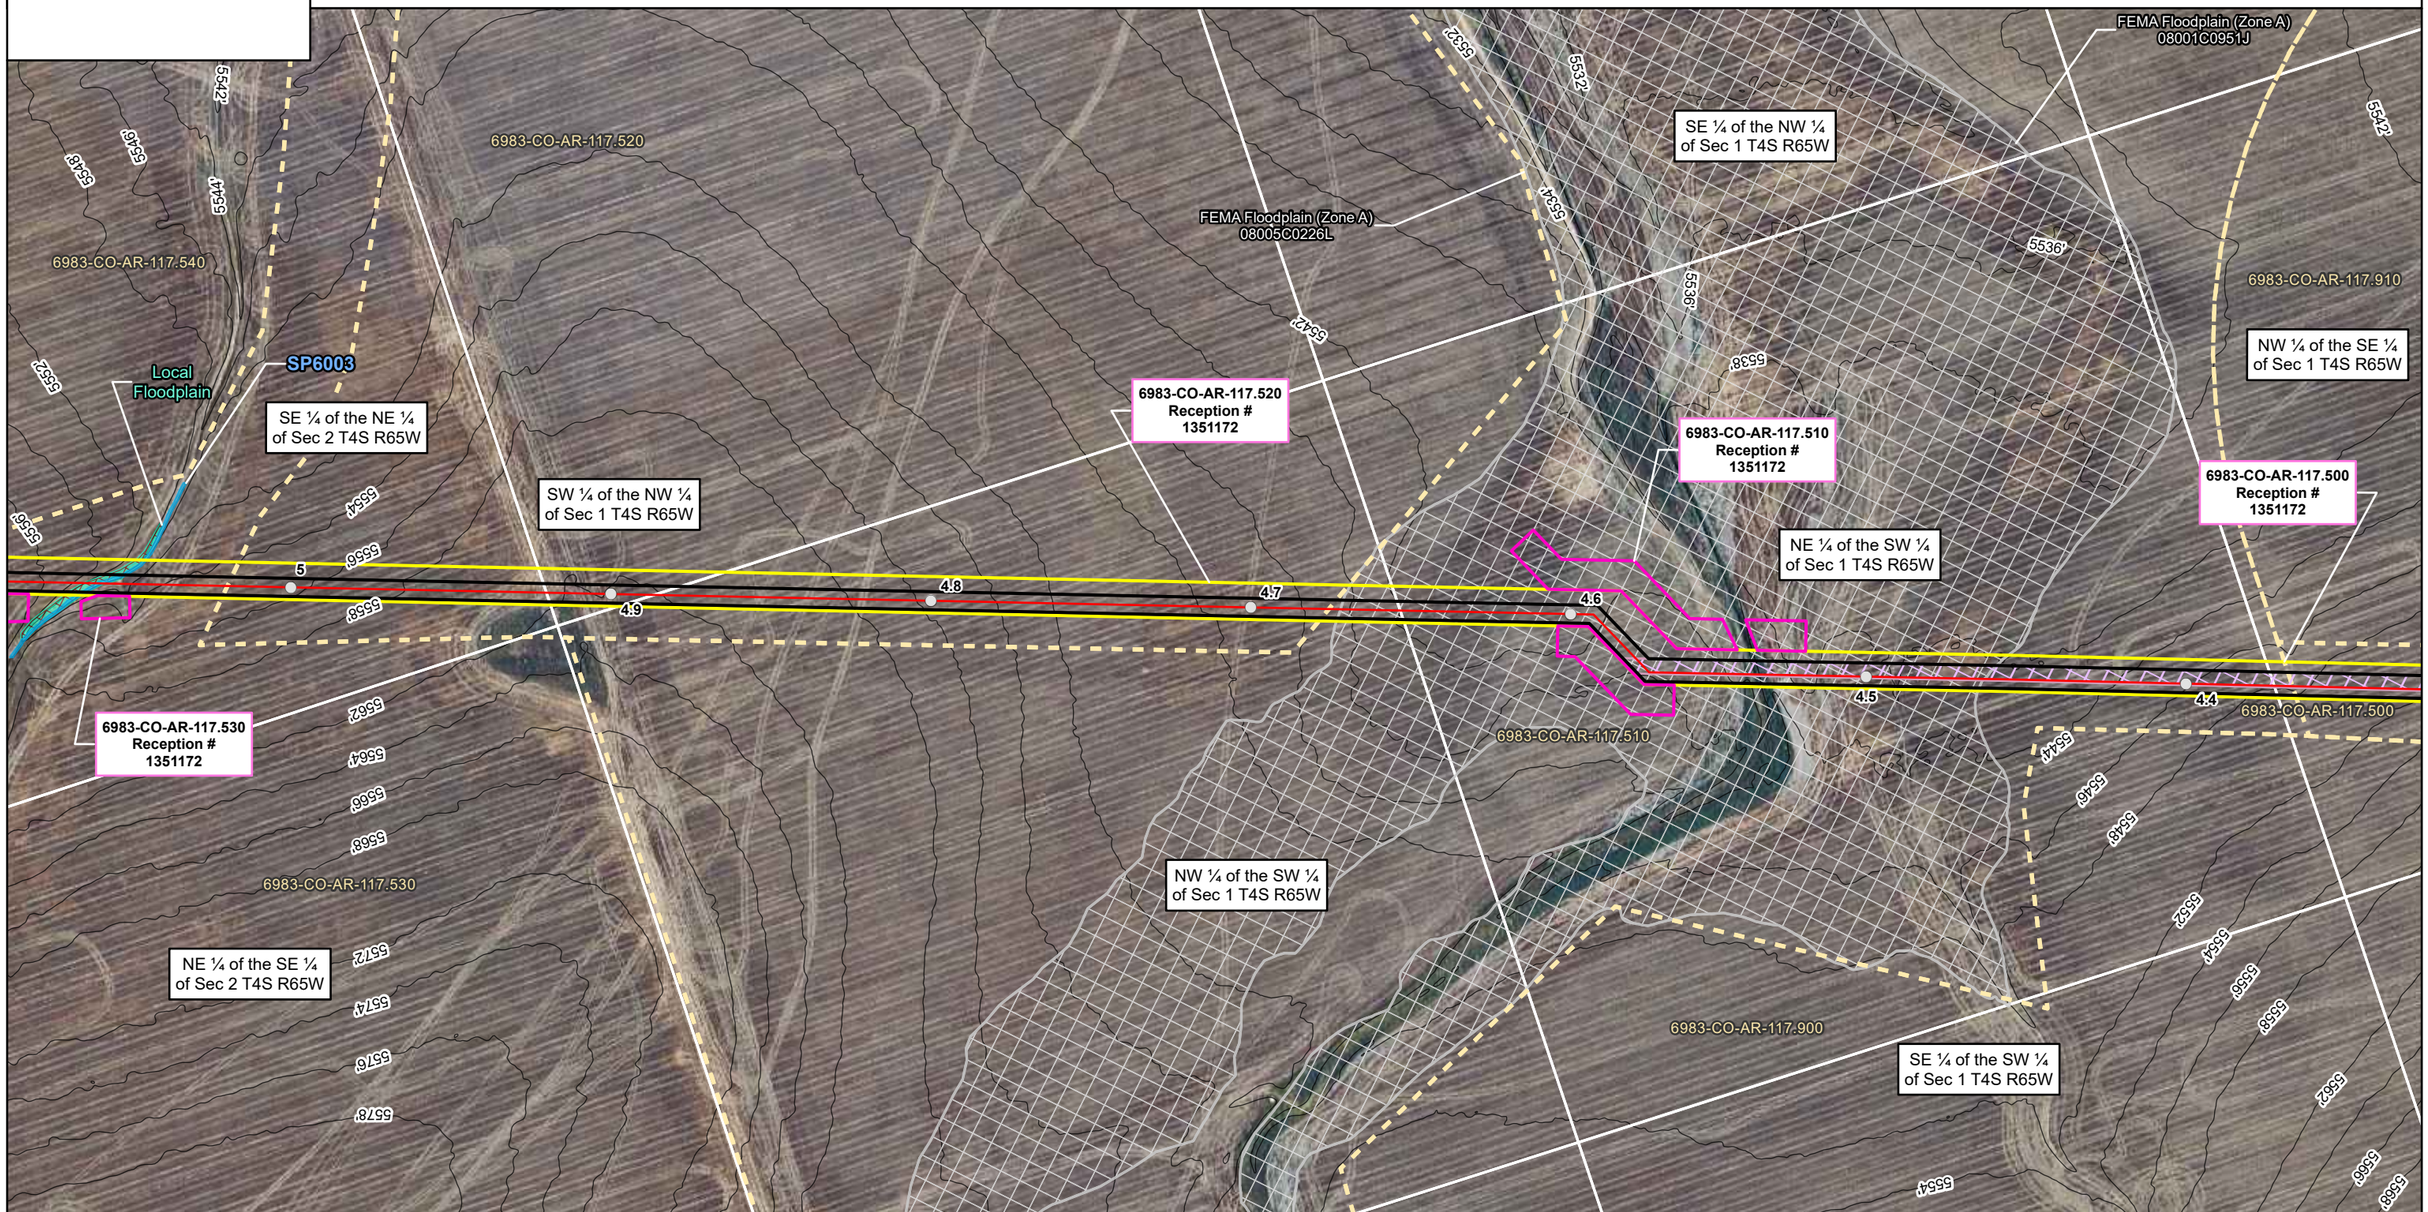

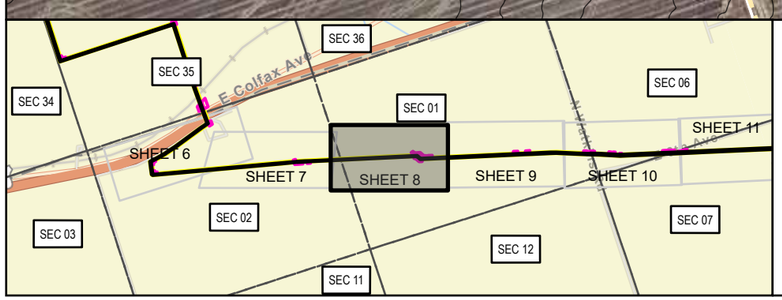

LEGEND

- MILEPOSTS
- PROPOSED CENTERLINE
- PROPOSED CENTERLINE OUTSIDE OF ARAPAHOE COUNTY
- PALUSTRINE EMERGENT WETLAND
- PALUSTRINE FORESTED WETLAND
- PALUSTRINE SCRUB-SHRUB WETLAND
- STREAM
- COUNTY FLOODPLAIN
- FEMA FLOODPLAIN (ZONE A)
- FEMA FLOODPLAIN (ZONE AE)
- FEMA FLOODPLAIN (ZONE AH)
- FEMA FLOODPLAIN (ZONE AO)
- CITY OF AURORA LIMITS
- COUNTY BOUNDARY
- SECTION LINE (PLSS)
- BIJOU BASIN OPEN SPACE
- BORE
- HDD ENTRY
- HDD EXIT
- HDD TBD
- COUNTY ROAD CROSSING
- NAMED NHD FLOWLINE
- ROW EXTENT
- PUBLIC ROAD
- PRIVATE ROAD
- EXISTING MAGELLAN PIPELINE EASEMENT
- PROPERTY BOUNDARY
- PERMANENT SITE
- PERMANENT ACCESS ROAD
- PERMANENT EASEMENT
- TEMPORARY WORKSPACE
- ADDITIONAL TEMPORARY WORKSPACE
- TEMPORARY ACCESS ROAD

SP - Ephemeral Stream
WP - Wetland Feature

0 125 250 US FEET 1 INCH = 250 FEET


ONEOK
Magellan Pipeline Company, L.P., is a subsidiary of ONEOK


ARAPAHOE COUNTY AERIAL IMAGERY MAP
DENVER EXPANSION PROJECT
MAGELLAN PIPELINE COMPANY, L.P.
ARAPAHOE COUNTY, COLORADO

NAD83 BLM ZONE 13N (US FOOT)	
PREPARED BY: PW	GENERATE DATE: 10/29/2025

ARAPAHOE COUNTY CASE NO. UASI25-002

USE BY SPECIAL REVIEW
DENVER EXPANSION PROJECT LOCATED IN S01 4S 65W, 6TH PRINCIPAL MERIDIAN
COUNTY OF ARAPAHOE, STATE OF COLORADO

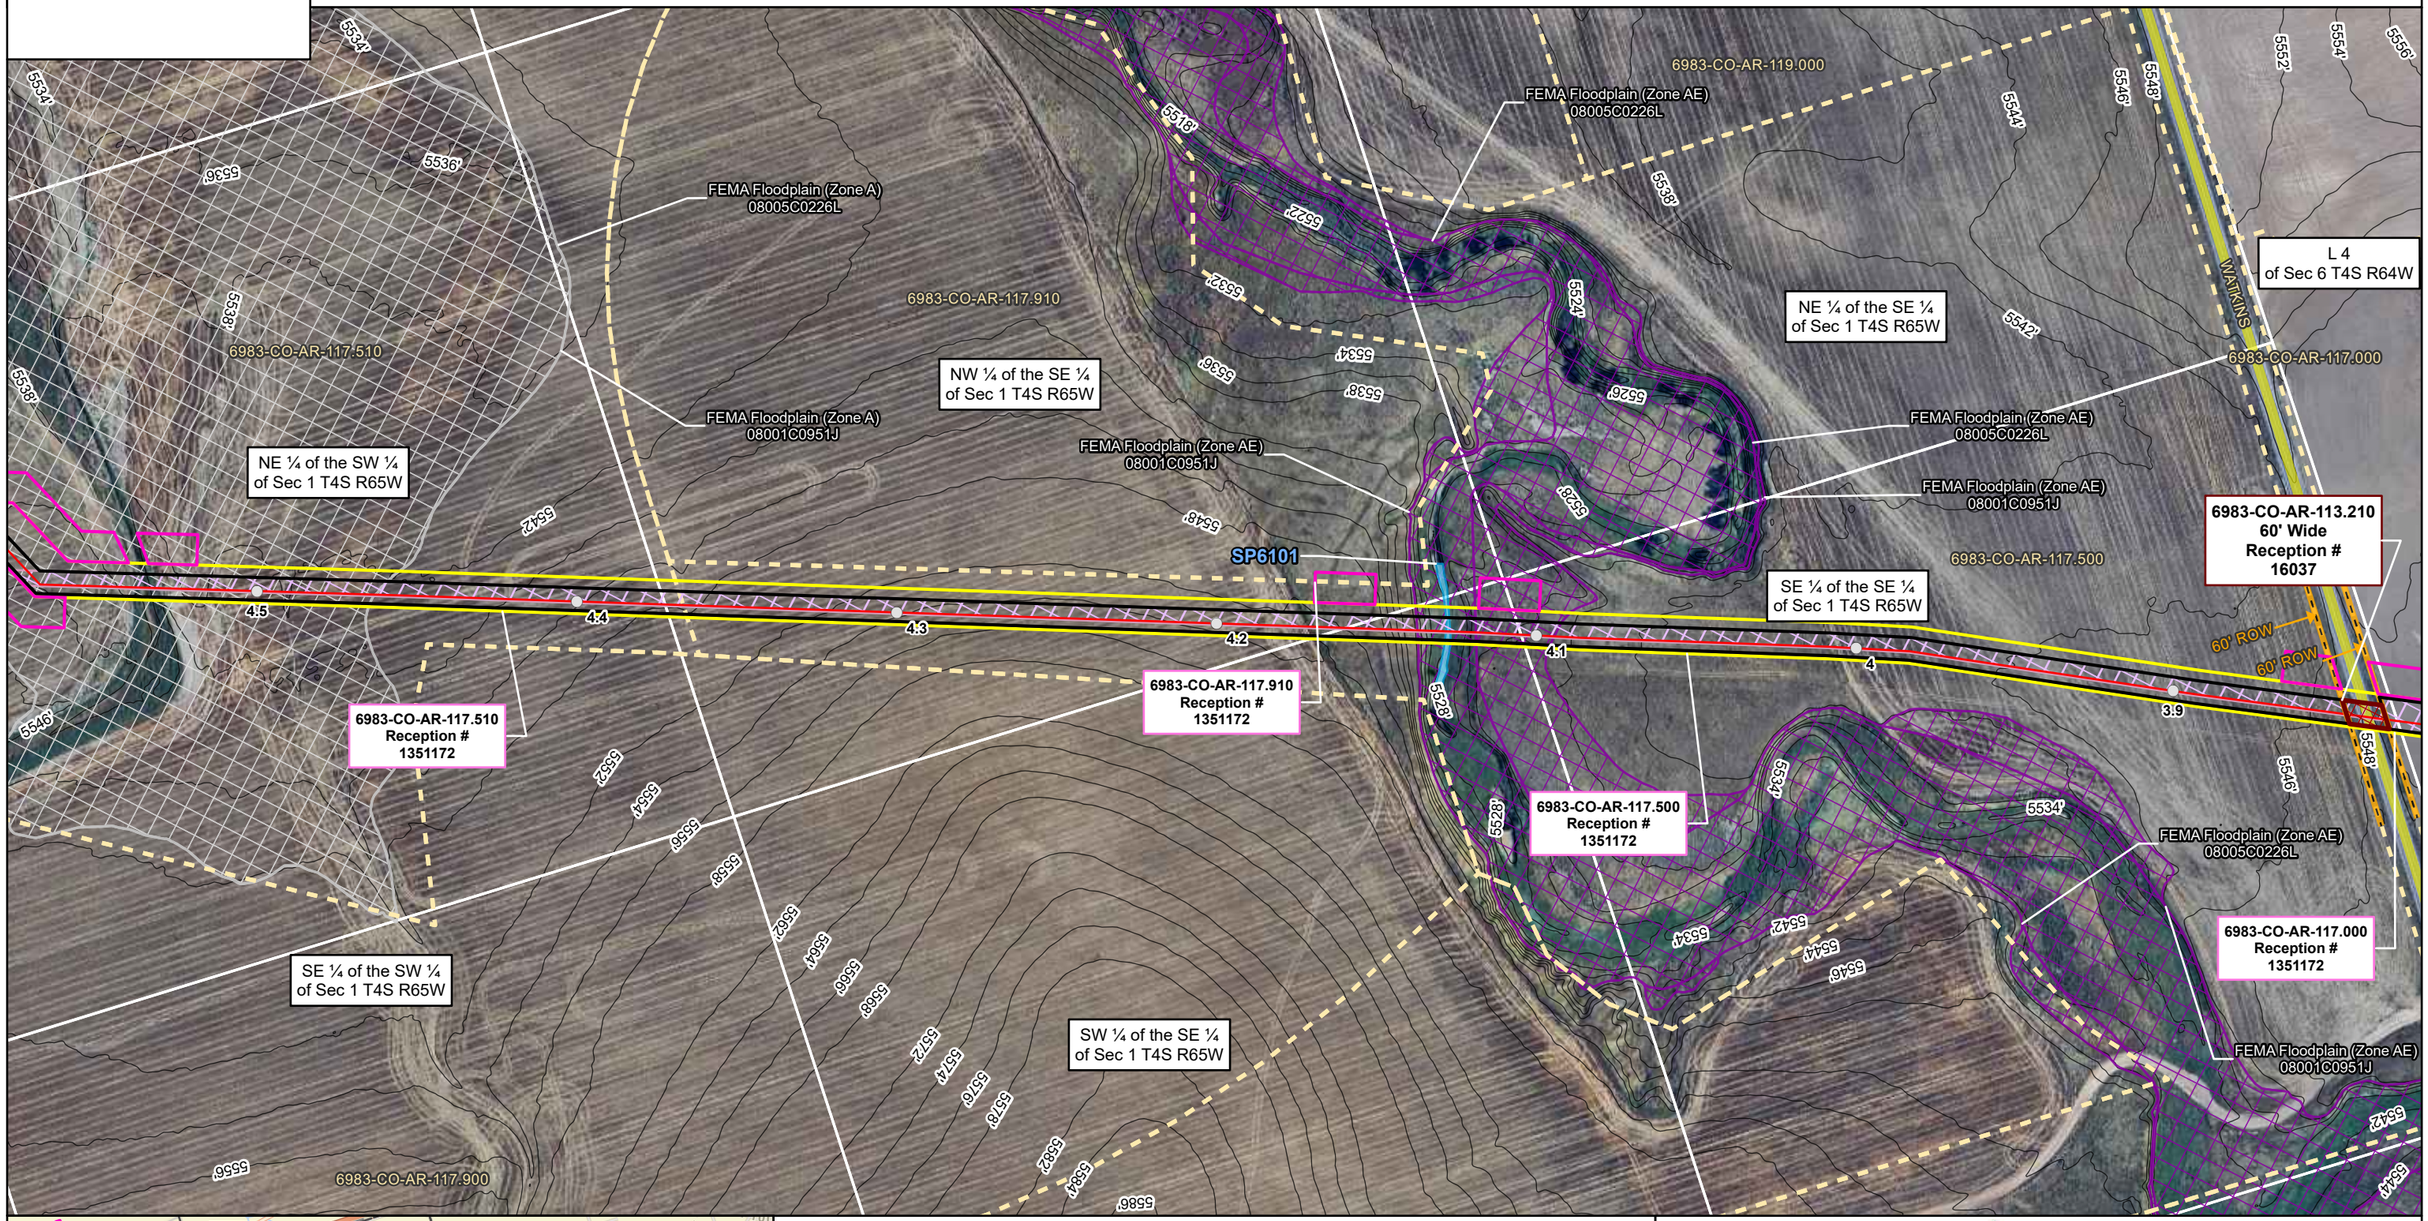

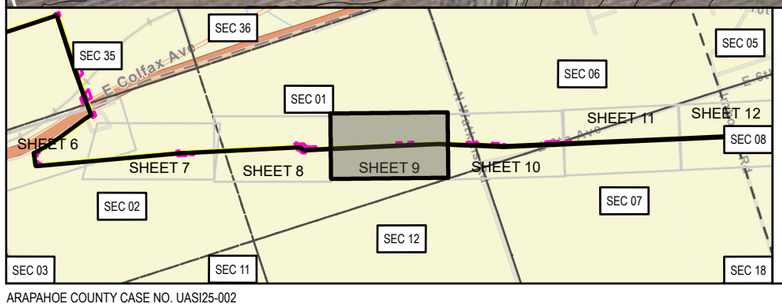

LEGEND

- MILEPOSTS
- PROPOSED CENTERLINE
- PROPOSED CENTERLINE OUTSIDE OF ARAPAHOE COUNTY
- PALUSTRINE EMERGENT WETLAND
- PALUSTRINE FORESTED WETLAND
- PALUSTRINE SCRUB-SHRUB WETLAND
- STREAM
- COUNTY FLOODPLAIN
- FEMA FLOODPLAIN (ZONE A)
- FEMA FLOODPLAIN (ZONE AE)
- FEMA FLOODPLAIN (ZONE AH)
- FEMA FLOODPLAIN (ZONE AO)
- CITY OF AURORA LIMITS
- COUNTY BOUNDARY
- SECTION LINE (PLSS)
- BIJOU BASIN OPEN SPACE
- BORE
- HDD ENTRY
- HDD EXIT
- HDD TBD
- COUNTY ROAD CROSSING
- NAMED NHD FLOWLINE
- ROW EXTENT
- PUBLIC ROAD
- PRIVATE ROAD
- EXISTING MAGELLAN PIPELINE EASEMENT
- PROPERTY BOUNDARY
- PERMANENT SITE
- PERMANENT ACCESS ROAD
- PERMANENT EASEMENT
- TEMPORARY WORKSPACE
- ADDITIONAL TEMPORARY WORKSPACE
- TEMPORARY ACCESS ROAD

SP - Ephemeral Stream
WP - Wetland Feature

0 125 250 US FEET 1 INCH = 250 FEET

ONEOK
Magellan Pipeline Company, L.P., is a subsidiary of ONEOK

ARAPAHOE COUNTY AERIAL IMAGERY MAP
DENVER EXPANSION PROJECT
MAGELLAN PIPELINE COMPANY, L.P.
ARAPAHOE COUNTY, COLORADO

NAD83 BLM ZONE 13N (US FOOT)

PREPARED BY: PW

GENERATE DATE: 10/29/2025

USE BY SPECIAL REVIEW
DENVER EXPANSION PROJECT LOCATED IN S01 4S 64W, S01 4S 65W, S06 4S 64W, S07 4S 64W, S12 4S 64W, 6TH PRINCIPAL MERIDIAN
COUNTY OF ARAPAHOE, STATE OF COLORADO

NE ¼ of the SE ¼ of Sec 1 T4S R65W

SE ¼ of the SE ¼ of Sec 1 T4S R65W

NE ¼ of the NE ¼ of Sec 12 T4S R65W

L 4 of Sec 6 T4S R64W

SE ¼ of the SW ¼ of Sec 6 T4S R64W

NE ¼ of the NW ¼ of Sec 7 T4S R64W

L 1 of Sec 7 T4S R64W

6983-CO-AR-117.500 Reception # 1351172

6983-CO-AR-117.500

6983-CO-AR-117.000 Reception # 1351172

6983-CO-AR-117.000

6983-CO-AR-114.000 Reception # 1388329

6983-CO-AR-114.000

6983-CO-AR-113.210 60' Wide Reception # 16037

6983-CO-AR-113.200 60' Wide Reception # 1351172


WATKINS

6TH

60' ROW

FEMA Floodplain (Zone AE) 08005C0226L

FEMA Floodplain (Zone AE) 08001C0951J

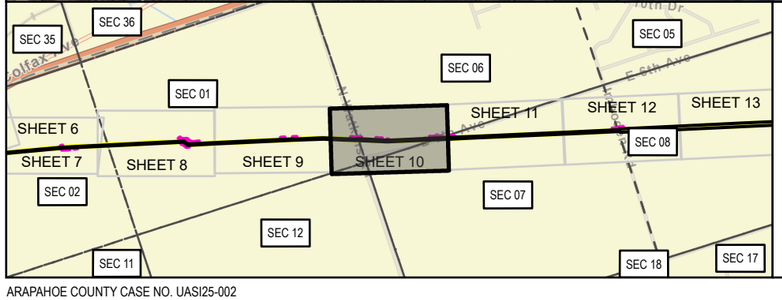

LEGEND

- MILEPOSTS
- PROPOSED CENTERLINE
- PROPOSED CENTERLINE OUTSIDE OF ARAPAHOE COUNTY
- PALUSTRINE EMERGENT WETLAND
- PALUSTRINE FORESTED WETLAND
- PALUSTRINE SCRUB-SHRUB WETLAND
- STREAM
- COUNTY FLOODPLAIN
- FEMA FLOODPLAIN (ZONE A)
- FEMA FLOODPLAIN (ZONE AE)
- FEMA FLOODPLAIN (ZONE AH)
- FEMA FLOODPLAIN (ZONE AO)
- CITY OF AURORA LIMITS
- COUNTY BOUNDARY
- SECTION LINE (PLSS)
- BIJOU BASIN OPEN SPACE
- BORE
- HDD ENTRY
- HDD EXIT
- HDD TBD
- COUNTY ROAD CROSSING
- NAMED NHD FLOWLINE
- ROW EXTENT
- PUBLIC ROAD
- PRIVATE ROAD
- EXISTING MAGELLAN PIPELINE EASEMENT
- PROPERTY BOUNDARY
- PERMANENT SITE
- PERMANENT ACCESS ROAD
- PERMANENT EASEMENT
- TEMPORARY WORKSPACE
- ADDITIONAL TEMPORARY WORKSPACE
- TEMPORARY ACCESS ROAD

SP - Ephemeral Stream
WP - Wetland Feature

US FEET 0 125 250 1 INCH = 250 FEET

ONEOK
Magellan Pipeline Company, L.P., is a subsidiary of ONEOK

ARAPAHOE COUNTY AERIAL IMAGERY MAP
DENVER EXPANSION PROJECT
MAGELLAN PIPELINE COMPANY, L.P.
ARAPAHOE COUNTY, COLORADO

NAD83 BLM ZONE 13N (US FOOT)

PREPARED BY: PW

GENERATE DATE: 10/29/2025

ARAPAHOE COUNTY CASE NO. UASI25-002

USE BY SPECIAL REVIEW
DENVER EXPANSION PROJECT LOCATED IN S06 4S 64W, S07 4S 64W, 6TH PRINCIPAL MERIDIAN
COUNTY OF ARAPAHOE, STATE OF COLORADO

SE ¼ of the SW ¼ of Sec 6 T4S R64W

SW ¼ of the SE ¼ of Sec 6 T4S R64W

NE ¼ of the NE ¼ of Sec 7 T4S R64W

NW ¼ of the NE ¼ of Sec 7 T4S R64W

NE ¼ of the NW ¼ of Sec 7 T4S R64W

SE ¼ of the NE ¼ of Sec 7 T4S R64W

SW ¼ of the NE ¼ of Sec 7 T4S R64W

L 1 of Sec 7 T4S R64W

6983-CO-AR-117.000 Reception # 1351172

6983-CO-AR-114.000 Reception # 1388329

6983-CO-AR-113.000 Reception # 1388329

6983-CO-AR-113.200 60' Wide Reception # 1351172

6983-CO-AR-117.000

6983-CO-AR-114.000

6983-CO-AR-113.000

6TH

60' ROW


60' ROW

FEMA Floodplain (Zone AE) 08005C0226L

FEMA Floodplain (Zone AE) 08001C0951J

5574'
5568'
5564'
5562'
5566'
5572'
5576'
5578'
5582'
5584'
5586'
5588'
5592'
5594'
5596'
5598'
5602'
5604'
5606'
5608'
5612'
5614'
5616'
5618'

3.5
3.4
3.3
3.2
3.1
3
2.9

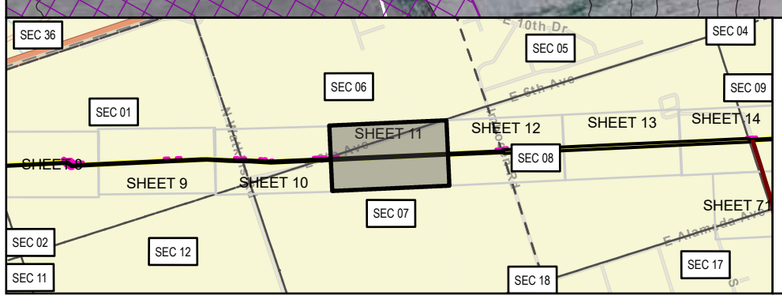

LEGEND

- MILEPOSTS
- PROPOSED CENTERLINE
- PROPOSED CENTERLINE OUTSIDE OF ARAPAHOE COUNTY
- PALUSTRINE EMERGENT WETLAND
- PALUSTRINE FORESTED WETLAND
- PALUSTRINE SCRUB-SHRUB WETLAND
- STREAM
- COUNTY FLOODPLAIN
- FEMA FLOODPLAIN (ZONE A)
- FEMA FLOODPLAIN (ZONE AE)
- FEMA FLOODPLAIN (ZONE AH)
- FEMA FLOODPLAIN (ZONE AO)
- CITY OF AURORA LIMITS
- COUNTY BOUNDARY
- SECTION LINE (PLSS)
- BIJOU BASIN OPEN SPACE
- BORE
- HDD ENTRY
- HDD EXIT
- HDD TBD
- COUNTY ROAD CROSSING
- NAMED NHD FLOWLINE
- ROW EXTENT
- PUBLIC ROAD
- PRIVATE ROAD
- EXISTING MAGELLAN PIPELINE EASEMENT
- PROPERTY BOUNDARY
- PERMANENT SITE
- PERMANENT ACCESS ROAD
- PERMANENT EASEMENT
- TEMPORARY WORKSPACE
- ADDITIONAL TEMPORARY WORKSPACE
- TEMPORARY ACCESS ROAD

SP - Ephemeral Stream
WP - Wetland Feature

0 125 250 US FEET 1 INCH = 250 FEET

ONEOK
Magellan Pipeline Company, L.P., is a subsidiary of ONEOK

ARAPAHOE COUNTY AERIAL IMAGERY MAP
DENVER EXPANSION PROJECT
MAGELLAN PIPELINE COMPANY, L.P.
ARAPAHOE COUNTY, COLORADO

PAGE 11 OF 71

NAD83 BLM ZONE 13N (US FOOT)

PREPARED BY: PW

GENERATE DATE: 10/29/2025

ARAPAHOE COUNTY CASE NO. UASI25-002

USE BY SPECIAL REVIEW
DENVER EXPANSION PROJECT LOCATED IN S07 4S 64W, S08 4S 64W, 6TH PRINCIPAL MERIDIAN
COUNTY OF ARAPAHOE, STATE OF COLORADO

NW ¼ of the NE ¼ of Sec 7 T4S R64W

NE ¼ of the NE ¼ of Sec 7 T4S R64W

SW ¼ of the NE ¼ of Sec 7 T4S R64W

SE ¼ of the NE ¼ of Sec 7 T4S R64W

NE ¼ of the NW ¼ of Sec 8 T4S R64W

NW ¼ of the NW ¼ of Sec 8 T4S R64W

SW ¼ of the NW ¼ of Sec 8 T4S R64W

SE ¼ of the NW ¼ of Sec 8 T4S R64W

FEMA Floodplain (Zone A) 08001C0952J

FEMA Floodplain (Zone A) 08005C0227L

6983-CO-AR-113.000 Reception # 1388329

6983-CO-AR-112.000 Reception # E5053417

6983-CO-AR-114.000 Reception # 1388329

6983-CO-AR-110.200 60' Wide Reception # B5146663

6983-CO-AR-114.000

6983-CO-AR-113.000


6983-CO-AR-112.000

60' ROW

60' ROW

6TH

IMBODEN

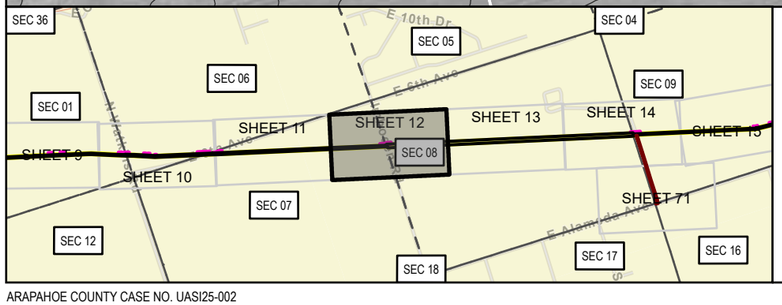

LEGEND

- MILEPOSTS
- PROPOSED CENTERLINE
- PROPOSED CENTERLINE OUTSIDE OF ARAPAHOE COUNTY
- PALUSTRINE EMERGENT WETLAND
- PALUSTRINE FORESTED WETLAND
- PALUSTRINE SCRUB-SHRUB WETLAND
- STREAM
- COUNTY FLOODPLAIN
- FEMA FLOODPLAIN (ZONE A)
- FEMA FLOODPLAIN (ZONE AE)
- FEMA FLOODPLAIN (ZONE AH)
- FEMA FLOODPLAIN (ZONE AO)
- CITY OF AURORA LIMITS
- COUNTY BOUNDARY
- SECTION LINE (PLSS)
- BIJOU BASIN OPEN SPACE
- BORE
- HDD ENTRY
- HDD EXIT
- HDD TBD
- COUNTY ROAD CROSSING
- NAMED NHD FLOWLINE
- ROW EXTENT
- PUBLIC ROAD
- PRIVATE ROAD
- EXISTING MAGELLAN PIPELINE EASEMENT
- PROPERTY BOUNDARY
- PERMANENT SITE
- PERMANENT ACCESS ROAD
- PERMANENT EASEMENT
- TEMPORARY WORKSPACE
- ADDITIONAL TEMPORARY WORKSPACE
- TEMPORARY ACCESS ROAD

SP - Ephemeral Stream
WP - Wetland Feature

0 125 250 US FEET 1 INCH = 250 FEET

ONEOK
Magellan Pipeline Company, L.P., is a subsidiary of ONEOK

ARAPAHOE COUNTY AERIAL IMAGERY MAP
DENVER EXPANSION PROJECT
MAGELLAN PIPELINE COMPANY, L.P.
ARAPAHOE COUNTY, COLORADO

NAD83 BLM ZONE 13N (US FOOT)

PREPARED BY: PW

GENERATE DATE: 10/29/2025

ARAPAHOE COUNTY CASE NO. UASI25-002

USE BY SPECIAL REVIEW
DENVER EXPANSION PROJECT LOCATED IN S08 4S 64W, 6TH PRINCIPAL MERIDIAN
COUNTY OF ARAPAHOE, STATE OF COLORADO

NE ¼ of the NW ¼ of Sec 8 T4S R64W
SW ¼ of the NW ¼ of Sec 8 T4S R64W
SE ¼ of the NW ¼ of Sec 8 T4S R64W
NE ¼ of the SW ¼ of Sec 8 T4S R64W
SW ¼ of the NE ¼ of Sec 8 T4S R64W
SE ¼ of the NE ¼ of Sec 8 T4S R64W
NW ¼ of the SE ¼ of Sec 8 T4S R64W
NE ¼ of the SE ¼ of Sec 8 T4S R64W

FEMA Floodplain (Zone A) 08001C0952J
FEMA Floodplain (Zone A) 08005C0227L
FEMA Floodplain (Zone A) 08001C0975H
FEMA Floodplain (Zone A) 08001C0952J
FEMA Floodplain (Zone A) 08005C0229L


6983-CO-AR-111.000
6983-CO-AR-112.000
6983-CO-AR-110.000

6983-CO-AR-112.000 Reception # E5053417
6983-CO-AR-111.000 Reception # E5053408
6983-CO-AR-110.000 Reception # E5053407

Local Floodplain

2.5 2.4 2.3 2.2 2.1 2 1.9

5602' 5604' 5606' 5608' 5610' 5612' 5614' 5616' 5618' 5622'

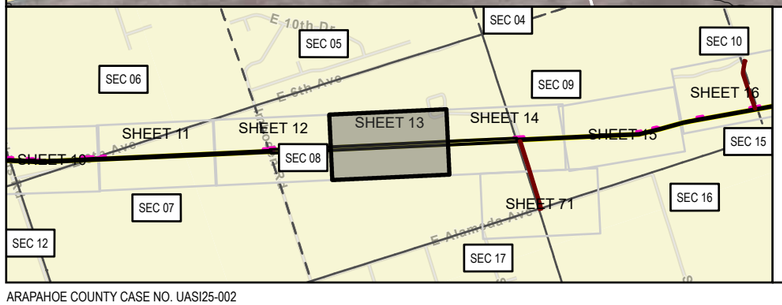

LEGEND

- MILEPOSTS
- PROPOSED CENTERLINE
- PROPOSED CENTERLINE OUTSIDE OF ARAPAHOE COUNTY
- PALUSTRINE EMERGENT WETLAND
- PALUSTRINE FORESTED WETLAND
- PALUSTRINE SCRUB-SHRUB WETLAND
- STREAM
- COUNTY FLOODPLAIN
- FEMA FLOODPLAIN (ZONE A)
- FEMA FLOODPLAIN (ZONE AE)
- FEMA FLOODPLAIN (ZONE AH)
- FEMA FLOODPLAIN (ZONE AO)
- CITY OF AURORA LIMITS
- COUNTY BOUNDARY
- SECTION LINE (PLSS)
- BIJOU BASIN OPEN SPACE
- BORE
- HDD ENTRY
- HDD EXIT
- HDD TBD
- COUNTY ROAD CROSSING
- NAMED NHD FLOWLINE
- ROW EXTENT
- PUBLIC ROAD
- PRIVATE ROAD
- EXISTING MAGELLAN PIPELINE EASEMENT
- PROPERTY BOUNDARY
- PERMANENT SITE
- PERMANENT ACCESS ROAD
- PERMANENT EASEMENT
- TEMPORARY WORKSPACE
- ADDITIONAL TEMPORARY WORKSPACE
- TEMPORARY ACCESS ROAD

SP - Ephemeral Stream
WP - Wetland Feature

0 125 250 US FEET 1 INCH = 250 FEET

ONEOK
Magellan Pipeline Company, L.P., is a subsidiary of ONEOK

ARAPAHOE COUNTY AERIAL IMAGERY MAP
DENVER EXPANSION PROJECT
MAGELLAN PIPELINE COMPANY, L.P.
ARAPAHOE COUNTY, COLORADO

NAD83 BLM ZONE 13N (US FOOT)	
PREPARED BY: PW	GENERATE DATE: 10/29/2025

ARAPAHOE COUNTY CASE NO. UASI25-002

USE BY SPECIAL REVIEW
DENVER EXPANSION PROJECT LOCATED IN S08 4S 64W, S09 4S 64W, 6TH PRINCIPAL MERIDIAN
COUNTY OF ARAPAHOE, STATE OF COLORADO

SE ¼ of the NE ¼ of Sec 8 T4S R64W
SW ¼ of the NE ¼ of Sec 8 T4S R64W
NW ¼ of the SE ¼ of Sec 8 T4S R64W
NE ¼ of the SE ¼ of Sec 8 T4S R64W
SW ¼ of the NW ¼ of Sec 9 T4S R64W
NW ¼ of the SW ¼ of Sec 9 T4S R64W
NE ¼ of the SW ¼ of Sec 9 T4S R64W
SW ¼ of the SW ¼ of Sec 9 T4S R64W

FEMA Floodplain (Zone AE) 08005C0233L
FEMA Floodplain (Zone AE) 08001C0960H


Local Floodplain

6983-CO-AR-110.000 Reception # E5053407
6983-CO-AR-111.000 Reception # E5053408
6983-CO-AR-109.000 Reception # E5043688

6983-CO-AR-111.000
6983-CO-AR-110.000
6983-CO-AR-109.210TA
6983-CO-AR-109.000

1.9 1.8 1.7 1.6 1.5 1.4

Map Continues on Page 71

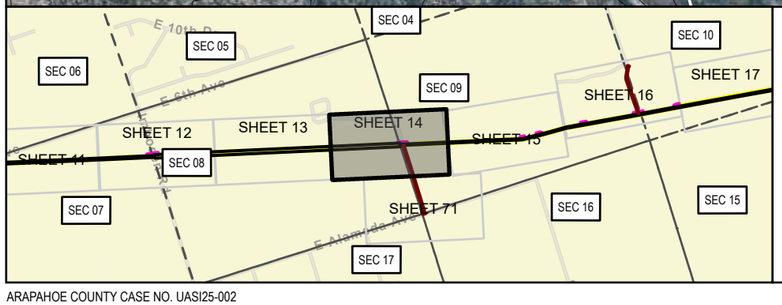

LEGEND

- MILEPOSTS
- PROPOSED CENTERLINE
- PROPOSED CENTERLINE OUTSIDE OF ARAPAHOE COUNTY
- PALUSTRINE EMERGENT WETLAND
- PALUSTRINE FORESTED WETLAND
- PALUSTRINE SCRUB-SHRUB WETLAND
- STREAM
- COUNTY FLOODPLAIN
- FEMA FLOODPLAIN (ZONE A)
- FEMA FLOODPLAIN (ZONE AE)
- FEMA FLOODPLAIN (ZONE AH)
- FEMA FLOODPLAIN (ZONE AO)
- CITY OF AURORA LIMITS
- COUNTY BOUNDARY
- SECTION LINE (PLSS)
- BIJOU BASIN OPEN SPACE
- BORE
- HDD ENTRY
- HDD EXIT
- HDD TBD
- COUNTY ROAD CROSSING
- NAMED NHD FLOWLINE
- ROW EXTENT
- PUBLIC ROAD
- PRIVATE ROAD
- EXISTING MAGELLAN PIPELINE EASEMENT
- PROPERTY BOUNDARY
- PERMANENT SITE
- PERMANENT ACCESS ROAD
- PERMANENT EASEMENT
- TEMPORARY WORKSPACE
- ADDITIONAL TEMPORARY WORKSPACE
- TEMPORARY ACCESS ROAD

SP - Ephemeral Stream
WP - Wetland Feature

0 125 250 US FEET 1 INCH = 250 FEET


ONEOK
Magellan Pipeline Company, L.P., is a subsidiary of ONEOK


ARAPAHOE COUNTY AERIAL IMAGERY MAP
DENVER EXPANSION PROJECT
MAGELLAN PIPELINE COMPANY, L.P.
ARAPAHOE COUNTY, COLORADO

NAD83 BLM ZONE 13N (US FOOT)
PREPARED BY: PW
GENERATE DATE: 10/29/2025

ARAPAHOE COUNTY CASE NO. UASI25-002

USE BY SPECIAL REVIEW
DENVER EXPANSION PROJECT LOCATED IN S09 4S 64W, 6TH PRINCIPAL MERIDIAN
COUNTY OF ARAPAHOE, STATE OF COLORADO

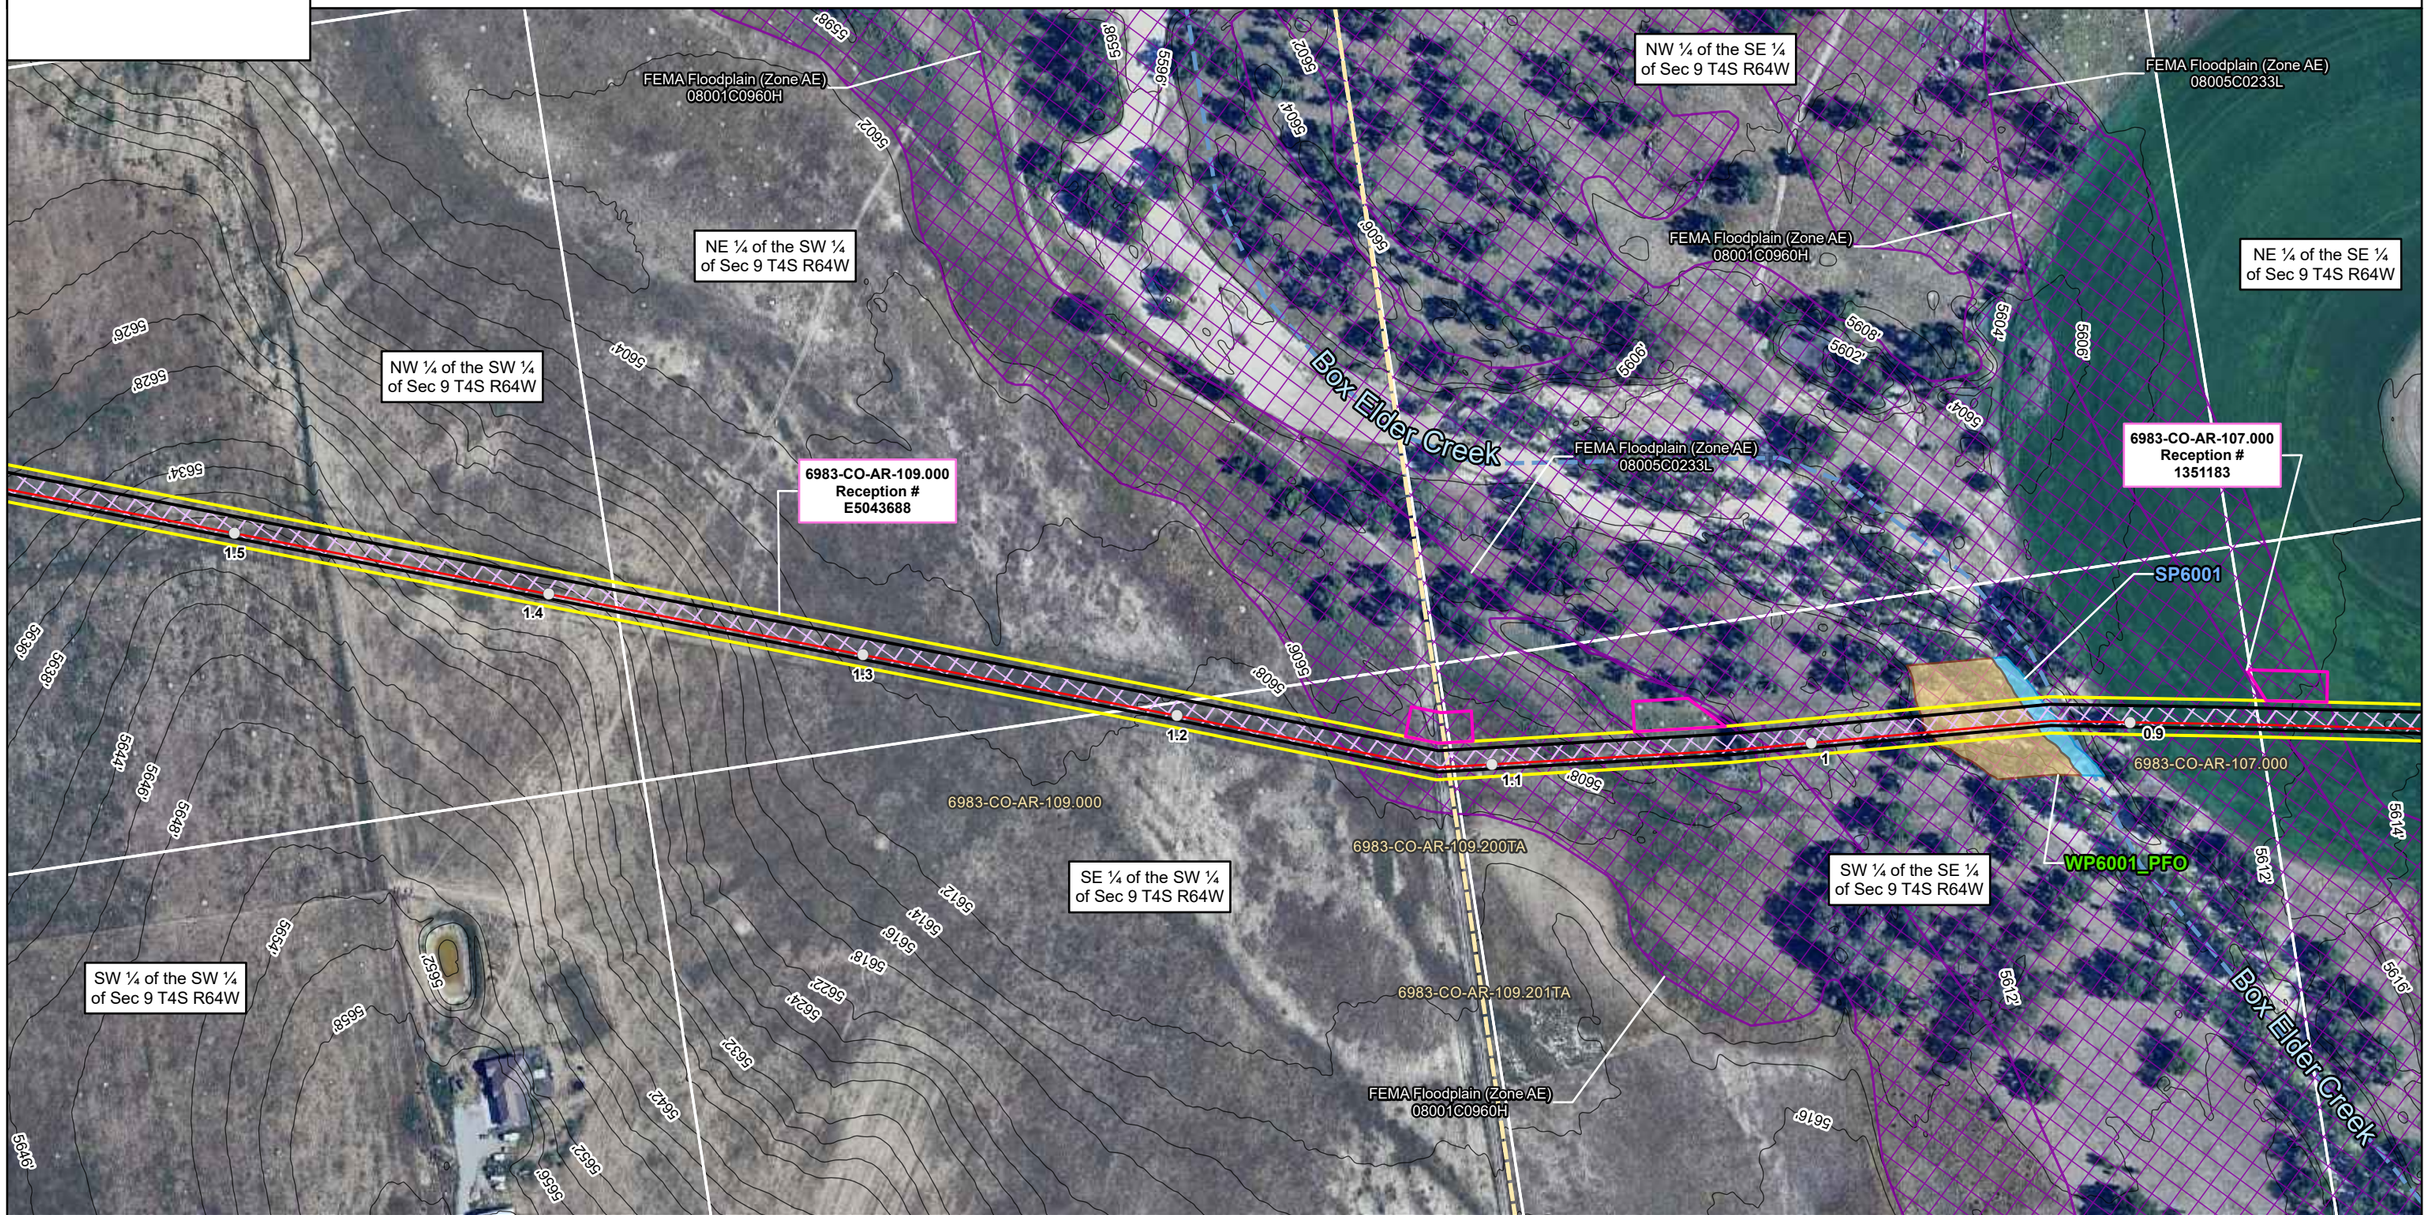

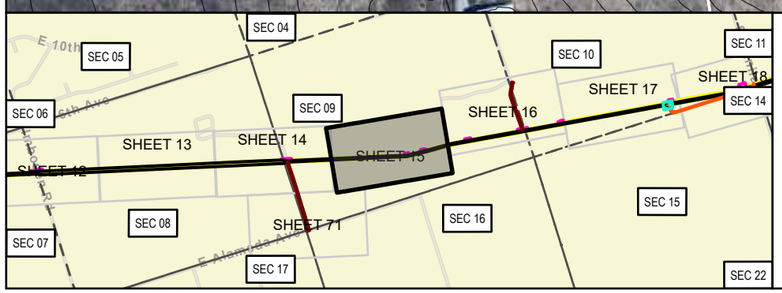

LEGEND

- MILEPOSTS
- PROPOSED CENTERLINE
- PROPOSED CENTERLINE OUTSIDE OF ARAPAHOE COUNTY
- PALUSTRINE EMERGENT WETLAND
- PALUSTRINE FORESTED WETLAND
- PALUSTRINE SCRUB-SHRUB WETLAND
- STREAM
- COUNTY FLOODPLAIN
- FEMA FLOODPLAIN (ZONE A)
- FEMA FLOODPLAIN (ZONE AE)
- FEMA FLOODPLAIN (ZONE AH)
- FEMA FLOODPLAIN (ZONE AO)
- CITY OF AURORA LIMITS
- COUNTY BOUNDARY
- SECTION LINE (PLSS)
- BIJOU BASIN OPEN SPACE
- BORE
- HDD ENTRY
- HDD EXIT
- HDD TBD
- COUNTY ROAD CROSSING
- NAMED NHD FLOWLINE
- ROW EXTENT
- PUBLIC ROAD
- PRIVATE ROAD
- EXISTING MAGELLAN PIPELINE EASEMENT
- PROPERTY BOUNDARY
- PERMANENT SITE
- PERMANENT ACCESS ROAD
- PERMANENT EASEMENT
- TEMPORARY WORKSPACE
- ADDITIONAL TEMPORARY WORKSPACE
- TEMPORARY ACCESS ROAD

SP - Ephemeral Stream
WP - Wetland Feature

0 125 250 US FEET 1 INCH = 250 FEET

ONEOK
Magellan Pipeline Company, L.P., is a subsidiary of ONEOK

ARAPAHOE COUNTY AERIAL IMAGERY MAP
DENVER EXPANSION PROJECT
MAGELLAN PIPELINE COMPANY, L.P.
ARAPAHOE COUNTY, COLORADO


NAD83 BLM ZONE 13N (US FOOT)


PREPARED BY: PW

GENERATE DATE: 10/29/2025

ARAPAHOE COUNTY CASE NO. UASI25-002

USE BY SPECIAL REVIEW
DENVER EXPANSION PROJECT LOCATED IN S09 4S 64W, S10 4S 64W, 6TH PRINCIPAL MERIDIAN
COUNTY OF ARAPAHOE, STATE OF COLORADO

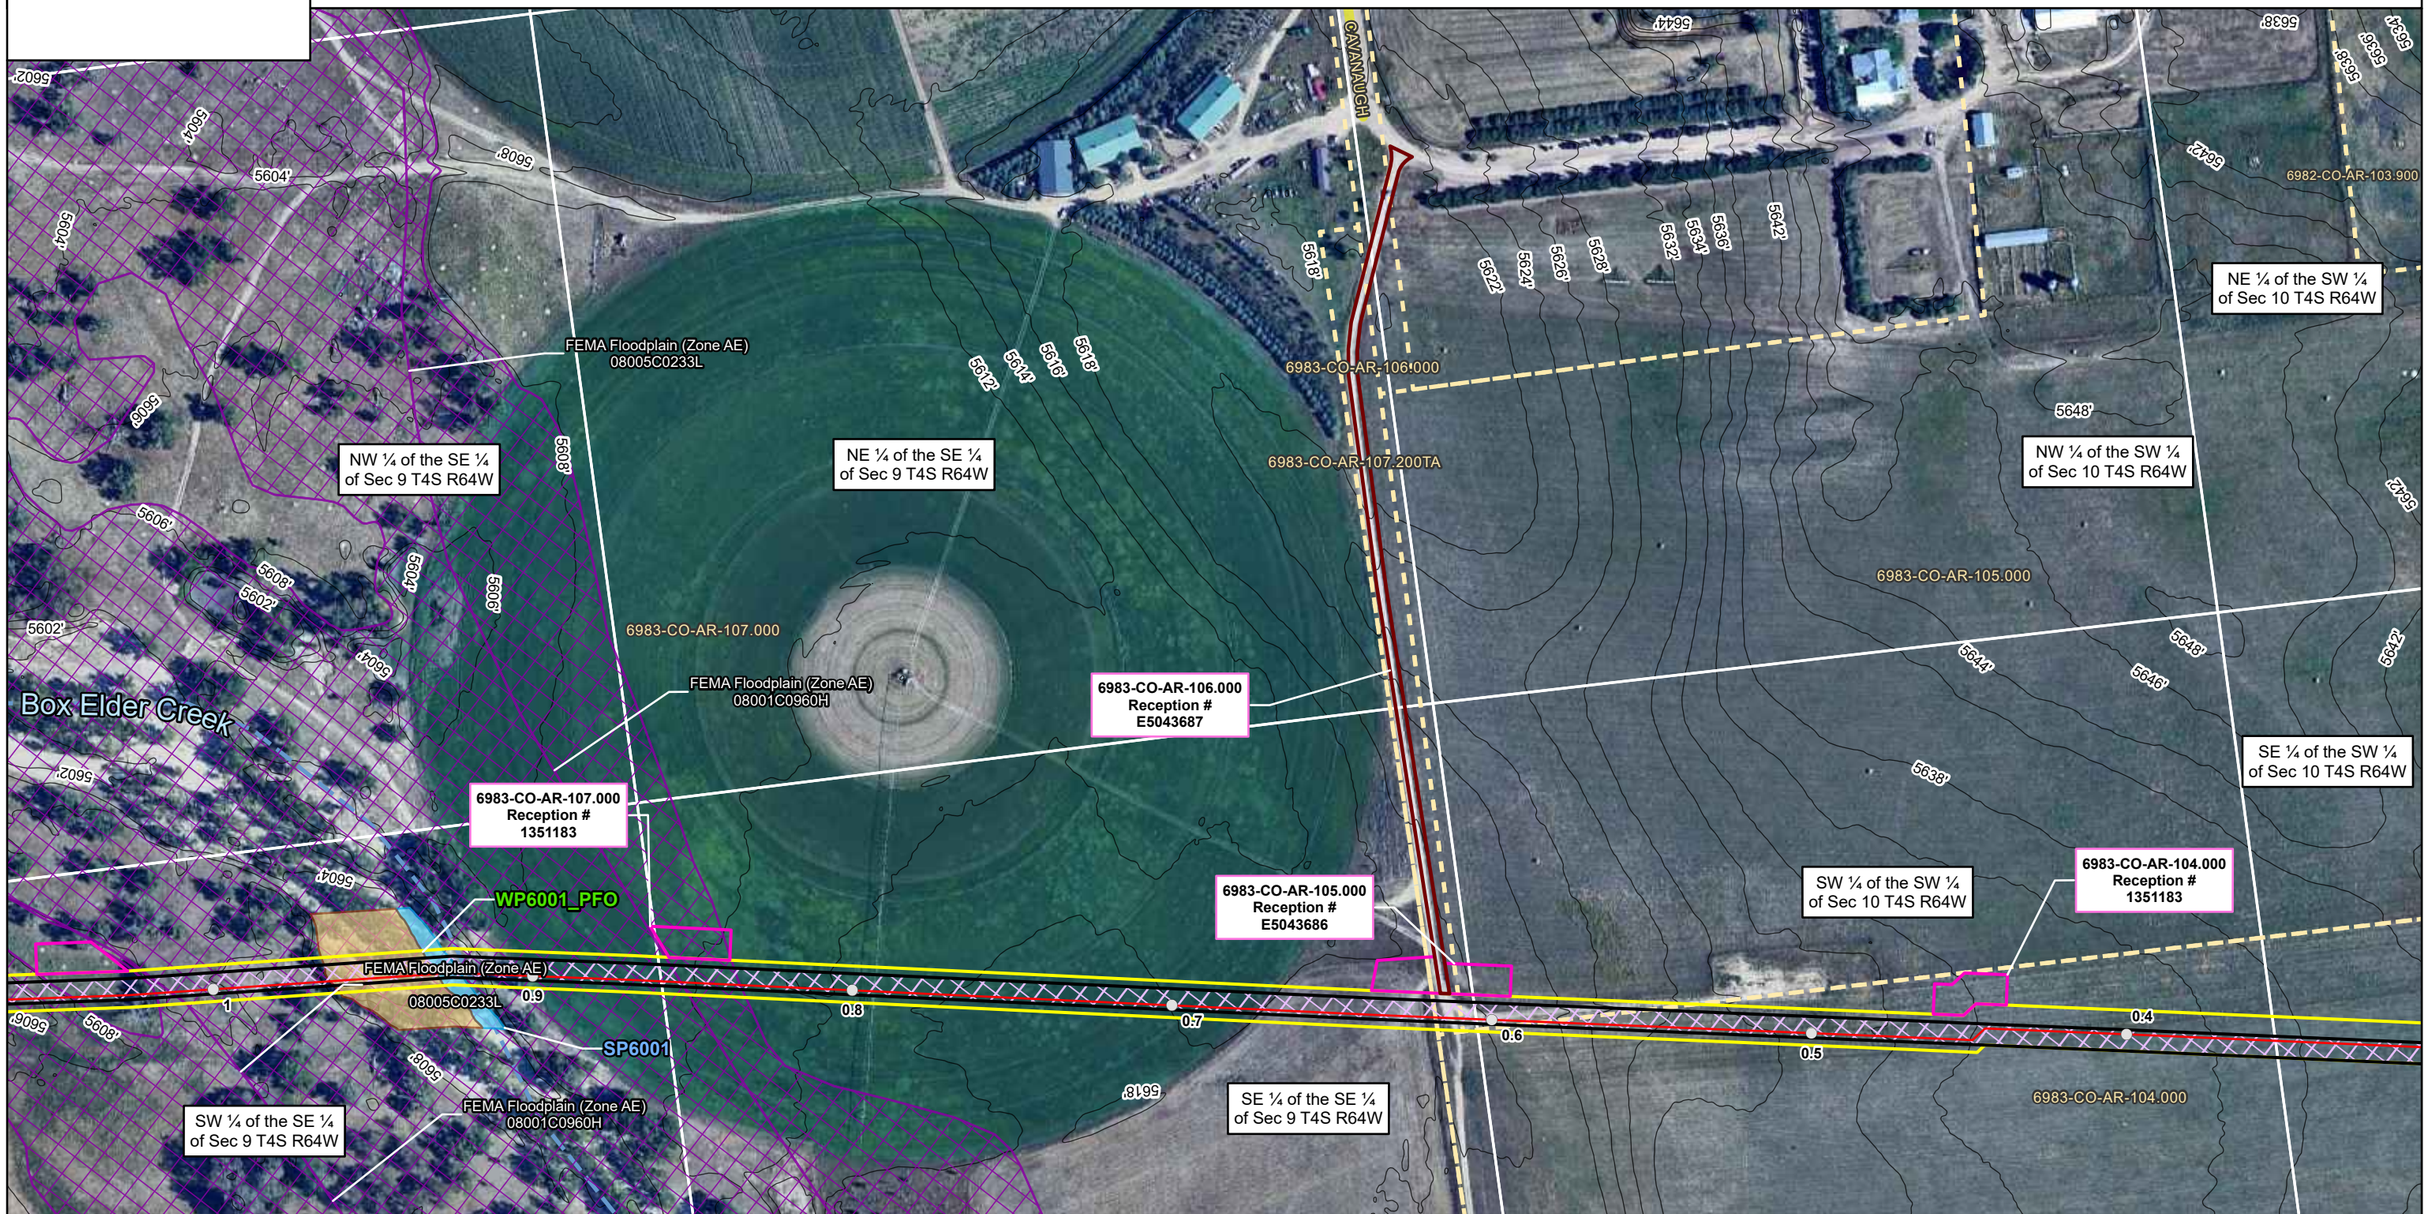

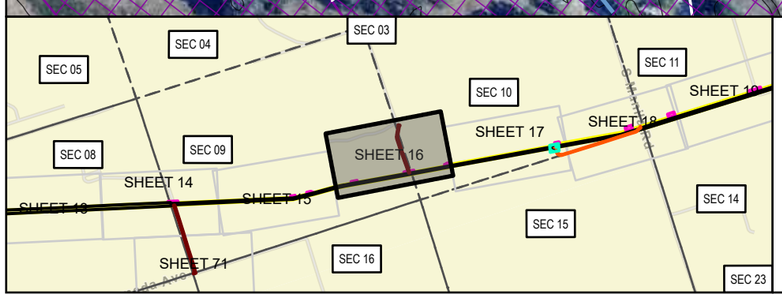

LEGEND

- MILEPOSTS
- PROPOSED CENTERLINE
- PROPOSED CENTERLINE OUTSIDE OF ARAPAHOE COUNTY
- PALUSTRINE EMERGENT WETLAND
- PALUSTRINE FORESTED WETLAND
- PALUSTRINE SCRUB-SHRUB WETLAND
- STREAM
- COUNTY FLOODPLAIN
- FEMA FLOODPLAIN (ZONE A)
- FEMA FLOODPLAIN (ZONE AE)
- FEMA FLOODPLAIN (ZONE AH)
- FEMA FLOODPLAIN (ZONE AO)
- CITY OF AURORA LIMITS
- COUNTY BOUNDARY
- SECTION LINE (PLSS)
- BIJOU BASIN OPEN SPACE
- BORE
- HDD ENTRY
- HDD EXIT
- HDD TBD
- COUNTY ROAD CROSSING
- NAMED NHD FLOWLINE
- ROW EXTENT
- PUBLIC ROAD
- PRIVATE ROAD
- EXISTING MAGELLAN PIPELINE EASEMENT
- PROPERTY BOUNDARY
- PERMANENT SITE
- PERMANENT ACCESS ROAD
- PERMANENT EASEMENT
- TEMPORARY WORKSPACE
- ADDITIONAL TEMPORARY WORKSPACE
- TEMPORARY ACCESS ROAD

SP - Ephemeral Stream
WP - Wetland Feature

0 125 250 US FEET 1 INCH = 250 FEET

ONEOK
Magellan Pipeline Company, L.P., is a subsidiary of ONEOK

ARAPAHOE COUNTY AERIAL IMAGERY MAP
DENVER EXPANSION PROJECT
MAGELLAN PIPELINE COMPANY, L.P.
ARAPAHOE COUNTY, COLORADO

PAGE 16 OF 71	
NAD83 BLM ZONE 13N (US FOOT)	
PREPARED BY: PW	GENERATE DATE: 10/29/2025

ARAPAHOE COUNTY CASE NO. UASI25-002

USE BY SPECIAL REVIEW
DENVER EXPANSION PROJECT LOCATED IN S10 4S 64W, S15 4S 64W, 6TH PRINCIPAL MERIDIAN
COUNTY OF ARAPAHOE, STATE OF COLORADO

NW ¼ of the SW ¼ of Sec 10 T4S R64W

NE ¼ of the SW ¼ of Sec 10 T4S R64W

NW ¼ of the SE ¼ of Sec 10 T4S R64W

SE ¼ of the SE ¼ of Sec 10 T4S R64W

SE ¼ of the SW ¼ of Sec 10 T4S R64W

SW ¼ of the SE ¼ of Sec 10 T4S R64W

SW ¼ of the SW ¼ of Sec 10 T4S R64W

NE ¼ of the NW ¼ of Sec 15 T4S R64W

NW ¼ of the NE ¼ of Sec 15 T4S R64W

6983-CO-AR-105.000

6982-CO-AR-103.900

6982-CO-AR-103.000

6983-CO-AR-104.000

6982-CO-AR-102.700

6982-CO-AR-103.200PA


6982-CO-AR-103.910

6983-CO-AR-105.000
Reception #
E5043686

6983-CO-AR-104.000
Reception #
1351183

6982-CO-AR-103.000
Reception #
1351183

0.5 0.4 0.3 0.2 0.1 0 443.1 443

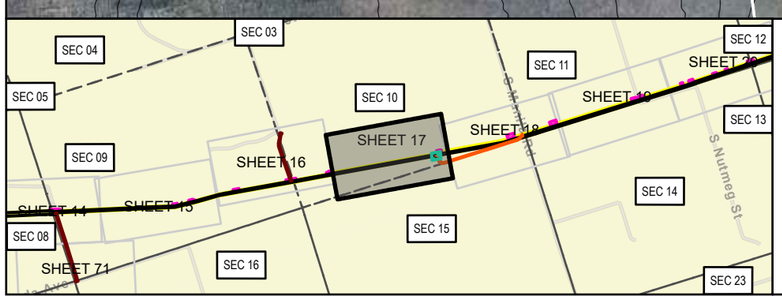

LEGEND

- MILEPOSTS
- PROPOSED CENTERLINE
- PROPOSED CENTERLINE OUTSIDE OF ARAPAHOE COUNTY
- PALUSTRINE EMERGENT WETLAND
- PALUSTRINE FORESTED WETLAND
- PALUSTRINE SCRUB-SHRUB WETLAND
- STREAM
- COUNTY FLOODPLAIN
- FEMA FLOODPLAIN (ZONE A)
- FEMA FLOODPLAIN (ZONE AE)
- FEMA FLOODPLAIN (ZONE AH)
- FEMA FLOODPLAIN (ZONE AO)
- CITY OF AURORA LIMITS
- COUNTY BOUNDARY
- SECTION LINE (PLSS)
- BIJOU BASIN OPEN SPACE
- BORE
- HDD ENTRY
- HDD EXIT
- HDD TBD
- COUNTY ROAD CROSSING
- NAMED NHD FLOWLINE
- ROW EXTENT
- PUBLIC ROAD
- PRIVATE ROAD
- EXISTING MAGELLAN PIPELINE EASEMENT
- PROPERTY BOUNDARY
- PERMANENT SITE
- PERMANENT ACCESS ROAD
- PERMANENT EASEMENT
- TEMPORARY WORKSPACE
- ADDITIONAL TEMPORARY WORKSPACE
- TEMPORARY ACCESS ROAD

SP - Ephemeral Stream
WP - Wetland Feature

0 125 250 US FEET 1 INCH = 250 FEET

ONEOK
Magellan Pipeline Company, L.P., is a subsidiary of ONEOK

ARAPAHOE COUNTY AERIAL IMAGERY MAP
DENVER EXPANSION PROJECT
MAGELLAN PIPELINE COMPANY, L.P.
ARAPAHOE COUNTY, COLORADO


NAD83 BLM ZONE 13N (US FOOT)


PREPARED BY: PW

GENERATE DATE: 10/29/2025

ARAPAHOE COUNTY CASE NO. UASI25-002

USE BY SPECIAL REVIEW
DENVER EXPANSION PROJECT LOCATED IN S10 4S 64W, S11 4S 64W, S14 4S 64W, S15 4S 64W, 6TH PRINCIPAL MERIDIAN
COUNTY OF ARAPAHOE, STATE OF COLORADO

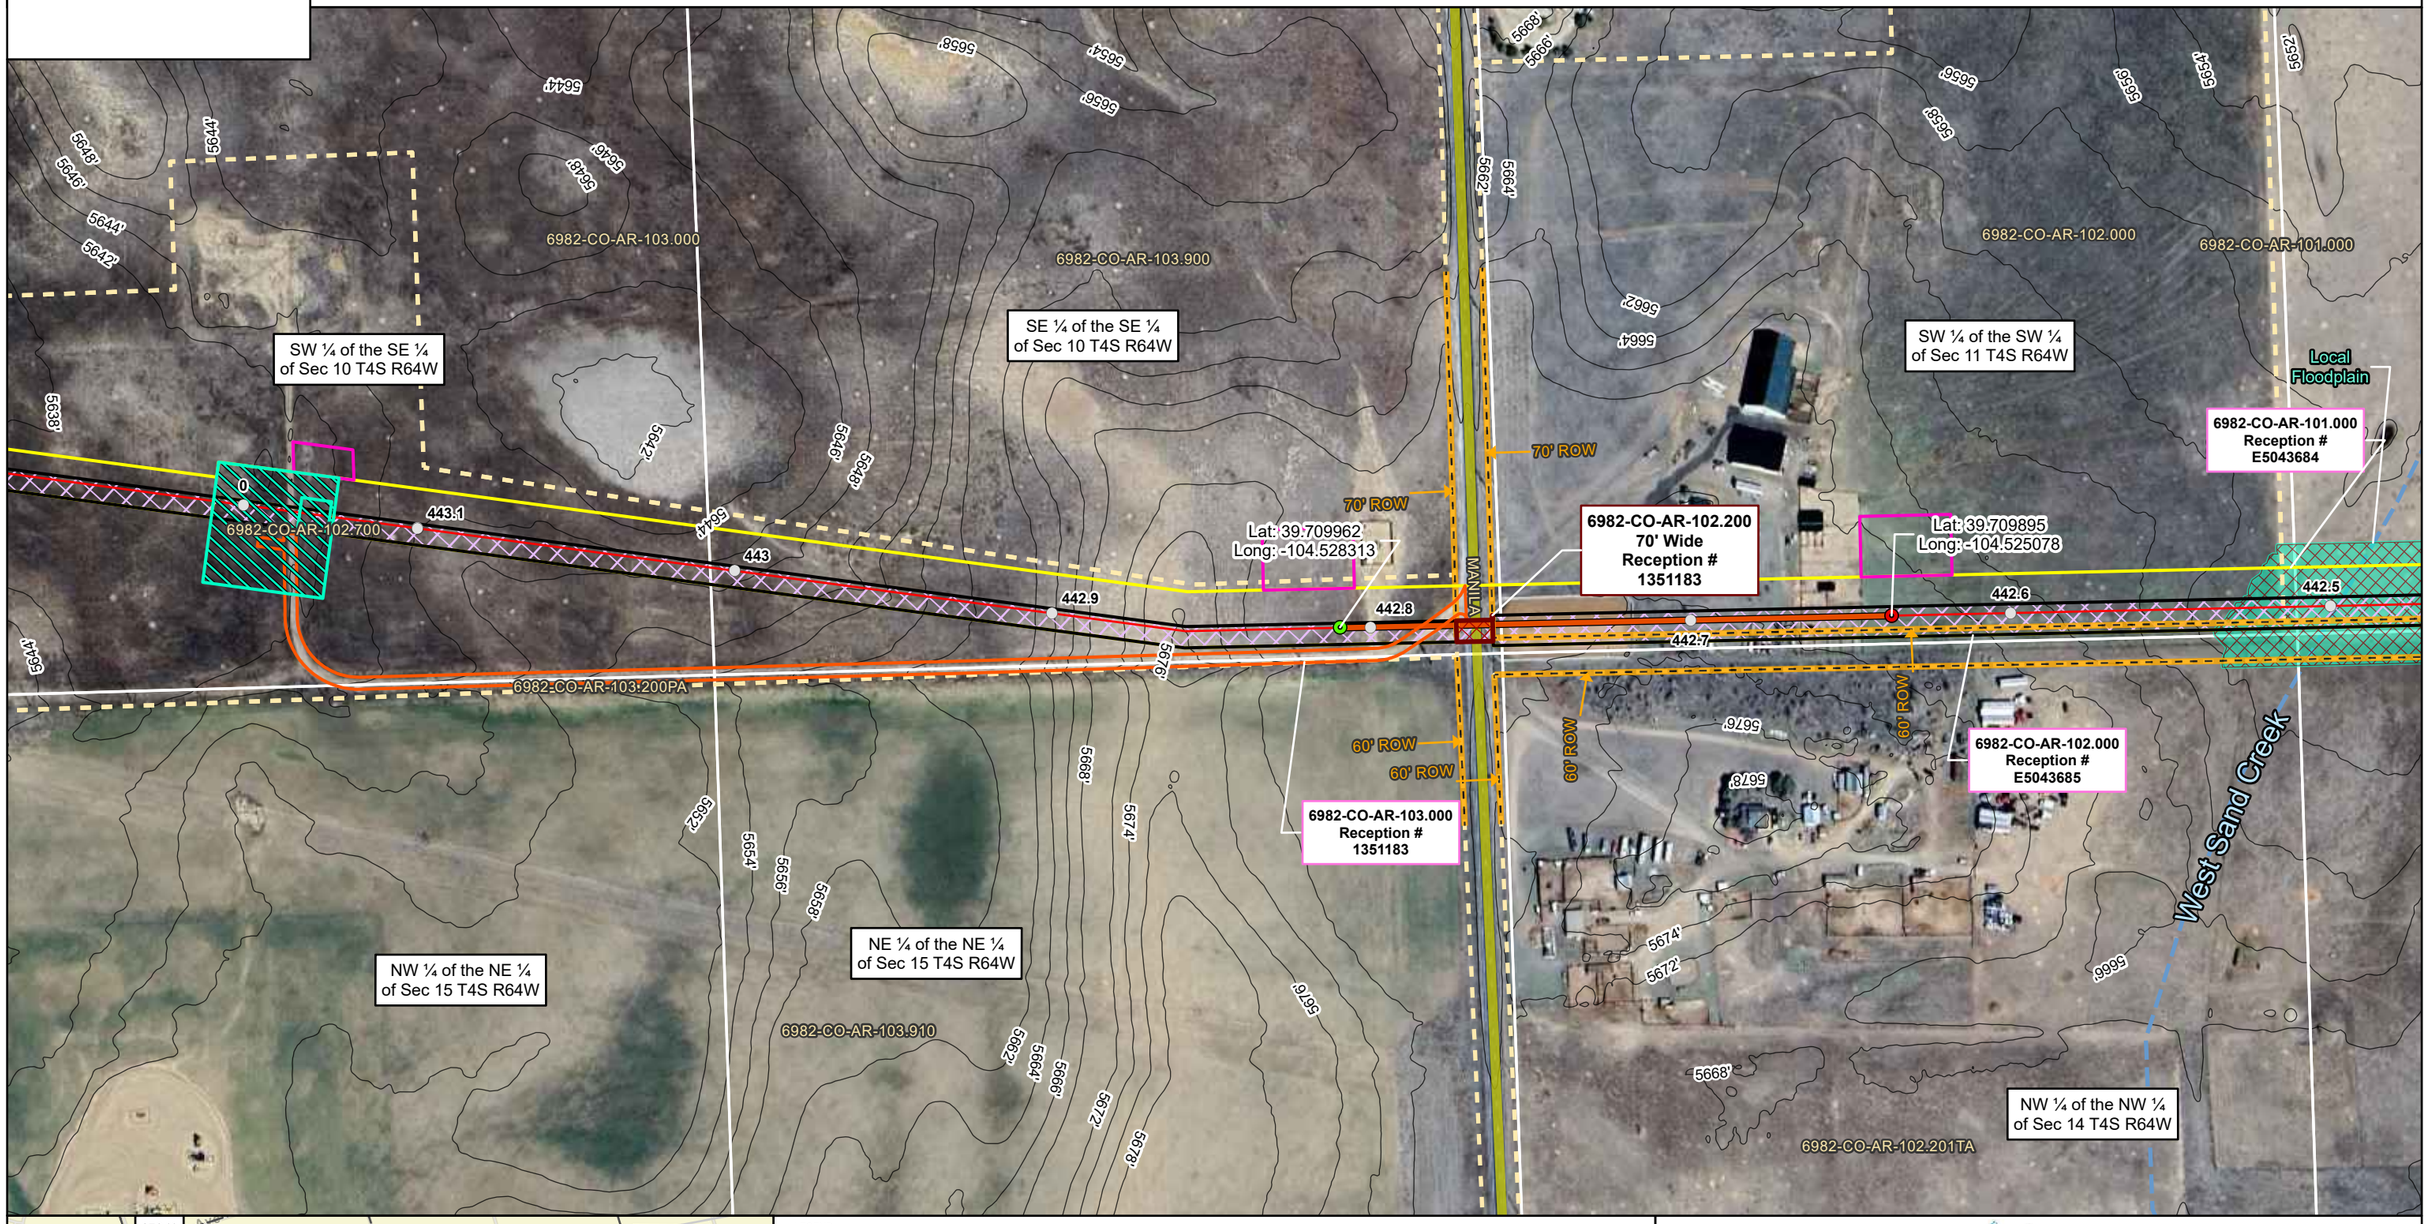

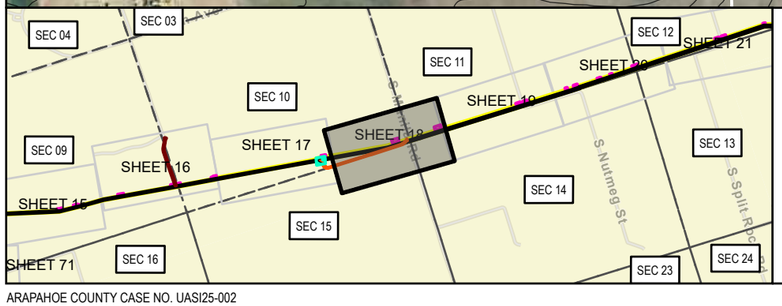

LEGEND

- MILEPOSTS
- PROPOSED CENTERLINE
- PROPOSED CENTERLINE OUTSIDE OF ARAPAHOE COUNTY
- PALUSTRINE EMERGENT WETLAND
- PALUSTRINE FORESTED WETLAND
- PALUSTRINE SCRUB-SHRUB WETLAND
- STREAM
- COUNTY FLOODPLAIN
- FEMA FLOODPLAIN (ZONE A)
- FEMA FLOODPLAIN (ZONE AE)
- FEMA FLOODPLAIN (ZONE AH)
- FEMA FLOODPLAIN (ZONE AO)
- CITY OF AURORA LIMITS
- COUNTY BOUNDARY
- SECTION LINE (PLSS)
- BIJOU BASIN OPEN SPACE
- BORE
- HDD ENTRY
- HDD EXIT
- HDD TBD
- COUNTY ROAD CROSSING
- NAMED NHD FLOWLINE
- ROW EXTENT
- PUBLIC ROAD
- PRIVATE ROAD
- EXISTING MAGELLAN PIPELINE EASEMENT
- PROPERTY BOUNDARY
- PERMANENT SITE
- PERMANENT ACCESS ROAD
- PERMANENT EASEMENT
- TEMPORARY WORKSPACE
- ADDITIONAL TEMPORARY WORKSPACE
- TEMPORARY ACCESS ROAD

SP - Ephemeral Stream
WP - Wetland Feature

0 125 250 US FEET 1 INCH = 250 FEET


ONEOK
Magellan Pipeline Company, L.P., is a subsidiary of ONEOK

ARAPAHOE COUNTY AERIAL IMAGERY MAP
DENVER EXPANSION PROJECT
MAGELLAN PIPELINE COMPANY, L.P.
ARAPAHOE COUNTY, COLORADO


NAD83 BLM ZONE 13N (US FOOT)	
PREPARED BY: PW	GENERATE DATE: 10/29/2025


ARAPAHOE COUNTY CASE NO. UASI25-002

USE BY SPECIAL REVIEW
DENVER EXPANSION PROJECT LOCATED IN S11 4S 64W, S14 4S 64W, 6TH PRINCIPAL MERIDIAN
COUNTY OF ARAPAHOE, STATE OF COLORADO

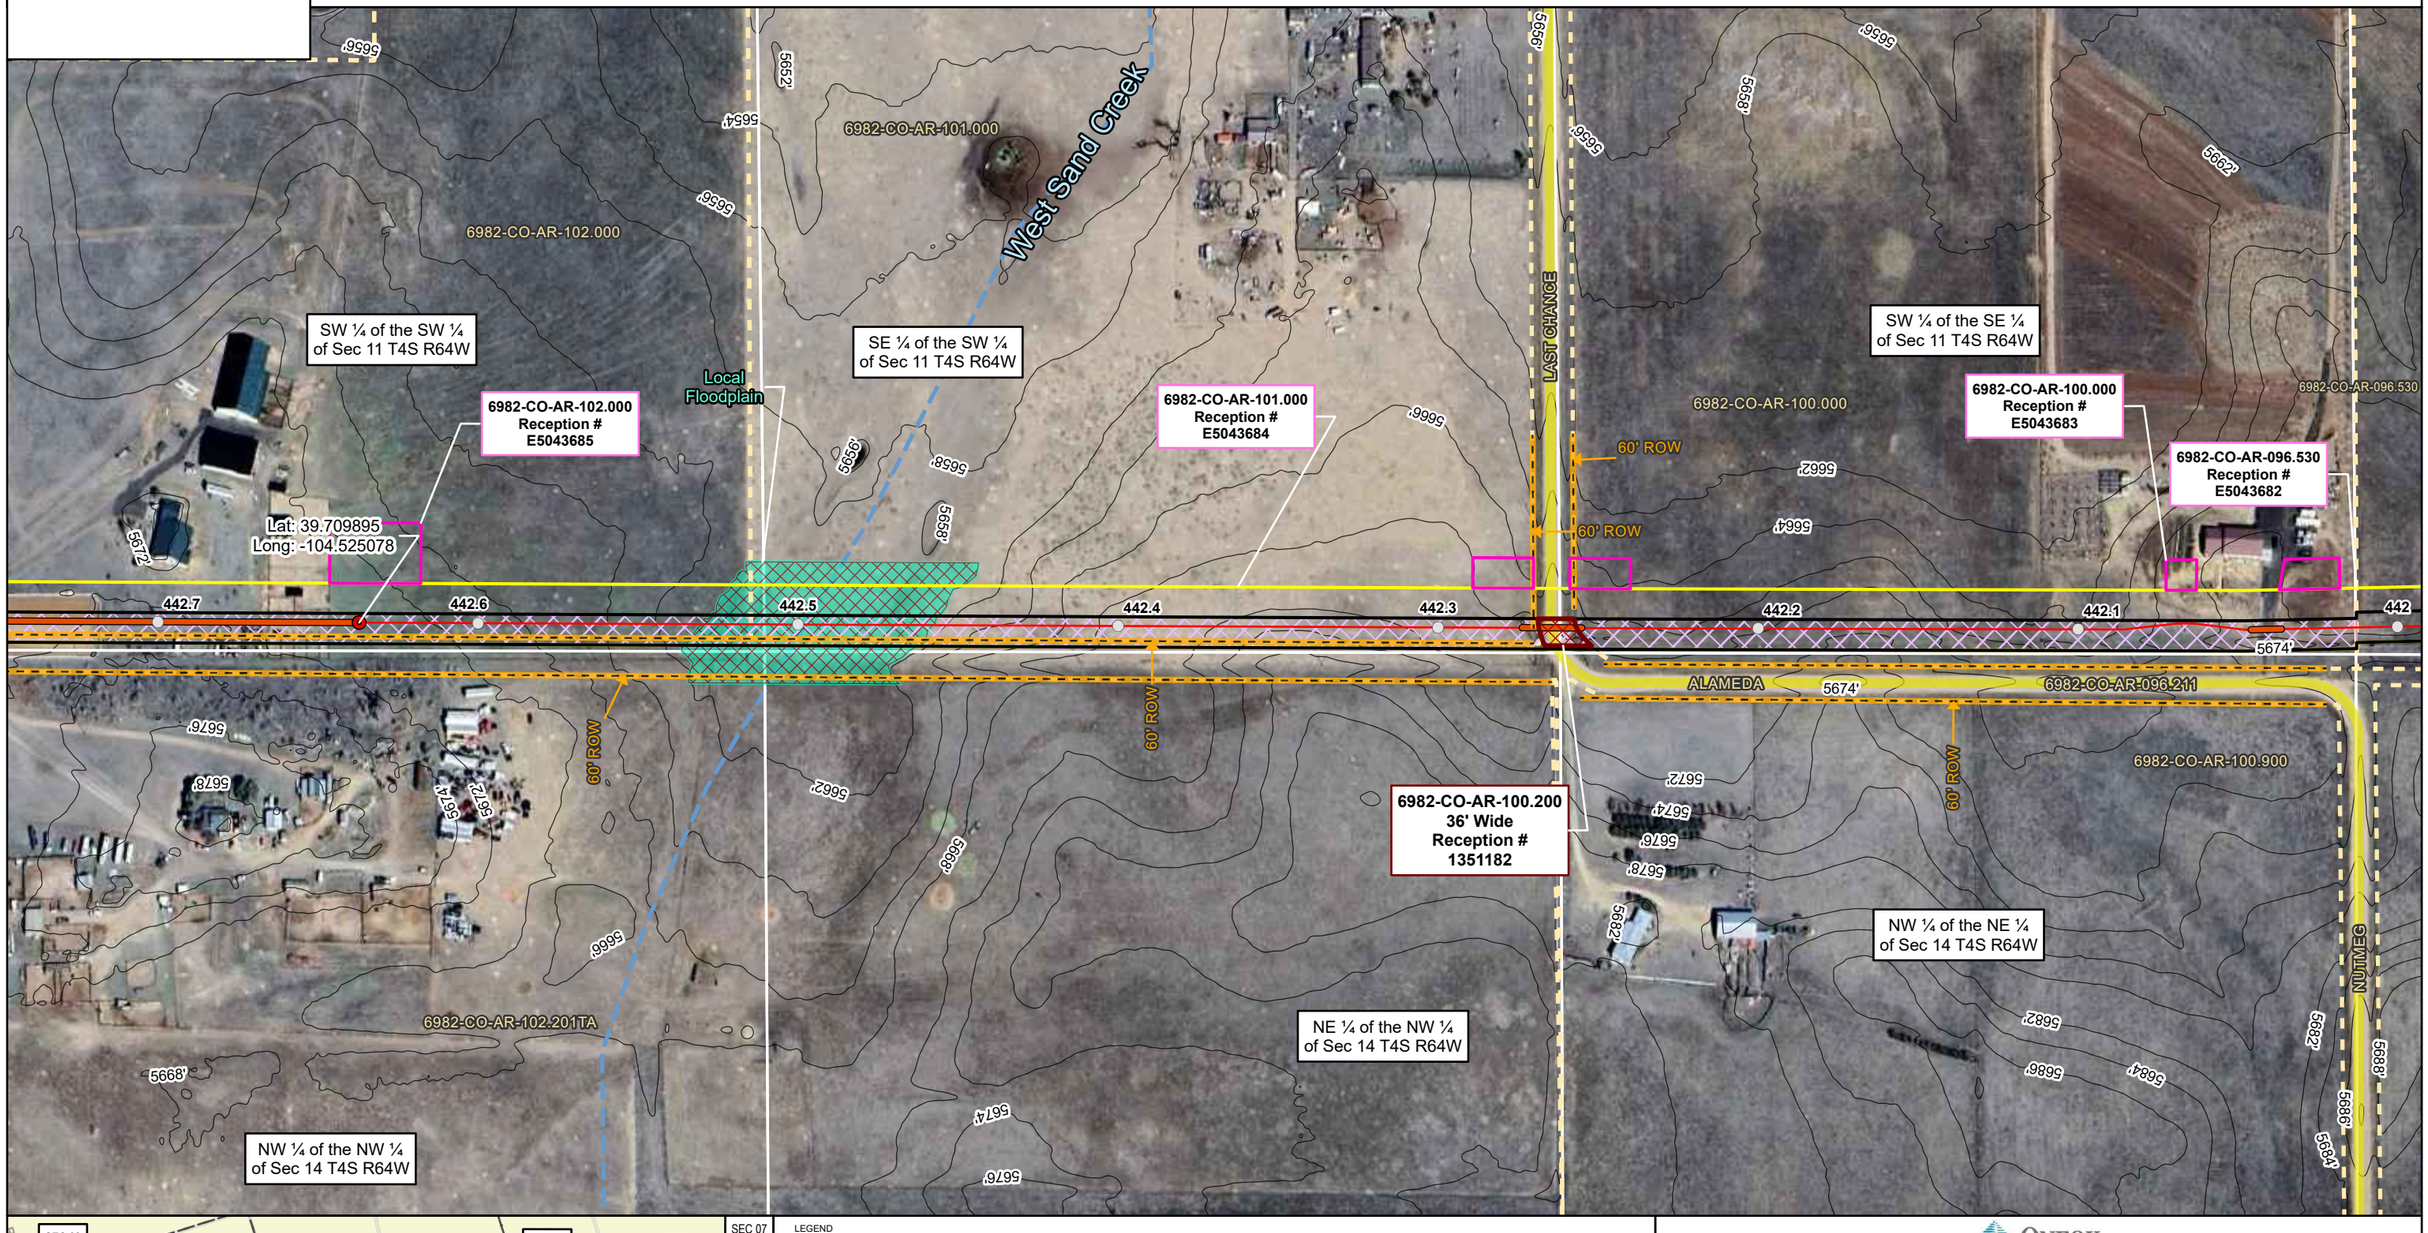
West Sand Creek
6982-CO-AR-101.000
6982-CO-AR-102.000
SW ¼ of the SW ¼ of Sec 11 T4S R64W
SE ¼ of the SW ¼ of Sec 11 T4S R64W
SW ¼ of the SE ¼ of Sec 11 T4S R64W
Local Floodplain
LAST CHANCE
6982-CO-AR-102.000 Reception # E5043685
6982-CO-AR-101.000 Reception # E5043684
6982-CO-AR-100.000
6982-CO-AR-100.000 Reception # E5043683
6982-CO-AR-096.530
6982-CO-AR-096.530 Reception # E5043682
Lat: 39.709895
Long: -104.525078
60' ROW
60' ROW
60' ROW
60' ROW
60' ROW
442.7
442.6
442.5
442.4
442.3
442.2
442.1
442
ALAMEDA
5674'
6982-CO-AR-096.211
6982-CO-AR-100.900
6982-CO-AR-100.200 36' Wide Reception # 1351182
NW ¼ of the NE ¼ of Sec 14 T4S R64W
NE ¼ of the NW ¼ of Sec 14 T4S R64W
NW ¼ of the NW ¼ of Sec 14 T4S R64W
6982-CO-AR-102.201TA
NUTMEG
5672'
5676'
5678'
5664'
5662'
5666'
5668'
5674'
5676'
5672'
5674'
5676'
5678'
5662'
5668'
5674'
5676'
5682'
5686'
5684'
5682'
5686'
5684'
5688'
5686'
5684'
5688'
5686'
5684'
5688

USE BY SPECIAL REVIEW
DENVER EXPANSION PROJECT LOCATED IN S11 4S 64W, S12 4S 64W, S13 4S 64W, S14 4S 64W, 6TH PRINCIPAL MERIDIAN
COUNTY OF ARAPAHOE, STATE OF COLORADO

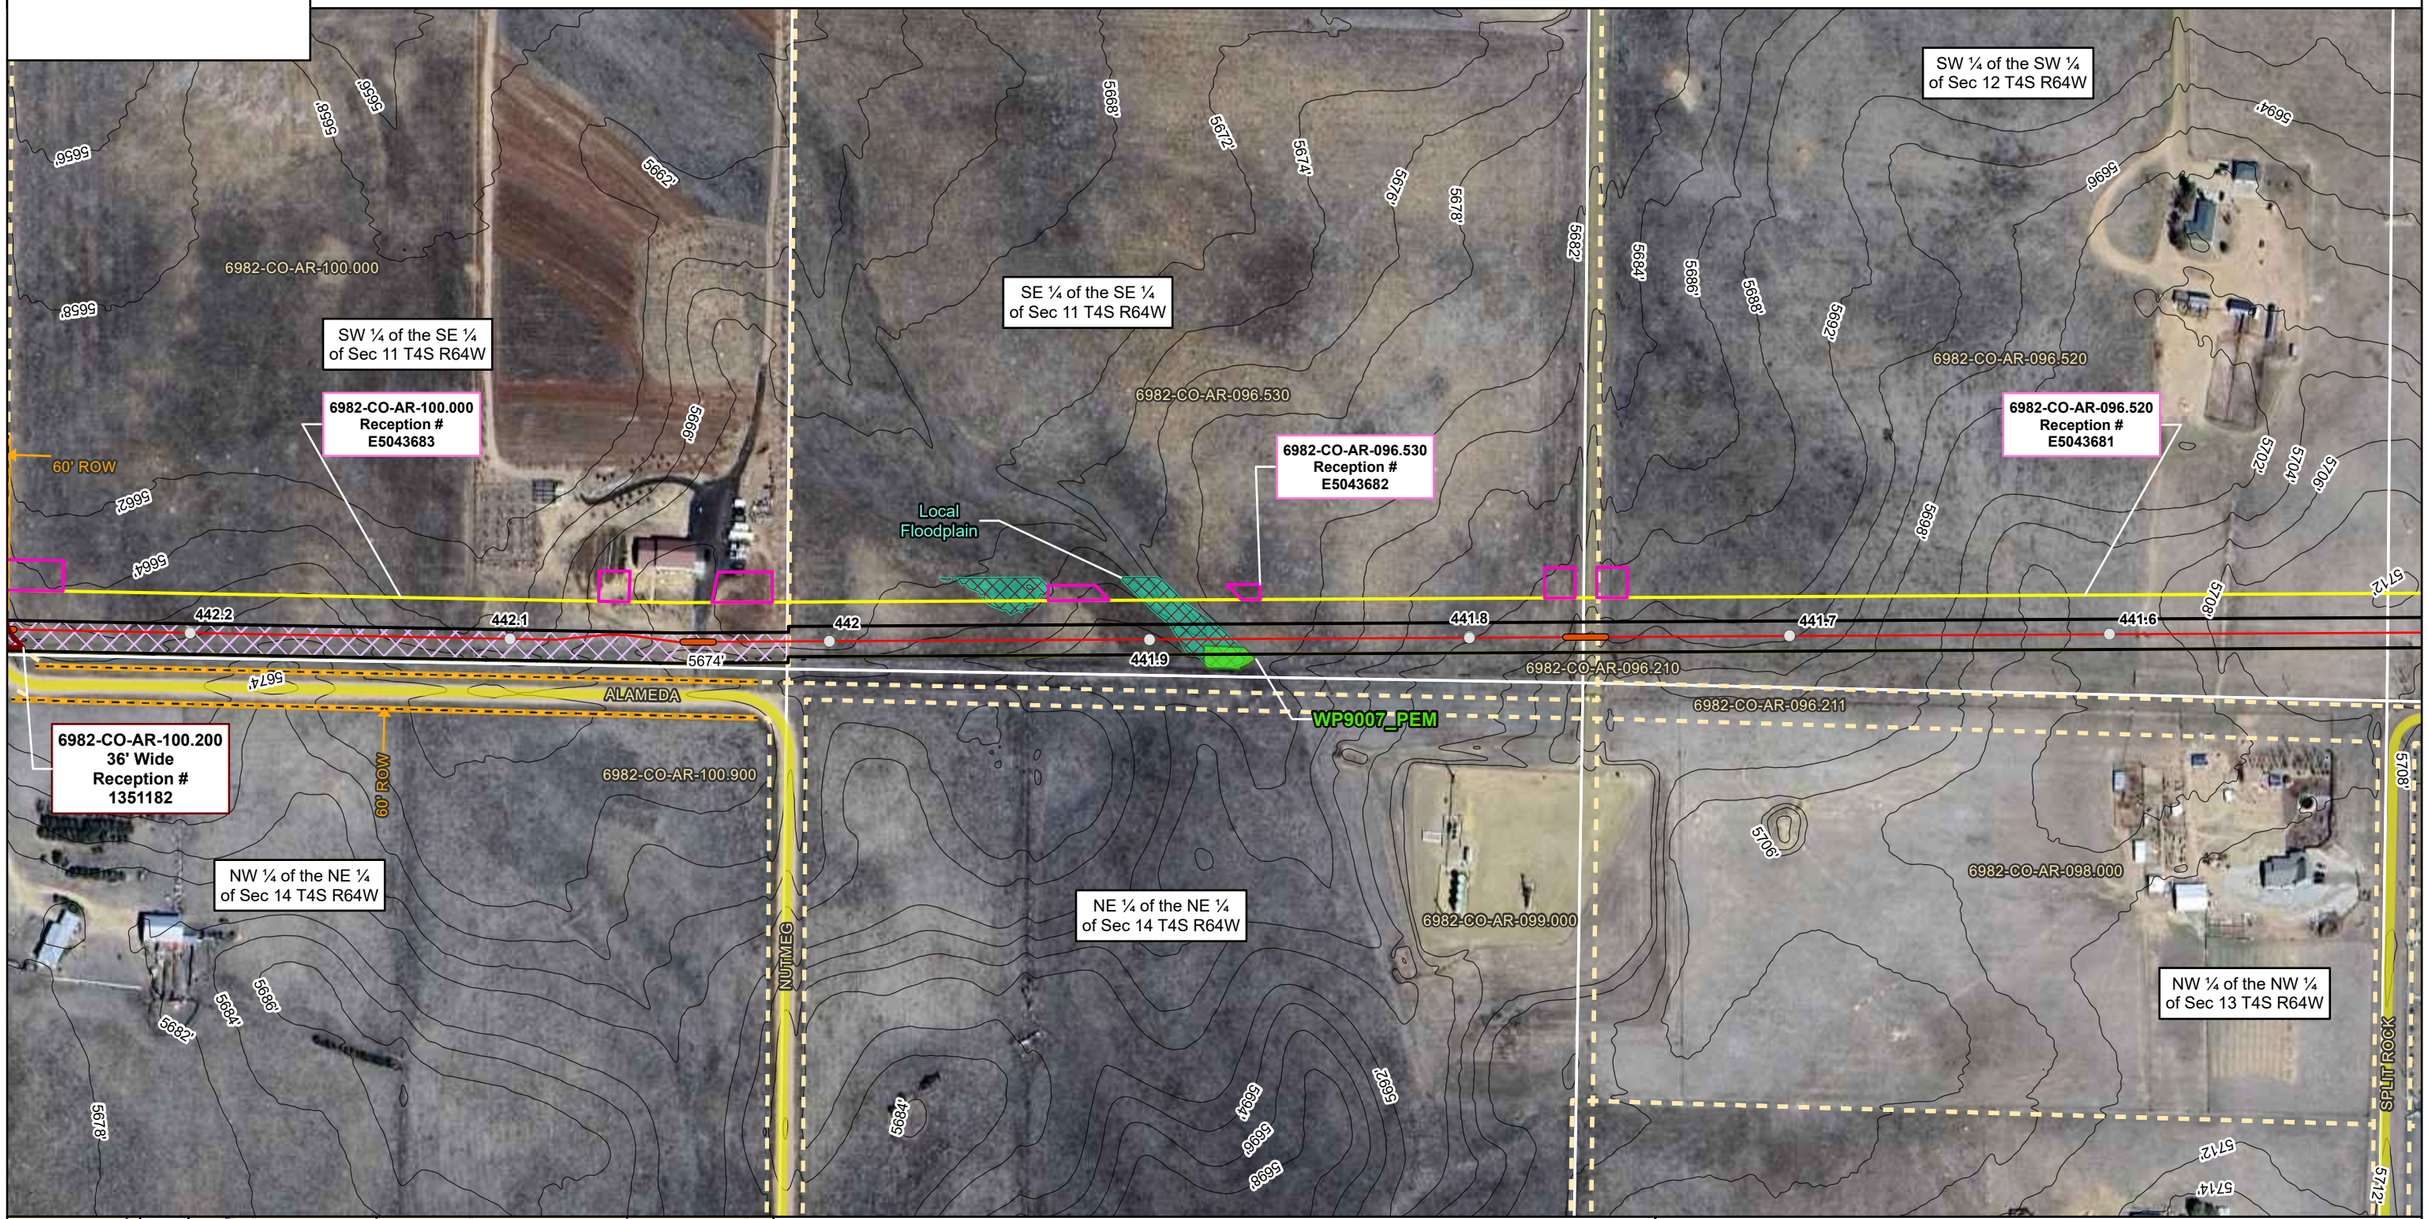

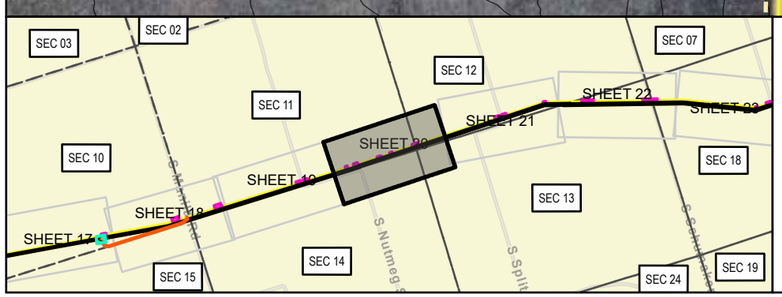

LEGEND

- MILEPOSTS
- PROPOSED CENTERLINE
- PROPOSED CENTERLINE OUTSIDE OF ARAPAHOE COUNTY
- PALUSTRINE EMERGENT WETLAND
- PALUSTRINE FORESTED WETLAND
- PALUSTRINE SCRUB-SHRUB WETLAND
- STREAM
- COUNTY FLOODPLAIN
- FEMA FLOODPLAIN (ZONE A)
- FEMA FLOODPLAIN (ZONE AE)
- FEMA FLOODPLAIN (ZONE AH)
- FEMA FLOODPLAIN (ZONE AO)
- CITY OF AURORA LIMITS
- COUNTY BOUNDARY
- SECTION LINE (PLSS)
- BIJOU BASIN OPEN SPACE
- BORE
- HDD ENTRY
- HDD EXIT
- HDD TBD
- COUNTY ROAD CROSSING
- NAMED NHD FLOWLINE
- ROW EXTENT
- PUBLIC ROAD
- PRIVATE ROAD
- EXISTING MAGELLAN PIPELINE EASEMENT
- PROPERTY BOUNDARY
- PERMANENT SITE
- PERMANENT ACCESS ROAD
- PERMANENT EASEMENT
- TEMPORARY WORKSPACE
- ADDITIONAL TEMPORARY WORKSPACE
- TEMPORARY ACCESS ROAD

SP - Ephemeral Stream
WP - Wetland Feature

0 125 250 US FEET 1 INCH = 250 FEET


ONEOK
Magellan Pipeline Company, L.P., is a subsidiary of ONEOK


ARAPAHOE COUNTY AERIAL IMAGERY MAP
DENVER EXPANSION PROJECT
MAGELLAN PIPELINE COMPANY, L.P.
ARAPAHOE COUNTY, COLORADO

NAD83 BLM ZONE 13N (US FOOT)	
PREPARED BY: PW	GENERATE DATE: 10/29/2025

ARAPAHOE COUNTY CASE NO. UASI25-002

USE BY SPECIAL REVIEW
DENVER EXPANSION PROJECT LOCATED IN S12 4S 64W, S13 4S 64W, 6TH PRINCIPAL MERIDIAN
COUNTY OF ARAPAHOE, STATE OF COLORADO

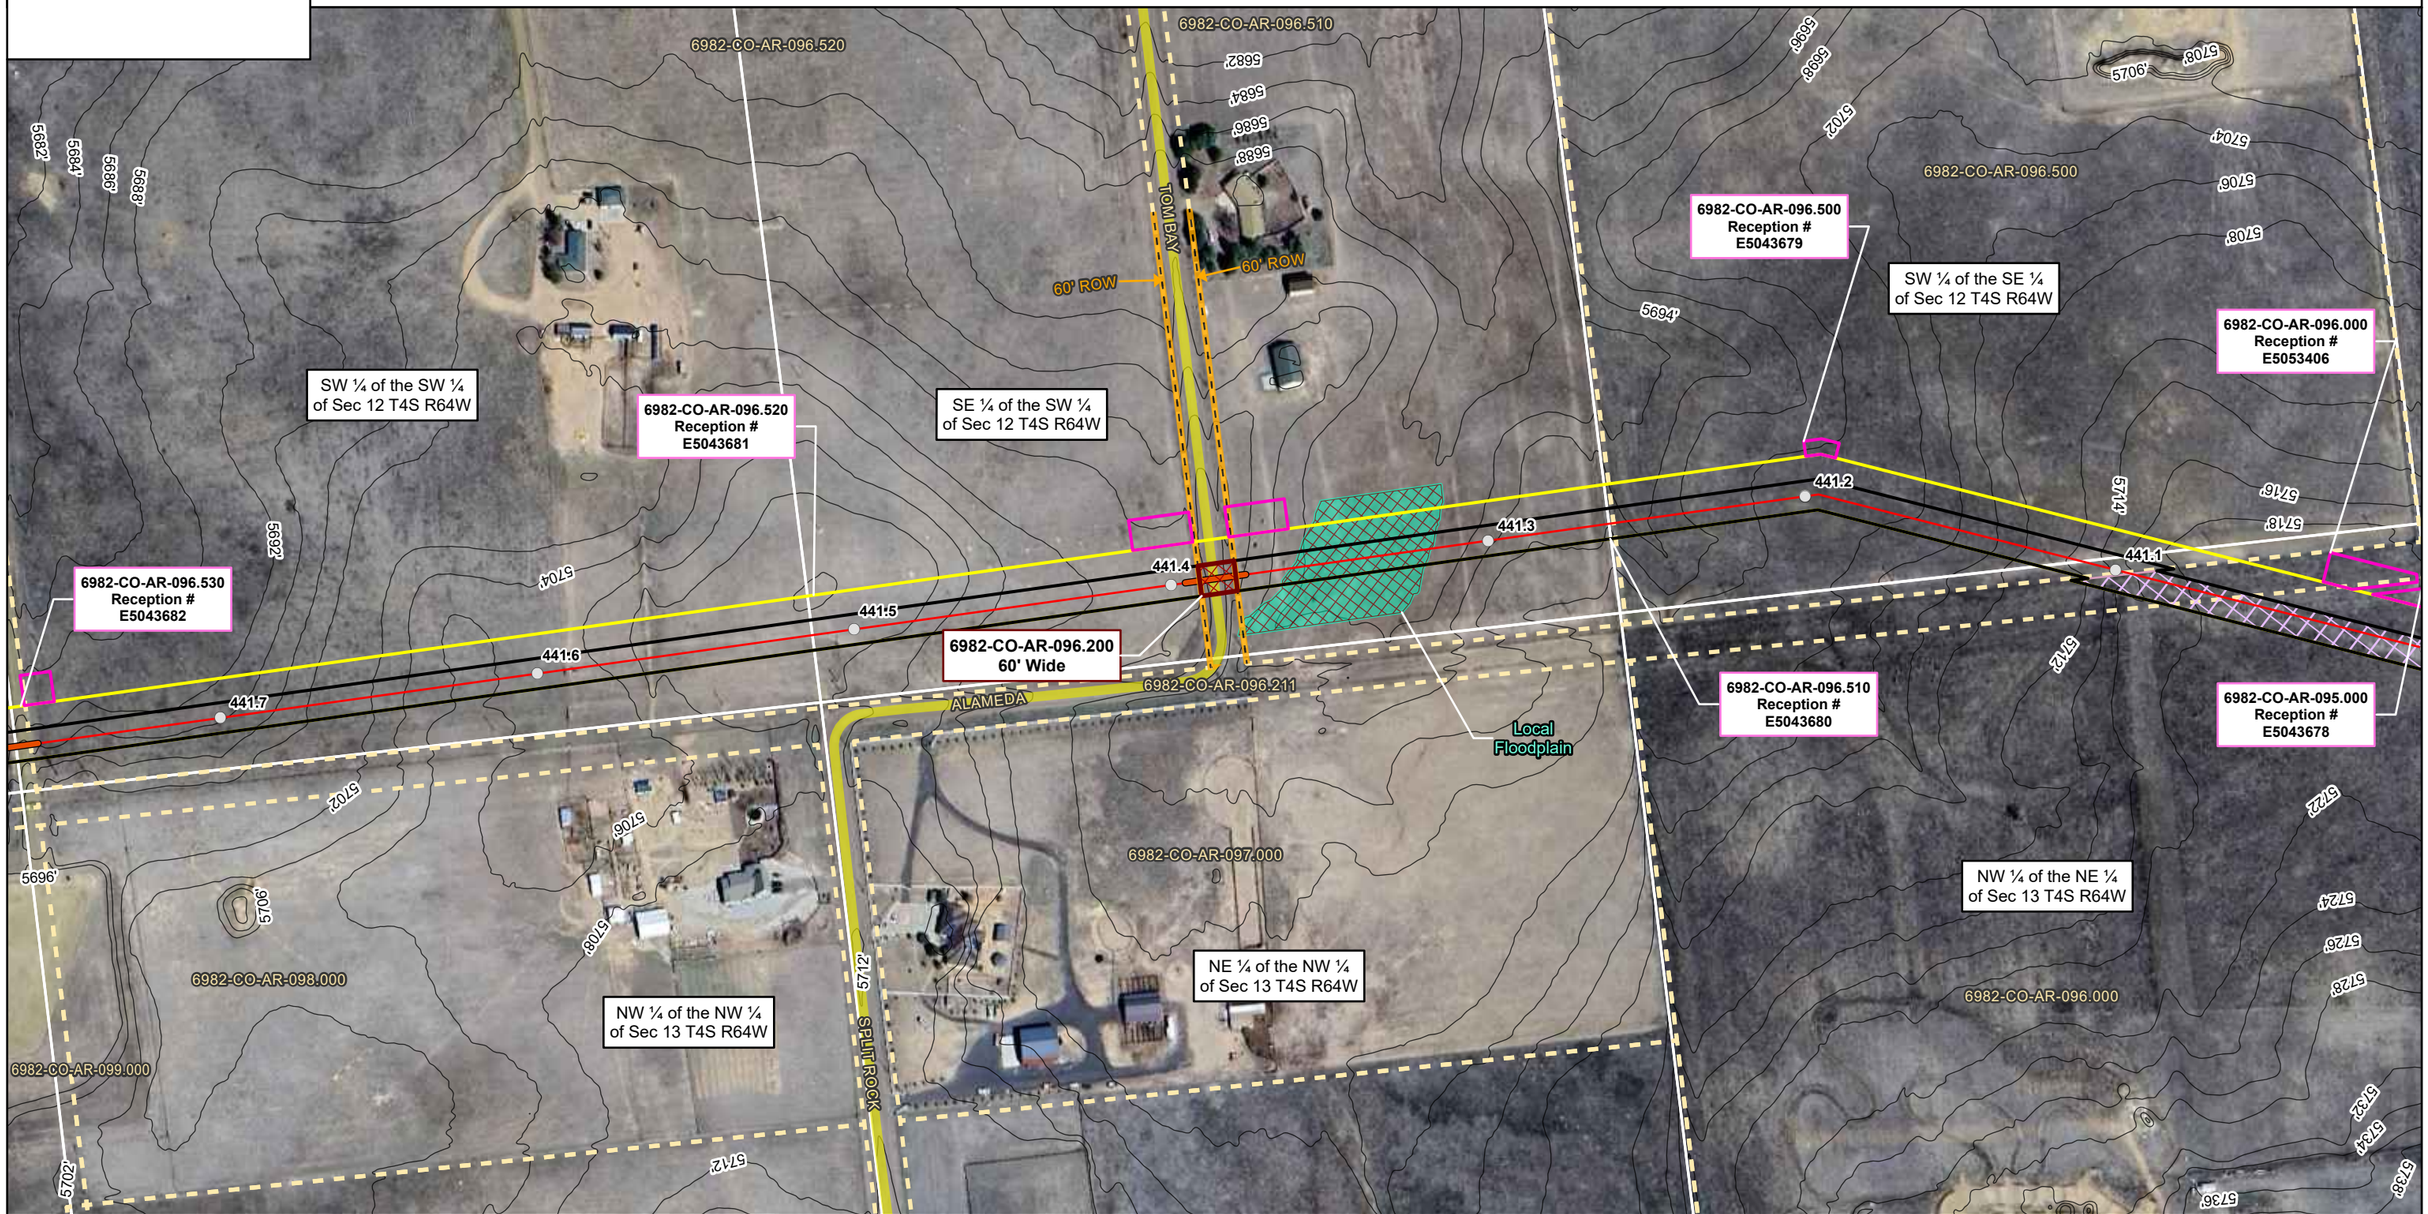

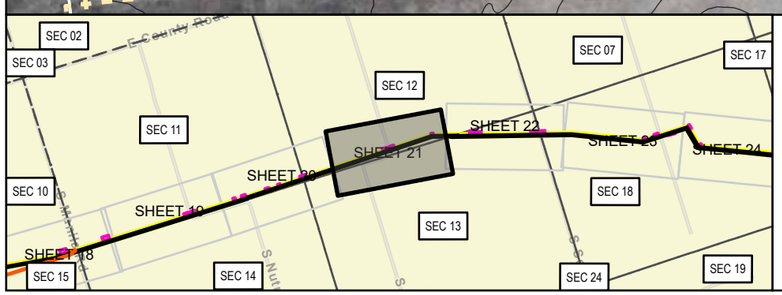

LEGEND

- MILEPOSTS
- PROPOSED CENTERLINE
- PROPOSED CENTERLINE OUTSIDE OF ARAPAHOE COUNTY
- PALUSTRINE EMERGENT WETLAND
- PALUSTRINE FORESTED WETLAND
- PALUSTRINE SCRUB-SHRUB WETLAND
- STREAM
- COUNTY FLOODPLAIN
- FEMA FLOODPLAIN (ZONE A)
- FEMA FLOODPLAIN (ZONE AE)
- FEMA FLOODPLAIN (ZONE AH)
- FEMA FLOODPLAIN (ZONE AO)
- CITY OF AURORA LIMITS
- COUNTY BOUNDARY
- SECTION LINE (PLSS)
- BIJOU BASIN OPEN SPACE
- BORE
- HDD ENTRY
- HDD EXIT
- HDD TBD
- COUNTY ROAD CROSSING
- NAMED NHD FLOWLINE
- ROW EXTENT
- PUBLIC ROAD
- PRIVATE ROAD
- EXISTING MAGELLAN PIPELINE EASEMENT
- PROPERTY BOUNDARY
- PERMANENT SITE
- PERMANENT ACCESS ROAD
- PERMANENT EASEMENT
- TEMPORARY WORKSPACE
- ADDITIONAL TEMPORARY WORKSPACE
- TEMPORARY ACCESS ROAD

SP - Ephemeral Stream
WP - Wetland Feature

0 125 250 US FEET 1 INCH = 250 FEET

ONEOK
Magellan Pipeline Company, L.P., is a subsidiary of ONEOK

ARAPAHOE COUNTY AERIAL IMAGERY MAP
DENVER EXPANSION PROJECT
MAGELLAN PIPELINE COMPANY, L.P.
ARAPAHOE COUNTY, COLORADO

PAGE 21 OF 71	
NAD83 BLM ZONE 13N (US FOOT)	
PREPARED BY: PW	GENERATE DATE: 10/29/2025

ARAPAHOE COUNTY CASE NO. UASI25-002

USE BY SPECIAL REVIEW
DENVER EXPANSION PROJECT LOCATED IN S07 4S 63W, S12 4S 64W, S13 4S 64W, S18 4S 63W, 6TH PRINCIPAL MERIDIAN
COUNTY OF ARAPAHOE, STATE OF COLORADO

SE ¼ of the SE ¼ of Sec 12 T4S R64W

SW ¼ of the SE ¼ of Sec 12 T4S R64W

NW ¼ of the NE ¼ of Sec 13 T4S R64W

NE ¼ of the NE ¼ of Sec 13 T4S R64W

SE ¼ of the NE ¼ of Sec 13 T4S R64W

L 1 of Sec 18 T4S R63W

6982-CO-AR-096.510 Reception # E5043680

6982-CO-AR-096.500 Reception # E5043679

6982-CO-AR-096.000 Reception # E5053406

6982-CO-AR-095.000 Reception # E5043678

6982-CO-AR-094.000 Reception # E5043677

6982-CO-AR-094.200 55' Wide Reception # 1351174

6982-CO-AR-096.500

6982-CO-AR-095.900

6982-CO-AR-096.211

6982-CO-AR-096.000

6982-CO-AR-095.000

6982-CO-AR-097.000

6982-CO-AR-093.000

6982-CO-AR-094.000

6982-CO-AR-092.000


SCHUMAKER

55' ROW

55' ROW

PRIVATE

441.2 441.1 441 440.9 440.8 440.7 440.6

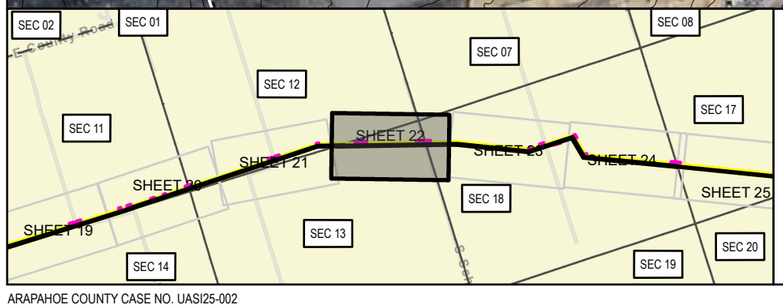

LEGEND

- MILEPOSTS
- PROPOSED CENTERLINE
- PROPOSED CENTERLINE OUTSIDE OF ARAPAHOE COUNTY
- PALUSTRINE EMERGENT WETLAND
- PALUSTRINE FORESTED WETLAND
- PALUSTRINE SCRUB-SHRUB WETLAND
- STREAM
- COUNTY FLOODPLAIN
- FEMA FLOODPLAIN (ZONE A)
- FEMA FLOODPLAIN (ZONE AE)
- FEMA FLOODPLAIN (ZONE AH)
- FEMA FLOODPLAIN (ZONE AO)
- CITY OF AURORA LIMITS
- COUNTY BOUNDARY
- SECTION LINE (PLSS)
- BIJOU BASIN OPEN SPACE
- BORE
- HDD ENTRY
- HDD EXIT
- HDD TBD
- COUNTY ROAD CROSSING
- NAMED NHD FLOWLINE
- ROW EXTENT
- PUBLIC ROAD
- PRIVATE ROAD
- EXISTING MAGELLAN PIPELINE EASEMENT
- PROPERTY BOUNDARY
- PERMANENT SITE
- PERMANENT ACCESS ROAD
- PERMANENT EASEMENT
- TEMPORARY WORKSPACE
- ADDITIONAL TEMPORARY WORKSPACE
- TEMPORARY ACCESS ROAD

SP - Ephemeral Stream
WP - Wetland Feature

0 125 250 US FEET 1 INCH = 250 FEET


ONEOK
Magellan Pipeline Company, L.P., is a subsidiary of ONEOK


ARAPAHOE COUNTY AERIAL IMAGERY MAP
DENVER EXPANSION PROJECT
MAGELLAN PIPELINE COMPANY, L.P.
ARAPAHOE COUNTY, COLORADO

NAD83 BLM ZONE 13N (US FOOT)	
PREPARED BY: PW	GENERATE DATE: 10/29/2025

ARAPAHOE COUNTY CASE NO. UASI25-002

USE BY SPECIAL REVIEW
DENVER EXPANSION PROJECT LOCATED IN S18 4S 63W, 6TH PRINCIPAL MERIDIAN
COUNTY OF ARAPAHOE, STATE OF COLORADO

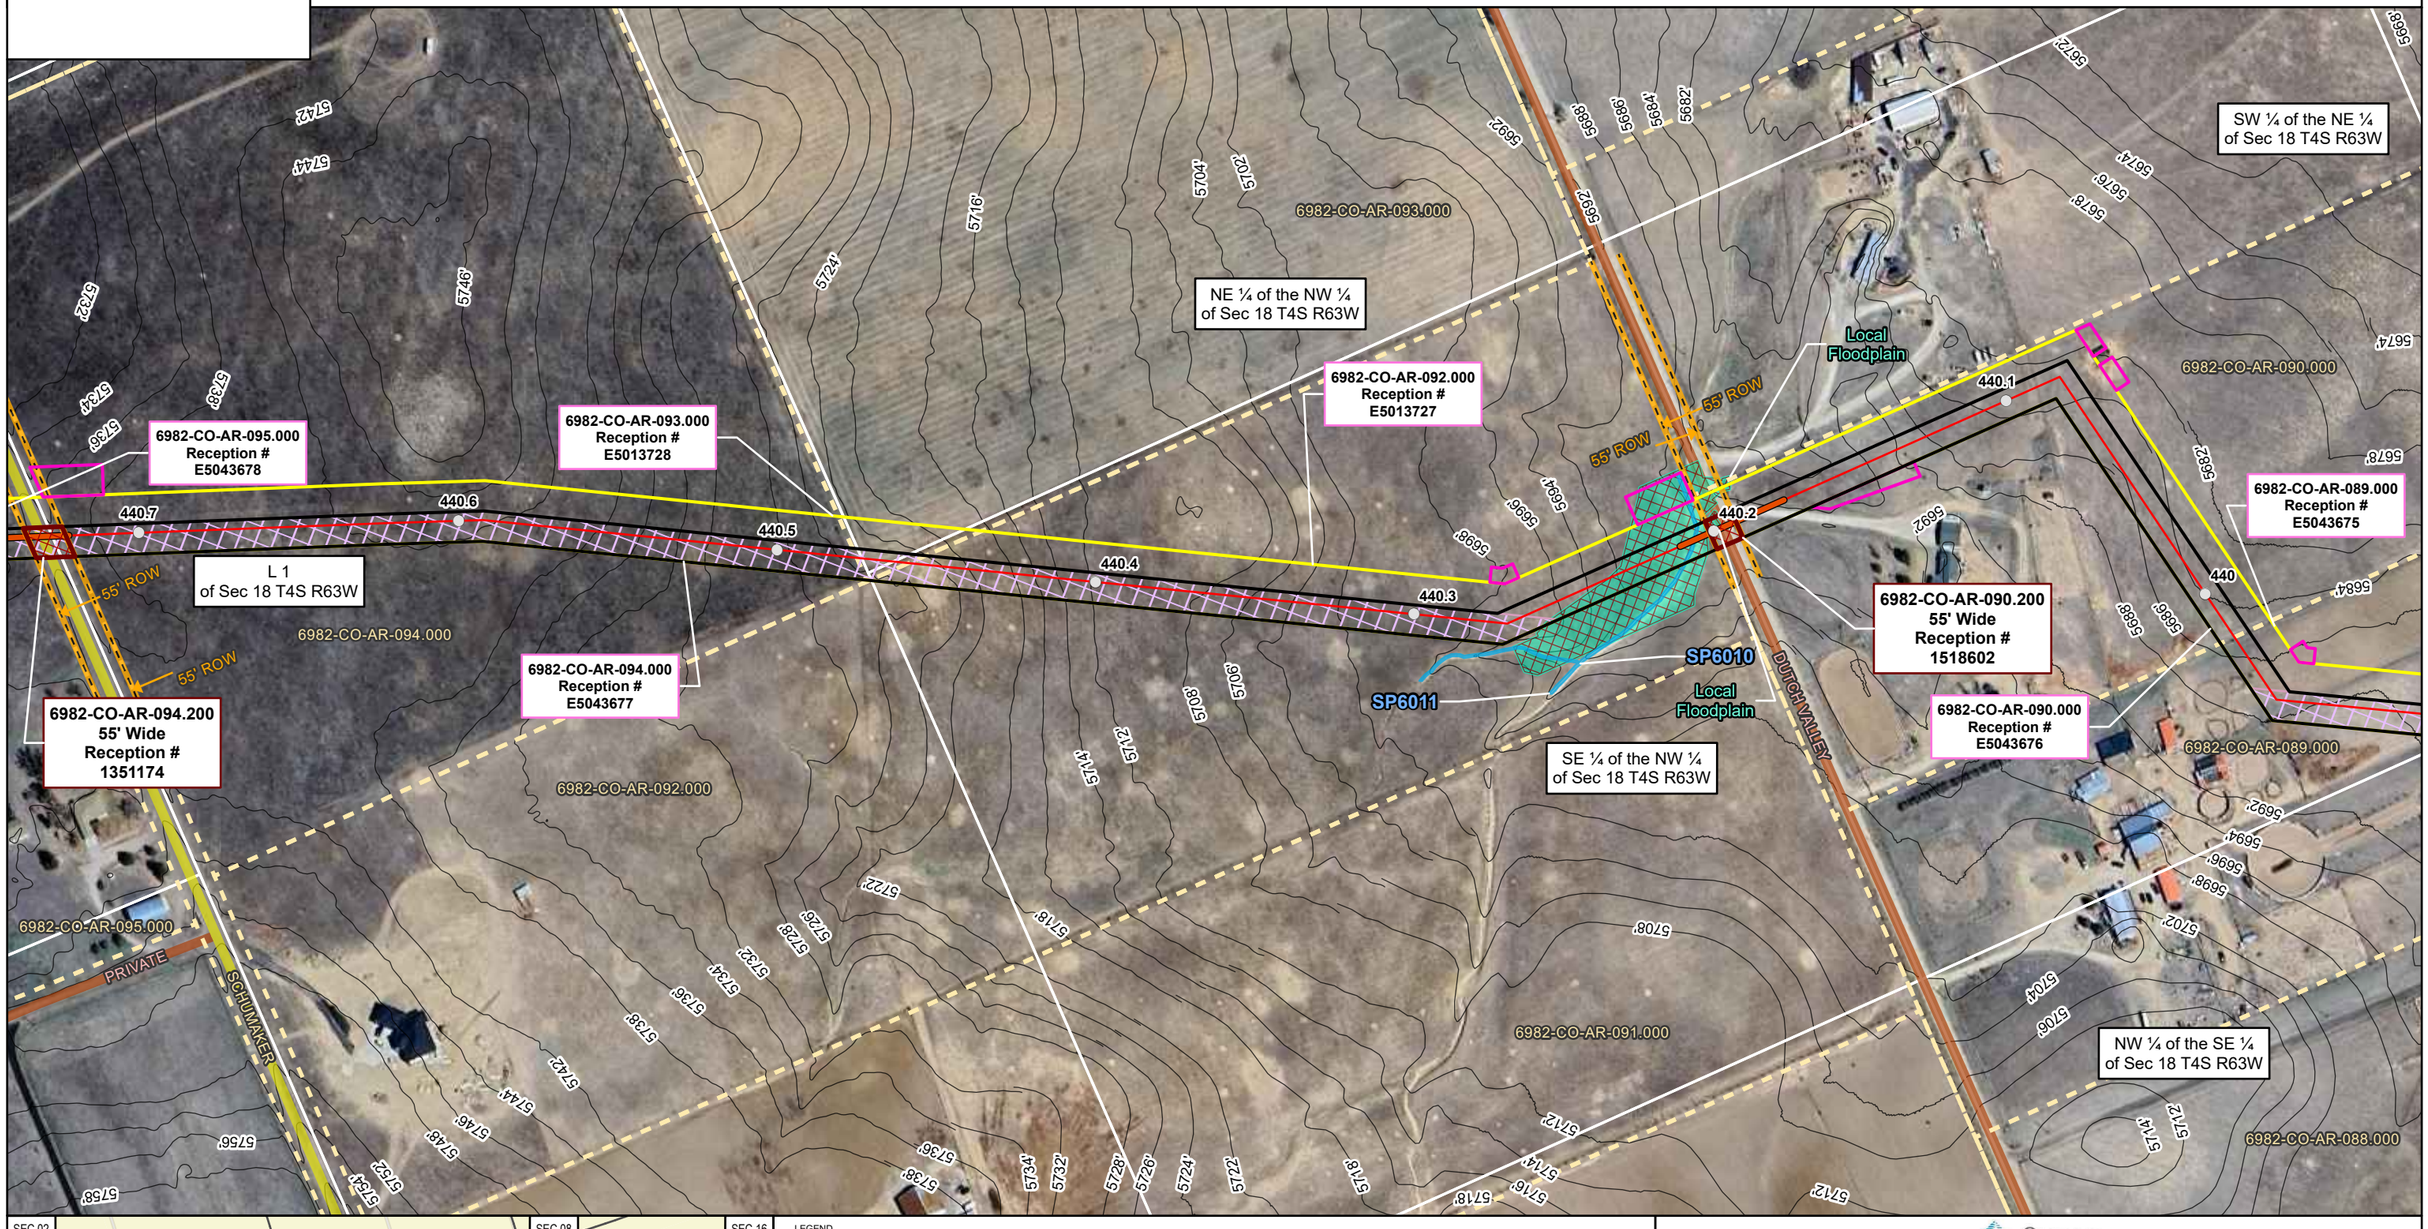

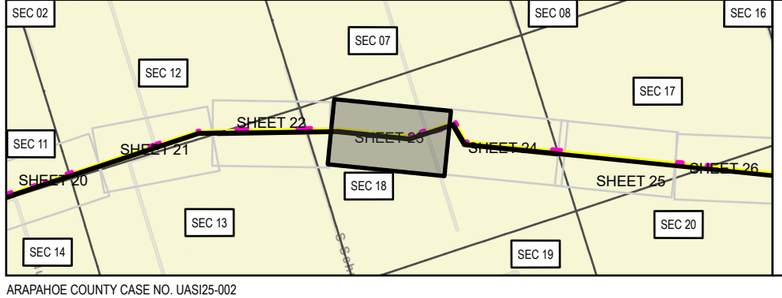

LEGEND

- MILEPOSTS
- PROPOSED CENTERLINE
- PROPOSED CENTERLINE OUTSIDE OF ARAPAHOE COUNTY
- PALUSTRINE EMERGENT WETLAND
- PALUSTRINE FORESTED WETLAND
- PALUSTRINE SCRUB-SHRUB WETLAND
- STREAM
- COUNTY FLOODPLAIN
- FEMA FLOODPLAIN (ZONE A)
- FEMA FLOODPLAIN (ZONE AE)
- FEMA FLOODPLAIN (ZONE AH)
- FEMA FLOODPLAIN (ZONE AO)
- CITY OF AURORA LIMITS
- COUNTY BOUNDARY
- SECTION LINE (PLSS)
- BIJOU BASIN OPEN SPACE
- BORE
- HDD ENTRY
- HDD EXIT
- HDD TBD
- COUNTY ROAD CROSSING
- NAMED NHD FLOWLINE
- ROW EXTENT
- PUBLIC ROAD
- PRIVATE ROAD
- EXISTING MAGELLAN PIPELINE EASEMENT
- PROPERTY BOUNDARY
- PERMANENT SITE
- PERMANENT ACCESS ROAD
- PERMANENT EASEMENT
- TEMPORARY WORKSPACE
- ADDITIONAL TEMPORARY WORKSPACE
- TEMPORARY ACCESS ROAD

SP - Ephemeral Stream
WP - Wetland Feature

0 125 250 US FEET 1 INCH = 250 FEET


ONEOK
Magellan Pipeline Company, L.P., is a subsidiary of ONEOK


ARAPAHOE COUNTY AERIAL IMAGERY MAP
DENVER EXPANSION PROJECT
MAGELLAN PIPELINE COMPANY, L.P.
ARAPAHOE COUNTY, COLORADO

NAD83 BLM ZONE 13N (US FOOT)	
PREPARED BY: PW	GENERATE DATE: 10/29/2025

ARAPAHOE COUNTY CASE NO. UASI25-002

USE BY SPECIAL REVIEW
DENVER EXPANSION PROJECT LOCATED IN S17 4S 63W, S18 4S 63W, 6TH PRINCIPAL MERIDIAN
COUNTY OF ARAPAHOE, STATE OF COLORADO

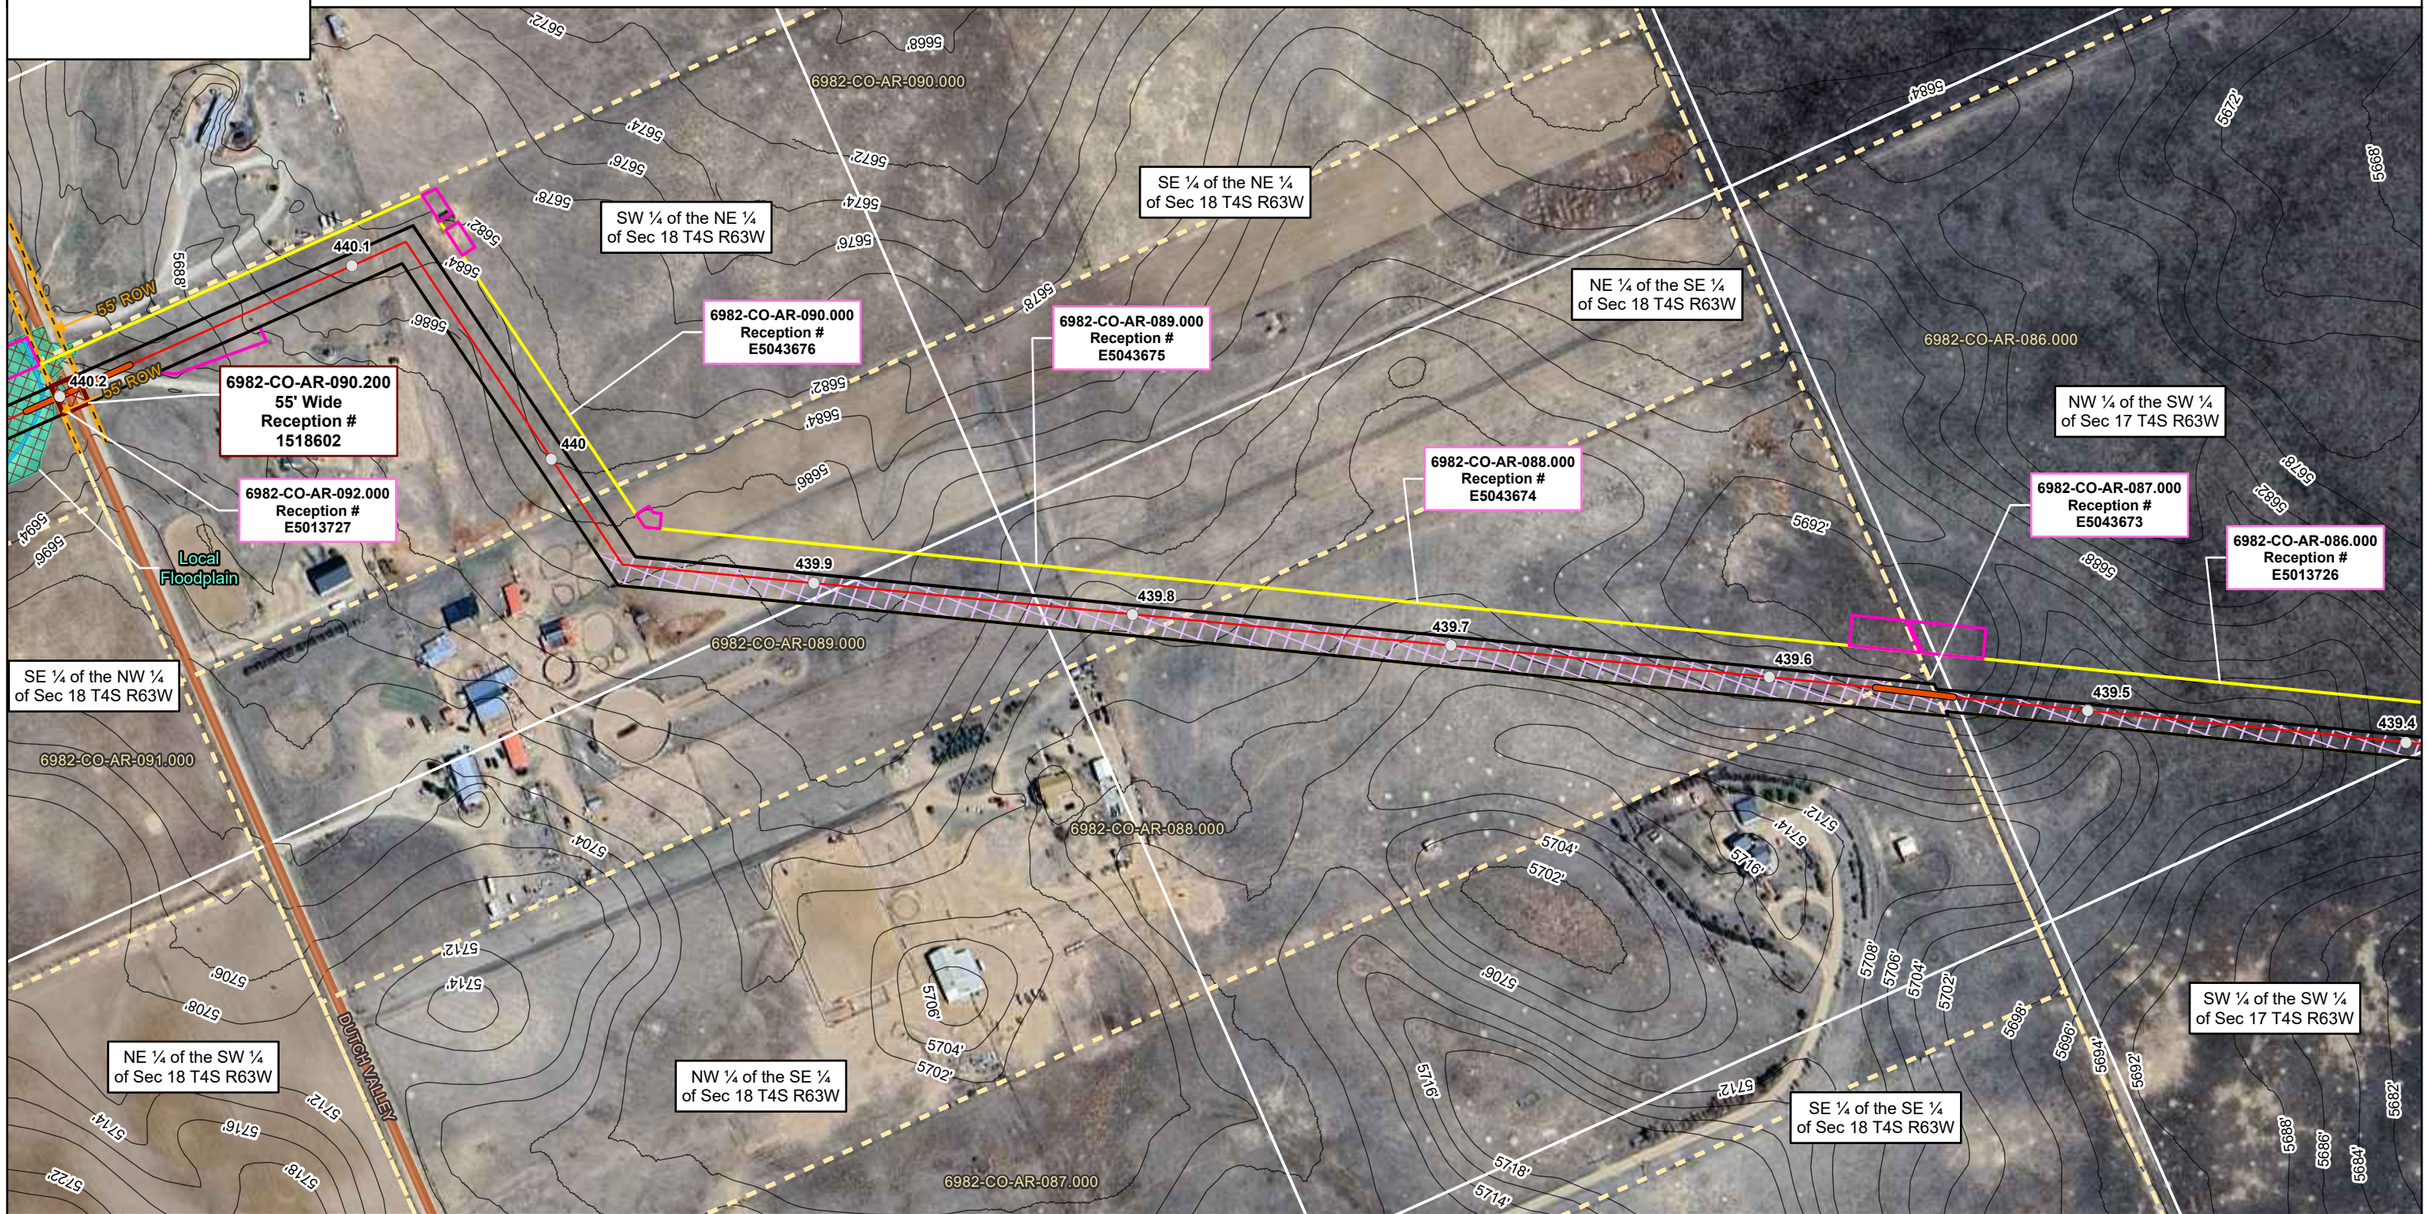

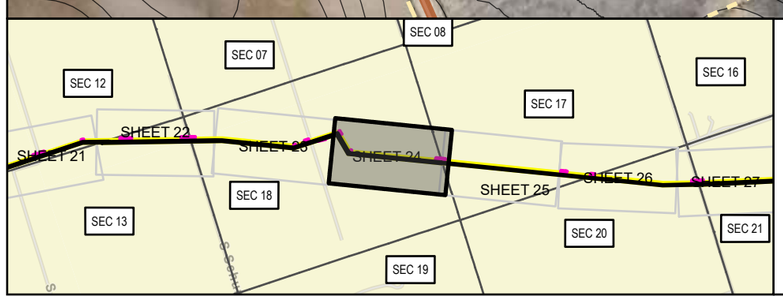

LEGEND

- MILEPOSTS
- PROPOSED CENTERLINE
- PROPOSED CENTERLINE OUTSIDE OF ARAPAHOE COUNTY
- PALUSTRINE EMERGENT WETLAND
- PALUSTRINE FORESTED WETLAND
- PALUSTRINE SCRUB-SHRUB WETLAND
- STREAM
- COUNTY FLOODPLAIN
- FEMA FLOODPLAIN (ZONE A)
- FEMA FLOODPLAIN (ZONE AE)
- FEMA FLOODPLAIN (ZONE AH)
- FEMA FLOODPLAIN (ZONE AO)
- CITY OF AURORA LIMITS
- COUNTY BOUNDARY
- SECTION LINE (PLSS)
- BIJOU BASIN OPEN SPACE
- BORE
- HDD ENTRY
- HDD EXIT
- HDD TBD
- COUNTY ROAD CROSSING
- NAMED NHD FLOWLINE
- ROW EXTENT
- PUBLIC ROAD
- PRIVATE ROAD
- EXISTING MAGELLAN PIPELINE EASEMENT
- PROPERTY BOUNDARY
- PERMANENT SITE
- PERMANENT ACCESS ROAD
- PERMANENT EASEMENT
- TEMPORARY WORKSPACE
- ADDITIONAL TEMPORARY WORKSPACE
- TEMPORARY ACCESS ROAD

SP - Ephemeral Stream
WP - Wetland Feature

0 125 250 US FEET 1 INCH = 250 FEET


ONEOK
Magellan Pipeline Company, L.P., is a subsidiary of ONEOK


ARAPAHOE COUNTY AERIAL IMAGERY MAP
DENVER EXPANSION PROJECT
MAGELLAN PIPELINE COMPANY, L.P.
ARAPAHOE COUNTY, COLORADO

PAGE 24 OF 71	
NAD83 BLM ZONE 13N (US FOOT)	
PREPARED BY: PW	GENERATE DATE: 10/29/2025

ARAPAHOE COUNTY CASE NO. UASI25-002

USE BY SPECIAL REVIEW
DENVER EXPANSION PROJECT LOCATED IN S17 4S 63W, S18 4S 63W, S20 4S 63W, 6TH PRINCIPAL MERIDIAN
COUNTY OF ARAPAHOE, STATE OF COLORADO

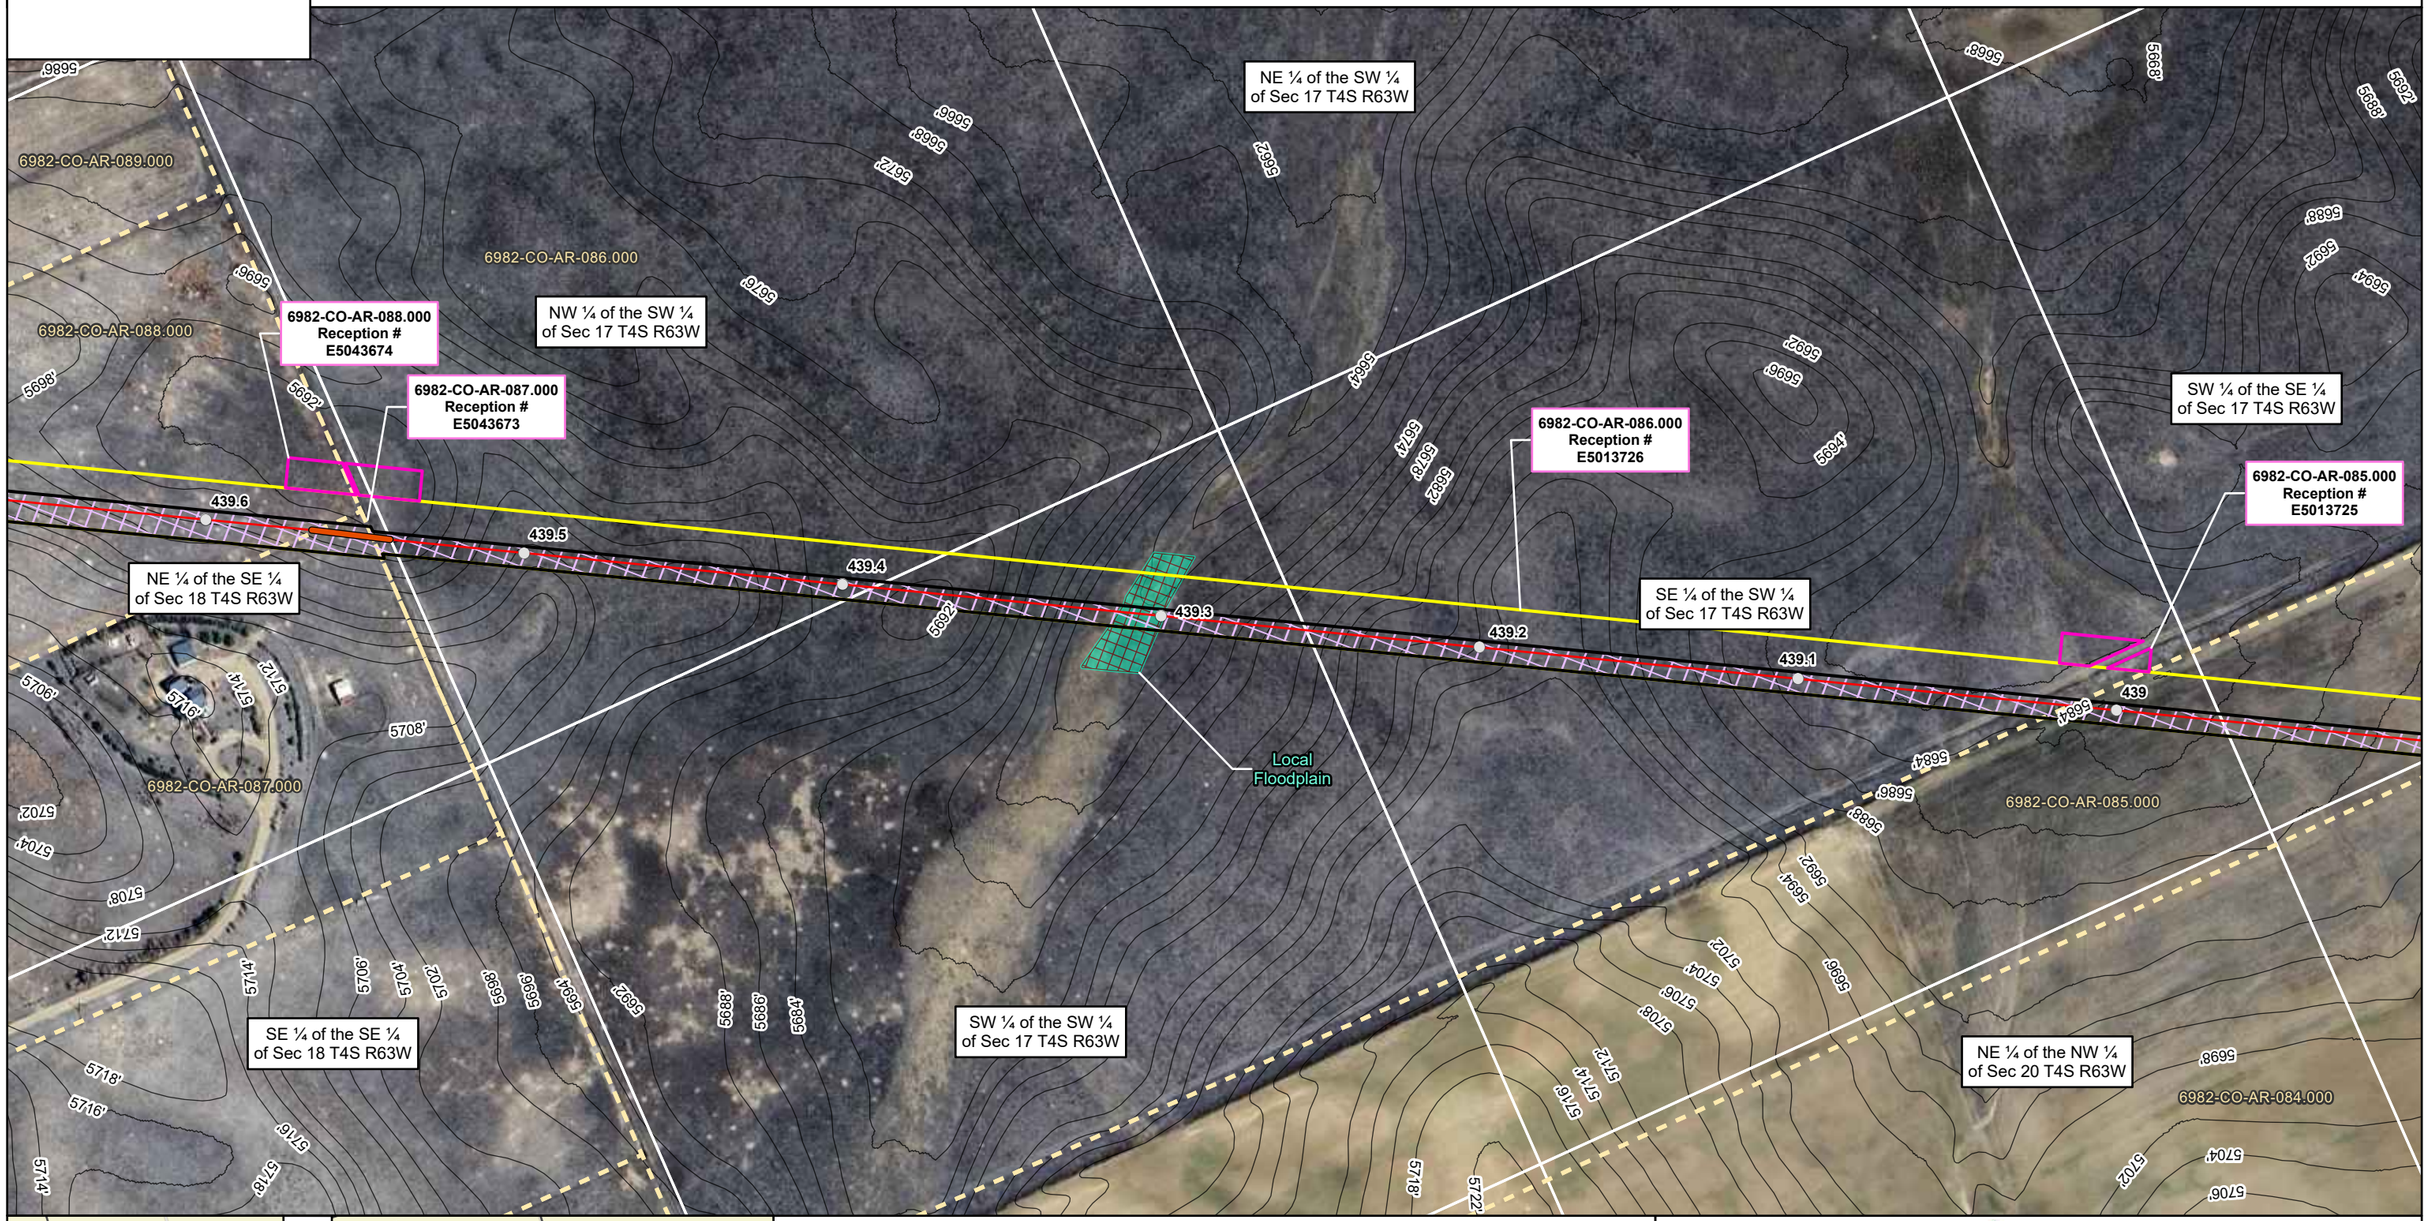

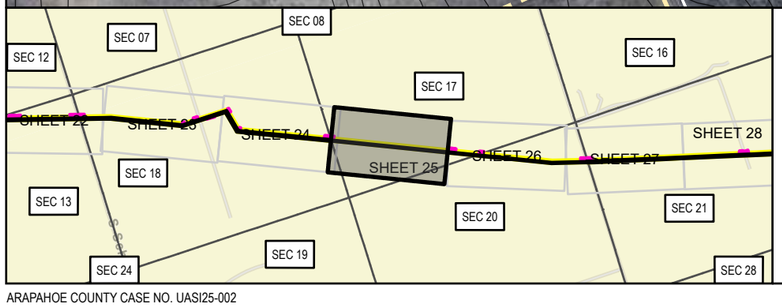

LEGEND

- MILEPOSTS
- PROPOSED CENTERLINE
- PROPOSED CENTERLINE OUTSIDE OF ARAPAHOE COUNTY
- PALUSTRINE EMERGENT WETLAND
- PALUSTRINE FORESTED WETLAND
- PALUSTRINE SCRUB-SHRUB WETLAND
- STREAM
- COUNTY FLOODPLAIN
- FEMA FLOODPLAIN (ZONE A)
- FEMA FLOODPLAIN (ZONE AE)
- FEMA FLOODPLAIN (ZONE AH)
- FEMA FLOODPLAIN (ZONE AO)
- CITY OF AURORA LIMITS
- COUNTY BOUNDARY
- SECTION LINE (PLSS)
- BIJOU BASIN OPEN SPACE
- BORE
- HDD ENTRY
- HDD EXIT
- HDD TBD
- COUNTY ROAD CROSSING
- NAMED NHD FLOWLINE
- ROW EXTENT
- PUBLIC ROAD
- PRIVATE ROAD
- EXISTING MAGELLAN PIPELINE EASEMENT
- PROPERTY BOUNDARY
- PERMANENT SITE
- PERMANENT ACCESS ROAD
- PERMANENT EASEMENT
- TEMPORARY WORKSPACE
- ADDITIONAL TEMPORARY WORKSPACE
- TEMPORARY ACCESS ROAD

SP - Ephemeral Stream
WP - Wetland Feature

0 125 250 US FEET 1 INCH = 250 FEET


ONEOK
Magellan Pipeline Company, L.P., is a subsidiary of ONEOK


ARAPAHOE COUNTY AERIAL IMAGERY MAP
DENVER EXPANSION PROJECT
MAGELLAN PIPELINE COMPANY, L.P.
ARAPAHOE COUNTY, COLORADO

NAD83 BLM ZONE 13N (US FOOT)	
PREPARED BY: PW	GENERATE DATE: 10/29/2025

ARAPAHOE COUNTY CASE NO. UASI25-002

USE BY SPECIAL REVIEW
DENVER EXPANSION PROJECT LOCATED IN S17 4S 63W, S20 4S 63W, 6TH PRINCIPAL MERIDIAN
COUNTY OF ARAPAHOE, STATE OF COLORADO

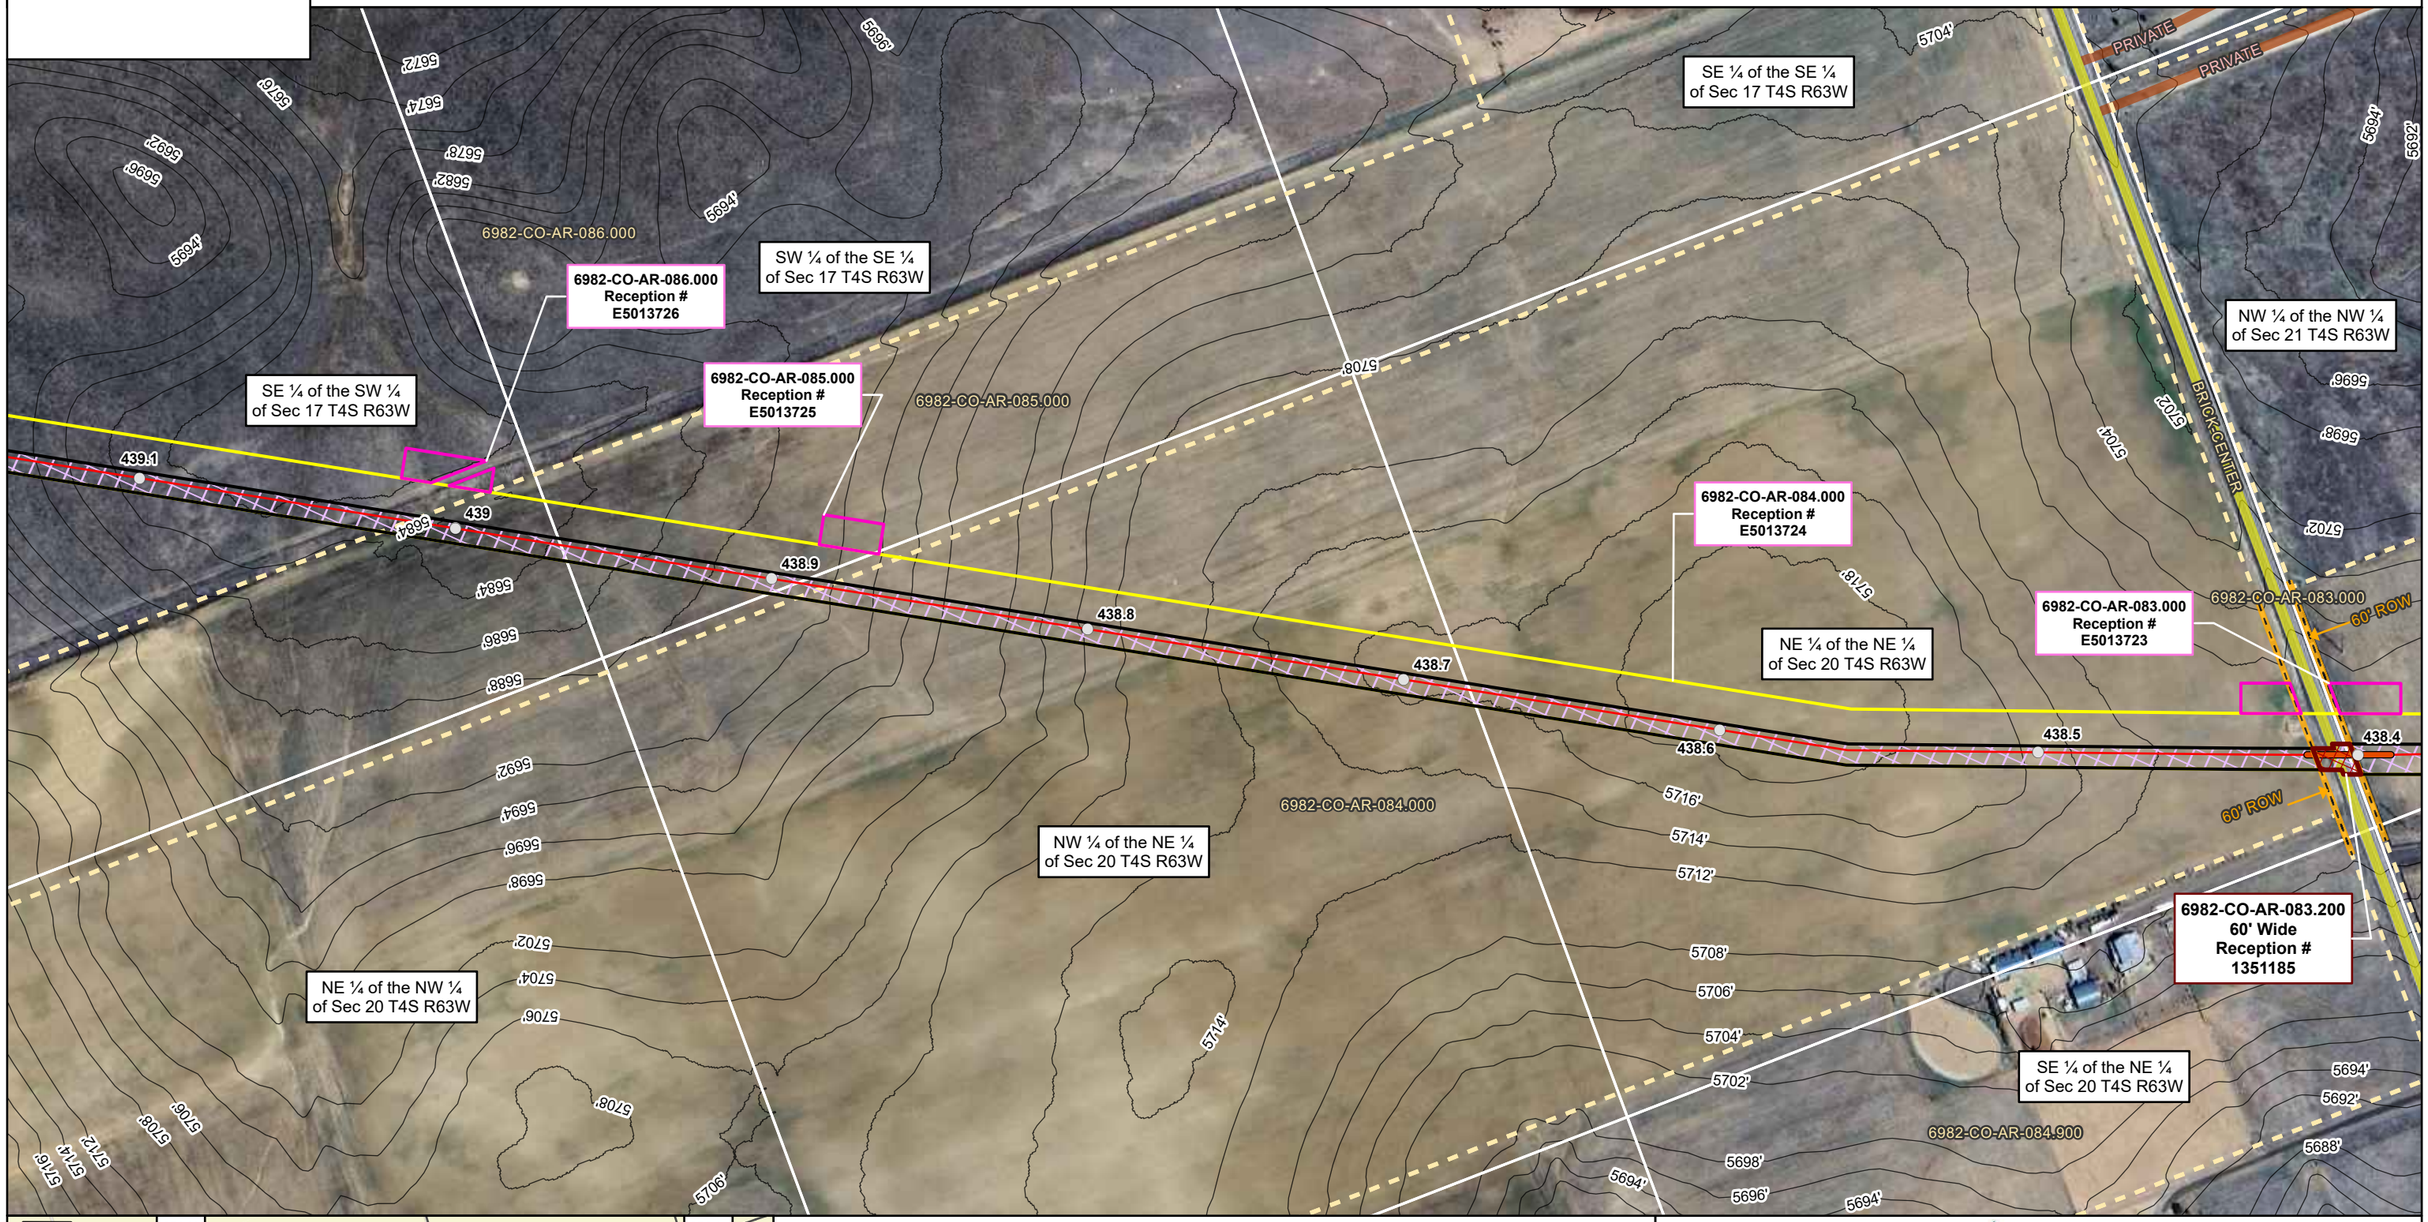

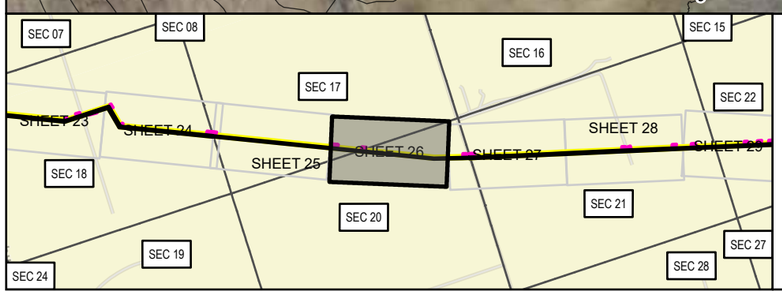

LEGEND

- MILEPOSTS
- PROPOSED CENTERLINE
- PROPOSED CENTERLINE OUTSIDE OF ARAPAHOE COUNTY
- PALUSTRINE EMERGENT WETLAND
- PALUSTRINE FORESTED WETLAND
- PALUSTRINE SCRUB-SHRUB WETLAND
- STREAM
- COUNTY FLOODPLAIN
- FEMA FLOODPLAIN (ZONE A)
- FEMA FLOODPLAIN (ZONE AE)
- FEMA FLOODPLAIN (ZONE AH)
- FEMA FLOODPLAIN (ZONE AO)
- CITY OF AURORA LIMITS
- COUNTY BOUNDARY
- SECTION LINE (PLSS)
- BIJOU BASIN OPEN SPACE
- BORE
- HDD ENTRY
- HDD EXIT
- HDD TBD
- COUNTY ROAD CROSSING
- NAMED NHD FLOWLINE
- ROW EXTENT
- PUBLIC ROAD
- PRIVATE ROAD
- EXISTING MAGELLAN PIPELINE EASEMENT
- PROPERTY BOUNDARY
- PERMANENT SITE
- PERMANENT ACCESS ROAD
- PERMANENT EASEMENT
- TEMPORARY WORKSPACE
- ADDITIONAL TEMPORARY WORKSPACE
- TEMPORARY ACCESS ROAD

SP - Ephemeral Stream
WP - Wetland Feature

0 125 250 US FEET 1 INCH = 250 FEET


ONEOK
Magellan Pipeline Company, L.P., is a subsidiary of ONEOK


ARAPAHOE COUNTY AERIAL IMAGERY MAP
DENVER EXPANSION PROJECT
MAGELLAN PIPELINE COMPANY, L.P.
ARAPAHOE COUNTY, COLORADO

PAGE 26 OF 71	
NAD83 BLM ZONE 13N (US FOOT)	
PREPARED BY: PW	GENERATE DATE: 10/29/2025

ARAPAHOE COUNTY CASE NO. UASI25-002

USE BY SPECIAL REVIEW
DENVER EXPANSION PROJECT LOCATED IN S20 4S 63W, S21 4S 63W, 6TH PRINCIPAL MERIDIAN
COUNTY OF ARAPAHOE, STATE OF COLORADO

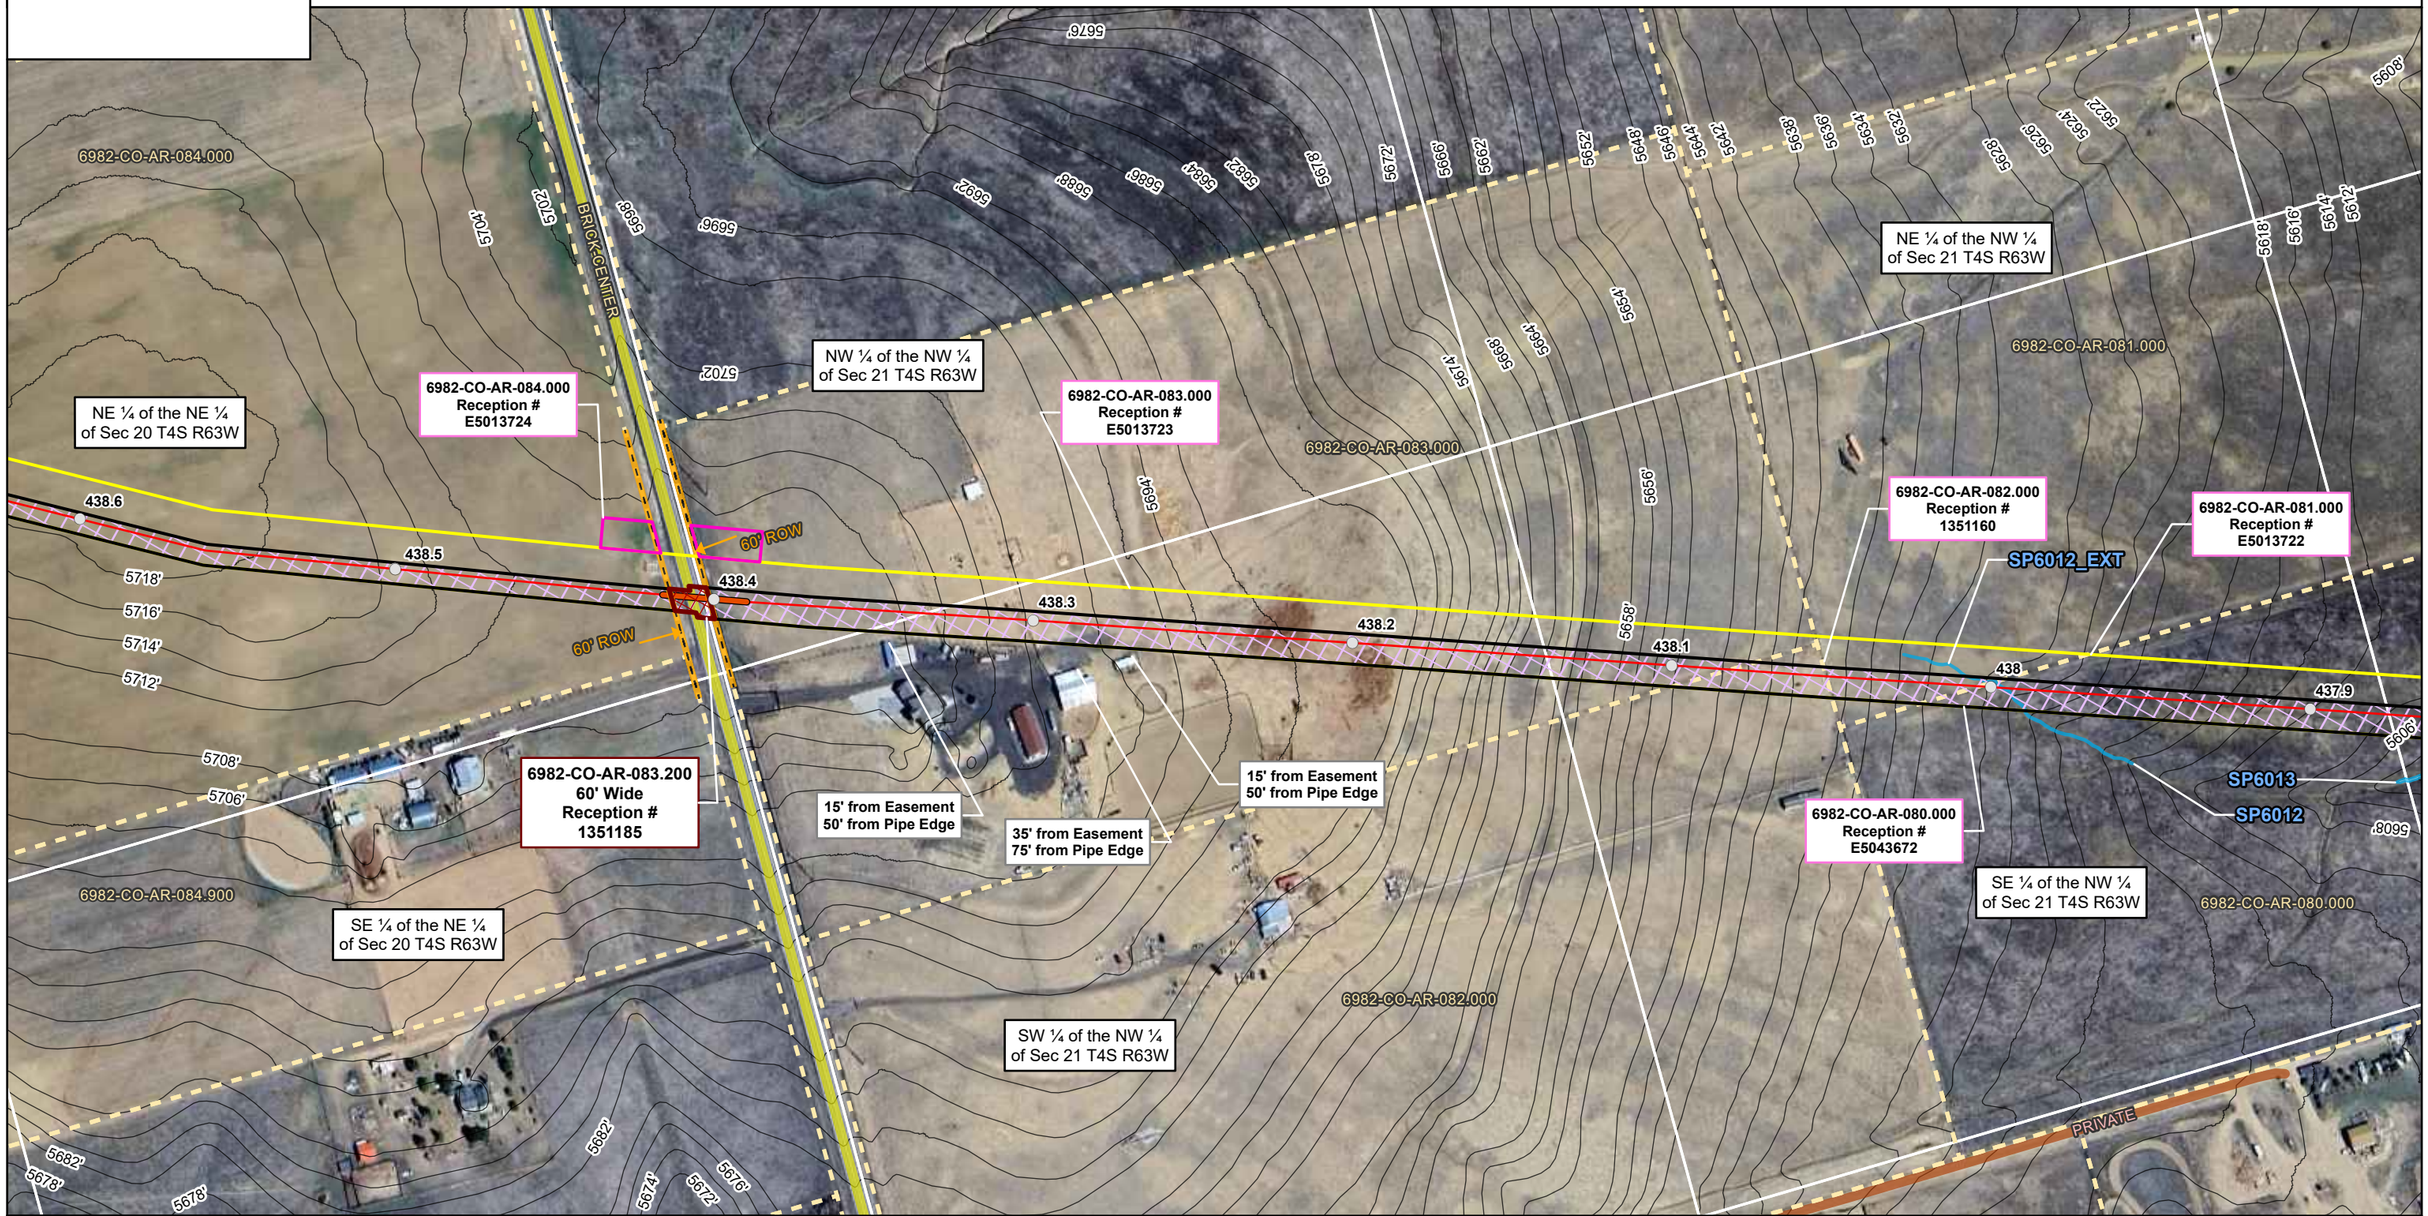

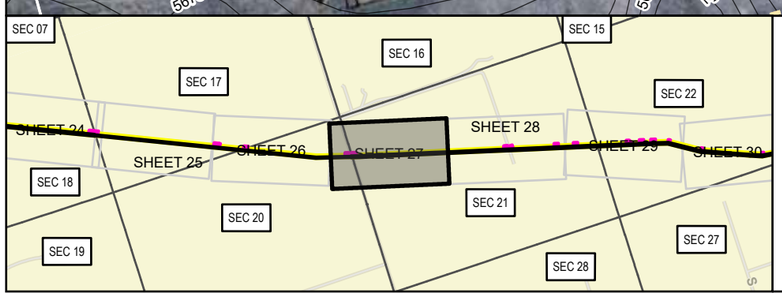

LEGEND

- MILEPOSTS
- PROPOSED CENTERLINE
- PROPOSED CENTERLINE OUTSIDE OF ARAPAHOE COUNTY
- PALUSTRINE EMERGENT WETLAND
- PALUSTRINE FORESTED WETLAND
- PALUSTRINE SCRUB-SHRUB WETLAND
- STREAM
- COUNTY FLOODPLAIN
- FEMA FLOODPLAIN (ZONE A)
- FEMA FLOODPLAIN (ZONE AE)
- FEMA FLOODPLAIN (ZONE AH)
- FEMA FLOODPLAIN (ZONE AO)
- CITY OF AURORA LIMITS
- COUNTY BOUNDARY
- SECTION LINE (PLSS)
- BIJOU BASIN OPEN SPACE
- BORE
- HDD ENTRY
- HDD EXIT
- HDD TBD
- COUNTY ROAD CROSSING
- NAMED NHD FLOWLINE
- ROW EXTENT
- PUBLIC ROAD
- PRIVATE ROAD
- EXISTING MAGELLAN PIPELINE EASEMENT
- PROPERTY BOUNDARY
- PERMANENT SITE
- PERMANENT ACCESS ROAD
- PERMANENT EASEMENT
- TEMPORARY WORKSPACE
- ADDITIONAL TEMPORARY WORKSPACE
- TEMPORARY ACCESS ROAD

SP - Ephemeral Stream
WP - Wetland Feature

0 125 250 US FEET 1 INCH = 250 FEET

ONEOK
Magellan Pipeline Company, L.P., is a subsidiary of ONEOK

ARAPAHOE COUNTY AERIAL IMAGERY MAP
DENVER EXPANSION PROJECT
MAGELLAN PIPELINE COMPANY, L.P.
ARAPAHOE COUNTY, COLORADO

NAD83 BLM ZONE 13N (US FOOT)	
PREPARED BY: PW	GENERATE DATE: 10/29/2025

ARAPAHOE COUNTY CASE NO. UASI25-002

USE BY SPECIAL REVIEW
DENVER EXPANSION PROJECT LOCATED IN S21 4S 63W, 6TH PRINCIPAL MERIDIAN
COUNTY OF ARAPAHOE, STATE OF COLORADO

NE ¼ of the NW ¼ of Sec 21 T4S R63W
SE ¼ of the NE ¼ of Sec 21 T4S R63W
SW ¼ of the NE ¼ of Sec 21 T4S R63W
SE ¼ of the NW ¼ of Sec 21 T4S R63W
NE ¼ of the SW ¼ of Sec 21 T4S R63W
NW ¼ of the SE ¼ of Sec 21 T4S R63W
NE ¼ of the SE ¼ of Sec 21 T4S R63W

6982-CO-AR-082.000 Reception # 1351160
6982-CO-AR-081.000 Reception # E5013722
6982-CO-AR-080.000 Reception # E5043672
6982-CO-AR-079.000 Reception # E5066419
6982-CO-AR-078.000 Reception # E5066418
6982-CO-AR-083.000 Reception # E5013723


6982-CO-AR-081.000
6982-CO-AR-080.900
6982-CO-AR-080.000
6982-CO-AR-079.000
6982-CO-AR-078.000
6982-CO-AR-077.900
6982-CO-AR-083.000
6982-CO-AR-082.000

SP6012_EXT
SP6013
SP6012

PRIVATE
PRIVATE

FEMA Floodplain (Zone A) 08001C1000H
FEMA Floodplain (Zone A) 08001C0980H
FEMA Floodplain (Zone A) 08005C0255K
FEMA Floodplain (Zone A) 08005C0265K
FEMA Floodplain (Zone A) 08001C1000H
FEMA Floodplain (Zone A) 08001C0985H
FEMA Floodplain (Zone A) 08005C0260K
FEMA Floodplain (Zone A) 08005C0270K

438.1 438 437.9 437.8 437.7 437.6 437.5 437.4

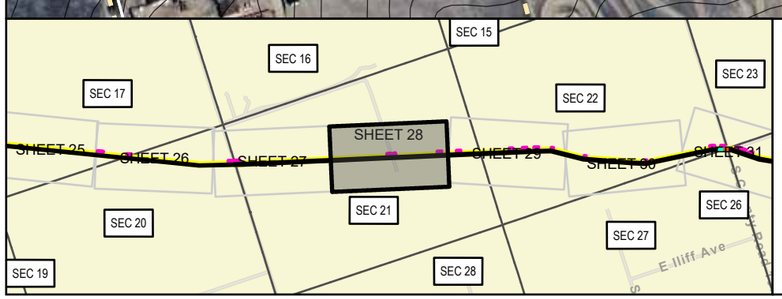

LEGEND

- MILEPOSTS
- PROPOSED CENTERLINE
- PROPOSED CENTERLINE OUTSIDE OF ARAPAHOE COUNTY
- PALUSTRINE EMERGENT WETLAND
- PALUSTRINE FORESTED WETLAND
- PALUSTRINE SCRUB-SHRUB WETLAND
- STREAM
- COUNTY FLOODPLAIN
- FEMA FLOODPLAIN (ZONE A)
- FEMA FLOODPLAIN (ZONE AE)
- FEMA FLOODPLAIN (ZONE AH)
- FEMA FLOODPLAIN (ZONE AO)
- CITY OF AURORA LIMITS
- COUNTY BOUNDARY
- SECTION LINE (PLSS)
- BIJOU BASIN OPEN SPACE
- BORE
- HDD ENTRY
- HDD EXIT
- HDD TBD
- COUNTY ROAD CROSSING
- NAMED NHD FLOWLINE
- ROW EXTENT
- PUBLIC ROAD
- PRIVATE ROAD
- EXISTING MAGELLAN PIPELINE EASEMENT
- PROPERTY BOUNDARY
- PERMANENT SITE
- PERMANENT ACCESS ROAD
- PERMANENT EASEMENT
- TEMPORARY WORKSPACE
- ADDITIONAL TEMPORARY WORKSPACE
- TEMPORARY ACCESS ROAD

SP - Ephemeral Stream
WP - Wetland Feature

US FEET 1 INCH = 250 FEET
0 125 250


ONEOK
Magellan Pipeline Company, L.P., is a subsidiary of ONEOK


ARAPAHOE COUNTY AERIAL IMAGERY MAP
DENVER EXPANSION PROJECT
MAGELLAN PIPELINE COMPANY, L.P.
ARAPAHOE COUNTY, COLORADO

NAD83 BLM ZONE 13N (US FOOT)
PREPARED BY: PW
GENERATE DATE: 10/29/2025

ARAPAHOE COUNTY CASE NO. UASI25-002

USE BY SPECIAL REVIEW
DENVER EXPANSION PROJECT LOCATED IN S21 4S 63W, S22 4S 63W, 6TH PRINCIPAL MERIDIAN
COUNTY OF ARAPAHOE, STATE OF COLORADO

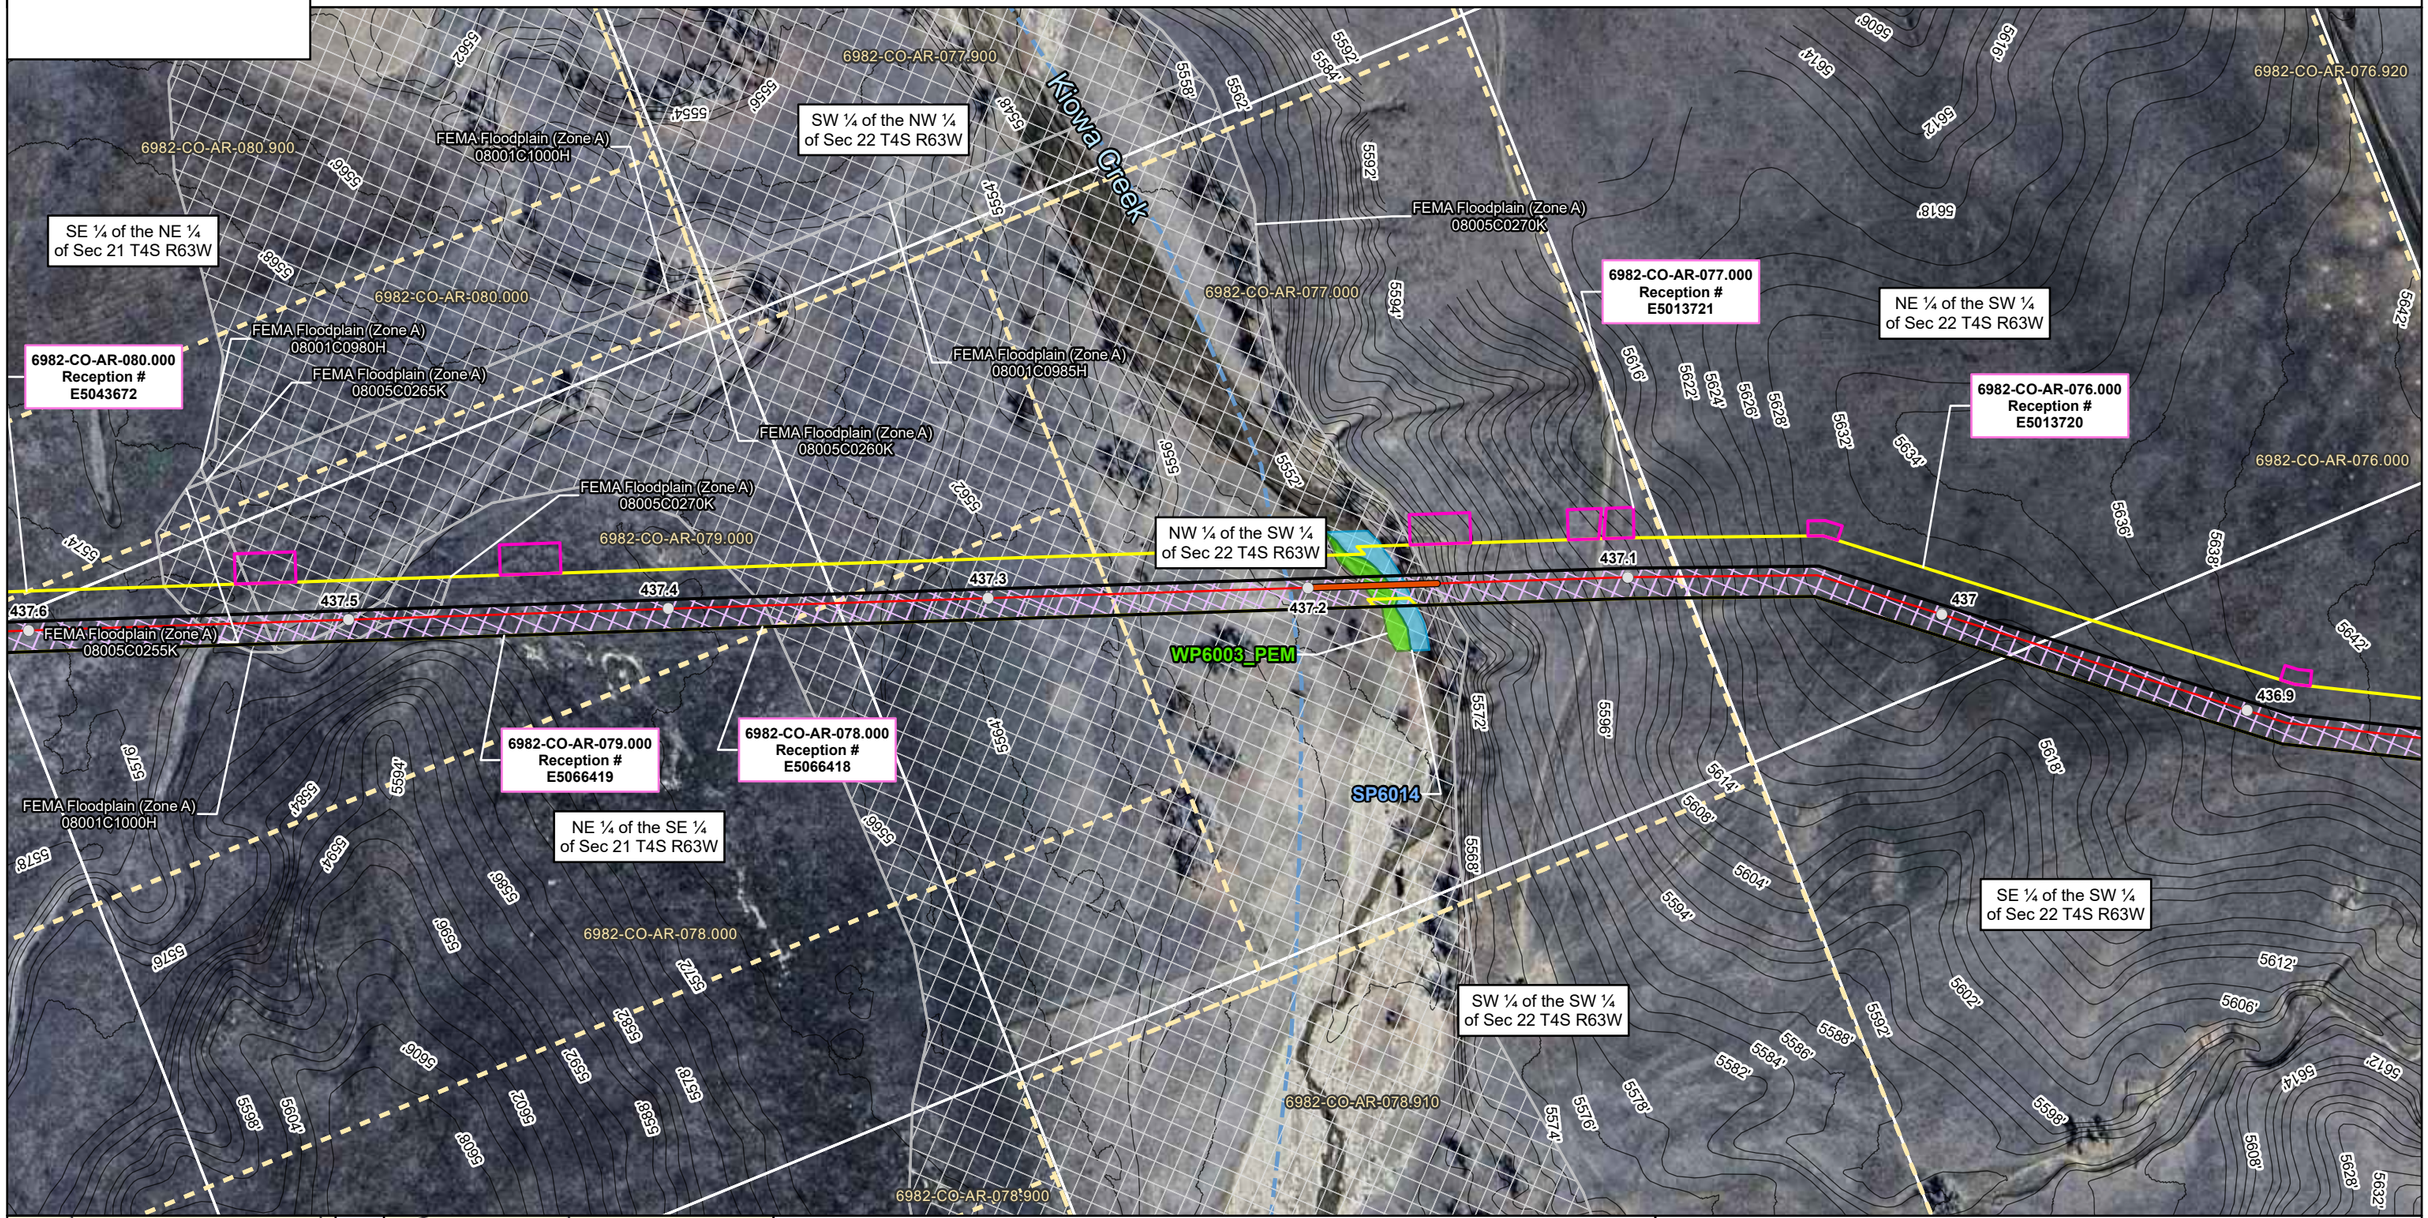

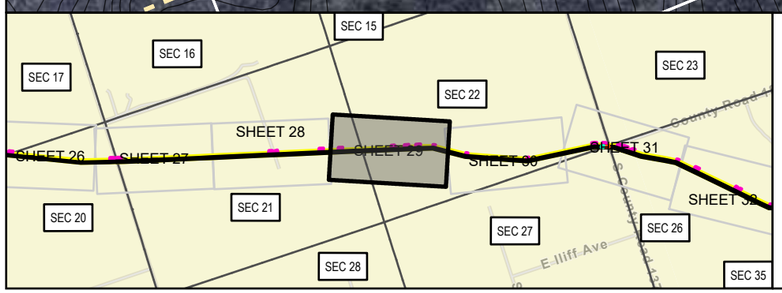

LEGEND

- MILEPOSTS
- PROPOSED CENTERLINE
- PROPOSED CENTERLINE OUTSIDE OF ARAPAHOE COUNTY
- PALUSTRINE EMERGENT WETLAND
- PALUSTRINE FORESTED WETLAND
- PALUSTRINE SCRUB-SHRUB WETLAND
- STREAM
- COUNTY FLOODPLAIN
- FEMA FLOODPLAIN (ZONE A)
- FEMA FLOODPLAIN (ZONE AE)
- FEMA FLOODPLAIN (ZONE AH)
- FEMA FLOODPLAIN (ZONE AO)
- CITY OF AURORA LIMITS
- COUNTY BOUNDARY
- SECTION LINE (PLSS)
- BIJOU BASIN OPEN SPACE
- BORE
- HDD ENTRY
- HDD EXIT
- HDD TBD
- COUNTY ROAD CROSSING
- NAMED NHD FLOWLINE
- ROW EXTENT
- PUBLIC ROAD
- PRIVATE ROAD
- EXISTING MAGELLAN PIPELINE EASEMENT
- PROPERTY BOUNDARY
- PERMANENT SITE
- PERMANENT ACCESS ROAD
- PERMANENT EASEMENT
- TEMPORARY WORKSPACE
- ADDITIONAL TEMPORARY WORKSPACE
- TEMPORARY ACCESS ROAD

SP - Ephemeral Stream
WP - Wetland Feature

US FEET 0 125 250 1 INCH = 250 FEET

ONEOK
Magellan Pipeline Company, L.P., is a subsidiary of ONEOK


ARAPAHOE COUNTY AERIAL IMAGERY MAP
DENVER EXPANSION PROJECT
MAGELLAN PIPELINE COMPANY, L.P.
ARAPAHOE COUNTY, COLORADO


NAD83 BLM ZONE 13N (US FOOT)

PREPARED BY: PW

GENERATE DATE: 10/29/2025

USE BY SPECIAL REVIEW
DENVER EXPANSION PROJECT LOCATED IN S22 4S 63W, S27 4S 63W, 6TH PRINCIPAL MERIDIAN
COUNTY OF ARAPAHOE, STATE OF COLORADO

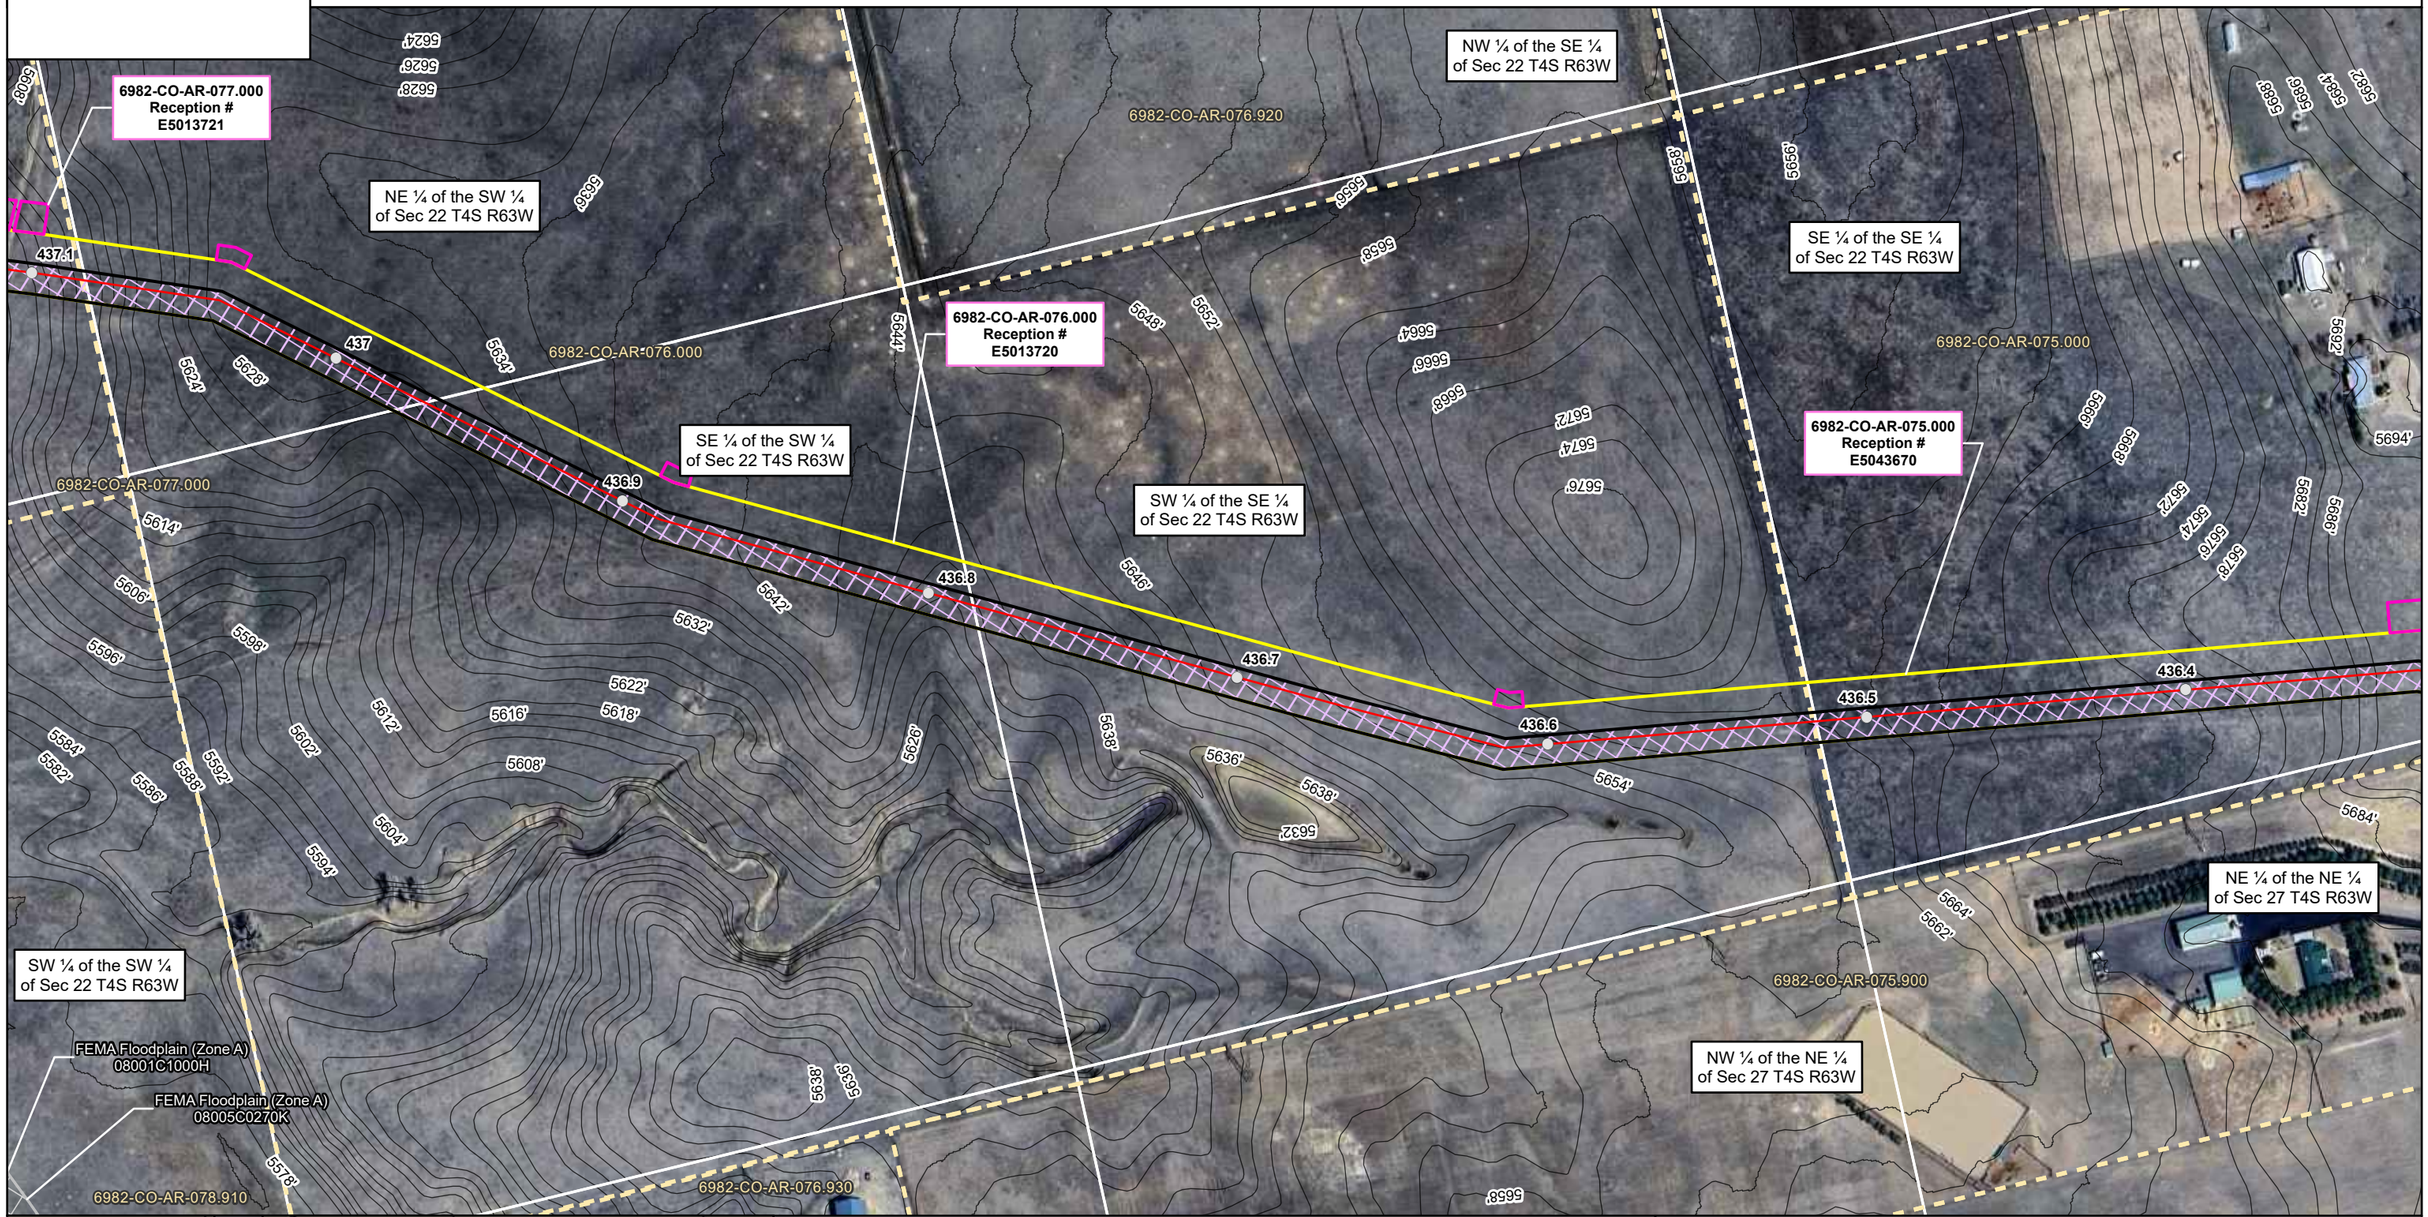

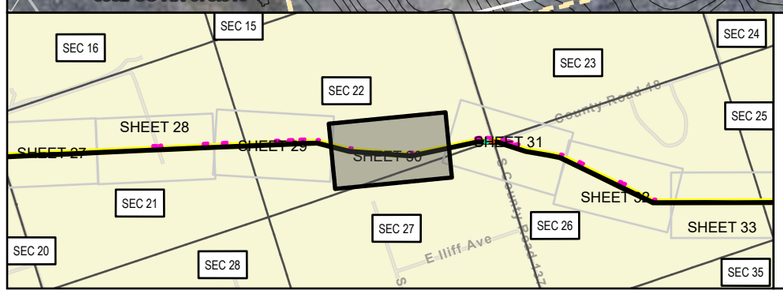

LEGEND

- MILEPOSTS
- PROPOSED CENTERLINE
- PROPOSED CENTERLINE OUTSIDE OF ARAPAHOE COUNTY
- PALUSTRINE EMERGENT WETLAND
- PALUSTRINE FORESTED WETLAND
- PALUSTRINE SCRUB-SHRUB WETLAND
- STREAM
- COUNTY FLOODPLAIN
- FEMA FLOODPLAIN (ZONE A)
- FEMA FLOODPLAIN (ZONE AE)
- FEMA FLOODPLAIN (ZONE AH)
- FEMA FLOODPLAIN (ZONE AO)
- CITY OF AURORA LIMITS
- COUNTY BOUNDARY
- SECTION LINE (PLSS)
- BIJOU BASIN OPEN SPACE
- BORE
- HDD ENTRY
- HDD EXIT
- HDD TBD
- COUNTY ROAD CROSSING
- NAMED NHD FLOWLINE
- ROW EXTENT
- PUBLIC ROAD
- PRIVATE ROAD
- EXISTING MAGELLAN PIPELINE EASEMENT
- PROPERTY BOUNDARY
- PERMANENT SITE
- PERMANENT ACCESS ROAD
- PERMANENT EASEMENT
- TEMPORARY WORKSPACE
- ADDITIONAL TEMPORARY WORKSPACE
- TEMPORARY ACCESS ROAD

SP - Ephemeral Stream
WP - Wetland Feature


0 125 250 US FEET 1 INCH = 250 FEET


ONEOK
Magellan Pipeline Company, L.P., is a subsidiary of ONEOK

ARAPAHOE COUNTY AERIAL IMAGERY MAP
DENVER EXPANSION PROJECT
MAGELLAN PIPELINE COMPANY, L.P.
ARAPAHOE COUNTY, COLORADO

PAGE 30 OF 71	
NAD83 BLM ZONE 13N (US FOOT)	
PREPARED BY: PW	GENERATE DATE: 10/29/2025

USE BY SPECIAL REVIEW
DENVER EXPANSION PROJECT LOCATED IN S22 4S 63W, S23 4S 63W, S26 4S 63W, S27 4S 63W, 6TH PRINCIPAL MERIDIAN
COUNTY OF ARAPAHOE, STATE OF COLORADO

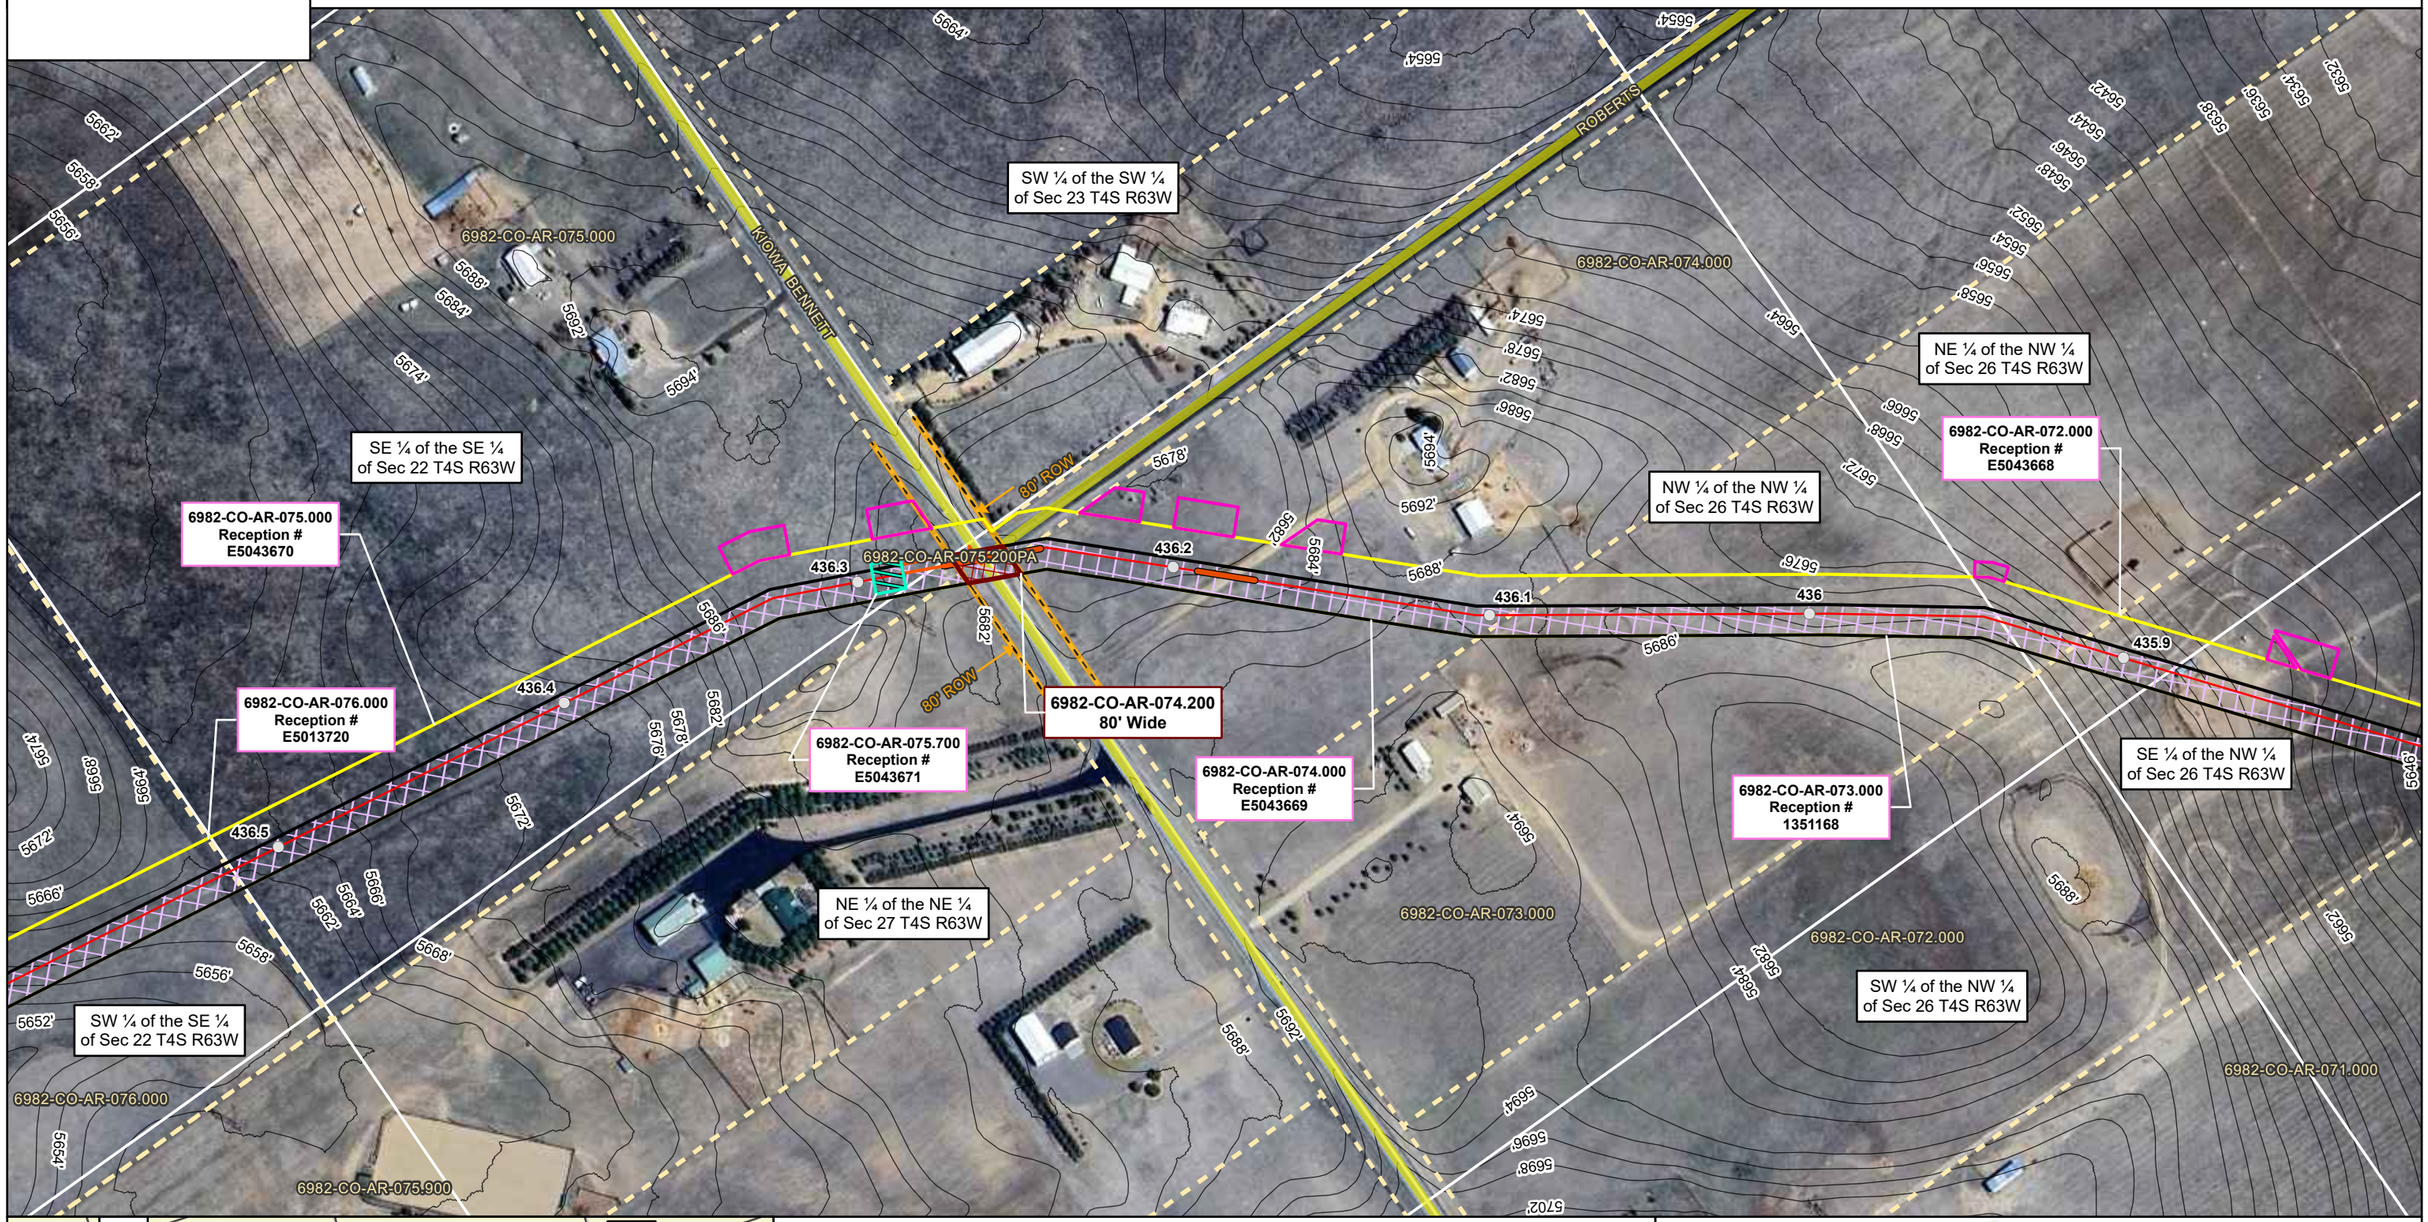

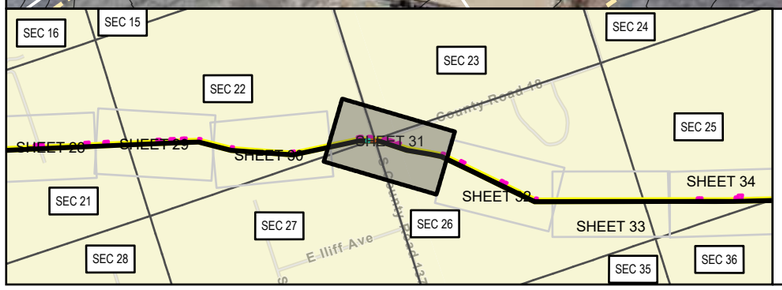

LEGEND

- MILEPOSTS
- PROPOSED CENTERLINE
- PROPOSED CENTERLINE OUTSIDE OF ARAPAHOE COUNTY
- PALUSTRINE EMERGENT WETLAND
- PALUSTRINE FORESTED WETLAND
- PALUSTRINE SCRUB-SHRUB WETLAND
- STREAM
- COUNTY FLOODPLAIN
- FEMA FLOODPLAIN (ZONE A)
- FEMA FLOODPLAIN (ZONE AE)
- FEMA FLOODPLAIN (ZONE AH)
- FEMA FLOODPLAIN (ZONE AO)
- CITY OF AURORA LIMITS
- COUNTY BOUNDARY
- SECTION LINE (PLSS)
- BIJOU BASIN OPEN SPACE
- BORE
- HDD ENTRY
- HDD EXIT
- HDD TBD
- COUNTY ROAD CROSSING
- NAMED NHD FLOWLINE
- ROW EXTENT
- PUBLIC ROAD
- PRIVATE ROAD
- EXISTING MAGELLAN PIPELINE EASEMENT
- PROPERTY BOUNDARY
- PERMANENT SITE
- PERMANENT ACCESS ROAD
- PERMANENT EASEMENT
- TEMPORARY WORKSPACE
- ADDITIONAL TEMPORARY WORKSPACE
- TEMPORARY ACCESS ROAD

SP - Ephemeral Stream
WP - Wetland Feature

US FEET 1 INCH = 250 FEET
0 125 250

ONEOK
Magellan Pipeline Company, L.P., is a subsidiary of ONEOK

ARAPAHOE COUNTY AERIAL IMAGERY MAP
DENVER EXPANSION PROJECT
MAGELLAN PIPELINE COMPANY, L.P.
ARAPAHOE COUNTY, COLORADO


NAD83 BLM ZONE 13N (US FOOT)

PREPARED BY: PW

GENERATE DATE: 10/29/2025

USE BY SPECIAL REVIEW
DENVER EXPANSION PROJECT LOCATED IN S26 4S 63W, 6TH PRINCIPAL MERIDIAN
COUNTY OF ARAPAHOE, STATE OF COLORADO

6982-CO-AR-073.000 Reception # 1351168
6982-CO-AR-073.000
NE ¼ of the NW ¼ of Sec 26 T4S R63W
6982-CO-AR-072.000 Reception # E5043668
6982-CO-AR-072.000
SW ¼ of the NE ¼ of Sec 26 T4S R63W
NE ¼ of the SE ¼ of Sec 26 T4S R63W
6982-CO-AR-071.000 Reception # E5066417
6982-CO-AR-070.900
NW ¼ of the NW ¼ of Sec 26 T4S R63W
6982-CO-AR-070.000 Reception # E5043667
6982-CO-AR-069.000 Reception # E5053404
6982-CO-AR-069.000
Local Floodplain
SW ¼ of the NW ¼ of Sec 26 T4S R63W
SE ¼ of the NW ¼ of Sec 26 T4S R63W
NW ¼ of the SE ¼ of Sec 26 T4S R63W
WP6005_PEM
6982-CO-AR-071.000
6982-CO-AR-070.000
NE ¼ of the SW ¼ of Sec 26 T4S R63W
6982-CO-AR-070.910
436
435.9
435.8
435.7
435.6
435.5
435.4
435.3

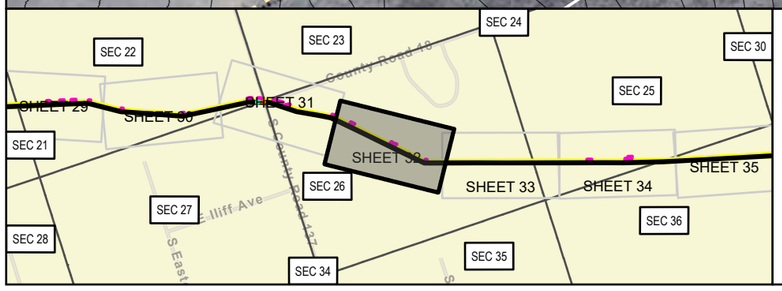

LEGEND

- MILEPOSTS
- PROPOSED CENTERLINE
- PROPOSED CENTERLINE OUTSIDE OF ARAPAHOE COUNTY
- PALUSTRINE EMERGENT WETLAND
- PALUSTRINE FORESTED WETLAND
- PALUSTRINE SCRUB-SHRUB WETLAND
- STREAM
- COUNTY FLOODPLAIN
- FEMA FLOODPLAIN (ZONE A)
- FEMA FLOODPLAIN (ZONE AE)
- FEMA FLOODPLAIN (ZONE AH)
- FEMA FLOODPLAIN (ZONE AO)
- CITY OF AURORA LIMITS
- COUNTY BOUNDARY
- SECTION LINE (PLSS)
- BIJOU BASIN OPEN SPACE
- BORE
- HDD ENTRY
- HDD EXIT
- HDD TBD
- COUNTY ROAD CROSSING
- NAMED NHD FLOWLINE
- ROW EXTENT
- PUBLIC ROAD
- PRIVATE ROAD
- EXISTING MAGELLAN PIPELINE EASEMENT
- PROPERTY BOUNDARY
- PERMANENT SITE
- PERMANENT ACCESS ROAD
- PERMANENT EASEMENT
- TEMPORARY WORKSPACE
- ADDITIONAL TEMPORARY WORKSPACE
- TEMPORARY ACCESS ROAD

SP - Ephemeral Stream
WP - Wetland Feature

0 125 250 US FEET 1 INCH = 250 FEET

ONEOK
Magellan Pipeline Company, L.P., is a subsidiary of ONEOK

ARAPAHOE COUNTY AERIAL IMAGERY MAP
DENVER EXPANSION PROJECT
MAGELLAN PIPELINE COMPANY, L.P.
ARAPAHOE COUNTY, COLORADO


NAD83 BLM ZONE 13N (US FOOT)


PREPARED BY: PW

GENERATE DATE: 10/29/2025

ARAPAHOE COUNTY CASE NO. UASI25-002

USE BY SPECIAL REVIEW
DENVER EXPANSION PROJECT LOCATED IN S25 4S 63W, S26 4S 63W, S36 4S 63W, 6TH PRINCIPAL MERIDIAN
COUNTY OF ARAPAHOE, STATE OF COLORADO

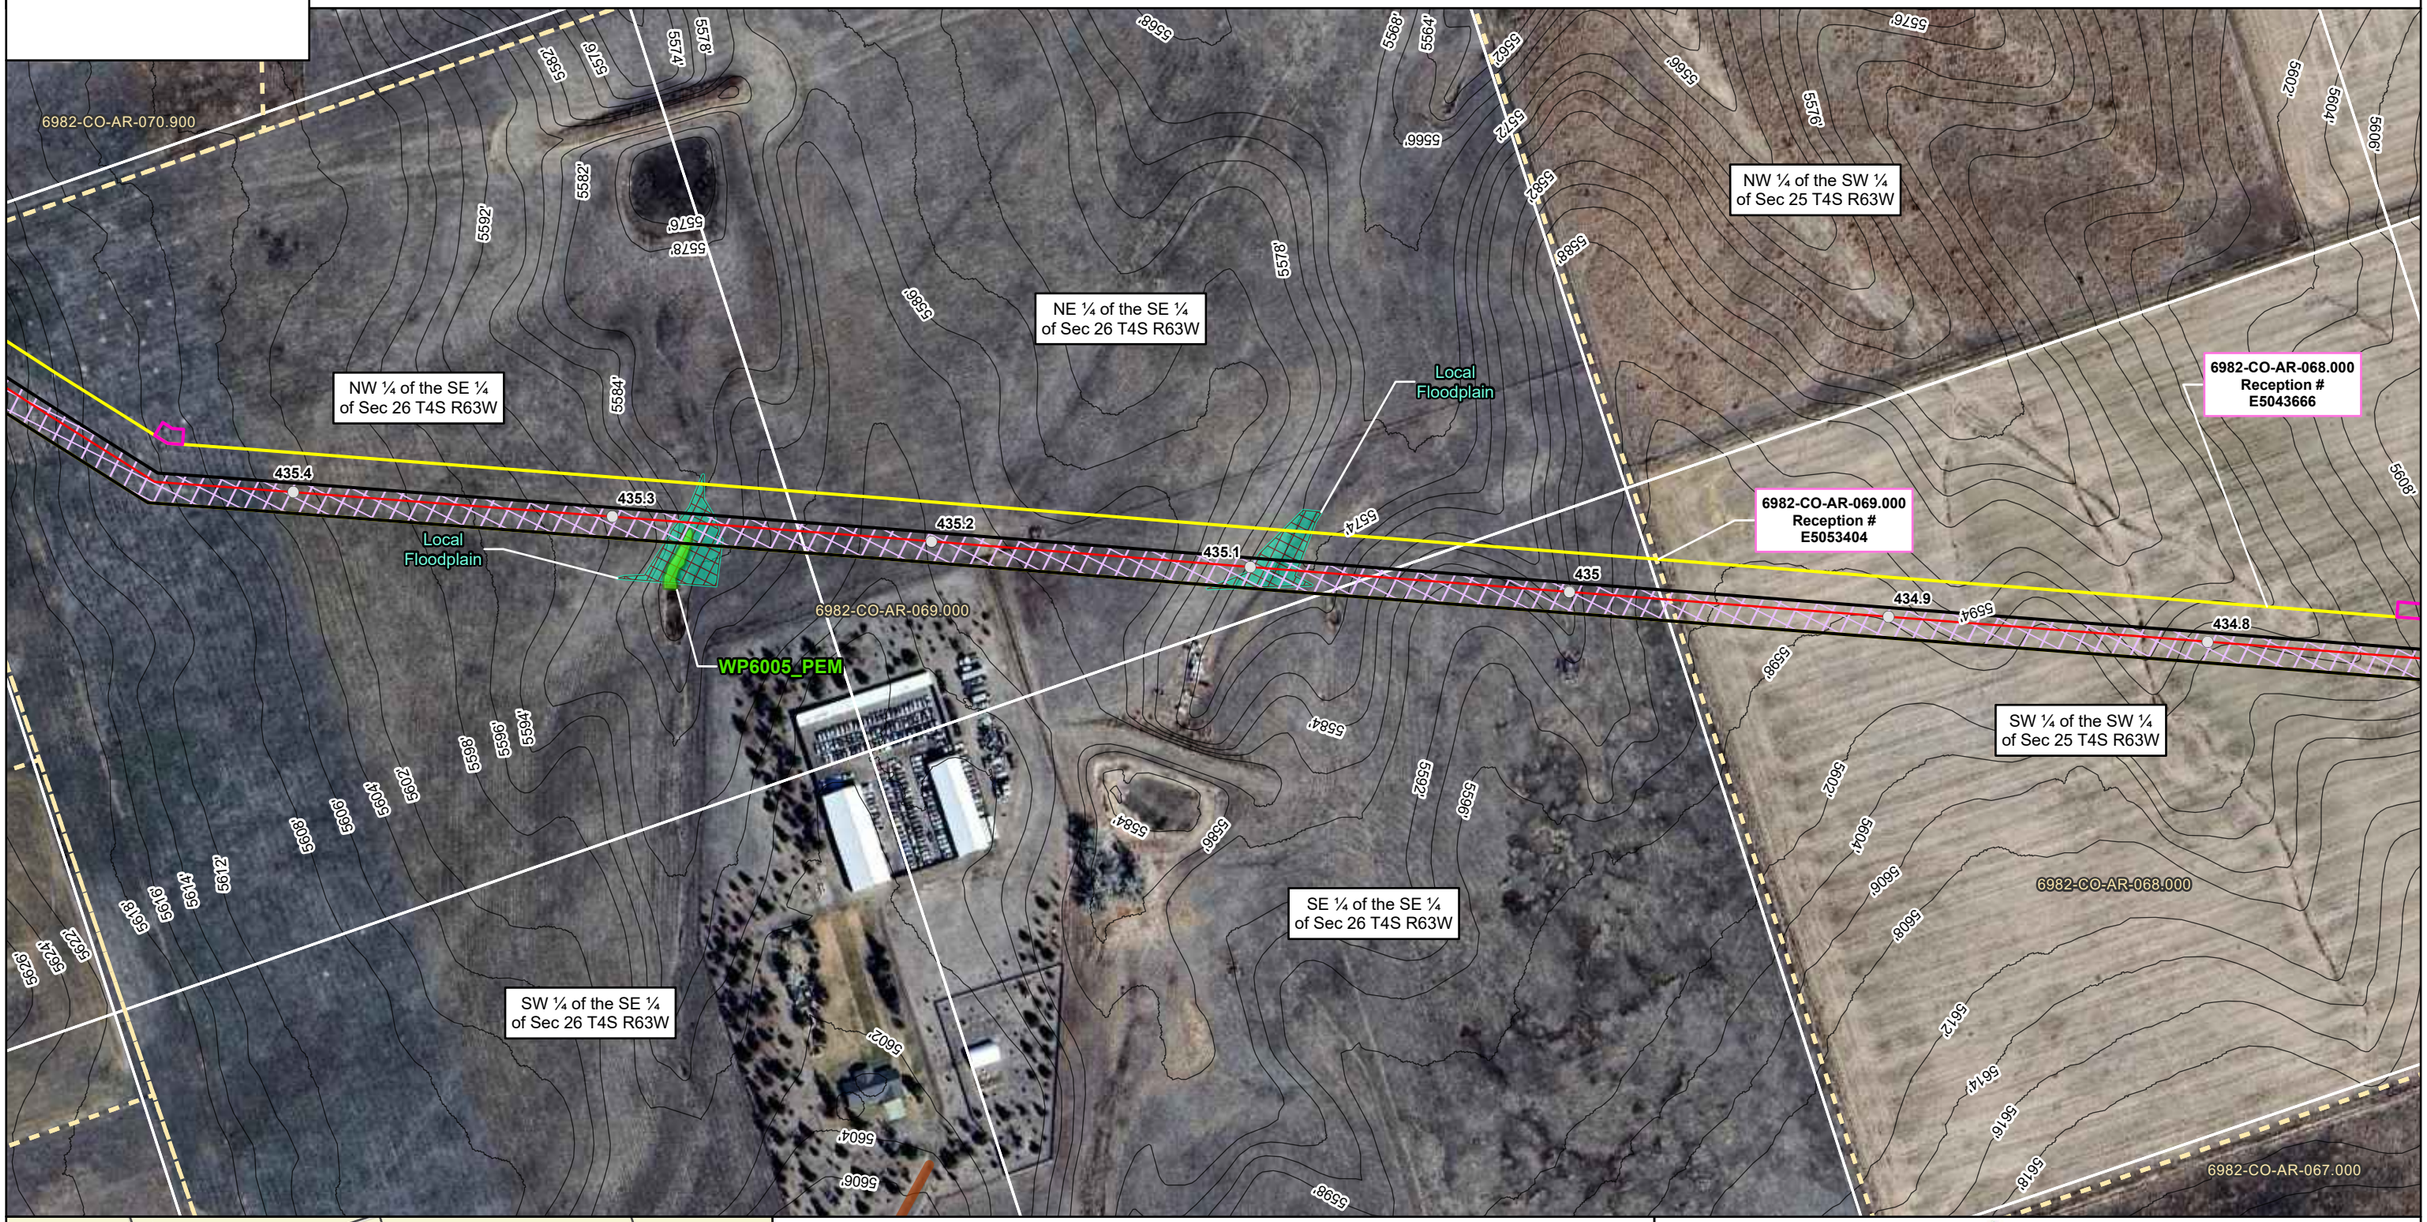

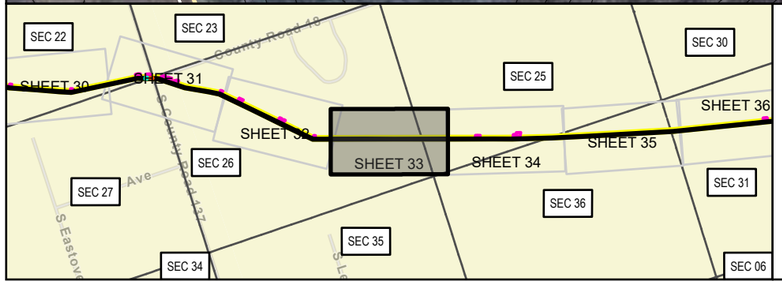

LEGEND

- MILEPOSTS
- PROPOSED CENTERLINE
- PROPOSED CENTERLINE OUTSIDE OF ARAPAHOE COUNTY
- PALUSTRINE EMERGENT WETLAND
- PALUSTRINE FORESTED WETLAND
- PALUSTRINE SCRUB-SHRUB WETLAND
- STREAM
- COUNTY FLOODPLAIN
- FEMA FLOODPLAIN (ZONE A)
- FEMA FLOODPLAIN (ZONE AE)
- FEMA FLOODPLAIN (ZONE AH)
- FEMA FLOODPLAIN (ZONE AO)
- CITY OF AURORA LIMITS
- COUNTY BOUNDARY
- SECTION LINE (PLSS)
- BIJOU BASIN OPEN SPACE
- BORE
- HDD ENTRY
- HDD EXIT
- HDD TBD
- COUNTY ROAD CROSSING
- NAMED NHD FLOWLINE
- ROW EXTENT
- PUBLIC ROAD
- PRIVATE ROAD
- EXISTING MAGELLAN PIPELINE EASEMENT
- PROPERTY BOUNDARY
- PERMANENT SITE
- PERMANENT ACCESS ROAD
- PERMANENT EASEMENT
- TEMPORARY WORKSPACE
- ADDITIONAL TEMPORARY WORKSPACE
- TEMPORARY ACCESS ROAD

SP - Ephemeral Stream
WP - Wetland Feature

0 125 250 US FEET 1 INCH = 250 FEET

ONEOK
Magellan Pipeline Company, L.P., is a subsidiary of ONEOK

ARAPAHOE COUNTY AERIAL IMAGERY MAP
DENVER EXPANSION PROJECT
MAGELLAN PIPELINE COMPANY, L.P.
ARAPAHOE COUNTY, COLORADO

NAD83 BLM ZONE 13N (US FOOT)	
PREPARED BY: PW	GENERATE DATE: 10/29/2025

ARAPAHOE COUNTY CASE NO. UASI25-002

USE BY SPECIAL REVIEW
DENVER EXPANSION PROJECT LOCATED IN S25 4S 63W, S36 4S 63W, 6TH PRINCIPAL MERIDIAN
COUNTY OF ARAPAHOE, STATE OF COLORADO

NW ¼ of the SW ¼ of Sec 25 T4S R63W

SE ¼ of the SW ¼ of Sec 25 T4S R63W

SW ¼ of the SE ¼ of Sec 25 T4S R63W

SW ¼ of the SW ¼ of Sec 25 T4S R63W

SE ¼ of the SE ¼ of Sec 26 T4S R63W

NW ¼ of the NW ¼ of Sec 36 T4S R63W

NE ¼ of the NW ¼ of Sec 36 T4S R63W

NW ¼ of the NE ¼ of Sec 36 T4S R63W

6982-CO-AR-069.000
Reception # E5053404

6982-CO-AR-068.000
Reception # E5043666

6982-CO-AR-067.000
Reception # 20/2018


6982-CO-AR-068.000

6982-CO-AR-069.000

6982-CO-AR-067.000

434.9 434.8 434.7 434.6 434.5 434.4 434.3

5576' 5574' 5582' 5594' 5596' 5598' 5616' 5596' 5568' 5592' 5626' 5626' 5622' 5604' 5606' 5608' 5612' 5614' 5618' 5626' 5624' 5622' 5618' 5616' 5614' 5612' 5608' 5606' 5604' 5602' 5598' 5596' 5594' 5592' 5588' 5586' 5584' 5582' 5626' 5628' 5632' 5634'

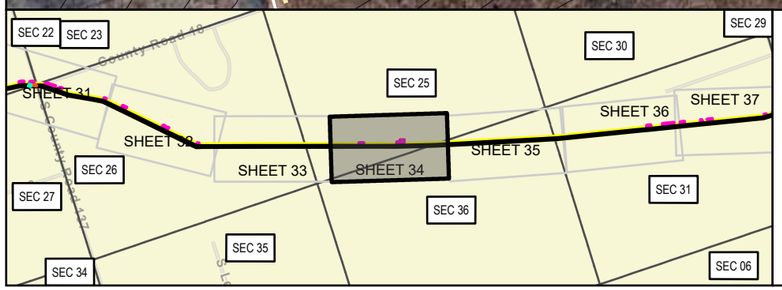

LEGEND

- MILEPOSTS
- PROPOSED CENTERLINE
- PROPOSED CENTERLINE OUTSIDE OF ARAPAHOE COUNTY
- PALUSTRINE EMERGENT WETLAND
- PALUSTRINE FORESTED WETLAND
- PALUSTRINE SCRUB-SHRUB WETLAND
- STREAM
- COUNTY FLOODPLAIN
- FEMA FLOODPLAIN (ZONE A)
- FEMA FLOODPLAIN (ZONE AE)
- FEMA FLOODPLAIN (ZONE AH)
- FEMA FLOODPLAIN (ZONE AO)
- CITY OF AURORA LIMITS
- COUNTY BOUNDARY
- SECTION LINE (PLSS)
- BIJOU BASIN OPEN SPACE
- BORE
- HDD ENTRY
- HDD EXIT
- HDD TBD
- COUNTY ROAD CROSSING
- NAMED NHD FLOWLINE
- ROW EXTENT
- PUBLIC ROAD
- PRIVATE ROAD
- EXISTING MAGELLAN PIPELINE EASEMENT
- PROPERTY BOUNDARY
- PERMANENT SITE
- PERMANENT ACCESS ROAD
- PERMANENT EASEMENT
- TEMPORARY WORKSPACE
- ADDITIONAL TEMPORARY WORKSPACE
- TEMPORARY ACCESS ROAD

SP - Ephemeral Stream
WP - Wetland Feature

0 125 250 US FEET 1 INCH = 250 FEET


ONEOK
Magellan Pipeline Company, L.P., is a subsidiary of ONEOK


ARAPAHOE COUNTY AERIAL IMAGERY MAP
DENVER EXPANSION PROJECT
MAGELLAN PIPELINE COMPANY, L.P.
ARAPAHOE COUNTY, COLORADO

NAD83 BLM ZONE 13N (US FOOT)	
PREPARED BY: PW	GENERATE DATE: 10/29/2025

ARAPAHOE COUNTY CASE NO. UASI25-002

USE BY SPECIAL REVIEW
DENVER EXPANSION PROJECT LOCATED IN S25 4S 63W, S31 4S 62W, S31 4S 63W, S36 4S 63W, 6TH PRINCIPAL MERIDIAN
COUNTY OF ARAPAHOE, STATE OF COLORADO

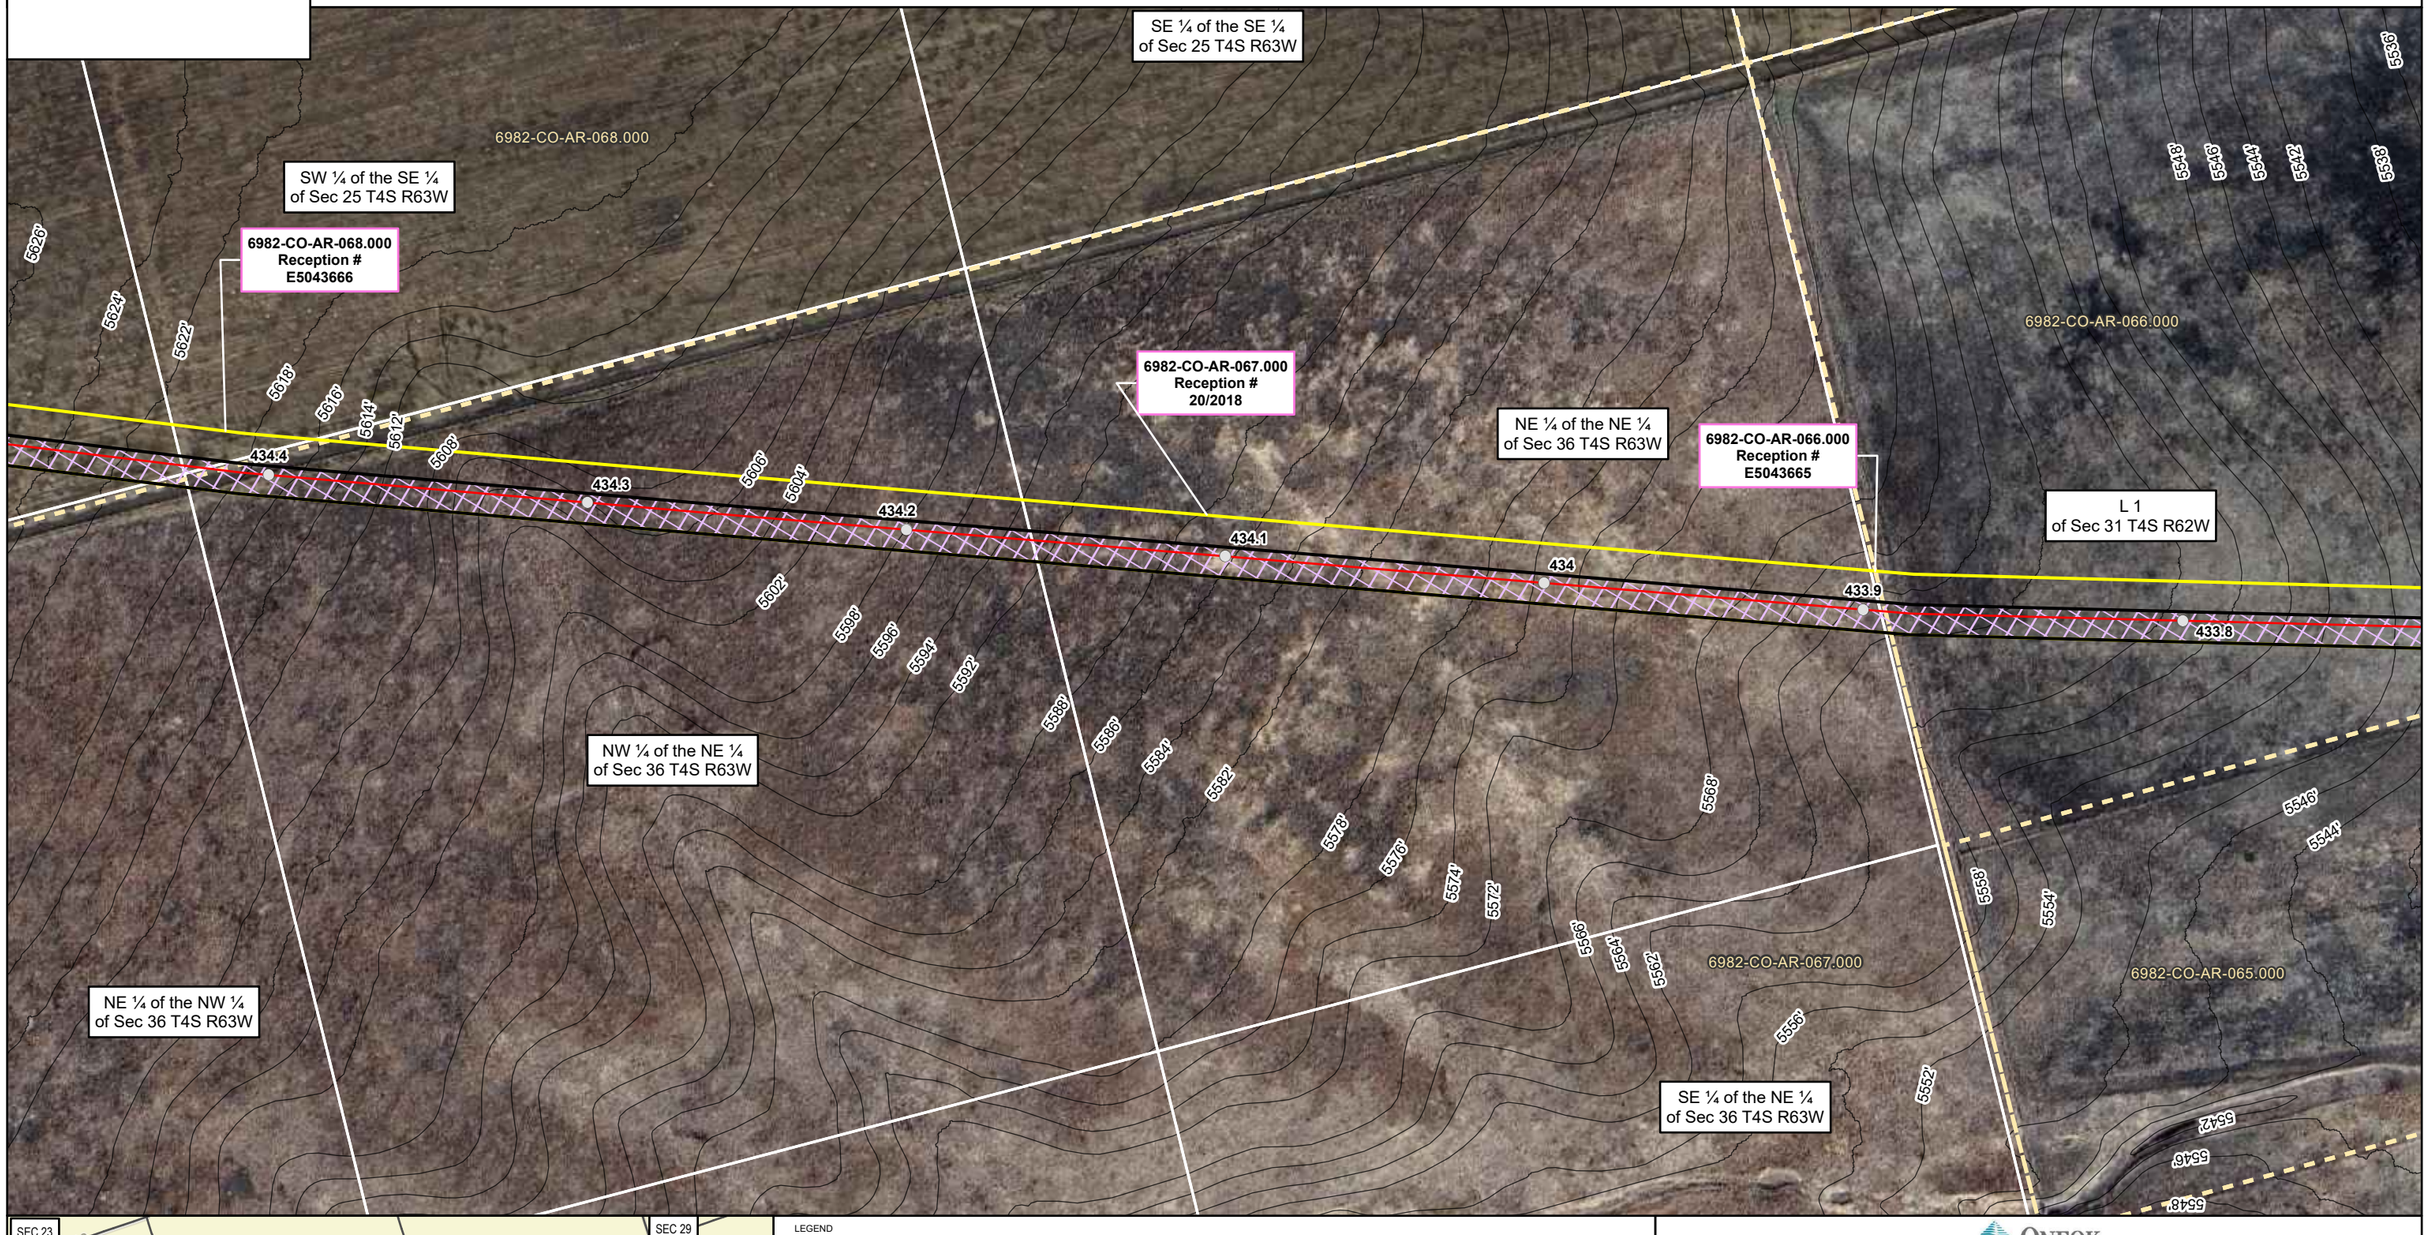

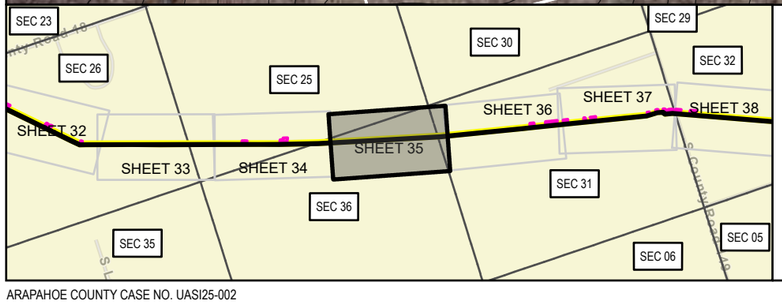

LEGEND

- MILEPOSTS
- PROPOSED CENTERLINE
- PROPOSED CENTERLINE OUTSIDE OF ARAPAHOE COUNTY
- PALUSTRINE EMERGENT WETLAND
- PALUSTRINE FORESTED WETLAND
- PALUSTRINE SCRUB-SHRUB WETLAND
- STREAM
- COUNTY FLOODPLAIN
- FEMA FLOODPLAIN (ZONE A)
- FEMA FLOODPLAIN (ZONE AE)
- FEMA FLOODPLAIN (ZONE AH)
- FEMA FLOODPLAIN (ZONE AO)
- CITY OF AURORA LIMITS
- COUNTY BOUNDARY
- SECTION LINE (PLSS)
- BIJOU BASIN OPEN SPACE
- BORE
- HDD ENTRY
- HDD EXIT
- HDD TBD
- COUNTY ROAD CROSSING
- NAMED NHD FLOWLINE
- ROW EXTENT
- PUBLIC ROAD
- PRIVATE ROAD
- EXISTING MAGELLAN PIPELINE EASEMENT
- PROPERTY BOUNDARY
- PERMANENT SITE
- PERMANENT ACCESS ROAD
- PERMANENT EASEMENT
- TEMPORARY WORKSPACE
- ADDITIONAL TEMPORARY WORKSPACE
- TEMPORARY ACCESS ROAD

SP - Ephemeral Stream
WP - Wetland Feature

0 125 250 US FEET 1 INCH = 250 FEET


ONEOK
Magellan Pipeline Company, L.P., is a subsidiary of ONEOK


ARAPAHOE COUNTY AERIAL IMAGERY MAP
DENVER EXPANSION PROJECT
MAGELLAN PIPELINE COMPANY, L.P.
ARAPAHOE COUNTY, COLORADO

NAD83 BLM ZONE 13N (US FOOT)	
PREPARED BY: PW	GENERATE DATE: 10/29/2025

ARAPAHOE COUNTY CASE NO. UASI25-002

USE BY SPECIAL REVIEW
DENVER EXPANSION PROJECT LOCATED IN S31 4S 62W, 6TH PRINCIPAL MERIDIAN
COUNTY OF ARAPAHOE, STATE OF COLORADO

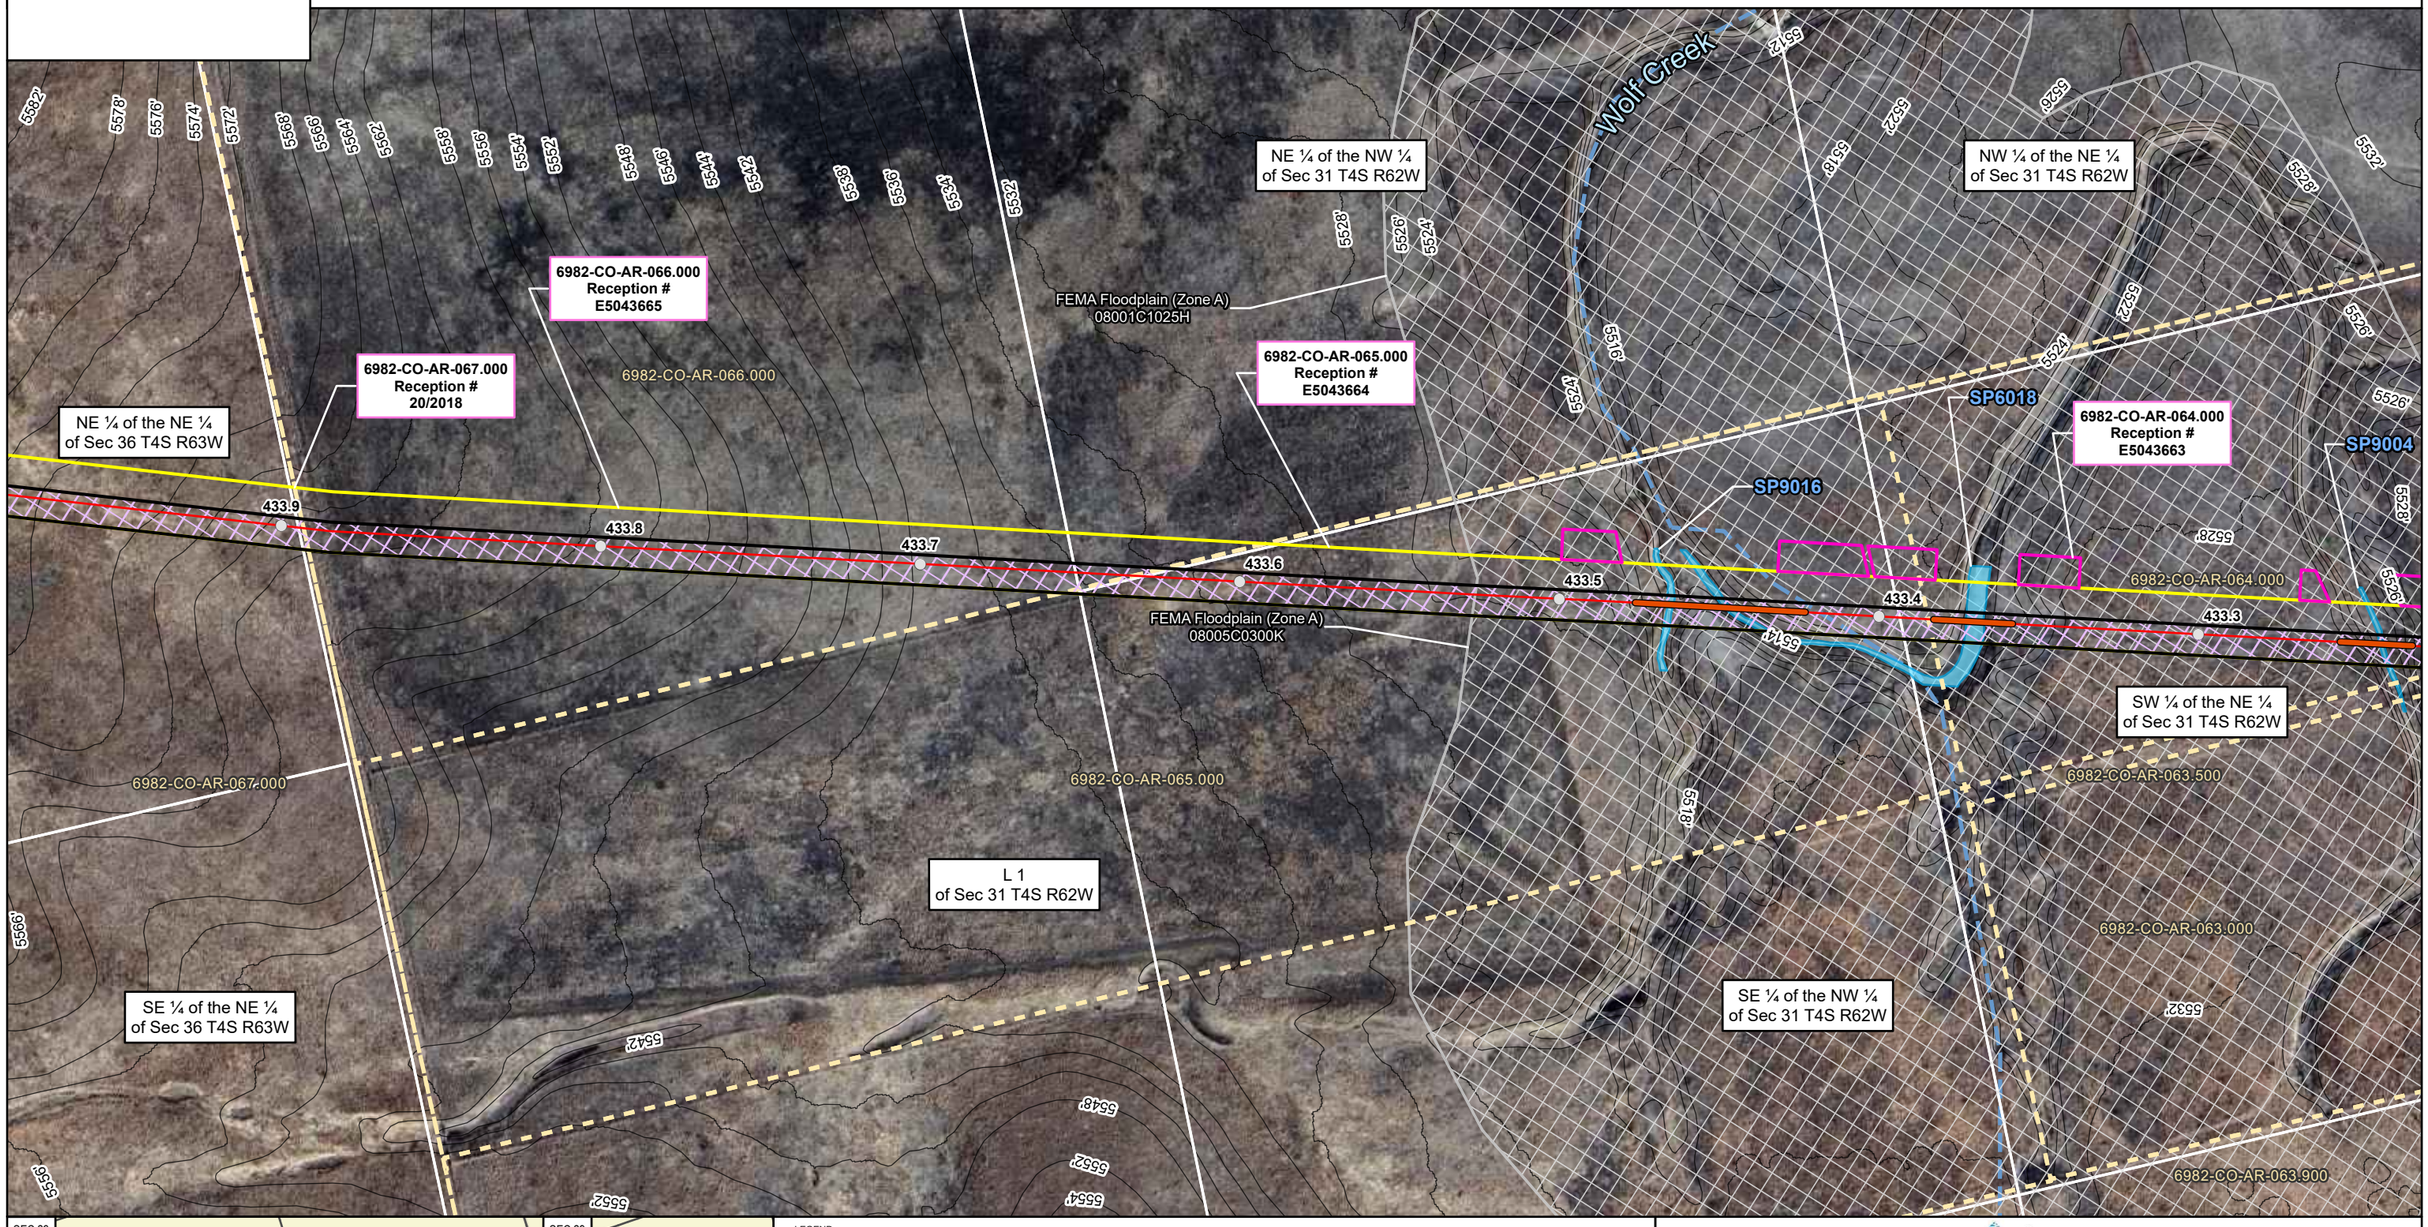

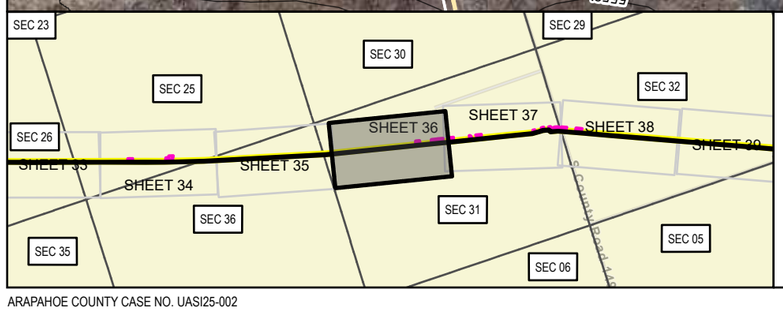

LEGEND

- MILEPOSTS
- PROPOSED CENTERLINE
- PROPOSED CENTERLINE OUTSIDE OF ARAPAHOE COUNTY
- PALUSTRINE EMERGENT WETLAND
- PALUSTRINE FORESTED WETLAND
- PALUSTRINE SCRUB-SHRUB WETLAND
- STREAM
- COUNTY FLOODPLAIN
- FEMA FLOODPLAIN (ZONE A)
- FEMA FLOODPLAIN (ZONE AE)
- FEMA FLOODPLAIN (ZONE AH)
- FEMA FLOODPLAIN (ZONE AO)
- CITY OF AURORA LIMITS
- COUNTY BOUNDARY
- SECTION LINE (PLSS)
- BIJOU BASIN OPEN SPACE
- BORE
- HDD ENTRY
- HDD EXIT
- HDD TBD
- COUNTY ROAD CROSSING
- NAMED NHD FLOWLINE
- ROW EXTENT
- PUBLIC ROAD
- PRIVATE ROAD
- EXISTING MAGELLAN PIPELINE EASEMENT
- PROPERTY BOUNDARY
- PERMANENT SITE
- PERMANENT ACCESS ROAD
- PERMANENT EASEMENT
- TEMPORARY WORKSPACE
- ADDITIONAL TEMPORARY WORKSPACE
- TEMPORARY ACCESS ROAD

SP - Ephemeral Stream
WP - Wetland Feature

0 125 250 US FEET 1 INCH = 250 FEET


ONEOK
Magellan Pipeline Company, L.P., is a subsidiary of ONEOK


ARAPAHOE COUNTY AERIAL IMAGERY MAP
DENVER EXPANSION PROJECT
MAGELLAN PIPELINE COMPANY, L.P.
ARAPAHOE COUNTY, COLORADO

NAD83 BLM ZONE 13N (US FOOT)	
PREPARED BY: PW	GENERATE DATE: 10/29/2025

ARAPAHOE COUNTY CASE NO. UASI25-002

USE BY SPECIAL REVIEW
DENVER EXPANSION PROJECT LOCATED IN S31 4S 62W, S32 4S 62W, 6TH PRINCIPAL MERIDIAN
COUNTY OF ARAPAHOE, STATE OF COLORADO

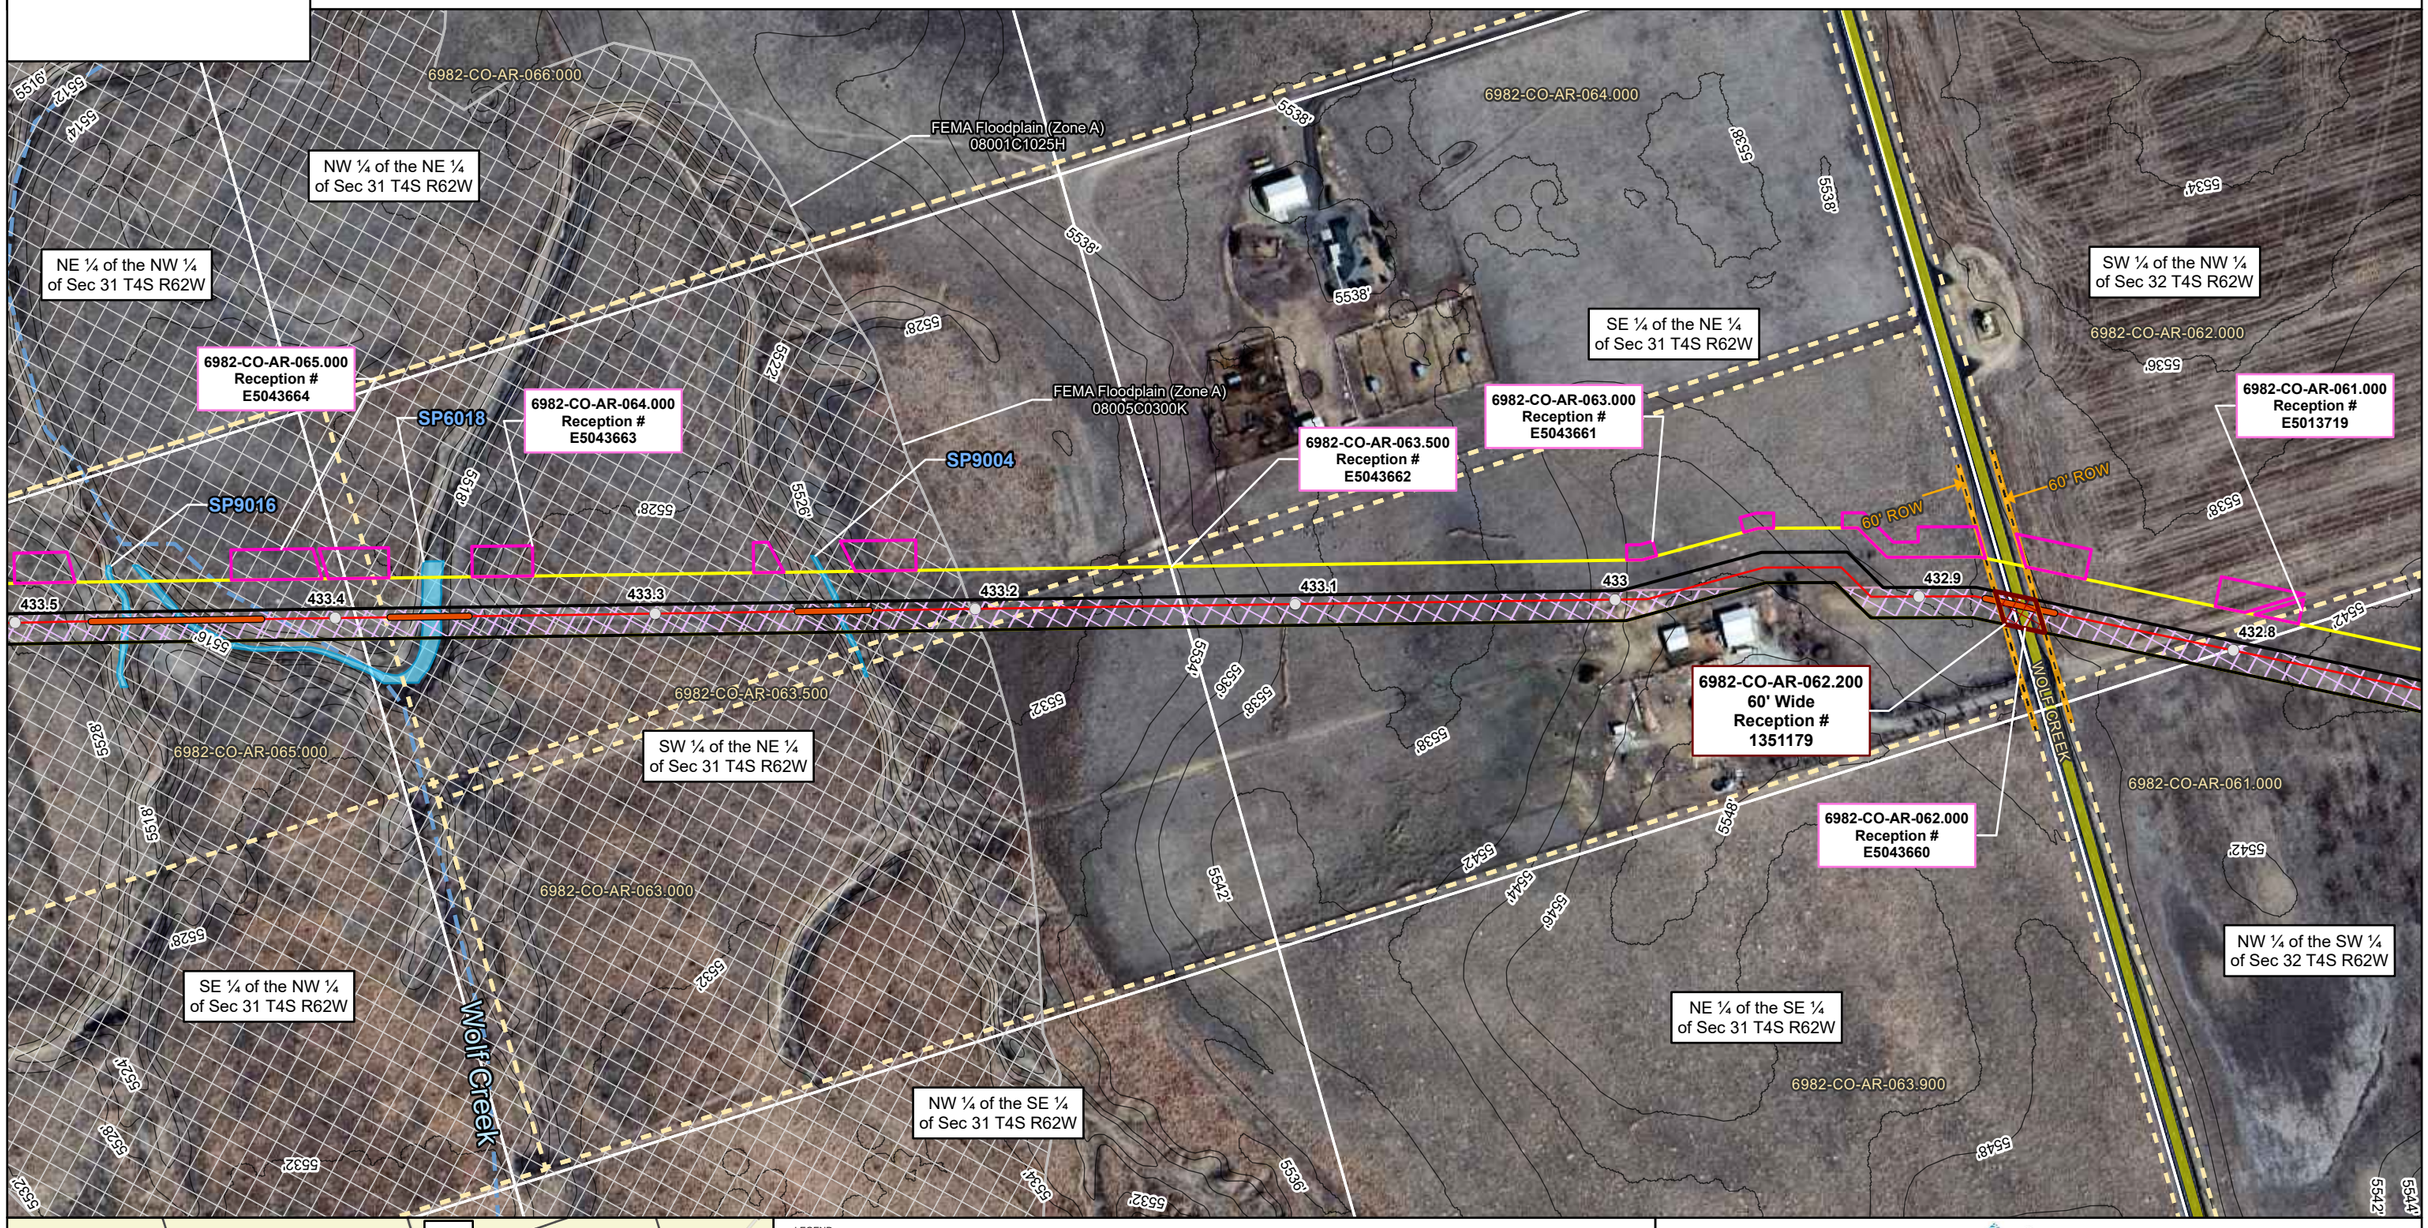

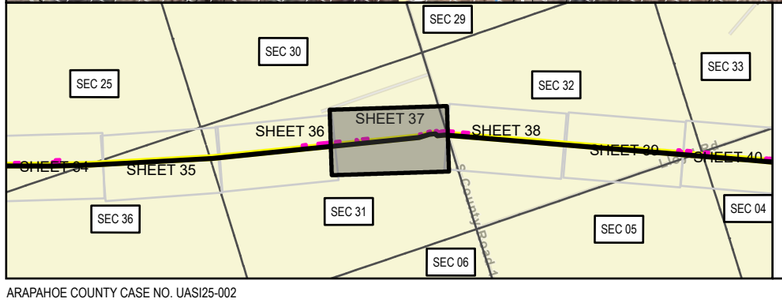

LEGEND

- MILEPOSTS
- PROPOSED CENTERLINE
- PROPOSED CENTERLINE OUTSIDE OF ARAPAHOE COUNTY
- PALUSTRINE EMERGENT WETLAND
- PALUSTRINE FORESTED WETLAND
- PALUSTRINE SCRUB-SHRUB WETLAND
- STREAM
- COUNTY FLOODPLAIN
- FEMA FLOODPLAIN (ZONE A)
- FEMA FLOODPLAIN (ZONE AE)
- FEMA FLOODPLAIN (ZONE AH)
- FEMA FLOODPLAIN (ZONE AO)
- CITY OF AURORA LIMITS
- COUNTY BOUNDARY
- SECTION LINE (PLSS)
- BIJOU BASIN OPEN SPACE
- BORE
- HDD ENTRY
- HDD EXIT
- HDD TBD
- COUNTY ROAD CROSSING
- NAMED NHD FLOWLINE
- ROW EXTENT
- PUBLIC ROAD
- PRIVATE ROAD
- EXISTING MAGELLAN PIPELINE EASEMENT
- PROPERTY BOUNDARY
- PERMANENT SITE
- PERMANENT ACCESS ROAD
- PERMANENT EASEMENT
- TEMPORARY WORKSPACE
- ADDITIONAL TEMPORARY WORKSPACE
- TEMPORARY ACCESS ROAD

SP - Ephemeral Stream
WP - Wetland Feature

0 125 250 US FEET 1 INCH = 250 FEET


ONEOK
Magellan Pipeline Company, L.P., is a subsidiary of ONEOK


ARAPAHOE COUNTY AERIAL IMAGERY MAP
DENVER EXPANSION PROJECT
MAGELLAN PIPELINE COMPANY, L.P.
ARAPAHOE COUNTY, COLORADO

NAD83 BLM ZONE 13N (US FOOT)	
PREPARED BY: PW	GENERATE DATE: 10/29/2025

ARAPAHOE COUNTY CASE NO. UASI25-002

USE BY SPECIAL REVIEW
DENVER EXPANSION PROJECT LOCATED IN S31 4S 62W, S32 4S 62W, 6TH PRINCIPAL MERIDIAN
COUNTY OF ARAPAHOE, STATE OF COLORADO

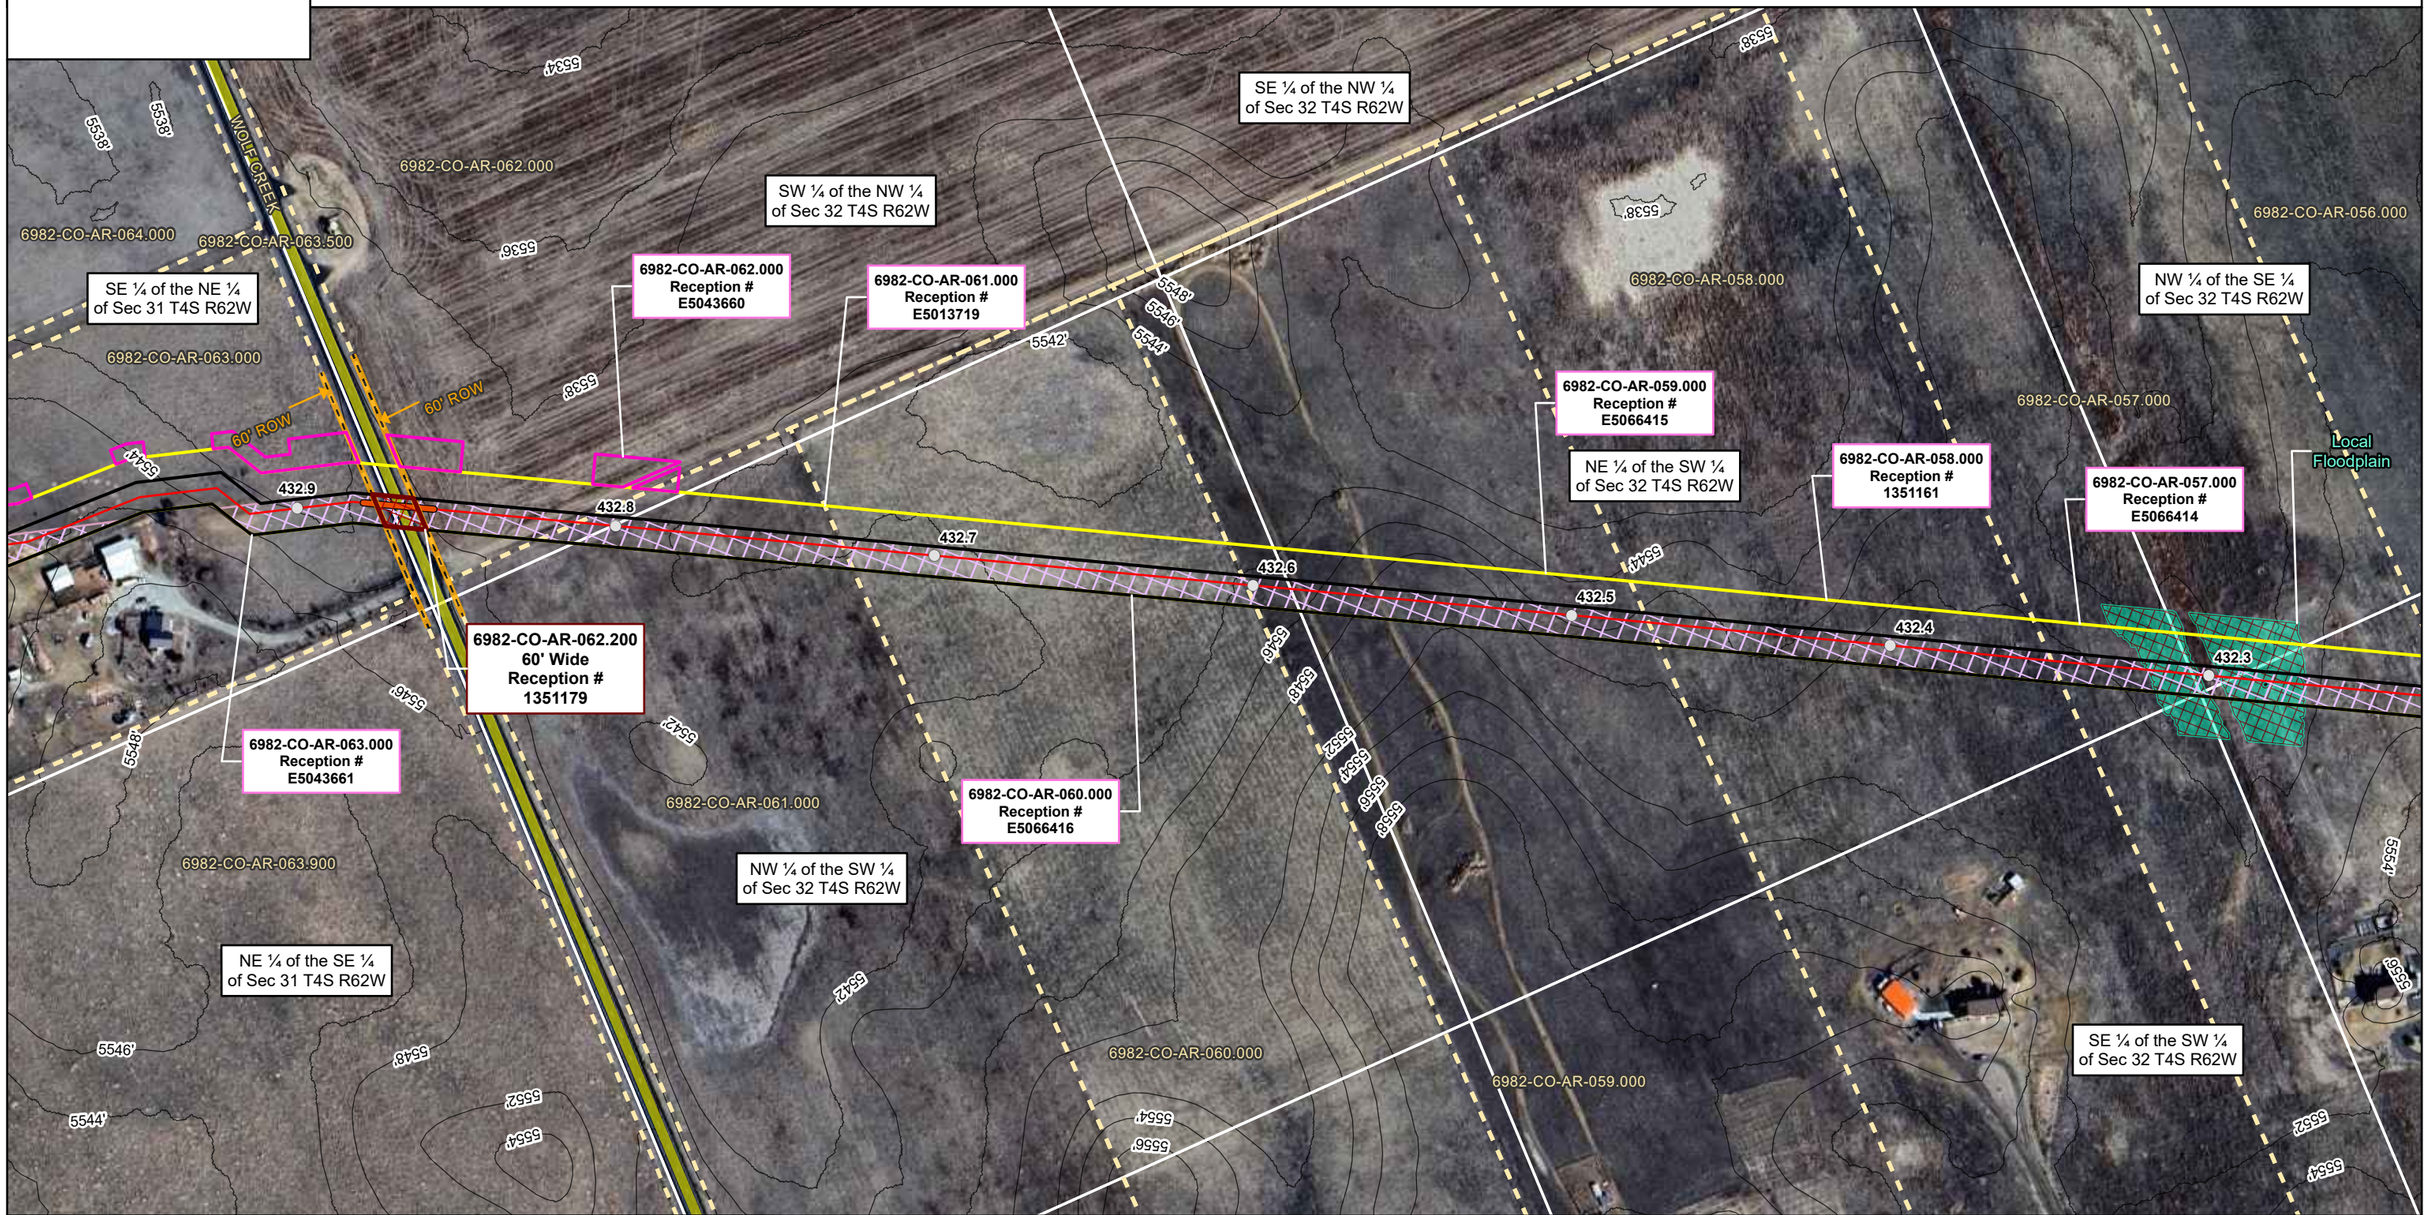

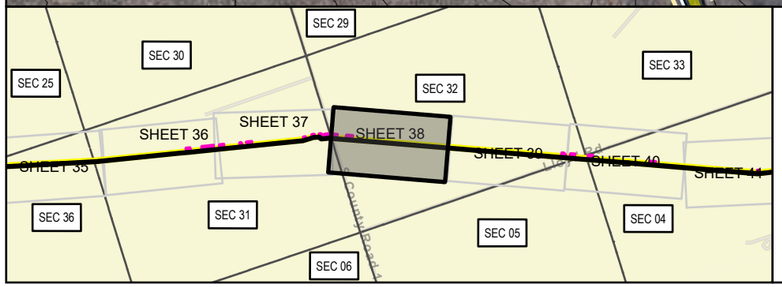

LEGEND

- MILEPOSTS
- PROPOSED CENTERLINE
- PROPOSED CENTERLINE OUTSIDE OF ARAPAHOE COUNTY
- PALUSTRINE EMERGENT WETLAND
- PALUSTRINE FORESTED WETLAND
- PALUSTRINE SCRUB-SHRUB WETLAND
- STREAM
- COUNTY FLOODPLAIN
- FEMA FLOODPLAIN (ZONE A)
- FEMA FLOODPLAIN (ZONE AE)
- FEMA FLOODPLAIN (ZONE AH)
- FEMA FLOODPLAIN (ZONE AO)
- CITY OF AURORA LIMITS
- COUNTY BOUNDARY
- SECTION LINE (PLSS)
- BIJOU BASIN OPEN SPACE
- BORE
- HDD ENTRY
- HDD EXIT
- HDD TBD
- COUNTY ROAD CROSSING
- NAMED NHD FLOWLINE
- ROW EXTENT
- PUBLIC ROAD
- PRIVATE ROAD
- EXISTING MAGELLAN PIPELINE EASEMENT
- PROPERTY BOUNDARY
- PERMANENT SITE
- PERMANENT ACCESS ROAD
- PERMANENT EASEMENT
- TEMPORARY WORKSPACE
- ADDITIONAL TEMPORARY WORKSPACE
- TEMPORARY ACCESS ROAD

SP - Ephemeral Stream
WP - Wetland Feature

0 125 250 US FEET 1 INCH = 250 FEET


ONEOK
Magellan Pipeline Company, L.P., is a subsidiary of ONEOK


ARAPAHOE COUNTY AERIAL IMAGERY MAP
DENVER EXPANSION PROJECT
MAGELLAN PIPELINE COMPANY, L.P.
ARAPAHOE COUNTY, COLORADO

NAD83 BLM ZONE 13N (US FOOT)	
PREPARED BY: PW	GENERATE DATE: 10/29/2025

ARAPAHOE COUNTY CASE NO. UASI25-002

USE BY SPECIAL REVIEW
DENVER EXPANSION PROJECT LOCATED IN S05 5S 62W, S32 4S 62W, 6TH PRINCIPAL MERIDIAN
COUNTY OF ARAPAHOE, STATE OF COLORADO

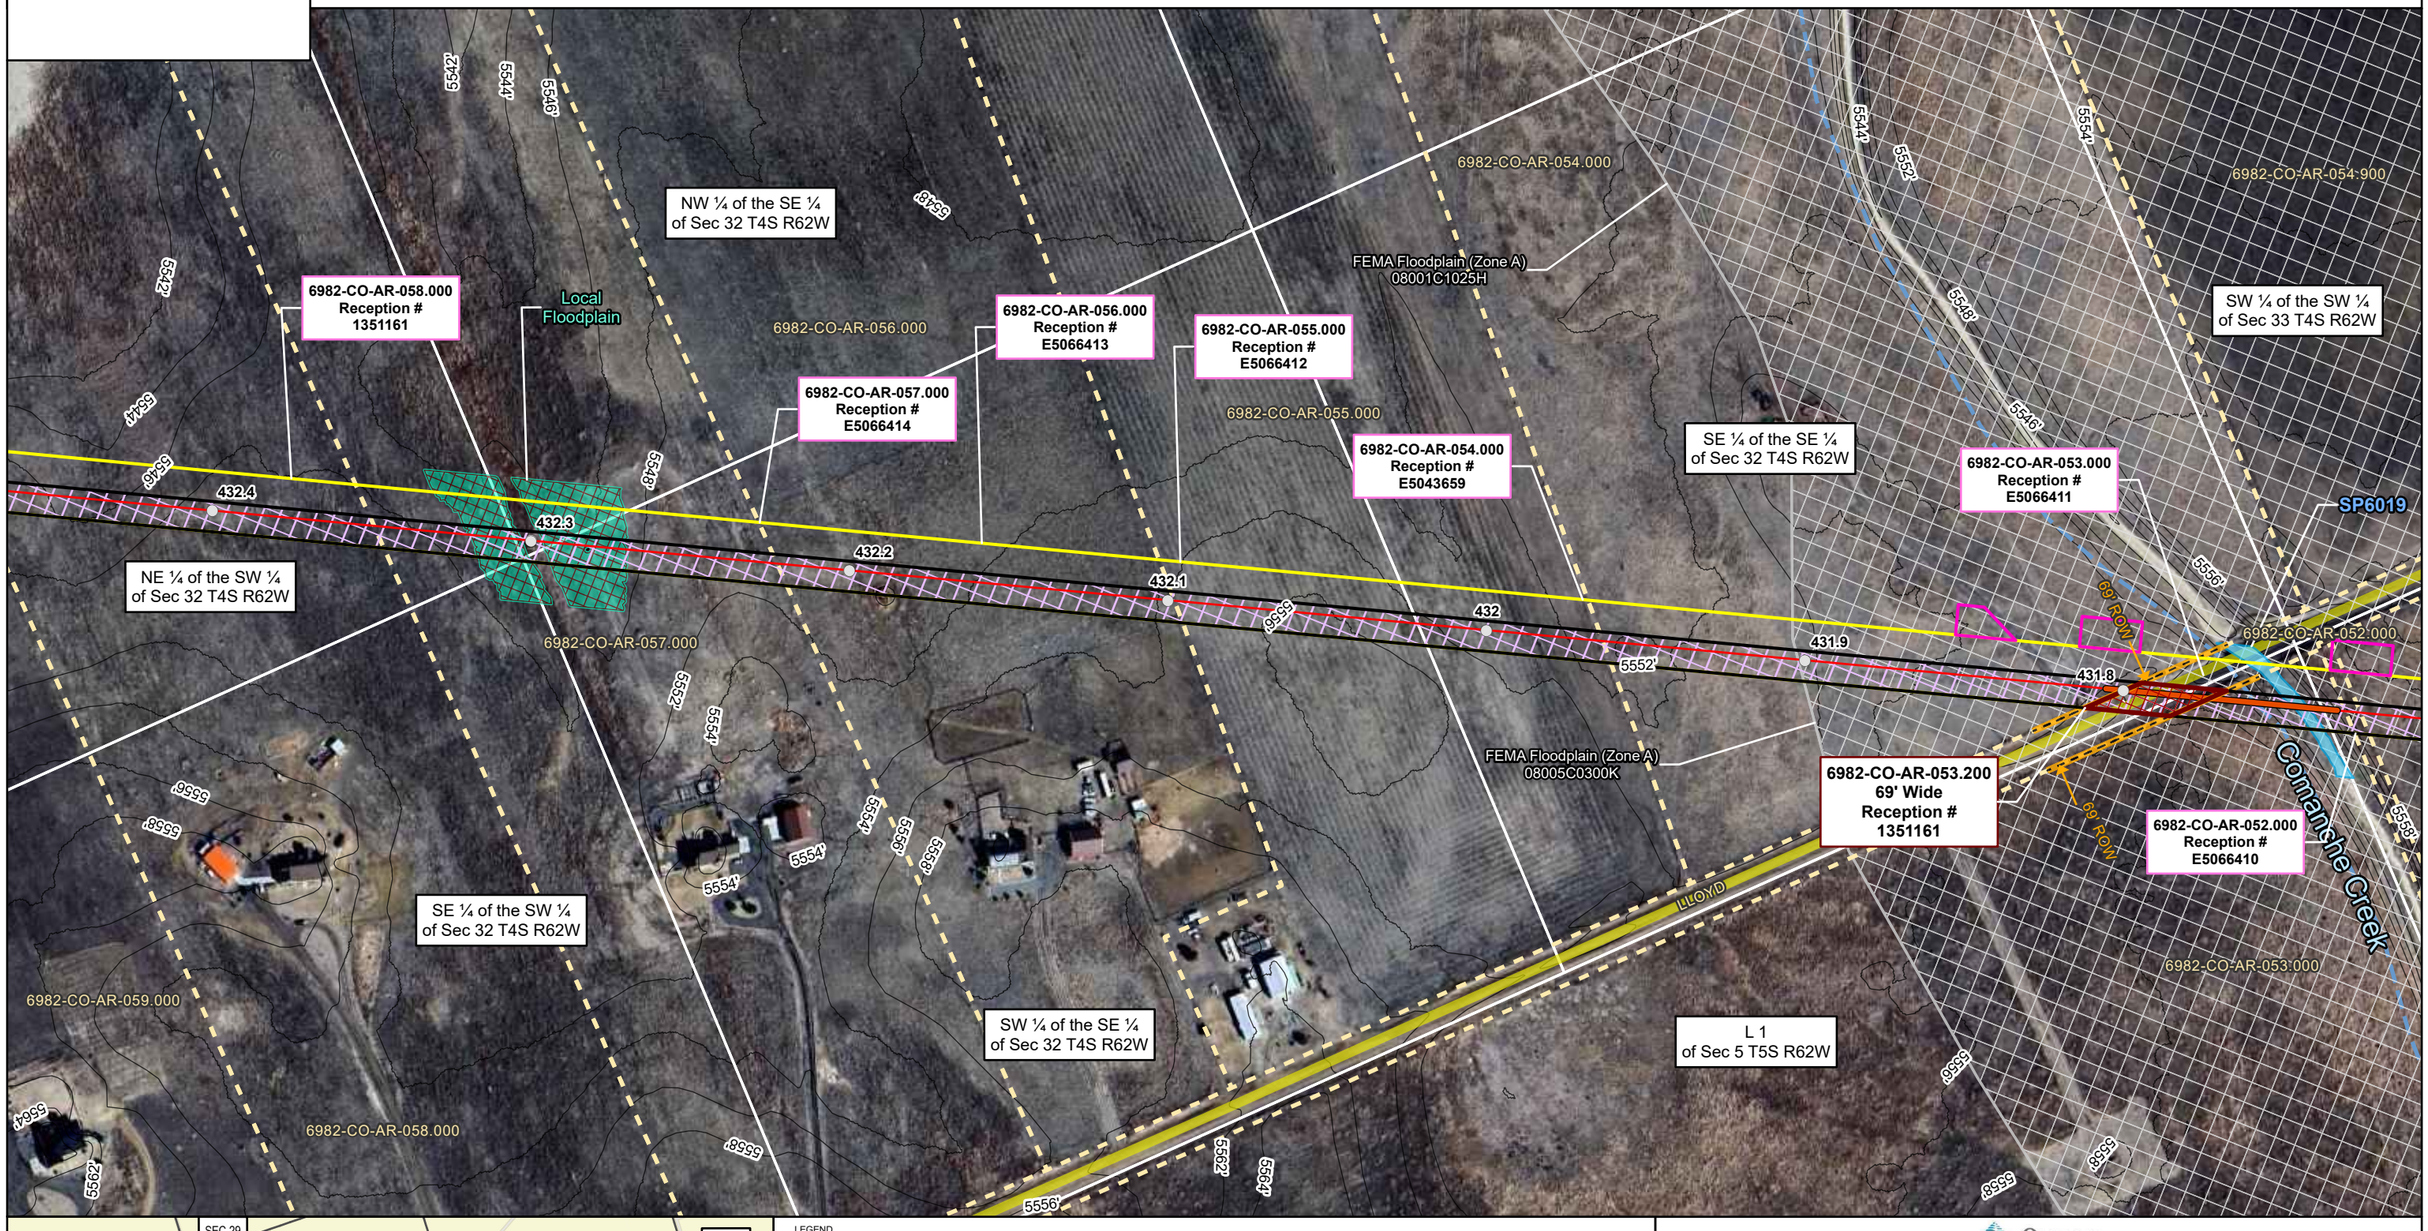

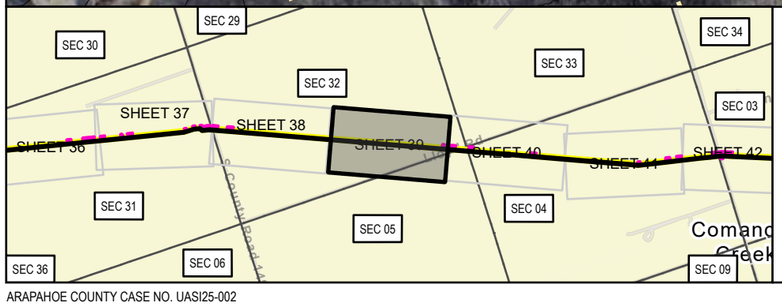

LEGEND

- MILEPOSTS
- PROPOSED CENTERLINE
- PROPOSED CENTERLINE OUTSIDE OF ARAPAHOE COUNTY
- PALUSTRINE EMERGENT WETLAND
- PALUSTRINE FORESTED WETLAND
- PALUSTRINE SCRUB-SHRUB WETLAND
- STREAM
- COUNTY FLOODPLAIN
- FEMA FLOODPLAIN (ZONE A)
- FEMA FLOODPLAIN (ZONE AE)
- FEMA FLOODPLAIN (ZONE AH)
- FEMA FLOODPLAIN (ZONE AO)
- CITY OF AURORA LIMITS
- COUNTY BOUNDARY
- SECTION LINE (PLSS)
- BIJOU BASIN OPEN SPACE
- BORE
- HDD ENTRY
- HDD EXIT
- HDD TBD
- COUNTY ROAD CROSSING
- NAMED NHD FLOWLINE
- ROW EXTENT
- PUBLIC ROAD
- PRIVATE ROAD
- EXISTING MAGELLAN PIPELINE EASEMENT
- PROPERTY BOUNDARY
- PERMANENT SITE
- PERMANENT ACCESS ROAD
- PERMANENT EASEMENT
- TEMPORARY WORKSPACE
- ADDITIONAL TEMPORARY WORKSPACE
- TEMPORARY ACCESS ROAD

SP - Ephemeral Stream
WP - Wetland Feature

US FEET 0 125 250 1 INCH = 250 FEET


ONEOK
Magellan Pipeline Company, L.P., is a subsidiary of ONEOK


ARAPAHOE COUNTY AERIAL IMAGERY MAP
DENVER EXPANSION PROJECT
MAGELLAN PIPELINE COMPANY, L.P.
ARAPAHOE COUNTY, COLORADO

NAD83 BLM ZONE 13N (US FOOT)	
PREPARED BY: PW	GENERATE DATE: 10/29/2025

ARAPAHOE COUNTY CASE NO. UASI25-002

USE BY SPECIAL REVIEW
DENVER EXPANSION PROJECT LOCATED IN S04 4S 62W, S04 5S 62W, S05 5S 62W, S32 4S 62W, S33 4S 62W, 6TH PRINCIPAL MERIDIAN
COUNTY OF ARAPAHOE, STATE OF COLORADO

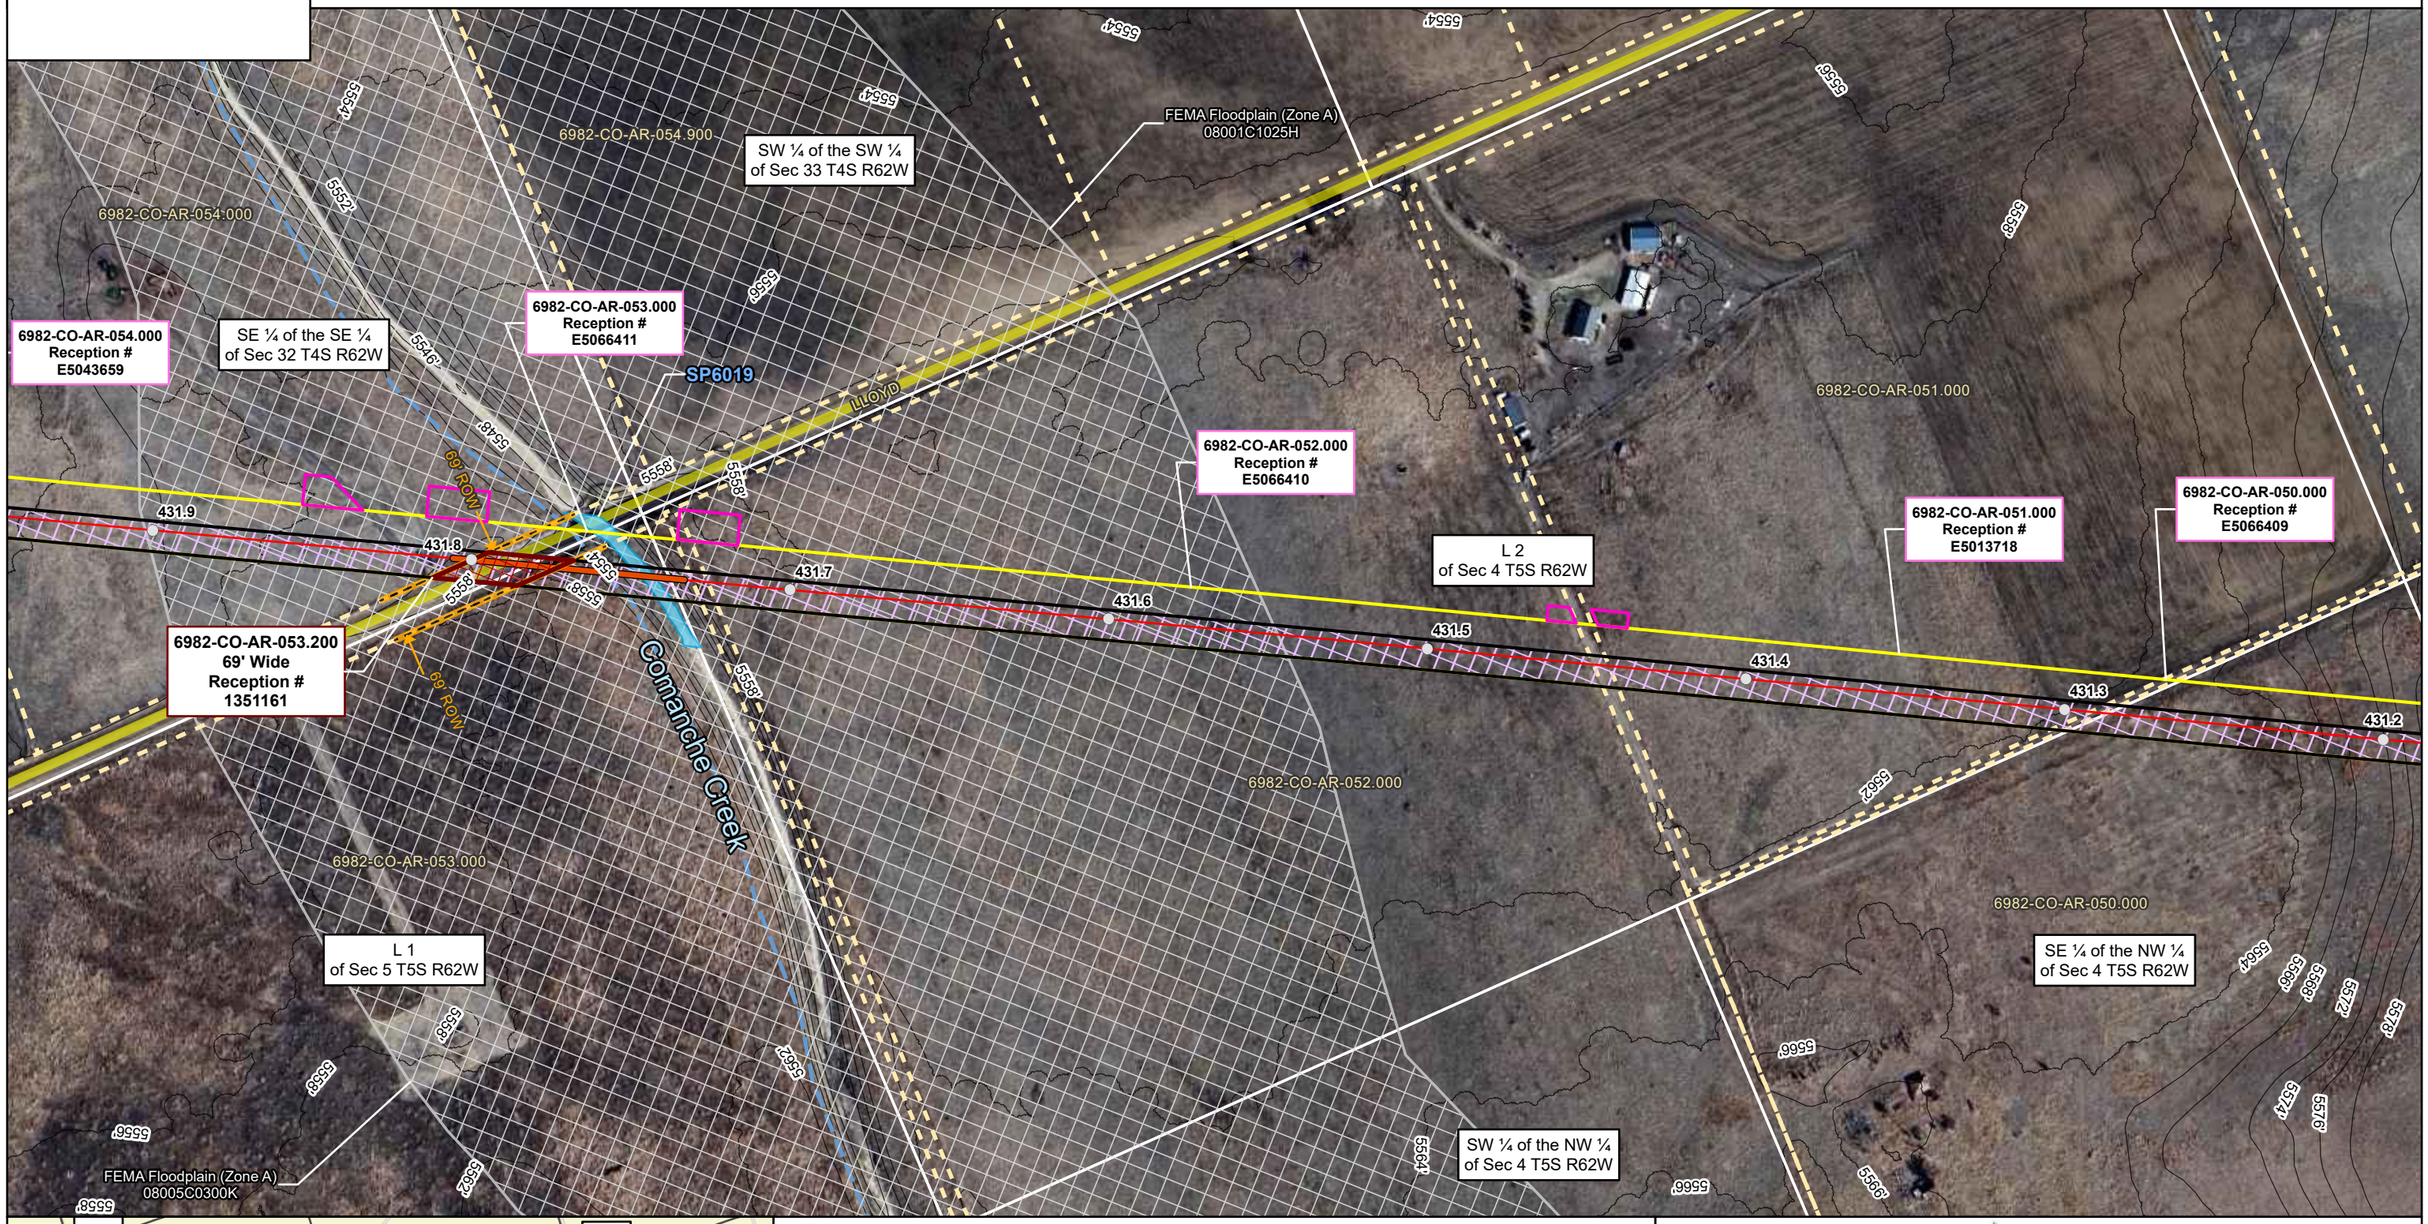

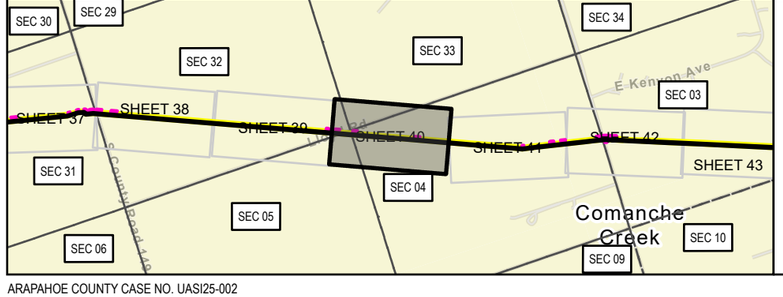

LEGEND

- MILEPOSTS
- PROPOSED CENTERLINE
- PROPOSED CENTERLINE OUTSIDE OF ARAPAHOE COUNTY
- PALUSTRINE EMERGENT WETLAND
- PALUSTRINE FORESTED WETLAND
- PALUSTRINE SCRUB-SHRUB WETLAND
- STREAM
- COUNTY FLOODPLAIN
- FEMA FLOODPLAIN (ZONE A)
- FEMA FLOODPLAIN (ZONE AE)
- FEMA FLOODPLAIN (ZONE AH)
- FEMA FLOODPLAIN (ZONE AO)
- CITY OF AURORA LIMITS
- COUNTY BOUNDARY
- SECTION LINE (PLSS)
- BIJOU BASIN OPEN SPACE
- BORE
- HDD ENTRY
- HDD EXIT
- HDD TBD
- COUNTY ROAD CROSSING
- NAMED NHD FLOWLINE
- ROW EXTENT
- PUBLIC ROAD
- PRIVATE ROAD
- EXISTING MAGELLAN PIPELINE EASEMENT
- PROPERTY BOUNDARY
- PERMANENT SITE
- PERMANENT ACCESS ROAD
- PERMANENT EASEMENT
- TEMPORARY WORKSPACE
- ADDITIONAL TEMPORARY WORKSPACE
- TEMPORARY ACCESS ROAD

SP - Ephemeral Stream
WP - Wetland Feature

0 125 250 US FEET 1 INCH = 250 FEET


ONEOK
Magellan Pipeline Company, L.P., is a subsidiary of ONEOK


ARAPAHOE COUNTY AERIAL IMAGERY MAP
DENVER EXPANSION PROJECT
MAGELLAN PIPELINE COMPANY, L.P.
ARAPAHOE COUNTY, COLORADO

NAD83 BLM ZONE 13N (US FOOT)	
PREPARED BY: PW	GENERATE DATE: 10/29/2025

ARAPAHOE COUNTY CASE NO. UASI25-002

USE BY SPECIAL REVIEW
DENVER EXPANSION PROJECT LOCATED IN S04 5S 62W, 6TH PRINCIPAL MERIDIAN
COUNTY OF ARAPAHOE, STATE OF COLORADO

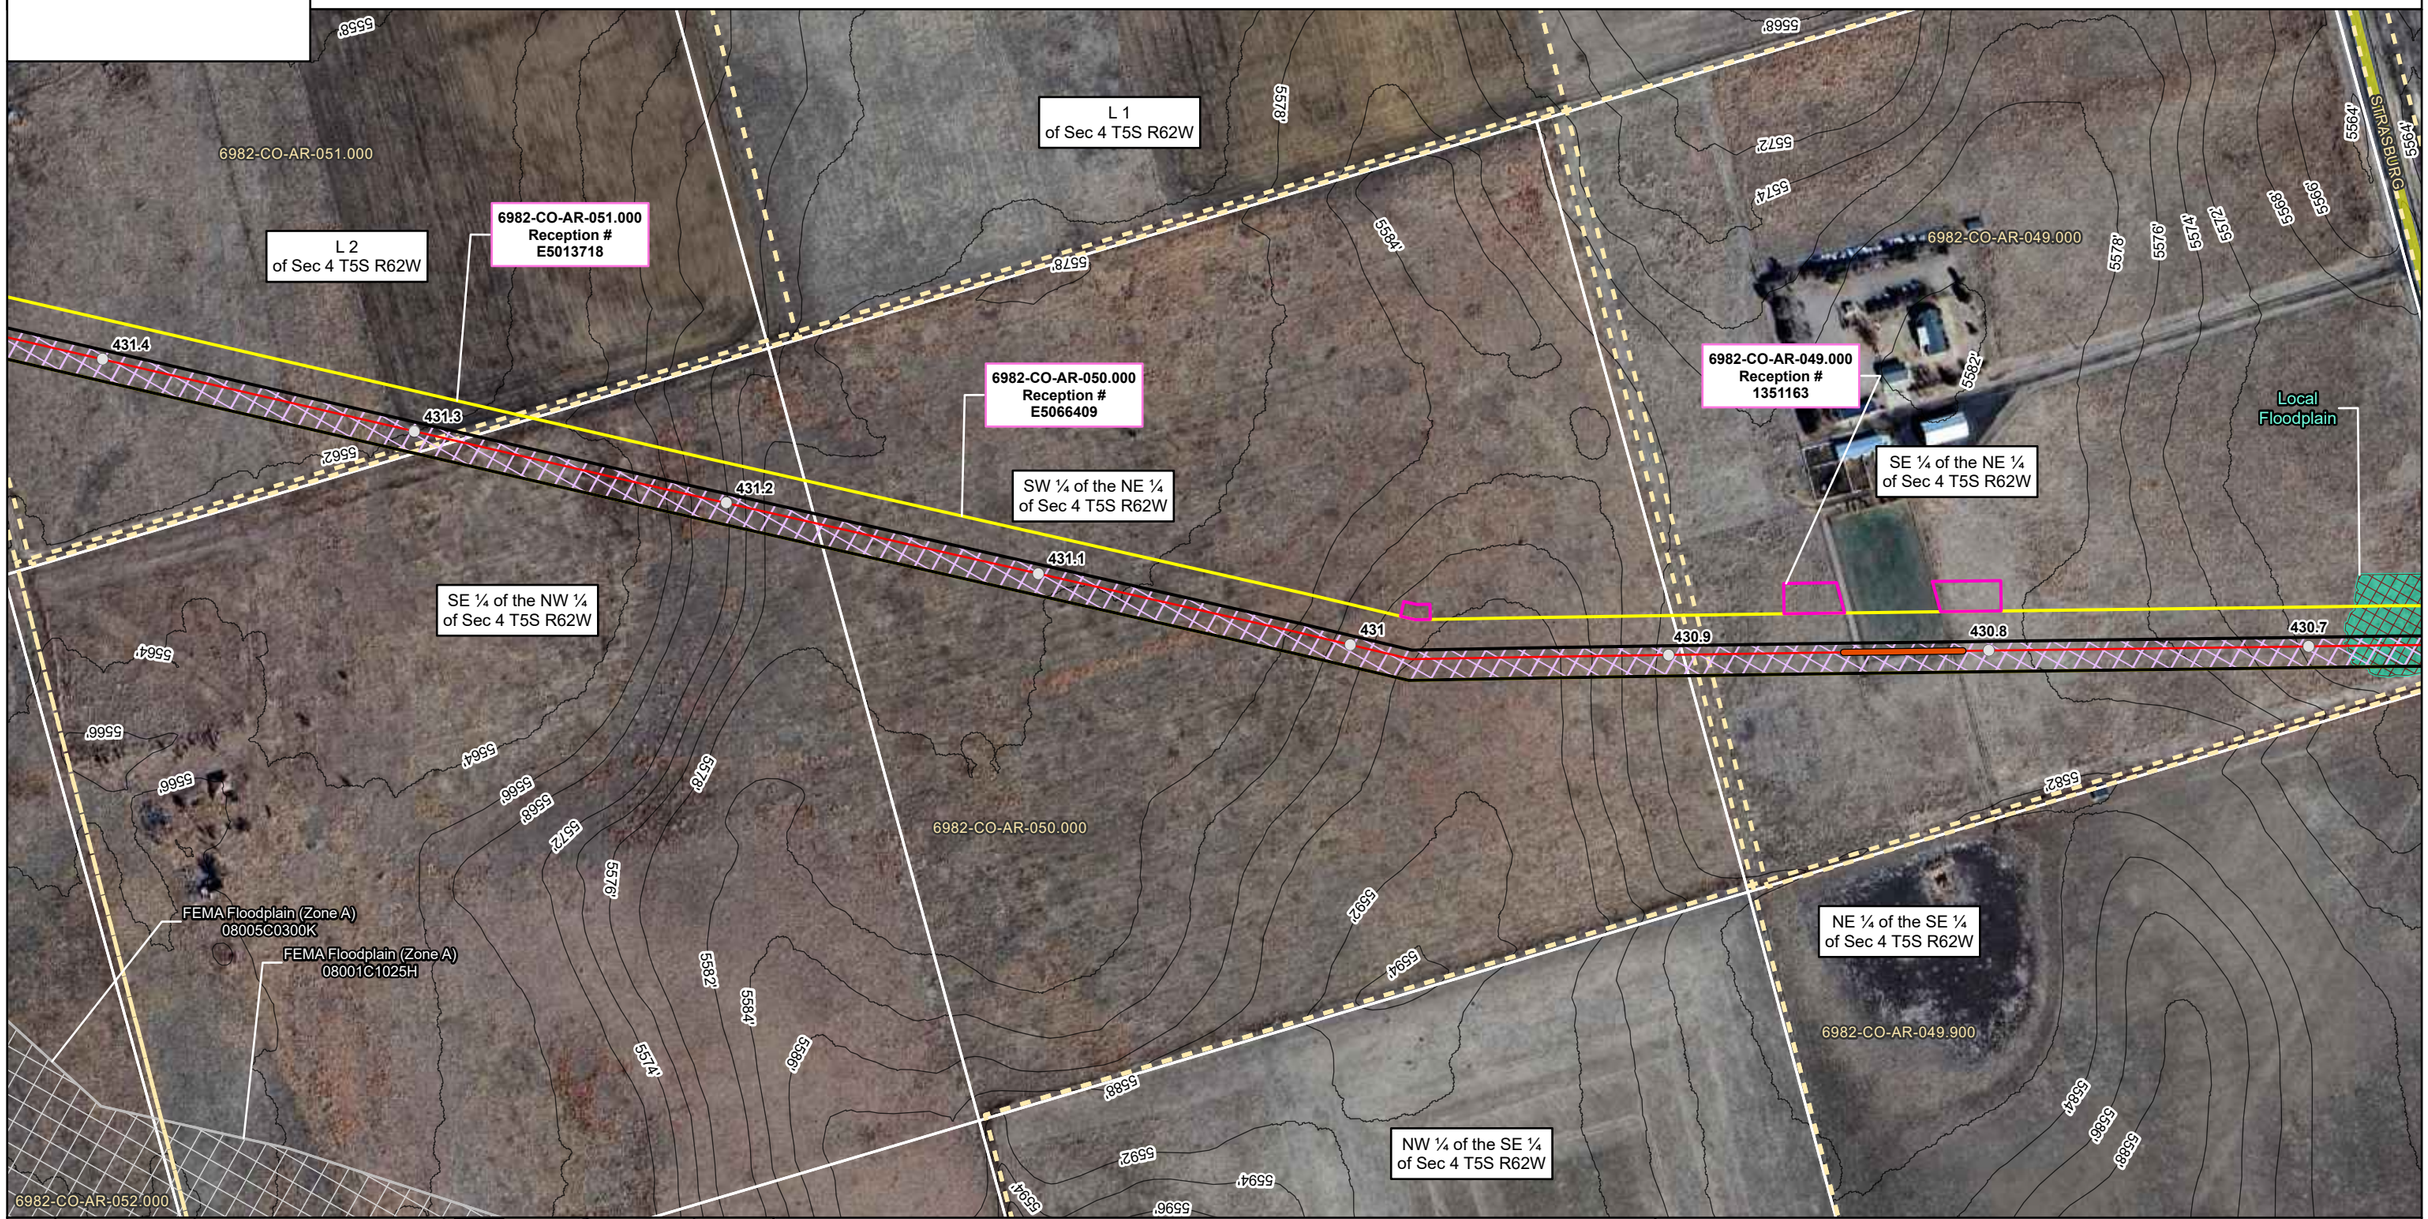

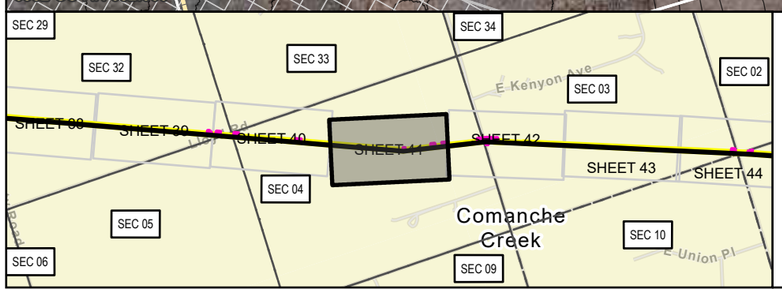

LEGEND

- MILEPOSTS
- PROPOSED CENTERLINE
- PROPOSED CENTERLINE OUTSIDE OF ARAPAHOE COUNTY
- PALUSTRINE EMERGENT WETLAND
- PALUSTRINE FORESTED WETLAND
- PALUSTRINE SCRUB-SHRUB WETLAND
- STREAM
- COUNTY FLOODPLAIN
- FEMA FLOODPLAIN (ZONE A)
- FEMA FLOODPLAIN (ZONE AE)
- FEMA FLOODPLAIN (ZONE AH)
- FEMA FLOODPLAIN (ZONE AO)
- CITY OF AURORA LIMITS
- COUNTY BOUNDARY
- SECTION LINE (PLSS)
- BIJOU BASIN OPEN SPACE
- BORE
- HDD ENTRY
- HDD EXIT
- HDD TBD
- COUNTY ROAD CROSSING
- NAMED NHD FLOWLINE
- ROW EXTENT
- PUBLIC ROAD
- PRIVATE ROAD
- EXISTING MAGELLAN PIPELINE EASEMENT
- PROPERTY BOUNDARY
- PERMANENT SITE
- PERMANENT ACCESS ROAD
- PERMANENT EASEMENT
- TEMPORARY WORKSPACE
- ADDITIONAL TEMPORARY WORKSPACE
- TEMPORARY ACCESS ROAD

SP - Ephemeral Stream
WP - Wetland Feature

0 125 250 US FEET 1 INCH = 250 FEET


ONEOK
Magellan Pipeline Company, L.P., is a subsidiary of ONEOK


ARAPAHOE COUNTY AERIAL IMAGERY MAP
DENVER EXPANSION PROJECT
MAGELLAN PIPELINE COMPANY, L.P.
ARAPAHOE COUNTY, COLORADO

NAD83 BLM ZONE 13N (US FOOT)	
PREPARED BY: PW	GENERATE DATE: 10/29/2025

ARAPAHOE COUNTY CASE NO. UASI25-002

USE BY SPECIAL REVIEW
DENVER EXPANSION PROJECT LOCATED IN S03 5S 62W, S04 5S 62W, 6TH PRINCIPAL MERIDIAN
COUNTY OF ARAPAHOE, STATE OF COLORADO

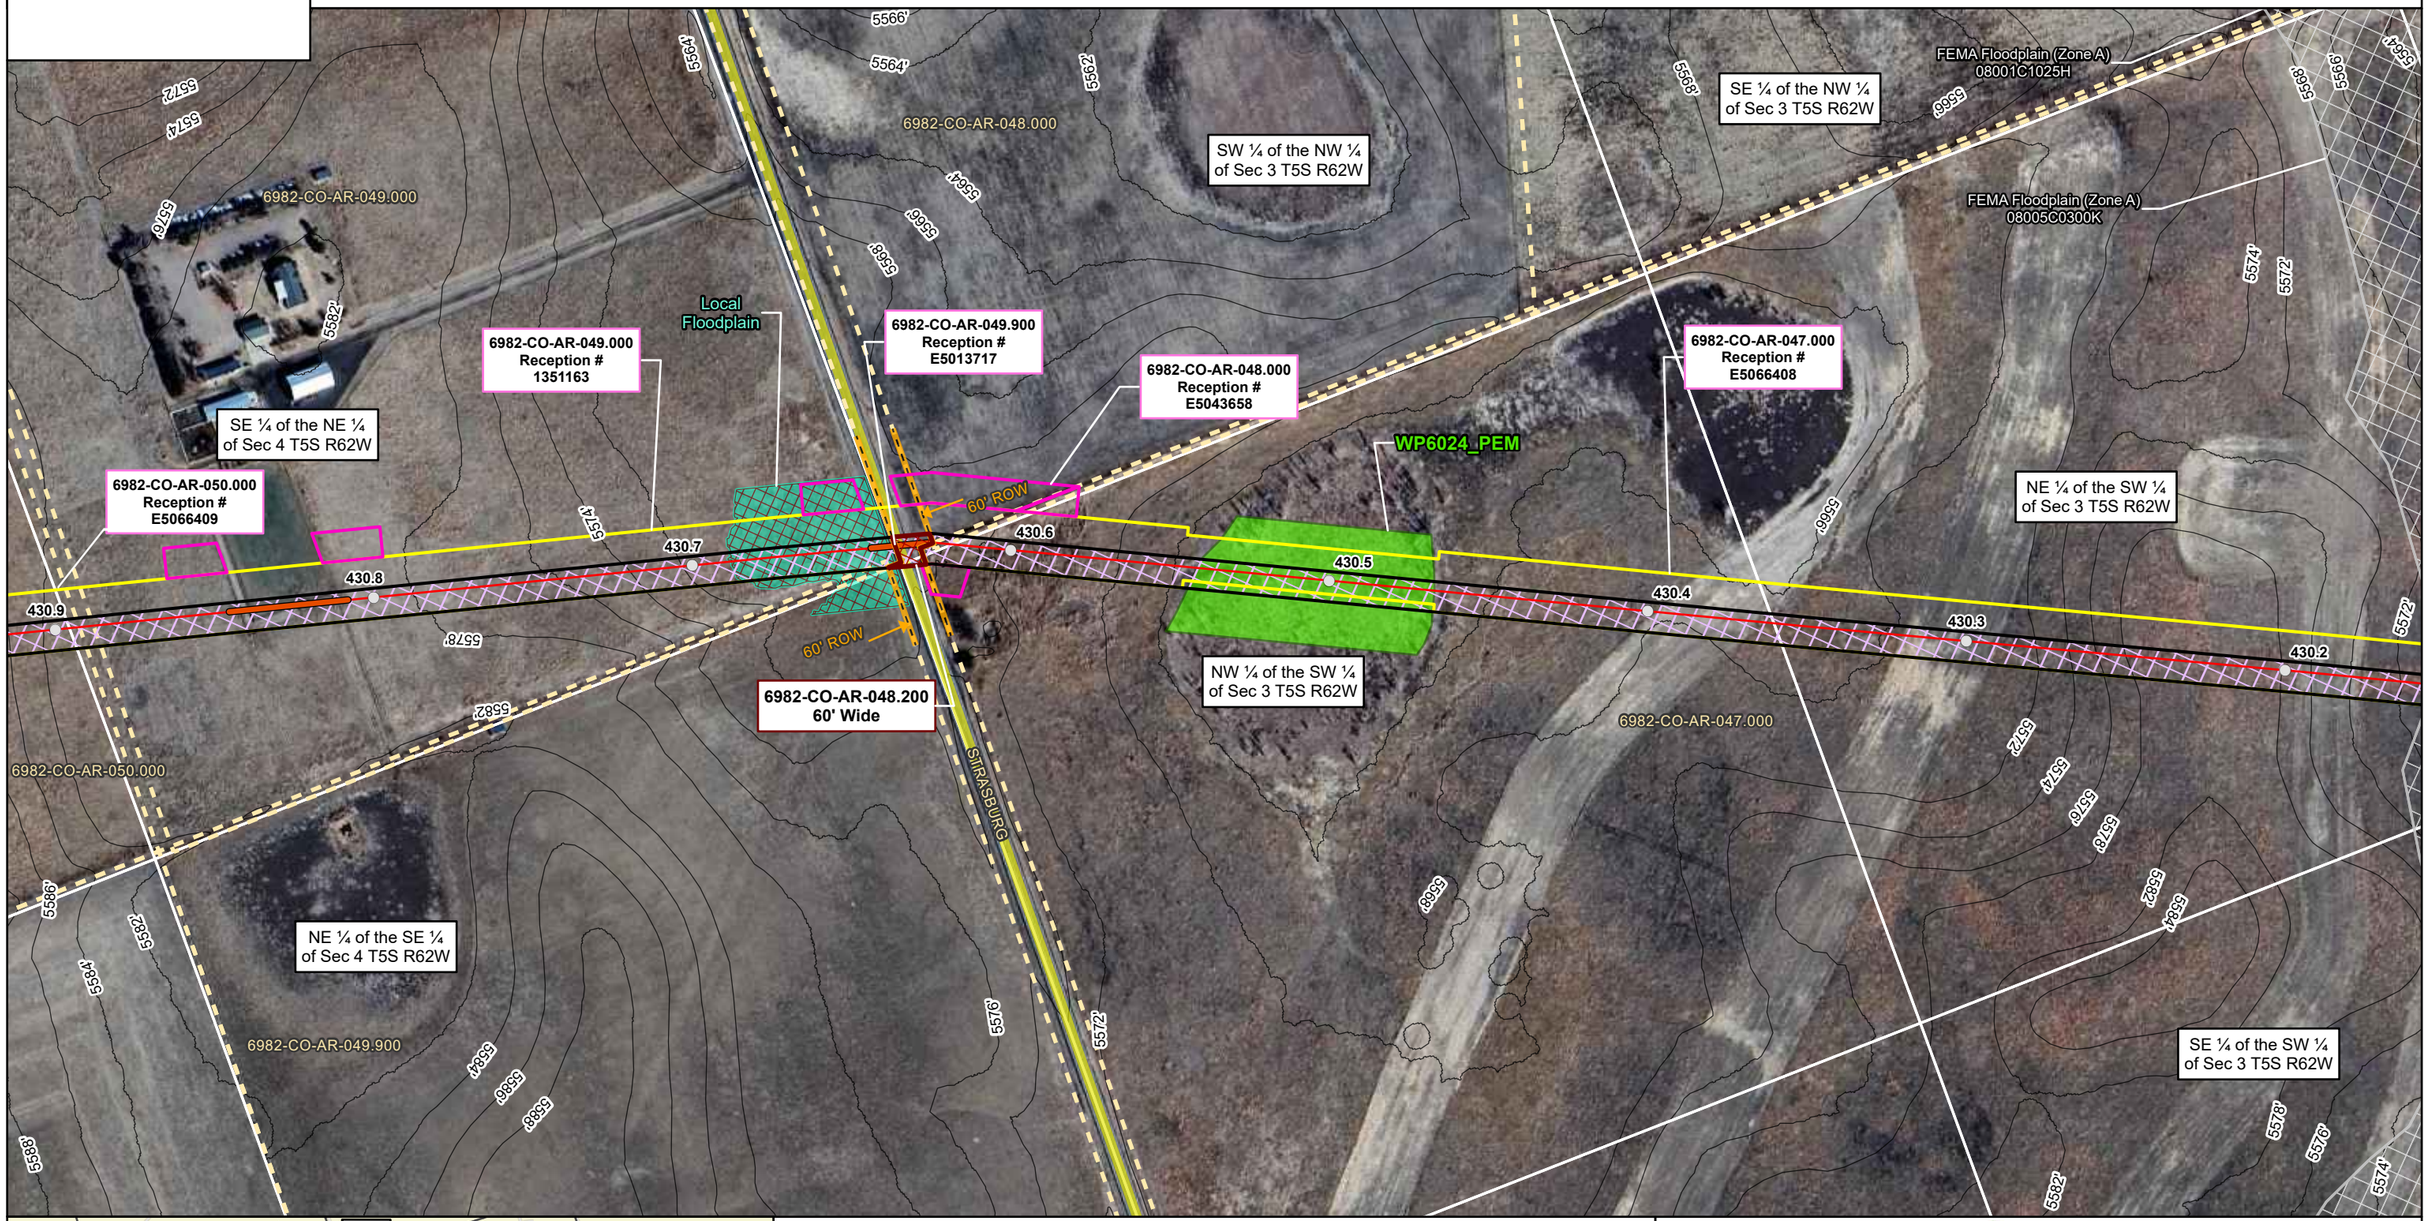

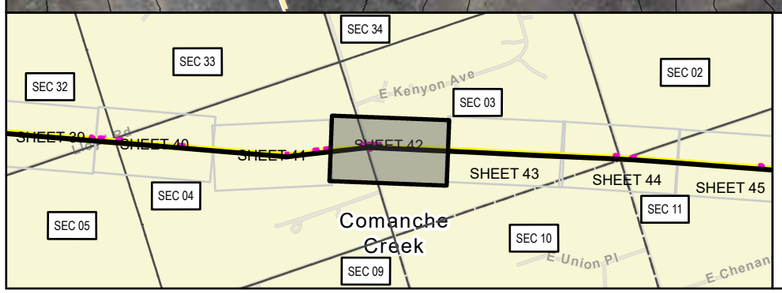

LEGEND

- MILEPOSTS
- PROPOSED CENTERLINE
- PROPOSED CENTERLINE OUTSIDE OF ARAPAHOE COUNTY
- PALUSTRINE EMERGENT WETLAND
- PALUSTRINE FORESTED WETLAND
- PALUSTRINE SCRUB-SHRUB WETLAND
- STREAM
- COUNTY FLOODPLAIN
- FEMA FLOODPLAIN (ZONE A)
- FEMA FLOODPLAIN (ZONE AE)
- FEMA FLOODPLAIN (ZONE AH)
- FEMA FLOODPLAIN (ZONE AO)
- CITY OF AURORA LIMITS
- COUNTY BOUNDARY
- SECTION LINE (PLSS)
- BIJOU BASIN OPEN SPACE
- BORE
- HDD ENTRY
- HDD EXIT
- HDD TBD
- COUNTY ROAD CROSSING
- NAMED NHD FLOWLINE
- ROW EXTENT
- PUBLIC ROAD
- PRIVATE ROAD
- EXISTING MAGELLAN PIPELINE EASEMENT
- PROPERTY BOUNDARY
- PERMANENT SITE
- PERMANENT ACCESS ROAD
- PERMANENT EASEMENT
- TEMPORARY WORKSPACE
- ADDITIONAL TEMPORARY WORKSPACE
- TEMPORARY ACCESS ROAD

SP - Ephemeral Stream
WP - Wetland Feature

0 125 250 US FEET 1 INCH = 250 FEET


ONEOK
Magellan Pipeline Company, L.P., is a subsidiary of ONEOK


ARAPAHOE COUNTY AERIAL IMAGERY MAP
DENVER EXPANSION PROJECT
MAGELLAN PIPELINE COMPANY, L.P.
ARAPAHOE COUNTY, COLORADO

NAD83 BLM ZONE 13N (US FOOT)	
PREPARED BY: PW	GENERATE DATE: 10/29/2025

ARAPAHOE COUNTY CASE NO. UASI25-002

USE BY SPECIAL REVIEW
DENVER EXPANSION PROJECT LOCATED IN S03 5S 62W, S10 5S 62W, 6TH PRINCIPAL MERIDIAN
COUNTY OF ARAPAHOE, STATE OF COLORADO

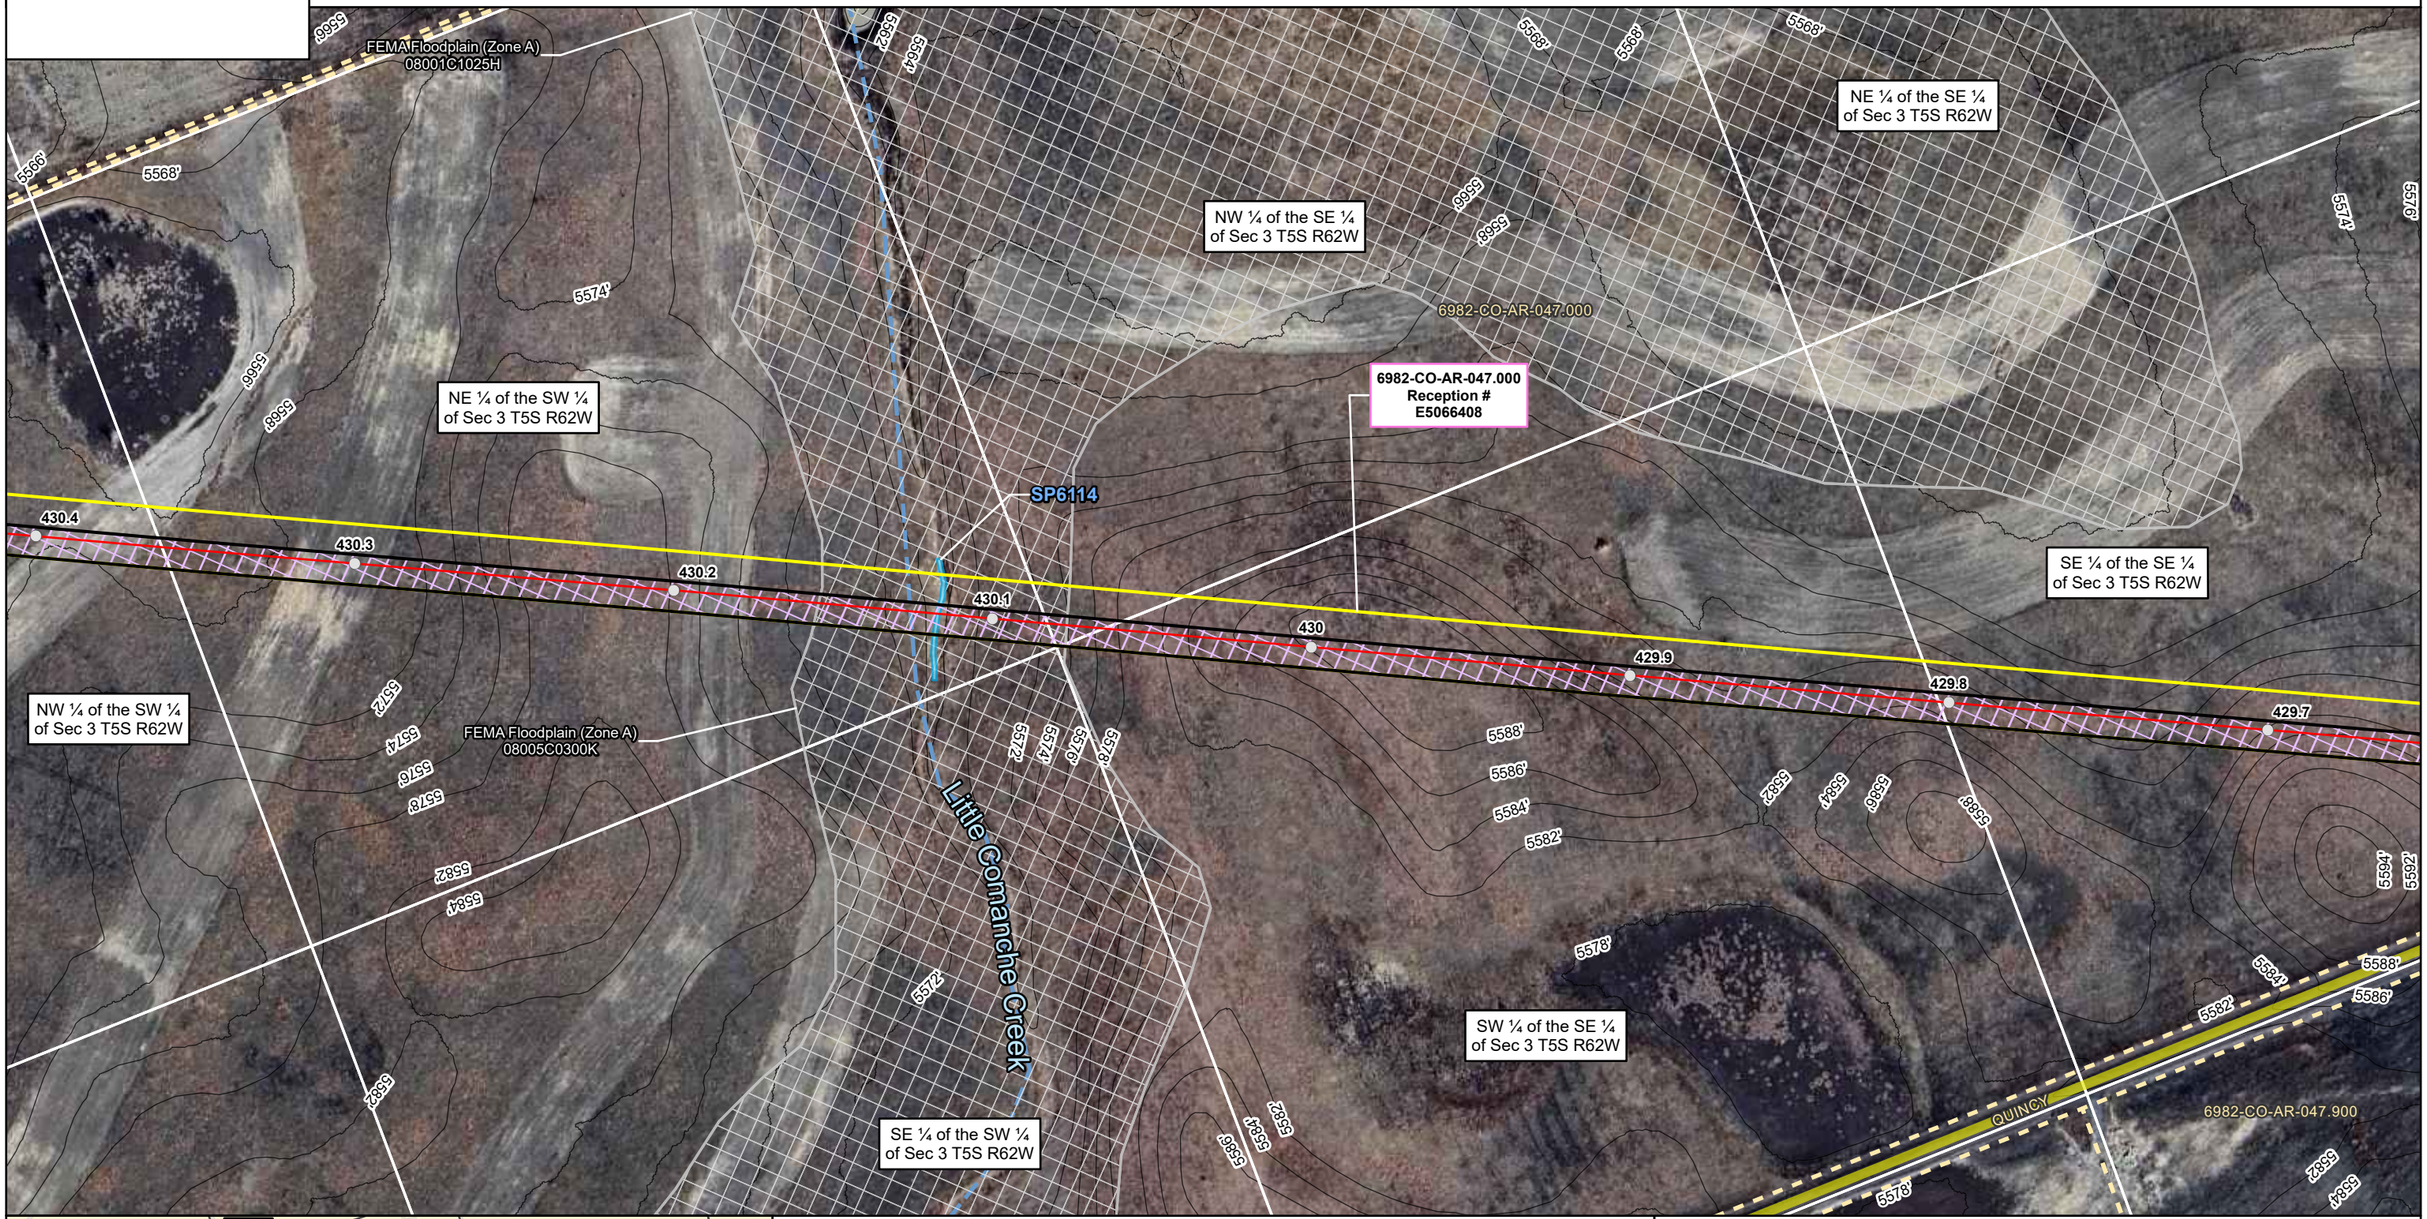

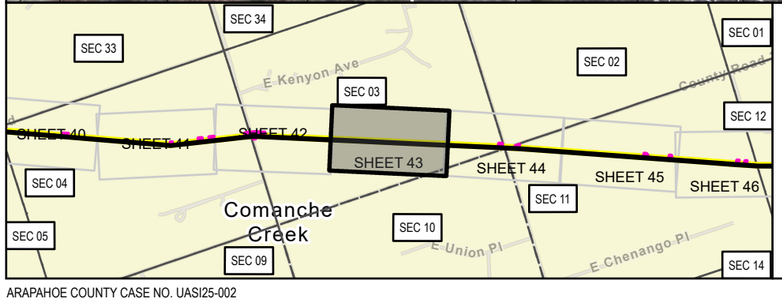

LEGEND

- MILEPOSTS
- PROPOSED CENTERLINE
- PROPOSED CENTERLINE OUTSIDE OF ARAPAHOE COUNTY
- PALUSTRINE EMERGENT WETLAND
- PALUSTRINE FORESTED WETLAND
- PALUSTRINE SCRUB-SHRUB WETLAND
- STREAM
- COUNTY FLOODPLAIN
- FEMA FLOODPLAIN (ZONE A)
- FEMA FLOODPLAIN (ZONE AE)
- FEMA FLOODPLAIN (ZONE AH)
- FEMA FLOODPLAIN (ZONE AO)
- CITY OF AURORA LIMITS
- COUNTY BOUNDARY
- SECTION LINE (PLSS)
- BIJOU BASIN OPEN SPACE
- BORE
- HDD ENTRY
- HDD EXIT
- HDD TBD
- COUNTY ROAD CROSSING
- NAMED NHD FLOWLINE
- ROW EXTENT
- PUBLIC ROAD
- PRIVATE ROAD
- EXISTING MAGELLAN PIPELINE EASEMENT
- PROPERTY BOUNDARY
- PERMANENT SITE
- PERMANENT ACCESS ROAD
- PERMANENT EASEMENT
- TEMPORARY WORKSPACE
- ADDITIONAL TEMPORARY WORKSPACE
- TEMPORARY ACCESS ROAD

SP - Ephemeral Stream
WP - Wetland Feature

0 125 250 US FEET 1 INCH = 250 FEET

ONEOK
Magellan Pipeline Company, L.P., is a subsidiary of ONEOK

ARAPAHOE COUNTY AERIAL IMAGERY MAP
DENVER EXPANSION PROJECT
MAGELLAN PIPELINE COMPANY, L.P.
ARAPAHOE COUNTY, COLORADO

NAD83 BLM ZONE 13N (US FOOT)	
PREPARED BY: PW	GENERATE DATE: 10/29/2025

ARAPAHOE COUNTY CASE NO. UASI25-002

USE BY SPECIAL REVIEW
DENVER EXPANSION PROJECT LOCATED IN S02 5S 62W, S03 5S 62W, S10 5S 62W, S11 5S 62W, 6TH PRINCIPAL MERIDIAN
COUNTY OF ARAPAHOE, STATE OF COLORADO

SE ¼ of the SE ¼ of Sec 3 T5S R62W

SW ¼ of the SE ¼ of Sec 3 T5S R62W

SE ¼ of the SW ¼ of Sec 2 T5S R62W

SW ¼ of the SW ¼ of Sec 2 T5S R62W

NW ¼ of the NW ¼ of Sec 11 T5S R62W

NE ¼ of the NW ¼ of Sec 11 T5S R62W

NE ¼ of the NE ¼ of Sec 10 T5S R62W

6982-CO-AR-047.000

6982-CO-AR-046.000

6982-CO-AR-044.000

6982-CO-AR-045.000

6982-CO-AR-047.900

6982-CO-AR-047.000
Reception #
E5066408

6982-CO-AR-046.000
Reception #
E5043657

6982-CO-AR-044.200
60' Wide

6982-CO-AR-045.000
Reception #
E5013716

6982-CO-AR-044.000
Reception #
E5013715

PRIVATE

60' ROW

QUINCY

60' ROW

HEADLIGHT


FEMA Floodplain (Zone A)
08001C1025H

FEMA Floodplain (Zone A)
08005C0300K

429.9 429.8 429.7 429.6 429.5 429.4 429.3 429.2

5598' 5596' 5594' 5592' 5588' 5586' 5582' 5578' 5576' 5572'

5602' 5604' 5606' 5614' 5618'

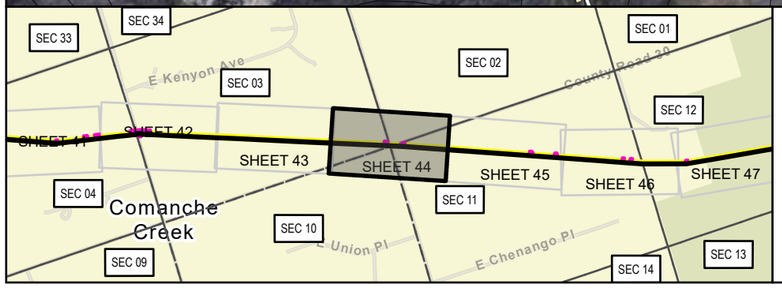

LEGEND

- MILEPOSTS
- PROPOSED CENTERLINE
- PROPOSED CENTERLINE OUTSIDE OF ARAPAHOE COUNTY
- PALUSTRINE EMERGENT WETLAND
- PALUSTRINE FORESTED WETLAND
- PALUSTRINE SCRUB-SHRUB WETLAND
- STREAM
- COUNTY FLOODPLAIN
- FEMA FLOODPLAIN (ZONE A)
- FEMA FLOODPLAIN (ZONE AE)
- FEMA FLOODPLAIN (ZONE AH)
- FEMA FLOODPLAIN (ZONE AO)
- CITY OF AURORA LIMITS
- COUNTY BOUNDARY
- SECTION LINE (PLSS)
- BIJOU BASIN OPEN SPACE
- BORE
- HDD ENTRY
- HDD EXIT
- HDD TBD
- COUNTY ROAD CROSSING
- NAMED NHD FLOWLINE
- ROW EXTENT
- PUBLIC ROAD
- PRIVATE ROAD
- EXISTING MAGELLAN PIPELINE EASEMENT
- PROPERTY BOUNDARY
- PERMANENT SITE
- PERMANENT ACCESS ROAD
- PERMANENT EASEMENT
- TEMPORARY WORKSPACE
- ADDITIONAL TEMPORARY WORKSPACE
- TEMPORARY ACCESS ROAD

SP - Ephemeral Stream
WP - Wetland Feature

0 125 250 US FEET 1 INCH = 250 FEET


ONEOK
Magellan Pipeline Company, L.P., is a subsidiary of ONEOK


ARAPAHOE COUNTY AERIAL IMAGERY MAP
DENVER EXPANSION PROJECT
MAGELLAN PIPELINE COMPANY, L.P.
ARAPAHOE COUNTY, COLORADO

NAD83 BLM ZONE 13N (US FOOT)	
PREPARED BY: PW	GENERATE DATE: 10/29/2025

ARAPAHOE COUNTY CASE NO. UASI25-002

USE BY SPECIAL REVIEW
DENVER EXPANSION PROJECT LOCATED IN S02 5S 62W, S11 5S 62W, 6TH PRINCIPAL MERIDIAN
COUNTY OF ARAPAHOE, STATE OF COLORADO

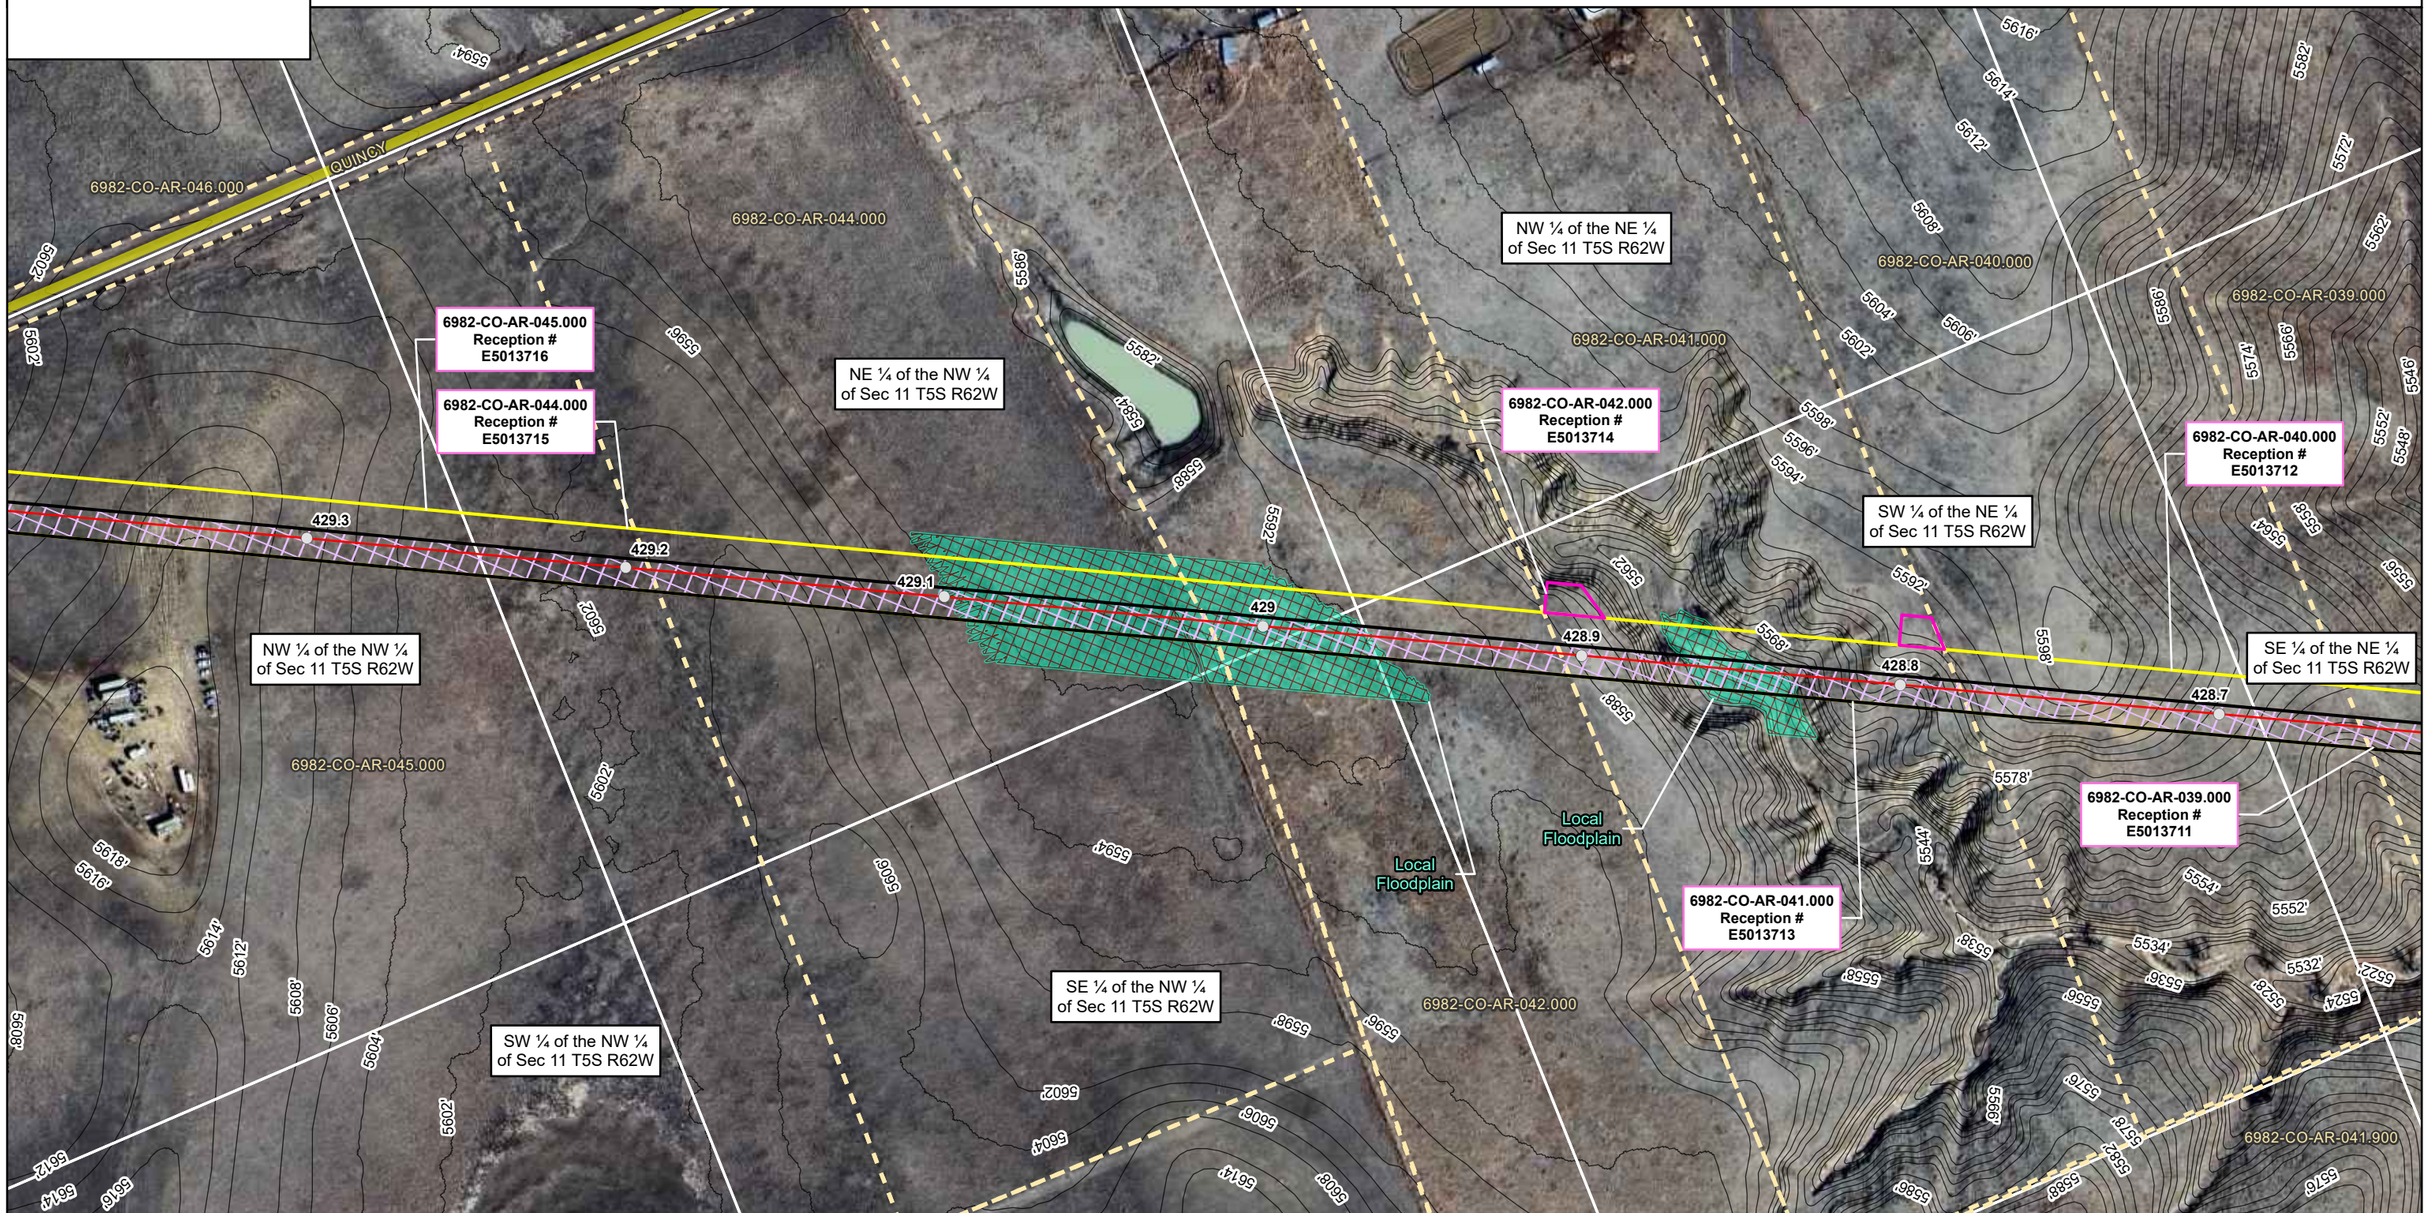

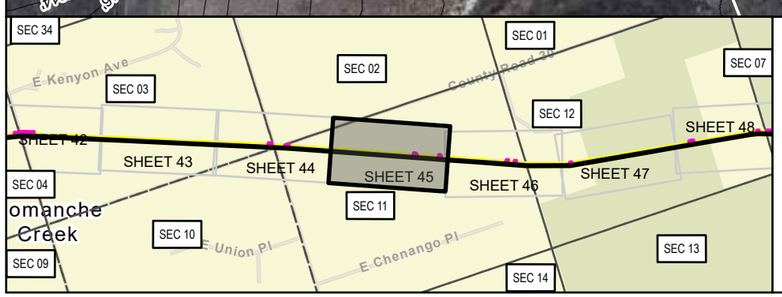

LEGEND

- MILEPOSTS
- PROPOSED CENTERLINE
- PROPOSED CENTERLINE OUTSIDE OF ARAPAHOE COUNTY
- PALUSTRINE EMERGENT WETLAND
- PALUSTRINE FORESTED WETLAND
- PALUSTRINE SCRUB-SHRUB WETLAND
- STREAM
- COUNTY FLOODPLAIN
- FEMA FLOODPLAIN (ZONE A)
- FEMA FLOODPLAIN (ZONE AE)
- FEMA FLOODPLAIN (ZONE AH)
- FEMA FLOODPLAIN (ZONE AO)
- CITY OF AURORA LIMITS
- COUNTY BOUNDARY
- SECTION LINE (PLSS)
- BIJOU BASIN OPEN SPACE
- BORE
- HDD ENTRY
- HDD EXIT
- HDD TBD
- COUNTY ROAD CROSSING
- NAMED NHD FLOWLINE
- ROW EXTENT
- PUBLIC ROAD
- PRIVATE ROAD
- EXISTING MAGELLAN PIPELINE EASEMENT
- PROPERTY BOUNDARY
- PERMANENT SITE
- PERMANENT ACCESS ROAD
- PERMANENT EASEMENT
- TEMPORARY WORKSPACE
- ADDITIONAL TEMPORARY WORKSPACE
- TEMPORARY ACCESS ROAD

SP - Ephemeral Stream
WP - Wetland Feature

0 125 250 US FEET 1 INCH = 250 FEET

ONEOK
Magellan Pipeline Company, L.P., is a subsidiary of ONEOK

ARAPAHOE COUNTY AERIAL IMAGERY MAP
DENVER EXPANSION PROJECT
MAGELLAN PIPELINE COMPANY, L.P.
ARAPAHOE COUNTY, COLORADO

NAD83 BLM ZONE 13N (US FOOT)	
PREPARED BY: PW	GENERATE DATE: 10/29/2025

ARAPAHOE COUNTY CASE NO. UASI25-002

USE BY SPECIAL REVIEW
DENVER EXPANSION PROJECT LOCATED IN S11 5S 62W, S12 5S 62W, 6TH PRINCIPAL MERIDIAN
COUNTY OF ARAPAHOE, STATE OF COLORADO

6982-CO-AR-041.000 Reception # E5013713

6982-CO-AR-040.000 Reception # E5013712

6982-CO-AR-039.000 Reception # E5013711

6982-CO-AR-038.000 Reception # E5013710

SE ¼ of the NE ¼ of Sec 11 T5S R62W

SW ¼ of the NE ¼ of Sec 11 T5S R62W

NW ¼ of the SE ¼ of Sec 11 T5S R62W

NE ¼ of the SE ¼ of Sec 11 T5S R62W

SW ¼ of the NW ¼ of Sec 12 T5S R62W

NW ¼ of the SW ¼ of Sec 12 T5S R62W

6982-CO-AR-037.000 Reception # 1380791

6982-CO-AR-036.000 Reception # 1421323

6982-CO-AR-035.000 Reception # E5013709

6982-CO-AR-034.000 Reception # 1351167


SP6020

Local Floodplain

Local Floodplain

6982-CO-AR-039.000
6982-CO-AR-038.000
6982-CO-AR-038.900
6982-CO-AR-035.900
6982-CO-AR-034.000
6982-CO-AR-040.000
6982-CO-AR-035.000
6982-CO-AR-041.000
6982-CO-AR-036.000
6982-CO-AR-042.000
6982-CO-AR-041.900
6982-CO-AR-037.000
6982-CO-AR-042.900
6982-CO-AR-036.900

428.8 428.7 428.6 428.5 428.4 428.3 428.2

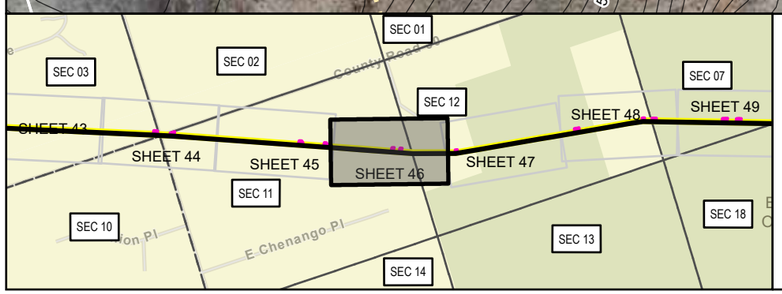

LEGEND

- MILEPOSTS
- PROPOSED CENTERLINE
- PROPOSED CENTERLINE OUTSIDE OF ARAPAHOE COUNTY
- PALUSTRINE EMERGENT WETLAND
- PALUSTRINE FORESTED WETLAND
- PALUSTRINE SCRUB-SHRUB WETLAND
- STREAM
- COUNTY FLOODPLAIN
- FEMA FLOODPLAIN (ZONE A)
- FEMA FLOODPLAIN (ZONE AE)
- FEMA FLOODPLAIN (ZONE AH)
- FEMA FLOODPLAIN (ZONE AO)
- CITY OF AURORA LIMITS
- COUNTY BOUNDARY
- SECTION LINE (PLSS)
- BIJOU BASIN OPEN SPACE
- BORE
- HDD ENTRY
- HDD EXIT
- HDD TBD
- COUNTY ROAD CROSSING
- NAMED NHD FLOWLINE
- ROW EXTENT
- PUBLIC ROAD
- PRIVATE ROAD
- EXISTING MAGELLAN PIPELINE EASEMENT
- PROPERTY BOUNDARY
- PERMANENT SITE
- PERMANENT ACCESS ROAD
- PERMANENT EASEMENT
- TEMPORARY WORKSPACE
- ADDITIONAL TEMPORARY WORKSPACE
- TEMPORARY ACCESS ROAD

SP - Ephemeral Stream
WP - Wetland Feature

0 125 250 US FEET 1 INCH = 250 FEET

ONEOK
Magellan Pipeline Company, L.P., is a subsidiary of ONEOK

ARAPAHOE COUNTY AERIAL IMAGERY MAP
DENVER EXPANSION PROJECT
MAGELLAN PIPELINE COMPANY, L.P.
ARAPAHOE COUNTY, COLORADO

NAD83 BLM ZONE 13N (US FOOT)

PREPARED BY: PW

GENERATE DATE: 10/29/2025

ARAPAHOE COUNTY CASE NO. UASI25-002

USE BY SPECIAL REVIEW
DENVER EXPANSION PROJECT LOCATED IN S12 5S 62W, 6TH PRINCIPAL MERIDIAN
COUNTY OF ARAPAHOE, STATE OF COLORADO

SE ¼ of the NW ¼ of Sec 12 T5S R62W

SW ¼ of the NW ¼ of Sec 12 T5S R62W

NW ¼ of the SW ¼ of Sec 12 T5S R62W

NE ¼ of the SW ¼ of Sec 12 T5S R62W

SW ¼ of the SW ¼ of Sec 12 T5S R62W

SE ¼ of the SW ¼ of Sec 12 T5S R62W

NW ¼ of the SE ¼ of Sec 12 T5S R62W

SW ¼ of the SE ¼ of Sec 12 T5S R62W

6982-CO-AR-038.900

6982-CO-AR-035.900

6982-CO-AR-035.000

6982-CO-AR-036.000
Reception #
1421323

6982-CO-AR-035.000
Reception #
E5013709

6982-CO-AR-034.000
Reception #
1351167

6982-CO-AR-033.000

6982-CO-AR-033.000
Reception #
1351167

6982-CO-AR-036.000

6982-CO-AR-034.000

6982-CO-AR-037.000

6982-CO-AR-036.900

ATWS1

ATWS2

428.3

428.2


428.1

428

427.9

427.8

427.7

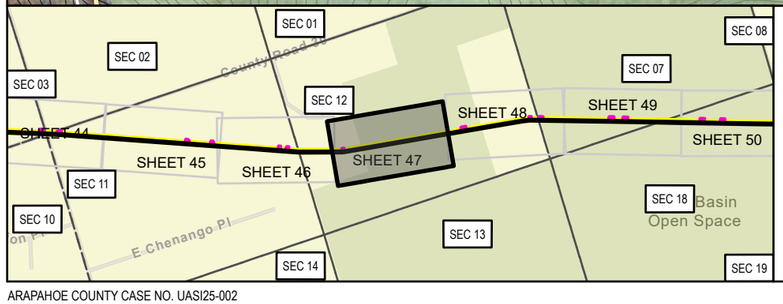

LEGEND

- MILEPOSTS
- PROPOSED CENTERLINE
- PROPOSED CENTERLINE OUTSIDE OF ARAPAHOE COUNTY
- PALUSTRINE EMERGENT WETLAND
- PALUSTRINE FORESTED WETLAND
- PALUSTRINE SCRUB-SHRUB WETLAND
- STREAM
- COUNTY FLOODPLAIN
- FEMA FLOODPLAIN (ZONE A)
- FEMA FLOODPLAIN (ZONE AE)
- FEMA FLOODPLAIN (ZONE AH)
- FEMA FLOODPLAIN (ZONE AO)
- CITY OF AURORA LIMITS
- COUNTY BOUNDARY
- SECTION LINE (PLSS)
- BIJOU BASIN OPEN SPACE
- BORE
- HDD ENTRY
- HDD EXIT
- HDD TBD
- COUNTY ROAD CROSSING
- NAMED NHD FLOWLINE
- ROW EXTENT
- PUBLIC ROAD
- PRIVATE ROAD
- EXISTING MAGELLAN PIPELINE EASEMENT
- PROPERTY BOUNDARY
- PERMANENT SITE
- PERMANENT ACCESS ROAD
- PERMANENT EASEMENT
- TEMPORARY WORKSPACE
- ADDITIONAL TEMPORARY WORKSPACE
- TEMPORARY ACCESS ROAD

SP - Ephemeral Stream
WP - Wetland Feature

0 125 250 US FEET 1 INCH = 250 FEET

ONEOK
Magellan Pipeline Company, L.P., is a subsidiary of ONEOK

ARAPAHOE COUNTY AERIAL IMAGERY MAP
DENVER EXPANSION PROJECT
MAGELLAN PIPELINE COMPANY, L.P.
ARAPAHOE COUNTY, COLORADO


NAD83 BLM ZONE 13N (US FOOT)


PREPARED BY: PW

GENERATE DATE: 10/29/2025

ARAPAHOE COUNTY CASE NO. UASI25-002

USE BY SPECIAL REVIEW
DENVER EXPANSION PROJECT LOCATED IN S07 5S 61W, S07 5S 62W, S12 5S 62W, S18 5S 61W, 6TH PRINCIPAL MERIDIAN
COUNTY OF ARAPAHOE, STATE OF COLORADO

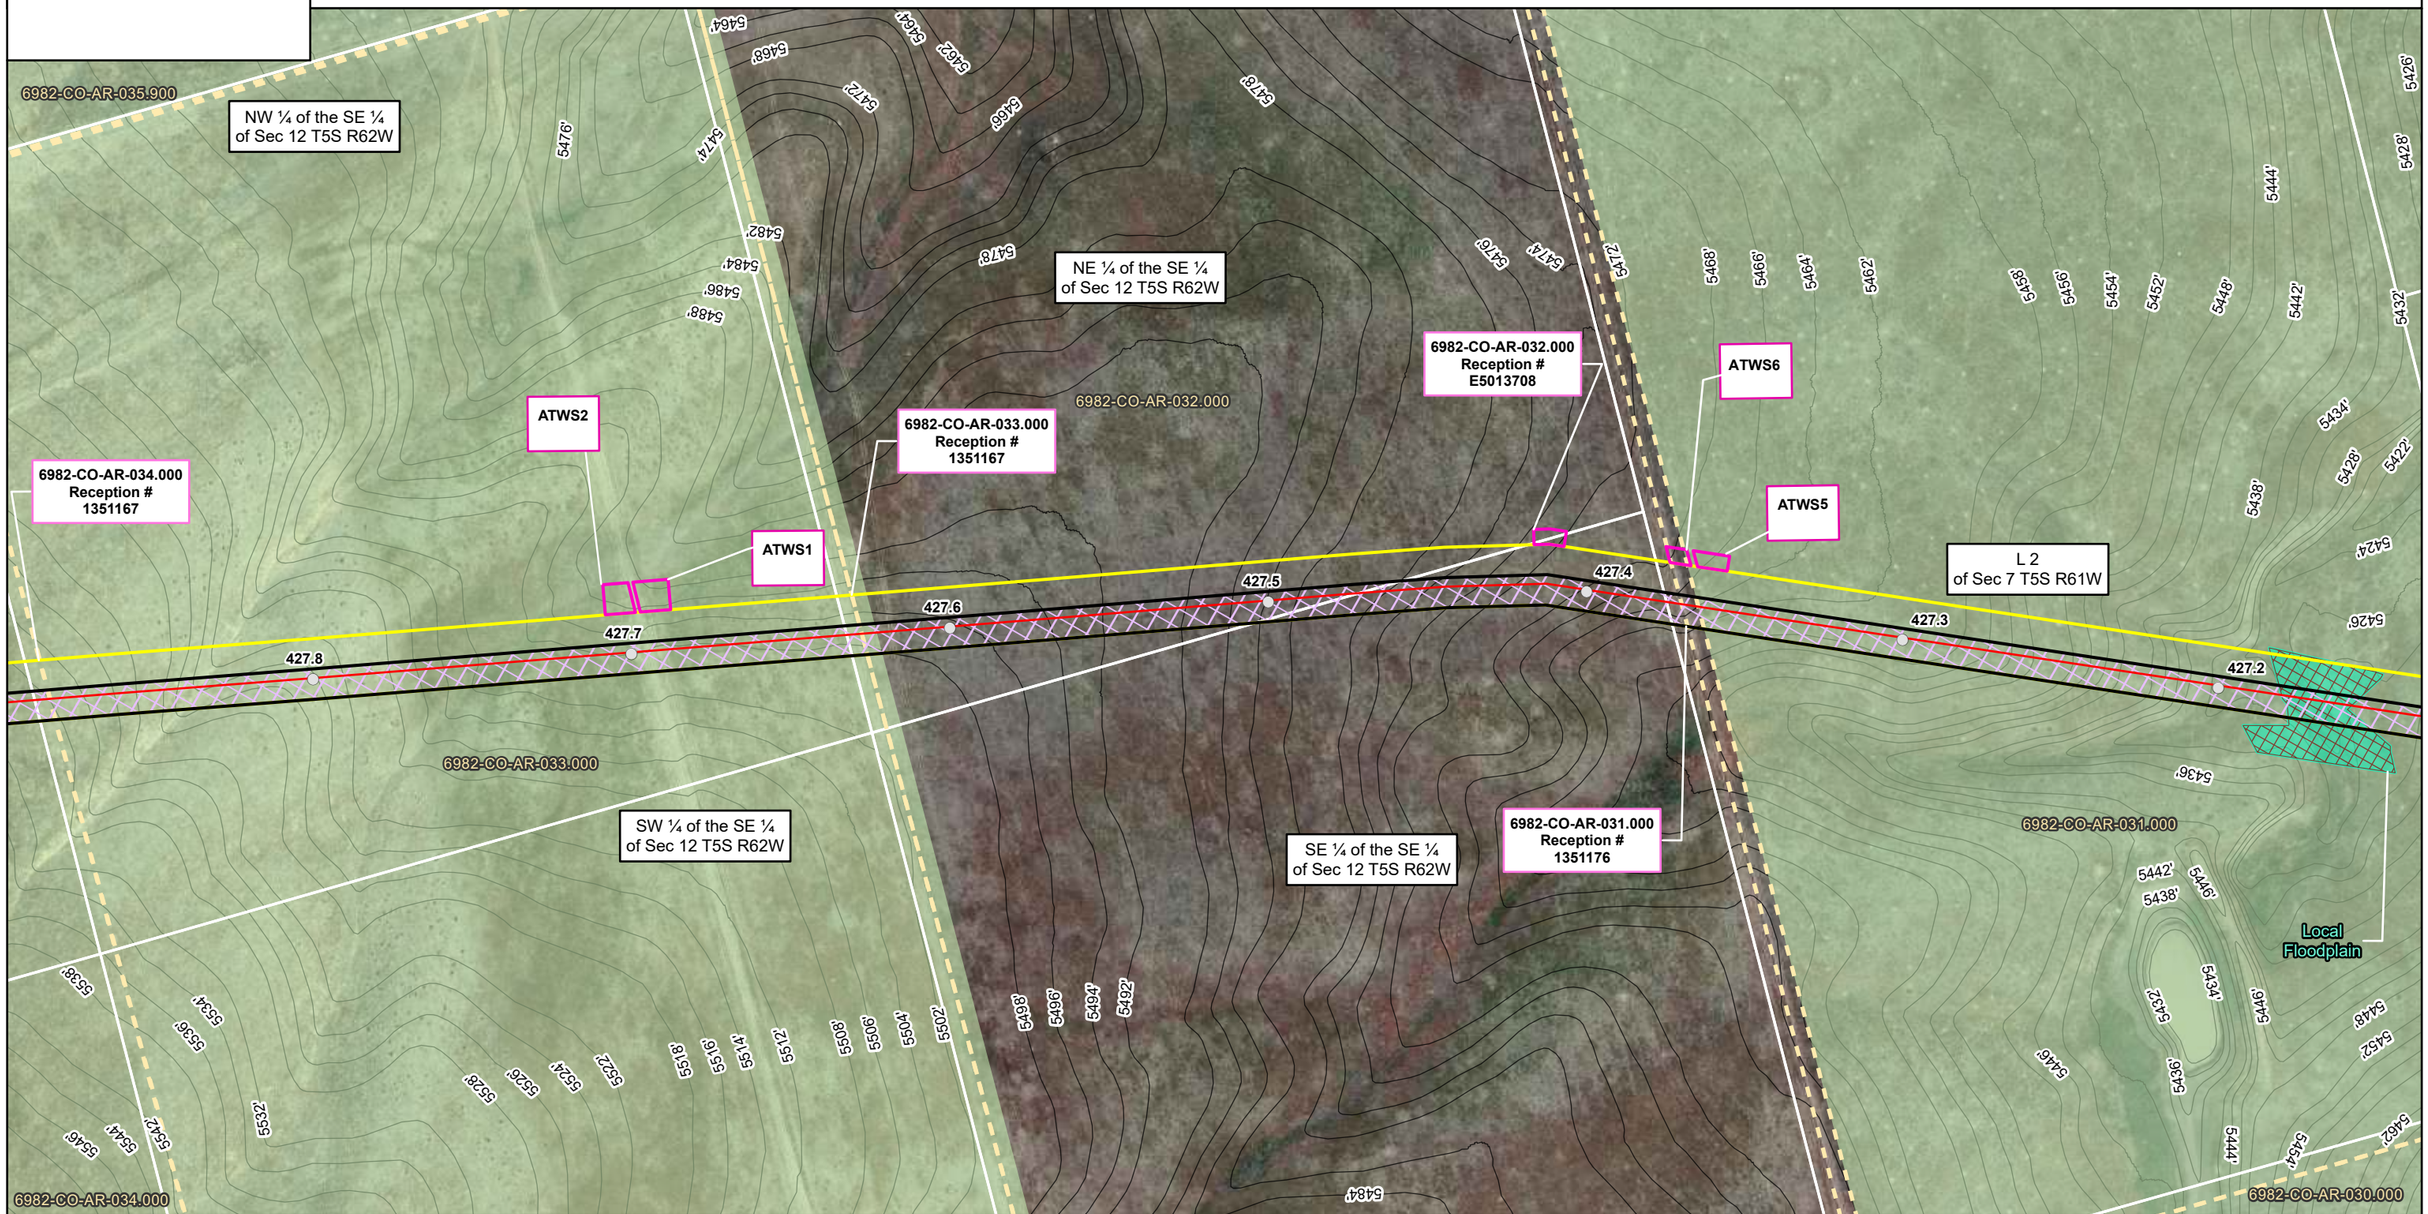

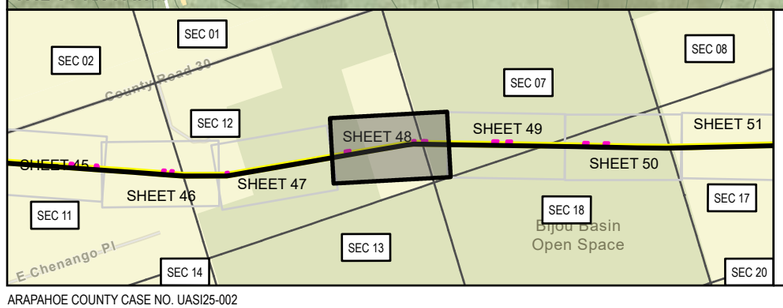

LEGEND

- MILEPOSTS
- PROPOSED CENTERLINE
- PROPOSED CENTERLINE OUTSIDE OF ARAPAHOE COUNTY
- PALUSTRINE EMERGENT WETLAND
- PALUSTRINE FORESTED WETLAND
- PALUSTRINE SCRUB-SHRUB WETLAND
- STREAM
- COUNTY FLOODPLAIN
- FEMA FLOODPLAIN (ZONE A)
- FEMA FLOODPLAIN (ZONE AE)
- FEMA FLOODPLAIN (ZONE AH)
- FEMA FLOODPLAIN (ZONE AO)
- CITY OF AURORA LIMITS
- COUNTY BOUNDARY
- SECTION LINE (PLSS)
- BIJOU BASIN OPEN SPACE
- BORE
- HDD ENTRY
- HDD EXIT
- HDD TBD
- COUNTY ROAD CROSSING
- NAMED NHD FLOWLINE
- ROW EXTENT
- PUBLIC ROAD
- PRIVATE ROAD
- EXISTING MAGELLAN PIPELINE EASEMENT
- PROPERTY BOUNDARY
- PERMANENT SITE
- PERMANENT ACCESS ROAD
- PERMANENT EASEMENT
- TEMPORARY WORKSPACE
- ADDITIONAL TEMPORARY WORKSPACE
- TEMPORARY ACCESS ROAD

SP - Ephemeral Stream
WP - Wetland Feature

0 125 250 US FEET 1 INCH = 250 FEET

ONEOK
Magellan Pipeline Company, L.P., is a subsidiary of ONEOK


ARAPAHOE COUNTY AERIAL IMAGERY MAP
DENVER EXPANSION PROJECT
MAGELLAN PIPELINE COMPANY, L.P.
ARAPAHOE COUNTY, COLORADO

NAD83 BLM ZONE 13N (US FOOT)	
PREPARED BY: PW	GENERATE DATE: 10/29/2025

ARAPAHOE COUNTY CASE NO. UASI25-002

USE BY SPECIAL REVIEW
DENVER EXPANSION PROJECT LOCATED IN S07 5S 61W, S18 5S 61W, 6TH PRINCIPAL MERIDIAN
COUNTY OF ARAPAHOE, STATE OF COLORADO

ATWS6
ATWS5
ATWS4
ATWS3
ATWS2
ATWS1
SP6021
Local Floodplain
L 2 of Sec 7 T5S R61W
SE ¼ of the SW ¼ of Sec 7 T5S R61W
SW ¼ of the SE ¼ of Sec 7 T5S R61W
NE ¼ of the NW ¼ of Sec 18 T5S R61W
NW ¼ of the NE ¼ of Sec 18 T5S R61W
SE ¼ of the SE ¼ of Sec 12 T5S R62W
L 1 of Sec 18 T5S R61W
6982-CO-AR-032.000 Reception # E5013708
6982-CO-AR-031.000
6982-CO-AR-031.000 Reception # 1351176
6982-CO-AR-030.000
6982-CO-AR-030.000 Reception # 1351176
6982-CO-AR-029.000
6982-CO-AR-029.000 Reception # 1351176
FEMA Floodplain (Zone A) 08039C0100C
FEMA Floodplain (Zone A) 08005C0600K
West Bijou Creek
427.3
427.2
427.1
427
426.9
426.8
426.7

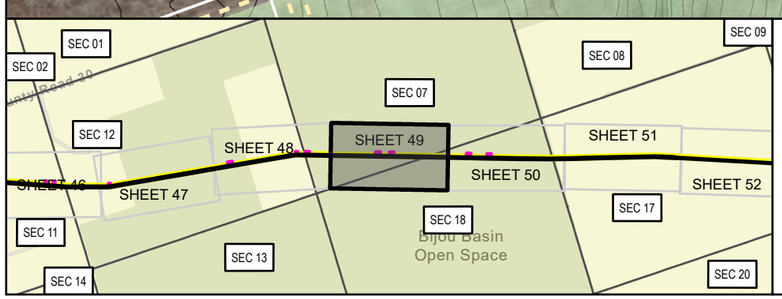

LEGEND

- MILEPOSTS
- PROPOSED CENTERLINE
- PROPOSED CENTERLINE OUTSIDE OF ARAPAHOE COUNTY
- PALUSTRINE EMERGENT WETLAND
- PALUSTRINE FORESTED WETLAND
- PALUSTRINE SCRUB-SHRUB WETLAND
- STREAM
- COUNTY FLOODPLAIN
- FEMA FLOODPLAIN (ZONE A)
- FEMA FLOODPLAIN (ZONE AE)
- FEMA FLOODPLAIN (ZONE AH)
- FEMA FLOODPLAIN (ZONE AO)
- CITY OF AURORA LIMITS
- COUNTY BOUNDARY
- SECTION LINE (PLSS)
- BIJOU BASIN OPEN SPACE
- BORE
- HDD ENTRY
- HDD EXIT
- HDD TBD
- COUNTY ROAD CROSSING
- NAMED NHD FLOWLINE
- ROW EXTENT
- PUBLIC ROAD
- PRIVATE ROAD
- EXISTING MAGELLAN PIPELINE EASEMENT
- PROPERTY BOUNDARY
- PERMANENT SITE
- PERMANENT ACCESS ROAD
- PERMANENT EASEMENT
- TEMPORARY WORKSPACE
- ADDITIONAL TEMPORARY WORKSPACE
- TEMPORARY ACCESS ROAD

SP - Ephemeral Stream
WP - Wetland Feature

US FEET 1 INCH = 250 FEET
0 125 250

ONEOK
Magellan Pipeline Company, L.P., is a subsidiary of ONEOK

ARAPAHOE COUNTY AERIAL IMAGERY MAP
DENVER EXPANSION PROJECT
MAGELLAN PIPELINE COMPANY, L.P.
ARAPAHOE COUNTY, COLORADO

NAD83 BLM ZONE 13N (US FOOT)	
PREPARED BY: PW	GENERATE DATE: 10/29/2025

ARAPAHOE COUNTY CASE NO. UASI25-002

USE BY SPECIAL REVIEW
DENVER EXPANSION PROJECT LOCATED IN S07 5S 61W, S17 5S 61W, S18 5S 61W, 6TH PRINCIPAL MERIDIAN
COUNTY OF ARAPAHOE, STATE OF COLORADO

SW ¼ of the SE ¼ of Sec 7 T5S R61W

6982-CO-AR-031.000 Reception # 1351176

6982-CO-AR-031.000

6982-CO-AR-030.000 Reception # 1351176

SP6021

6982-CO-AR-028.000 Reception # 1351176

6982-CO-AR-028.000

FEMA Floodplain (Zone A) 08039C0125C

FEMA Floodplain (Zone A) 08039C0100C

6982-CO-AR-027.000 Reception # E5013707

6982-CO-AR-027.000

NW ¼ of the NW ¼ of Sec 17 T5S R61W

FEMA Floodplain (Zone A) 08005C0625K

426.8 426.7 426.6 426.5 426.4 426.3 426.2

NW ¼ of the NE ¼ of Sec 18 T5S R61W

6982-CO-AR-029.000 Reception # 1351176

NE ¼ of the NE ¼ of Sec 18 T5S R61W

SW ¼ of the NW ¼ of Sec 17 T5S R61W

6982-CO-AR-029.000


SE ¼ of the NE ¼ of Sec 18 T5S R61W

FEMA Floodplain (Zone A) 08005C0600K

6982-CO-AR-030.000

West Bijou Creek

NE ¼ of the NW ¼ of Sec 18 T5S R61W

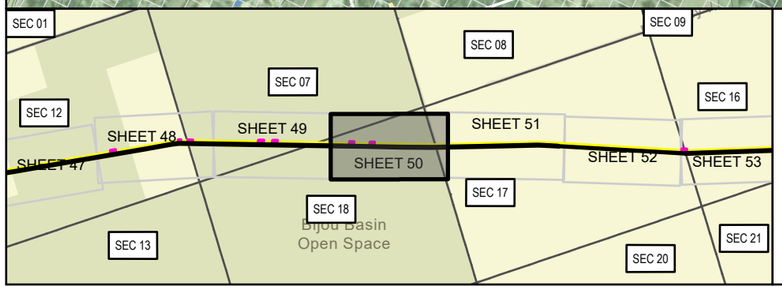

LEGEND

- MILEPOSTS
- PROPOSED CENTERLINE
- PROPOSED CENTERLINE OUTSIDE OF ARAPAHOE COUNTY
- PALUSTRINE EMERGENT WETLAND
- PALUSTRINE FORESTED WETLAND
- PALUSTRINE SCRUB-SHRUB WETLAND
- STREAM
- COUNTY FLOODPLAIN
- FEMA FLOODPLAIN (ZONE A)
- FEMA FLOODPLAIN (ZONE AE)
- FEMA FLOODPLAIN (ZONE AH)
- FEMA FLOODPLAIN (ZONE AO)
- CITY OF AURORA LIMITS
- COUNTY BOUNDARY
- SECTION LINE (PLSS)
- BIJOU BASIN OPEN SPACE
- BORE
- HDD ENTRY
- HDD EXIT
- HDD TBD
- COUNTY ROAD CROSSING
- NAMED NHD FLOWLINE
- ROW EXTENT
- PUBLIC ROAD
- PRIVATE ROAD
- EXISTING MAGELLAN PIPELINE EASEMENT
- PROPERTY BOUNDARY
- PERMANENT SITE
- PERMANENT ACCESS ROAD
- PERMANENT EASEMENT
- TEMPORARY WORKSPACE
- ADDITIONAL TEMPORARY WORKSPACE
- TEMPORARY ACCESS ROAD

SP - Ephemeral Stream
WP - Wetland Feature

0 125 250 US FEET 1 INCH = 250 FEET


ONEOK
Magellan Pipeline Company, L.P., is a subsidiary of ONEOK

ARAPAHOE COUNTY AERIAL IMAGERY MAP
DENVER EXPANSION PROJECT
MAGELLAN PIPELINE COMPANY, L.P.
ARAPAHOE COUNTY, COLORADO

PAGE 50 OF 71	
NAD83 BLM ZONE 13N (US FOOT)	
PREPARED BY: PW	GENERATE DATE: 10/29/2025

USE BY SPECIAL REVIEW
DENVER EXPANSION PROJECT LOCATED IN S17 5S 61W, 6TH PRINCIPAL MERIDIAN
COUNTY OF ARAPAHOE, STATE OF COLORADO

6982-CO-AR-027.000
NE ¼ of the NW ¼ of Sec 17 T5S R61W
6982-CO-AR-026.000
FEMA Floodplain (Zone A) 08039C0125C
NW ¼ of the NW ¼ of Sec 17 T5S R61W
SW ¼ of the NE ¼ of Sec 17 T5S R61W
6982-CO-AR-027.000 Reception # E5013707
NE ¼ of the NE ¼ of Sec 18 T5S R61W
SW ¼ of the NW ¼ of Sec 17 T5S R61W
SE ¼ of the NW ¼ of Sec 17 T5S R61W
6982-CO-AR-026.000 Reception # E5066407
426.3
426.2
426.1
426
425.9
425.8
425.7
6982-CO-AR-029.000 Reception # 1351176
6982-CO-AR-029.000
FEMA Floodplain (Zone A) 08005C0625K
SE ¼ of the NE ¼ of Sec 18 T5S R61W
NW ¼ of the SE ¼ of Sec 17 T5S R61W
NE ¼ of the SW ¼ of Sec 17 T5S R61W

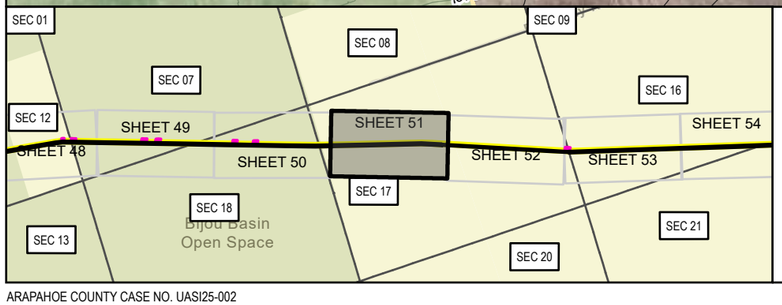

LEGEND

- MILEPOSTS
- PROPOSED CENTERLINE
- PROPOSED CENTERLINE OUTSIDE OF ARAPAHOE COUNTY
- PALUSTRINE EMERGENT WETLAND
- PALUSTRINE FORESTED WETLAND
- PALUSTRINE SCRUB-SHRUB WETLAND
- STREAM
- COUNTY FLOODPLAIN
- FEMA FLOODPLAIN (ZONE A)
- FEMA FLOODPLAIN (ZONE AE)
- FEMA FLOODPLAIN (ZONE AH)
- FEMA FLOODPLAIN (ZONE AO)
- CITY OF AURORA LIMITS
- COUNTY BOUNDARY
- SECTION LINE (PLSS)
- BIJOU BASIN OPEN SPACE
- BORE
- HDD ENTRY
- HDD EXIT
- HDD TBD
- COUNTY ROAD CROSSING
- NAMED NHD FLOWLINE
- ROW EXTENT
- PUBLIC ROAD
- PRIVATE ROAD
- EXISTING MAGELLAN PIPELINE EASEMENT
- PROPERTY BOUNDARY
- PERMANENT SITE
- PERMANENT ACCESS ROAD
- PERMANENT EASEMENT
- TEMPORARY WORKSPACE
- ADDITIONAL TEMPORARY WORKSPACE
- TEMPORARY ACCESS ROAD

SP - Ephemeral Stream
WP - Wetland Feature

US FEET 0 125 250 1 INCH = 250 FEET


ONEOK
Magellan Pipeline Company, L.P., is a subsidiary of ONEOK


ARAPAHOE COUNTY AERIAL IMAGERY MAP
DENVER EXPANSION PROJECT
MAGELLAN PIPELINE COMPANY, L.P.
ARAPAHOE COUNTY, COLORADO

PAGE 51 OF 71	
NAD83 BLM ZONE 13N (US FOOT)	
PREPARED BY: PW	GENERATE DATE: 10/29/2025

ARAPAHOE COUNTY CASE NO. UASI25-002

USE BY SPECIAL REVIEW
DENVER EXPANSION PROJECT LOCATED IN S16 5S 61W, S17 5S 61W, 6TH PRINCIPAL MERIDIAN
COUNTY OF ARAPAHOE, STATE OF COLORADO

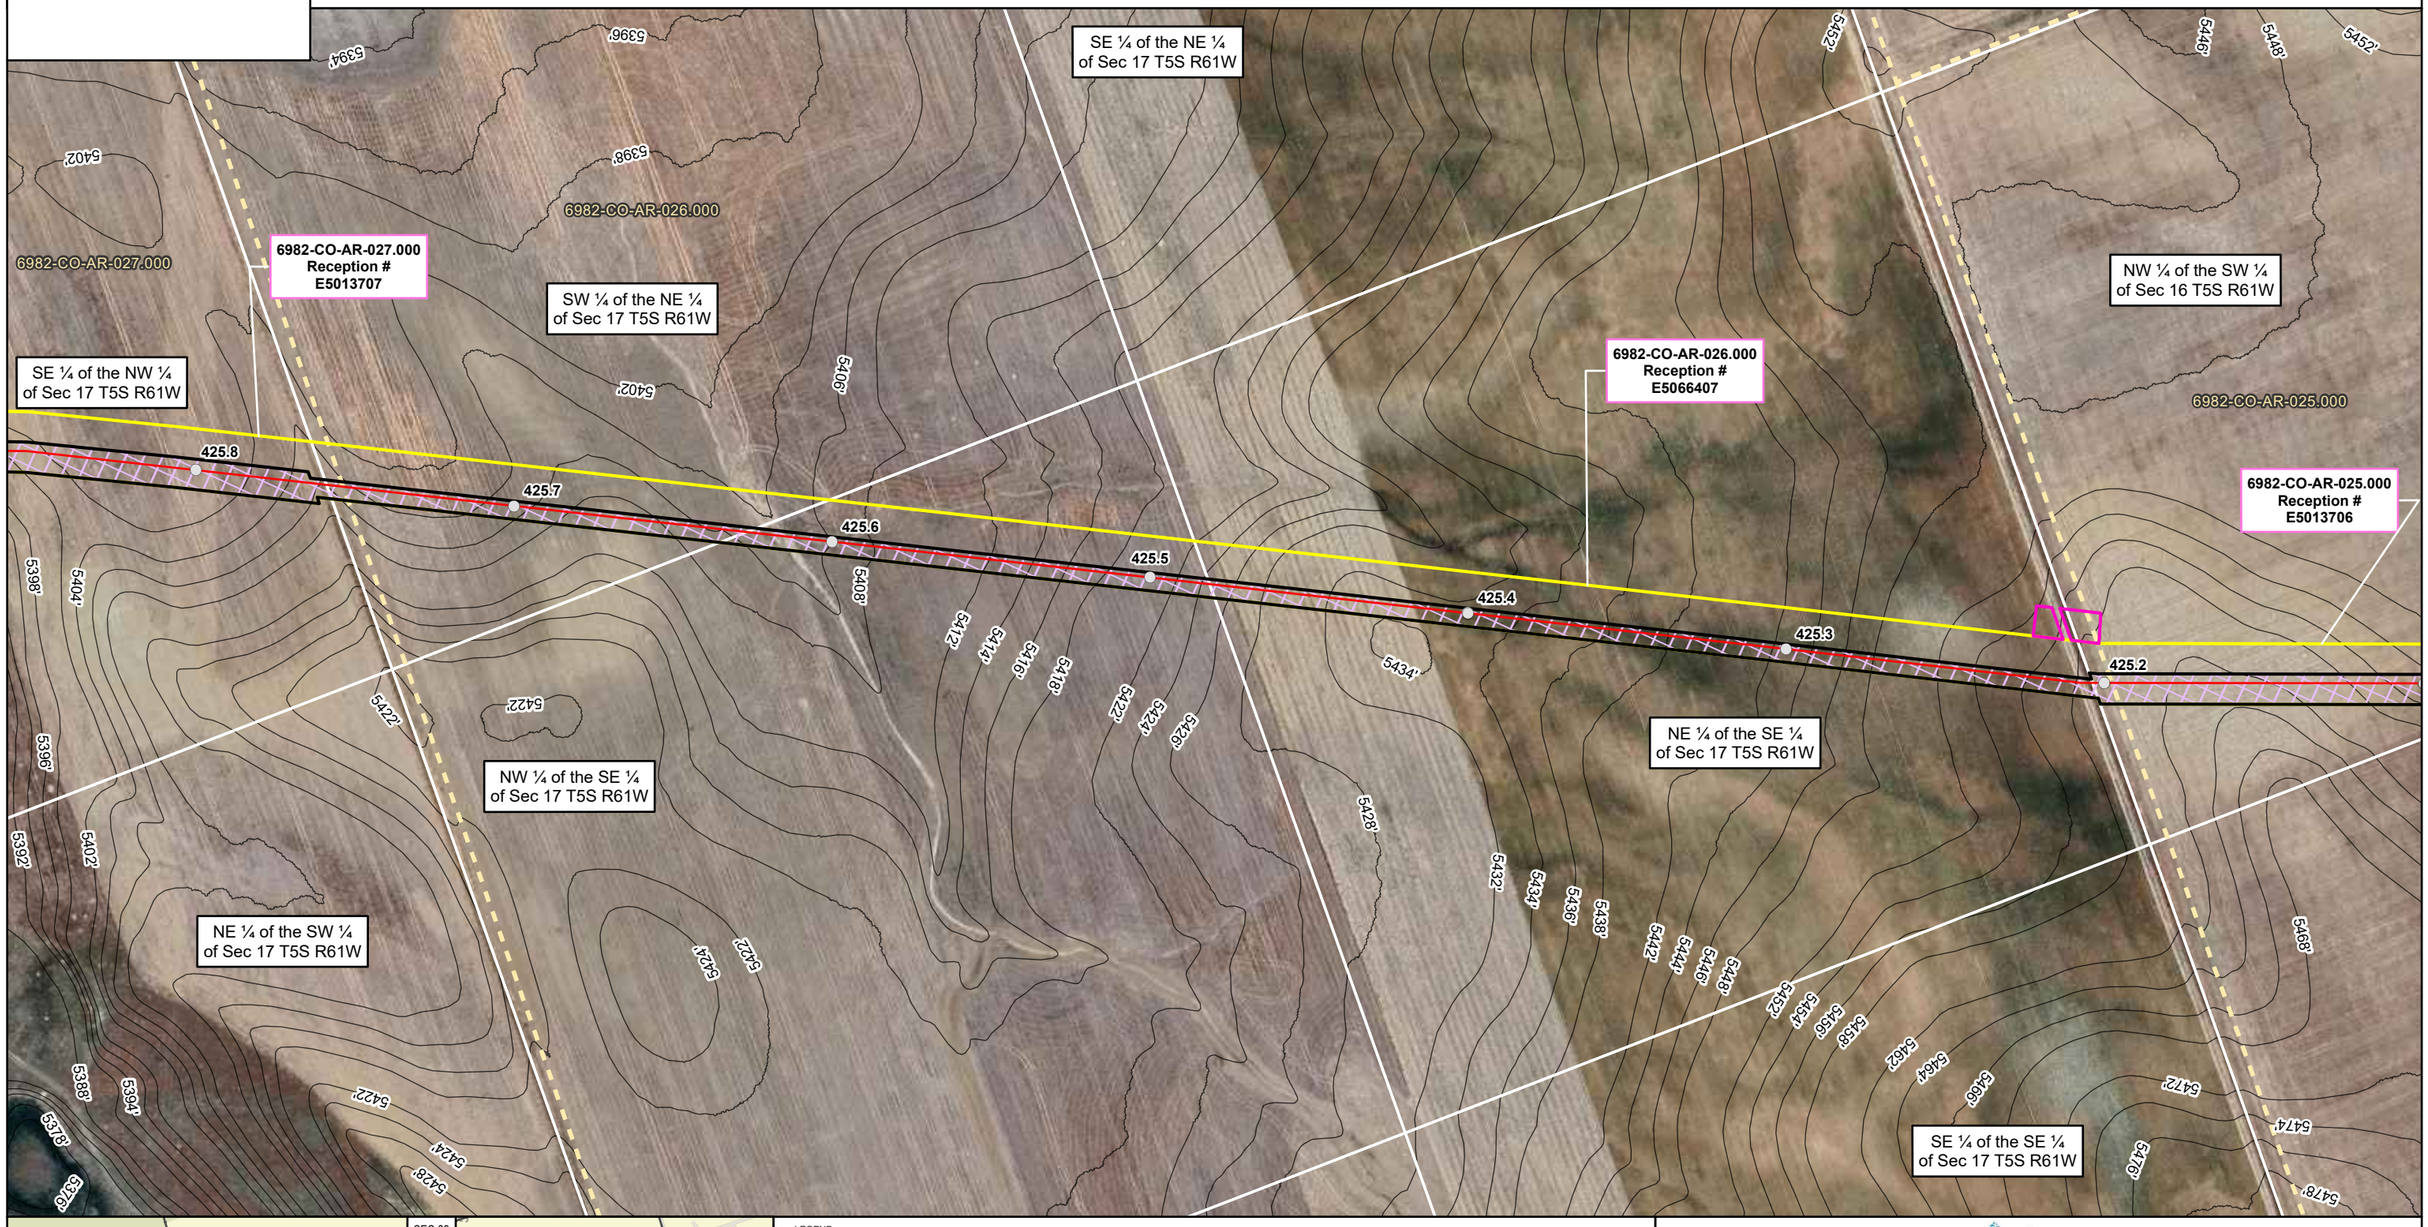

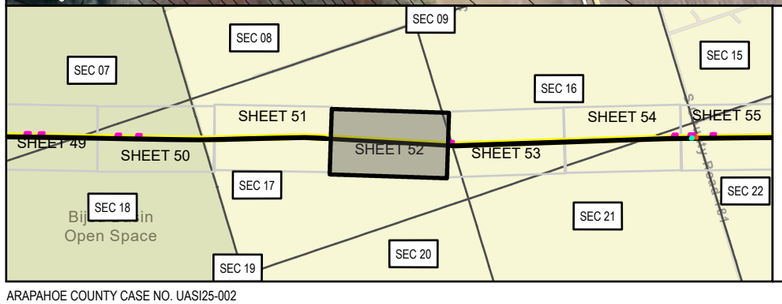

LEGEND

- MILEPOSTS
- PROPOSED CENTERLINE
- PROPOSED CENTERLINE OUTSIDE OF ARAPAHOE COUNTY
- PALUSTRINE EMERGENT WETLAND
- PALUSTRINE FORESTED WETLAND
- PALUSTRINE SCRUB-SHRUB WETLAND
- STREAM
- COUNTY FLOODPLAIN
- FEMA FLOODPLAIN (ZONE A)
- FEMA FLOODPLAIN (ZONE AE)
- FEMA FLOODPLAIN (ZONE AH)
- FEMA FLOODPLAIN (ZONE AO)
- CITY OF AURORA LIMITS
- COUNTY BOUNDARY
- SECTION LINE (PLSS)
- BIJOU BASIN OPEN SPACE
- BORE
- HDD ENTRY
- HDD EXIT
- HDD TBD
- COUNTY ROAD CROSSING
- NAMED NHD FLOWLINE
- ROW EXTENT
- PUBLIC ROAD
- PRIVATE ROAD
- EXISTING MAGELLAN PIPELINE EASEMENT
- PROPERTY BOUNDARY
- PERMANENT SITE
- PERMANENT ACCESS ROAD
- PERMANENT EASEMENT
- TEMPORARY WORKSPACE
- ADDITIONAL TEMPORARY WORKSPACE
- TEMPORARY ACCESS ROAD

SP - Ephemeral Stream
WP - Wetland Feature

US FEET 1 INCH = 250 FEET
0 125 250

ONEOK
Magellan Pipeline Company, L.P., is a subsidiary of ONEOK

ARAPAHOE COUNTY AERIAL IMAGERY MAP
DENVER EXPANSION PROJECT
MAGELLAN PIPELINE COMPANY, L.P.
ARAPAHOE COUNTY, COLORADO


NAD83 BLM ZONE 13N (US FOOT)


PREPARED BY: PW

GENERATE DATE: 10/29/2025

ARAPAHOE COUNTY CASE NO. UASI25-002

USE BY SPECIAL REVIEW
DENVER EXPANSION PROJECT LOCATED IN S16 5S 61W, S17 5S 61W, S21 5S 61W, 6TH PRINCIPAL MERIDIAN
COUNTY OF ARAPAHOE, STATE OF COLORADO

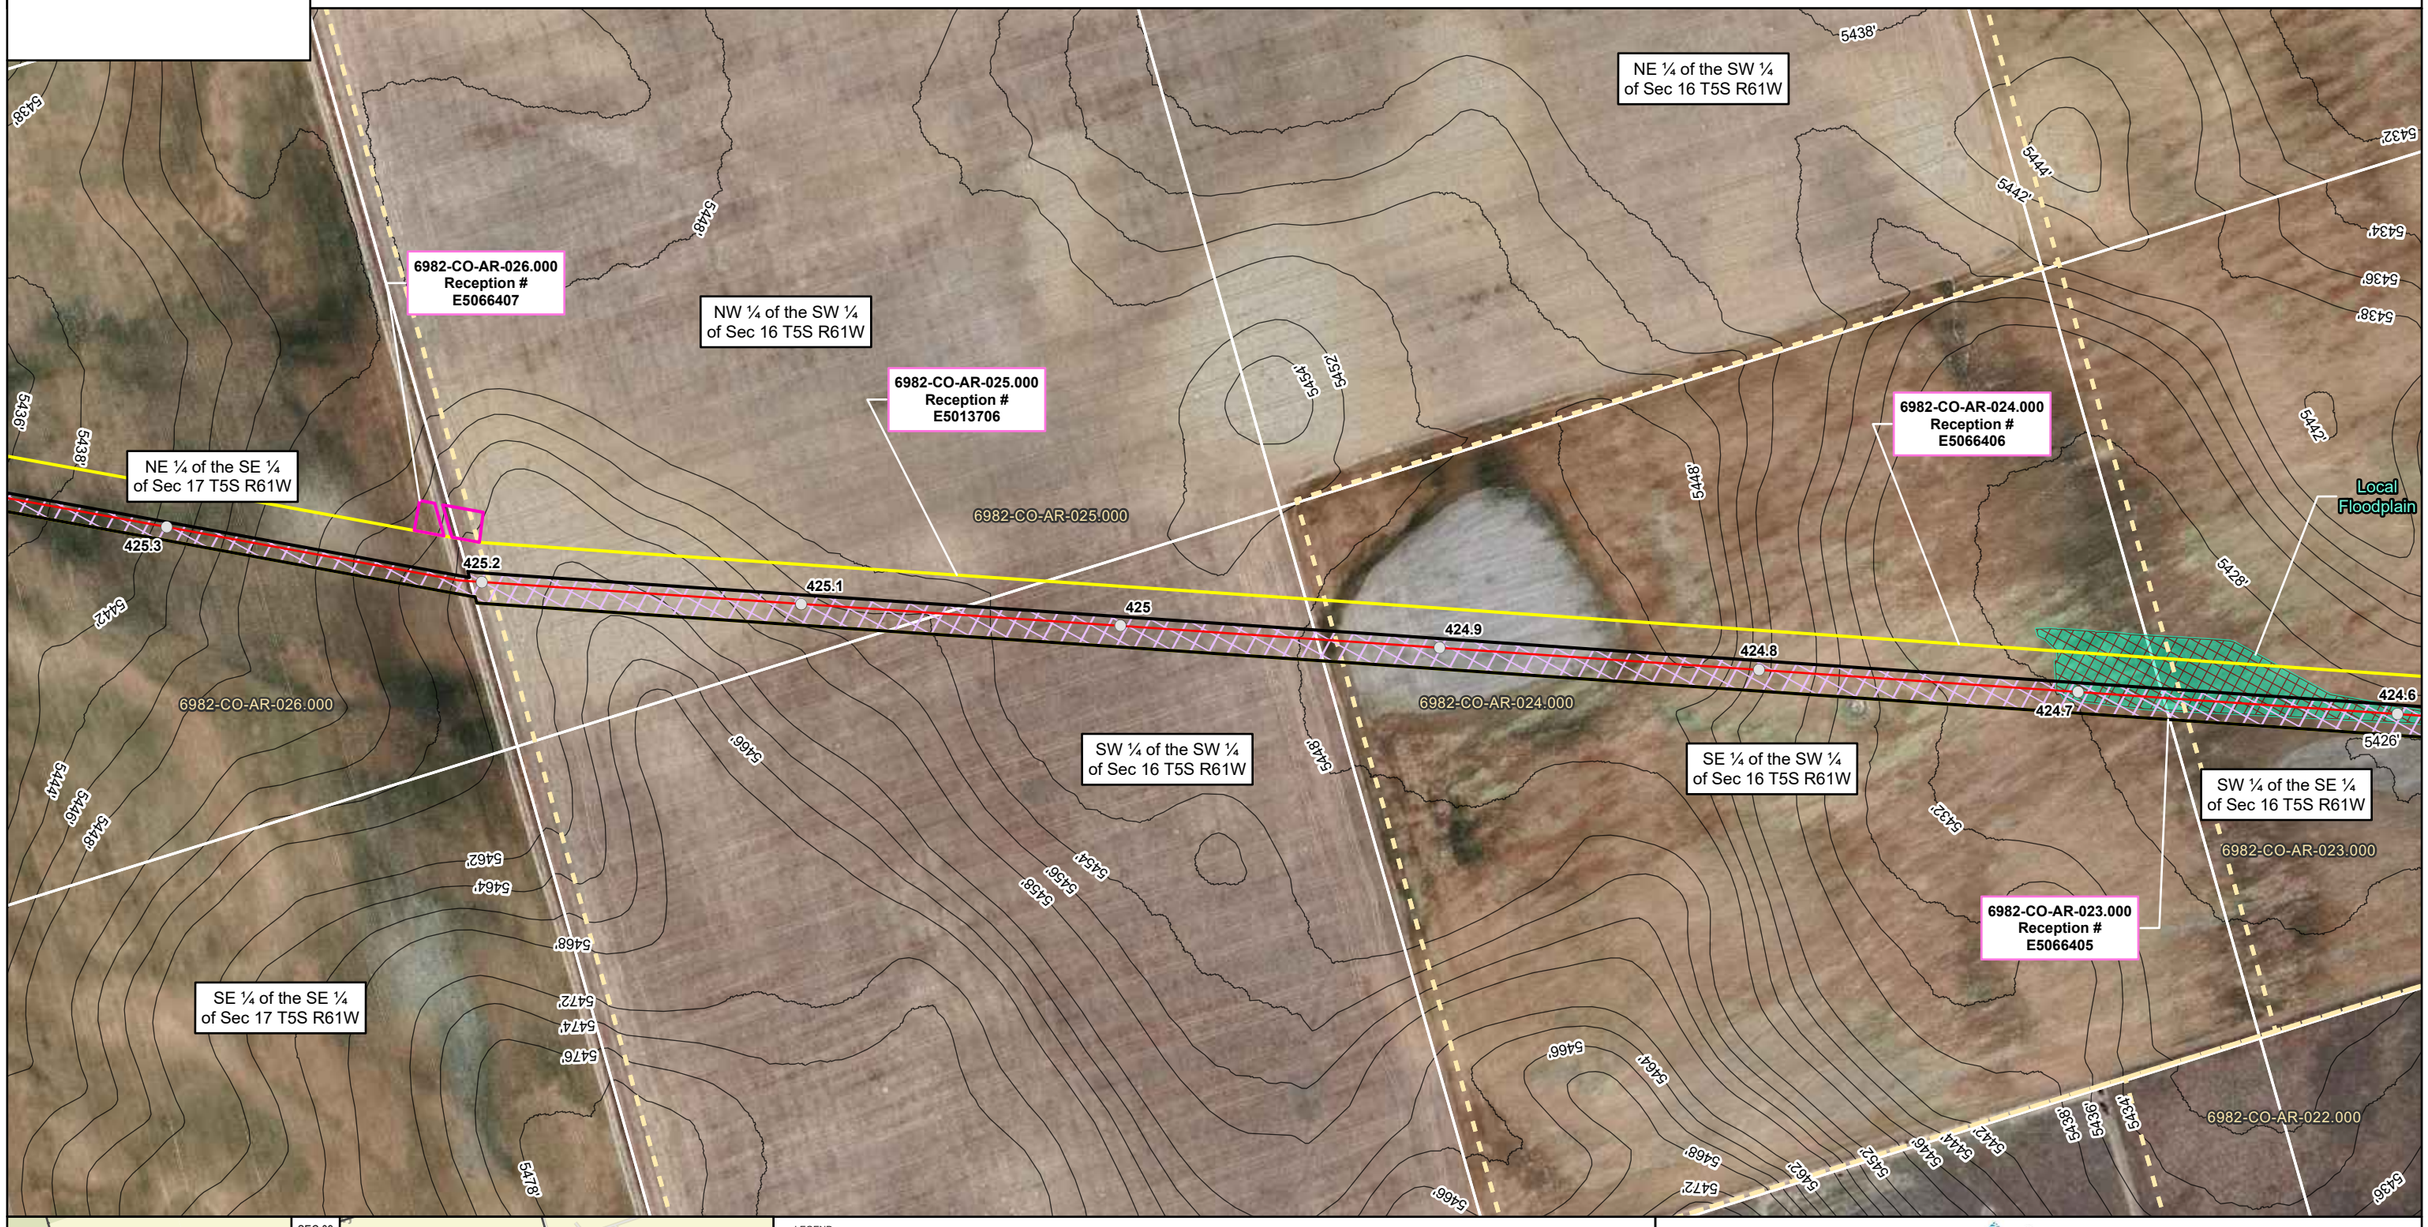

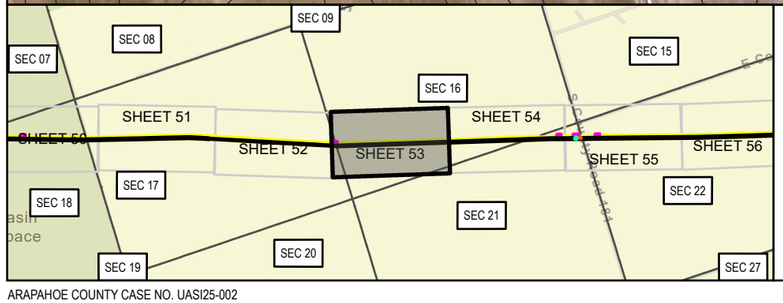

LEGEND

- MILEPOSTS
- PROPOSED CENTERLINE
- PROPOSED CENTERLINE OUTSIDE OF ARAPAHOE COUNTY
- PALUSTRINE EMERGENT WETLAND
- PALUSTRINE FORESTED WETLAND
- PALUSTRINE SCRUB-SHRUB WETLAND
- STREAM
- COUNTY FLOODPLAIN
- FEMA FLOODPLAIN (ZONE A)
- FEMA FLOODPLAIN (ZONE AE)
- FEMA FLOODPLAIN (ZONE AH)
- FEMA FLOODPLAIN (ZONE AO)
- CITY OF AURORA LIMITS
- COUNTY BOUNDARY
- SECTION LINE (PLSS)
- BIJOU BASIN OPEN SPACE
- BORE
- HDD ENTRY
- HDD EXIT
- HDD TBD
- COUNTY ROAD CROSSING
- NAMED NHD FLOWLINE
- ROW EXTENT
- PUBLIC ROAD
- PRIVATE ROAD
- EXISTING MAGELLAN PIPELINE EASEMENT
- PROPERTY BOUNDARY
- PERMANENT SITE
- PERMANENT ACCESS ROAD
- PERMANENT EASEMENT
- TEMPORARY WORKSPACE
- ADDITIONAL TEMPORARY WORKSPACE
- TEMPORARY ACCESS ROAD

SP - Ephemeral Stream
WP - Wetland Feature

0 125 250 US FEET 1 INCH = 250 FEET


ONEOK
Magellan Pipeline Company, L.P., is a subsidiary of ONEOK


ARAPAHOE COUNTY AERIAL IMAGERY MAP
DENVER EXPANSION PROJECT
MAGELLAN PIPELINE COMPANY, L.P.
ARAPAHOE COUNTY, COLORADO

NAD83 BLM ZONE 13N (US FOOT)	
PREPARED BY: PW	GENERATE DATE: 10/29/2025

ARAPAHOE COUNTY CASE NO. UASI25-002

USE BY SPECIAL REVIEW
DENVER EXPANSION PROJECT LOCATED IN S16 5S 61W, S21 5S 61W, 6TH PRINCIPAL MERIDIAN
COUNTY OF ARAPAHOE, STATE OF COLORADO

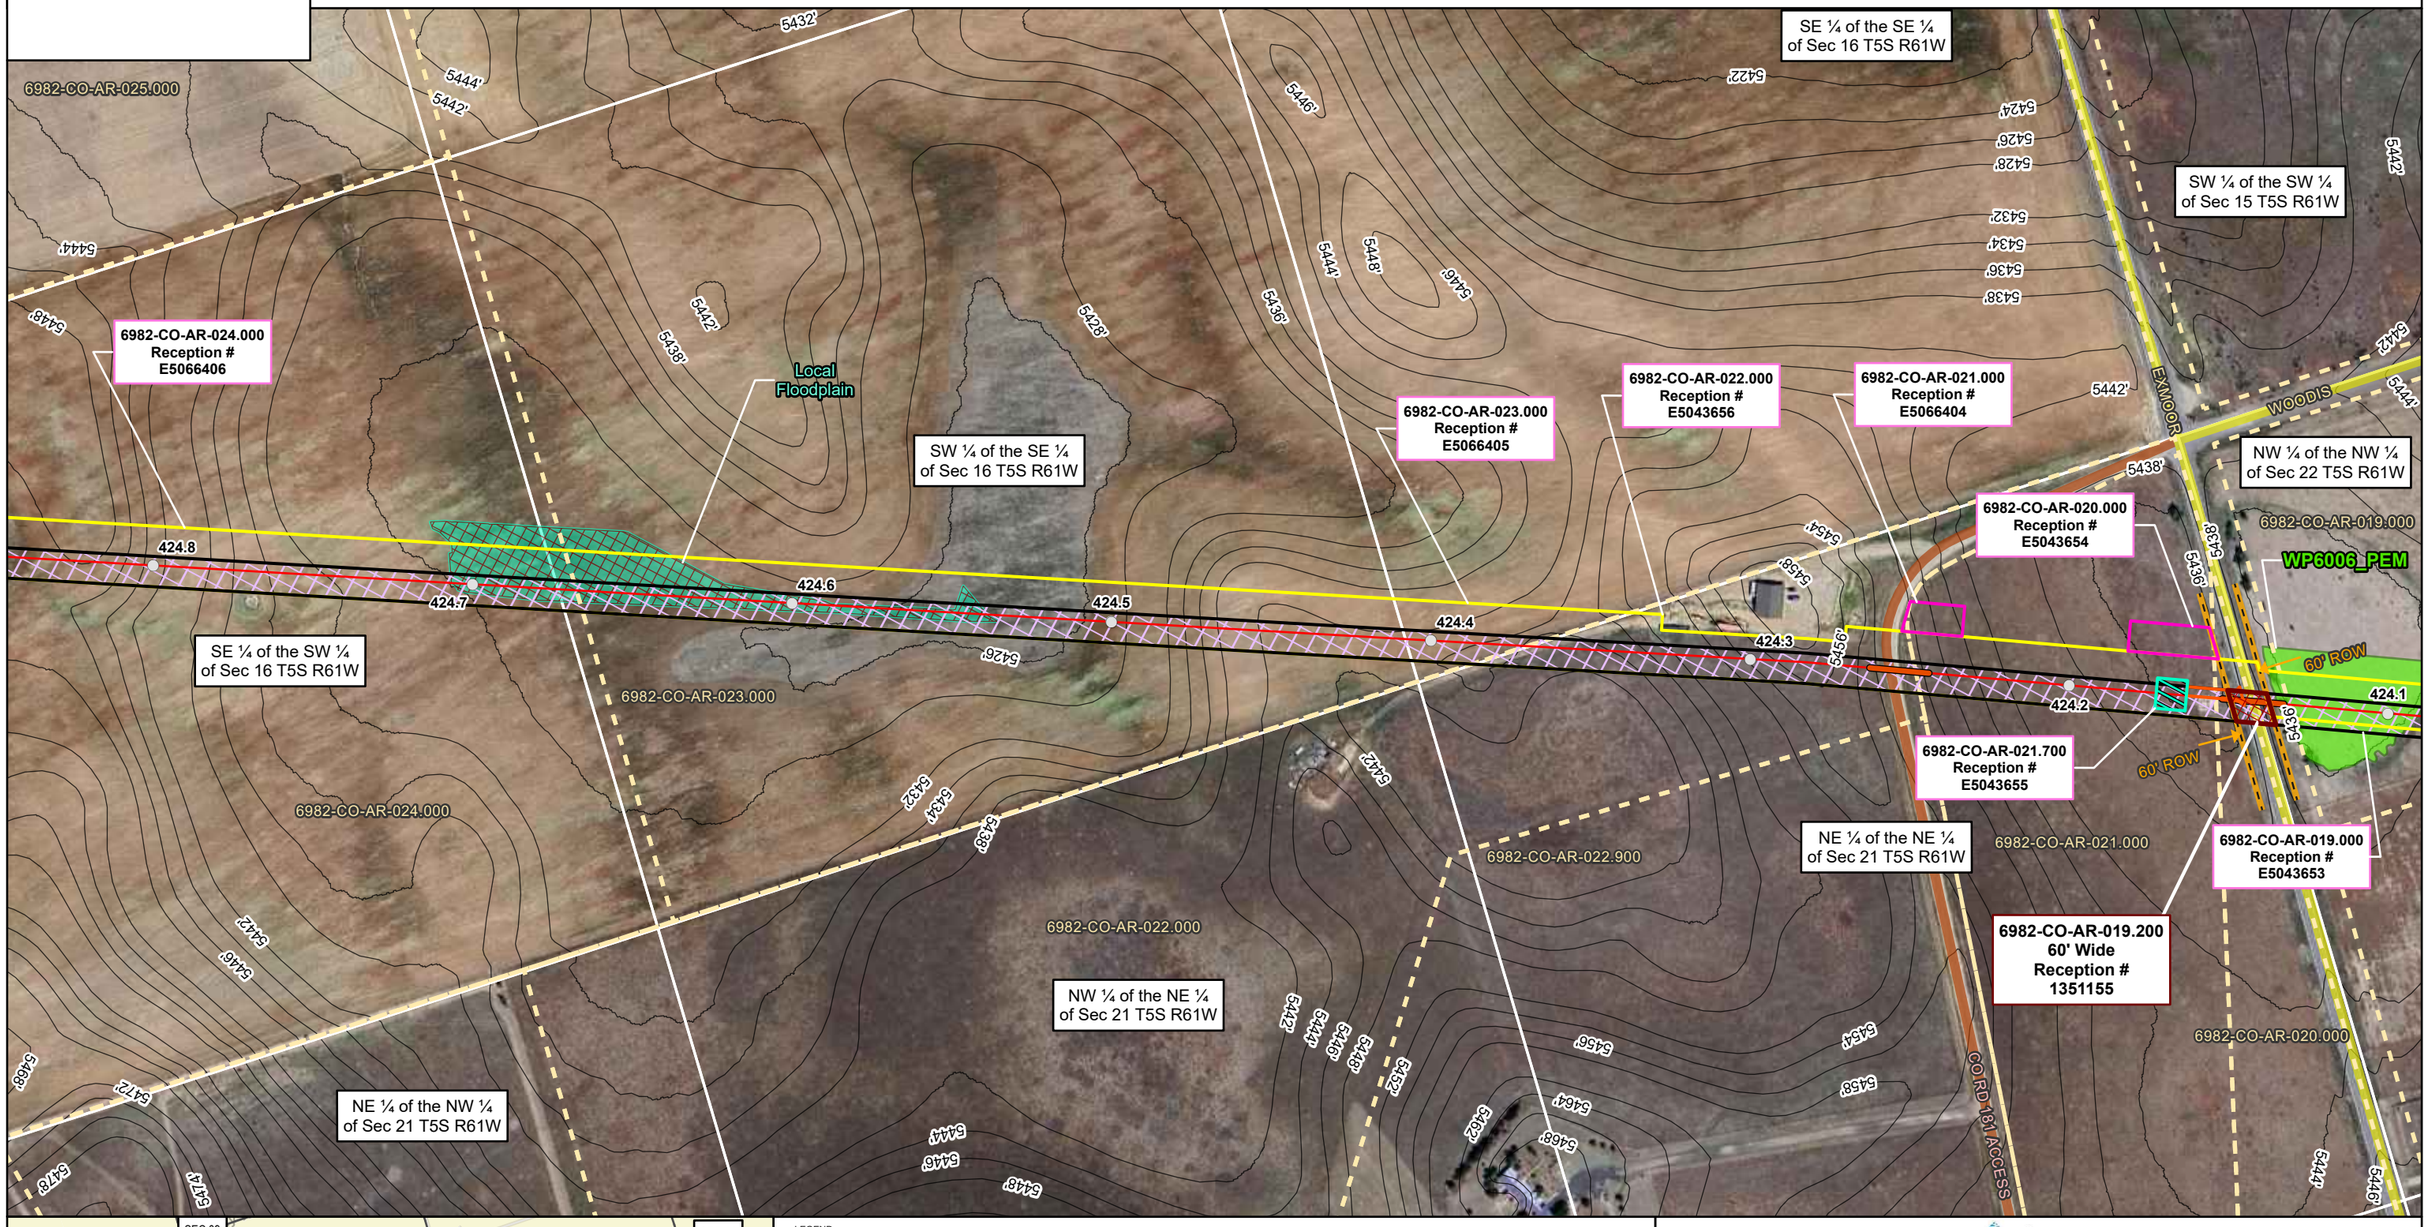

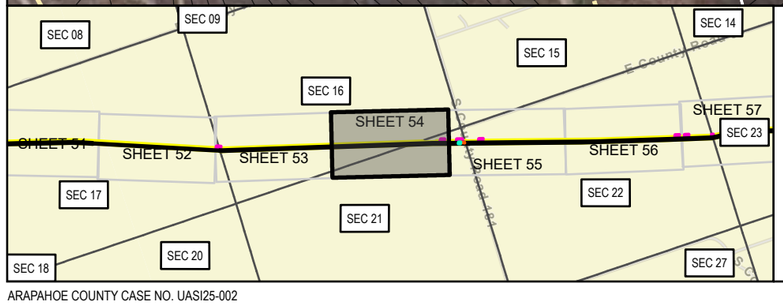

LEGEND

- MILEPOSTS
- PROPOSED CENTERLINE
- PROPOSED CENTERLINE OUTSIDE OF ARAPAHOE COUNTY
- PALUSTRINE EMERGENT WETLAND
- PALUSTRINE FORESTED WETLAND
- PALUSTRINE SCRUB-SHRUB WETLAND
- STREAM
- COUNTY FLOODPLAIN
- FEMA FLOODPLAIN (ZONE A)
- FEMA FLOODPLAIN (ZONE AE)
- FEMA FLOODPLAIN (ZONE AH)
- FEMA FLOODPLAIN (ZONE AO)
- CITY OF AURORA LIMITS
- COUNTY BOUNDARY
- SECTION LINE (PLSS)
- BIJOU BASIN OPEN SPACE
- BORE
- HDD ENTRY
- HDD EXIT
- HDD TBD
- COUNTY ROAD CROSSING
- NAMED NHD FLOWLINE
- ROW EXTENT
- PUBLIC ROAD
- PRIVATE ROAD
- EXISTING MAGELLAN PIPELINE EASEMENT
- PROPERTY BOUNDARY
- PERMANENT SITE
- PERMANENT ACCESS ROAD
- PERMANENT EASEMENT
- TEMPORARY WORKSPACE
- ADDITIONAL TEMPORARY WORKSPACE
- TEMPORARY ACCESS ROAD

SP - Ephemeral Stream
WP - Wetland Feature

0 125 250 US FEET 1 INCH = 250 FEET


ONEOK
Magellan Pipeline Company, L.P., is a subsidiary of ONEOK


ARAPAHOE COUNTY AERIAL IMAGERY MAP
DENVER EXPANSION PROJECT
MAGELLAN PIPELINE COMPANY, L.P.
ARAPAHOE COUNTY, COLORADO

NAD83 BLM ZONE 13N (US FOOT)	
PREPARED BY: PW	GENERATE DATE: 10/29/2025

ARAPAHOE COUNTY CASE NO. UASI25-002

USE BY SPECIAL REVIEW
DENVER EXPANSION PROJECT LOCATED IN S15 5S 61W, S16 5S 61W, S21 5S 61W, S22 5S 61W, 6TH PRINCIPAL MERIDIAN
COUNTY OF ARAPAHOE, STATE OF COLORADO

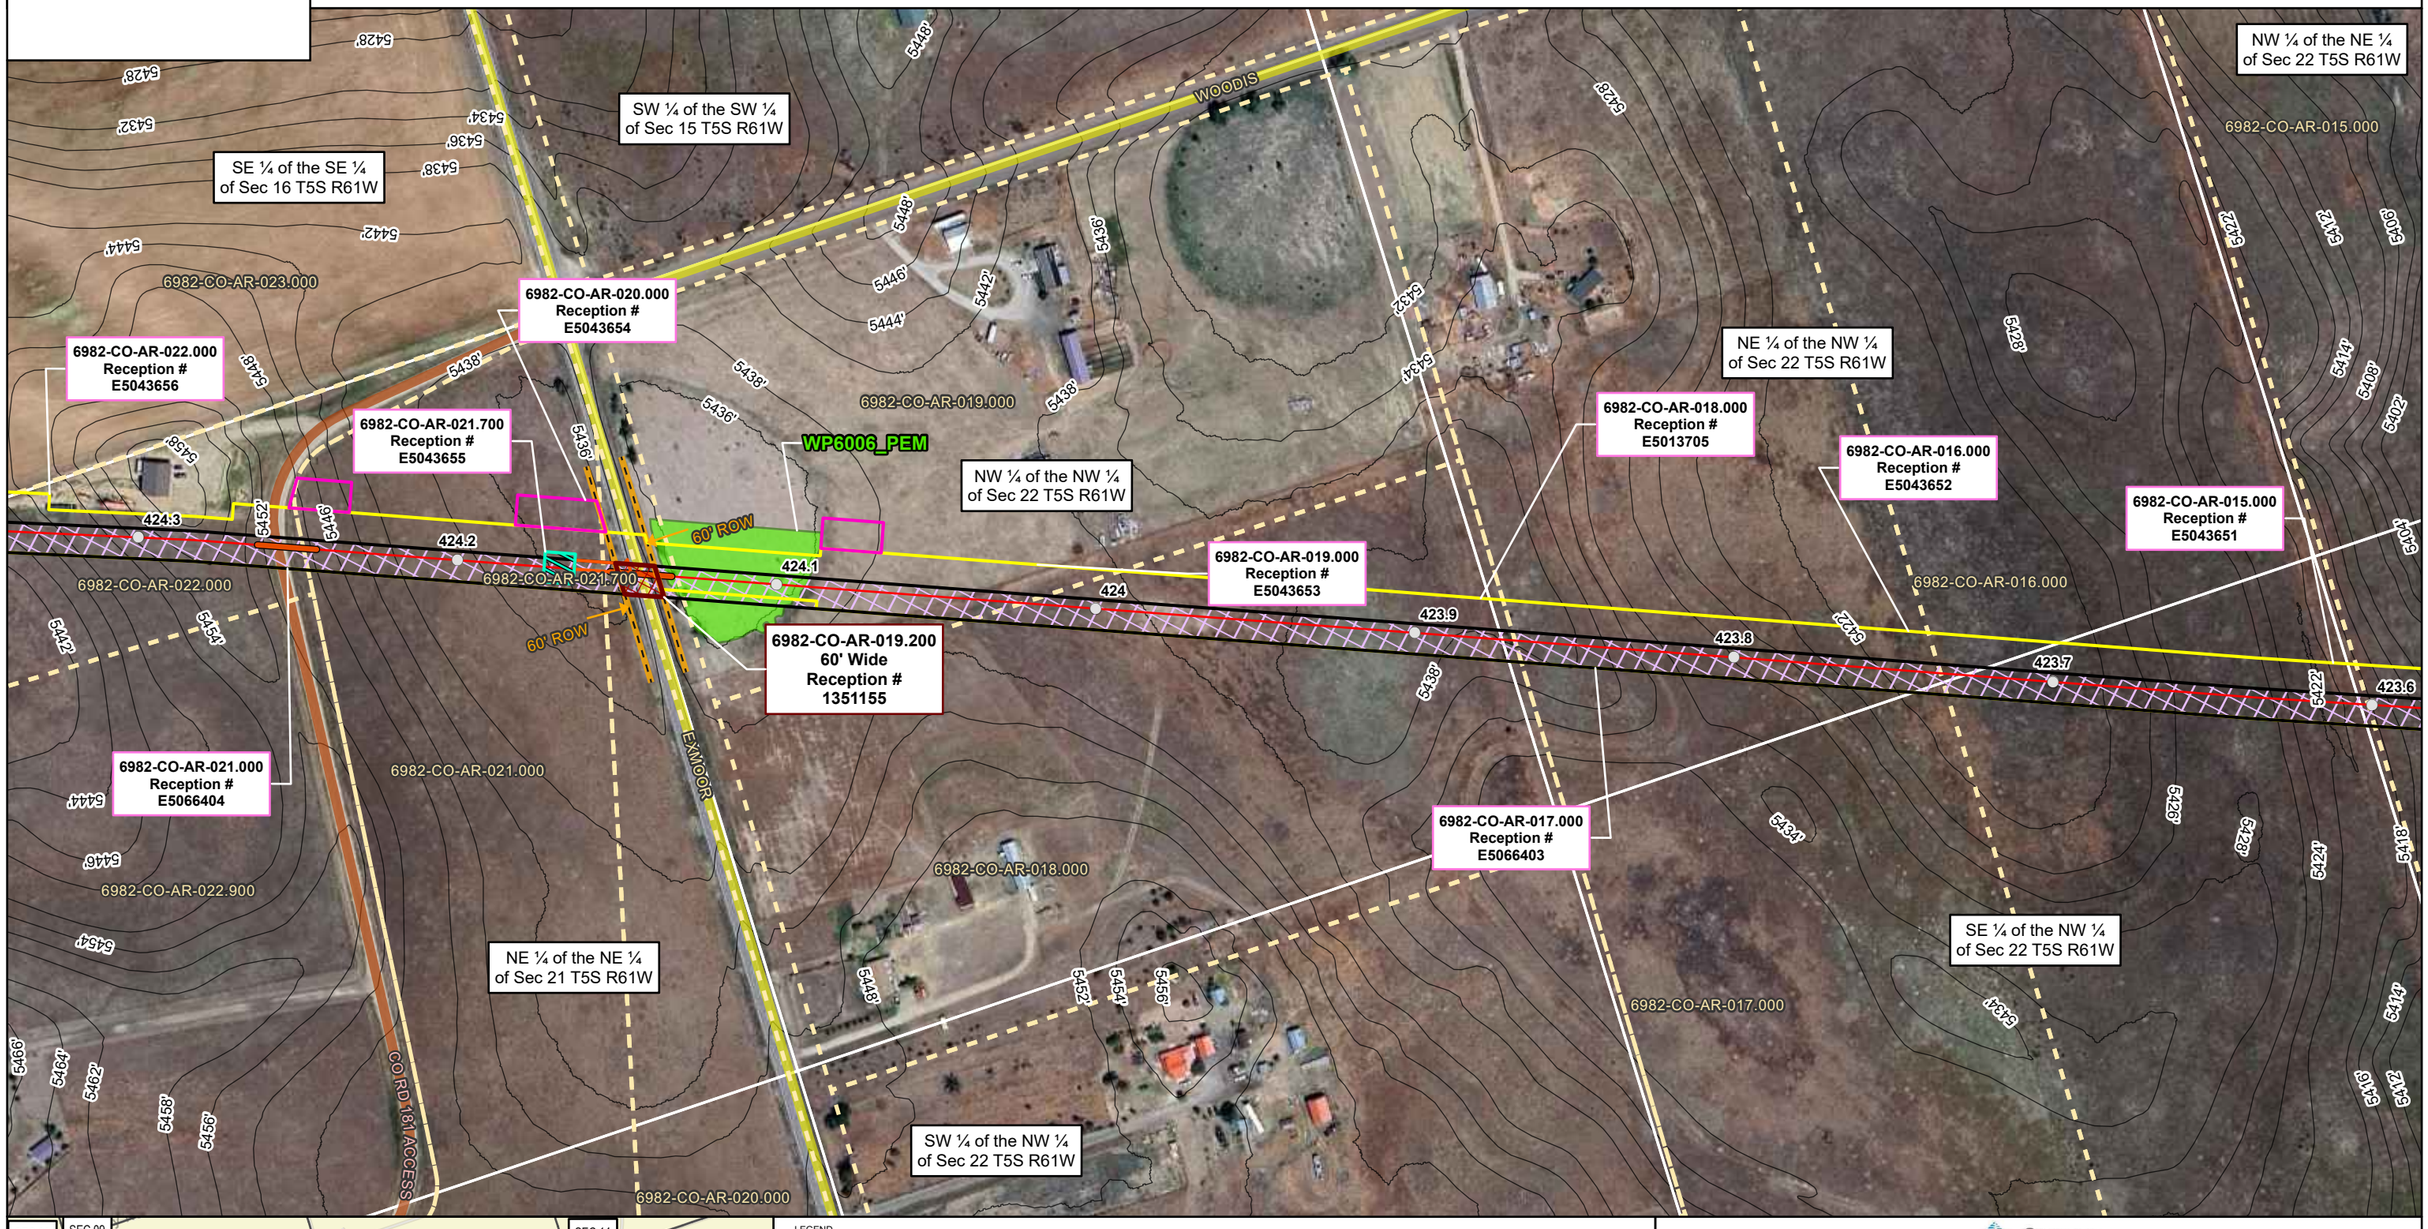

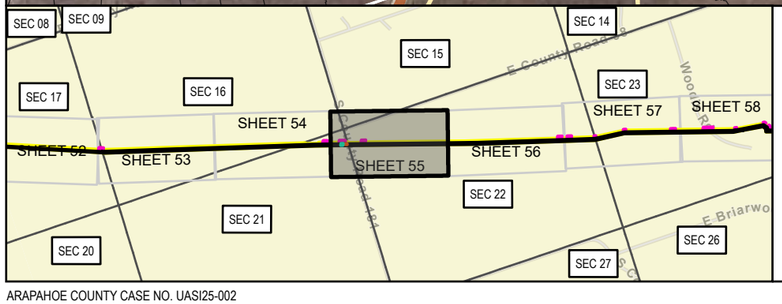

LEGEND

- MILEPOSTS
- PROPOSED CENTERLINE
- PROPOSED CENTERLINE OUTSIDE OF ARAPAHOE COUNTY
- PALUSTRINE EMERGENT WETLAND
- PALUSTRINE FORESTED WETLAND
- PALUSTRINE SCRUB-SHRUB WETLAND
- STREAM
- COUNTY FLOODPLAIN
- FEMA FLOODPLAIN (ZONE A)
- FEMA FLOODPLAIN (ZONE AE)
- FEMA FLOODPLAIN (ZONE AH)
- FEMA FLOODPLAIN (ZONE AO)
- CITY OF AURORA LIMITS
- COUNTY BOUNDARY
- SECTION LINE (PLSS)
- BIJOU BASIN OPEN SPACE
- BORE
- HDD ENTRY
- HDD EXIT
- HDD TBD
- COUNTY ROAD CROSSING
- NAMED NHD FLOWLINE
- ROW EXTENT
- PUBLIC ROAD
- PRIVATE ROAD
- EXISTING MAGELLAN PIPELINE EASEMENT
- PROPERTY BOUNDARY
- PERMANENT SITE
- PERMANENT ACCESS ROAD
- PERMANENT EASEMENT
- TEMPORARY WORKSPACE
- ADDITIONAL TEMPORARY WORKSPACE
- TEMPORARY ACCESS ROAD

SP - Ephemeral Stream
WP - Wetland Feature

US FEET 1 INCH = 250 FEET
0 125 250


ONEOK
Magellan Pipeline Company, L.P., is a subsidiary of ONEOK


ARAPAHOE COUNTY AERIAL IMAGERY MAP
DENVER EXPANSION PROJECT
MAGELLAN PIPELINE COMPANY, L.P.
ARAPAHOE COUNTY, COLORADO

NAD83 BLM ZONE 13N (US FOOT)	
PREPARED BY: PW	GENERATE DATE: 10/29/2025

ARAPAHOE COUNTY CASE NO. UASI25-002

USE BY SPECIAL REVIEW
DENVER EXPANSION PROJECT LOCATED IN S22 5S 61W, 6TH PRINCIPAL MERIDIAN
COUNTY OF ARAPAHOE, STATE OF COLORADO

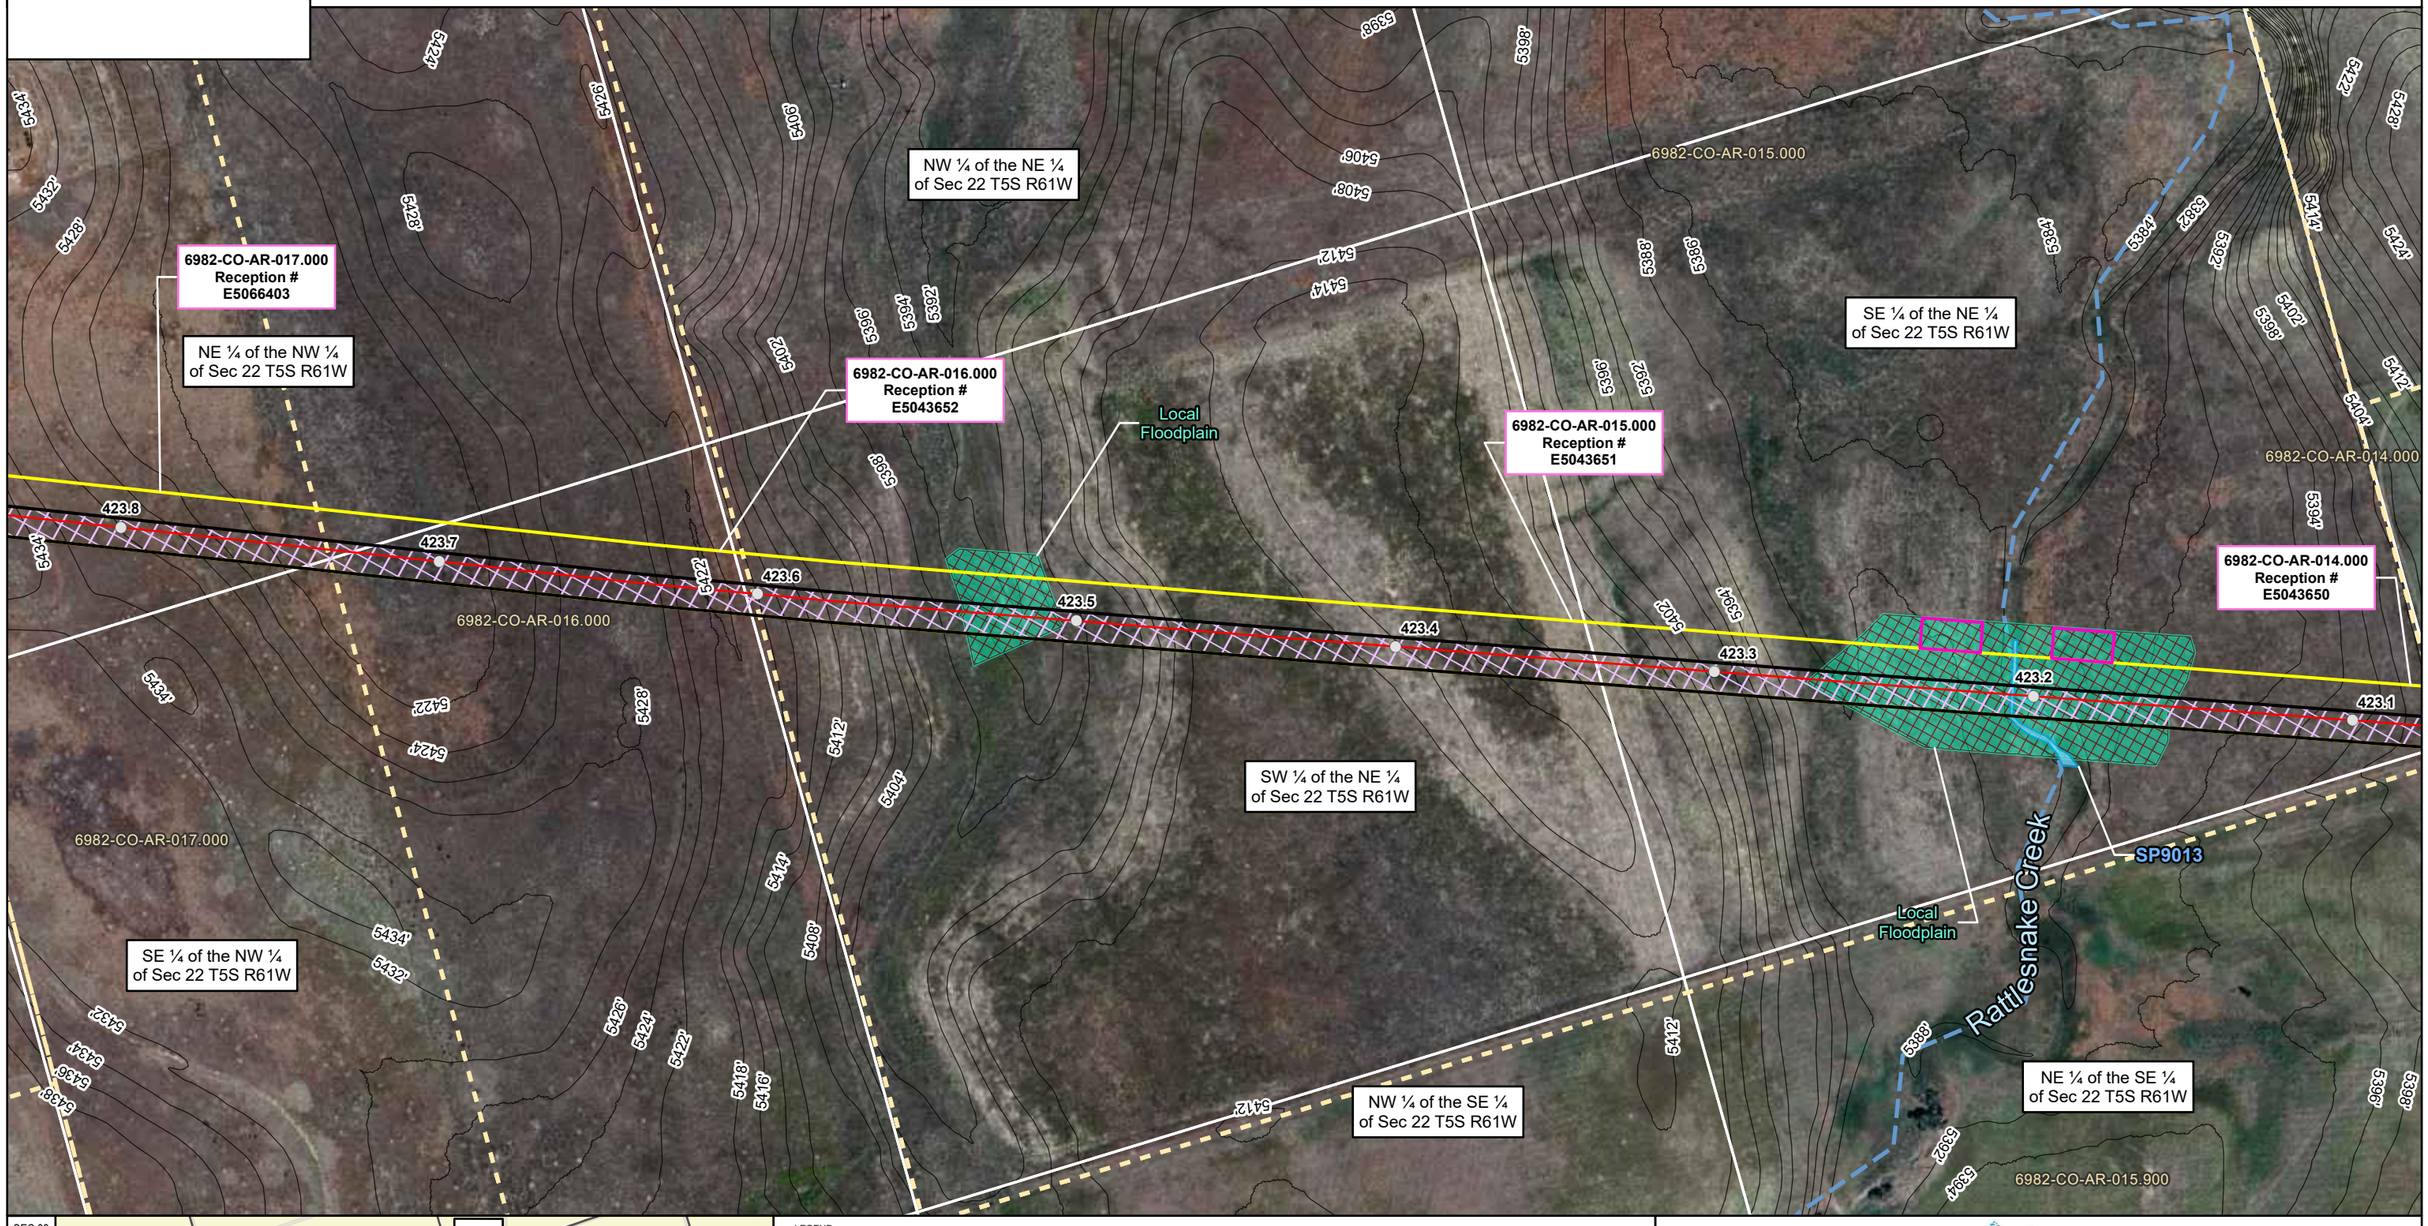

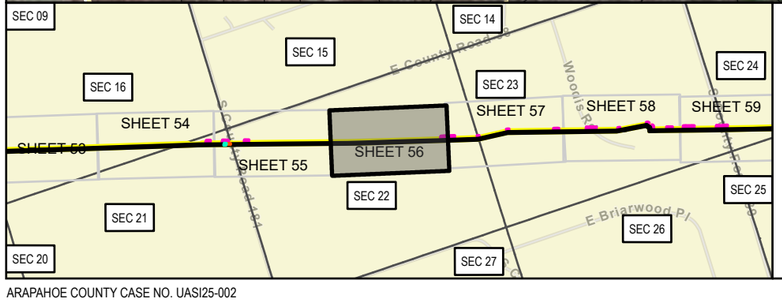

LEGEND

- MILEPOSTS
- PROPOSED CENTERLINE
- PROPOSED CENTERLINE OUTSIDE OF ARAPAHOE COUNTY
- PALUSTRINE EMERGENT WETLAND
- PALUSTRINE FORESTED WETLAND
- PALUSTRINE SCRUB-SHRUB WETLAND
- STREAM
- COUNTY FLOODPLAIN
- FEMA FLOODPLAIN (ZONE A)
- FEMA FLOODPLAIN (ZONE AE)
- FEMA FLOODPLAIN (ZONE AH)
- FEMA FLOODPLAIN (ZONE AO)
- CITY OF AURORA LIMITS
- COUNTY BOUNDARY
- SECTION LINE (PLSS)
- BIJOU BASIN OPEN SPACE
- BORE
- HDD ENTRY
- HDD EXIT
- HDD TBD
- COUNTY ROAD CROSSING
- NAMED NHD FLOWLINE
- ROW EXTENT
- PUBLIC ROAD
- PRIVATE ROAD
- EXISTING MAGELLAN PIPELINE EASEMENT
- PROPERTY BOUNDARY
- PERMANENT SITE
- PERMANENT ACCESS ROAD
- PERMANENT EASEMENT
- TEMPORARY WORKSPACE
- ADDITIONAL TEMPORARY WORKSPACE
- TEMPORARY ACCESS ROAD

SP - Ephemeral Stream
WP - Wetland Feature

US FEET 1 INCH = 250 FEET
0 125 250


ONEOK
Magellan Pipeline Company, L.P., is a subsidiary of ONEOK


ARAPAHOE COUNTY AERIAL IMAGERY MAP
DENVER EXPANSION PROJECT
MAGELLAN PIPELINE COMPANY, L.P.
ARAPAHOE COUNTY, COLORADO

NAD83 BLM ZONE 13N (US FOOT)	
PREPARED BY: PW	GENERATE DATE: 10/29/2025

ARAPAHOE COUNTY CASE NO. UASI25-002

USE BY SPECIAL REVIEW
DENVER EXPANSION PROJECT LOCATED IN S22 5S 61W, S23 5S 61W, 6TH PRINCIPAL MERIDIAN
COUNTY OF ARAPAHOE, STATE OF COLORADO

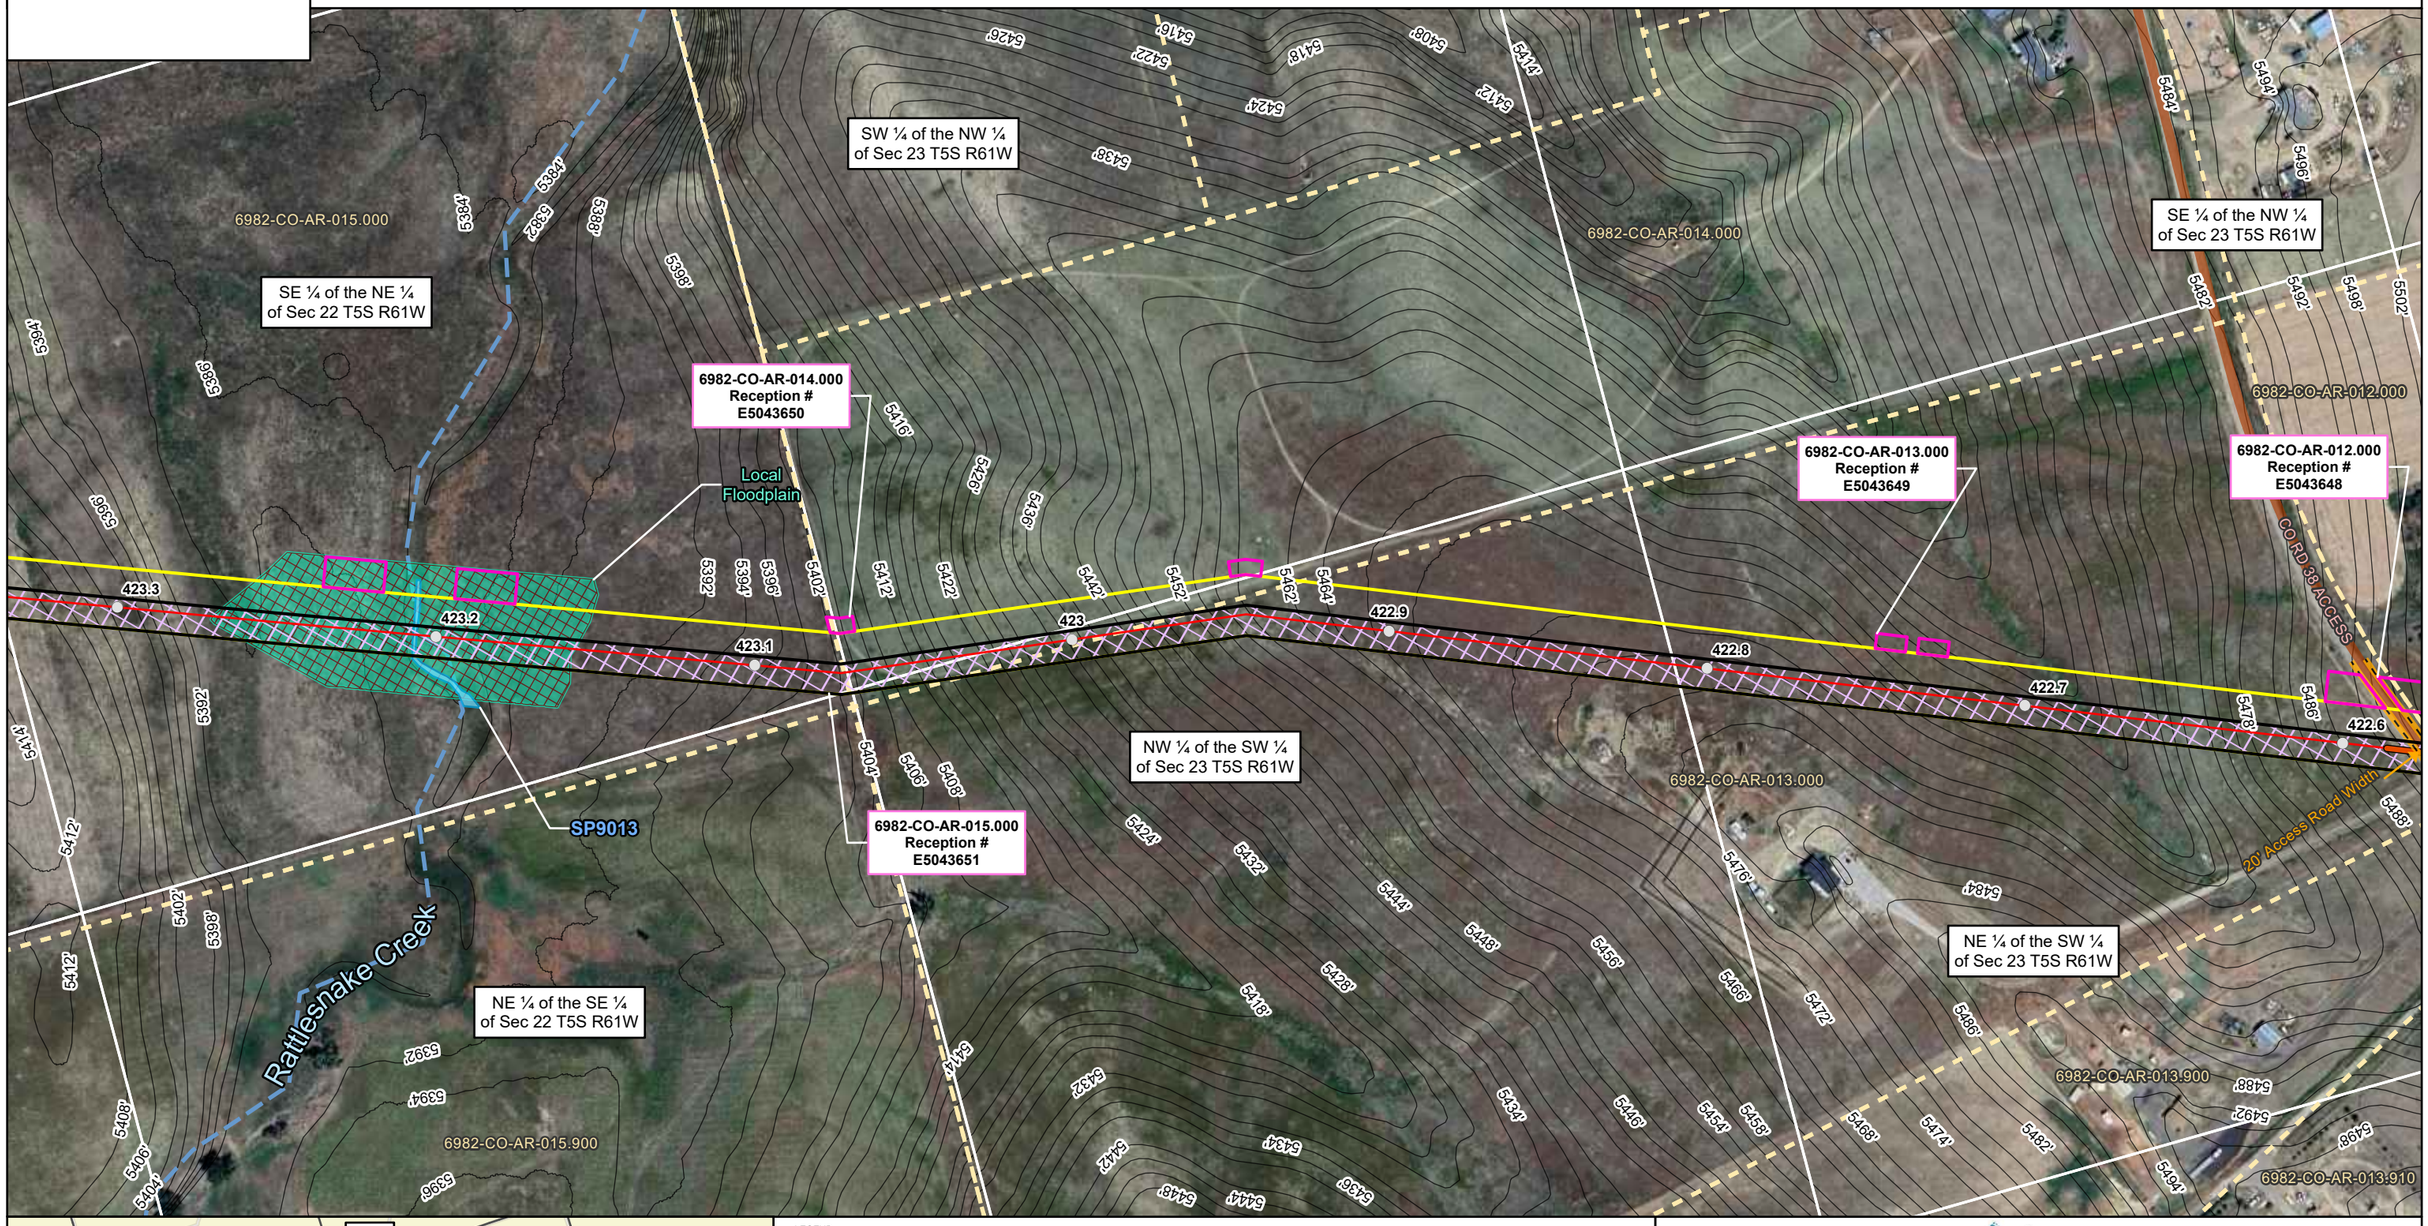

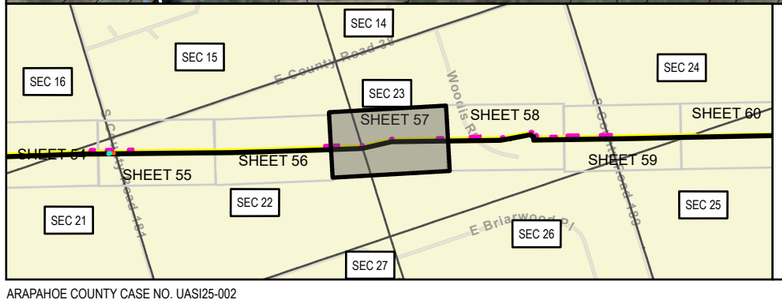

LEGEND

- MILEPOSTS
- PROPOSED CENTERLINE
- PROPOSED CENTERLINE OUTSIDE OF ARAPAHOE COUNTY
- PALUSTRINE EMERGENT WETLAND
- PALUSTRINE FORESTED WETLAND
- PALUSTRINE SCRUB-SHRUB WETLAND
- STREAM
- COUNTY FLOODPLAIN
- FEMA FLOODPLAIN (ZONE A)
- FEMA FLOODPLAIN (ZONE AE)
- FEMA FLOODPLAIN (ZONE AH)
- FEMA FLOODPLAIN (ZONE AO)
- CITY OF AURORA LIMITS
- COUNTY BOUNDARY
- SECTION LINE (PLSS)
- BIJOU BASIN OPEN SPACE
- BORE
- HDD ENTRY
- HDD EXIT
- HDD TBD
- COUNTY ROAD CROSSING
- NAMED NHD FLOWLINE
- ROW EXTENT
- PUBLIC ROAD
- PRIVATE ROAD
- EXISTING MAGELLAN PIPELINE EASEMENT
- PROPERTY BOUNDARY
- PERMANENT SITE
- PERMANENT ACCESS ROAD
- PERMANENT EASEMENT
- TEMPORARY WORKSPACE
- ADDITIONAL TEMPORARY WORKSPACE
- TEMPORARY ACCESS ROAD

SP - Ephemeral Stream
WP - Wetland Feature

0 125 250 US FEET 1 INCH = 250 FEET

ONEOK
Magellan Pipeline Company, L.P., is a subsidiary of ONEOK

ARAPAHOE COUNTY AERIAL IMAGERY MAP
DENVER EXPANSION PROJECT
MAGELLAN PIPELINE COMPANY, L.P.
ARAPAHOE COUNTY, COLORADO

NAD83 BLM ZONE 13N (US FOOT)	
PREPARED BY: PW	GENERATE DATE: 10/29/2025

ARAPAHOE COUNTY CASE NO. UASI25-002

USE BY SPECIAL REVIEW
DENVER EXPANSION PROJECT LOCATED IN S23 5S 61W, 6TH PRINCIPAL MERIDIAN
COUNTY OF ARAPAHOE, STATE OF COLORADO

SE ¼ of the NW ¼ of Sec 23 T5S R61W

NE ¼ of the SE ¼ of Sec 23 T5S R61W

NW ¼ of the SE ¼ of Sec 23 T5S R61W

NE ¼ of the SW ¼ of Sec 23 T5S R61W

NW ¼ of the SW ¼ of Sec 23 T5S R61W

SE ¼ of the SW ¼ of Sec 23 T5S R61W

SW ¼ of the SE ¼ of Sec 23 T5S R61W

SE ¼ of the SE ¼ of Sec 23 T5S R61W

6982-CO-AR-013.000 Reception # E5043649

6982-CO-AR-012.000 Reception # E5043648

6982-CO-AR-011.000 Reception # E5053405

6982-CO-AR-010.000 Reception # E5043647

6982-CO-AR-014.000

6982-CO-AR-012.000

6982-CO-AR-013.000

6982-CO-AR-011.000

6982-CO-AR-010.000

6982-CO-AR-013.900

6982-CO-AR-013.910

6982-CO-AR-010.900

20' Access Road Width


CO RD 38 ACCESS

30' from Easement
55' from Pipe Edge

SP9014

PALESTINE

422.8 422.7 422.6 422.5 422.4 422.3 422.2 422.1

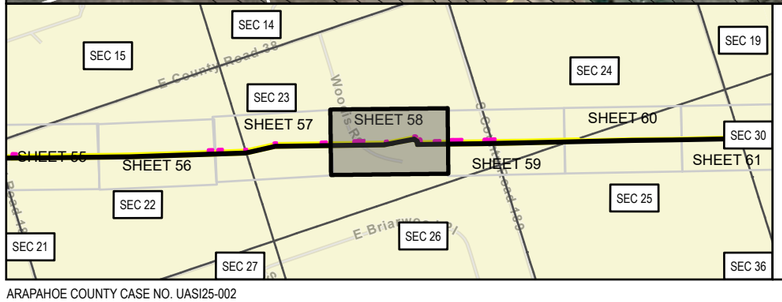

LEGEND

- MILEPOSTS
- PROPOSED CENTERLINE
- PROPOSED CENTERLINE OUTSIDE OF ARAPAHOE COUNTY
- PALUSTRINE EMERGENT WETLAND
- PALUSTRINE FORESTED WETLAND
- PALUSTRINE SCRUB-SHRUB WETLAND
- STREAM
- COUNTY FLOODPLAIN
- FEMA FLOODPLAIN (ZONE A)
- FEMA FLOODPLAIN (ZONE AE)
- FEMA FLOODPLAIN (ZONE AH)
- FEMA FLOODPLAIN (ZONE AO)
- CITY OF AURORA LIMITS
- COUNTY BOUNDARY
- SECTION LINE (PLSS)
- BIJOU BASIN OPEN SPACE
- BORE
- HDD ENTRY
- HDD EXIT
- HDD TBD
- COUNTY ROAD CROSSING
- NAMED NHD FLOWLINE
- ROW EXTENT
- PUBLIC ROAD
- PRIVATE ROAD
- EXISTING MAGELLAN PIPELINE EASEMENT
- PROPERTY BOUNDARY
- PERMANENT SITE
- PERMANENT ACCESS ROAD
- PERMANENT EASEMENT
- TEMPORARY WORKSPACE
- ADDITIONAL TEMPORARY WORKSPACE
- TEMPORARY ACCESS ROAD

SP - Ephemeral Stream
WP - Wetland Feature

0 125 250 US FEET 1 INCH = 250 FEET


ONEOK
Magellan Pipeline Company, L.P., is a subsidiary of ONEOK


ARAPAHOE COUNTY AERIAL IMAGERY MAP
DENVER EXPANSION PROJECT
MAGELLAN PIPELINE COMPANY, L.P.
ARAPAHOE COUNTY, COLORADO

NAD83 BLM ZONE 13N (US FOOT)	
PREPARED BY: PW	GENERATE DATE: 10/29/2025

ARAPAHOE COUNTY CASE NO. UASI25-002

USE BY SPECIAL REVIEW
DENVER EXPANSION PROJECT LOCATED IN S23 5S 61W, S24 5S 61W, S25 5S 61W, S26 5S 61W, 6TH PRINCIPAL MERIDIAN
COUNTY OF ARAPAHOE, STATE OF COLORADO

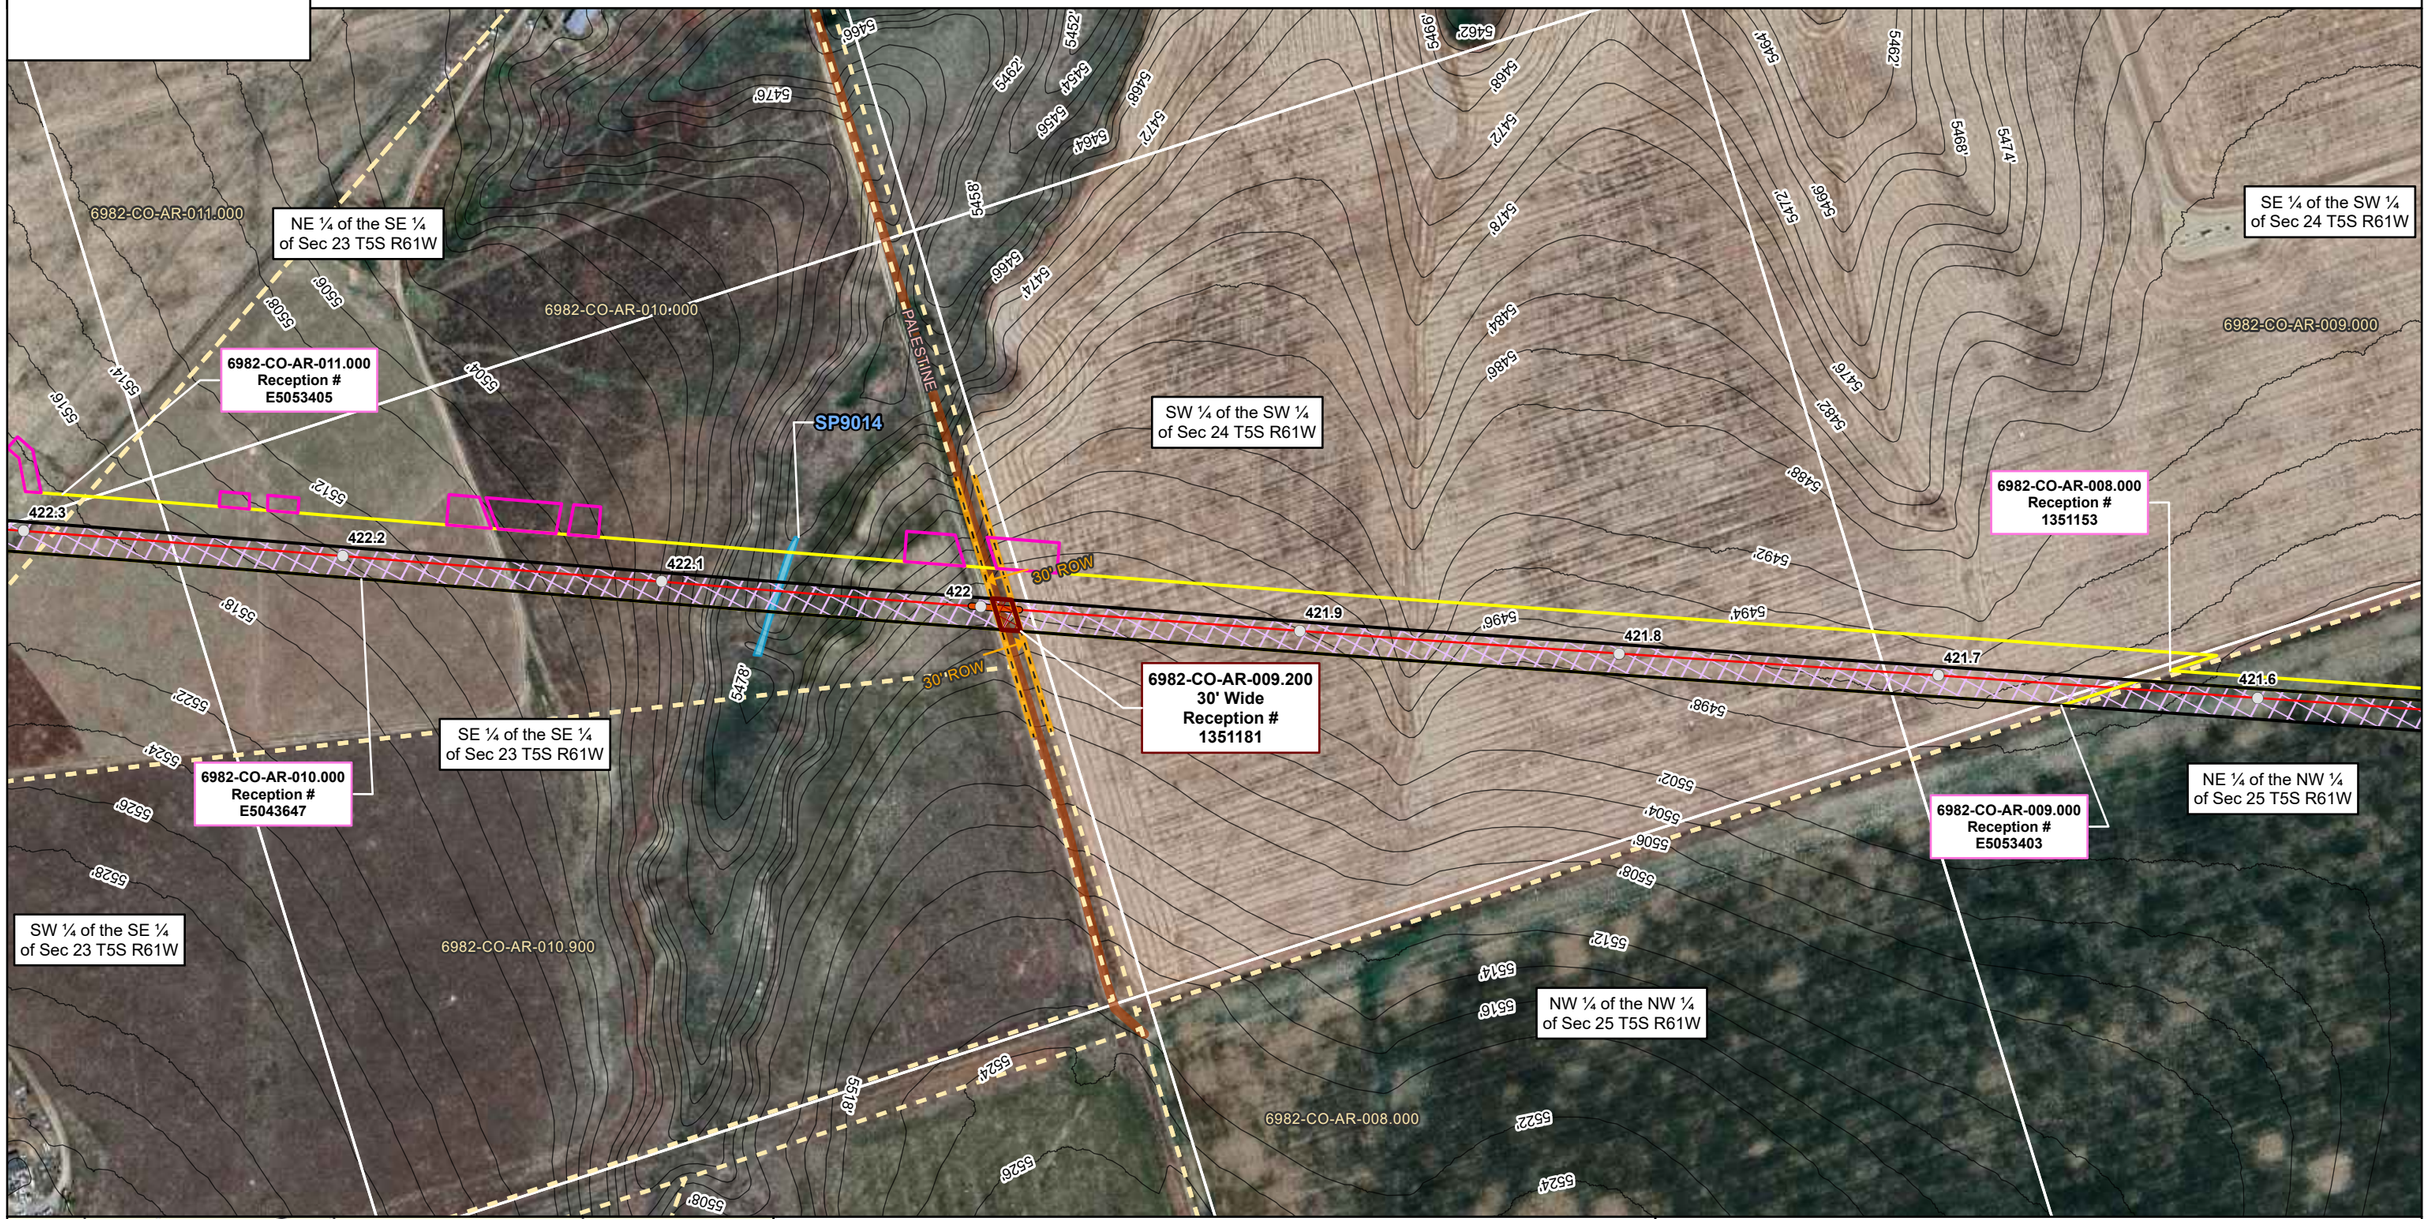

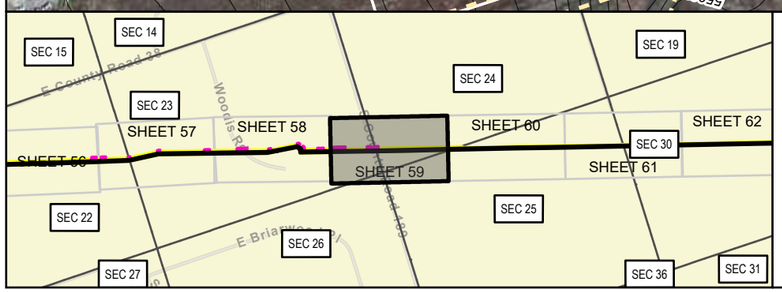

LEGEND

- MILEPOSTS
- PROPOSED CENTERLINE
- PROPOSED CENTERLINE OUTSIDE OF ARAPAHOE COUNTY
- PALUSTRINE EMERGENT WETLAND
- PALUSTRINE FORESTED WETLAND
- PALUSTRINE SCRUB-SHRUB WETLAND
- STREAM
- COUNTY FLOODPLAIN
- FEMA FLOODPLAIN (ZONE A)
- FEMA FLOODPLAIN (ZONE AE)
- FEMA FLOODPLAIN (ZONE AH)
- FEMA FLOODPLAIN (ZONE AO)
- CITY OF AURORA LIMITS
- COUNTY BOUNDARY
- SECTION LINE (PLSS)
- BIJOU BASIN OPEN SPACE
- BORE
- HDD ENTRY
- HDD EXIT
- HDD TBD
- COUNTY ROAD CROSSING
- NAMED NHD FLOWLINE
- ROW EXTENT
- PUBLIC ROAD
- PRIVATE ROAD
- EXISTING MAGELLAN PIPELINE EASEMENT
- PROPERTY BOUNDARY
- PERMANENT SITE
- PERMANENT ACCESS ROAD
- PERMANENT EASEMENT
- TEMPORARY WORKSPACE
- ADDITIONAL TEMPORARY WORKSPACE
- TEMPORARY ACCESS ROAD

SP - Ephemeral Stream
WP - Wetland Feature

0 125 250 US FEET 1 INCH = 250 FEET

ONEOK
Magellan Pipeline Company, L.P., is a subsidiary of ONEOK

ARAPAHOE COUNTY AERIAL IMAGERY MAP
DENVER EXPANSION PROJECT
MAGELLAN PIPELINE COMPANY, L.P.
ARAPAHOE COUNTY, COLORADO

NAD83 BLM ZONE 13N (US FOOT)

PREPARED BY: PW

GENERATE DATE: 10/29/2025

ARAPAHOE COUNTY CASE NO. UASI25-002

USE BY SPECIAL REVIEW
DENVER EXPANSION PROJECT LOCATED IN S24 5S 61W, S25 5S 61W, 6TH PRINCIPAL MERIDIAN
COUNTY OF ARAPAHOE, STATE OF COLORADO

SE ¼ of the SW ¼ of Sec 24 T5S R61W

SW ¼ of the SE ¼ of Sec 24 T5S R61W

6982-CO-AR-009.000

6982-CO-AR-009.000 Reception # E5053403

SW ¼ of the SW ¼ of Sec 24 T5S R61W

6982-CO-AR-008.000 Reception # 1351153

NW ¼ of the NE ¼ of Sec 25 T5S R61W

NE ¼ of the NE ¼ of Sec 25 T5S R61W

Local Floodplain

Local Floodplain

421.7 421.6 421.5 421.4 421.3 421.2 421.1


NE ¼ of the NW ¼ of Sec 25 T5S R61W

6982-CO-AR-008.000

NW ¼ of the NW ¼ of Sec 25 T5S R61W

SW ¼ of the NE ¼ of Sec 25 T5S R61W

SE ¼ of the NE ¼ of Sec 25 T5S R61W

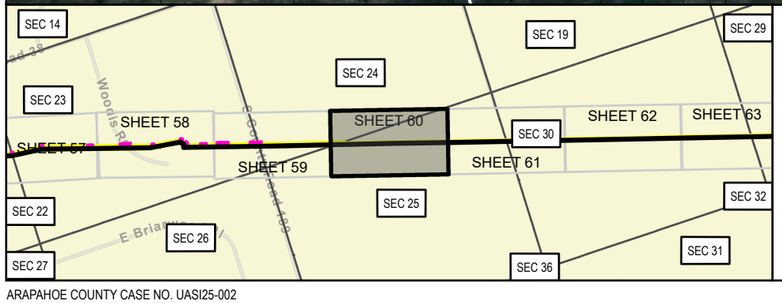

LEGEND

- MILEPOSTS
- PROPOSED CENTERLINE
- PROPOSED CENTERLINE OUTSIDE OF ARAPAHOE COUNTY
- PALUSTRINE EMERGENT WETLAND
- PALUSTRINE FORESTED WETLAND
- PALUSTRINE SCRUB-SHRUB WETLAND
- STREAM
- COUNTY FLOODPLAIN
- FEMA FLOODPLAIN (ZONE A)
- FEMA FLOODPLAIN (ZONE AE)
- FEMA FLOODPLAIN (ZONE AH)
- FEMA FLOODPLAIN (ZONE AO)
- CITY OF AURORA LIMITS
- COUNTY BOUNDARY
- SECTION LINE (PLSS)
- BIJOU BASIN OPEN SPACE
- BORE
- HDD ENTRY
- HDD EXIT
- HDD TBD
- COUNTY ROAD CROSSING
- NAMED NHD FLOWLINE
- ROW EXTENT
- PUBLIC ROAD
- PRIVATE ROAD
- EXISTING MAGELLAN PIPELINE EASEMENT
- PROPERTY BOUNDARY
- PERMANENT SITE
- PERMANENT ACCESS ROAD
- PERMANENT EASEMENT
- TEMPORARY WORKSPACE
- ADDITIONAL TEMPORARY WORKSPACE
- TEMPORARY ACCESS ROAD

SP - Ephemeral Stream
WP - Wetland Feature

0 125 250 US FEET 1 INCH = 250 FEET

ONEOK
Magellan Pipeline Company, L.P., is a subsidiary of ONEOK

ARAPAHOE COUNTY AERIAL IMAGERY MAP
DENVER EXPANSION PROJECT
MAGELLAN PIPELINE COMPANY, L.P.
ARAPAHOE COUNTY, COLORADO

NAD83 BLM ZONE 13N (US FOOT)	
PREPARED BY: PW	GENERATE DATE: 10/29/2025

ARAPAHOE COUNTY CASE NO. UASI25-002

USE BY SPECIAL REVIEW
DENVER EXPANSION PROJECT LOCATED IN S25 5S 61W, S30 5S 60W, 6TH PRINCIPAL MERIDIAN
COUNTY OF ARAPAHOE, STATE OF COLORADO

NW ¼ of the NE ¼ of Sec 25 T5S R61W

NE ¼ of the NE ¼ of Sec 25 T5S R61W

SW ¼ of the NE ¼ of Sec 25 T5S R61W

SE ¼ of the NE ¼ of Sec 25 T5S R61W

L 1 of Sec 30 T5S R60W

NE ¼ of the NW ¼ of Sec 30 T5S R60W

L 2 of Sec 30 T5S R60W

SE ¼ of the NW ¼ of Sec 30 T5S R60W

Local Floodplain

Local Floodplain

6982-CO-AR-008.000


6982-CO-AR-007.000

6982-CO-AR-008.000 Reception # 1351153

6982-CO-AR-007.000 Reception # 1351153

SP9010

421.2 421.1 421 420.9 420.8 420.7 420.6

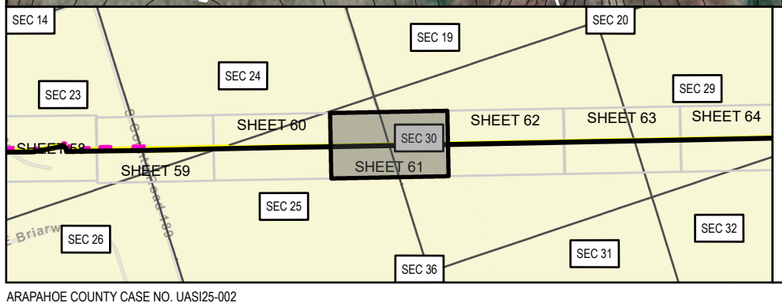

LEGEND

- MILEPOSTS
- PROPOSED CENTERLINE
- PROPOSED CENTERLINE OUTSIDE OF ARAPAHOE COUNTY
- PALUSTRINE EMERGENT WETLAND
- PALUSTRINE FORESTED WETLAND
- PALUSTRINE SCRUB-SHRUB WETLAND
- STREAM
- COUNTY FLOODPLAIN
- FEMA FLOODPLAIN (ZONE A)
- FEMA FLOODPLAIN (ZONE AE)
- FEMA FLOODPLAIN (ZONE AH)
- FEMA FLOODPLAIN (ZONE AO)
- CITY OF AURORA LIMITS
- COUNTY BOUNDARY
- SECTION LINE (PLSS)
- BIJOU BASIN OPEN SPACE
- BORE
- HDD ENTRY
- HDD EXIT
- HDD TBD
- COUNTY ROAD CROSSING
- NAMED NHD FLOWLINE
- ROW EXTENT
- PUBLIC ROAD
- PRIVATE ROAD
- EXISTING MAGELLAN PIPELINE EASEMENT
- PROPERTY BOUNDARY
- PERMANENT SITE
- PERMANENT ACCESS ROAD
- PERMANENT EASEMENT
- TEMPORARY WORKSPACE
- ADDITIONAL TEMPORARY WORKSPACE
- TEMPORARY ACCESS ROAD

SP - Ephemeral Stream
WP - Wetland Feature

0 125 250 US FEET 1 INCH = 250 FEET

ONEOK
Magellan Pipeline Company, L.P., is a subsidiary of ONEOK

ARAPAHOE COUNTY AERIAL IMAGERY MAP
DENVER EXPANSION PROJECT
MAGELLAN PIPELINE COMPANY, L.P.
ARAPAHOE COUNTY, COLORADO

NAD83 BLM ZONE 13N (US FOOT)

PREPARED BY: PW

GENERATE DATE: 10/29/2025

ARAPAHOE COUNTY CASE NO. UASI25-002

USE BY SPECIAL REVIEW
DENVER EXPANSION PROJECT LOCATED IN S30 5S 60W, 6TH PRINCIPAL MERIDIAN
COUNTY OF ARAPAHOE, STATE OF COLORADO

6982-CO-AR-007.000

6982-CO-AR-007.000
Reception #
1351153

SP9010

420.7 420.6 420.5 420.4 420.3 420.2 420.1

SE ¼ of the NE ¼
of Sec 30 T5S R60W

SW ¼ of the NE ¼
of Sec 30 T5S R60W

SE ¼ of the NW ¼
of Sec 30 T5S R60W


L 2
of Sec 30 T5S R60W

L 3
of Sec 30 T5S R60W

NE ¼ of the SW ¼
of Sec 30 T5S R60W

NW ¼ of the SE ¼
of Sec 30 T5S R60W

NE ¼ of the SE ¼
of Sec 30 T5S R60W

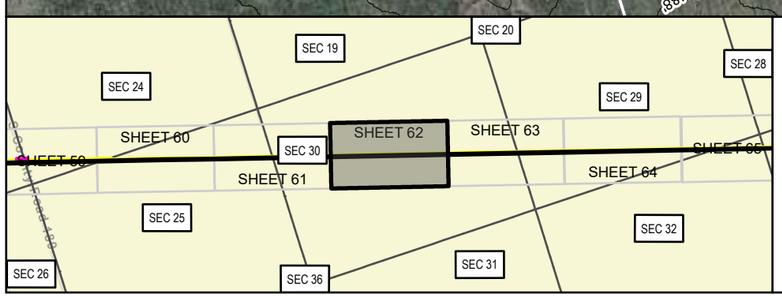

LEGEND

- MILEPOSTS
- PROPOSED CENTERLINE
- PROPOSED CENTERLINE OUTSIDE OF ARAPAHOE COUNTY
- PALUSTRINE EMERGENT WETLAND
- PALUSTRINE FORESTED WETLAND
- PALUSTRINE SCRUB-SHRUB WETLAND
- STREAM
- COUNTY FLOODPLAIN
- FEMA FLOODPLAIN (ZONE A)
- FEMA FLOODPLAIN (ZONE AE)
- FEMA FLOODPLAIN (ZONE AH)
- FEMA FLOODPLAIN (ZONE AO)
- CITY OF AURORA LIMITS
- COUNTY BOUNDARY
- SECTION LINE (PLSS)
- BIJOU BASIN OPEN SPACE
- BORE
- HDD ENTRY
- HDD EXIT
- HDD TBD
- COUNTY ROAD CROSSING
- NAMED NHD FLOWLINE
- ROW EXTENT
- PUBLIC ROAD
- PRIVATE ROAD
- EXISTING MAGELLAN PIPELINE EASEMENT
- PROPERTY BOUNDARY
- PERMANENT SITE
- PERMANENT ACCESS ROAD
- PERMANENT EASEMENT
- TEMPORARY WORKSPACE
- ADDITIONAL TEMPORARY WORKSPACE
- TEMPORARY ACCESS ROAD

SP - Ephemeral Stream
WP - Wetland Feature

0 125 250 US FEET 1 INCH = 250 FEET

ONEOK
Magellan Pipeline Company, L.P., is a subsidiary of ONEOK

ARAPAHOE COUNTY AERIAL IMAGERY MAP
DENVER EXPANSION PROJECT
MAGELLAN PIPELINE COMPANY, L.P.
ARAPAHOE COUNTY, COLORADO


NAD83 BLM ZONE 13N (US FOOT)


PREPARED BY: PW

GENERATE DATE: 10/29/2025

ARAPAHOE COUNTY CASE NO. UASI25-002

USE BY SPECIAL REVIEW
DENVER EXPANSION PROJECT LOCATED IN S29 5S 60W, S30 5S 60W, 6TH PRINCIPAL MERIDIAN
COUNTY OF ARAPAHOE, STATE OF COLORADO

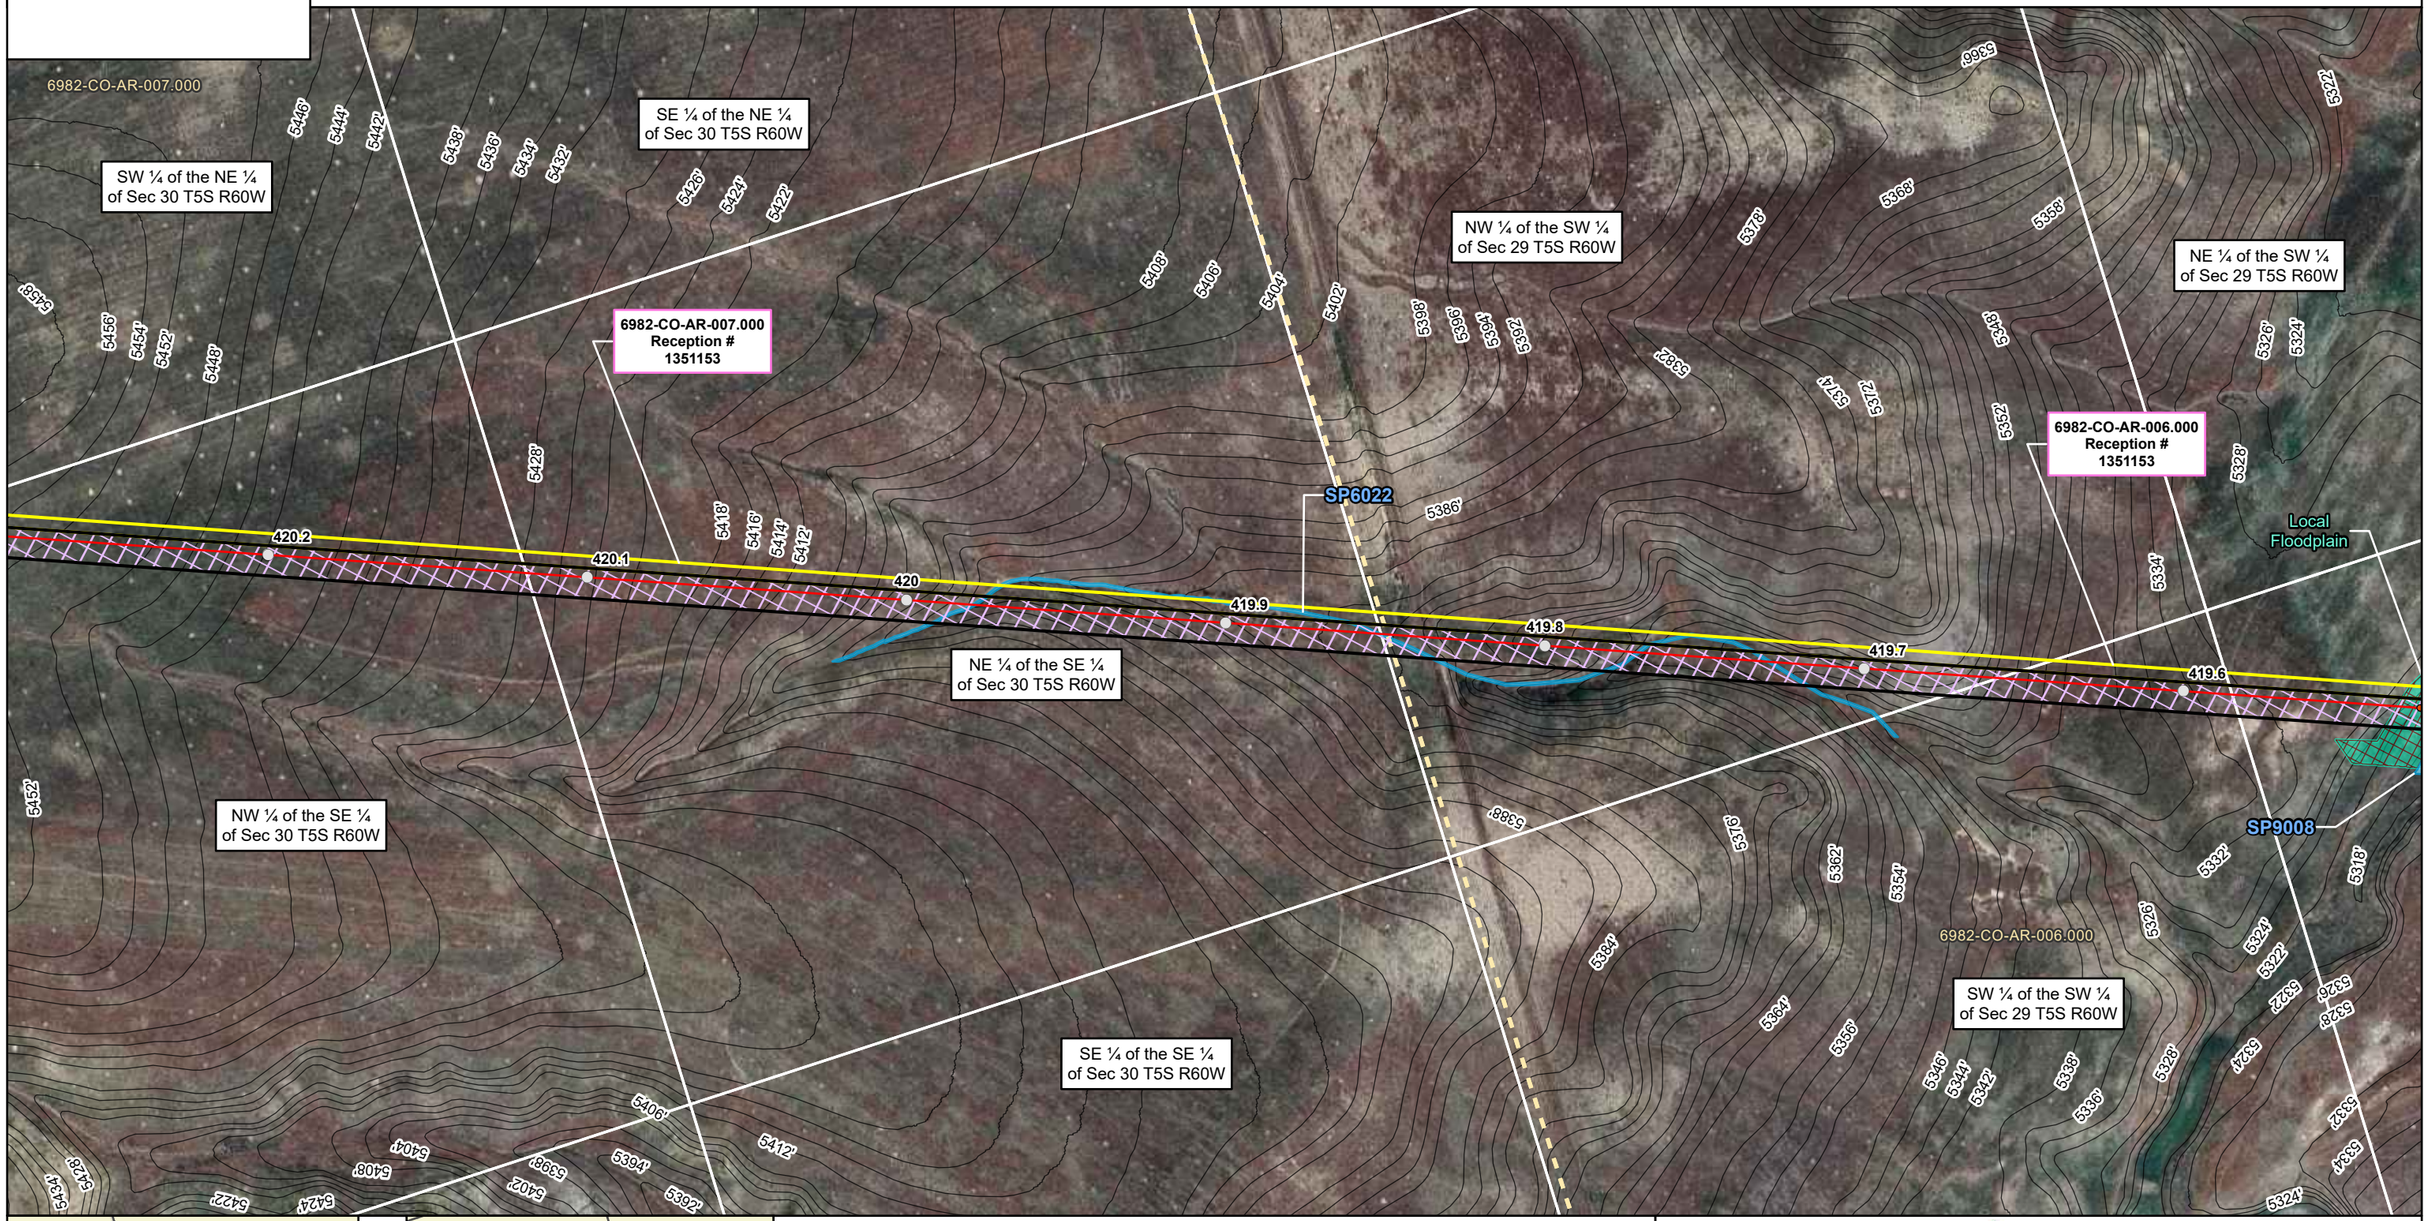

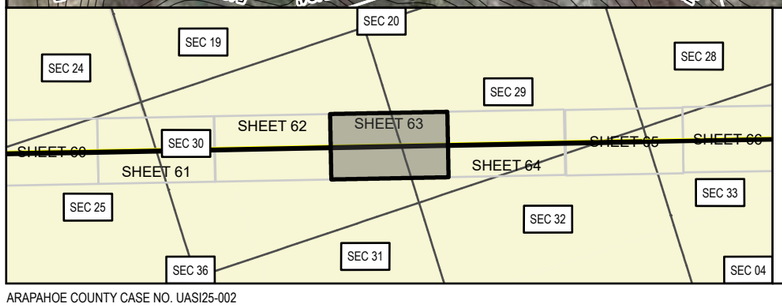

LEGEND

- MILEPOSTS
- PROPOSED CENTERLINE
- PROPOSED CENTERLINE OUTSIDE OF ARAPAHOE COUNTY
- PALUSTRINE EMERGENT WETLAND
- PALUSTRINE FORESTED WETLAND
- PALUSTRINE SCRUB-SHRUB WETLAND
- STREAM
- COUNTY FLOODPLAIN
- FEMA FLOODPLAIN (ZONE A)
- FEMA FLOODPLAIN (ZONE AE)
- FEMA FLOODPLAIN (ZONE AH)
- FEMA FLOODPLAIN (ZONE AO)
- CITY OF AURORA LIMITS
- COUNTY BOUNDARY
- SECTION LINE (PLSS)
- BIJOU BASIN OPEN SPACE
- BORE
- HDD ENTRY
- HDD EXIT
- HDD TBD
- COUNTY ROAD CROSSING
- NAMED NHD FLOWLINE
- ROW EXTENT
- PUBLIC ROAD
- PRIVATE ROAD
- EXISTING MAGELLAN PIPELINE EASEMENT
- PROPERTY BOUNDARY
- PERMANENT SITE
- PERMANENT ACCESS ROAD
- PERMANENT EASEMENT
- TEMPORARY WORKSPACE
- ADDITIONAL TEMPORARY WORKSPACE
- TEMPORARY ACCESS ROAD

SP - Ephemeral Stream
WP - Wetland Feature

0 125 250 US FEET 1 INCH = 250 FEET


ONEOK
Magellan Pipeline Company, L.P., is a subsidiary of ONEOK


ARAPAHOE COUNTY AERIAL IMAGERY MAP
DENVER EXPANSION PROJECT
MAGELLAN PIPELINE COMPANY, L.P.
ARAPAHOE COUNTY, COLORADO

NAD83 BLM ZONE 13N (US FOOT)	
PREPARED BY: PW	GENERATE DATE: 10/29/2025

ARAPAHOE COUNTY CASE NO. UASI25-002

USE BY SPECIAL REVIEW
DENVER EXPANSION PROJECT LOCATED IN S29 5S 60W, S32 5S 60W, 6TH PRINCIPAL MERIDIAN
COUNTY OF ARAPAHOE, STATE OF COLORADO

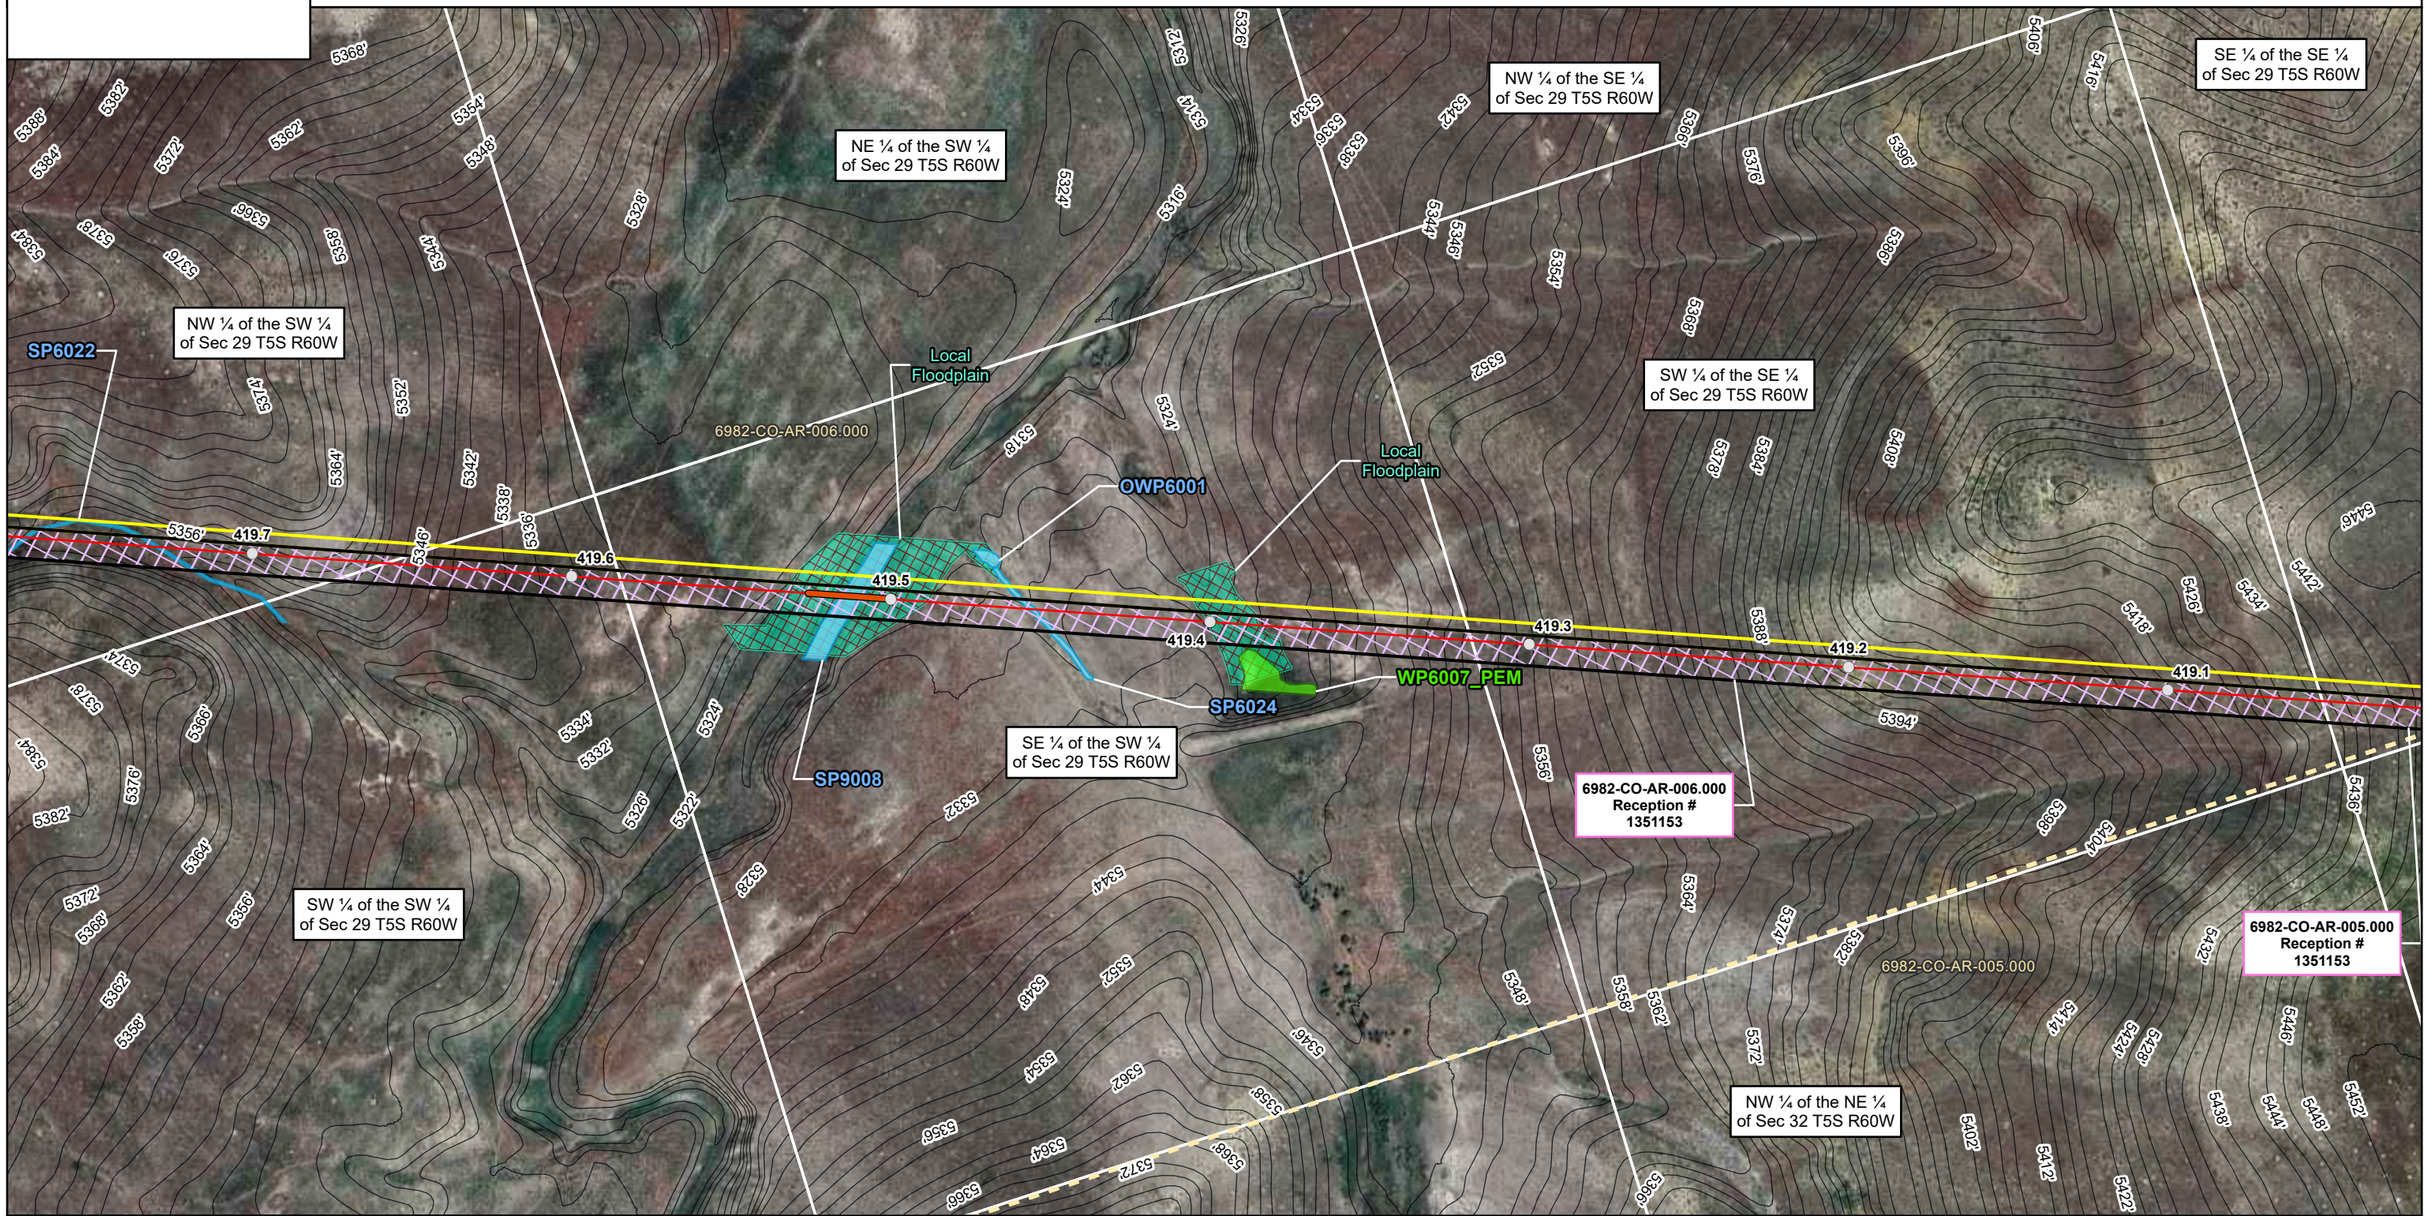

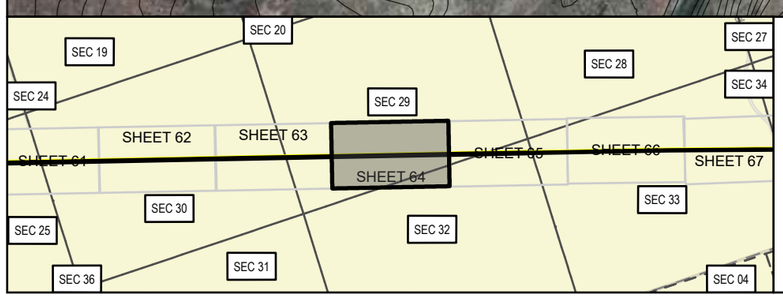

LEGEND

- MILEPOSTS
- PROPOSED CENTERLINE
- PROPOSED CENTERLINE OUTSIDE OF ARAPAHOE COUNTY
- PALUSTRINE EMERGENT WETLAND
- PALUSTRINE FORESTED WETLAND
- PALUSTRINE SCRUB-SHRUB WETLAND
- STREAM
- COUNTY FLOODPLAIN
- FEMA FLOODPLAIN (ZONE A)
- FEMA FLOODPLAIN (ZONE AE)
- FEMA FLOODPLAIN (ZONE AH)
- FEMA FLOODPLAIN (ZONE AO)
- CITY OF AURORA LIMITS
- COUNTY BOUNDARY
- SECTION LINE (PLSS)
- BIJOU BASIN OPEN SPACE
- BORE
- HDD ENTRY
- HDD EXIT
- HDD TBD
- COUNTY ROAD CROSSING
- NAMED NHD FLOWLINE
- ROW EXTENT
- PUBLIC ROAD
- PRIVATE ROAD
- EXISTING MAGELLAN PIPELINE EASEMENT
- PROPERTY BOUNDARY
- PERMANENT SITE
- PERMANENT ACCESS ROAD
- PERMANENT EASEMENT
- TEMPORARY WORKSPACE
- ADDITIONAL TEMPORARY WORKSPACE
- TEMPORARY ACCESS ROAD

SP - Ephemeral Stream
WP - Wetland Feature

US FEET 1 INCH = 250 FEET
0 125 250

ONEOK
Magellan Pipeline Company, L.P., is a subsidiary of ONEOK

ARAPAHOE COUNTY AERIAL IMAGERY MAP
DENVER EXPANSION PROJECT
MAGELLAN PIPELINE COMPANY, L.P.
ARAPAHOE COUNTY, COLORADO

NAD83 BLM ZONE 13N (US FOOT)	
PREPARED BY: PW	GENERATE DATE: 10/29/2025

ARAPAHOE COUNTY CASE NO. UASI25-002

USE BY SPECIAL REVIEW
DENVER EXPANSION PROJECT LOCATED IN S28 5S 60W, S29 5S 60W, S32 5S 60W, S33 5S 60W, 6TH PRINCIPAL MERIDIAN
COUNTY OF ARAPAHOE, STATE OF COLORADO

6982-CO-AR-006.000
Reception #
1351153

SW ¼ of the SE ¼
of Sec 29 T5S R60W

SE ¼ of the SE ¼
of Sec 29 T5S R60W

6982-CO-AR-005.000
Reception #
1351153

SW ¼ of the SW ¼
of Sec 28 T5S R60W

E- Dry Creek - Baughman Rd. (E CR 46)
60' ROW

6982-CO-AR-004.000
Reception #
1351153

NW ¼ of the NW ¼
of Sec 33 T5S R60W

NW ¼ of the NE ¼
of Sec 32 T5S R60W


NE ¼ of the NE ¼
of Sec 32 T5S R60W

SW ¼ of the NW ¼
of Sec 33 T5S R60W

S. Peoria Crossing - Davis Rd. (SCR-201)
60' ROW

SP6026

419.2 419.1 419 418.9 418.8 418.7 418.6

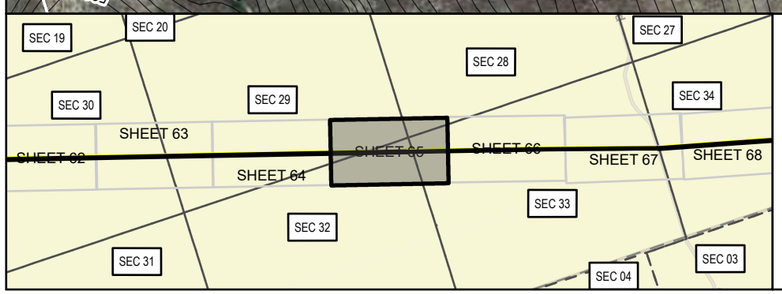

LEGEND

- MILEPOSTS
- PROPOSED CENTERLINE
- PROPOSED CENTERLINE OUTSIDE OF ARAPAHOE COUNTY
- PALUSTRINE EMERGENT WETLAND
- PALUSTRINE FORESTED WETLAND
- PALUSTRINE SCRUB-SHRUB WETLAND
- STREAM
- COUNTY FLOODPLAIN
- FEMA FLOODPLAIN (ZONE A)
- FEMA FLOODPLAIN (ZONE AE)
- FEMA FLOODPLAIN (ZONE AH)
- FEMA FLOODPLAIN (ZONE AO)
- CITY OF AURORA LIMITS
- COUNTY BOUNDARY
- SECTION LINE (PLSS)
- BIJOU BASIN OPEN SPACE
- BORE
- HDD ENTRY
- HDD EXIT
- HDD TBD
- COUNTY ROAD CROSSING
- NAMED NHD FLOWLINE
- ROW EXTENT
- PUBLIC ROAD
- PRIVATE ROAD
- EXISTING MAGELLAN PIPELINE EASEMENT
- PROPERTY BOUNDARY
- PERMANENT SITE
- PERMANENT ACCESS ROAD
- PERMANENT EASEMENT
- TEMPORARY WORKSPACE
- ADDITIONAL TEMPORARY WORKSPACE
- TEMPORARY ACCESS ROAD

SP - Ephemeral Stream
WP - Wetland Feature

US FEET 1 INCH = 250 FEET
0 125 250


ONEOK
Magellan Pipeline Company, L.P., is a subsidiary of ONEOK


ARAPAHOE COUNTY AERIAL IMAGERY MAP
DENVER EXPANSION PROJECT
MAGELLAN PIPELINE COMPANY, L.P.
ARAPAHOE COUNTY, COLORADO

NAD83 BLM ZONE 13N (US FOOT)	
PREPARED BY: PW	GENERATE DATE: 10/29/2025

ARAPAHOE COUNTY CASE NO. UASI25-002

USE BY SPECIAL REVIEW
DENVER EXPANSION PROJECT LOCATED IN S28 5S 60W, S33 5S 60W, 6TH PRINCIPAL MERIDIAN
COUNTY OF ARAPAHOE, STATE OF COLORADO

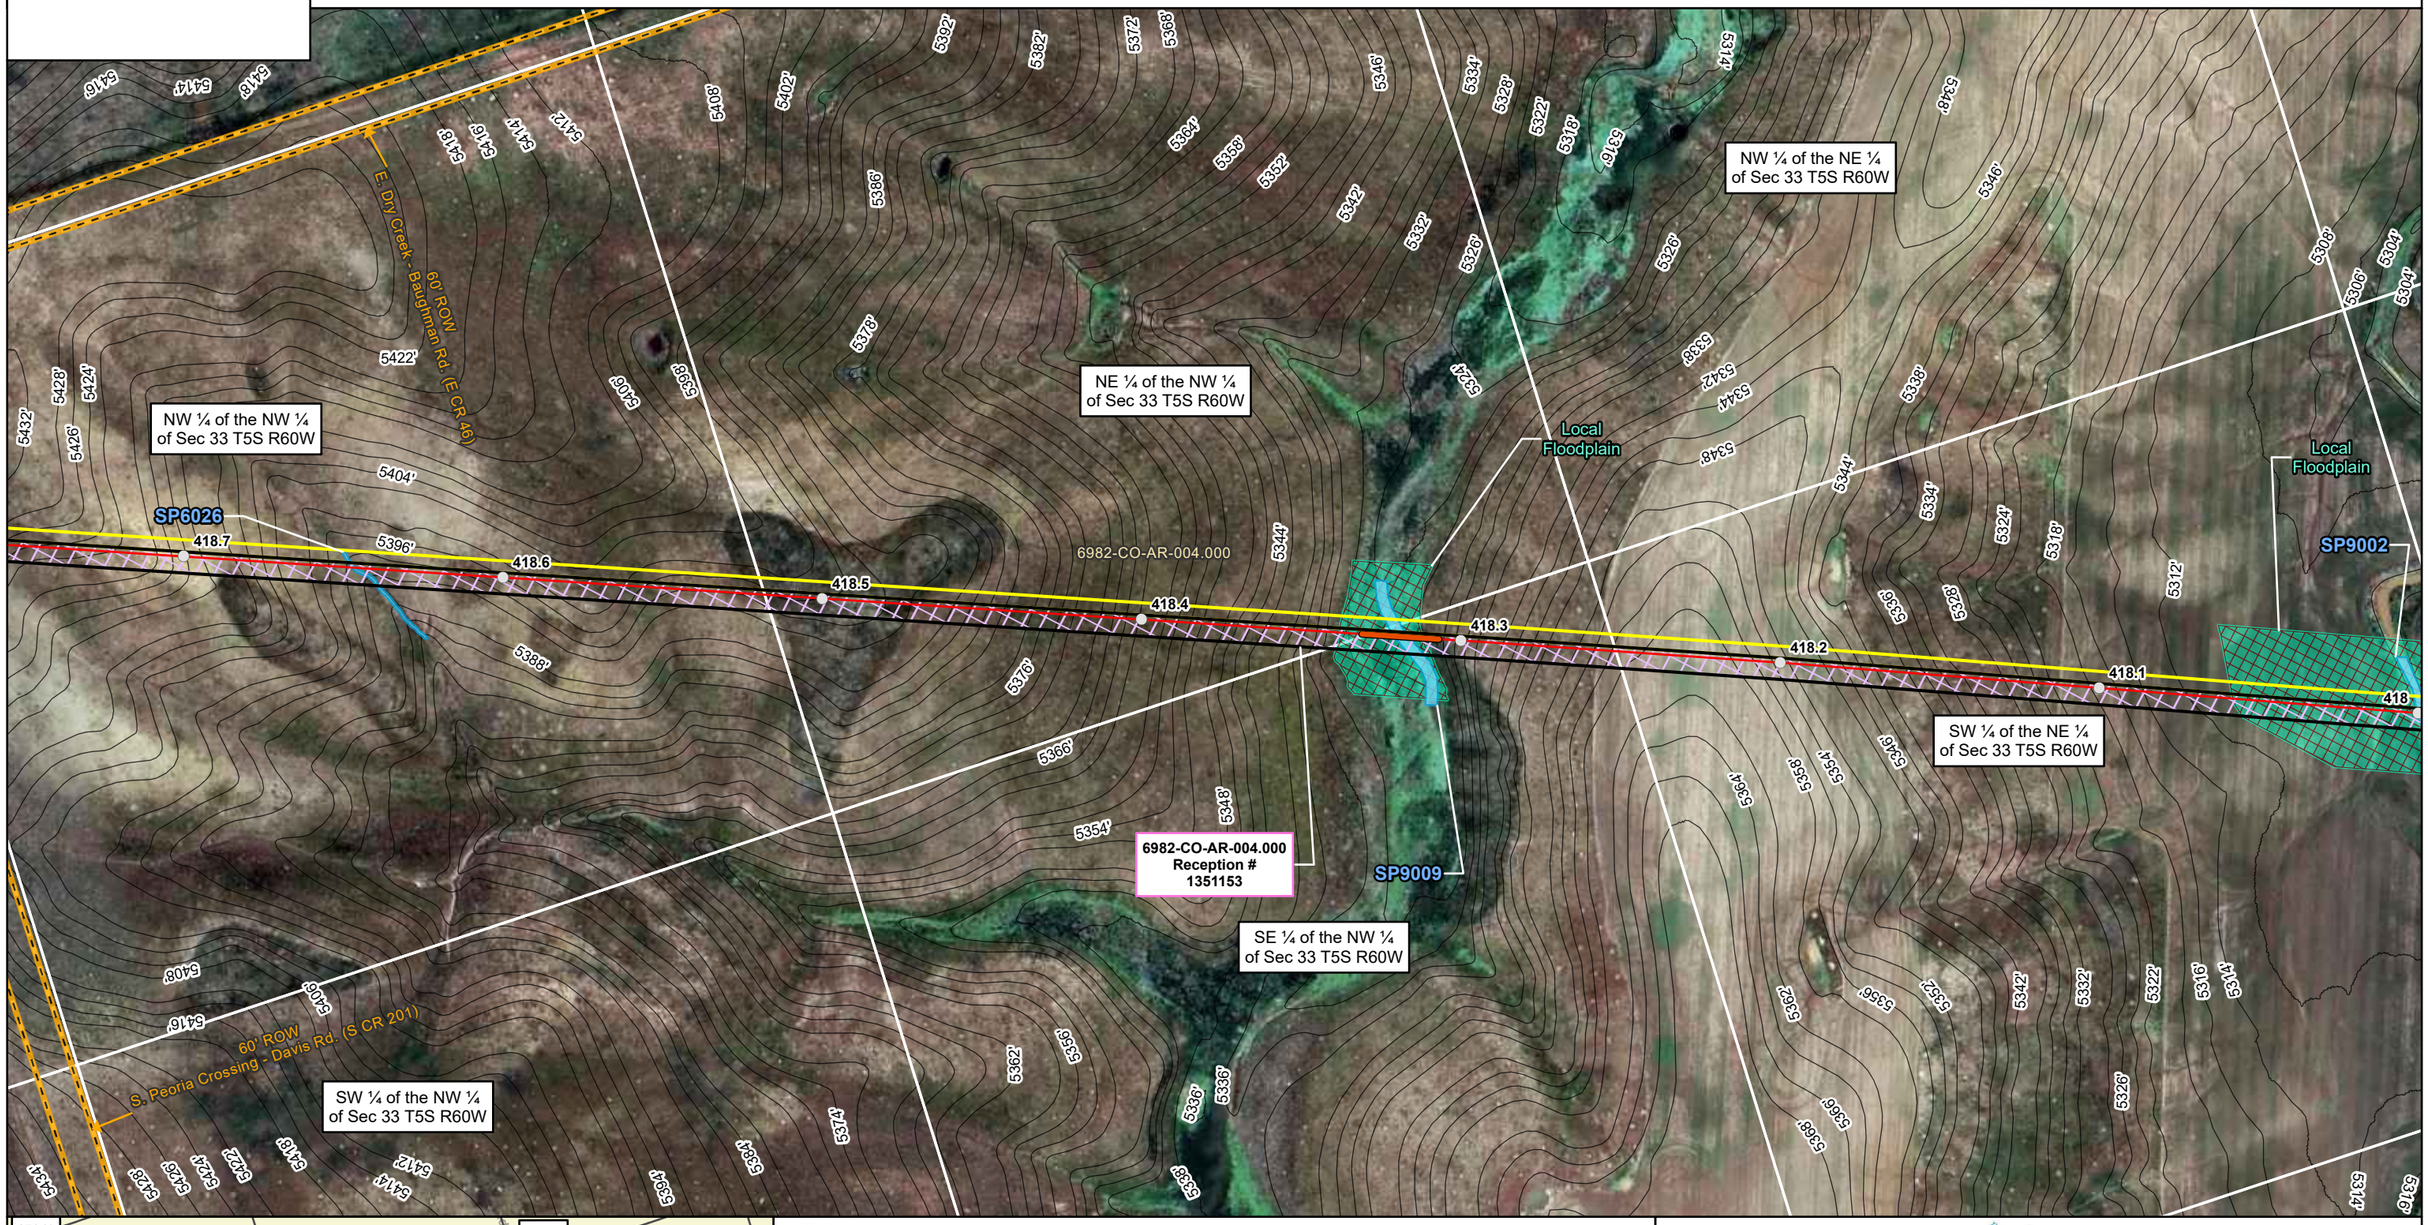

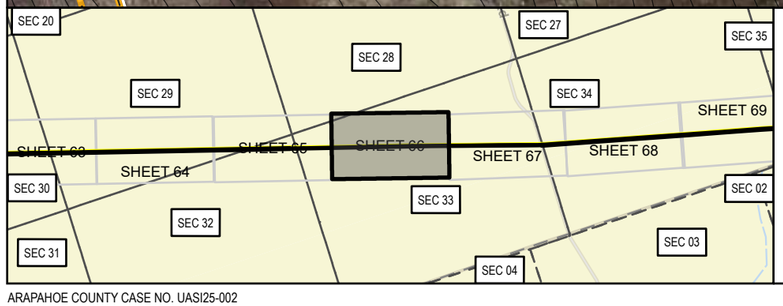

LEGEND

- MILEPOSTS
- PROPOSED CENTERLINE
- PROPOSED CENTERLINE OUTSIDE OF ARAPAHOE COUNTY
- PALUSTRINE EMERGENT WETLAND
- PALUSTRINE FORESTED WETLAND
- PALUSTRINE SCRUB-SHRUB WETLAND
- STREAM
- COUNTY FLOODPLAIN
- FEMA FLOODPLAIN (ZONE A)
- FEMA FLOODPLAIN (ZONE AE)
- FEMA FLOODPLAIN (ZONE AH)
- FEMA FLOODPLAIN (ZONE AO)
- CITY OF AURORA LIMITS
- COUNTY BOUNDARY
- SECTION LINE (PLSS)
- BIJOU BASIN OPEN SPACE
- BORE
- HDD ENTRY
- HDD EXIT
- HDD TBD
- COUNTY ROAD CROSSING
- NAMED NHD FLOWLINE
- ROW EXTENT
- PUBLIC ROAD
- PRIVATE ROAD
- EXISTING MAGELLAN PIPELINE EASEMENT
- PROPERTY BOUNDARY
- PERMANENT SITE
- PERMANENT ACCESS ROAD
- PERMANENT EASEMENT
- TEMPORARY WORKSPACE
- ADDITIONAL TEMPORARY WORKSPACE
- TEMPORARY ACCESS ROAD

SP - Ephemeral Stream
WP - Wetland Feature

US FEET 1 INCH = 250 FEET
0 125 250

ONEOK
Magellan Pipeline Company, L.P., is a subsidiary of ONEOK

ARAPAHOE COUNTY AERIAL IMAGERY MAP
DENVER EXPANSION PROJECT
MAGELLAN PIPELINE COMPANY, L.P.
ARAPAHOE COUNTY, COLORADO

NAD83 BLM ZONE 13N (US FOOT)

PREPARED BY: PW

GENERATE DATE: 10/29/2025

USE BY SPECIAL REVIEW
DENVER EXPANSION PROJECT LOCATED IN S33 5S 60W, S34 5S 60W, 6TH PRINCIPAL MERIDIAN
COUNTY OF ARAPAHOE, STATE OF COLORADO

NW ¼ of the NE ¼ of Sec 33 T5S R60W

SW ¼ of the NW ¼ of Sec 34 T5S R60W

6982-CO-AR-004.000

6982-CO-AR-004.000
Reception #
1351153

SE ¼ of the NE ¼ of Sec 33 T5S R60W

6982-CO-AR-003.000
Reception #
1351177

6982-CO-AR-003.000

418.2 418.1 418 417.9 417.8 417.7 417.6 417.5

36' ROW 36' ROW

SP9002

Local Floodplain

SW ¼ of the NE ¼ of Sec 33 T5S R60W


NE ¼ of the SE ¼ of Sec 33 T5S R60W

NW ¼ of the SE ¼ of Sec 33 T5S R60W

6982-CO-AR-001.200
36' Wide
Reception #
1351153

NW ¼ of the SW ¼ of Sec 34 T5S R60W

KOEPKE

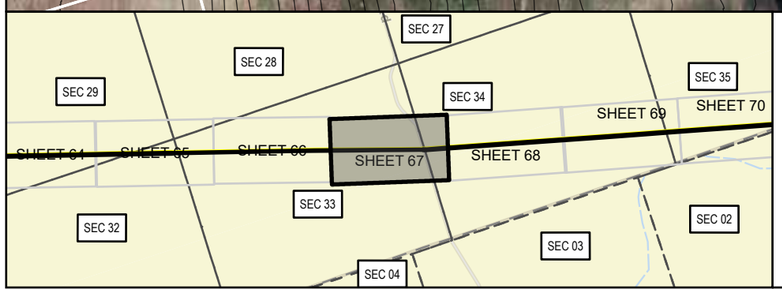

LEGEND

- MILEPOSTS
- PROPOSED CENTERLINE
- PROPOSED CENTERLINE OUTSIDE OF ARAPAHOE COUNTY
- PALUSTRINE EMERGENT WETLAND
- PALUSTRINE FORESTED WETLAND
- PALUSTRINE SCRUB-SHRUB WETLAND
- STREAM
- COUNTY FLOODPLAIN
- FEMA FLOODPLAIN (ZONE A)
- FEMA FLOODPLAIN (ZONE AE)
- FEMA FLOODPLAIN (ZONE AH)
- FEMA FLOODPLAIN (ZONE AO)
- CITY OF AURORA LIMITS
- COUNTY BOUNDARY
- SECTION LINE (PLSS)
- BIJOU BASIN OPEN SPACE
- BORE
- HDD ENTRY
- HDD EXIT
- HDD TBD
- COUNTY ROAD CROSSING
- NAMED NHD FLOWLINE
- ROW EXTENT
- PUBLIC ROAD
- PRIVATE ROAD
- EXISTING MAGELLAN PIPELINE EASEMENT
- PROPERTY BOUNDARY
- PERMANENT SITE
- PERMANENT ACCESS ROAD
- PERMANENT EASEMENT
- TEMPORARY WORKSPACE
- ADDITIONAL TEMPORARY WORKSPACE
- TEMPORARY ACCESS ROAD

SP - Ephemeral Stream
WP - Wetland Feature

0 125 250 US FEET 1 INCH = 250 FEET

ONEOK
Magellan Pipeline Company, L.P., is a subsidiary of ONEOK

ARAPAHOE COUNTY AERIAL IMAGERY MAP
DENVER EXPANSION PROJECT
MAGELLAN PIPELINE COMPANY, L.P.
ARAPAHOE COUNTY, COLORADO

NAD83 BLM ZONE 13N (US FOOT)

PREPARED BY: PW

GENERATE DATE: 10/29/2025

ARAPAHOE COUNTY CASE NO. UASI25-002

USE BY SPECIAL REVIEW
DENVER EXPANSION PROJECT LOCATED IN S34 5S 60W, 6TH PRINCIPAL MERIDIAN
COUNTY OF ARAPAHOE, STATE OF COLORADO

SW ¼ of the NW ¼ of Sec 34 T5S R60W

SE ¼ of the NW ¼ of Sec 34 T5S R60W

NW ¼ of the SE ¼ of Sec 34 T5S R60W

KOEHKE

36' ROW

6982-CO-AR-004.000
Reception #
1351153

6982-CO-AR-003.000
Reception #
1351177

6982-CO-AR-002.000

6982-CO-AR-002.000
Reception #
1351177

SP9001

Local Floodplain

6982-CO-AR-001.200
36' Wide
Reception #
1351153

NW ¼ of the SW ¼ of Sec 34 T5S R60W

6982-CO-AR-003.000

NE ¼ of the SW ¼ of Sec 34 T5S R60W


SP9011

NE ¼ of the SE ¼ of Sec 33 T5S R60W

6982-CO-AR-004.000

SE ¼ of the SW ¼ of Sec 34 T5S R60W

SW ¼ of the SE ¼ of Sec 34 T5S R60W

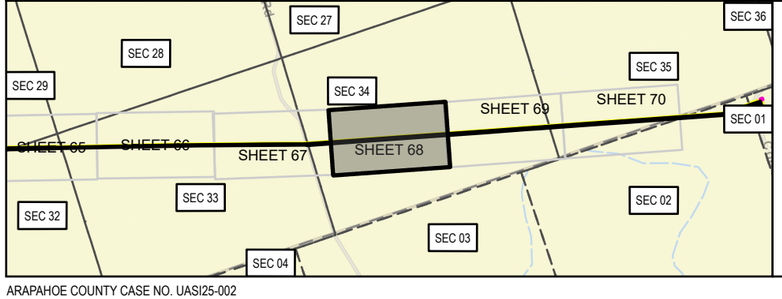

LEGEND

- MILEPOSTS
- PROPOSED CENTERLINE
- PROPOSED CENTERLINE OUTSIDE OF ARAPAHOE COUNTY
- PALUSTRINE EMERGENT WETLAND
- PALUSTRINE FORESTED WETLAND
- PALUSTRINE SCRUB-SHRUB WETLAND
- STREAM
- COUNTY FLOODPLAIN
- FEMA FLOODPLAIN (ZONE A)
- FEMA FLOODPLAIN (ZONE AE)
- FEMA FLOODPLAIN (ZONE AH)
- FEMA FLOODPLAIN (ZONE AO)
- CITY OF AURORA LIMITS
- COUNTY BOUNDARY
- SECTION LINE (PLSS)
- BIJOU BASIN OPEN SPACE
- BORE
- HDD ENTRY
- HDD EXIT
- HDD TBD
- COUNTY ROAD CROSSING
- NAMED NHD FLOWLINE
- ROW EXTENT
- PUBLIC ROAD
- PRIVATE ROAD
- EXISTING MAGELLAN PIPELINE EASEMENT
- PROPERTY BOUNDARY
- PERMANENT SITE
- PERMANENT ACCESS ROAD
- PERMANENT EASEMENT
- TEMPORARY WORKSPACE
- ADDITIONAL TEMPORARY WORKSPACE
- TEMPORARY ACCESS ROAD

SP - Ephemeral Stream
WP - Wetland Feature

0 125 250 US FEET 1 INCH = 250 FEET


ONEOK
Magellan Pipeline Company, L.P., is a subsidiary of ONEOK


ARAPAHOE COUNTY AERIAL IMAGERY MAP
DENVER EXPANSION PROJECT
MAGELLAN PIPELINE COMPANY, L.P.
ARAPAHOE COUNTY, COLORADO

NAD83 BLM ZONE 13N (US FOOT)	
PREPARED BY: PW	GENERATE DATE: 10/29/2025

ARAPAHOE COUNTY CASE NO. UASI25-002

USE BY SPECIAL REVIEW
DENVER EXPANSION PROJECT LOCATED IN S02 6S 60W, S34 5S 60W, S35 5S 60W, 6TH PRINCIPAL MERIDIAN
COUNTY OF ARAPAHOE, STATE OF COLORADO

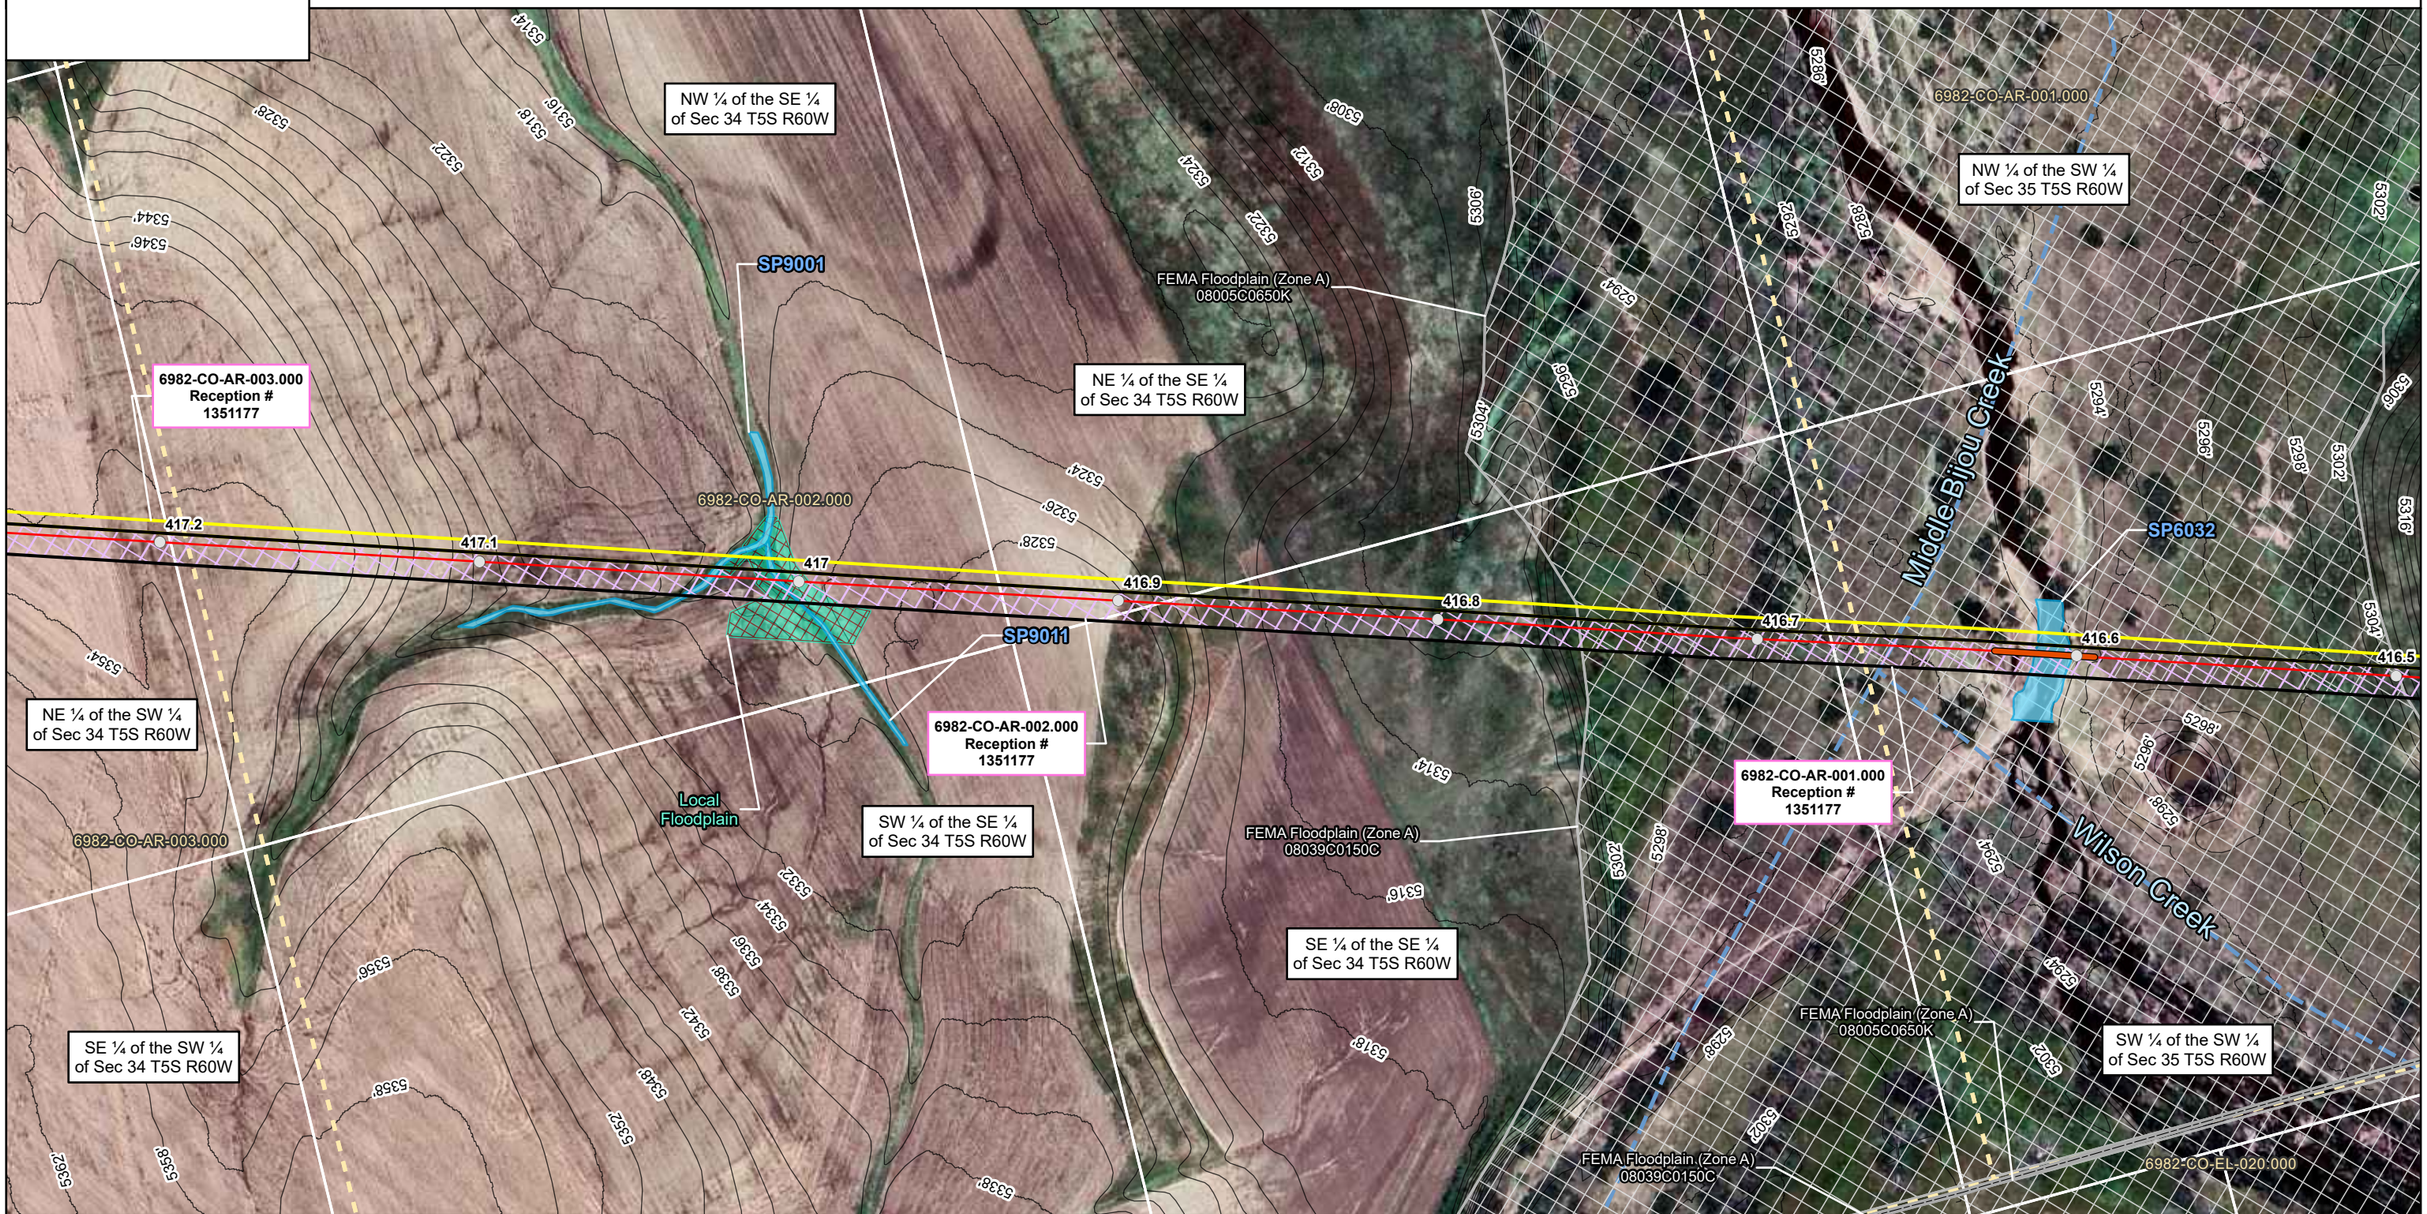

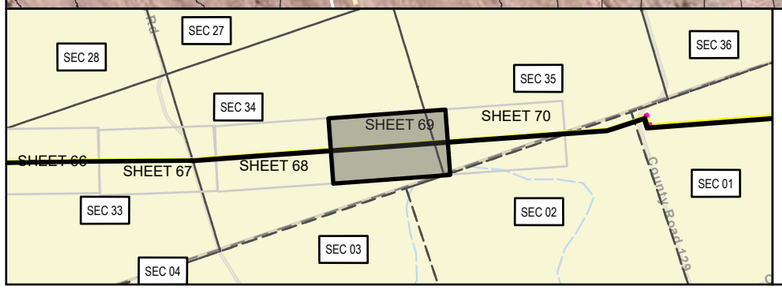

LEGEND

- MILEPOSTS
- PROPOSED CENTERLINE
- PROPOSED CENTERLINE OUTSIDE OF ARAPAHOE COUNTY
- PALUSTRINE EMERGENT WETLAND
- PALUSTRINE FORESTED WETLAND
- PALUSTRINE SCRUB-SHRUB WETLAND
- STREAM
- COUNTY FLOODPLAIN
- FEMA FLOODPLAIN (ZONE A)
- FEMA FLOODPLAIN (ZONE AE)
- FEMA FLOODPLAIN (ZONE AH)
- FEMA FLOODPLAIN (ZONE AO)
- CITY OF AURORA LIMITS
- COUNTY BOUNDARY
- SECTION LINE (PLSS)
- BIJOU BASIN OPEN SPACE
- BORE
- HDD ENTRY
- HDD EXIT
- HDD TBD
- COUNTY ROAD CROSSING
- NAMED NHD FLOWLINE
- ROW EXTENT
- PUBLIC ROAD
- PRIVATE ROAD
- EXISTING MAGELLAN PIPELINE EASEMENT
- PROPERTY BOUNDARY
- PERMANENT SITE
- PERMANENT ACCESS ROAD
- PERMANENT EASEMENT
- TEMPORARY WORKSPACE
- ADDITIONAL TEMPORARY WORKSPACE
- TEMPORARY ACCESS ROAD

SP - Ephemeral Stream
WP - Wetland Feature

0 125 250 US FEET 1 INCH = 250 FEET

ONEOK
Magellan Pipeline Company, L.P., is a subsidiary of ONEOK

ARAPAHOE COUNTY AERIAL IMAGERY MAP
DENVER EXPANSION PROJECT
MAGELLAN PIPELINE COMPANY, L.P.
ARAPAHOE COUNTY, COLORADO

PAGE 69 OF 71	
NAD83 BLM ZONE 13N (US FOOT)	
PREPARED BY: PW	GENERATE DATE: 10/29/2025

ARAPAHOE COUNTY CASE NO. UASI25-002

USE BY SPECIAL REVIEW
DENVER EXPANSION PROJECT LOCATED IN S02 6S 60W, S35 5S 60W, 6TH PRINCIPAL MERIDIAN
COUNTY OF ARAPAHOE, STATE OF COLORADO

NW ¼ of the SW ¼ of Sec 35 T5S R60W

SW ¼ of the SE ¼ of Sec 35 T5S R60W

SE ¼ of the SW ¼ of Sec 35 T5S R60W

SW ¼ of the SW ¼ of Sec 35 T5S R60W

SE ¼ of the SE ¼ of Sec 34 T5S R60W

Middle Bijou Creek

Wilson Creek

FEMA Floodplain (Zone A)
08039C0150C

FEMA Floodplain (Zone A)
08005C0650K

FEMA Floodplain (Zone A)
08005C0650K

FEMA Floodplain (Zone A)
08039C0150C

SP6032

6982-CO-AR-001.000

6982-CO-AR-001.000
Reception #
1351177

6982-CO-AR-002.000

6982-CO-AR-002.000
Reception #
1351177


6982-CO-EL-020.000

L 1
of Sec 2 T6S R60W

L 2
of Sec 2 T6S R60W

L 3
of Sec 2 T6S R60W

416.7 416.6 416.5 416.4 416.3 416.2 416.1 416

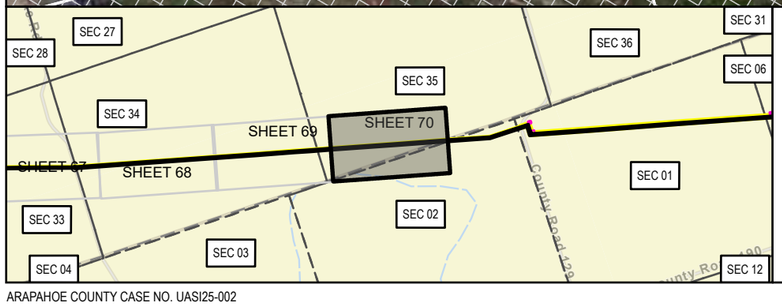

LEGEND

- MILEPOSTS
- PROPOSED CENTERLINE
- PROPOSED CENTERLINE OUTSIDE OF ARAPAHOE COUNTY
- PALUSTRINE EMERGENT WETLAND
- PALUSTRINE FORESTED WETLAND
- PALUSTRINE SCRUB-SHRUB WETLAND
- STREAM
- COUNTY FLOODPLAIN
- FEMA FLOODPLAIN (ZONE A)
- FEMA FLOODPLAIN (ZONE AE)
- FEMA FLOODPLAIN (ZONE AH)
- FEMA FLOODPLAIN (ZONE AO)
- CITY OF AURORA LIMITS
- COUNTY BOUNDARY
- SECTION LINE (PLSS)
- BIJOU BASIN OPEN SPACE
- BORE
- HDD ENTRY
- HDD EXIT
- HDD TBD
- COUNTY ROAD CROSSING
- NAMED NHD FLOWLINE
- ROW EXTENT
- PUBLIC ROAD
- PRIVATE ROAD
- EXISTING MAGELLAN PIPELINE EASEMENT
- PROPERTY BOUNDARY
- PERMANENT SITE
- PERMANENT ACCESS ROAD
- PERMANENT EASEMENT
- TEMPORARY WORKSPACE
- ADDITIONAL TEMPORARY WORKSPACE
- TEMPORARY ACCESS ROAD

SP - Ephemeral Stream
WP - Wetland Feature

0 125 250 US FEET 1 INCH = 250 FEET

ONEOK
Magellan Pipeline Company, L.P., is a subsidiary of ONEOK

ARAPAHOE COUNTY AERIAL IMAGERY MAP
DENVER EXPANSION PROJECT
MAGELLAN PIPELINE COMPANY, L.P.
ARAPAHOE COUNTY, COLORADO

PAGE 70 OF 71	
NAD83 BLM ZONE 13N (US FOOT)	
PREPARED BY: PW	GENERATE DATE: 10/29/2025

ARAPAHOE COUNTY CASE NO. UASI25-002

USE BY SPECIAL REVIEW
DENVER EXPANSION PROJECT LOCATED IN S08 4S 64W, S09 4S 64W, S16 4S 64W, S17 4S 64W, 6TH PRINCIPAL MERIDIAN
COUNTY OF ARAPAHOE, STATE OF COLORADO

Map Continues on Page 14

6983-CO-AR-109.000
Reception #
E5043688

SW ¼ of the SW ¼
of Sec 9 T4S R64W

SE ¼ of the SW ¼
of Sec 9 T4S R64W

SE ¼ of the SE ¼
of Sec 8 T4S R64W

SW ¼ of the SE ¼
of Sec 8 T4S R64W

6983-CO-AR-110.000

6983-CO-AR-109.210TA

6983-CO-AR-109.000

6983-CO-AR-109.900

6983-CO-AR-109.910

ALAMEDA


ALMSTEAD

NW ¼ of the NE ¼
of Sec 17 T4S R64W

NE ¼ of the NE ¼
of Sec 17 T4S R64W

NW ¼ of the NW ¼
of Sec 16 T4S R64W

NE ¼ of the NW ¼
of Sec 16 T4S R64W

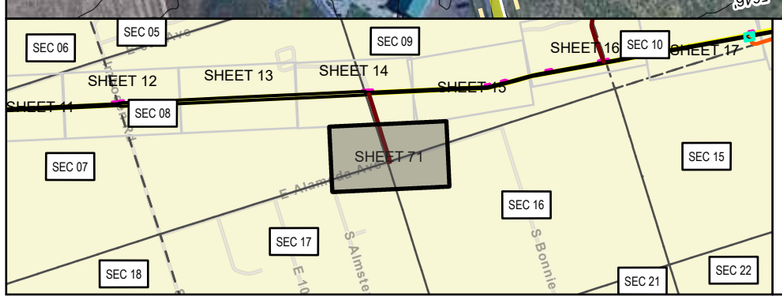

LEGEND

- MILEPOSTS
- PROPOSED CENTERLINE
- PROPOSED CENTERLINE OUTSIDE OF ARAPAHOE COUNTY
- PALUSTRINE EMERGENT WETLAND
- PALUSTRINE FORESTED WETLAND
- PALUSTRINE SCRUB-SHRUB WETLAND
- STREAM
- COUNTY FLOODPLAIN
- FEMA FLOODPLAIN (ZONE A)
- FEMA FLOODPLAIN (ZONE AE)
- FEMA FLOODPLAIN (ZONE AH)
- FEMA FLOODPLAIN (ZONE AO)
- CITY OF AURORA LIMITS
- COUNTY BOUNDARY
- SECTION LINE (PLSS)
- BIJOU BASIN OPEN SPACE
- BORE
- HDD ENTRY
- HDD EXIT
- HDD TBD
- COUNTY ROAD CROSSING
- NAMED NHD FLOWLINE
- ROW EXTENT
- PUBLIC ROAD
- PRIVATE ROAD
- EXISTING MAGELLAN PIPELINE EASEMENT
- PROPERTY BOUNDARY
- PERMANENT SITE
- PERMANENT ACCESS ROAD
- PERMANENT EASEMENT
- TEMPORARY WORKSPACE
- ADDITIONAL TEMPORARY WORKSPACE
- TEMPORARY ACCESS ROAD

SP - Ephemeral Stream
WP - Wetland Feature

0 125 250 US FEET 1 INCH = 250 FEET

ONEOK
Magellan Pipeline Company, L.P., is a subsidiary of ONEOK

ARAPAHOE COUNTY AERIAL IMAGERY MAP
DENVER EXPANSION PROJECT
MAGELLAN PIPELINE COMPANY, L.P.
ARAPAHOE COUNTY, COLORADO

PAGE 71 OF 71	
NAD83 BLM ZONE 13N (US FOOT)	
PREPARED BY: PW	GENERATE DATE: 10/29/2025

ARAPAHOE COUNTY CASE NO. UASI25-002