



USE BY SPECIAL REVIEW
DENVER EXPANSION PROJECT LOCATED IN SECTIONS 1, 2, 3, 4, 5, 6, 7, 8, 9, 10, 11, 12, 13, 16, 17, 18, 20, 21, 22, 23, 24, 25, 26, 27, 29, 30, 31, 32, 33, 34, 35, & 36
COUNTY OF ARAPHOE, STATE OF COLORADO

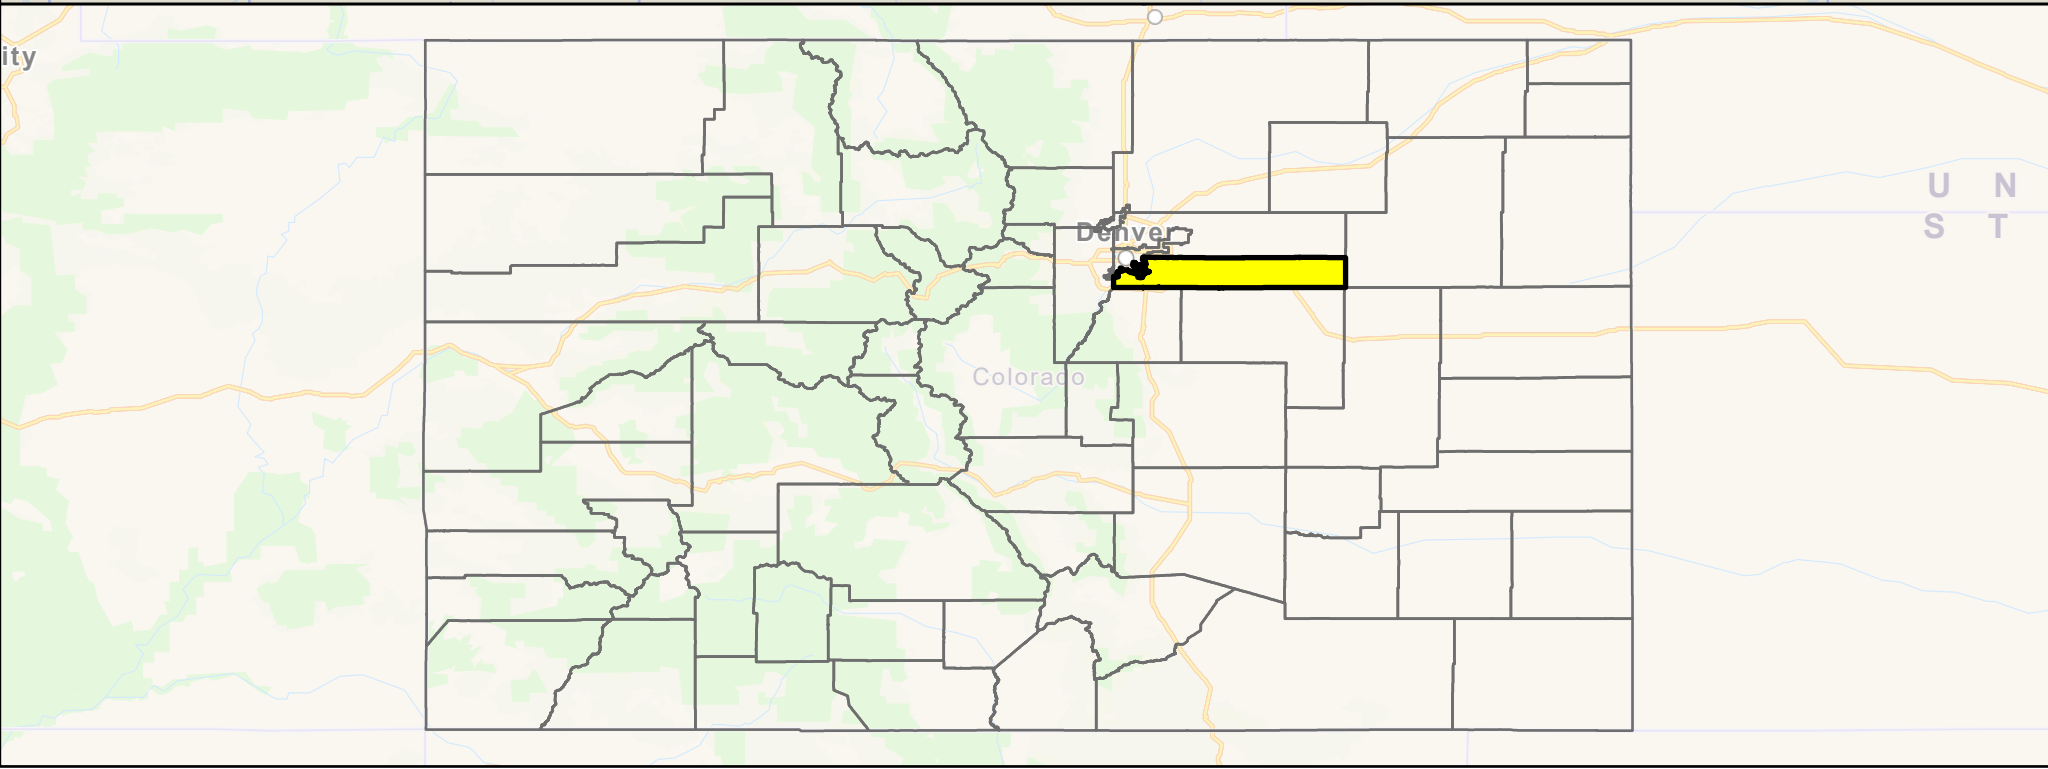

- ★ PERMANENT SITE LOCATION
- PROPOSED CENTERLINE
- CITY OF AURORA LIMITS
- SHEET NUMBER
- SECTION LINE
- ARAPAHOE COUNTY
- COUNTY BOUNDARY

0 2.5 5 MILES

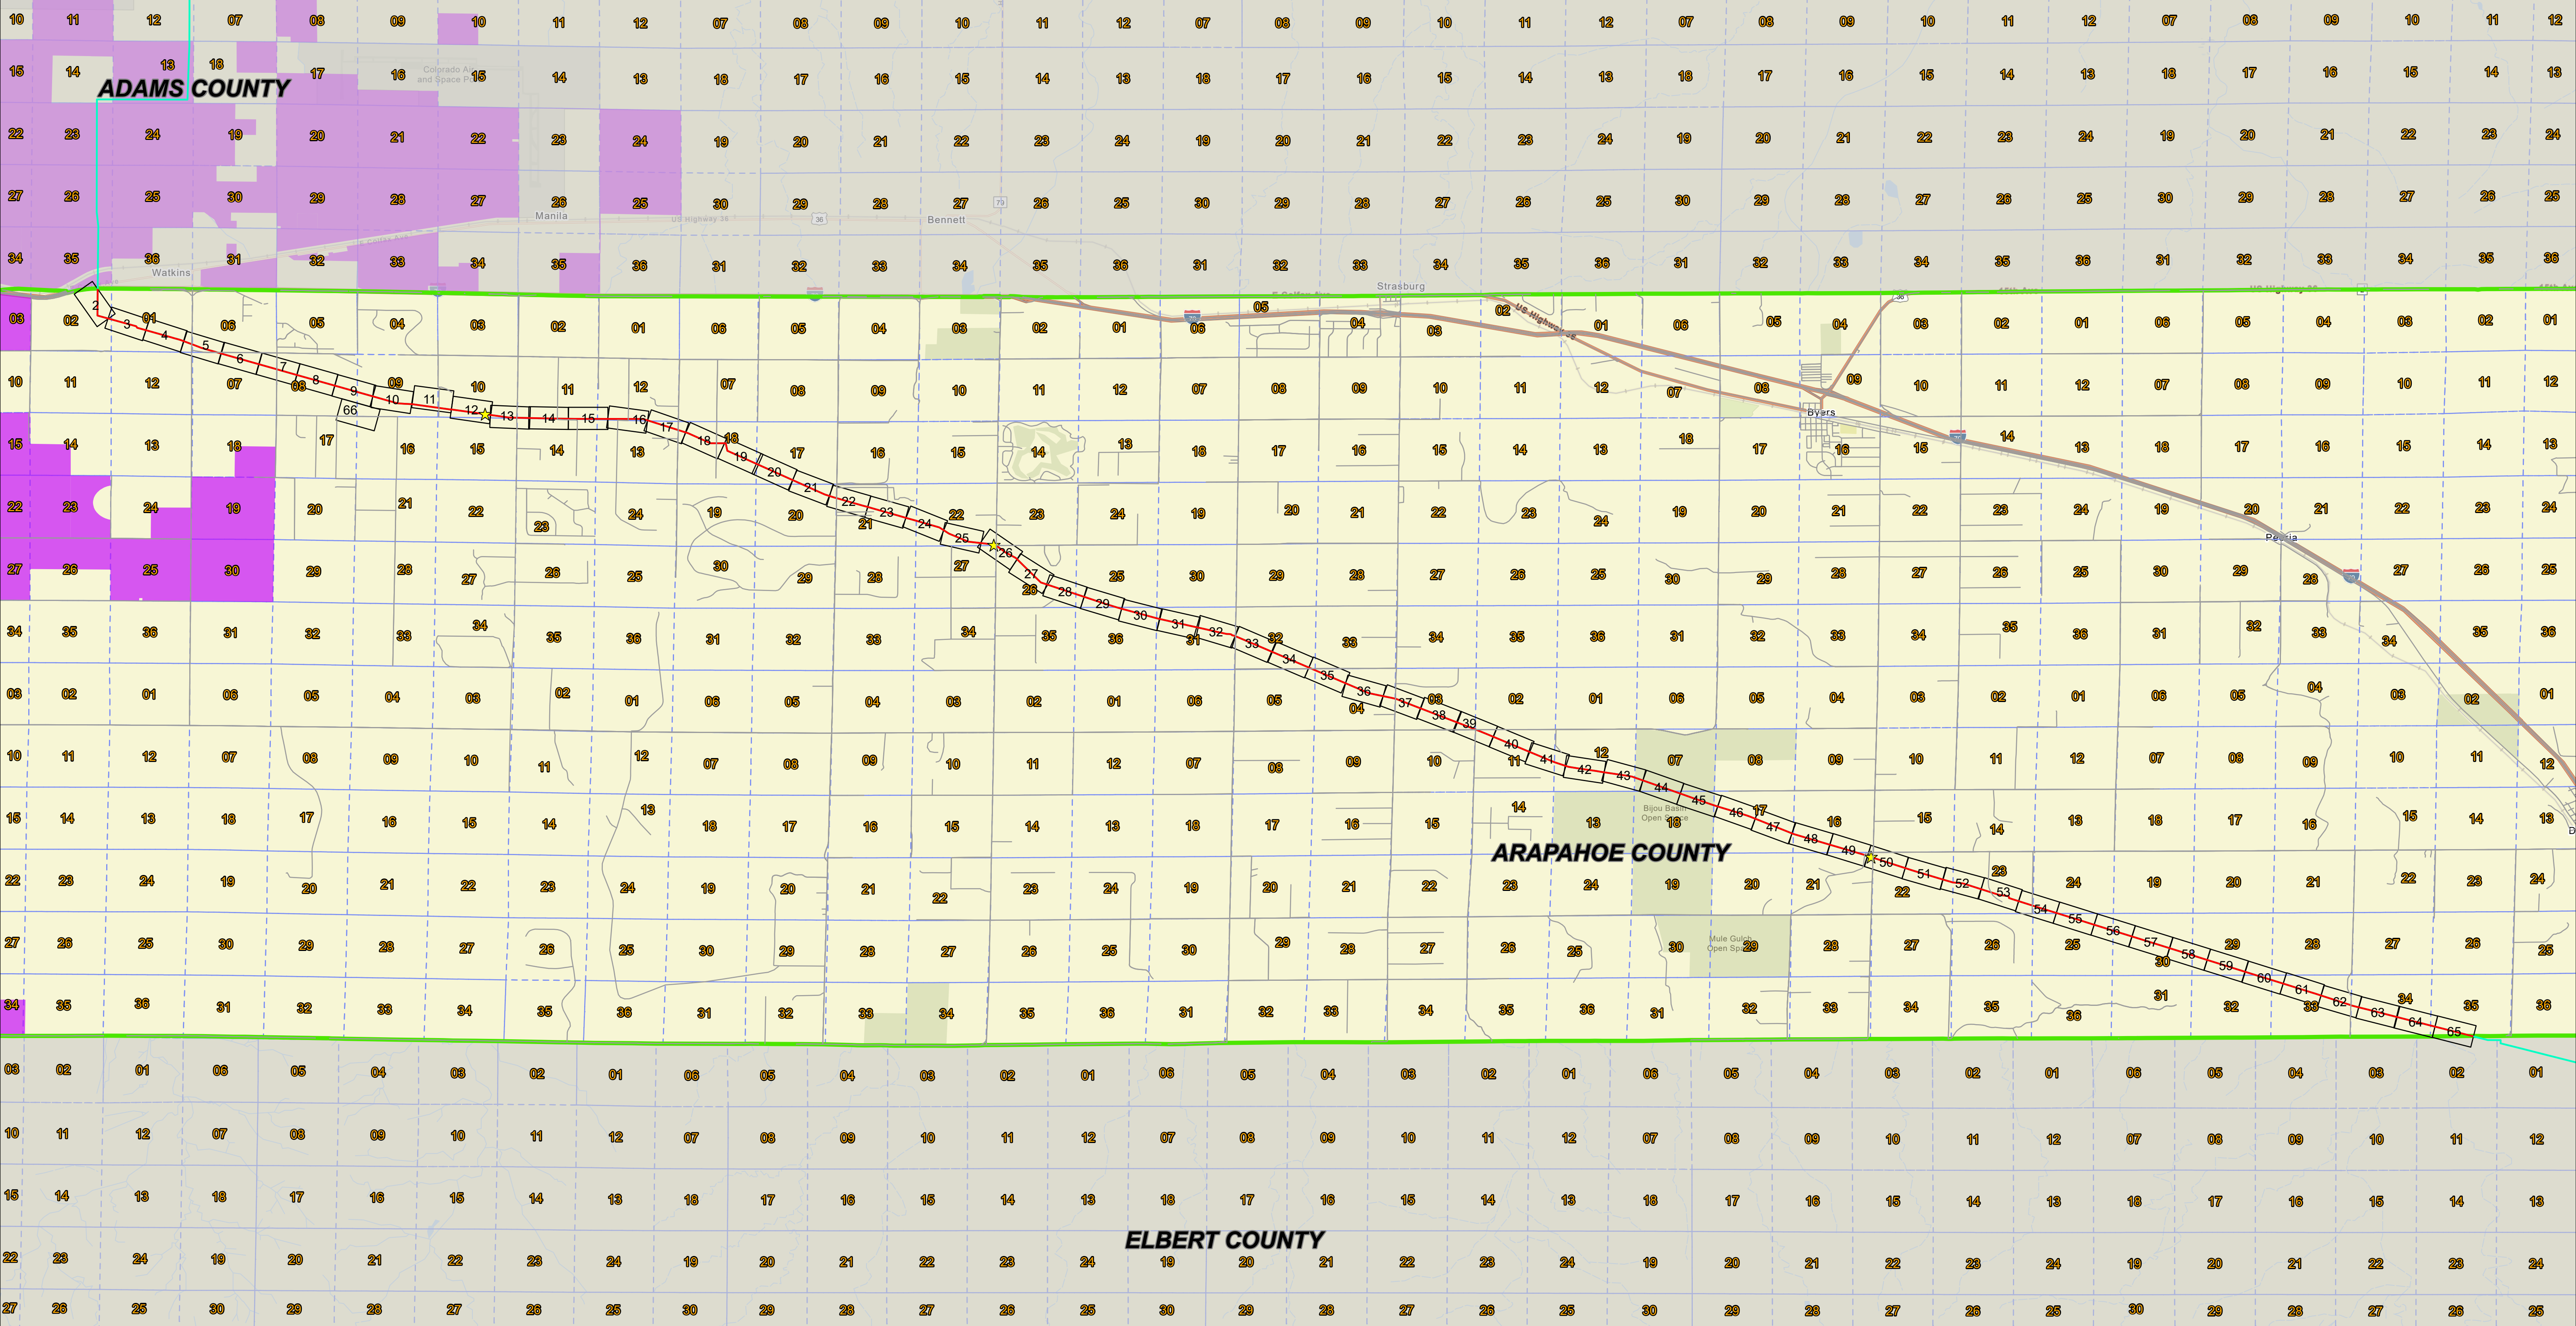

ARAPAHOE COUNTY OVERVIEW MAP
DENVER EXPANSION PROJECT
MAGELLAN PIPELINE COMPANY, L.P.
ARAPAHOE COUNTY, COLORADO

COVER SHEET TOPOGRAPHIC: PAGE 1 OF 67


NAD83 BLM ZONE 13N (US FOOT)

PREPARED BY: PW

SCALE: 1:78,000

GENERATE DATE: 3/20/2025

USE BY SPECIAL REVIEW
DENVER EXPANSION PROJECT LOCATED IN S01 4S 65W, S02 3S 65W, S02 4S 65W, S35 3S 65W
COUNTY OF ARAPHOE, STATE OF COLORADO

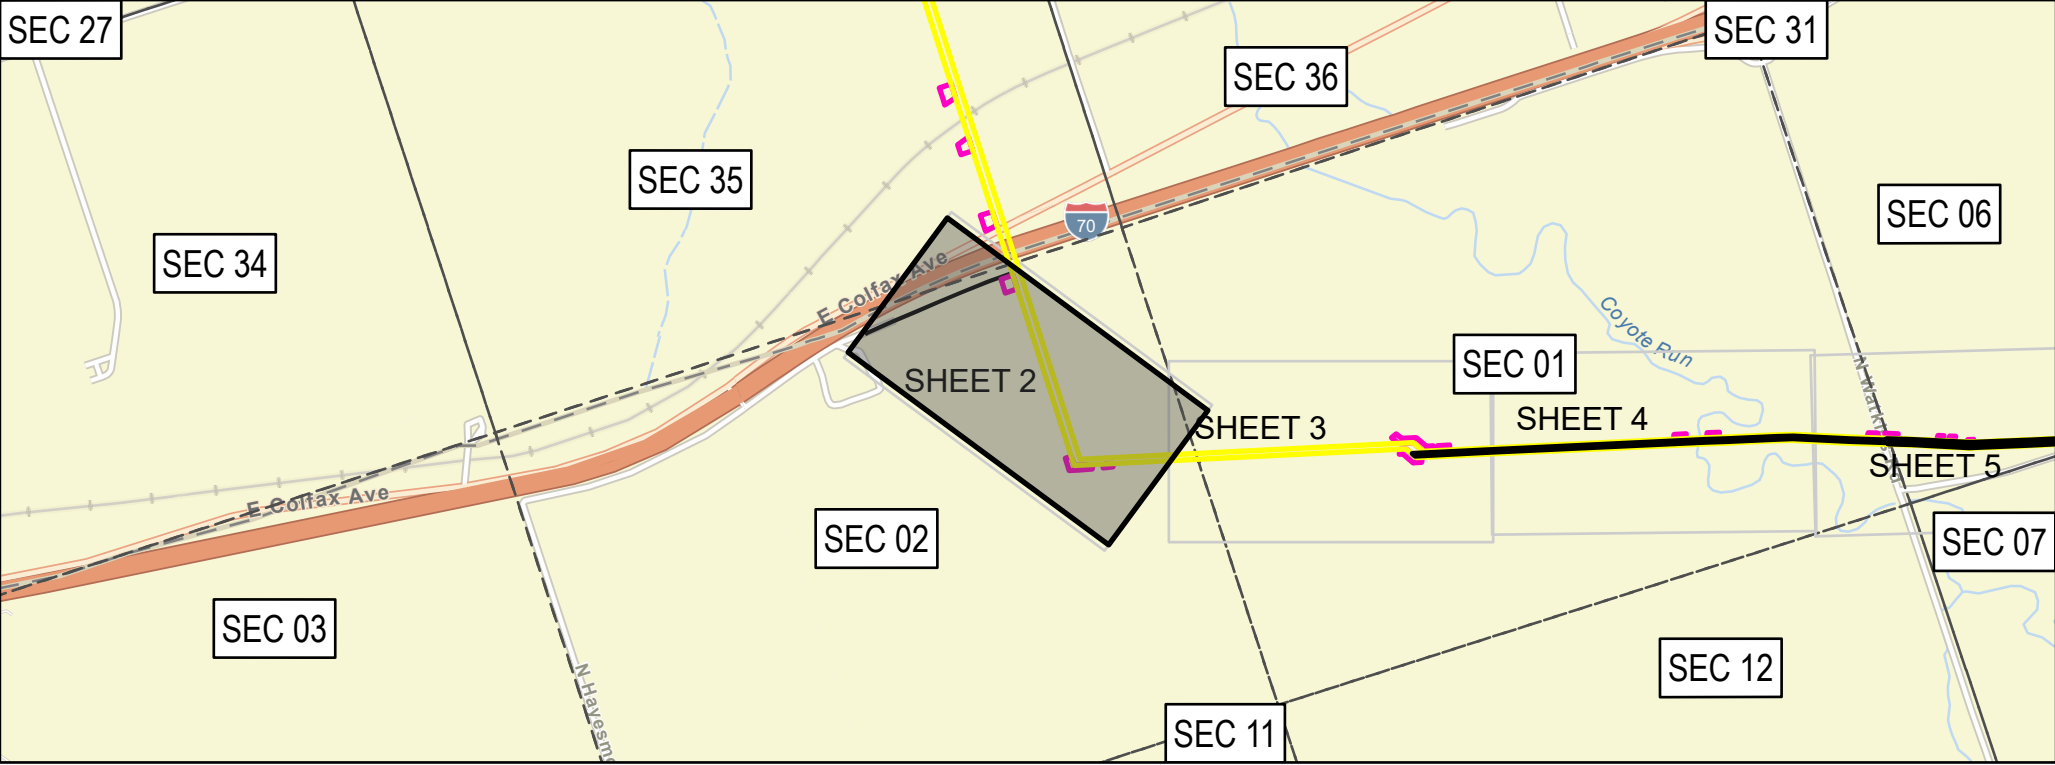

LEGEND

● MILEPOSTS	PERMANENT ACCESS ROAD	TEMPORARY ACCESS ROAD	STREAM
— PROPOSED CENTERLINE	PERMANENT EASEMENT	PALUSTRINE EMERGENT WETLAND	COUNTY FLOODPLAIN
— PROPOSED CENTERLINE OUTSIDE OF ARAPAHOE COUNTY	TEMPORARY WORKSPACE	PALUSTRINE FORESTED WETLAND	CITY OF AURORA LIMITS
PERMANENT SITE	ADDITIONAL TEMPORARY WORKSPACE	PALUSTRINE SCRUB-SHRUB WETLAND	COUNTY BOUNDARY
			SECTION LINE (PLSS)

SP - Ephemeral Stream
WP - Wetland Feature

0 100 200 US FEET
1 INCH = 100 FEET


ONEOK
Magellan Pipeline Company, L.P., is a subsidiary of ONEOK

ARAPAHOE COUNTY TOPOGRAPHIC MAP
DENVER EXPANSION PROJECT
MAGELLAN PIPELINE COMPANY, L.P.
ARAPAHOE COUNTY, COLORADO


PAGE 2 OF 67

NAD83 BLM ZONE 13N (US FOOT)	SCALE: 1:1,200
PREPARED BY: PW	GENERATE DATE: 3/20/2025

USE BY SPECIAL REVIEW
DENVER EXPANSION PROJECT LOCATED IN S01 4S 65W, S02 4S 65W
COUNTY OF ARAPHOE, STATE OF COLORADO

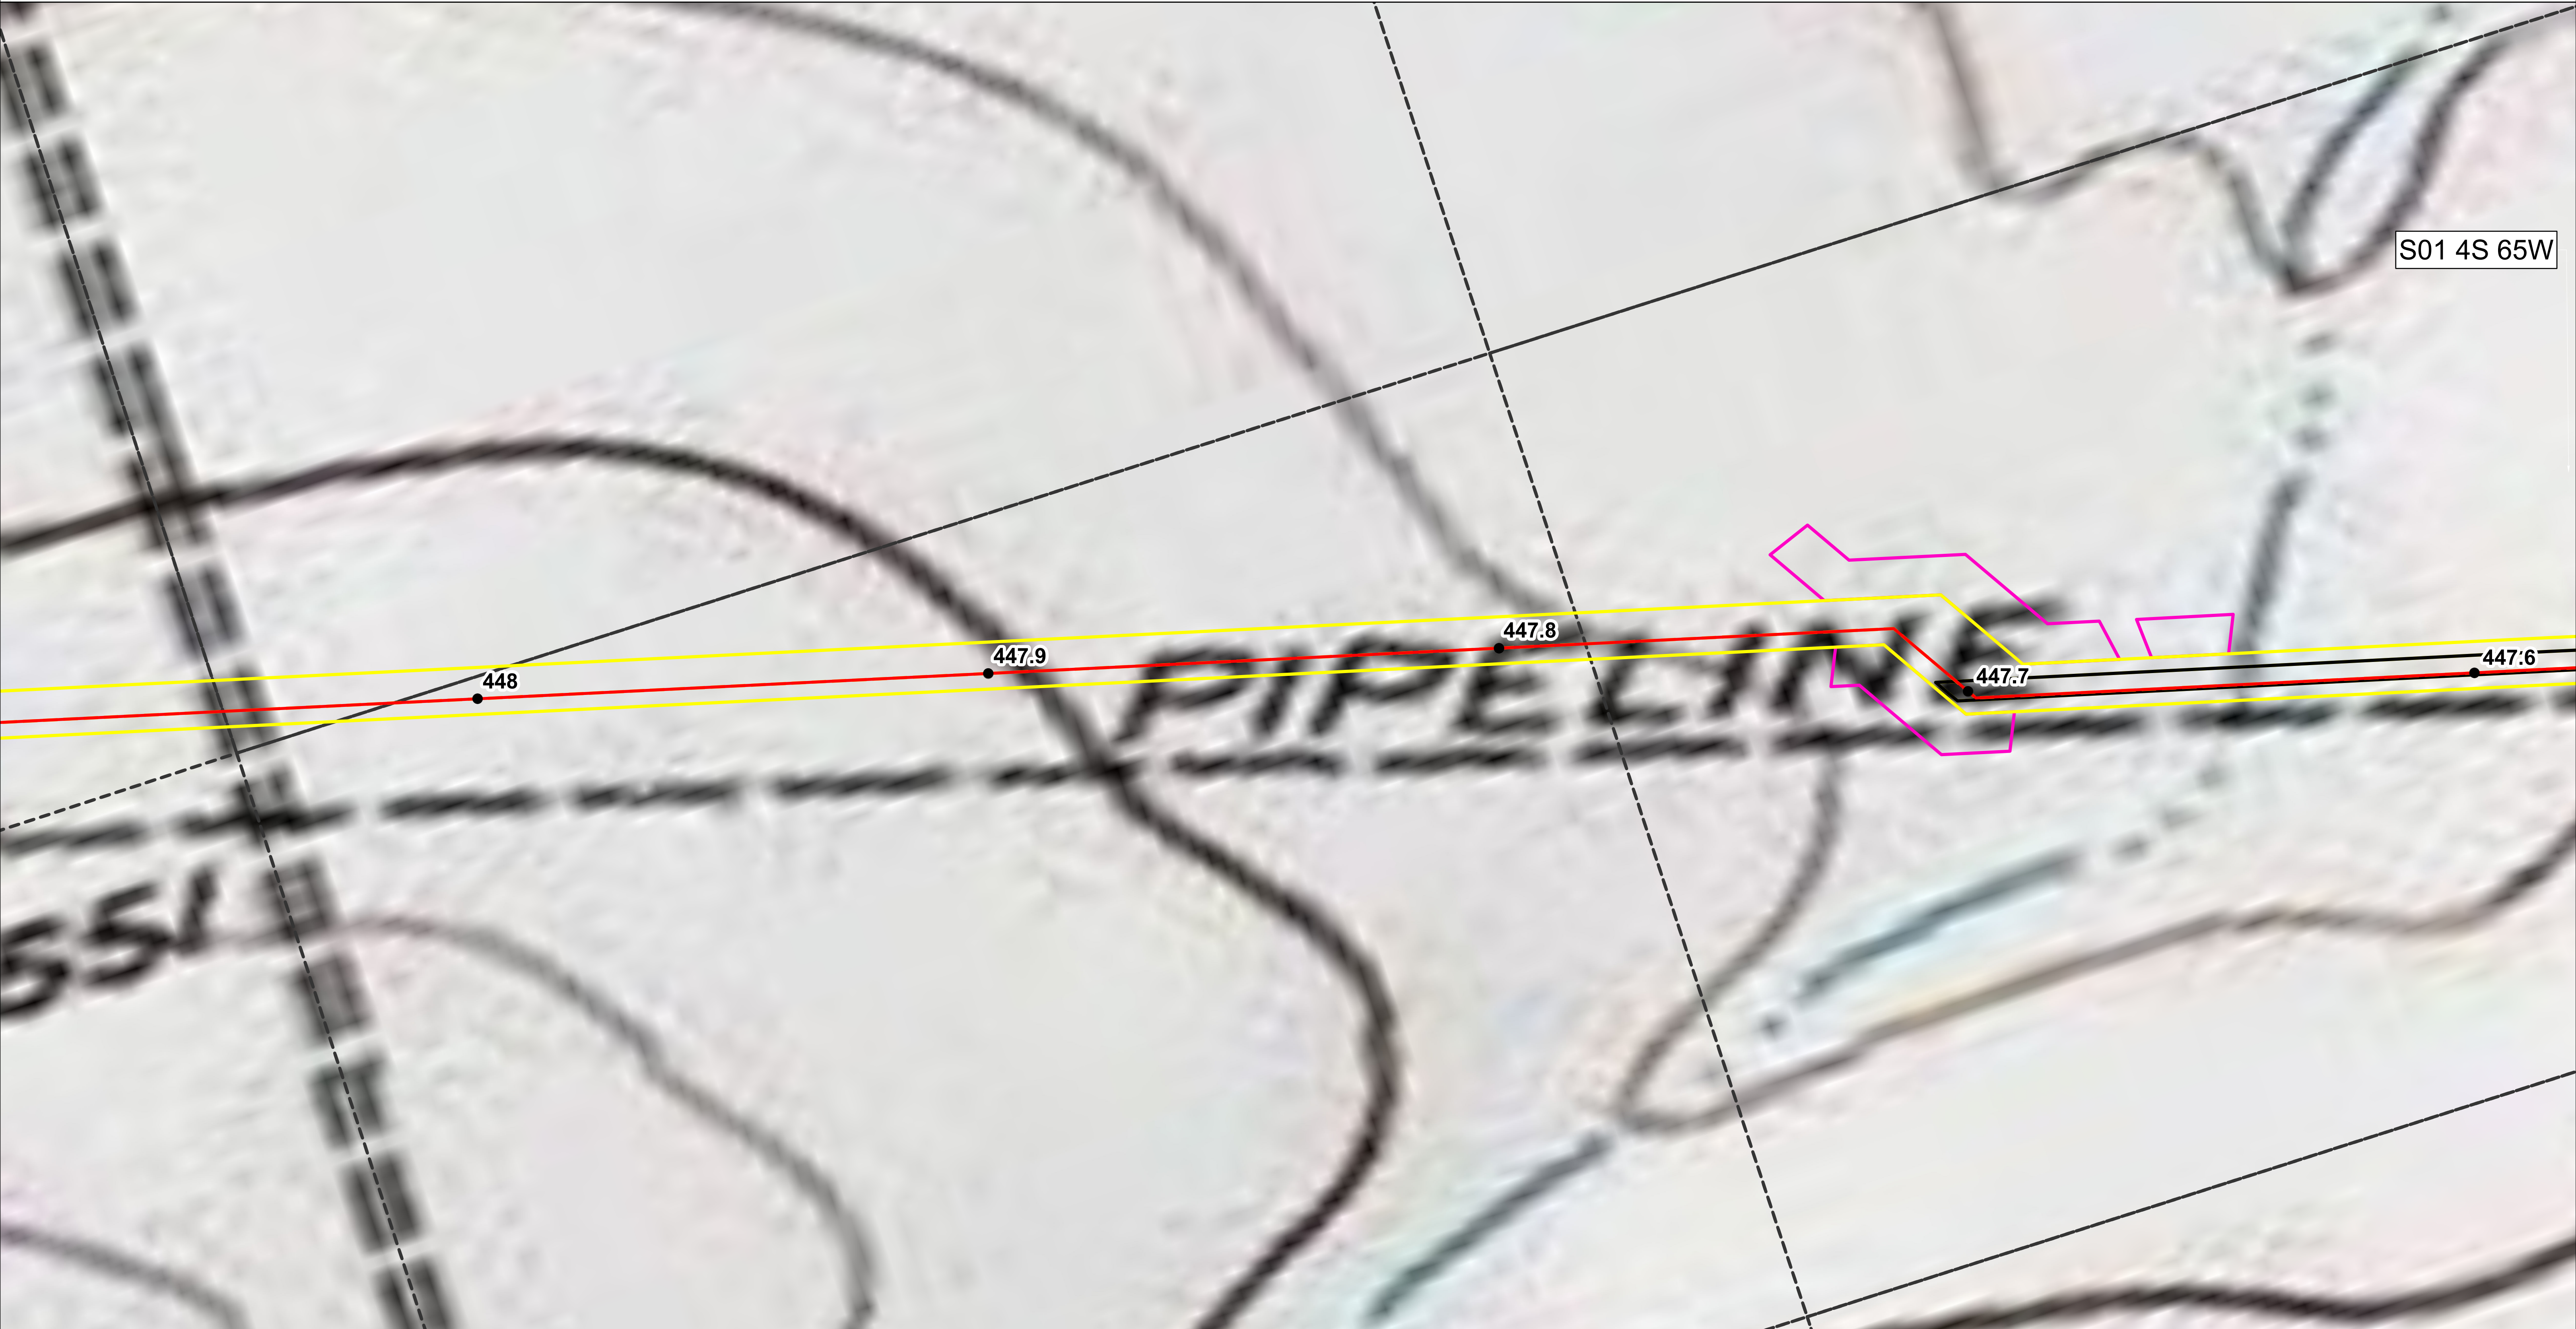

S01 4S 65W

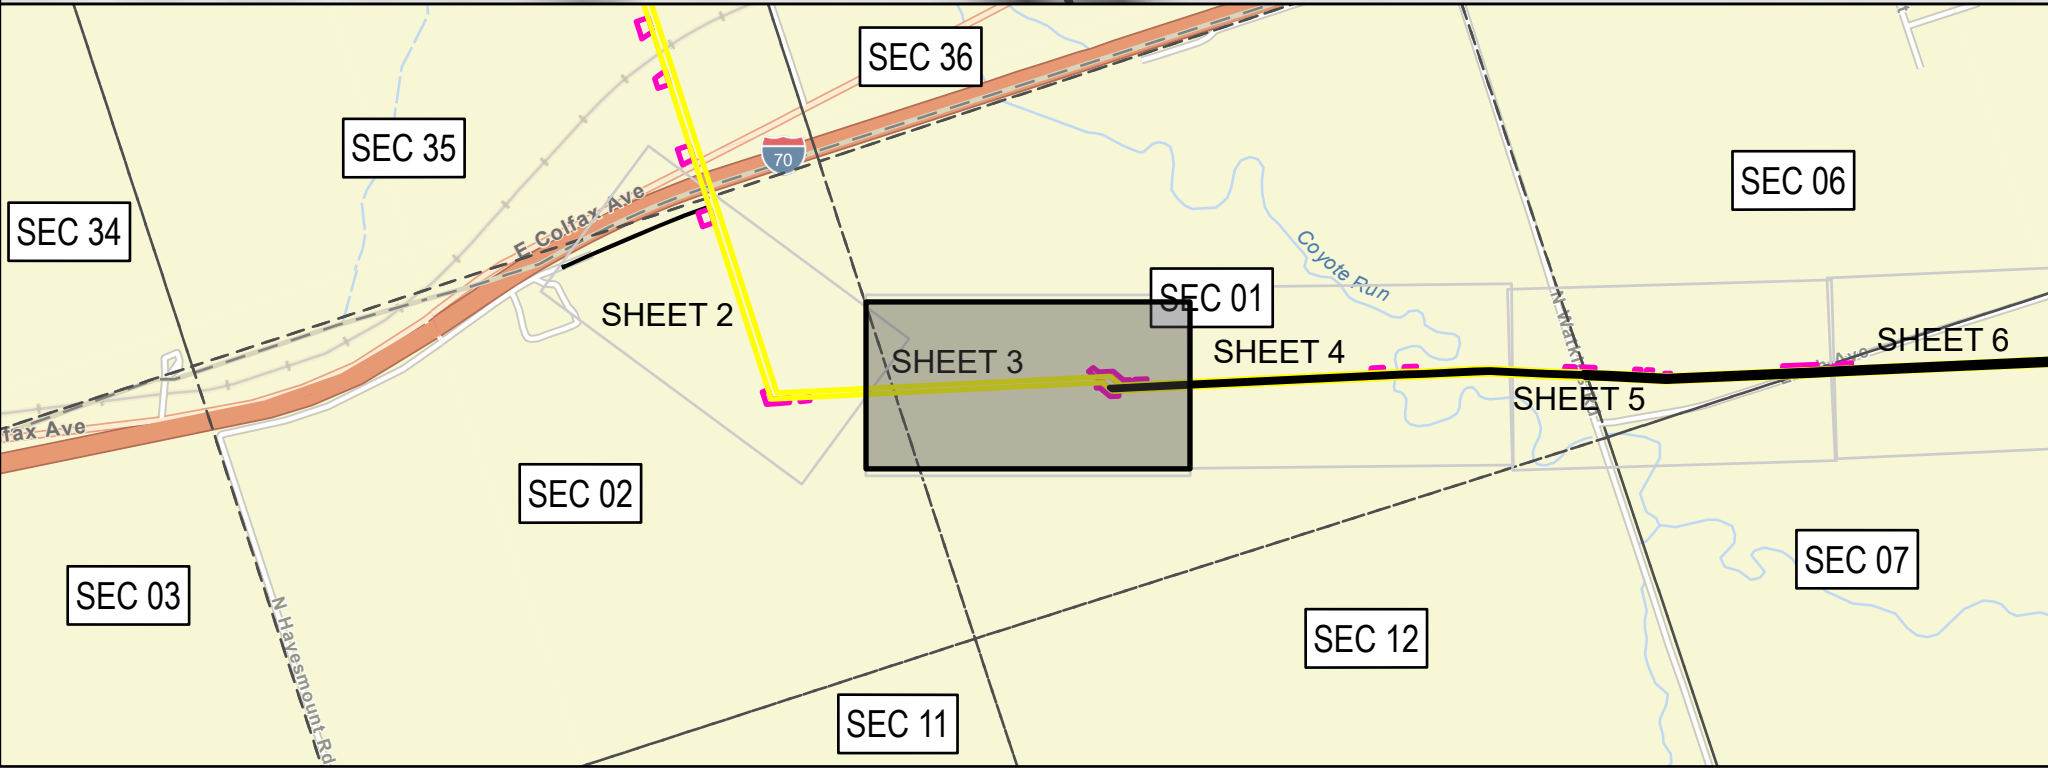

- LEGEND
- | | | | |
|--|--------------------------------|--------------------------------|-----------------------|
| ● MILEPOSTS | PERMANENT ACCESS ROAD | TEMPORARY ACCESS ROAD | STREAM |
| — PROPOSED CENTERLINE | PERMANENT EASEMENT | PALUSTRINE EMERGENT WETLAND | COUNTY FLOODPLAIN |
| — PROPOSED CENTERLINE OUTSIDE OF ARAPAHOE COUNTY | TEMPORARY WORKSPACE | PALUSTRINE FORESTED WETLAND | CITY OF AURORA LIMITS |
| PERMANENT SITE | ADDITIONAL TEMPORARY WORKSPACE | PALUSTRINE SCRUB-SHRUB WETLAND | COUNTY BOUNDARY |
| | | | SECTION LINE (PLSS) |

SP - Ephemeral Stream
WP - Wetland Feature

0 100 200 US FEET

1 INCH = 100 FEET



ARAPAHOE COUNTY TOPOGRAPHIC MAP
DENVER EXPANSION PROJECT
MAGELLAN PIPELINE COMPANY, L.P.
ARAPAHOE COUNTY, COLORADO

PAGE 3 OF 67



NAD83 BLM ZONE 13N (US FOOT)

PREPARED BY: PW

SCALE: 1:1,200

GENERATE DATE: 3/20/2025

USE BY SPECIAL REVIEW
DENVER EXPANSION PROJECT LOCATED IN S01 4S 65W
COUNTY OF ARAPHOE, STATE OF COLORADO

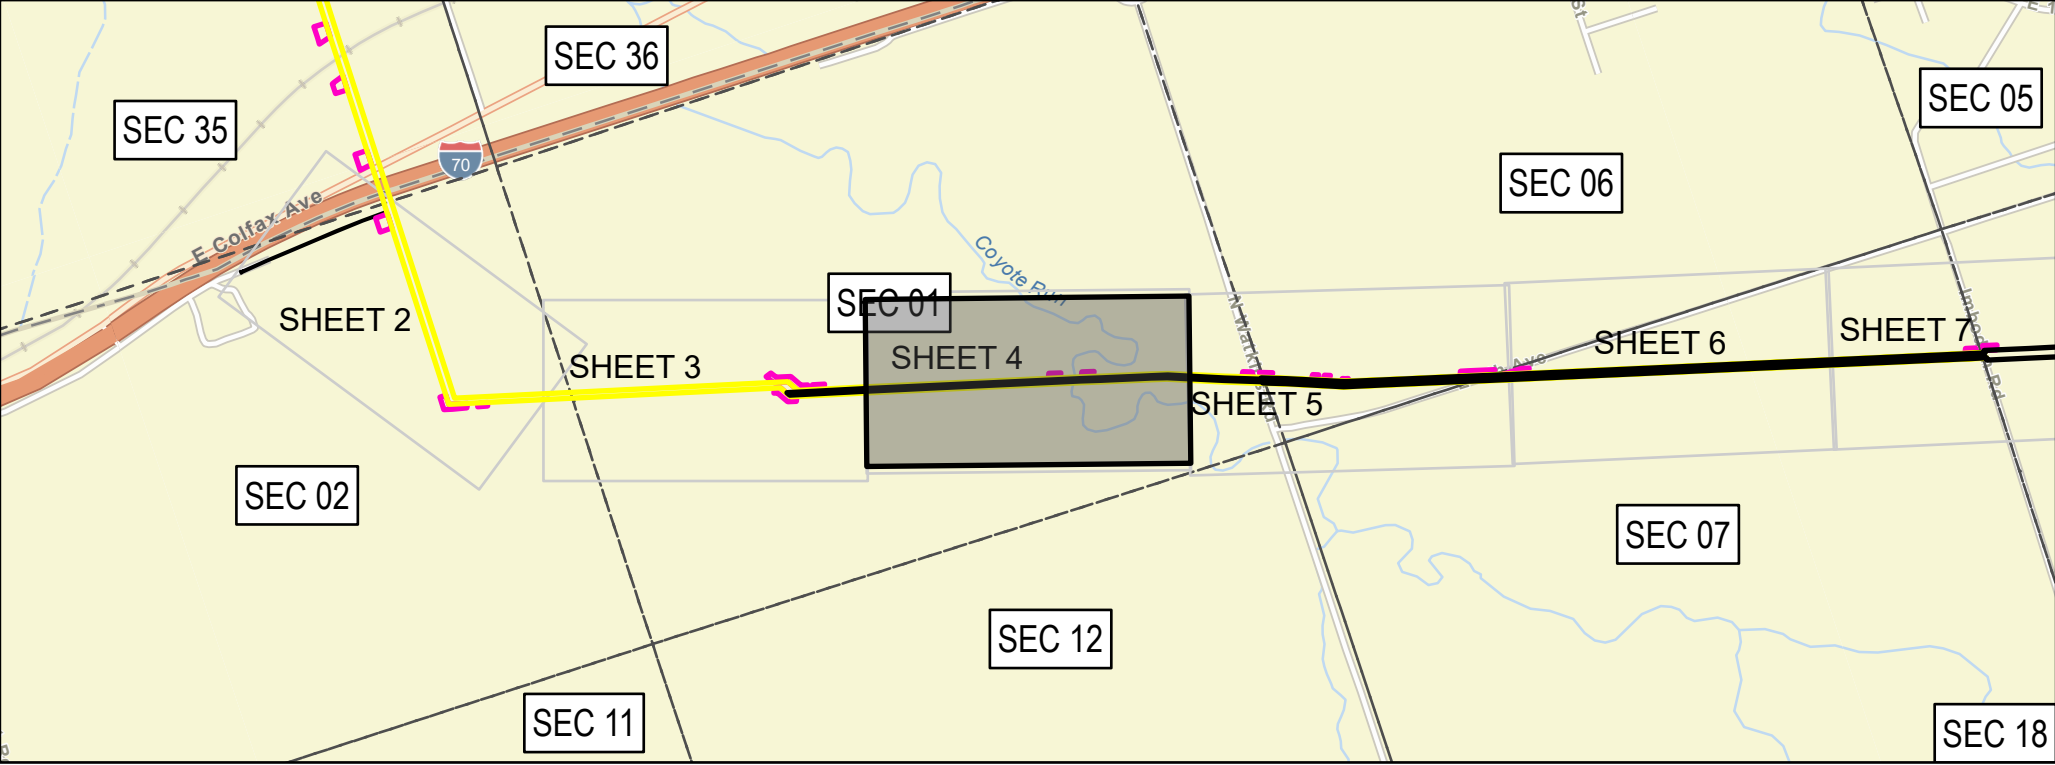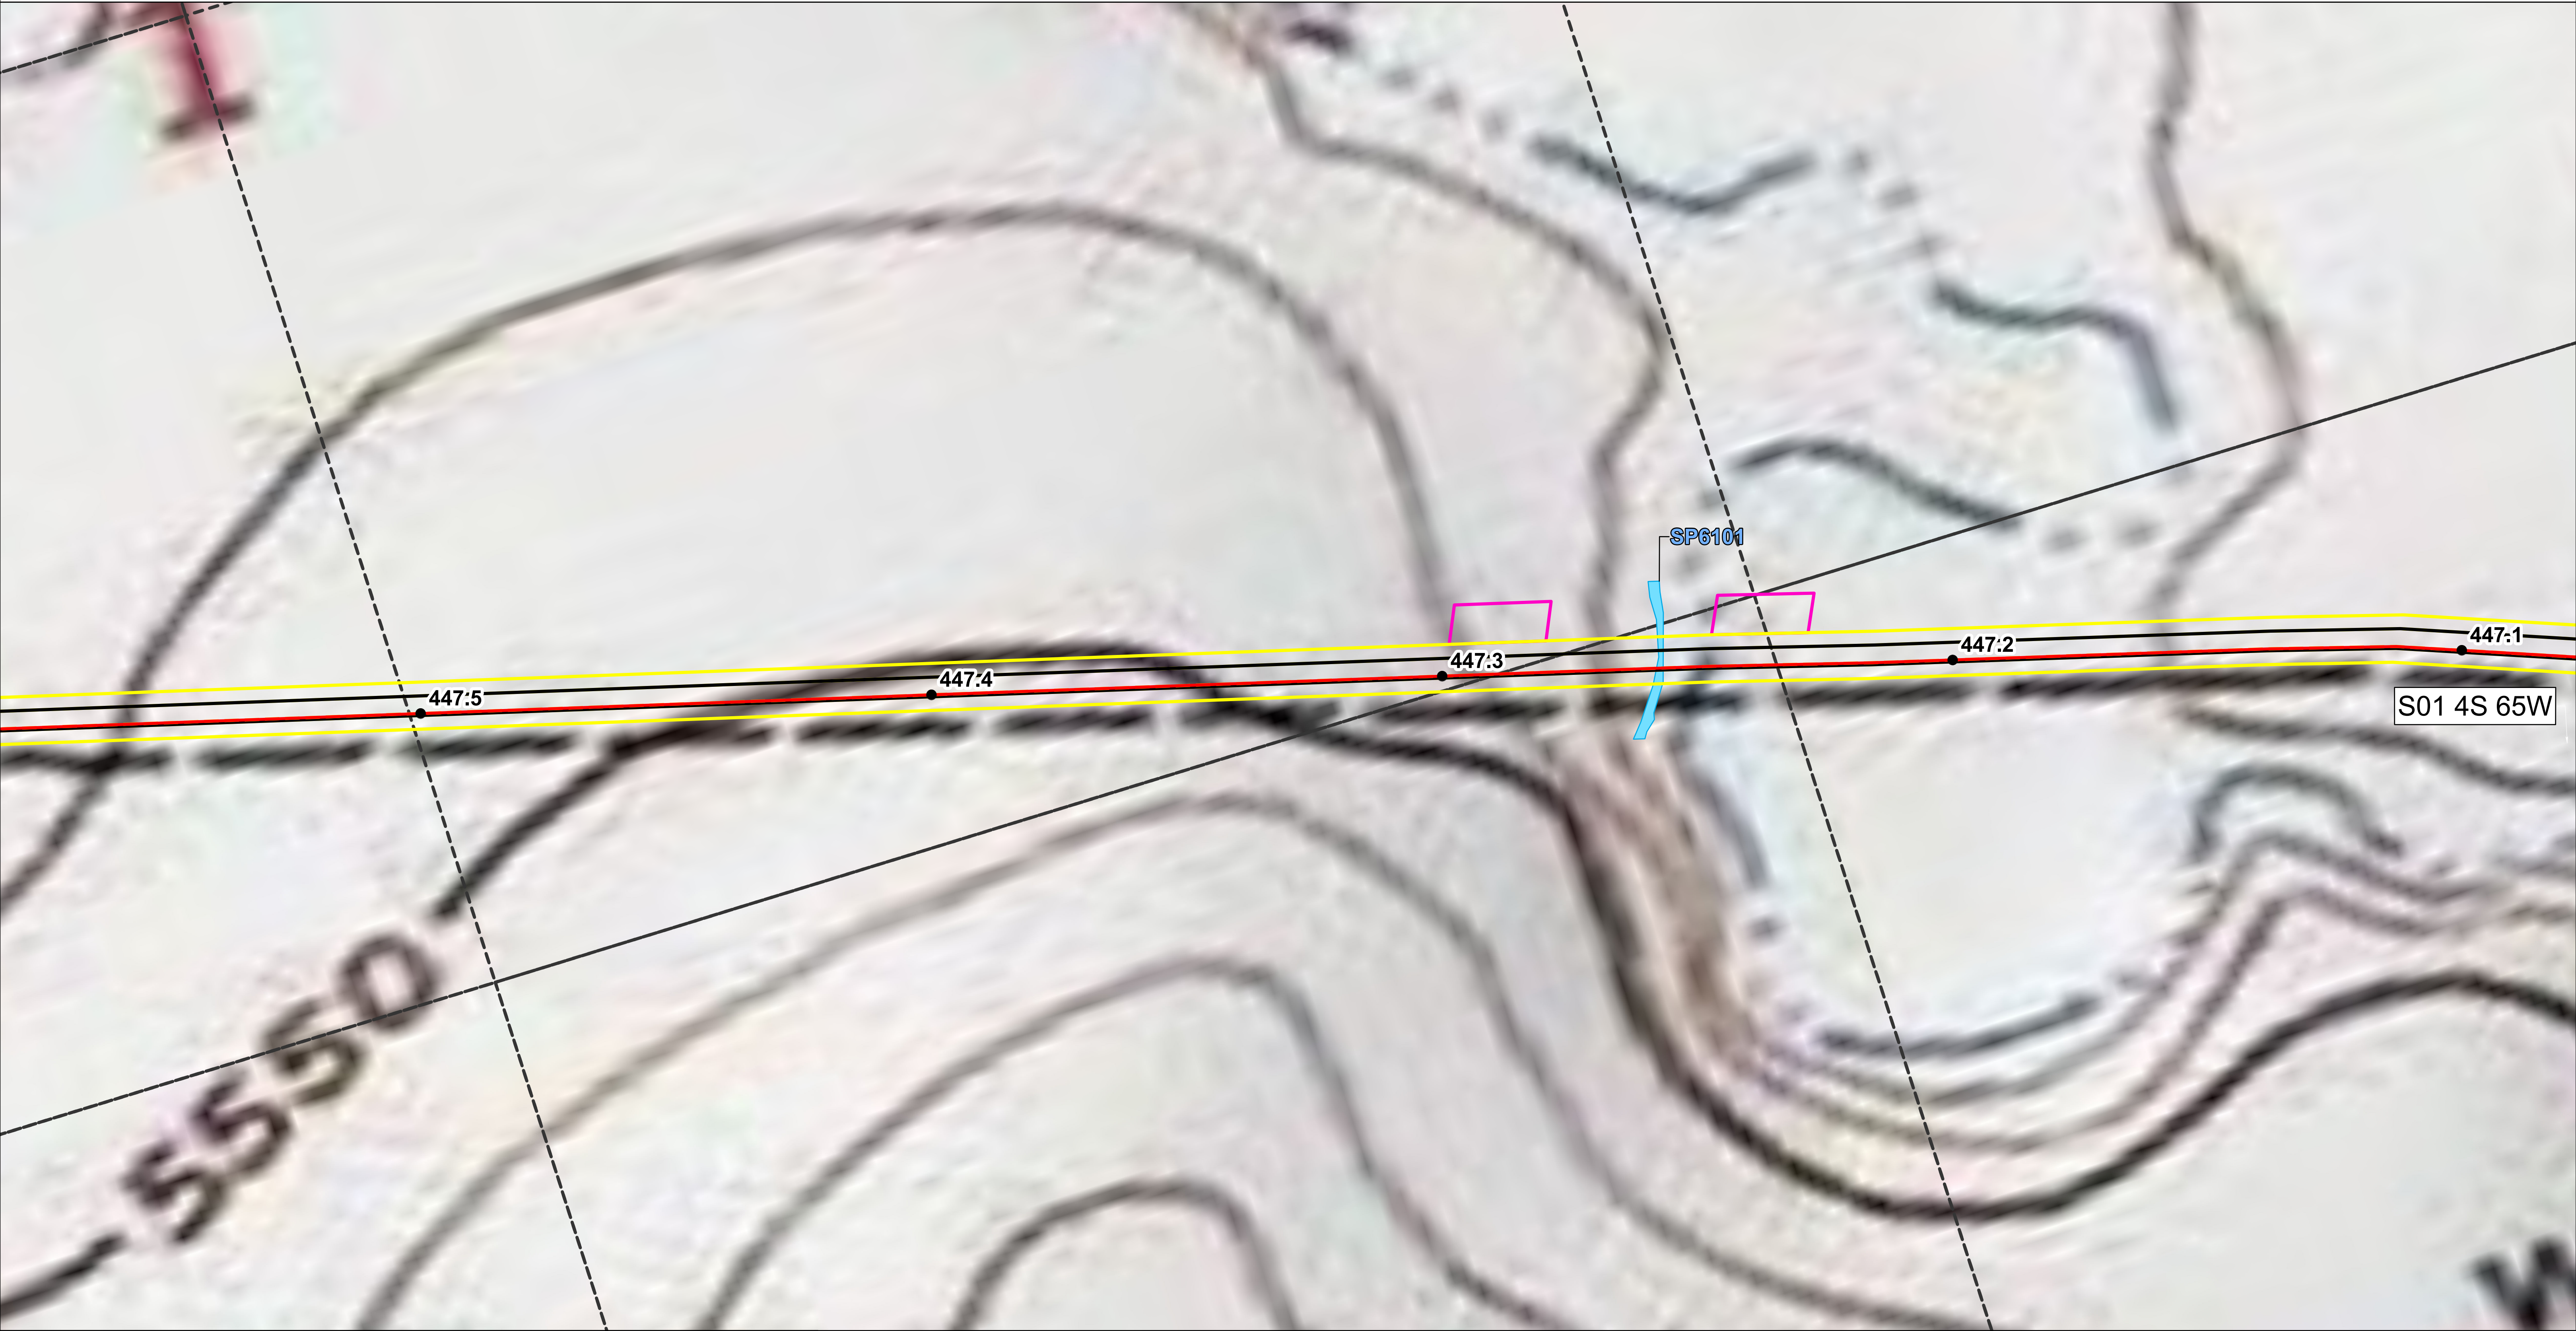

LEGEND

● MILEPOSTS	PERMANENT ACCESS ROAD	TEMPORARY ACCESS ROAD	STREAM
— PROPOSED CENTERLINE	PERMANENT EASEMENT	PALUSTRINE EMERGENT WETLAND	COUNTY FLOODPLAIN
— PROPOSED CENTERLINE OUTSIDE OF ARAPAHOE COUNTY	TEMPORARY WORKSPACE	PALUSTRINE FORESTED WETLAND	CITY OF AURORA LIMITS
PERMANENT SITE	ADDITIONAL TEMPORARY WORKSPACE	PALUSTRINE SCRUB-SHRUB WETLAND	COUNTY BOUNDARY
			SECTION LINE (PLSS)

SP - Ephemeral Stream
WP - Wetland Feature

0 100 200 US FEET
1 INCH = 100 FEET


ONEOK
Magellan Pipeline Company, L.P., is a subsidiary of ONEOK

ARAPAHOE COUNTY TOPOGRAPHIC MAP
DENVER EXPANSION PROJECT
MAGELLAN PIPELINE COMPANY, L.P.
ARAPAHOE COUNTY, COLORADO

PAGE 4 OF 67

NAD83 BLM ZONE 13N (US FOOT) SCALE: 1:1,200
PREPARED BY: PW GENERATE DATE: 3/20/2025

USE BY SPECIAL REVIEW
DENVER EXPANSION PROJECT LOCATED IN S01 4S 64W, S01 4S 65W, S06 4S 64W, S07 4S 64W, S12 4S 64W
COUNTY OF ARAPHOE, STATE OF COLORADO

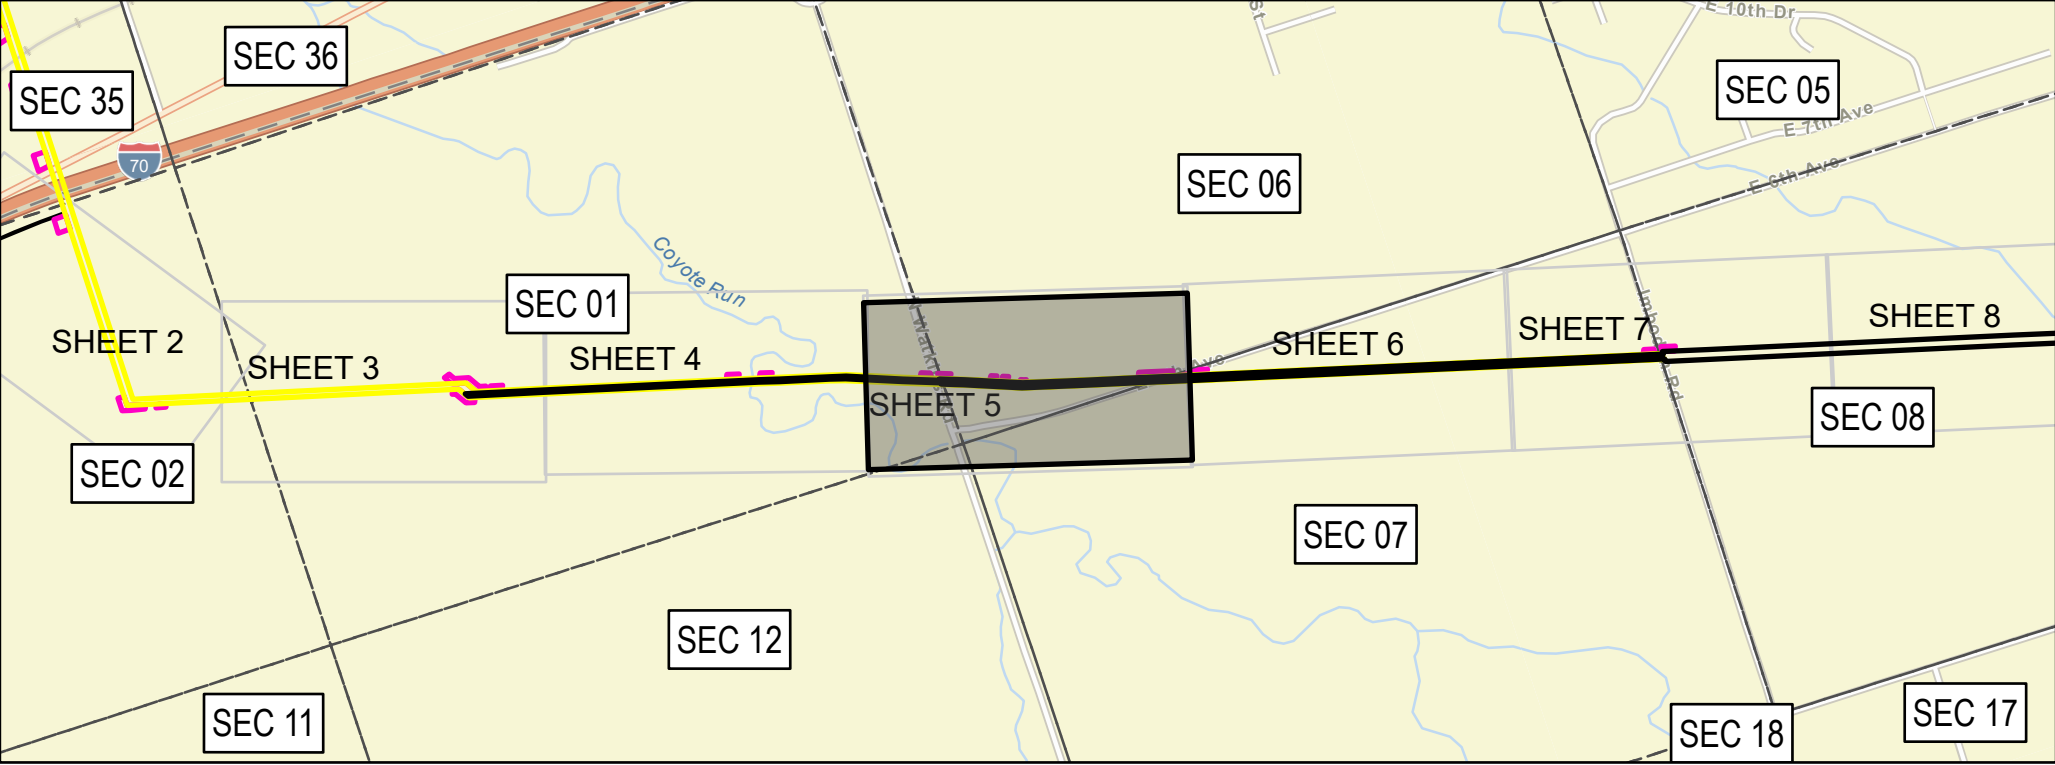

LEGEND

● MILEPOSTS	PERMANENT ACCESS ROAD	TEMPORARY ACCESS ROAD	STREAM
— PROPOSED CENTERLINE	PERMANENT EASEMENT	PALUSTRINE EMERGENT WETLAND	COUNTY FLOODPLAIN
— PROPOSED CENTERLINE OUTSIDE OF ARAPAHOE COUNTY	TEMPORARY WORKSPACE	PALUSTRINE FORESTED WETLAND	CITY OF AURORA LIMITS
PERMANENT SITE	ADDITIONAL TEMPORARY WORKSPACE	PALUSTRINE SCRUB-SHRUB WETLAND	COUNTY BOUNDARY
			SECTION LINE (PLSS)

SP - Ephemeral Stream
WP - Wetland Feature

0 100 200 US FEET
1 INCH = 100 FEET



Magellan Pipeline Company, L.P., is a subsidiary of ONEOK

ARAPAHOE COUNTY TOPOGRAPHIC MAP
DENVER EXPANSION PROJECT
MAGELLAN PIPELINE COMPANY, L.P.
ARAPAHOE COUNTY, COLORADO

PAGE 5 OF 67

NAD83 BLM ZONE 13N (US FOOT)	SCALE: 1:1,200
PREPARED BY: PW	GENERATE DATE: 3/20/2025

USE BY SPECIAL REVIEW
DENVER EXPANSION PROJECT LOCATED IN S06 4S 64W, S07 4S 64W
COUNTY OF ARAPHOE, STATE OF COLORADO

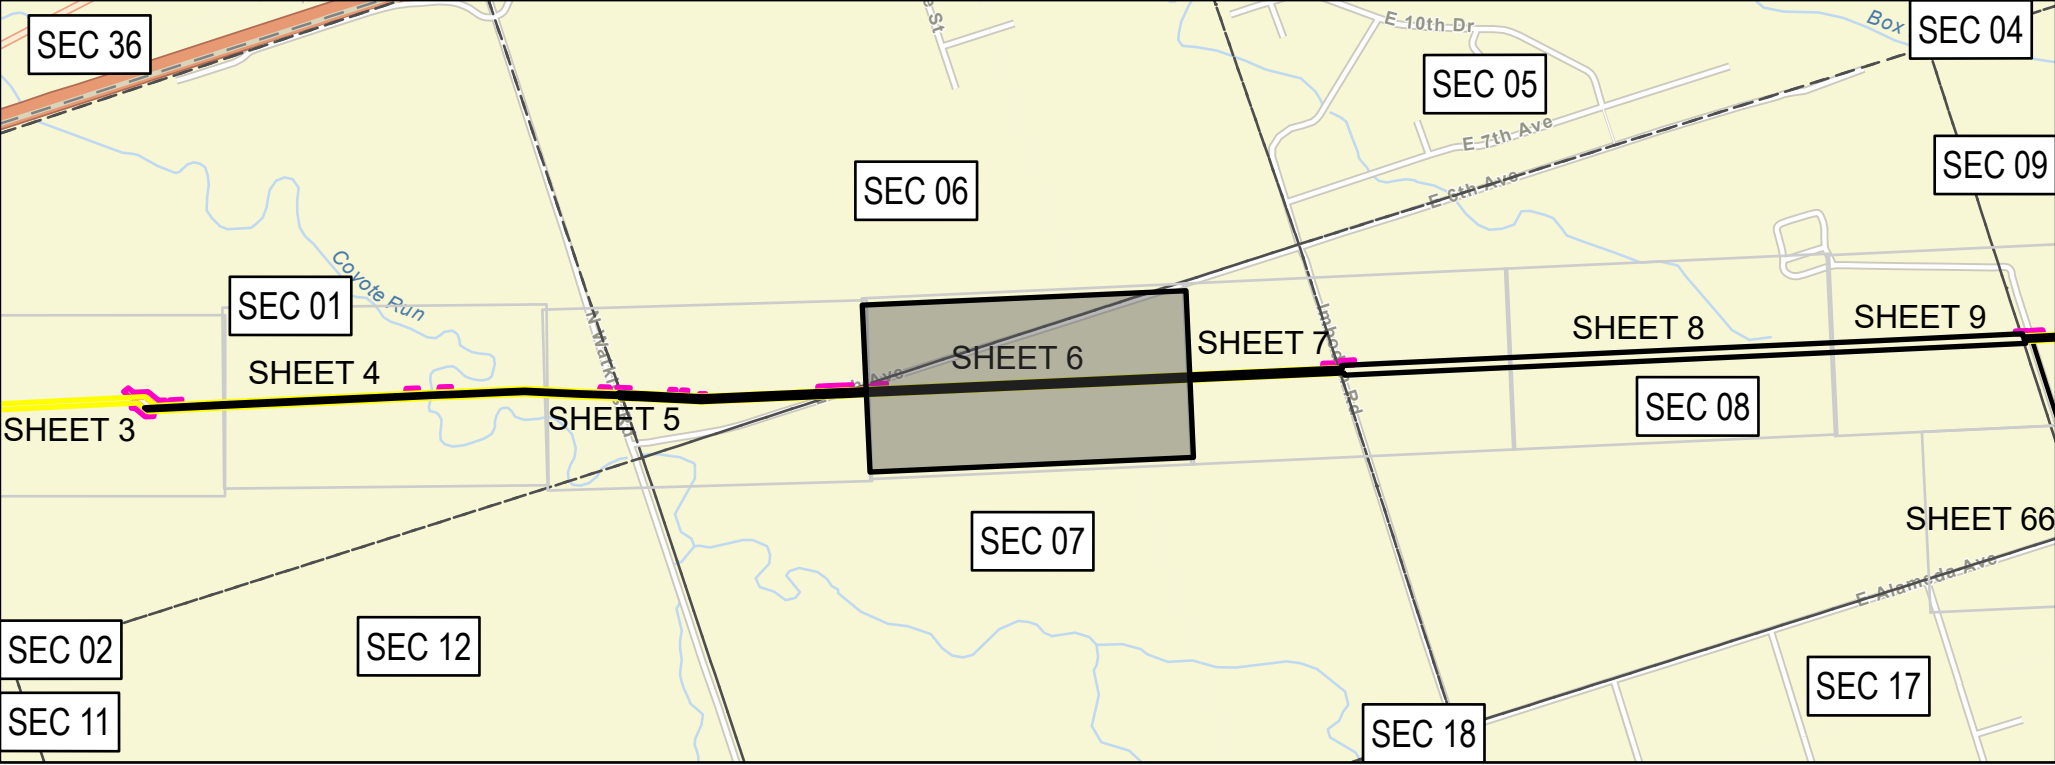

LEGEND

● MILEPOSTS	PERMANENT ACCESS ROAD	TEMPORARY ACCESS ROAD	STREAM
— PROPOSED CENTERLINE	PERMANENT EASEMENT	PALUSTRINE EMERGENT WETLAND	COUNTY FLOODPLAIN
— PROPOSED CENTERLINE OUTSIDE OF ARAPAHOE COUNTY	TEMPORARY WORKSPACE	PALUSTRINE FORESTED WETLAND	CITY OF AURORA LIMITS
PERMANENT SITE	ADDITIONAL TEMPORARY WORKSPACE	PALUSTRINE SCRUB-SHRUB WETLAND	COUNTY BOUNDARY
			SECTION LINE (PLSS)

SP - Ephemeral Stream
WP - Wetland Feature

0 100 200 US FEET
1 INCH = 100 FEET


Magellan Pipeline Company, L.P., is a subsidiary of ONEOK

ARAPAHOE COUNTY TOPOGRAPHIC MAP
DENVER EXPANSION PROJECT
MAGELLAN PIPELINE COMPANY, L.P.
ARAPAHOE COUNTY, COLORADO

PAGE 6 OF 67

NAD83 BLM ZONE 13N (US FOOT)	SCALE: 1:1,200
PREPARED BY: PW	GENERATE DATE: 3/20/2025

USE BY SPECIAL REVIEW
DENVER EXPANSION PROJECT LOCATED IN S07 4S 64W, S08 4S 64W
COUNTY OF ARAPHOE, STATE OF COLORADO

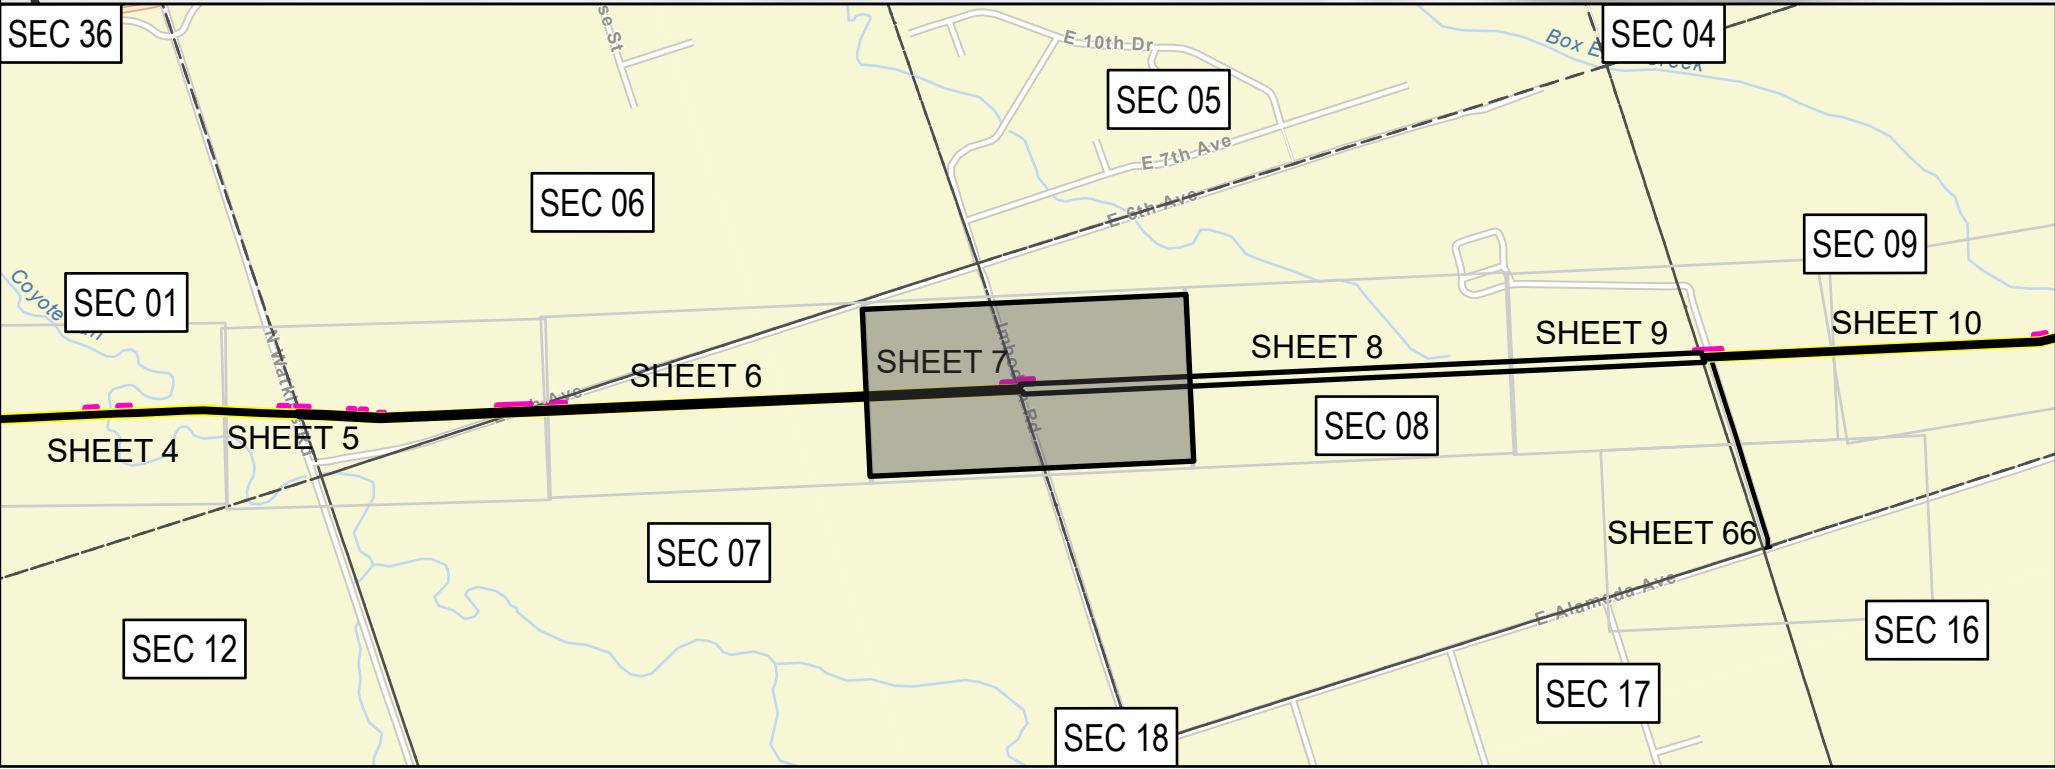

LEGEND

● MILEPOSTS	PERMANENT ACCESS ROAD	TEMPORARY ACCESS ROAD	STREAM
— PROPOSED CENTERLINE	PERMANENT EASEMENT	ROAD	COUNTY FLOODPLAIN
— PROPOSED CENTERLINE OUTSIDE OF ARAPAHOE COUNTY	TEMPORARY WORKSPACE	PALUSTRINE EMERGENT WETLAND	CITY OF AURORA LIMITS
PERMANENT SITE	ADDITIONAL TEMPORARY WORKSPACE	PALUSTRINE FORESTED WETLAND	COUNTY BOUNDARY
		PALUSTRINE SCRUB-SHRUB WETLAND	SECTION LINE (PLSS)

SP - Ephemeral Stream
WP - Wetland Feature

0 100 200 US FEET
1 INCH = 100 FEET



Magellan Pipeline Company, L.P., is a subsidiary of ONEOK

ARAPAHOE COUNTY TOPOGRAPHIC MAP
DENVER EXPANSION PROJECT
MAGELLAN PIPELINE COMPANY, L.P.
ARAPAHOE COUNTY, COLORADO

PAGE 7 OF 67

NAD83 BLM ZONE 13N (US FOOT)	SCALE: 1:1,200
PREPARED BY: PW	GENERATE DATE: 3/20/2025

USE BY SPECIAL REVIEW
DENVER EXPANSION PROJECT LOCATED IN S08 4S 64W
COUNTY OF ARAPHOE, STATE OF COLORADO

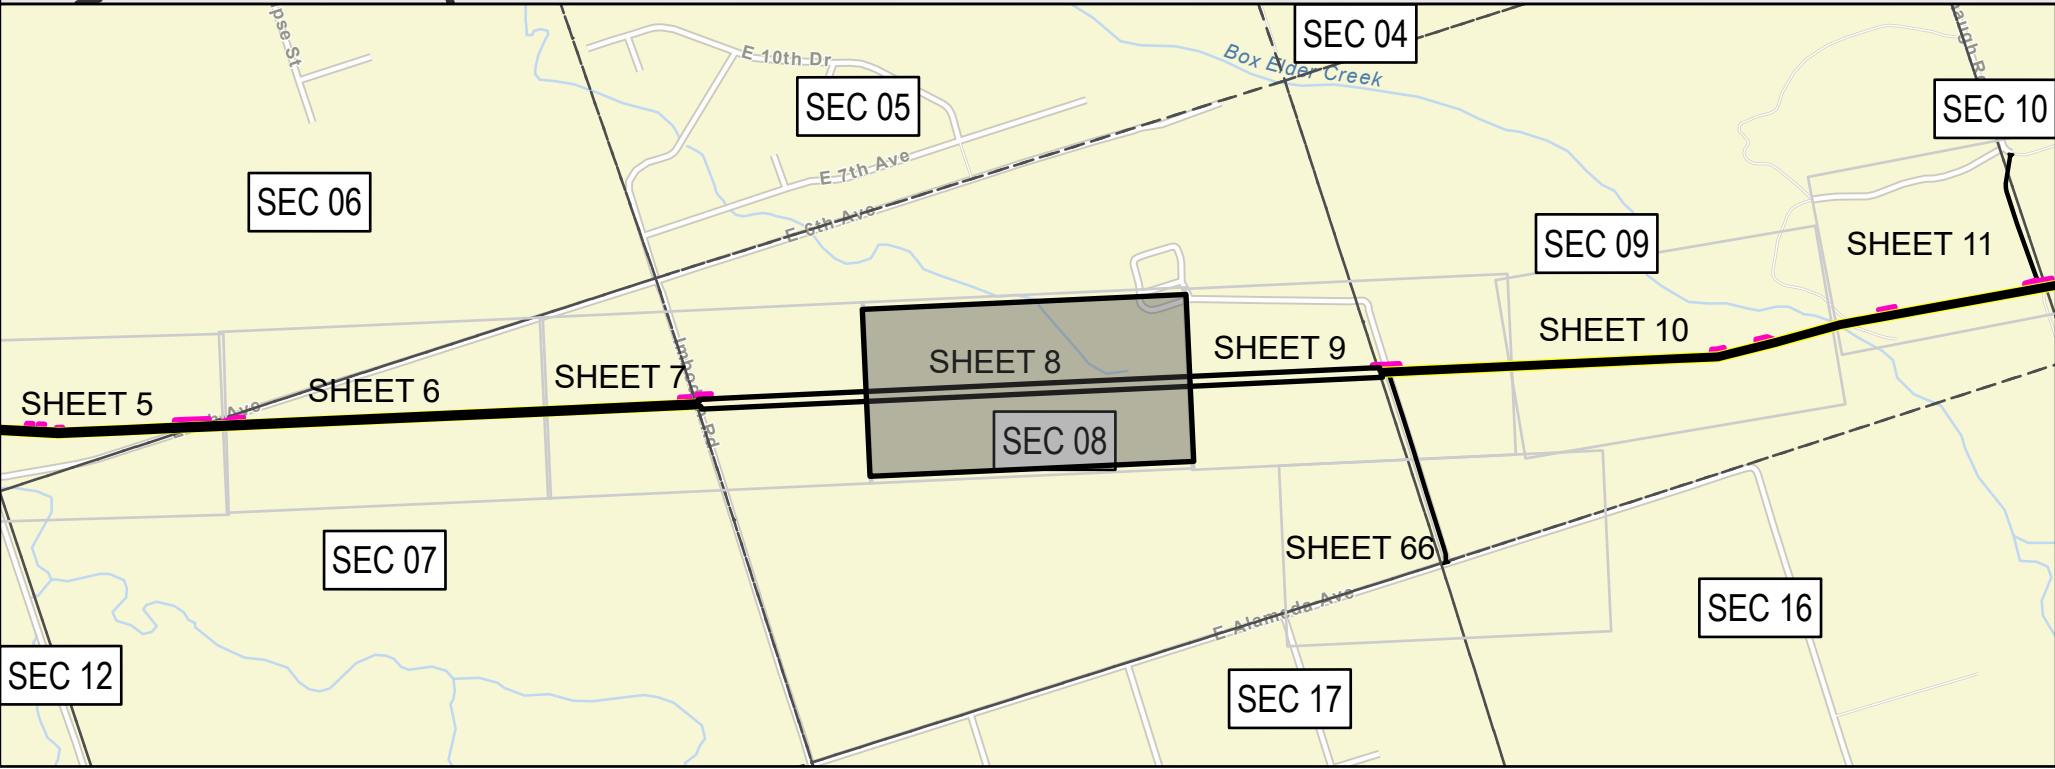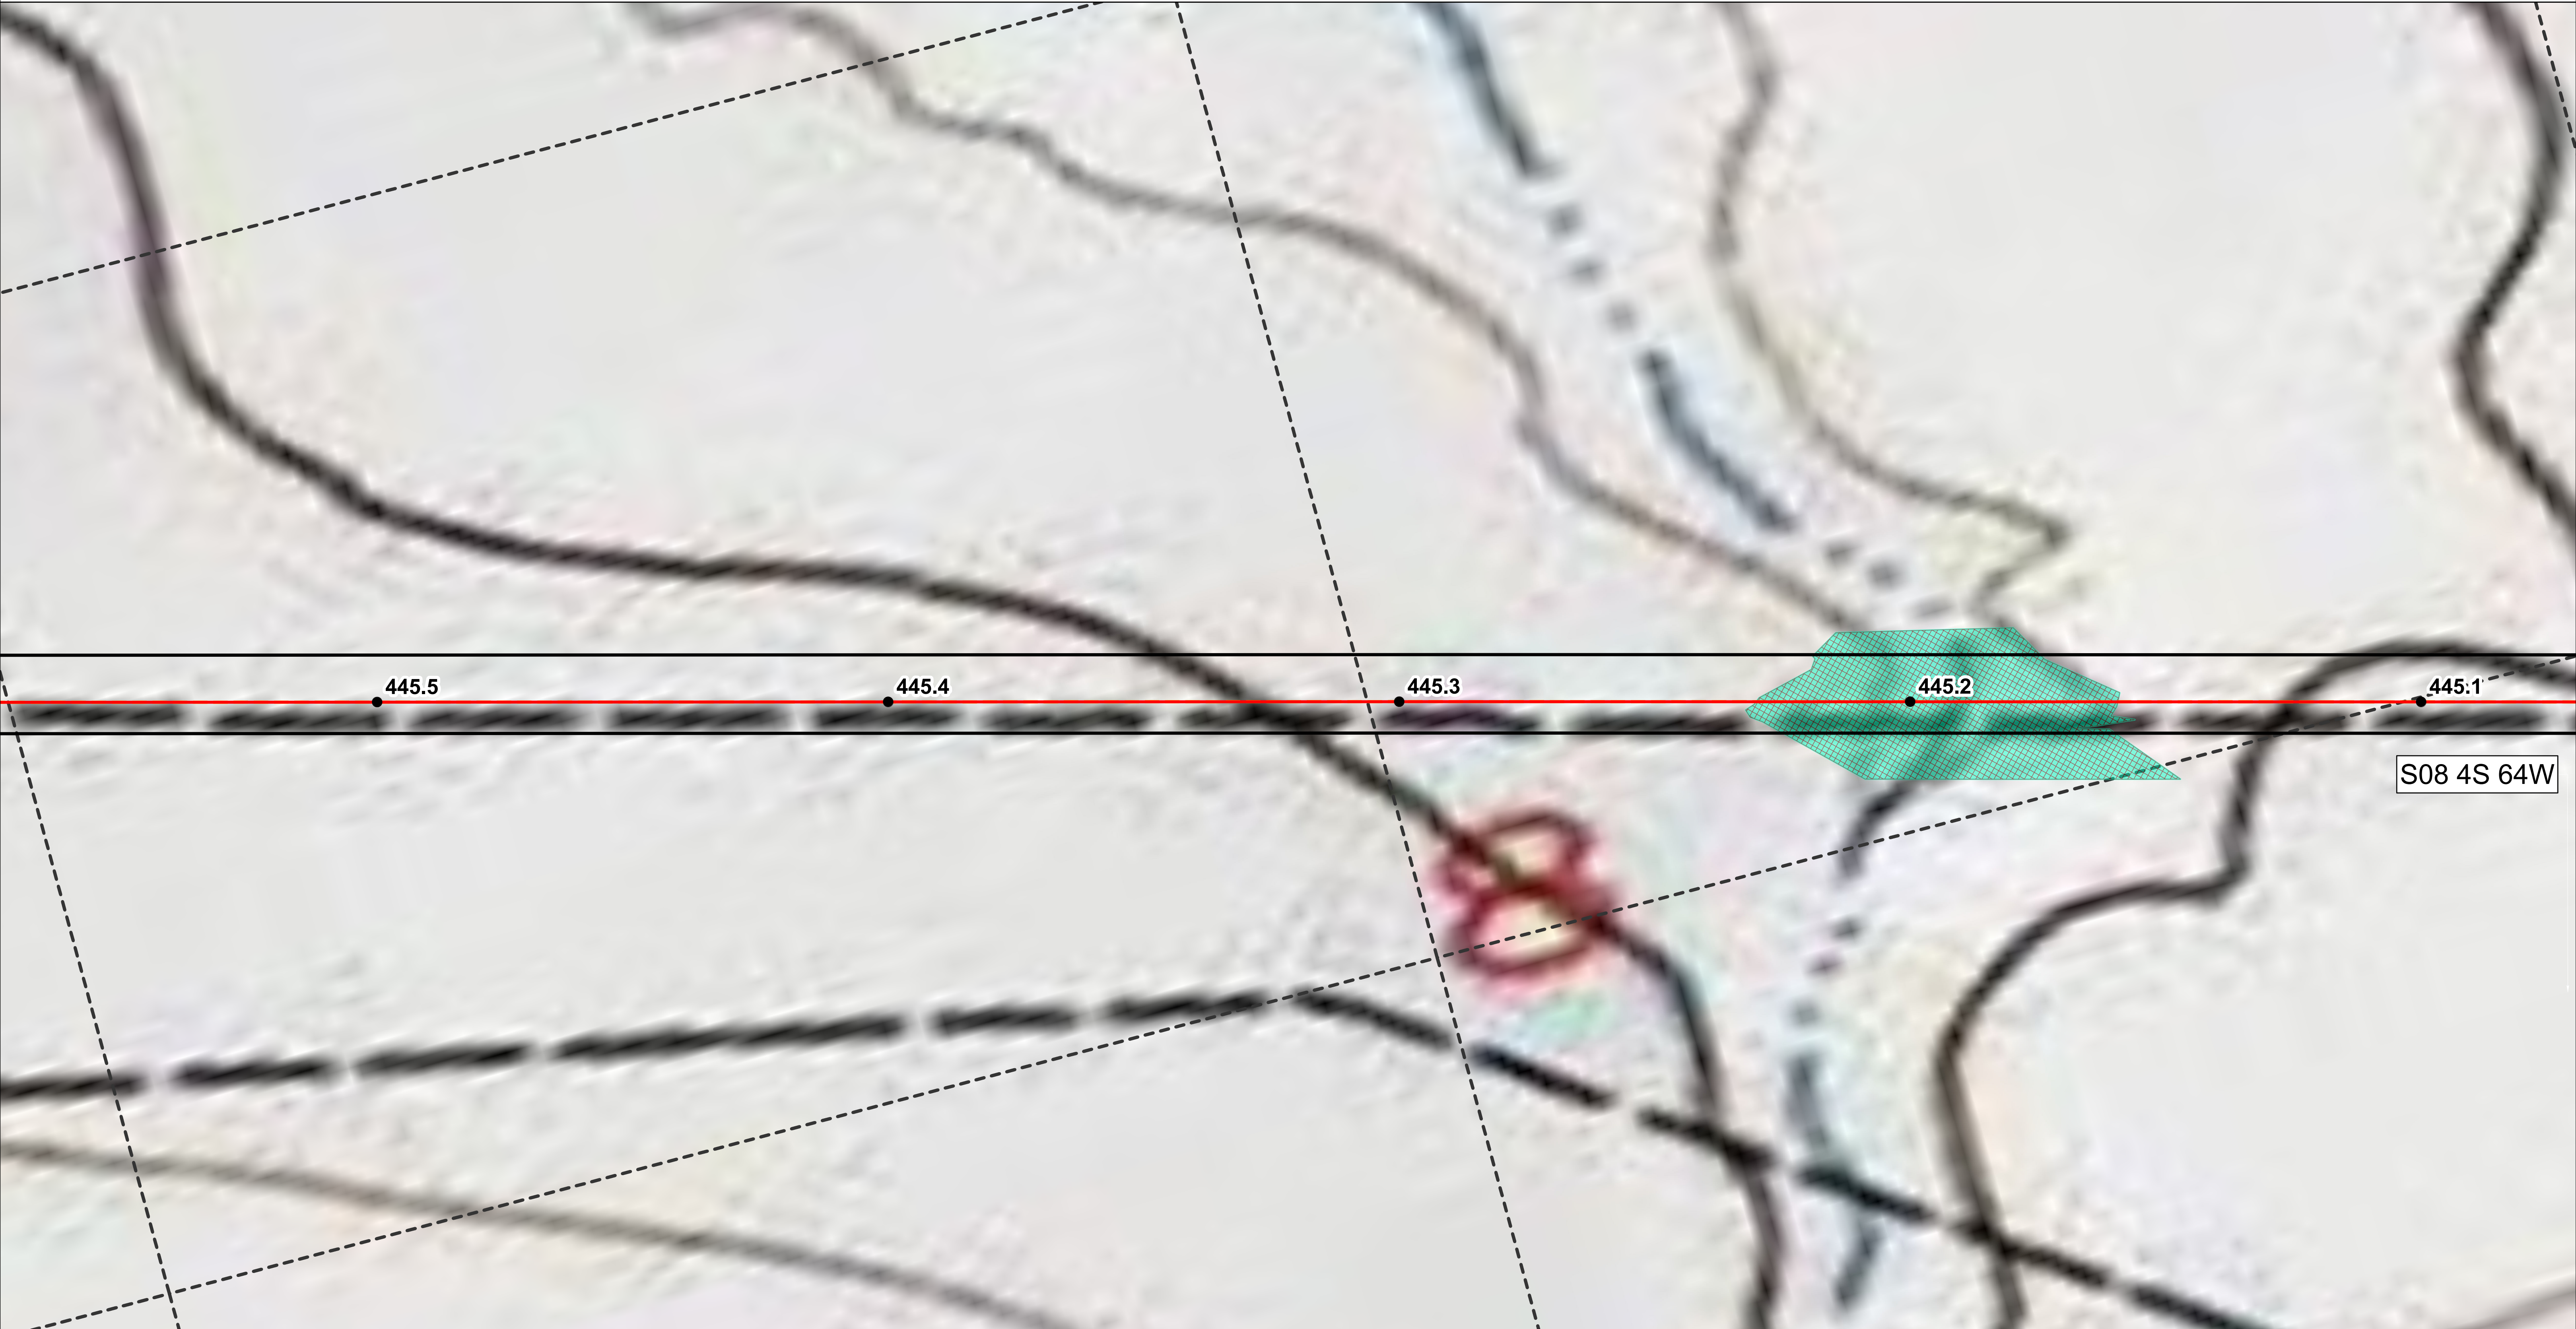

LEGEND

● MILEPOSTS

— PROPOSED CENTERLINE

— PROPOSED CENTERLINE OUTSIDE OF ARAPAHOE COUNTY

▨ PERMANENT SITE

▨ PERMANENT ACCESS ROAD

▨ PERMANENT EASEMENT

▨ TEMPORARY WORKSPACE

▨ ADDITIONAL TEMPORARY WORKSPACE

▨ TEMPORARY ACCESS ROAD

▨ PALUSTRINE EMERGENT WETLAND

▨ PALUSTRINE FORESTED WETLAND

▨ PALUSTRINE SCRUB-SHRUB WETLAND

▨ STREAM

▨ COUNTY FLOODPLAIN

▨ CITY OF AURORA LIMITS

▨ COUNTY BOUNDARY

▨ SECTION LINE (PLSS)

SP - Ephemeral Stream
WP - Wetland Feature

0 100 200 US FEET

1 INCH = 100 FEET

Magellan Pipeline Company, L.P., is a subsidiary of ONEOK

ARAPAHOE COUNTY TOPOGRAPHIC MAP
DENVER EXPANSION PROJECT
MAGELLAN PIPELINE COMPANY, L.P.
ARAPAHOE COUNTY, COLORADO


PAGE 8 OF 67

NAD83 BLM ZONE 13N (US FOOT)	SCALE: 1:1,200
PREPARED BY: PW	GENERATE DATE: 3/20/2025

USE BY SPECIAL REVIEW
DENVER EXPANSION PROJECT LOCATED IN S08 4S 64W, S09 4S 64W
COUNTY OF ARAPHOE, STATE OF COLORADO



Map Continues on Page 67

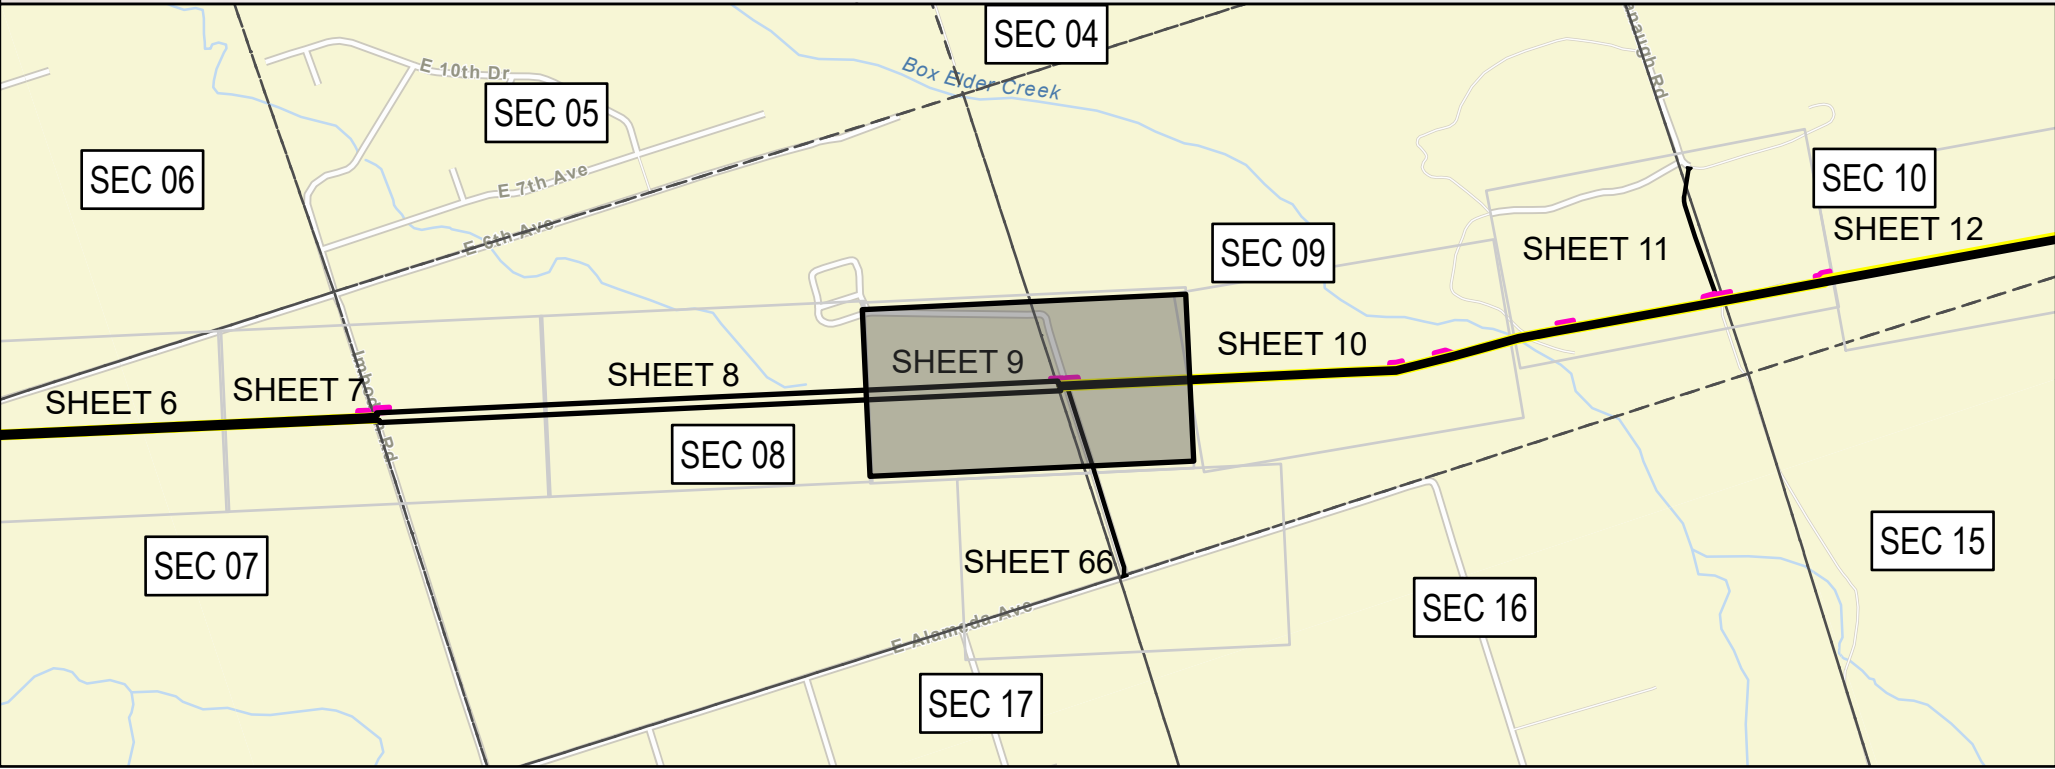

LEGEND

● MILEPOSTS	PERMANENT ACCESS ROAD	TEMPORARY ACCESS ROAD	STREAM
— PROPOSED CENTERLINE	PERMANENT EASEMENT	PALUSTRINE EMERGENT WETLAND	COUNTY FLOODPLAIN
- - - PROPOSED CENTERLINE OUTSIDE OF ARAPAHOE COUNTY	TEMPORARY WORKSPACE	PALUSTRINE FORESTED WETLAND	CITY OF AURORA LIMITS
PERMANENT SITE	ADDITIONAL TEMPORARY WORKSPACE	PALUSTRINE SCRUB-SHRUB WETLAND	COUNTY BOUNDARY
			SECTION LINE (PLSS)

SP - Ephemeral Stream
WP - Wetland Feature

0 100 200 US FEET
1 INCH = 100 FEET



Magellan Pipeline Company, L.P., is a subsidiary of ONEOK

ARAPAHOE COUNTY TOPOGRAPHIC MAP
DENVER EXPANSION PROJECT
MAGELLAN PIPELINE COMPANY, L.P.
ARAPAHOE COUNTY, COLORADO

PAGE 9 OF 67

NAD83 BLM ZONE 13N (US FOOT)	SCALE: 1:1,200
PREPARED BY: PW	GENERATE DATE: 3/20/2025

USE BY SPECIAL REVIEW
DENVER EXPANSION PROJECT LOCATED IN S09 4S 64W
COUNTY OF ARAPHOE, STATE OF COLORADO

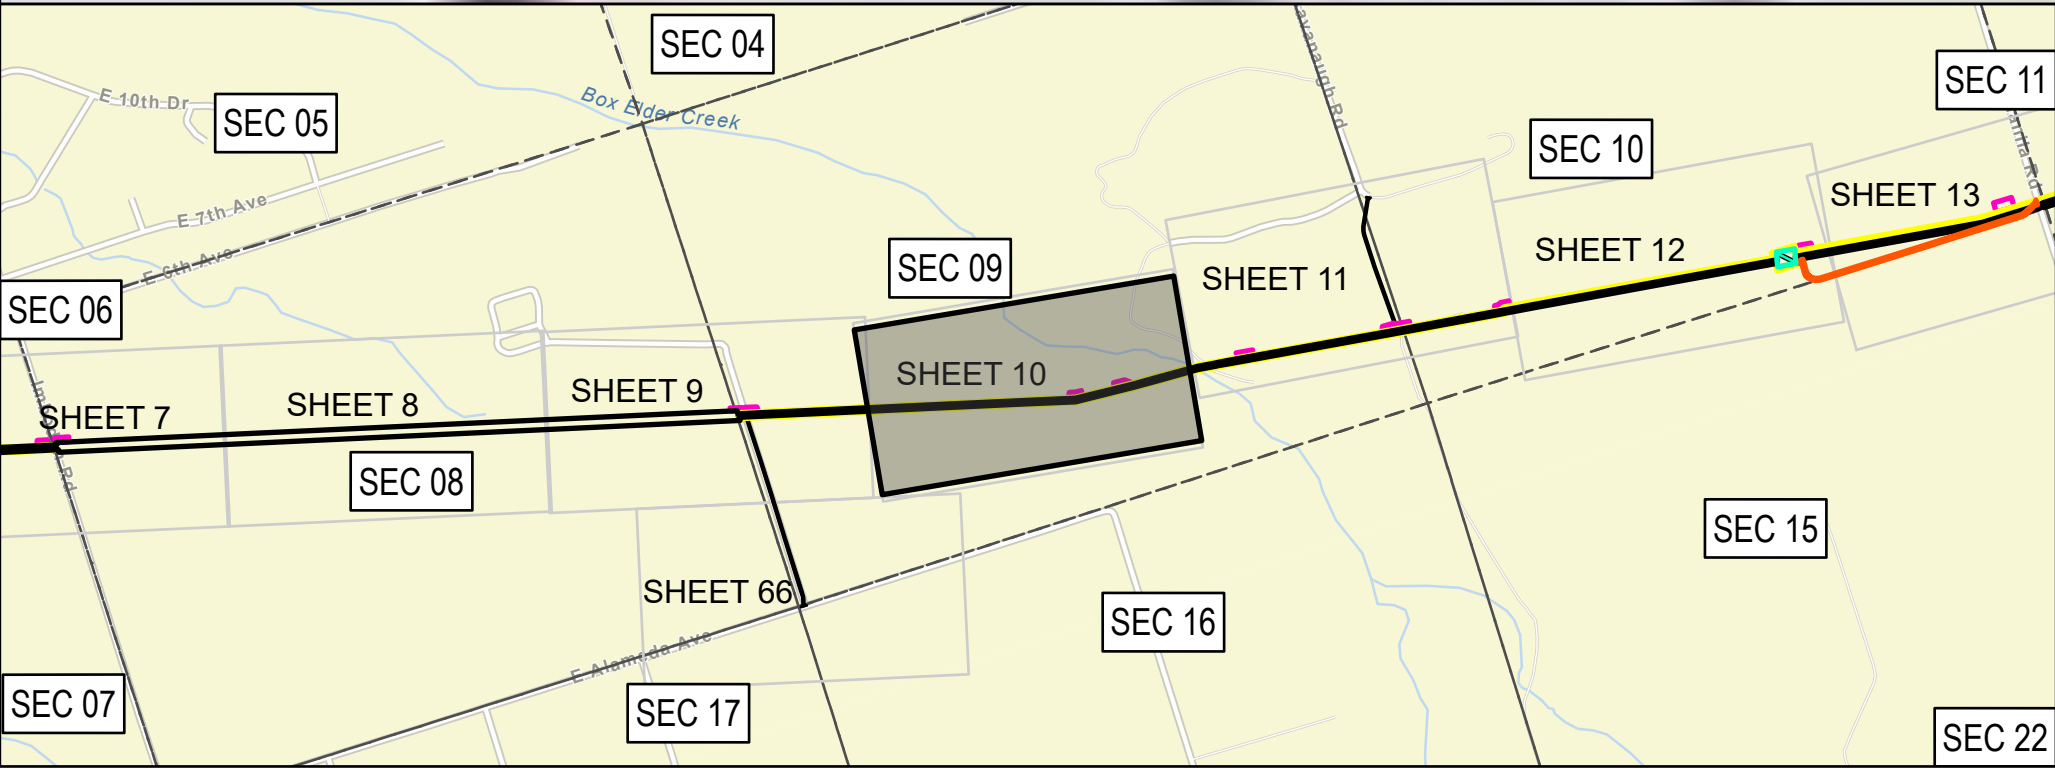

LEGEND

● MILEPOSTS	PERMANENT ACCESS ROAD	TEMPORARY ACCESS ROAD	STREAM
— PROPOSED CENTERLINE	PERMANENT EASEMENT	PALUSTRINE EMERGENT WETLAND	COUNTY FLOODPLAIN
— PROPOSED CENTERLINE OUTSIDE OF ARAPAHOE COUNTY	TEMPORARY WORKSPACE	PALUSTRINE FORESTED WETLAND	CITY OF AURORA LIMITS
PERMANENT SITE	ADDITIONAL TEMPORARY WORKSPACE	PALUSTRINE SCRUB-SHRUB WETLAND	COUNTY BOUNDARY
			SECTION LINE (PLSS)

SP - Ephemeral Stream
WP - Wetland Feature

0 100 200 US FEET

1 INCH = 100 FEET


 **ONEOK**
Magellan Pipeline Company, L.P., is a subsidiary of ONEOK

ARAPAHOE COUNTY TOPOGRAPHIC MAP
DENVER EXPANSION PROJECT
MAGELLAN PIPELINE COMPANY, L.P.
ARAPAHOE COUNTY, COLORADO

PAGE 10 OF 67

NAD83 BLM ZONE 13N (US FOOT)	SCALE: 1:1,200
PREPARED BY: PW	GENERATE DATE: 3/20/2025

USE BY SPECIAL REVIEW
DENVER EXPANSION PROJECT LOCATED IN S10 4S 64W, S15 4S 64W
COUNTY OF ARAPHOE, STATE OF COLORADO

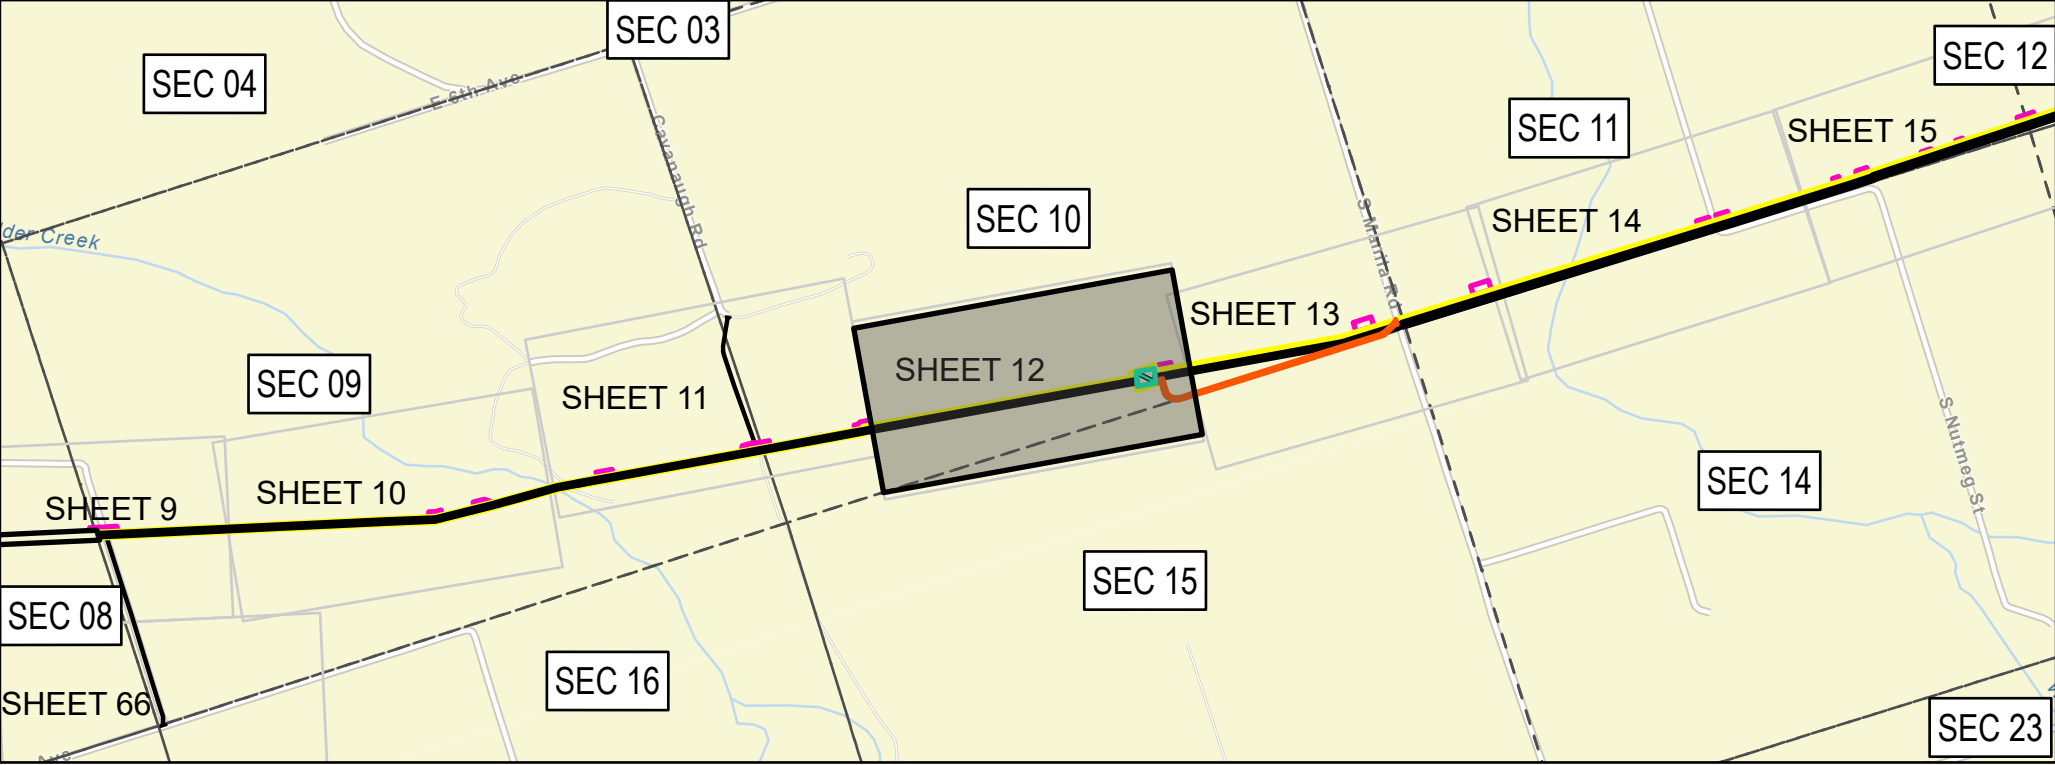

- LEGEND
- | | | | |
|--|--------------------------------|--------------------------------|-----------------------|
| ● MILEPOSTS | PERMANENT ACCESS ROAD | TEMPORARY ACCESS ROAD | STREAM |
| — PROPOSED CENTERLINE | PERMANENT EASEMENT | PALUSTRINE EMERGENT WETLAND | COUNTY FLOODPLAIN |
| — PROPOSED CENTERLINE OUTSIDE OF ARAPAHOE COUNTY | TEMPORARY WORKSPACE | PALUSTRINE FORESTED WETLAND | CITY OF AURORA LIMITS |
| PERMANENT SITE | ADDITIONAL TEMPORARY WORKSPACE | PALUSTRINE SCRUB-SHRUB WETLAND | COUNTY BOUNDARY |
| | | | SECTION LINE (PLSS) |

SP - Ephemeral Stream
WP - Wetland Feature

0 100 200 US FEET

1 INCH = 100 FEET



ARAPAHOE COUNTY TOPOGRAPHIC MAP
DENVER EXPANSION PROJECT
MAGELLAN PIPELINE COMPANY, L.P.
ARAPAHOE COUNTY, COLORADO

PAGE 12 OF 67



NAD83 BLM ZONE 13N (US FOOT)

PREPARED BY: PW

SCALE: 1:1,200

GENERATE DATE: 3/20/2025

USE BY SPECIAL REVIEW
DENVER EXPANSION PROJECT LOCATED IN S10 4S 64W, S11 4S 64W, S14 4S 64W, S15 4S 64W
COUNTY OF ARAPHOE, STATE OF COLORADO

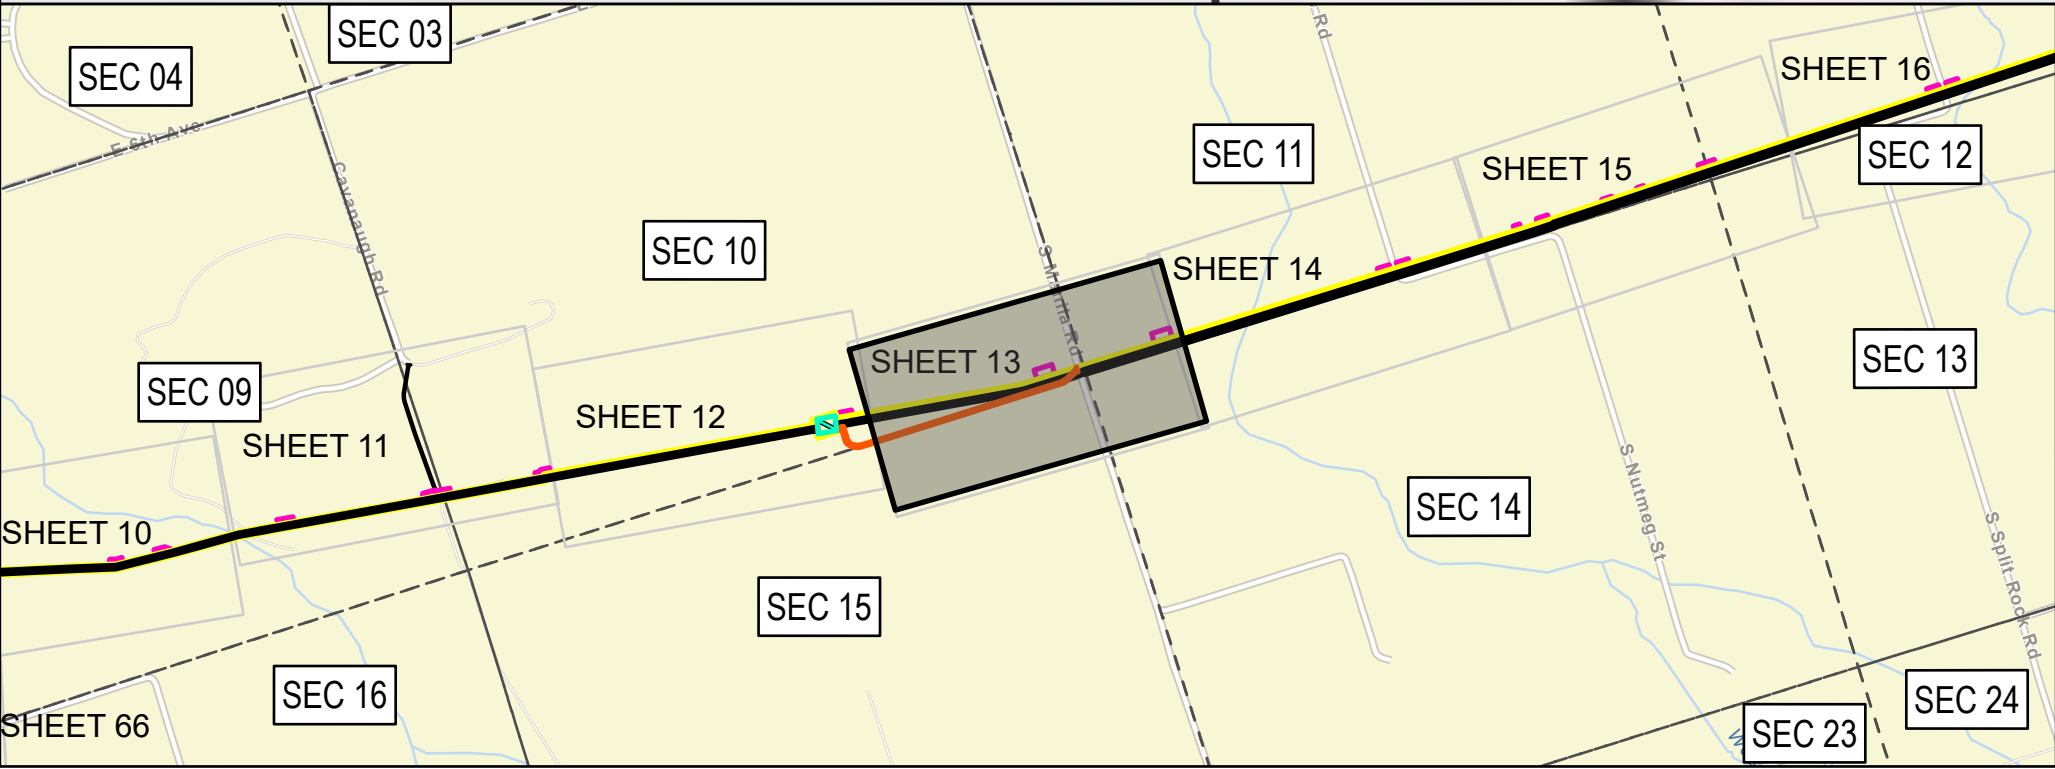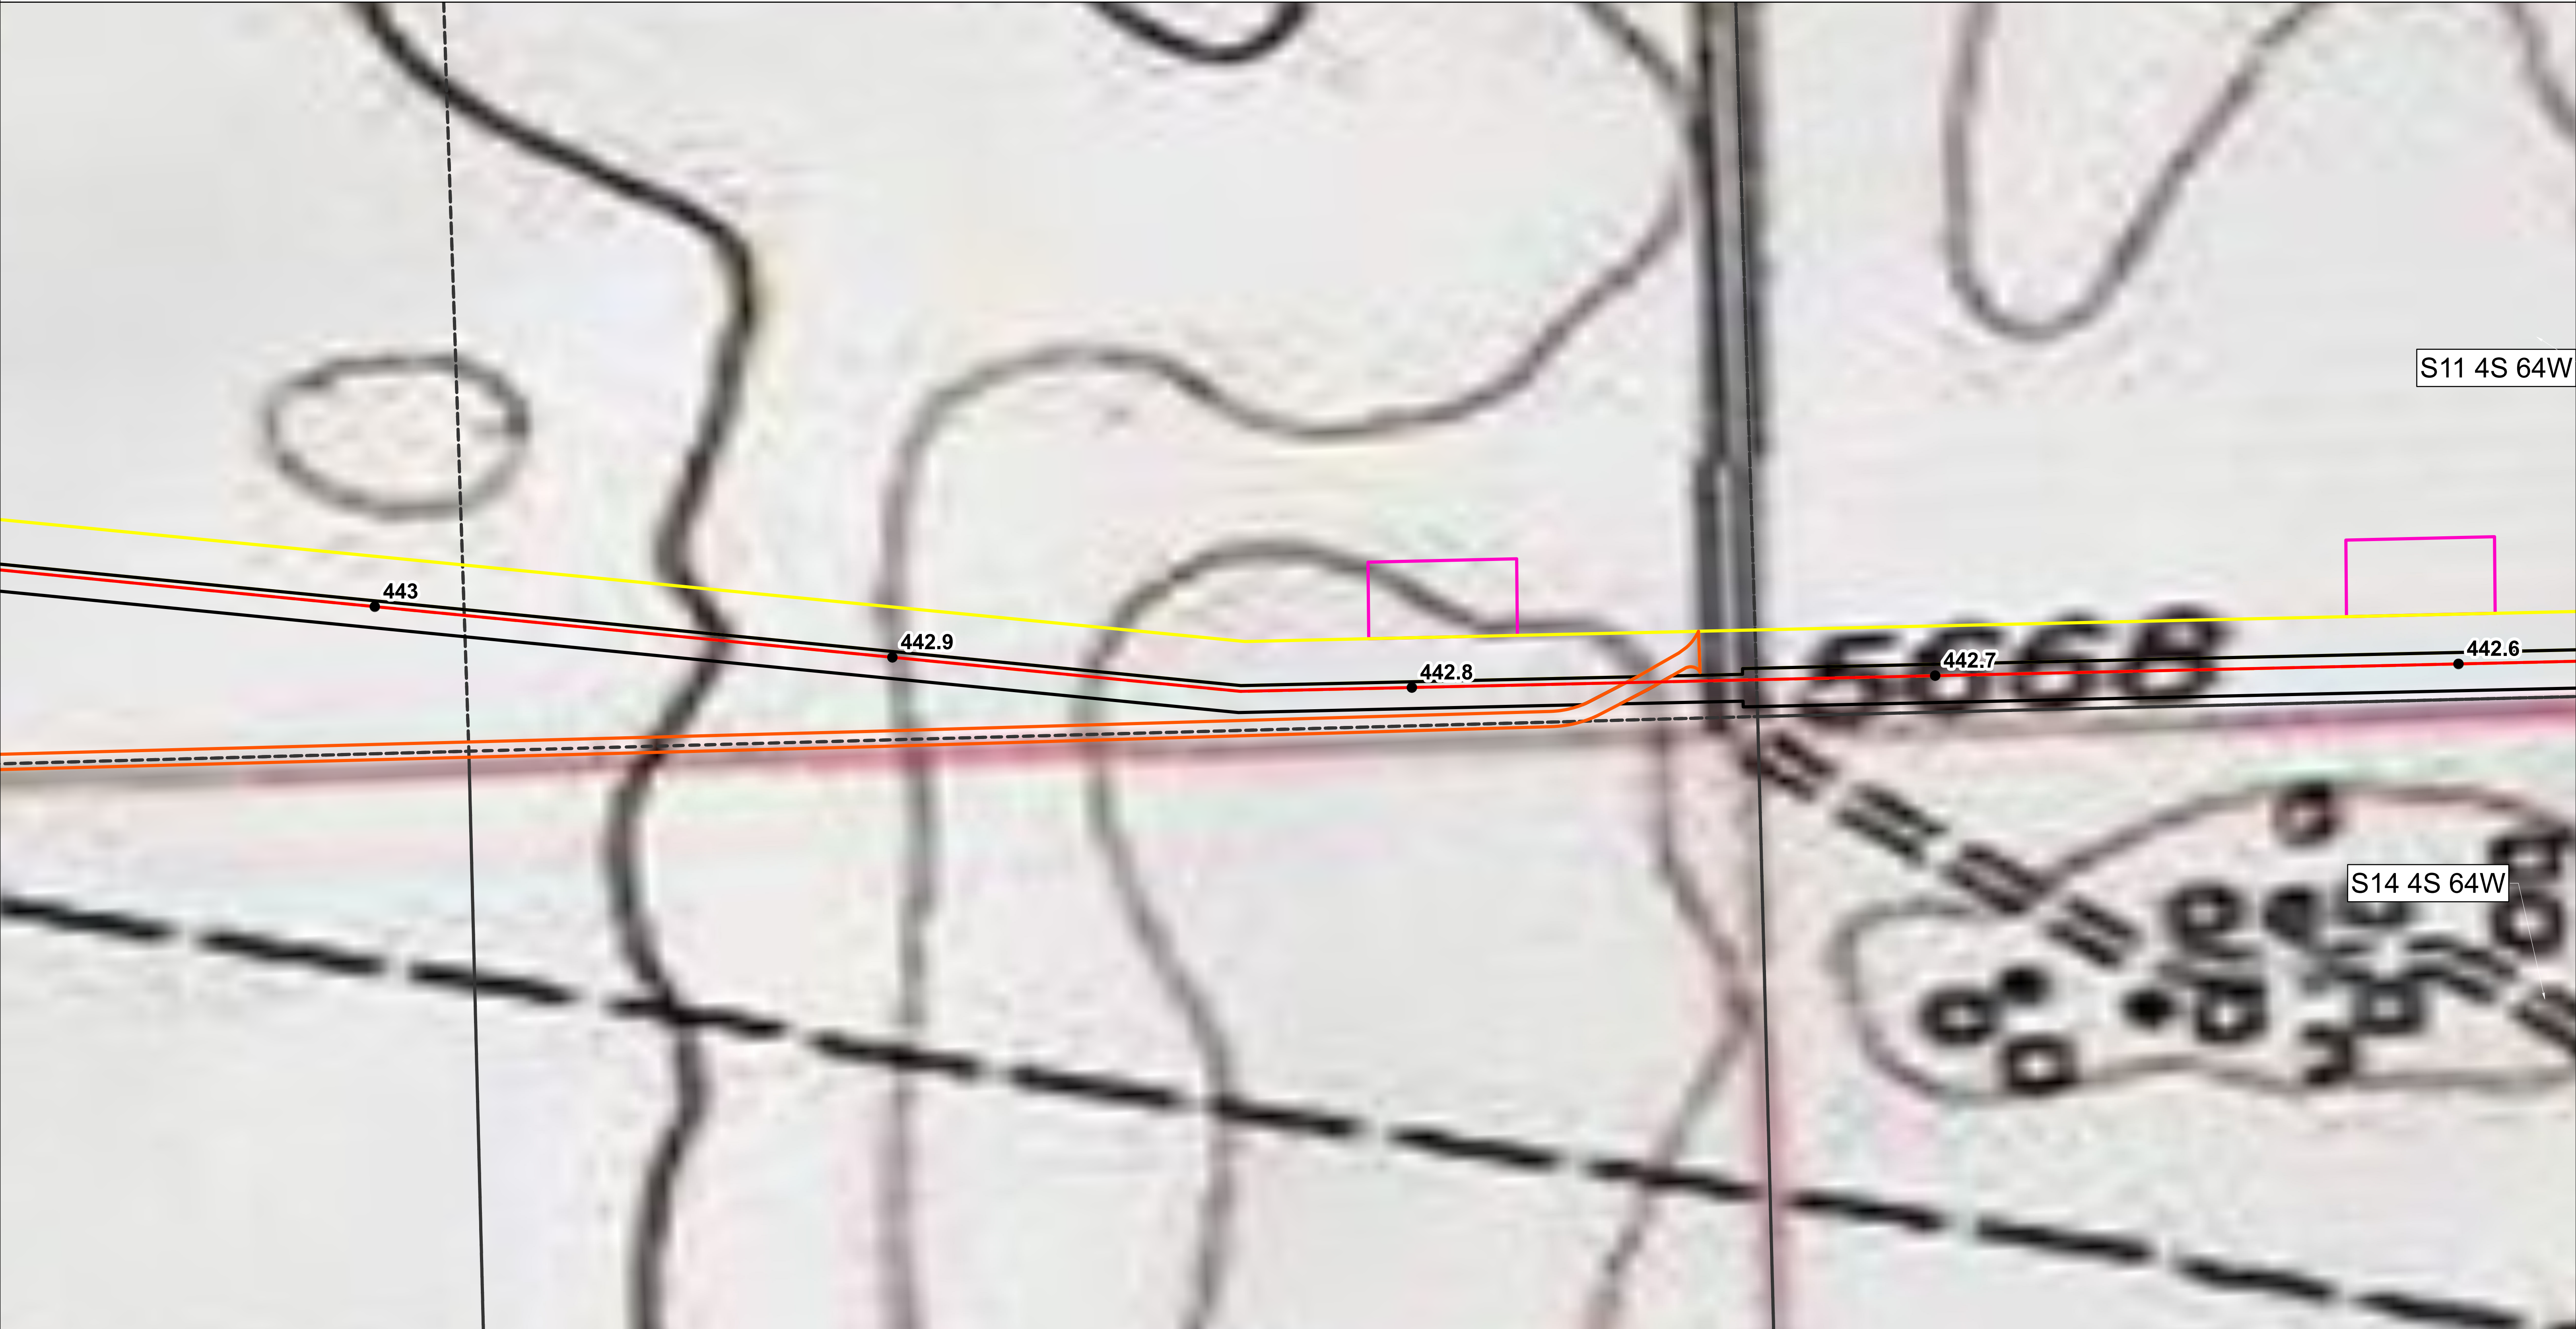

LEGEND

● MILEPOSTS	PERMANENT ACCESS ROAD	TEMPORARY ACCESS ROAD	STREAM
— PROPOSED CENTERLINE	PERMANENT EASEMENT	PALUSTRINE EMERGENT WETLAND	COUNTY FLOODPLAIN
— PROPOSED CENTERLINE OUTSIDE OF ARAPAHOE COUNTY	TEMPORARY WORKSPACE	PALUSTRINE FORESTED WETLAND	CITY OF AURORA LIMITS
SP - Ephemeral Stream	ADDITIONAL TEMPORARY WORKSPACE	PALUSTRINE SCRUB-SHRUB WETLAND	COUNTY BOUNDARY
WP - Wetland Feature			SECTION LINE (PLSS)

0 100 200 US FEET
1 INCH = 100 FEET

↑ N



ONEOK
Magellan Pipeline Company, L.P., is a subsidiary of ONEOK

ARAPAHOE COUNTY TOPOGRAPHIC MAP
DENVER EXPANSION PROJECT
MAGELLAN PIPELINE COMPANY, L.P.
ARAPAHOE COUNTY, COLORADO

PAGE 13 OF 67

NAD83 BLM ZONE 13N (US FOOT)	SCALE: 1:1,200
PREPARED BY: PW	GENERATE DATE: 3/20/2025

USE BY SPECIAL REVIEW
DENVER EXPANSION PROJECT LOCATED IN S11 4S 64W, S14 4S 64W
COUNTY OF ARAPHOE, STATE OF COLORADO

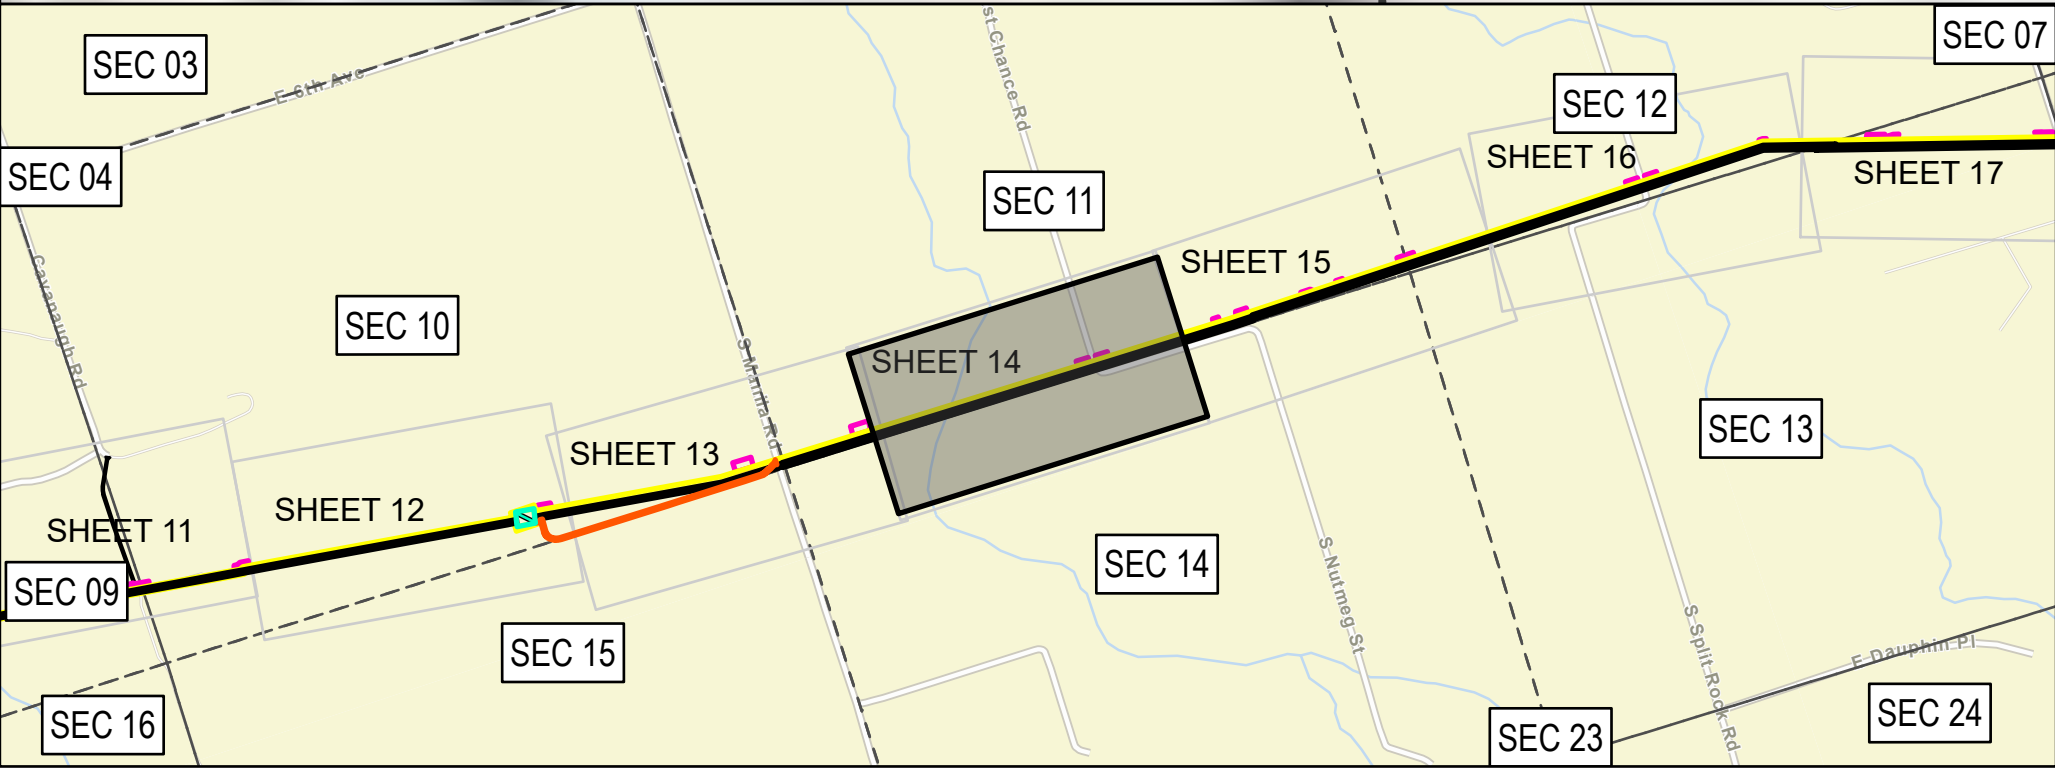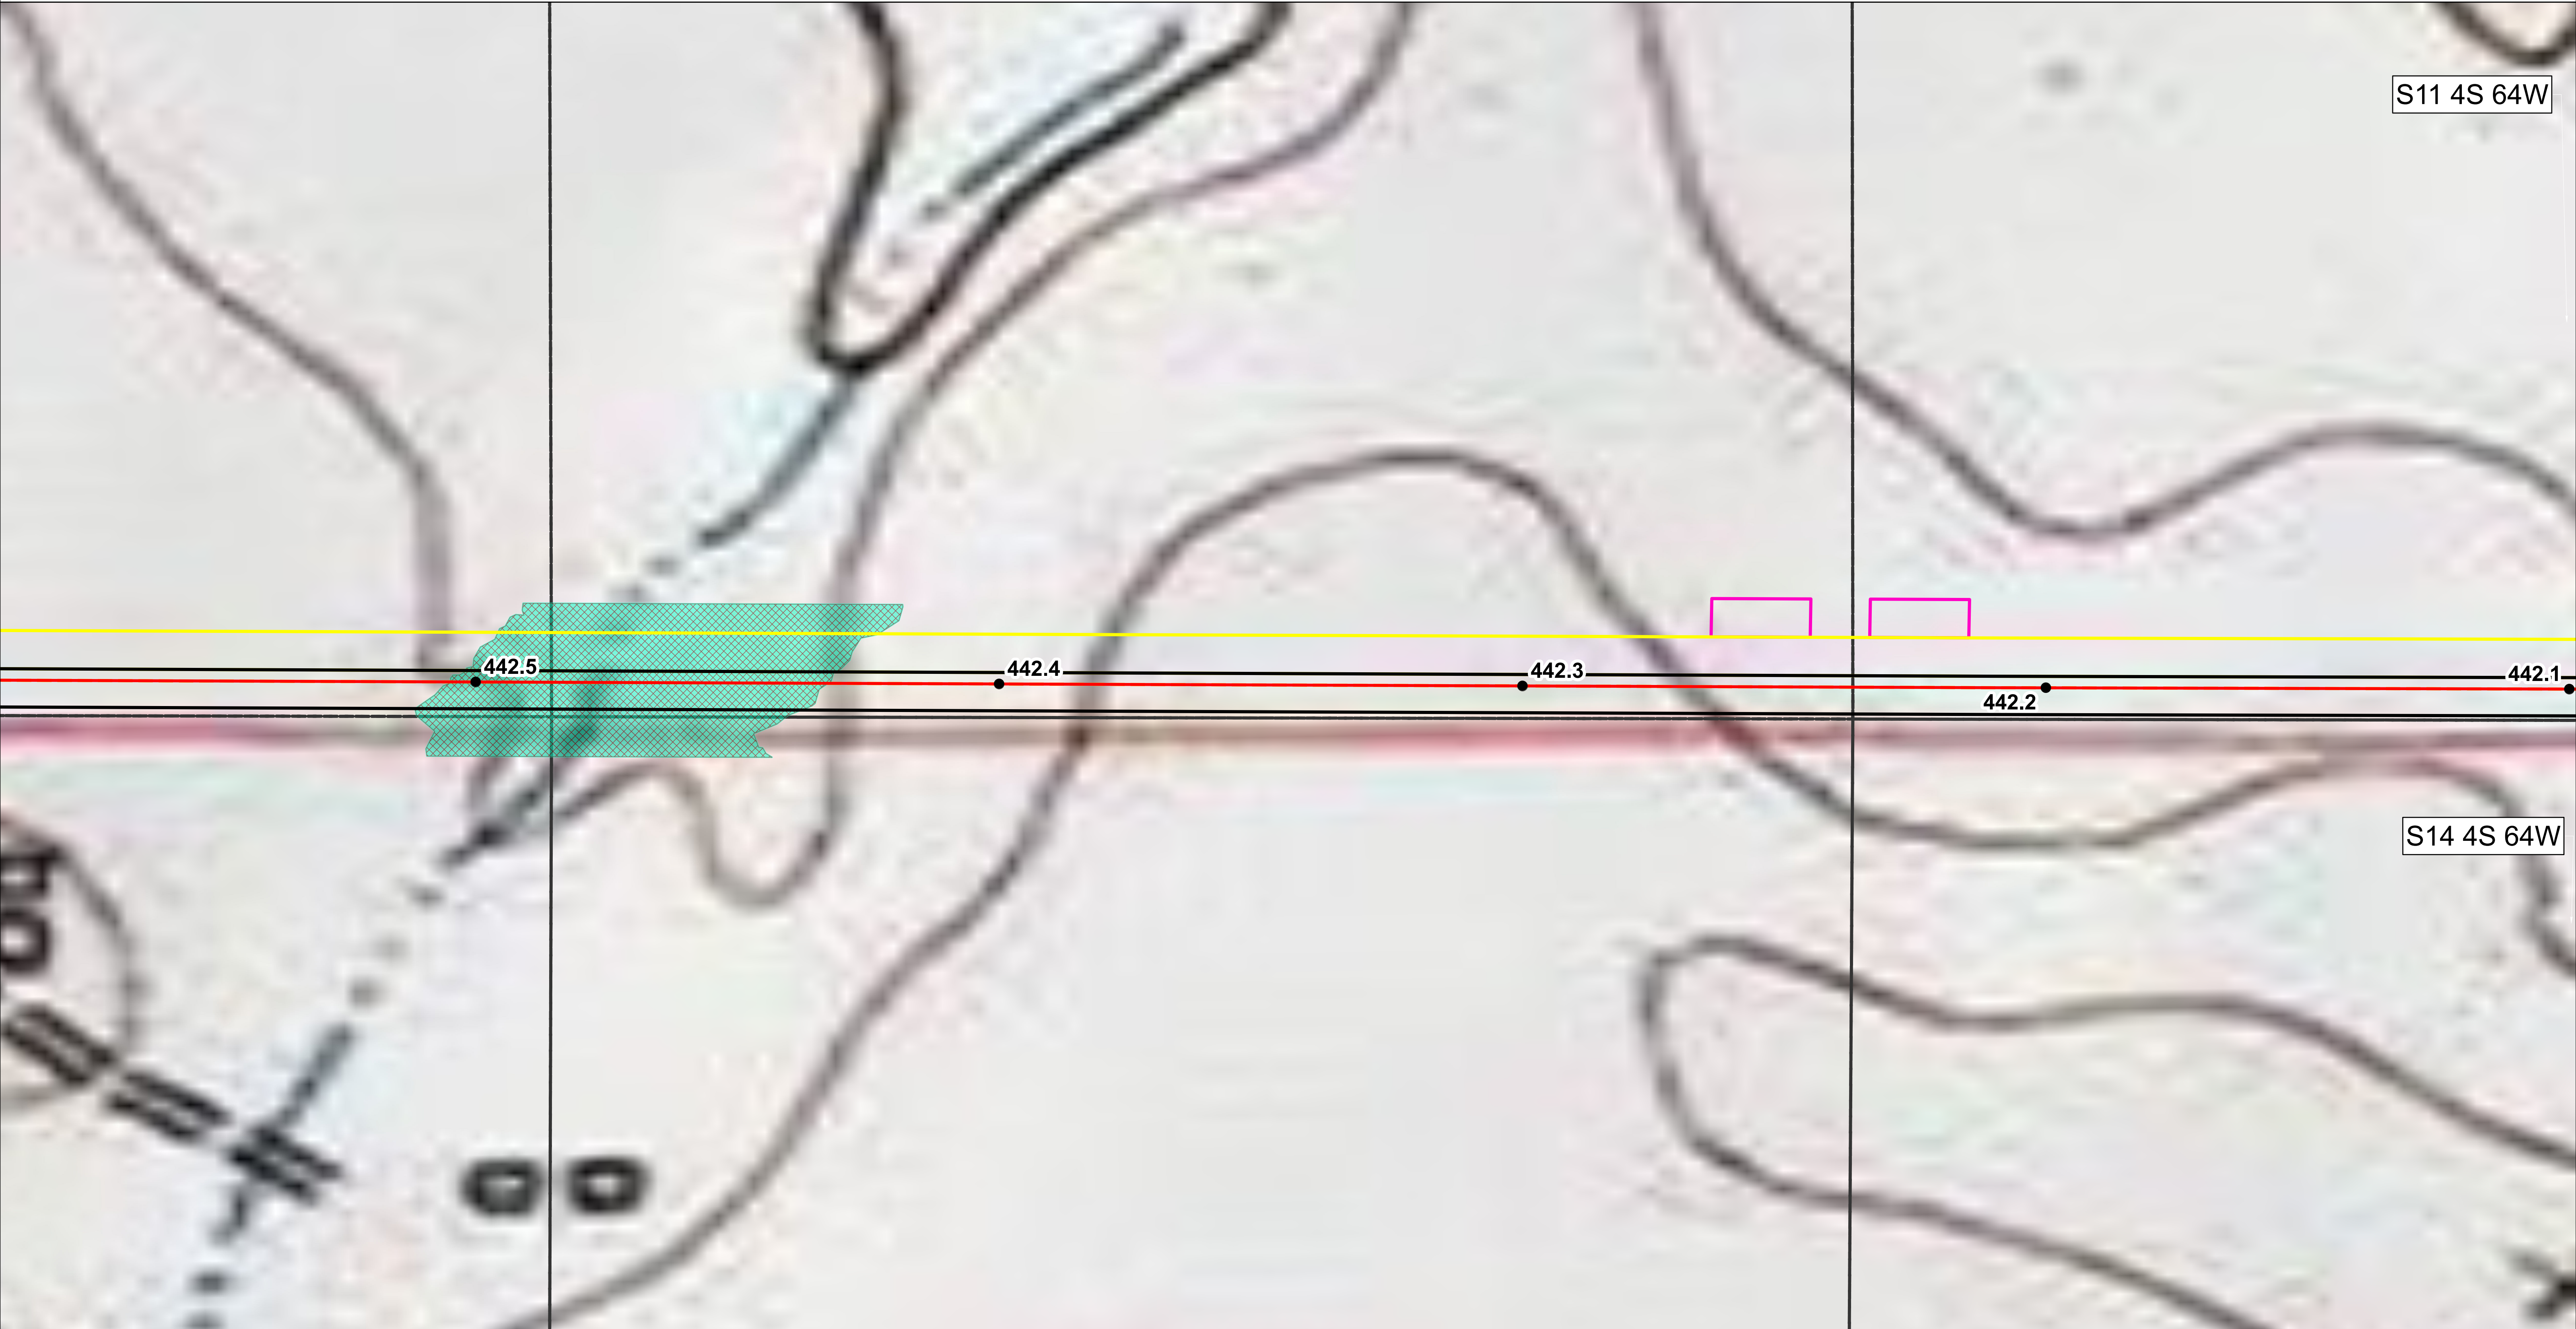

LEGEND

● MILEPOSTS

— PROPOSED CENTERLINE

— PROPOSED CENTERLINE OUTSIDE OF ARAPAHOE COUNTY

▨ PERMANENT SITE

▨ PERMANENT ACCESS ROAD

▨ PERMANENT EASEMENT

▨ TEMPORARY WORKSPACE

▨ ADDITIONAL TEMPORARY WORKSPACE

▨ TEMPORARY ACCESS ROAD

▨ PALUSTRINE EMERGENT WETLAND

▨ PALUSTRINE FORESTED WETLAND

▨ PALUSTRINE SCRUB-SHRUB WETLAND

▨ STREAM

▨ COUNTY FLOODPLAIN

▨ CITY OF AURORA LIMITS

▨ COUNTY BOUNDARY

▨ SECTION LINE (PLSS)

SP - Ephemeral Stream
WP - Wetland Feature

0 100 200 US FEET

1 INCH = 100 FEET




ARAPAHOE COUNTY TOPOGRAPHIC MAP
DENVER EXPANSION PROJECT
MAGELLAN PIPELINE COMPANY, L.P.
ARAPAHOE COUNTY, COLORADO

PAGE 14 OF 67

NAD83 BLM ZONE 13N (US FOOT) SCALE: 1:1,200

PREPARED BY: PW GENERATE DATE: 3/20/2025

USE BY SPECIAL REVIEW
DENVER EXPANSION PROJECT LOCATED IN S11 4S 64W, S12 4S 64W, S13 4S 64W, S14 4S 64W
COUNTY OF ARAPHOE, STATE OF COLORADO

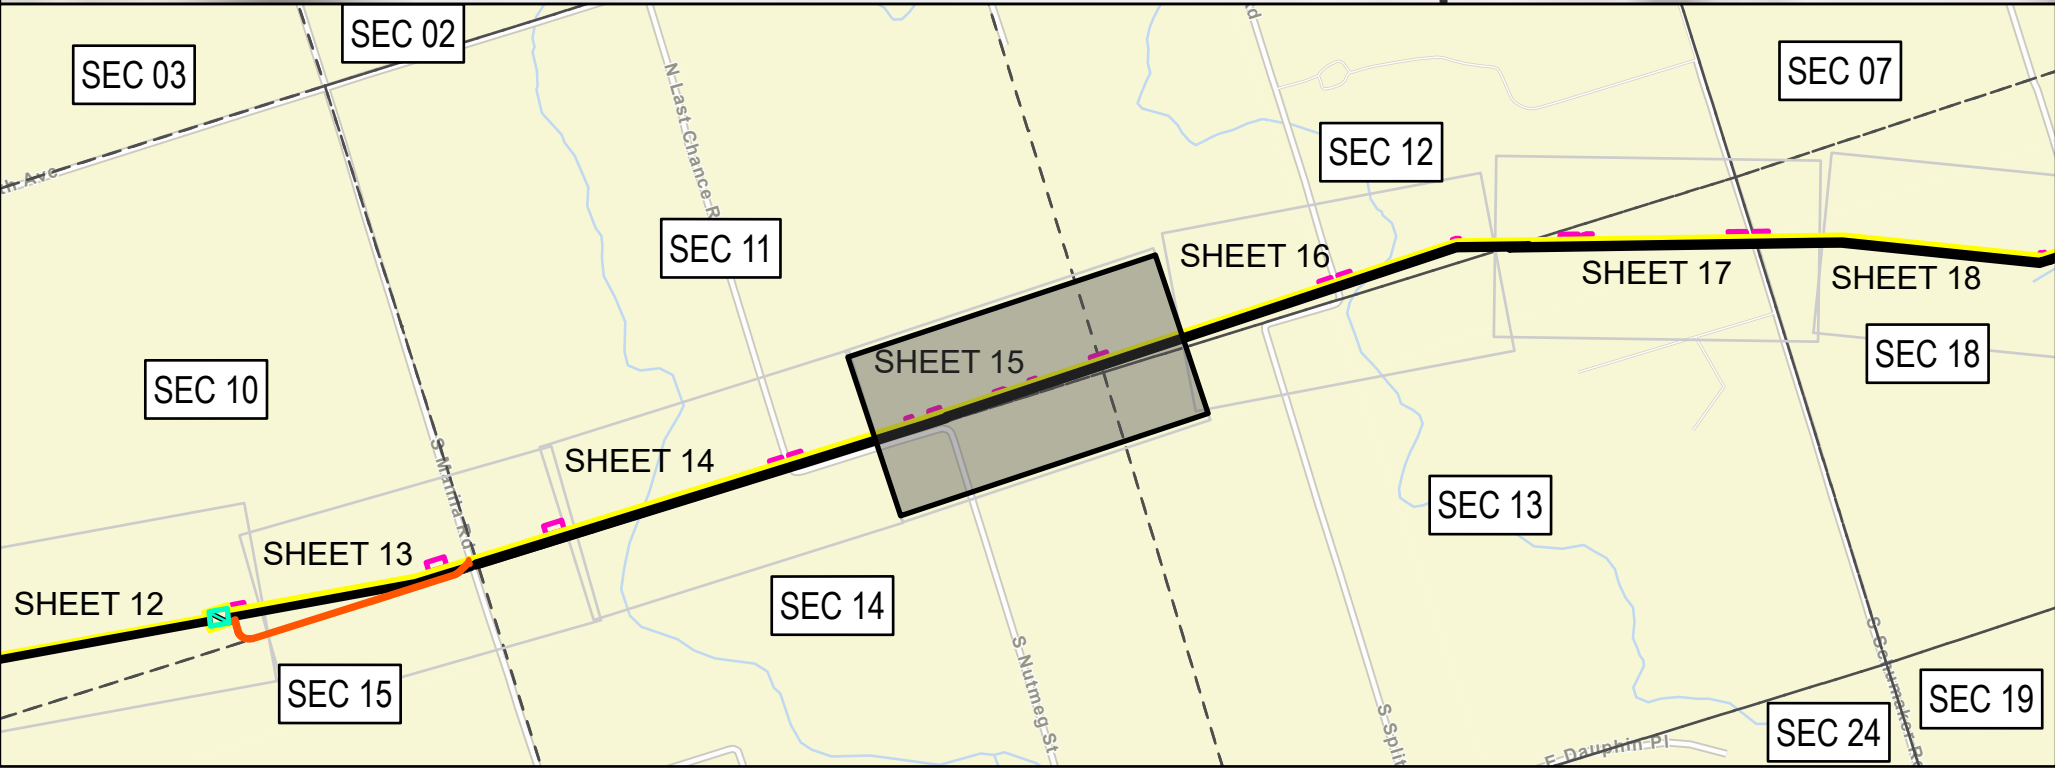

LEGEND

● MILEPOSTS	PERMANENT ACCESS ROAD	TEMPORARY ACCESS ROAD	STREAM
— PROPOSED CENTERLINE	PERMANENT EASEMENT	PALUSTRINE EMERGENT WETLAND	COUNTY FLOODPLAIN
— PROPOSED CENTERLINE OUTSIDE OF ARAPAHOE COUNTY	TEMPORARY WORKSPACE	PALUSTRINE FORESTED WETLAND	CITY OF AURORA LIMITS
PERMANENT SITE	ADDITIONAL TEMPORARY WORKSPACE	PALUSTRINE SCRUB-SHRUB WETLAND	COUNTY BOUNDARY
			SECTION LINE (PLSS)

SP - Ephemeral Stream
WP - Wetland Feature

0 100 200 US FEET
1 INCH = 100 FEET

ONEOK
Magellan Pipeline Company, L.P., is a subsidiary of ONEOK

ARAPAHOE COUNTY TOPOGRAPHIC MAP
DENVER EXPANSION PROJECT
MAGELLAN PIPELINE COMPANY, L.P.
ARAPAHOE COUNTY, COLORADO

PAGE 15 OF 67

NAD83 BLM ZONE 13N (US FOOT)	SCALE: 1:1,200
PREPARED BY: PW	GENERATE DATE: 3/20/2025